




1 BUILDING A - SOUTH ELEVATION
SCALE: 1" = 20'-0"

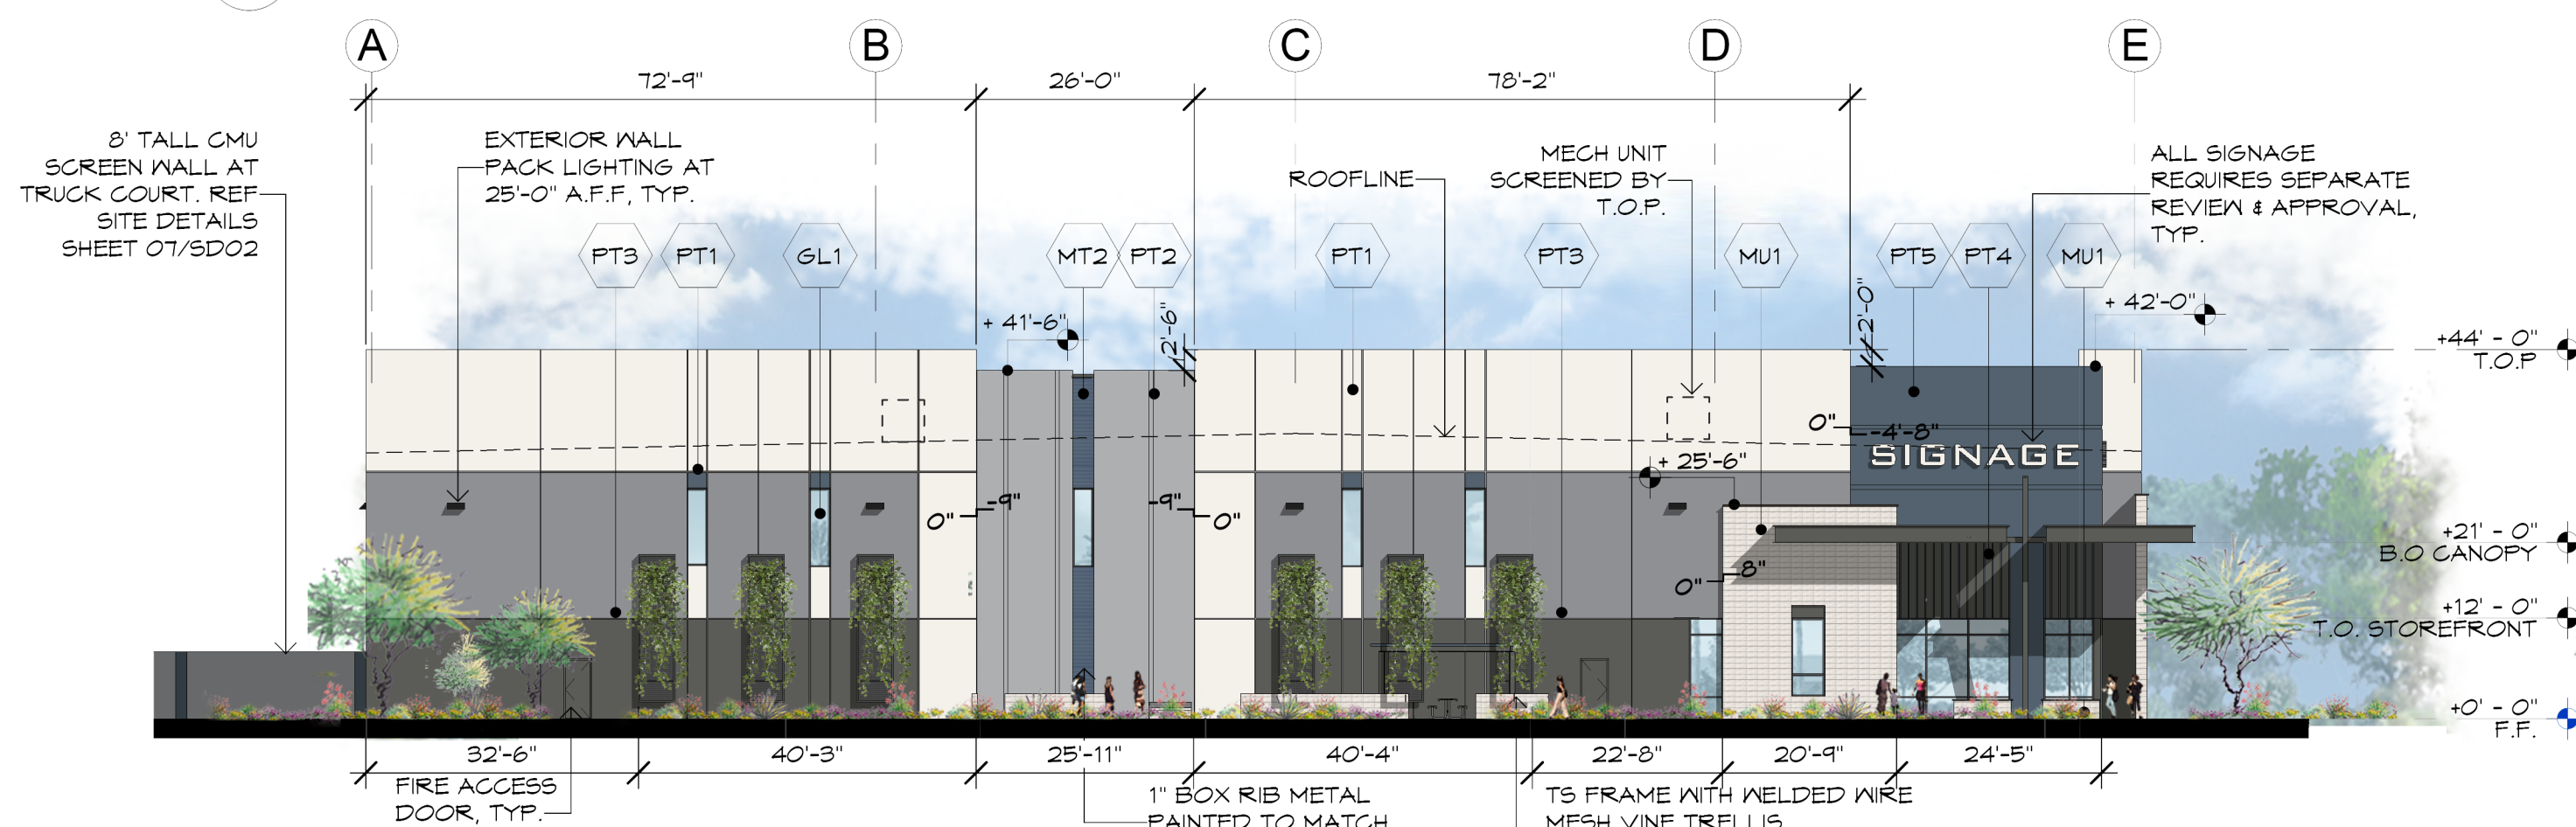

2 BUILDING A - WEST ELEVATION
SCALE: 1" = 20'-0"

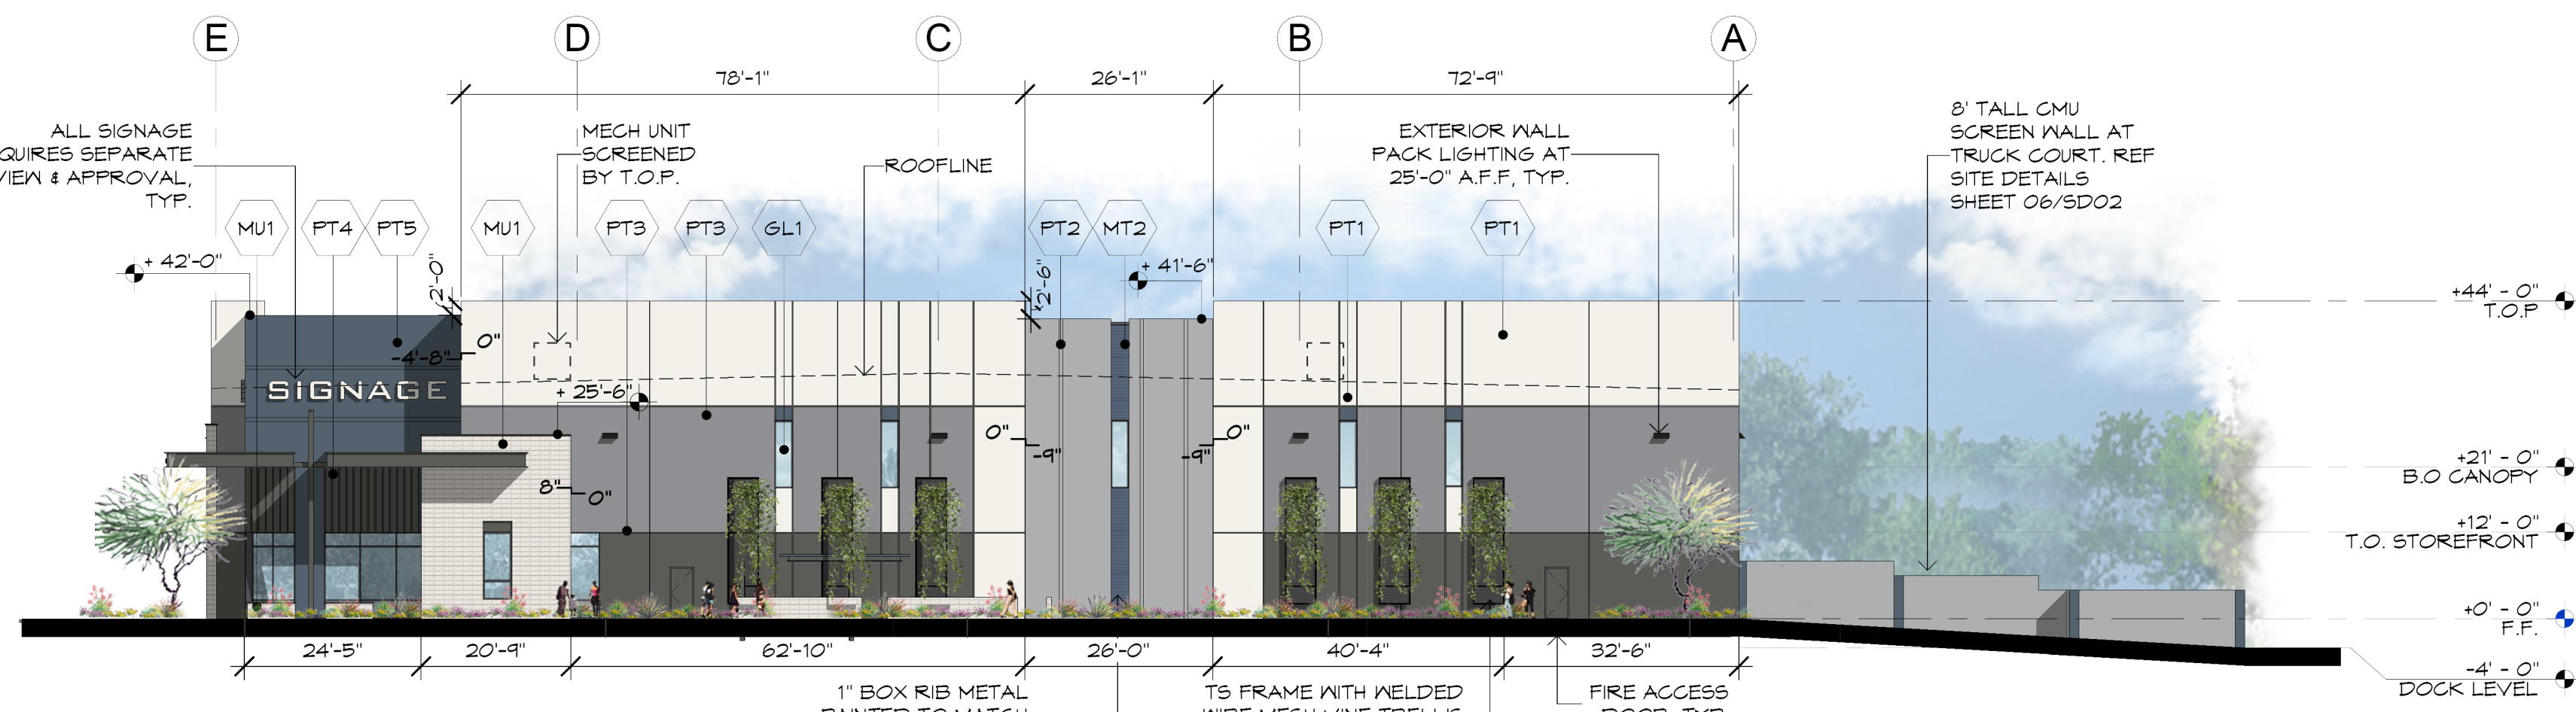

3 BUILDING A - EAST ELEVATION
SCALE: 1" = 20'-0"

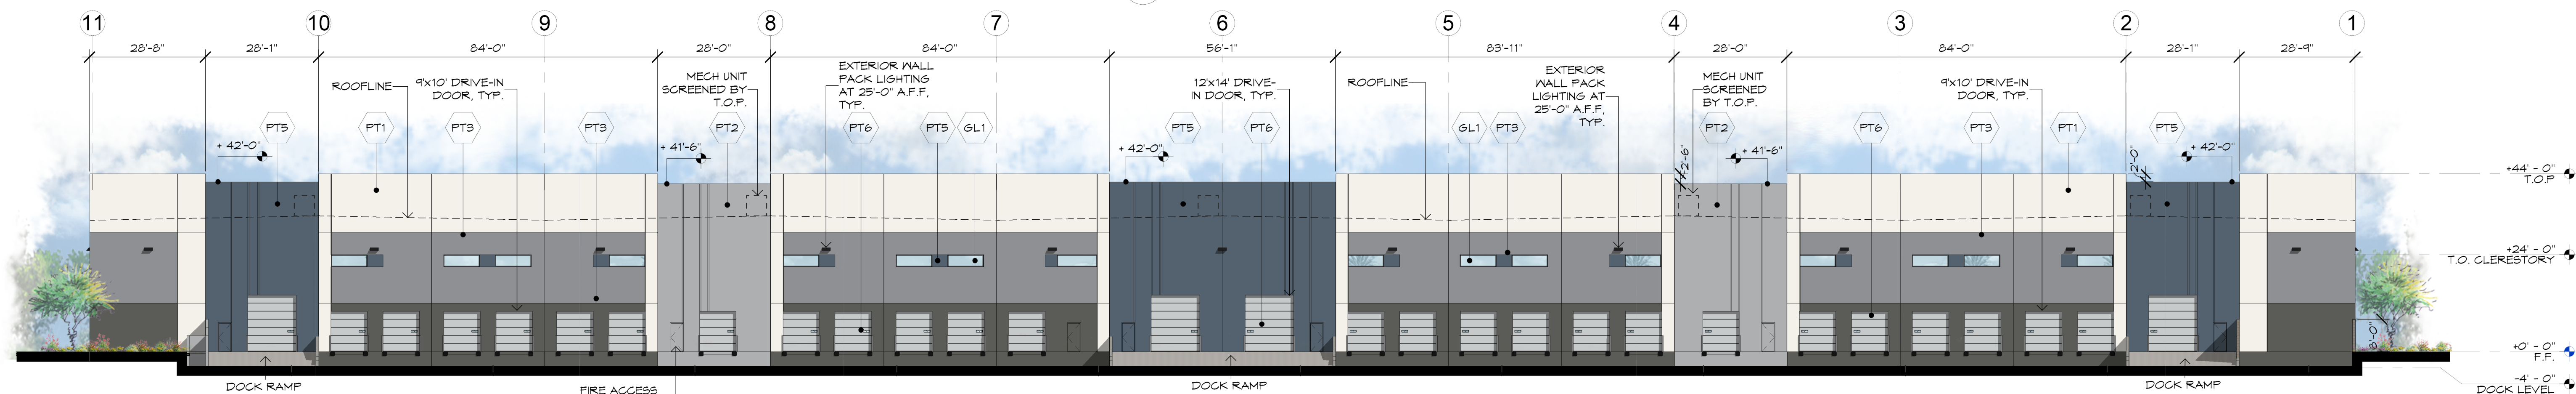

4 BUILDING A - NORTH ELEVATION
SCALE: 1" = 20'-0"

MATERIAL FINISH SCHEDULE

MARK	DESCRIPTION	COLOR / FINISH	MODEL	MANUFACTURER	COMMENTS	Material Classification
PAINT						
PT1	PAINT COLOR	FOSSIL	DE6225	DUNN EDWARDS	PAINTED CONCRETE TILT PANEL	PAINT
PT2	PAINT COLOR	SILVER BULLET	DE6381	DUNN EDWARDS	PAINTED CONCRETE TILT PANEL	PAINT
PT3	PAINT COLOR	FORMAL GRAY	DE6382	DUNN EDWARDS	PAINTED CONCRETE TILT PANEL	PAINT
PT4	PAINT COLOR	IRON FUTURE	DE6384	DUNN EDWARDS	PAINTED CONCRETE TILT PANEL	PAINT
PT5	PAINT COLOR	OUTER SPACE	DE5824	DUNN EDWARDS	PAINTED CONCRETE TILT PANEL	PAINT
PT6	PAINT COLOR	GRAY		GLOPAY	PRE-FINISHED DOCK DOORS	PAINT
METAL						
MT1	ANNOZIZED ALUMINUM STOREFRONT SYSTEM	DARK BRONZE	TBD	ARCADIA		METAL
MT2	7/8" CORRUGATED METAL	PAINTED METAL TO MATCH PT-5	DE5824	METAL SALES		METAL
MASONRY						
MU1	8X8X16 CMU BLOCK	MISSION WHITE		MESASTONE SUPERLITE / ECHELON MASONRY	STACK BOND	MASONRY
GLAZING						
GL1	INSULATED GLASS	CLEAR		TBD	GUARDIAN OR SIM	GLAZING

SOUTH ELEVATION MATERIAL PERCENTAGES

CONCRETE:	18,707 SF	(TOTAL 74%)
PT1:	6107 SF	25%
PT2:	2111 SF	8%
PT3:	4547 SF	19%
VERTICAL REVEALS PATTERN (PT4)	3,053 SF	15%
PT5:	2284 SF	12%
MU1	1927 SF	8%
GL-01 (GLASS)	1730 SF	7%
MT-1	467 SF	2%
MT-2	159 SF	1%

WEST ELEVATION MATERIAL PERCENTAGES


CONCRETE:	7,457 SF	(TOTAL 83%)
PT1:	2672 SF	30%
PT2:	976 SF	11%
PT3:	1804 SF	20%
PT4:	1154 SF	12%
VERTICAL REVEALS PATTERN (PT4)	183 SF	2%
PT5:	668 SF	8%
MU1	456 SF	5%
GL-01 (GLASS)	408 SF	4%
STEEL (TRELLIS & CANOPIES)	661 SF	7%
MT-2	79 SF	1%

EAST ELEVATION MATERIAL PERCENTAGES


CONCRETE:	7,457 SF	(TOTAL 84%)
PT1:	2674 SF	30%
PT2:	974 SF	11%
PT3:	1804 SF	20%
PT4:	1154 SF	13%
VERTICAL REVEALS PATTERN (PT4)	183 SF	2%
PT5:	668 SF	8%
MU1	487 SF	5%
GL-01 (GLASS)	408 SF	4%
STEEL (TRELLIS & CANOPIES)	564 SF	6%
MT-2	79 SF	1%

NORTH ELEVATION MATERIAL PERCENTAGES


CONCRETE:	18,933 SF	(TOTAL 87%)
PT1:	6808 SF	26%
PT2:	2364 SF	9%
PT3:	5648 SF	21%
PT4:	3651 SF	14%
PT5:	4626 SF	17%
GL-01 (GLASS)	435 SF	2%
PT6 GRAY - CLOPAY	2327 SF	11%

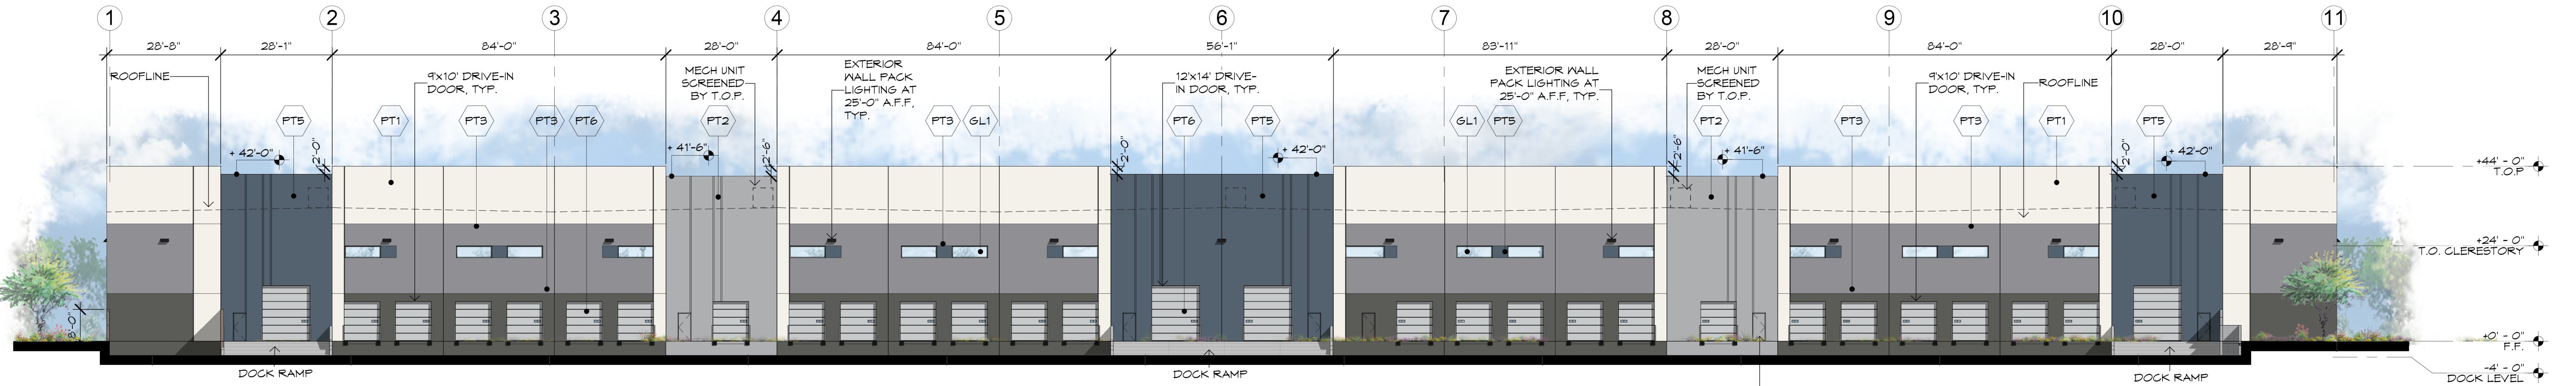


4 BUILDING B - SOUTH ELEVATION
SCALE: 1" = 20'-0"

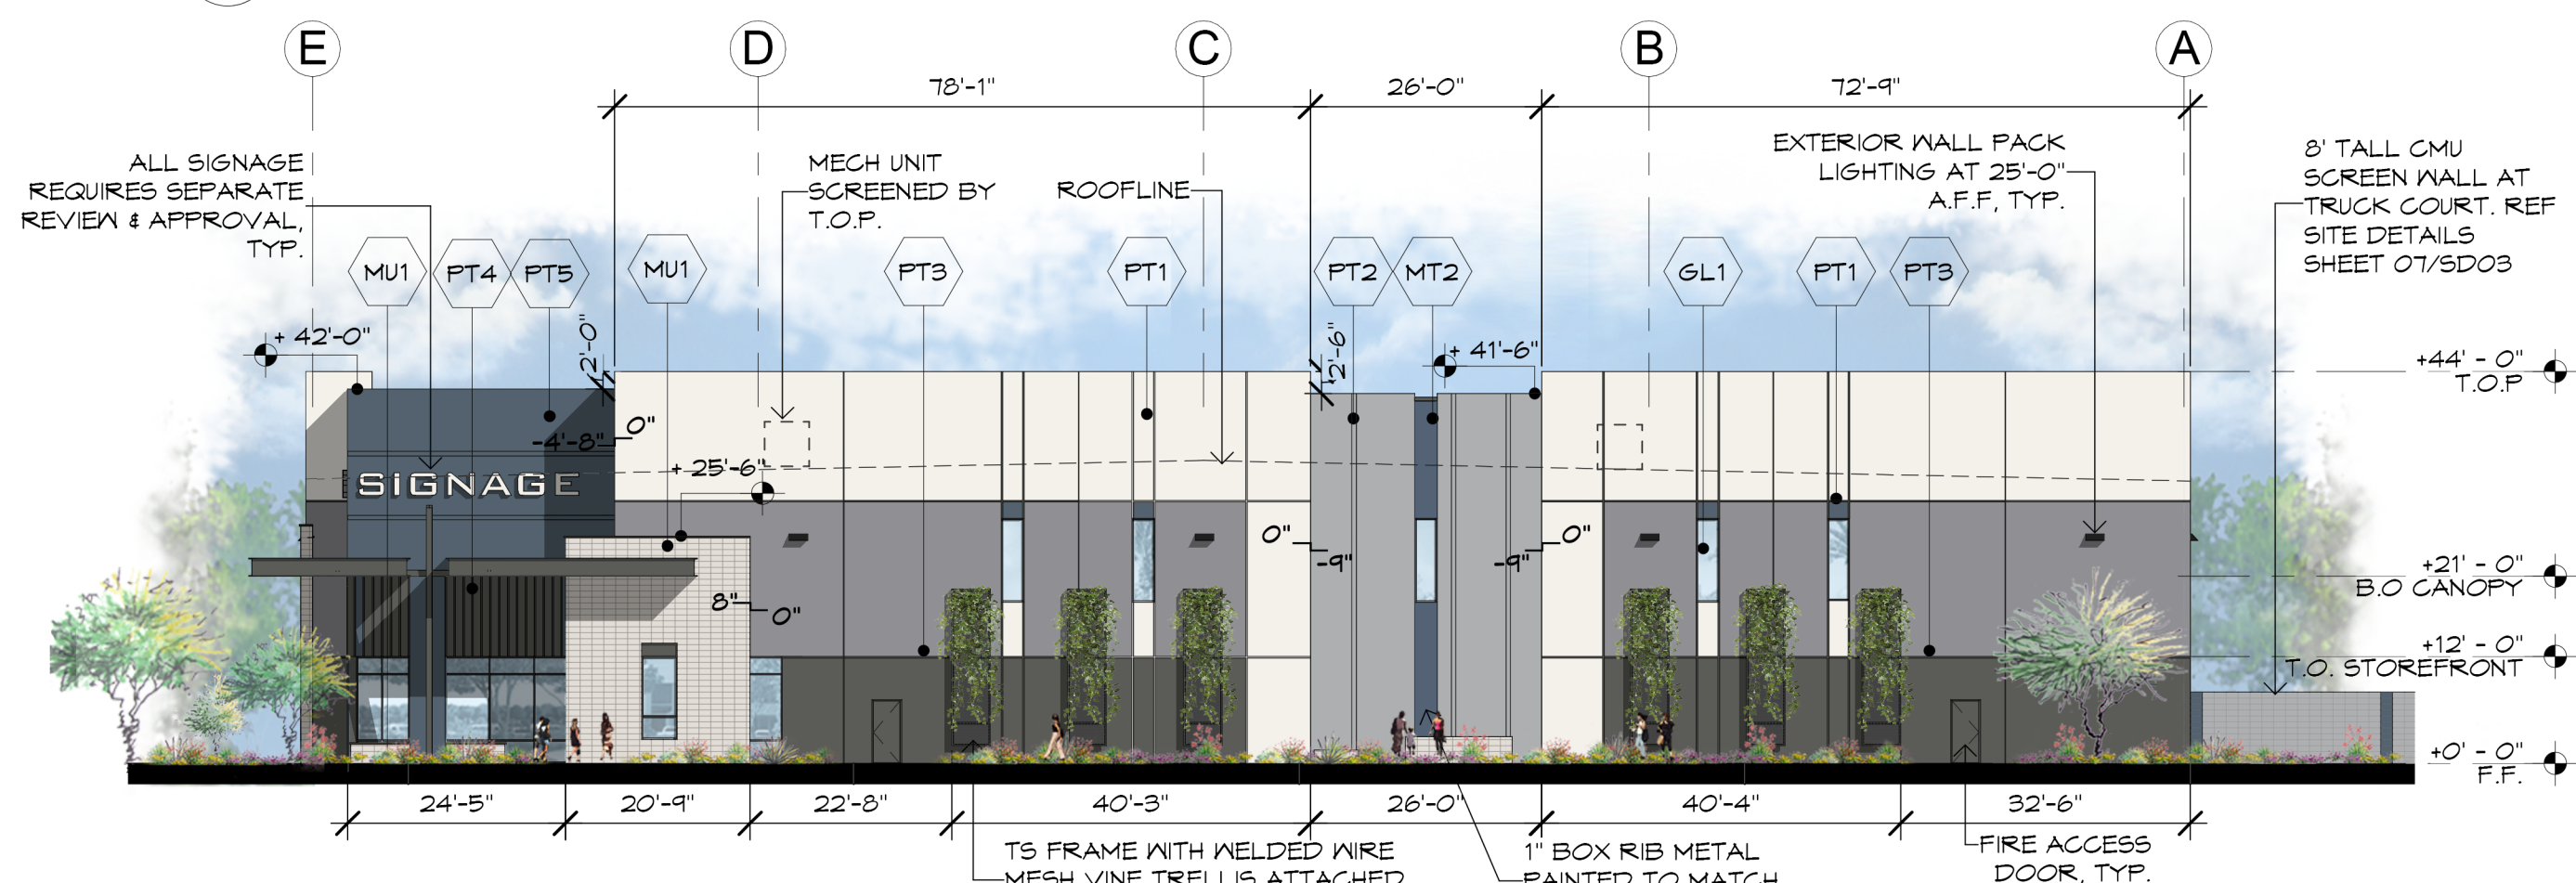

2 BUILDING B - WEST ELEVATION
SCALE: 1" = 20'-0"

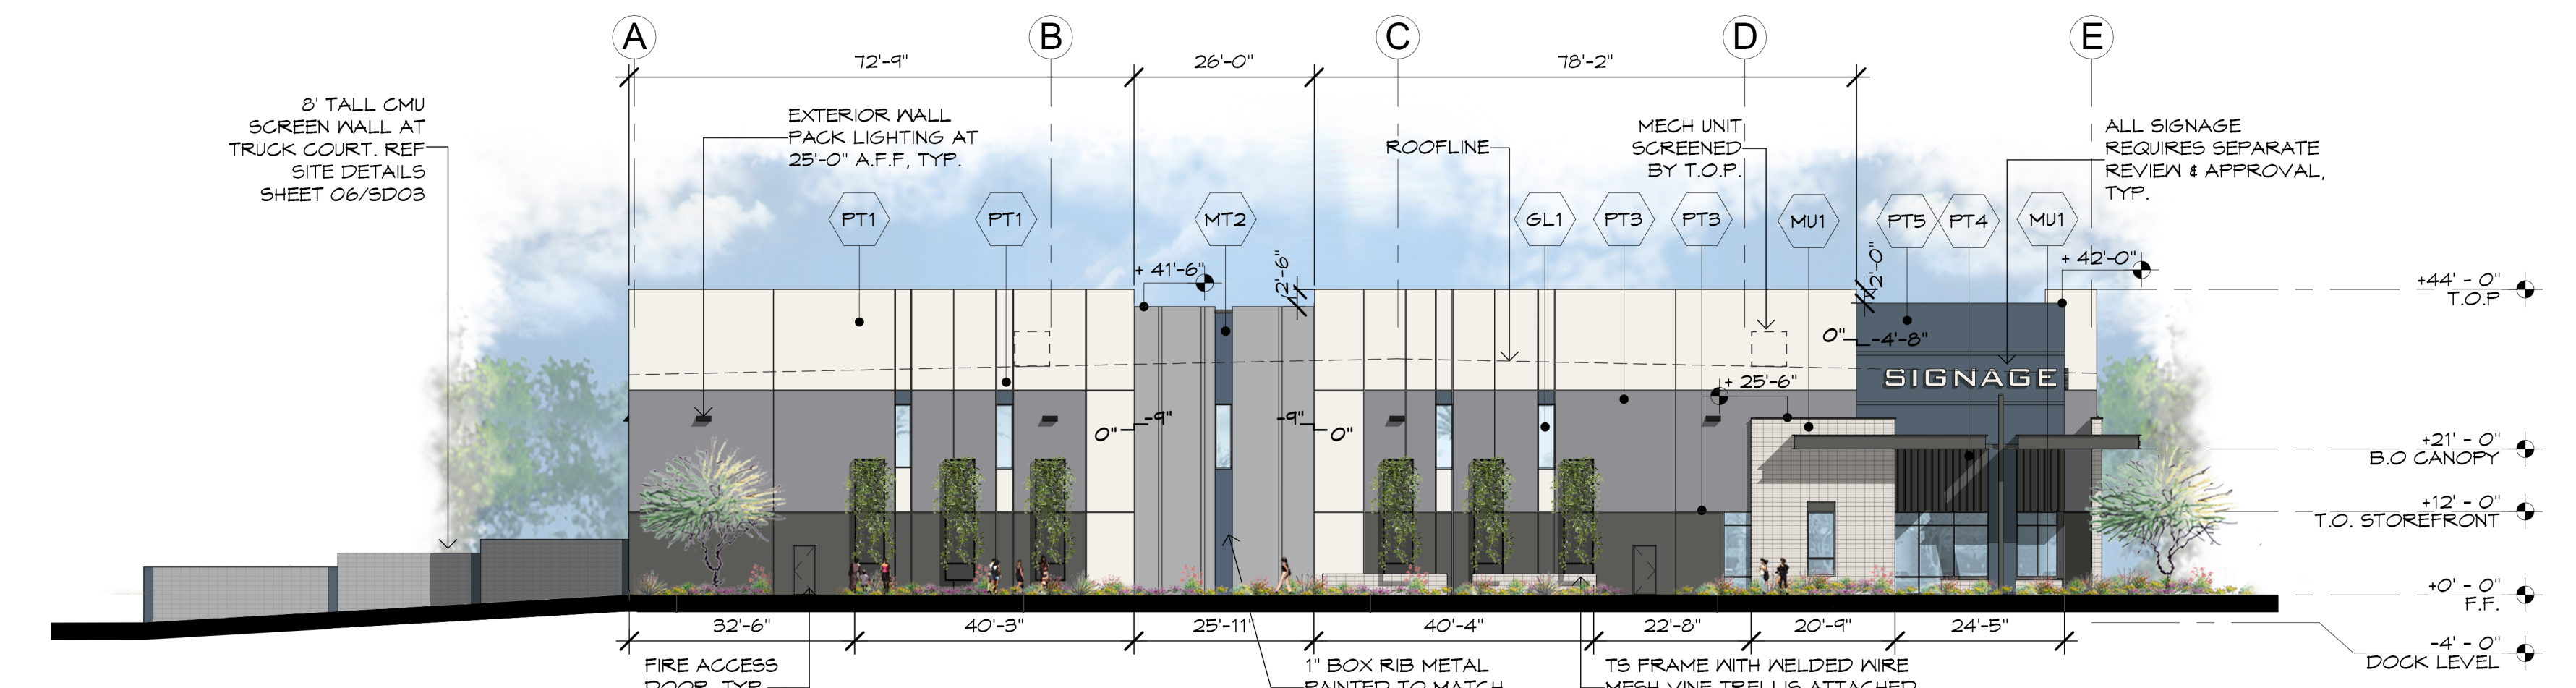

3 BUILDING B - EAST ELEVATION
SCALE: 1" = 20'-0"

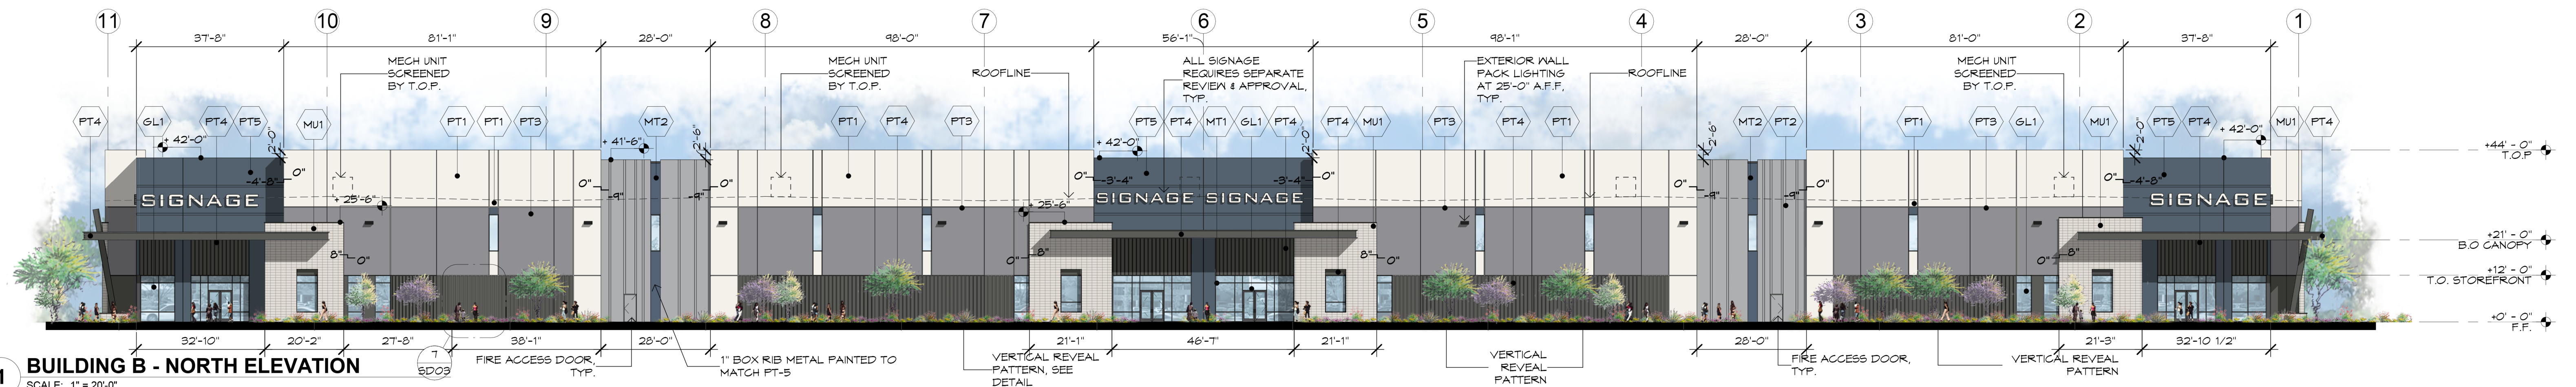

1 BUILDING B - NORTH ELEVATION
SCALE: 1" = 20'-0"

MATERIAL FINISH SCHEDULE

MARK	DESCRIPTION	COLOR / FINISH	MODEL	MANUFACTURER	COMMENTS	Material Classification
PAINT						
PT1	PAINT COLOR	FOSSIL	DE6225	DUNN EDWARDS	PAINTED CONCRETE TILT PANEL	PAINT
PT2	PAINT COLOR	SILVER BULLET	DE6301	DUNN EDWARDS	PAINTED CONCRETE TILT PANEL	PAINT
PT3	PAINT COLOR	FORMAL GRAY	DE6302	DUNN EDWARDS	PAINTED CONCRETE TILT PANEL	PAINT
PT4	PAINT COLOR	IRON FIXTURE	DE6304	DUNN EDWARDS	PAINTED CONCRETE TILT PANEL	PAINT
PT5	PAINT COLOR	OUTER SPACE	DE5824	DUNN EDWARDS	PAINTED CONCRETE TILT PANEL	PAINT
PT6	PAINT COLOR	GRAY		CLOPAY	PRE-FINISHED DOCK DOORS	PAINT
METAL						
MT1	ANNOZIDED ALUMINUM STOREFRONT SYSTEM	DARK BRONZE	TBD	ARCADIA		METAL
MT2	7/8" CORRUGATED METAL	PAINTED METAL TO MATCH PT-5	DE5824	METAL SALES		METAL
MASONRY						
MU1	8X8X16 CMU BLOCK	MISSION WHITE	MESASTONE	SUPERLITE / ECHELON MASONRY	STACK BOND	MASONRY
GLAZING						
GL1	INSULATED GLASS	CLEAR	TBD	GUARDIAN OR SIM	LOW-E INSULATED GLAZING	GLAZING

SOUTH ELEVATION MATERIAL PERCENTAGES			
CONCRETE:	18,933 SF	(TOTAL 81%)	
PT1:	6808 SF	26%	
PT2:	2364 SF	9%	
PT3:	5649 SF	21%	
PT4:	3681 SF	14%	
PT5:	4626 SF	17%	
GL-01 (GLASS)	435 SF	2%	
PT6 GRAY - CLOPAY	2421 SF	11%	

WEST ELEVATION MATERIAL PERCENTAGES			
CONCRETE:	7,451 SF	(TOTAL 83%)	
PT1:	2672 SF	30%	
PT2:	976 SF	11%	
PT3:	1804 SF	20%	
PT4:	1154 SF	12%	
VERTICAL REVEALS PATTERN (PT4)	123 SF	2%	
PT5	668 SF	8%	
MU1	456 SF	5%	
GL-01 (GLASS)	408 SF	4%	
STEEL (TRELLIS & CANOPIES)	661 SF	7%	
MT-2	79 SF	1%	


EAST ELEVATION MATERIAL PERCENTAGES			
CONCRETE:	7,451 SF	(TOTAL 84%)	
PT1:	2674 SF	30%	
PT2:	974 SF	11%	
PT3:	1804 SF	20%	
PT4:	1154 SF	13%	
VERTICAL REVEALS PATTERN (PT4)	123 SF	2%	
PT5	668 SF	8%	
MU1	481 SF	5%	
GL-01 (GLASS)	408 SF	4%	
STEEL (TRELLIS & CANOPIES)	564 SF	6%	
MT-2	79 SF	1%	

NORTH ELEVATION MATERIAL PERCENTAGES			
CONCRETE:	18,707 SF	(TOTAL 74%)	
PT1:	6107 SF	25%	
PT2:	2111 SF	8%	
PT3:	4541 SF	19%	
VERTICAL REVEALS PATTERN (PT4)	3,053 SF	15%	
PT5	2884 SF	12%	
MU1	1927 SF	8%	
GL-01 (GLASS)	1730 SF	7%	
MT-1	467 SF	2%	
MT-2	159 SF	1%	








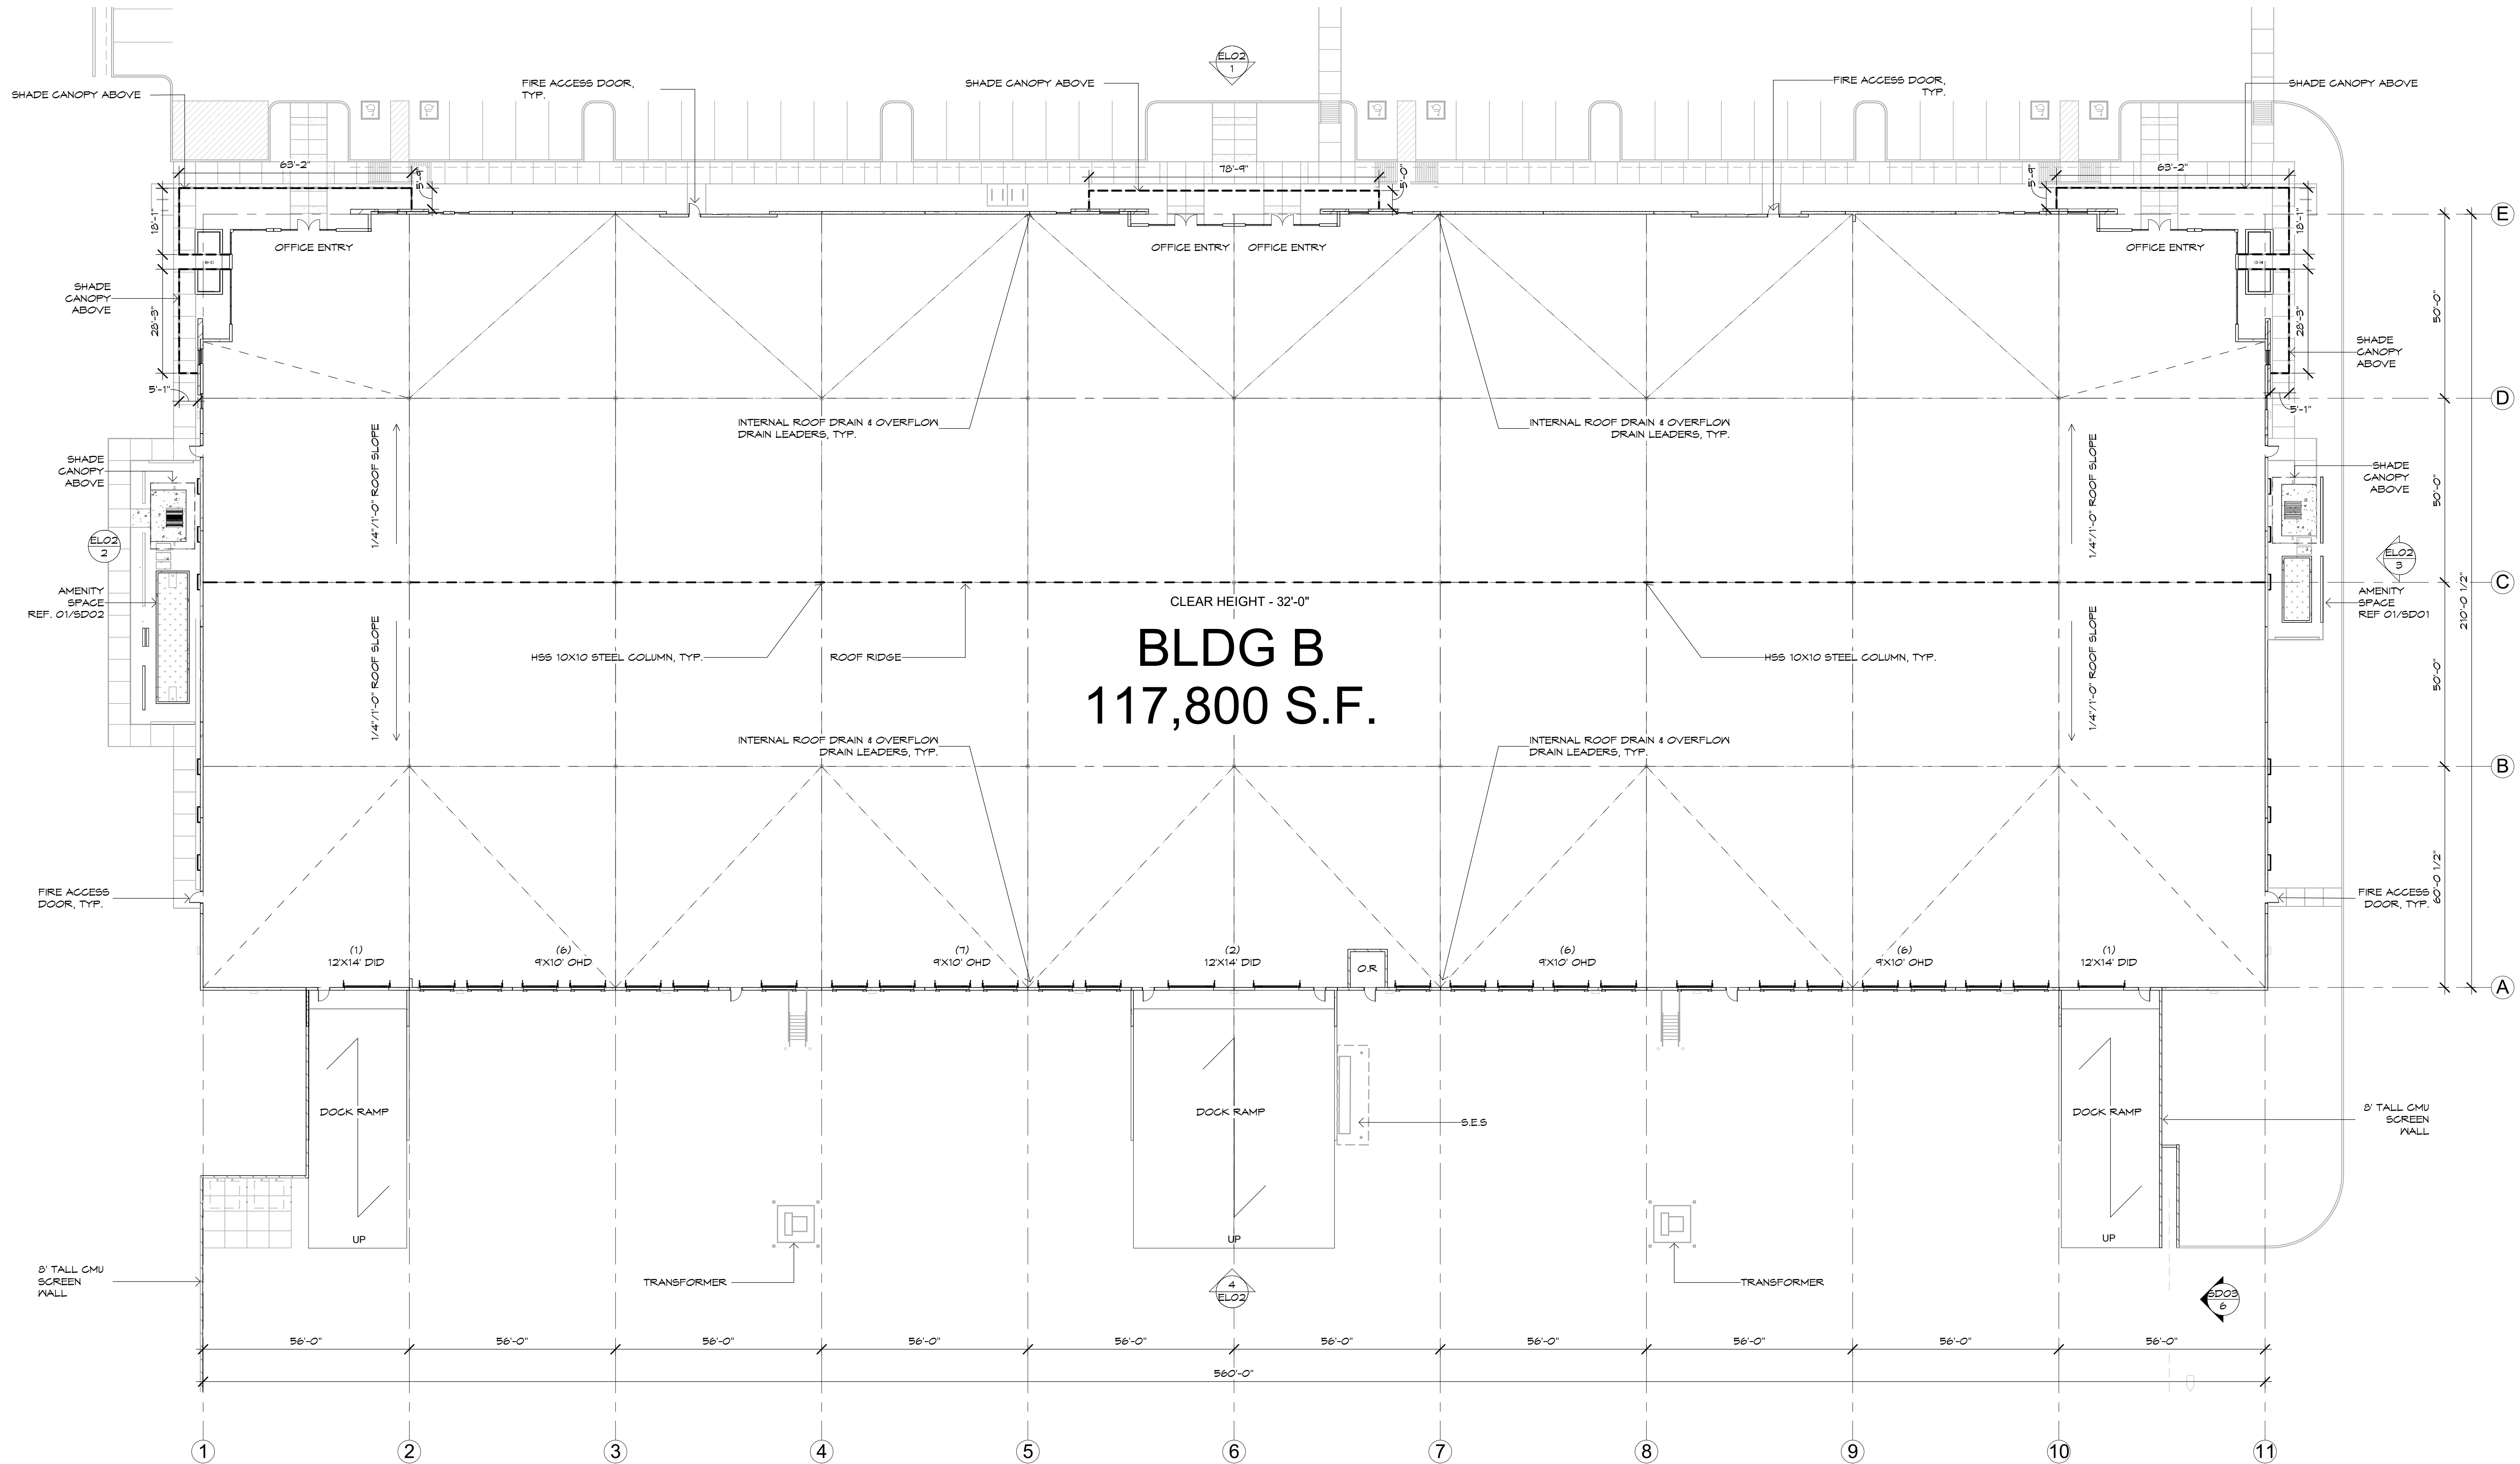

1 F.F.
SCALE: 1" = 20'-0"

GATEWAY PARK

Hawes Road & Ray Road
MESA, AZ

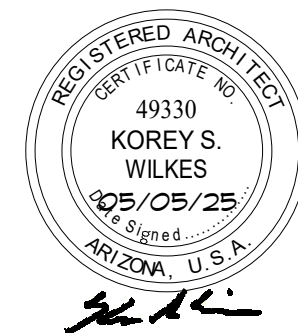

Project No.: 23005
Issue Date: 05/05/25
Title: BUILDING B - FLOOR PLAN
FP 01

