



1 EAST ELEVATION

SCALE: 1/8" = 1'-0"

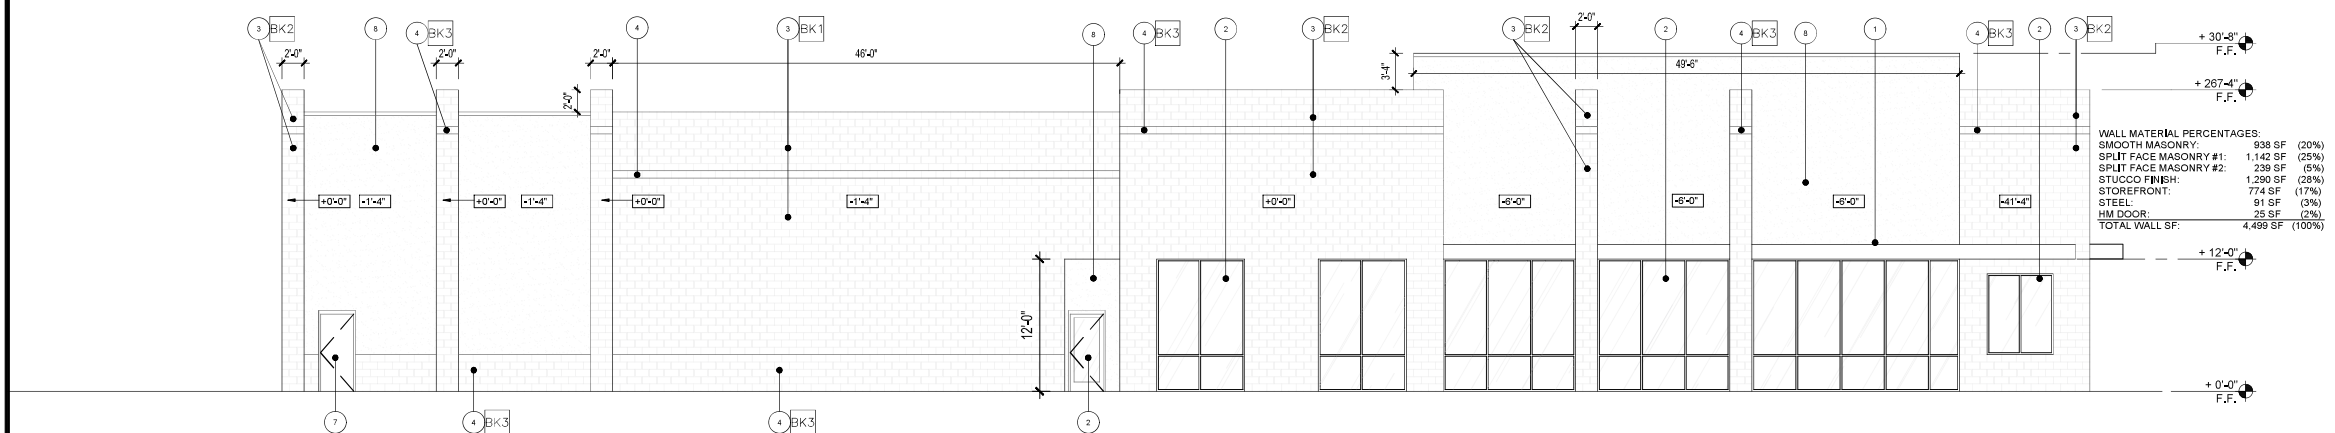


2 SOUTH ELEVATION

SCALE: 1/8" = 1'-0"

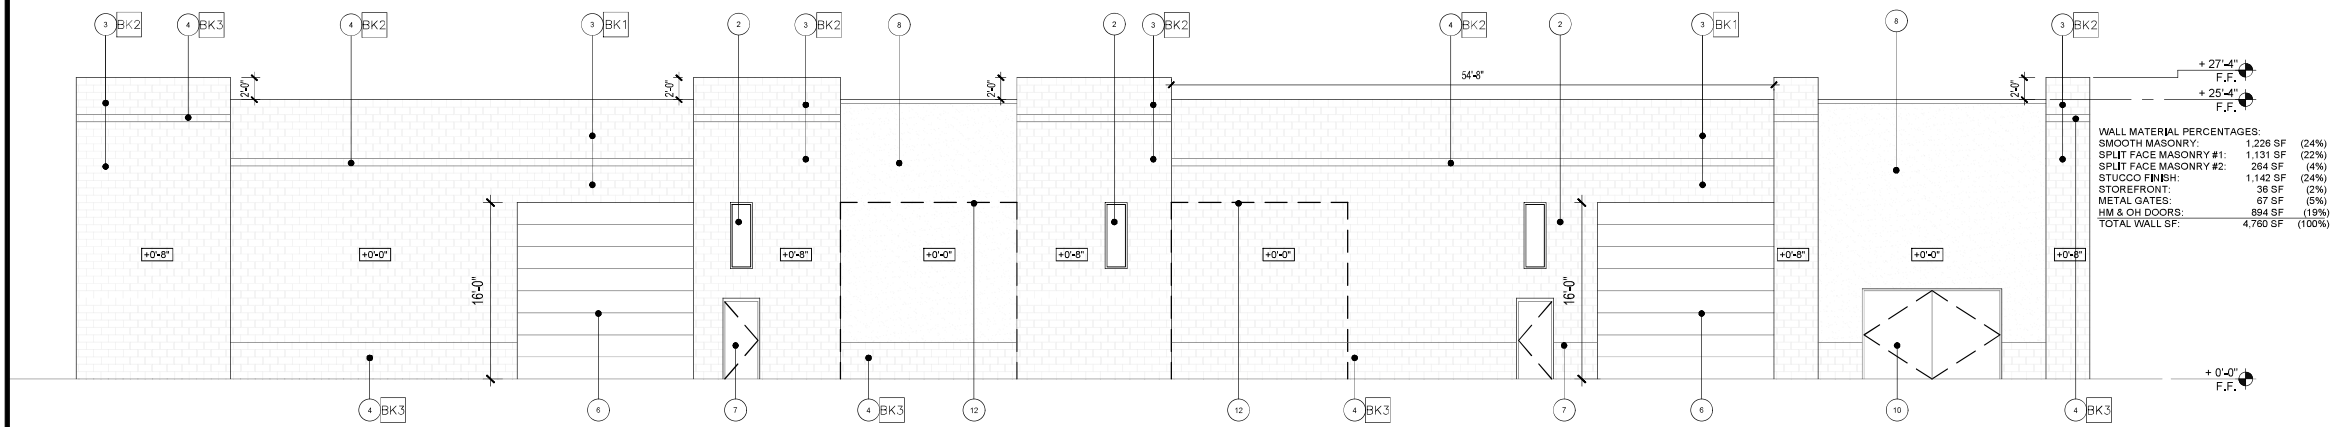

3 WEST ELEVATION

SCALE: 1/8" = 1'-0"

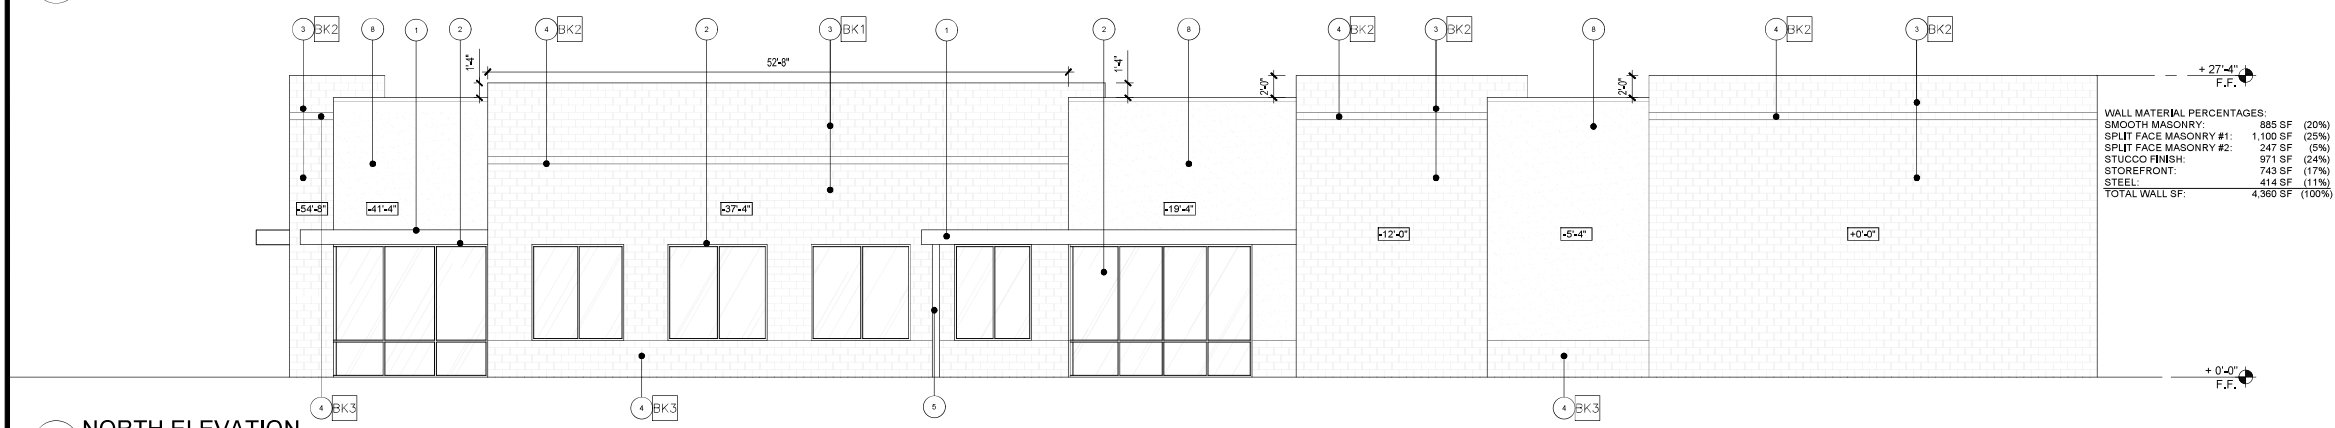

4 NORTH ELEVATION

SCALE: 1/8" = 1'-0"

KEY NOTES

- 16" DEEP STEEL CANOPY
- ALUMINUM / GAZING STOREFRONT SYSTEM.
- 8"X8"X16" INTEGRAL COLORED MASONRY WALL.
- 8"X8"X16" INTEGRAL COLORED MASONRY BANDING.
- STEEL CANOPY COLUMN.
- O.H. ROLL UP DOOR, PAINTED.
- H.M. MAN DOOR, PAINTED.
- CMU OR 6" METAL STUD FRAMED WALL WITH STUCCO FINISH - PAINTED "PT1".
- DECORATIVE WALL SCONCES.
- ELECTRICAL ENTRANCE SERVICE GATES, PAINTED.
- LINE OF ROOF BEYOND.
- LINE OF FUTURE O.H. DOOR LOCATION
- 8" TUBE STEEL COLUMN - PAINTED "PT2"

GENERAL NOTES

- ALL ROOFTOP EQUIPMENT SHALL BE FULLY SCREEN BY THE PARAPET SHOWN.

MATERIAL LEGEND


- AL MFR: TBD
COLOR: DARK ANODIZED BRONZE
- BK1 MFR: BLOCKLITE
FINISH: GROUND FACE
COLOR: "MOUNTAIN WHITE" (OR STAINED TO MATCH)
- BK2 MFR: BLOCKLITE
FINISH: SPLIT FACE
COLOR: "SAN DIEGO BUFF" (OR STAINED TO MATCH)
- BK3 MFR: BLOCKLITE
FINISH: SPLIT FACE
COLOR: "SLATE" (OR STAINED TO MATCH)
- GL MFR: TBD
COLOR: REFLECTIVE BLUE GLAZING
- PT1 SHERWIN WILLIAMS: FLAT FINISH
COLOR: SW 7636 "ORIGAMI WHITE"
- PT2 SHERWIN WILLIAMS: SATIN FINISH
COLOR: SW 6006 "BLACK BEAN"



2039 E RICE DR., TEMPE
AZ, 85283
480-589-3793
VINCE@DALKEDESIGNGROUP.COM

BLUE SKY PEST CONTROL
5118 S 71ST ST
MESA, AZ 85212

NUMBER	REVISION	DATE

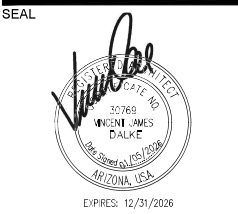


SHEET TITLE
PRELIMINARY ELEVATIONS




ISSUE DATE 1/5/2026
DRAWN BCR
CHECKED BY VJD
PROJECT NUMBER -

DRAWING NO.

A2.1
REV

 

SCALE: 1/8" = 1'-0"

   



1 FRONT ENTRY SOUTH-EAST RENDERING



3 SOUTH-WEST RENDERING



2 NORTH-EAST RENDERING



4 RENDERING FROM RAY ROAD APPROACH



2039 E RICE DR., TEMPE
AZ, 85283
480-589-3793
VINCE@DALKEDESIGNGROUP.COM

BLUE SKY PEST CONTROL
5118 S 71ST ST
MESA, AZ 85212

NUMBER	REVISION	DATE

SEAL



SHEET TITLE
EXTERIOR RENDERINGS

ISSUE DATE	12/18/2025
DRAWN	BCR
CHECKED BY	VJD
PROJECT NUMBER	-

DRAWING NO.

REN.

REV