



ELEVATION: (C.O.M. DATUM)

GENERAL NOTES


1. INFORM THE ARCHITECT OF ANY DISCREPANCIES BEFORE BEGINNING WORK.
2. ALL SIGNAGE UNDER SEPARATE SUBMITTAL AND PERMIT
3. PROVIDE CONTINUOUS CAULK MATCHED COLORING AT TRANSITION OF ALL DISSIMILAR MATERIALS.
4. CONTRACTOR SHALL CONFIRM AND MARK ALL UNDERGROUND AND OVERHEAD UTILITIES PRIOR TO START OF WORK
5. ALL DIMENSIONS ARE TO MASONRY, CONCRETE, OR STUD FRAMING.
6. CONTRACTOR TO MATCH ALL CAULKING/EXPANSION MATERIAL COLOR TO ADJACENT WALL.

MATERIAL LEGEND

#	DESCRIPTION
M1	METAL ROOFING MANF: ATAS COLOR: CLASSIC BRONZE
M2	CONCRETE MASONRY UNIT - MESA STONE MANF: SUPERLITE COLOR: MOJAVE BROWN GROUT/SEALANT: COLOR MATCH
M3	CONCRETE MASONRY UNIT - MESA STONE MANF: SUPERLITE COLOR: BLACK MOUNTAIN GROUT/SEALANT: COLOR MATCH
M4	METAL CLADDING, 6" WIDE PLANKS W/ 1/2" GAP MANF: ATAS COLOR: ANCHOR GREY TRIM: COLOR MATCH
M5	DOOR/WINDOW FRAME MANF: TBD COLOR: REDWOOD (07)
M6	APARATUS BAY DOORS MANF: TIGER DRYLAC POWDER COATINGS COLOR: REDWOOD (07)
M7	GLAZING MANUFACTURER: PPG COLOR: SOLARBAN 70 (2) SOLARGRAY

KEYNOTES


KEY PLAN

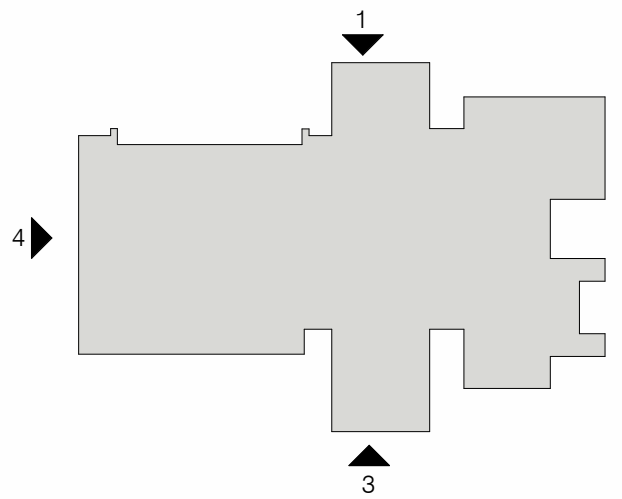


Perlman
Architects of Arizona




CITY OF MESA ENGINEERING DEPARTMENT		DRAWING A9.1	
MESA FIRE-MEDICAL STATION NO. 205 730 S. GREENFIELD RD., MESA 85206			
EXPIRES: 12-31-2027	EXTERIOR ELEVATIONS		
DRAWN BY: JD ENGINEER: JR	SHEET 33 OF 49	CATALOG NUMBER:	
ACTIVITY: PROJ. NO.: C10120			

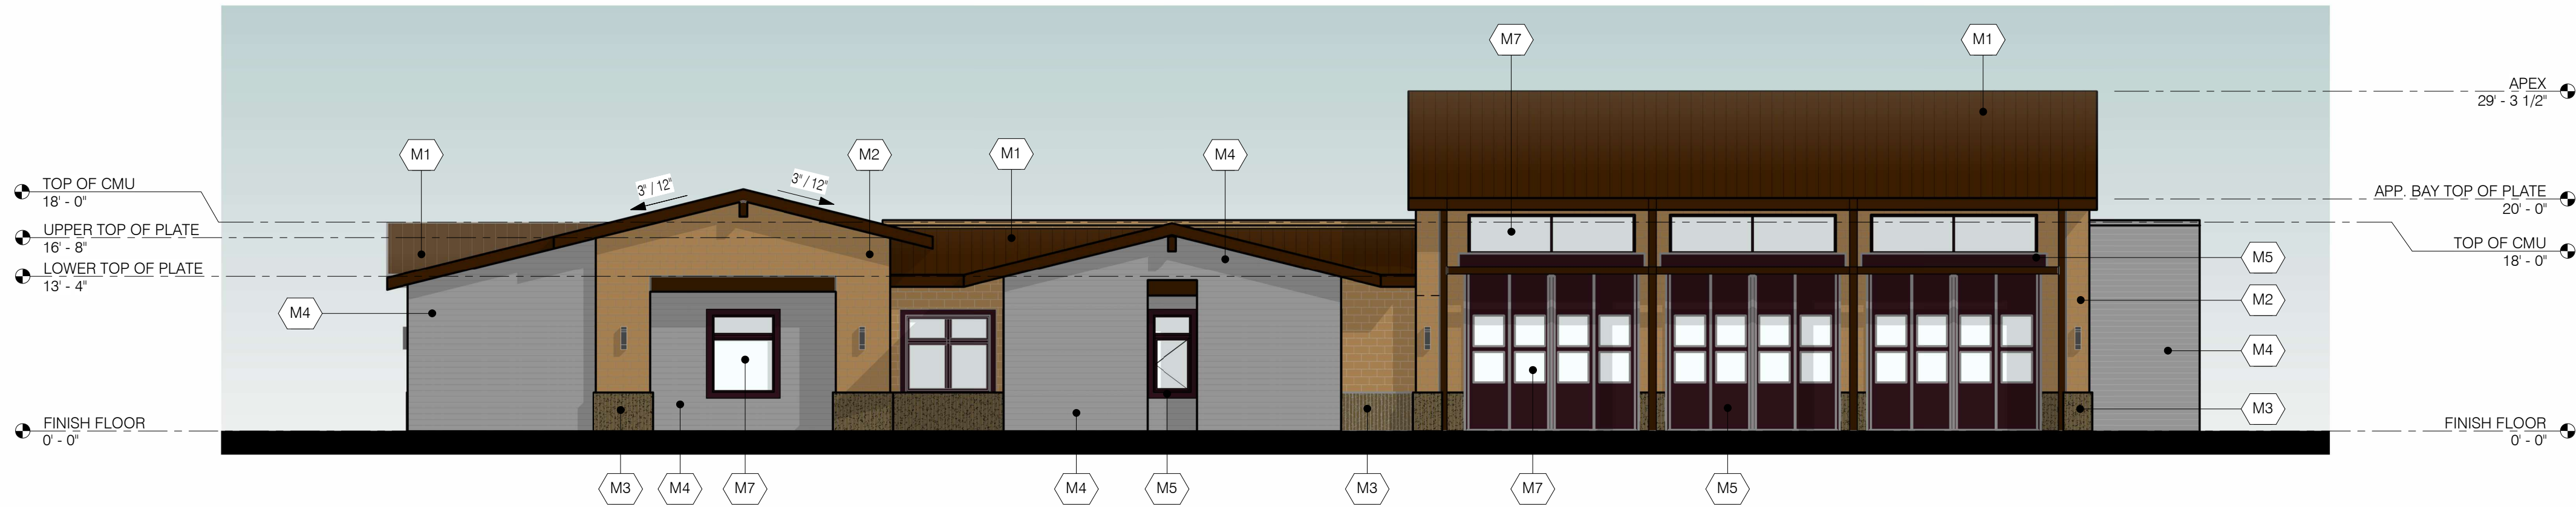


1 EXTERIOR ELEVATION - NORTH
1" = 10'-0"

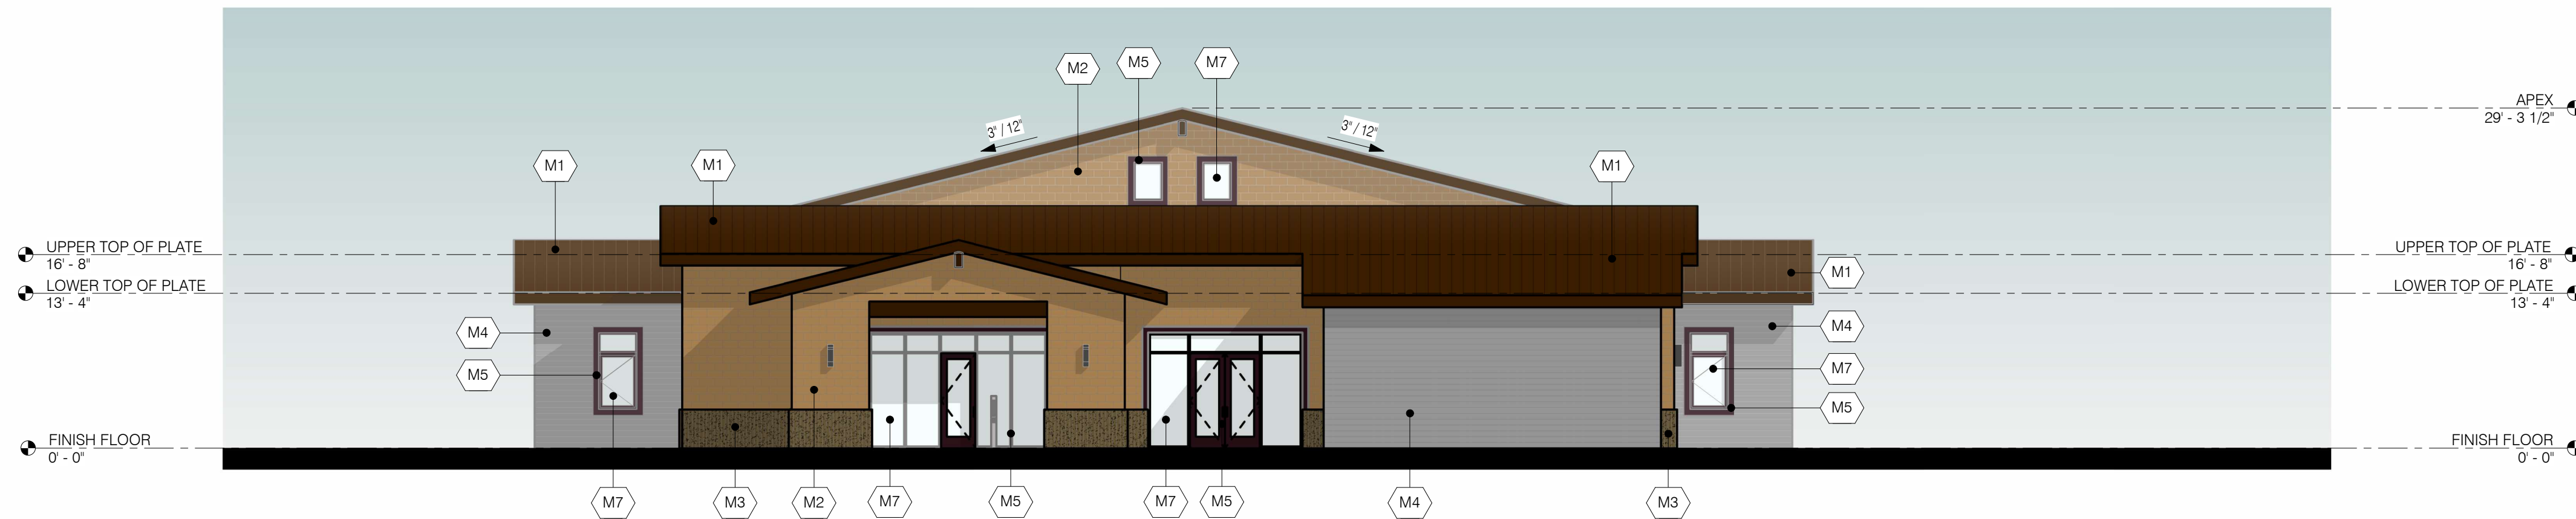

2 EXTERIOR ELEVATION - EAST
1" = 10'-0"

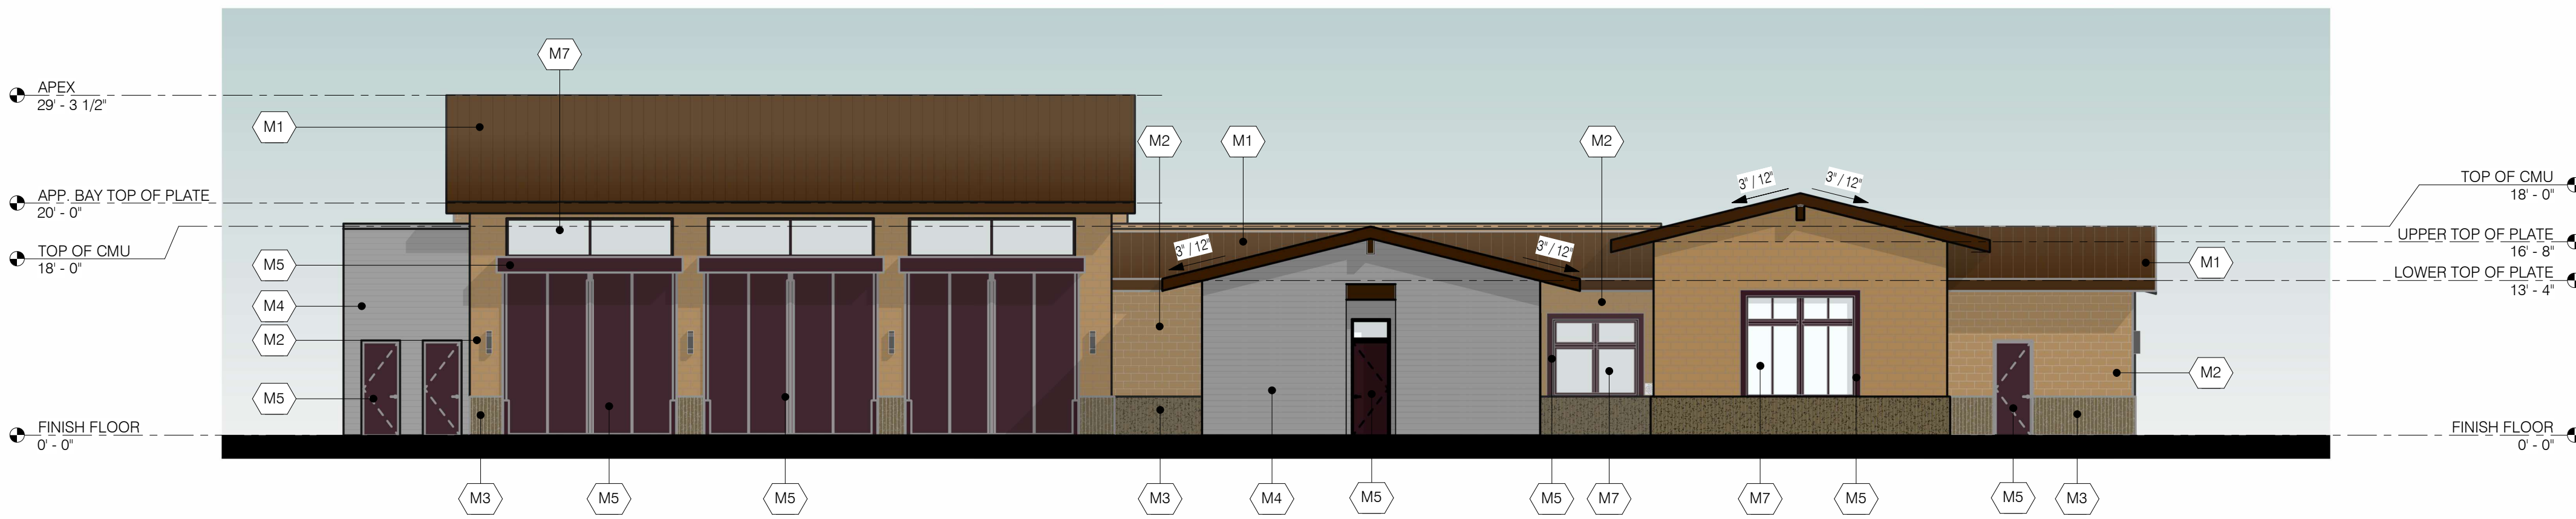

3 EXTERIOR ELEVATION - SOUTH
1" = 10'-0"

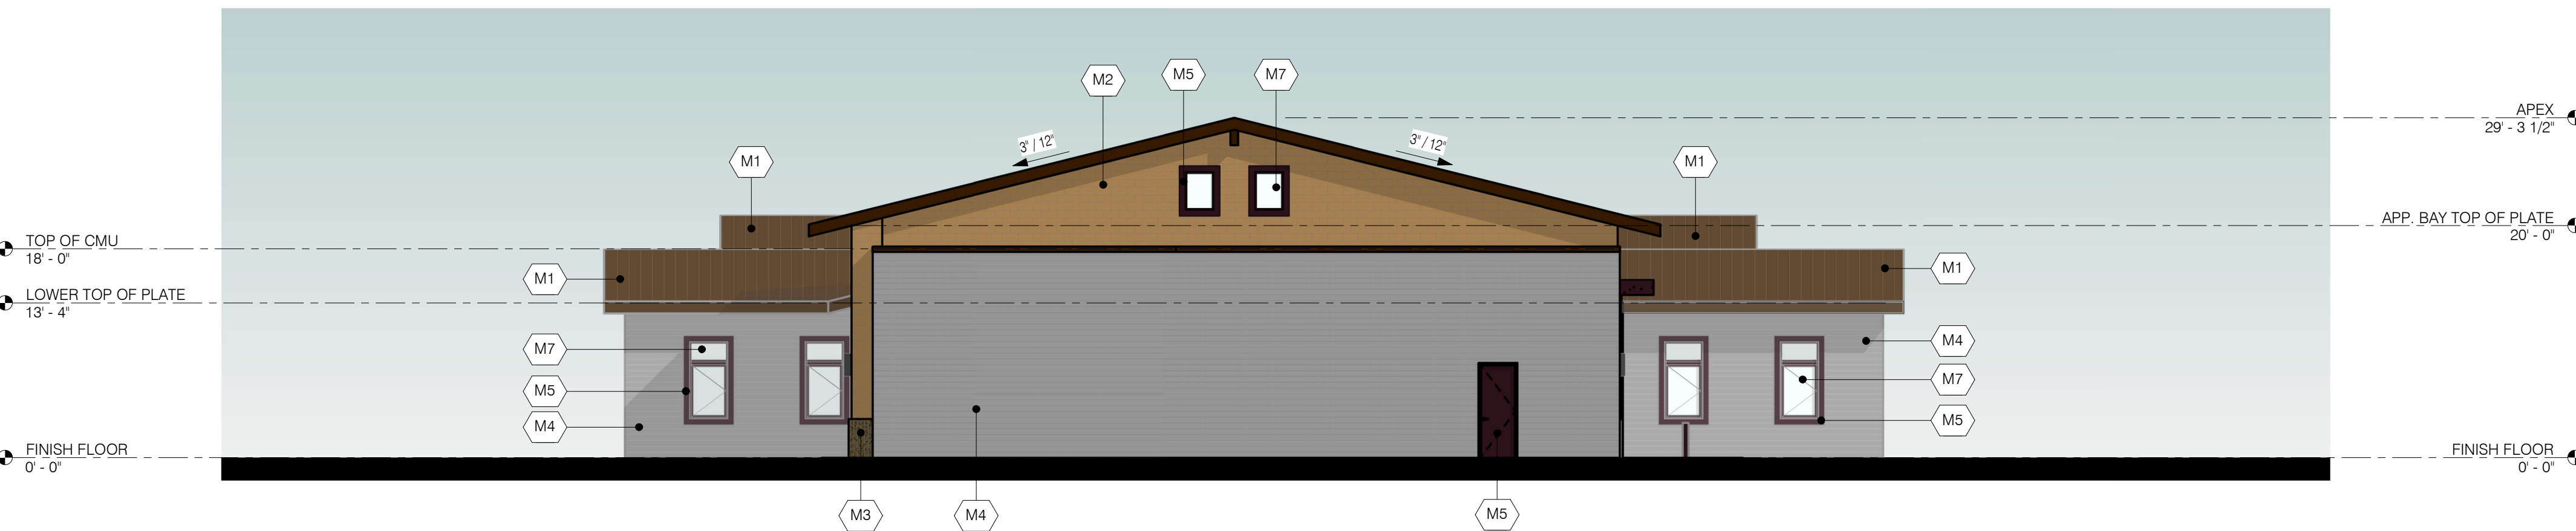

4 EXTERIOR ELEVATION - WEST
1" = 10'-0"











Ranch Style Home



Ranch Style Home



Ranch Style Home



Ranch Style Home



Church



Park Restroom Building