


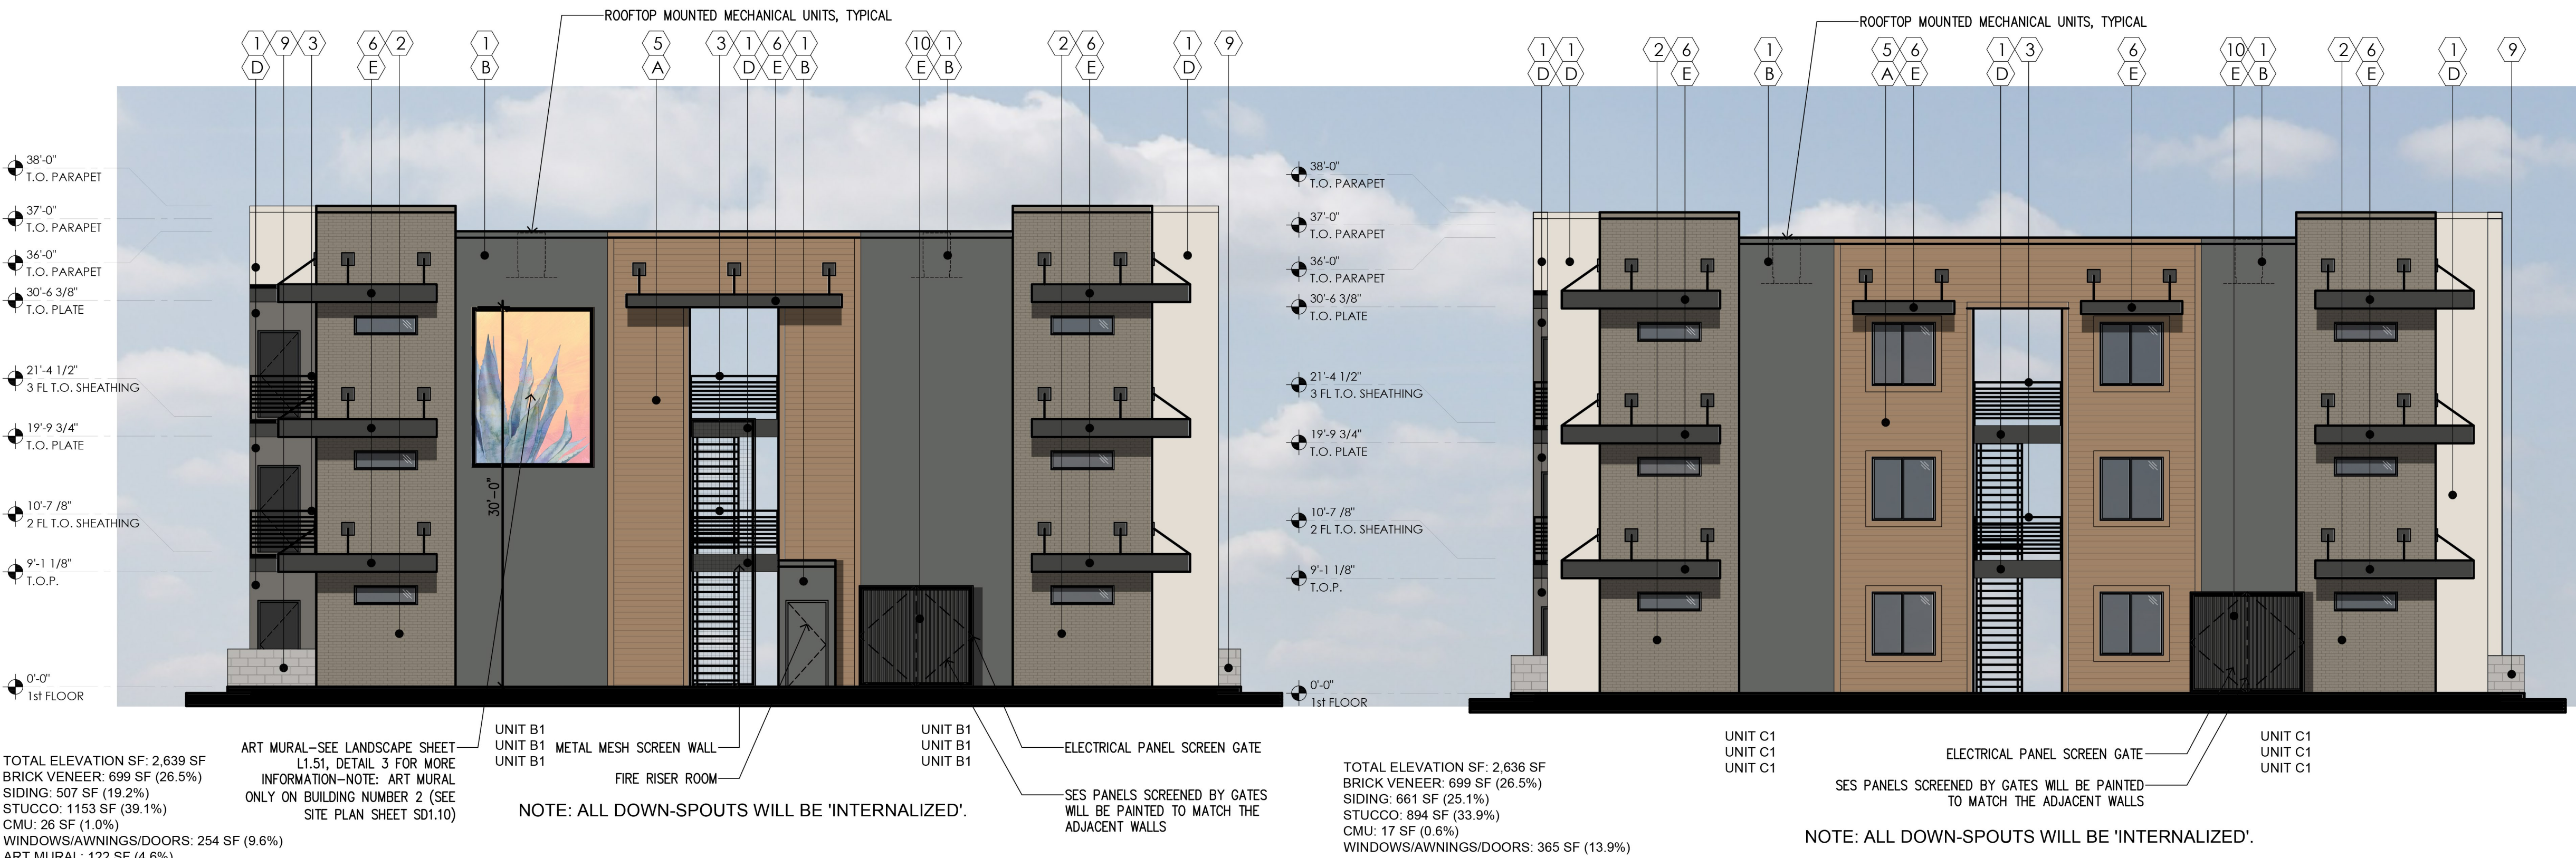

BLD TYPE 1 - FRONT/REAR ELEVATION

SCALE: 1/8" = 1'-0"



BLD TYPE 1 - LEFT ELEVATION

SCALE: 1/8" = 1'-0"



BLD TYPE 1 - RIGHT ELEVATION

SCALE: 1/8" = 1'-0"

EXTERIOR PAINT SCHEDULE			
TAG	MANUFACTURER	COLOR	NOTES
(A)	SHERWIN-WILLIAMS	MEADOWLARK (SW-7522)	PLANK LAP SIDING
(B)	SHERWIN-WILLIAMS	GRIZZLY GRAY (SW-7068)	ACCENT
(C)	SHERWIN-WILLIAMS	CITYSCAPE (SW-7067)	ACCENT
(D)	SHERWIN-WILLIAMS	AESTHETIC WHITE (SW-7035)	ACCENT
(E)	SHERWIN-WILLIAMS	IRON ORE (SW-7069)	METAL AWNINGS, METAL SCREEN GATE

EXTERIOR MATERIAL SCHEDULE				
TAG	MATERIAL	MANUFACTURER	PRODUCT NO./ COLOR/ TEXTURE	NOTES
(1)	1 COAT STUCCO SYSTEM			
(2)	BRICK VENEER	ELDORADO STONE	COLOR:TUNDRABRICK-ASHLAND	HEIGHT: 2.5" LENGTH: 7.75"-8" THICKNESS: .688"-.813"
(3)	METAL GUARD RAILING			
(4)	6" FOAM BAND			STUCCO FINISH
(5)	PLANK LAP SIDING	JAMESHARDIE	HARDIE PLANK (SELECT CEDARMILL)	6.250" WIDTH, 1.44" LENGTH, 0.312" THICK PRIMED FOR PAINT
(6)	METAL AWNING	TBD	TBD	METAL AWNING PRIMED FOR PAINT
(7)	METAL SIDING	TBD	TBD	METAL SIDING PRIMED FOR PAINT
(8)	TILE	DALTILE	MATTE ARCTIC WHITE (0790)	
(9)	CMU BLOCK			16"x8"x8"
(10)	METAL SCREEN GATE			FOR SCREENING SES ELECTRICAL PANELS



PROPOSED NEW MULTI-FAMILY PROJECT FOR:
EXCOLO DEVELOPMENT
PARK NORTH
6912 E. GUADALUPE RD
MESA, AZ

dwg name: BUILDING TYPE 1
COLORED ELEVATIONS

dwg no: SD2.11

date: 01-29-2025
job no: 2024.02
log no:



BLD TYPE 2 - FRONT/REAR ELEVATION

SCALE: 1/8" = 1'-0"



BLD TYPE 2 - LEFT ELEVATION

SCALE: 1/8" = 1'-0"

BLD TYPE 2 - RIGHT ELEVATION

SCALE: 1/8" = 1'-0"

EXTERIOR PAINT SCHEDULE			
TAG	MANUFACTURER	COLOR	NOTES
(A)	SHERWIN-WILLIAMS	MEADOWLARK (SW-7522)	PLANK LAP SIDING
(B)	SHERWIN-WILLIAMS	GRIZZLY GRAY (SW-7068)	ACCENT
(C)	SHERWIN-WILLIAMS	CITYSCAPE (SW-7067)	ACCENT
(D)	SHERWIN-WILLIAMS	AESTHETIC WHITE (SW-7035)	ACCENT
(E)	SHERWIN-WILLIAMS	IRON ORE (SW-7069)	METAL AWNINGS, METAL SCREEN GATE

EXTERIOR MATERIAL SCHEDULE				
TAG	MATERIAL	MANUFACTURER	PRODUCT NO./ COLOR/ TEXTURE	NOTES
(1)	1 COAT STUCCO SYSTEM			
(2)	BRICK VENEER	ELDORADO STONE	COLOR:TUNDRABRICK-ASHLAND	HEIGHT: 2.5" LENGTH: 7.75"-8" THICKNESS: .688"-.813"
(3)	METAL GUARD RAILING			
(4)	6" FOAM BAND			STUCCO FINISH
(5)	PLANK LAP SIDING	JAMESHARDIE	HARDIE PLANK (SELECT CEDARMILL)	6.250" WIDTH, 144" LENGTH, 0.312" THICK PRIMED FOR PAINT
(6)	METAL AWNING	TBD	TBD	METAL AWNING PRIMED FOR PAINT
(7)	METAL SIDING	TBD	TBD	METAL SIDING PRIMED FOR PAINT
(8)	TILE	DALTILE	MATTE ARCTIC WHITE (0790)	
(9)	CMU BLOCK			16"x8"x8"
(10)	METAL SCREEN GATE			FOR SCREENING SES ELECTRICAL PANELS



TOTAL ELEVATION SF: 1,628 SF
CMU: 259 SF (15.9%)
SIDING: 160 SF (9.8%)
STUCCO: 756 SF (46.4%)
METAL SIDING: 142 SF (8.8%)

FRONT ELEVATION

SCALE: 1/8" = 1'-0"



TOTAL ELEVATION SF: 1,618 SF
CMU: 325 SF (20.1%)
SIDING: 376 SF (23.2%)
STUCCO: 336 SF (20.8%)
METAL SIDING: 243 SF (15.0%)
WINDOWS/AWNINGS/DOORS: 338 SF (20.9%)

DOG WASH STATION

REAR ELEVATION

SCALE: 1/8" = 1'-0"



TOTAL ELEVATION SF: 1,322 SF
CMU: 400 SF (30.3%)
SIDING: 351 SF (26.6%)
STUCCO: 272 SF (20.6%)
METAL SIDING: 114 SF (8.6%)

RIGHT ELEVATION

SCALE: 1/8" = 1'-0"



TOTAL ELEVATION SF: 1,319 SF
CMU: N/A
SIDING: 403 SF (30.6%)
STUCCO: 646 SF (48.9%)
METAL SIDING: 47 SF (3.6%)
WINDOWS/AWNINGS/DOORS: 223 SF (16.9%)

LEFT ELEVATION

SCALE: 1/8" = 1'-0"

EXTERIOR PAINT SCHEDULE

TAG	MANUFACTURER	COLOR	NOTES
(A)	SHERWIN-WILLIAMS	MEADOWLARK (SW-7522)	PLANK LAP SIDING
(B)	SHERWIN-WILLIAMS	GRIZZLY GRAY (SW-7068)	ACCENT
(C)	SHERWIN-WILLIAMS	CITYSCAPE (SW-7067)	ACCENT
(D)	SHERWIN-WILLIAMS	AESTHETIC WHITE (SW-7035)	ACCENT
(E)	SHERWIN-WILLIAMS	IRON ORE (SW-7069)	METAL AWNINGS

EXTERIOR MATERIAL SCHEDULE

TAG	MATERIAL	MANUFACTURER	PRODUCT NO./ COLOR/ TEXTURE	NOTES
(1)	1 COAT STUCCO SYSTEM			
(2)	BRICK VENEER	ELDORADO STONE	COLOR:TUNDRABRICK-ASHLAND	HEIGHT: 2.5" LENGTH: 7.75"-8" THICKNESS: .688"-.813"
(3)	METAL GUARD RAILING			
(4)	6" FOAM BAND			STUCCO FINISH
(5)	PLANK LAP SIDING	JAMESHARDIE	HARDIE PLANK (SELECT CEDARMILL)	6.250" WIDTH, 144" LENGTH, 0.312" THICK PRIMED FOR PAINT
(6)	METAL AWNING	TBD	TBD	METAL AWNING PRIMED FOR PAINT
(7)	METAL SIDING	TBD	TBD	METAL SIDING PRIMED FOR PAINT
(8)	TILE	DALTILE	MATTE ARCTIC WHITE (0790)	
(9)	CMU BLOCK			16"x8"x8"




PROPOSED NEW MULTI-FAMILY PROJECT FOR:
EXCOLO DEVELOPMENT
PARK NORTH
6912 E. GUADALUPE RD
MESA, AZ

dwg name: CLUBHOUSE
ELEVATIONS


dwg no: SD4.11

date: 12-10-2024
job no: 2024.02
log no:

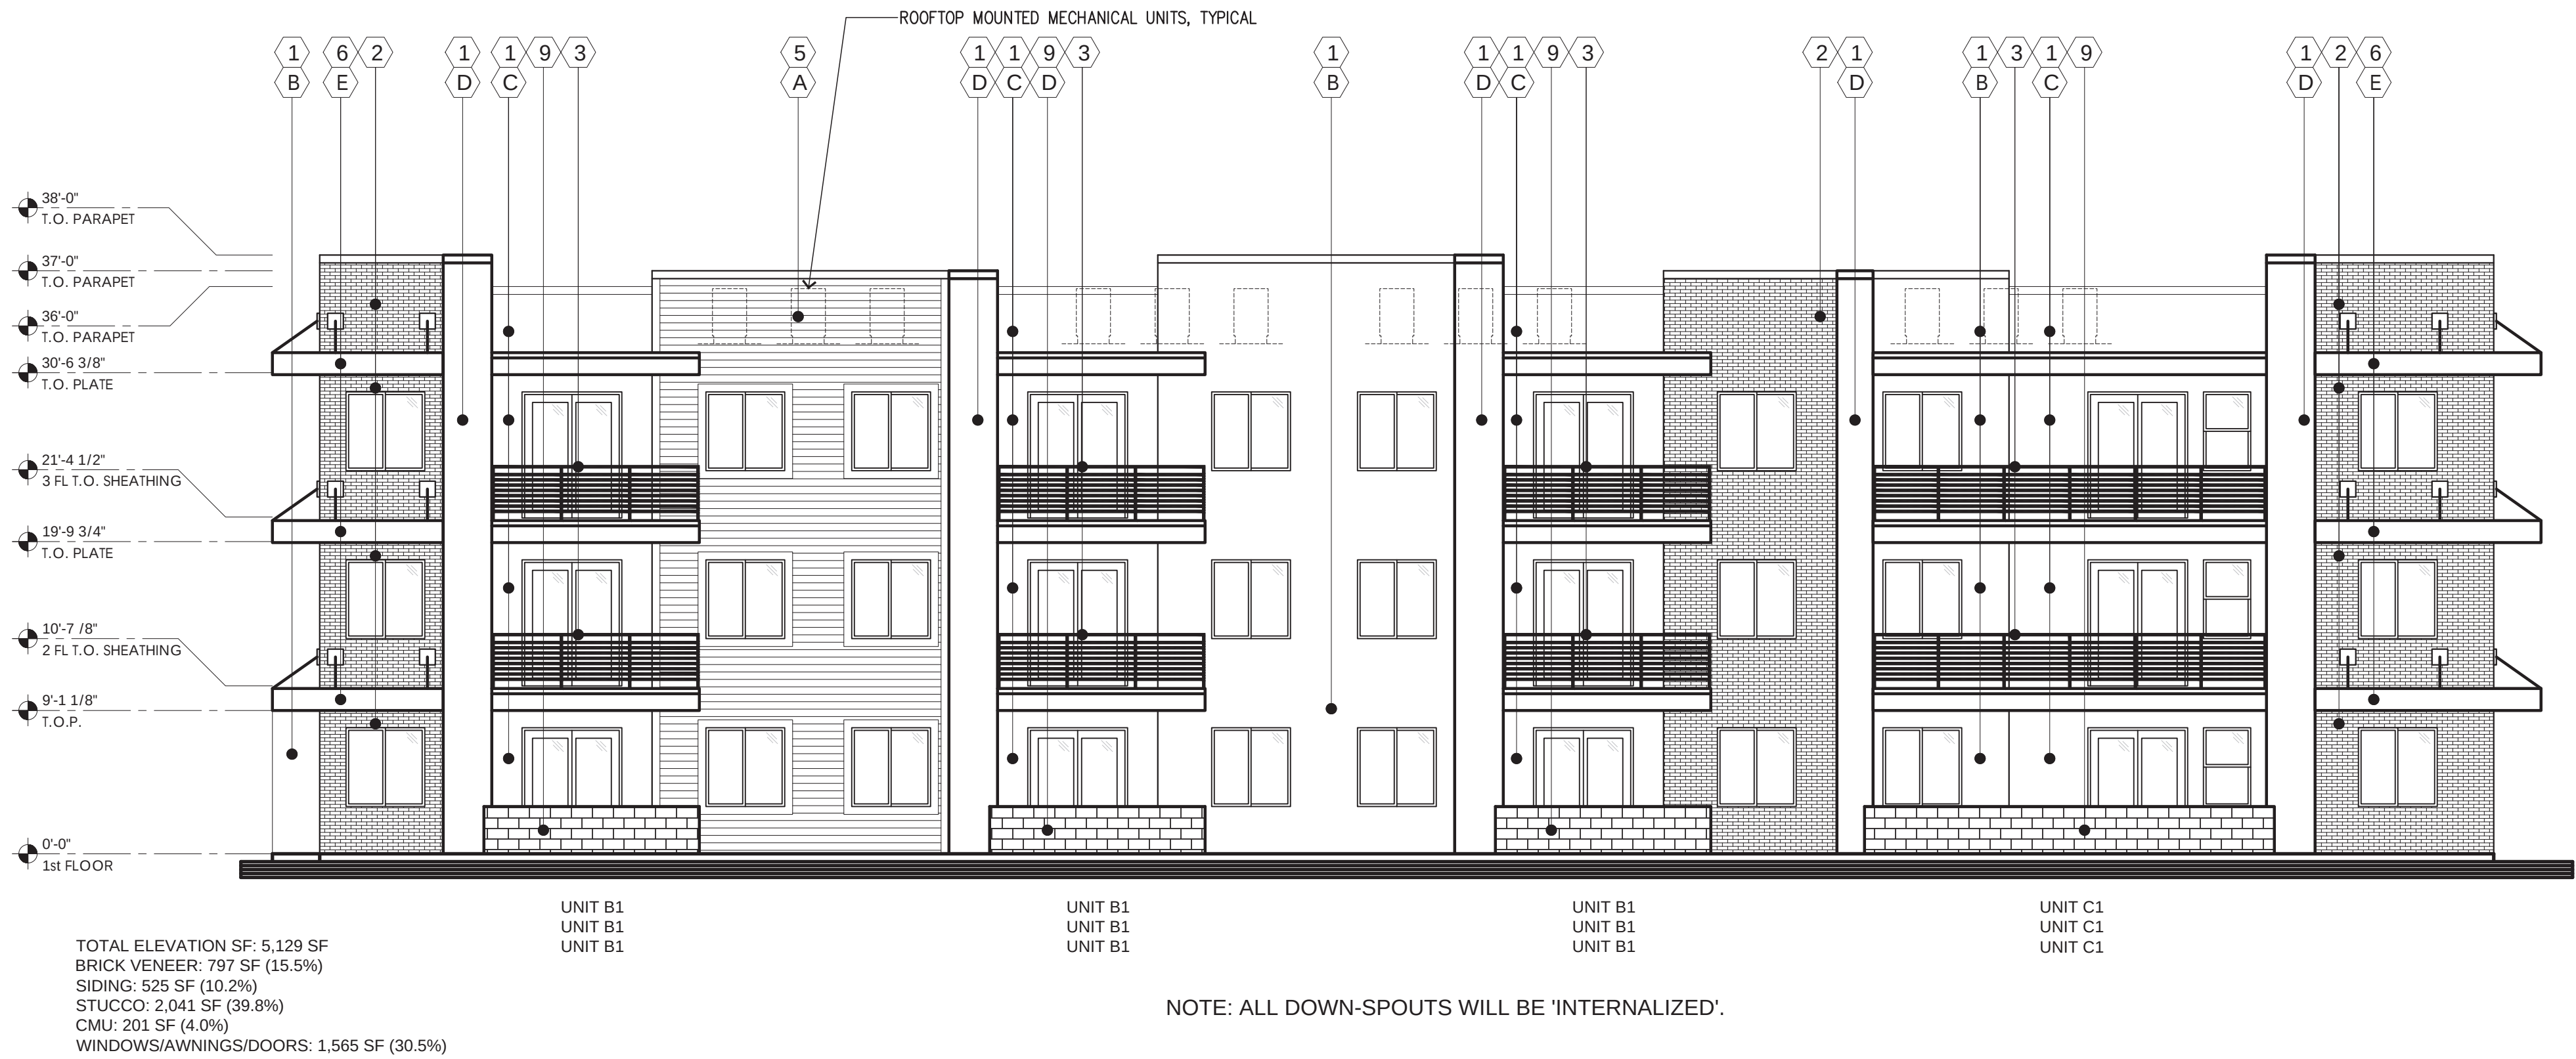


BLD TYPE 1 - FRONT/REAR ELEVATION

SCALE: 1/8" = 1'-0"

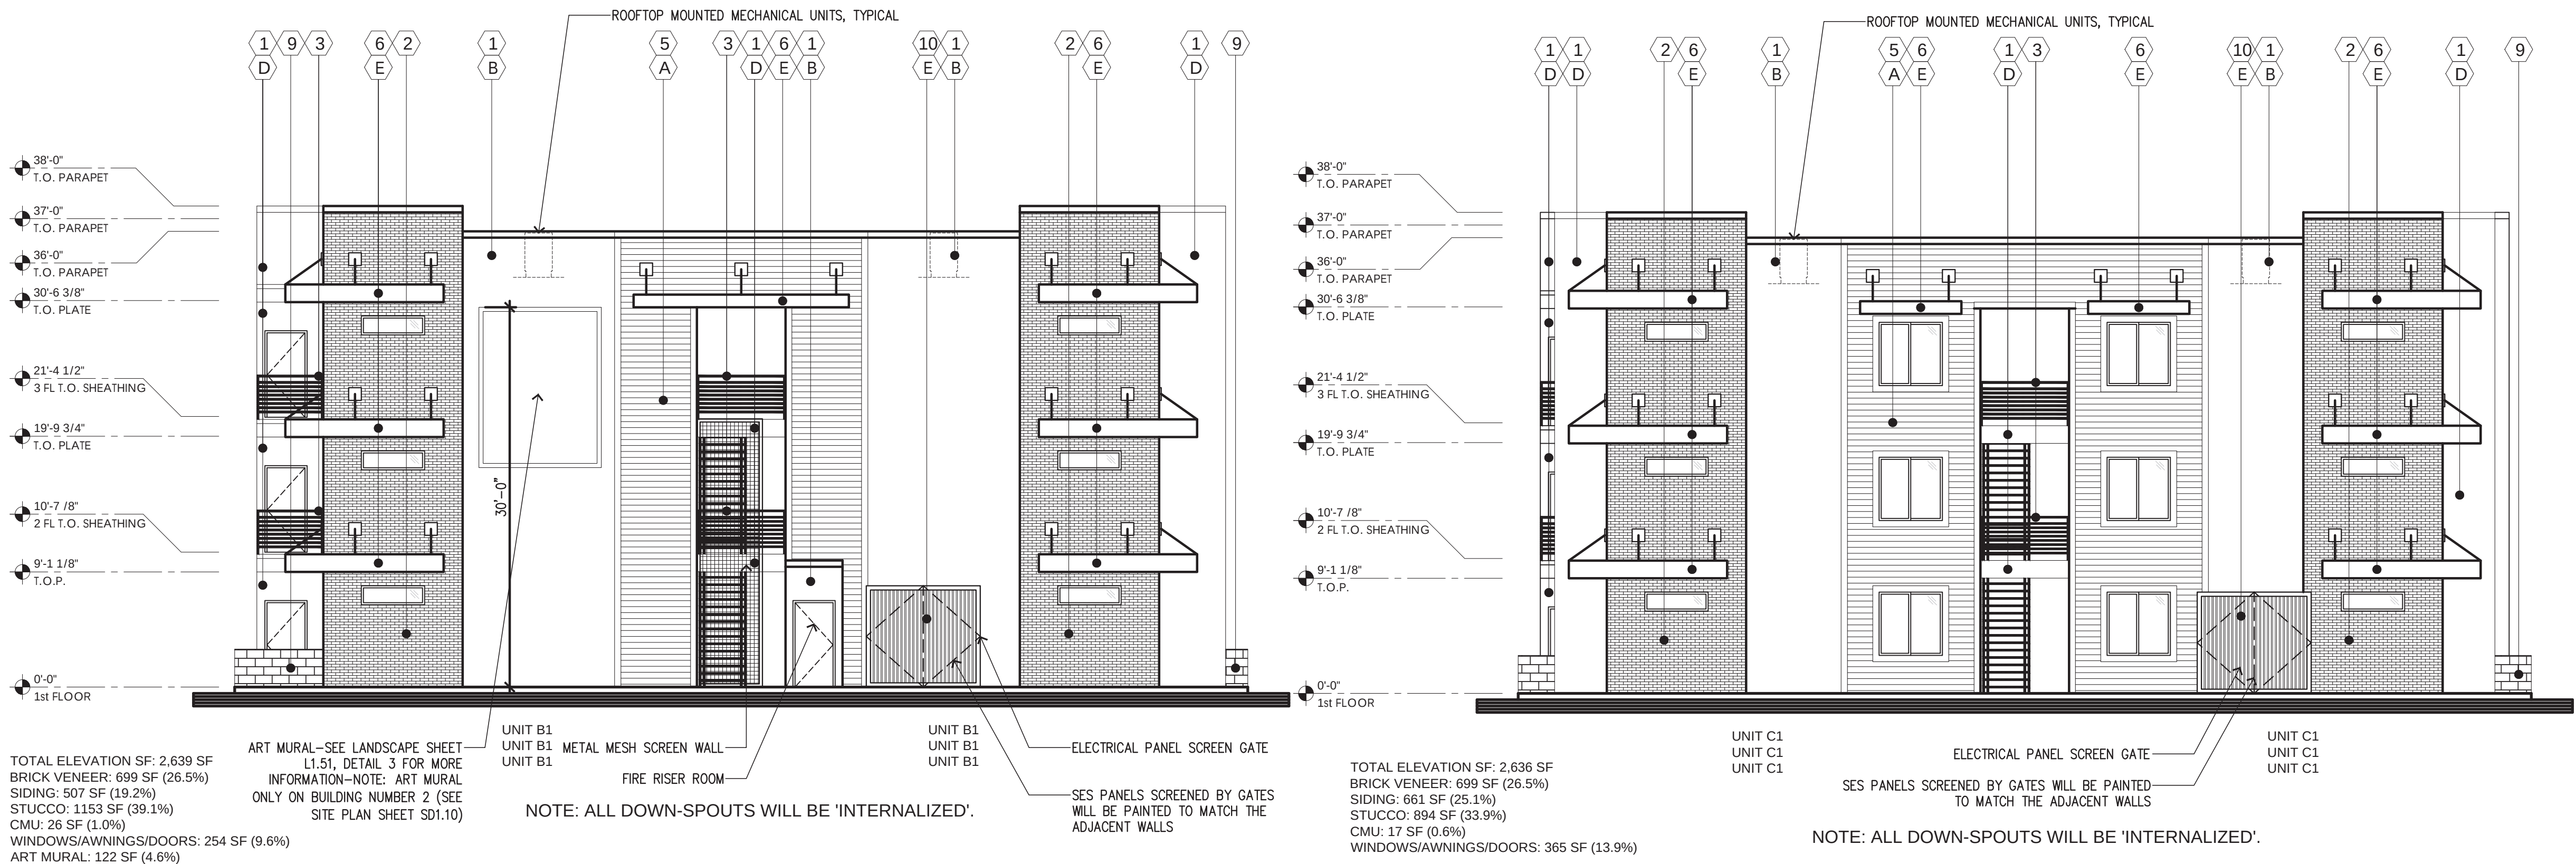

BLD TYPE 1 - LEFT ELEVATION

SCALE: 1/8" = 1'-0"

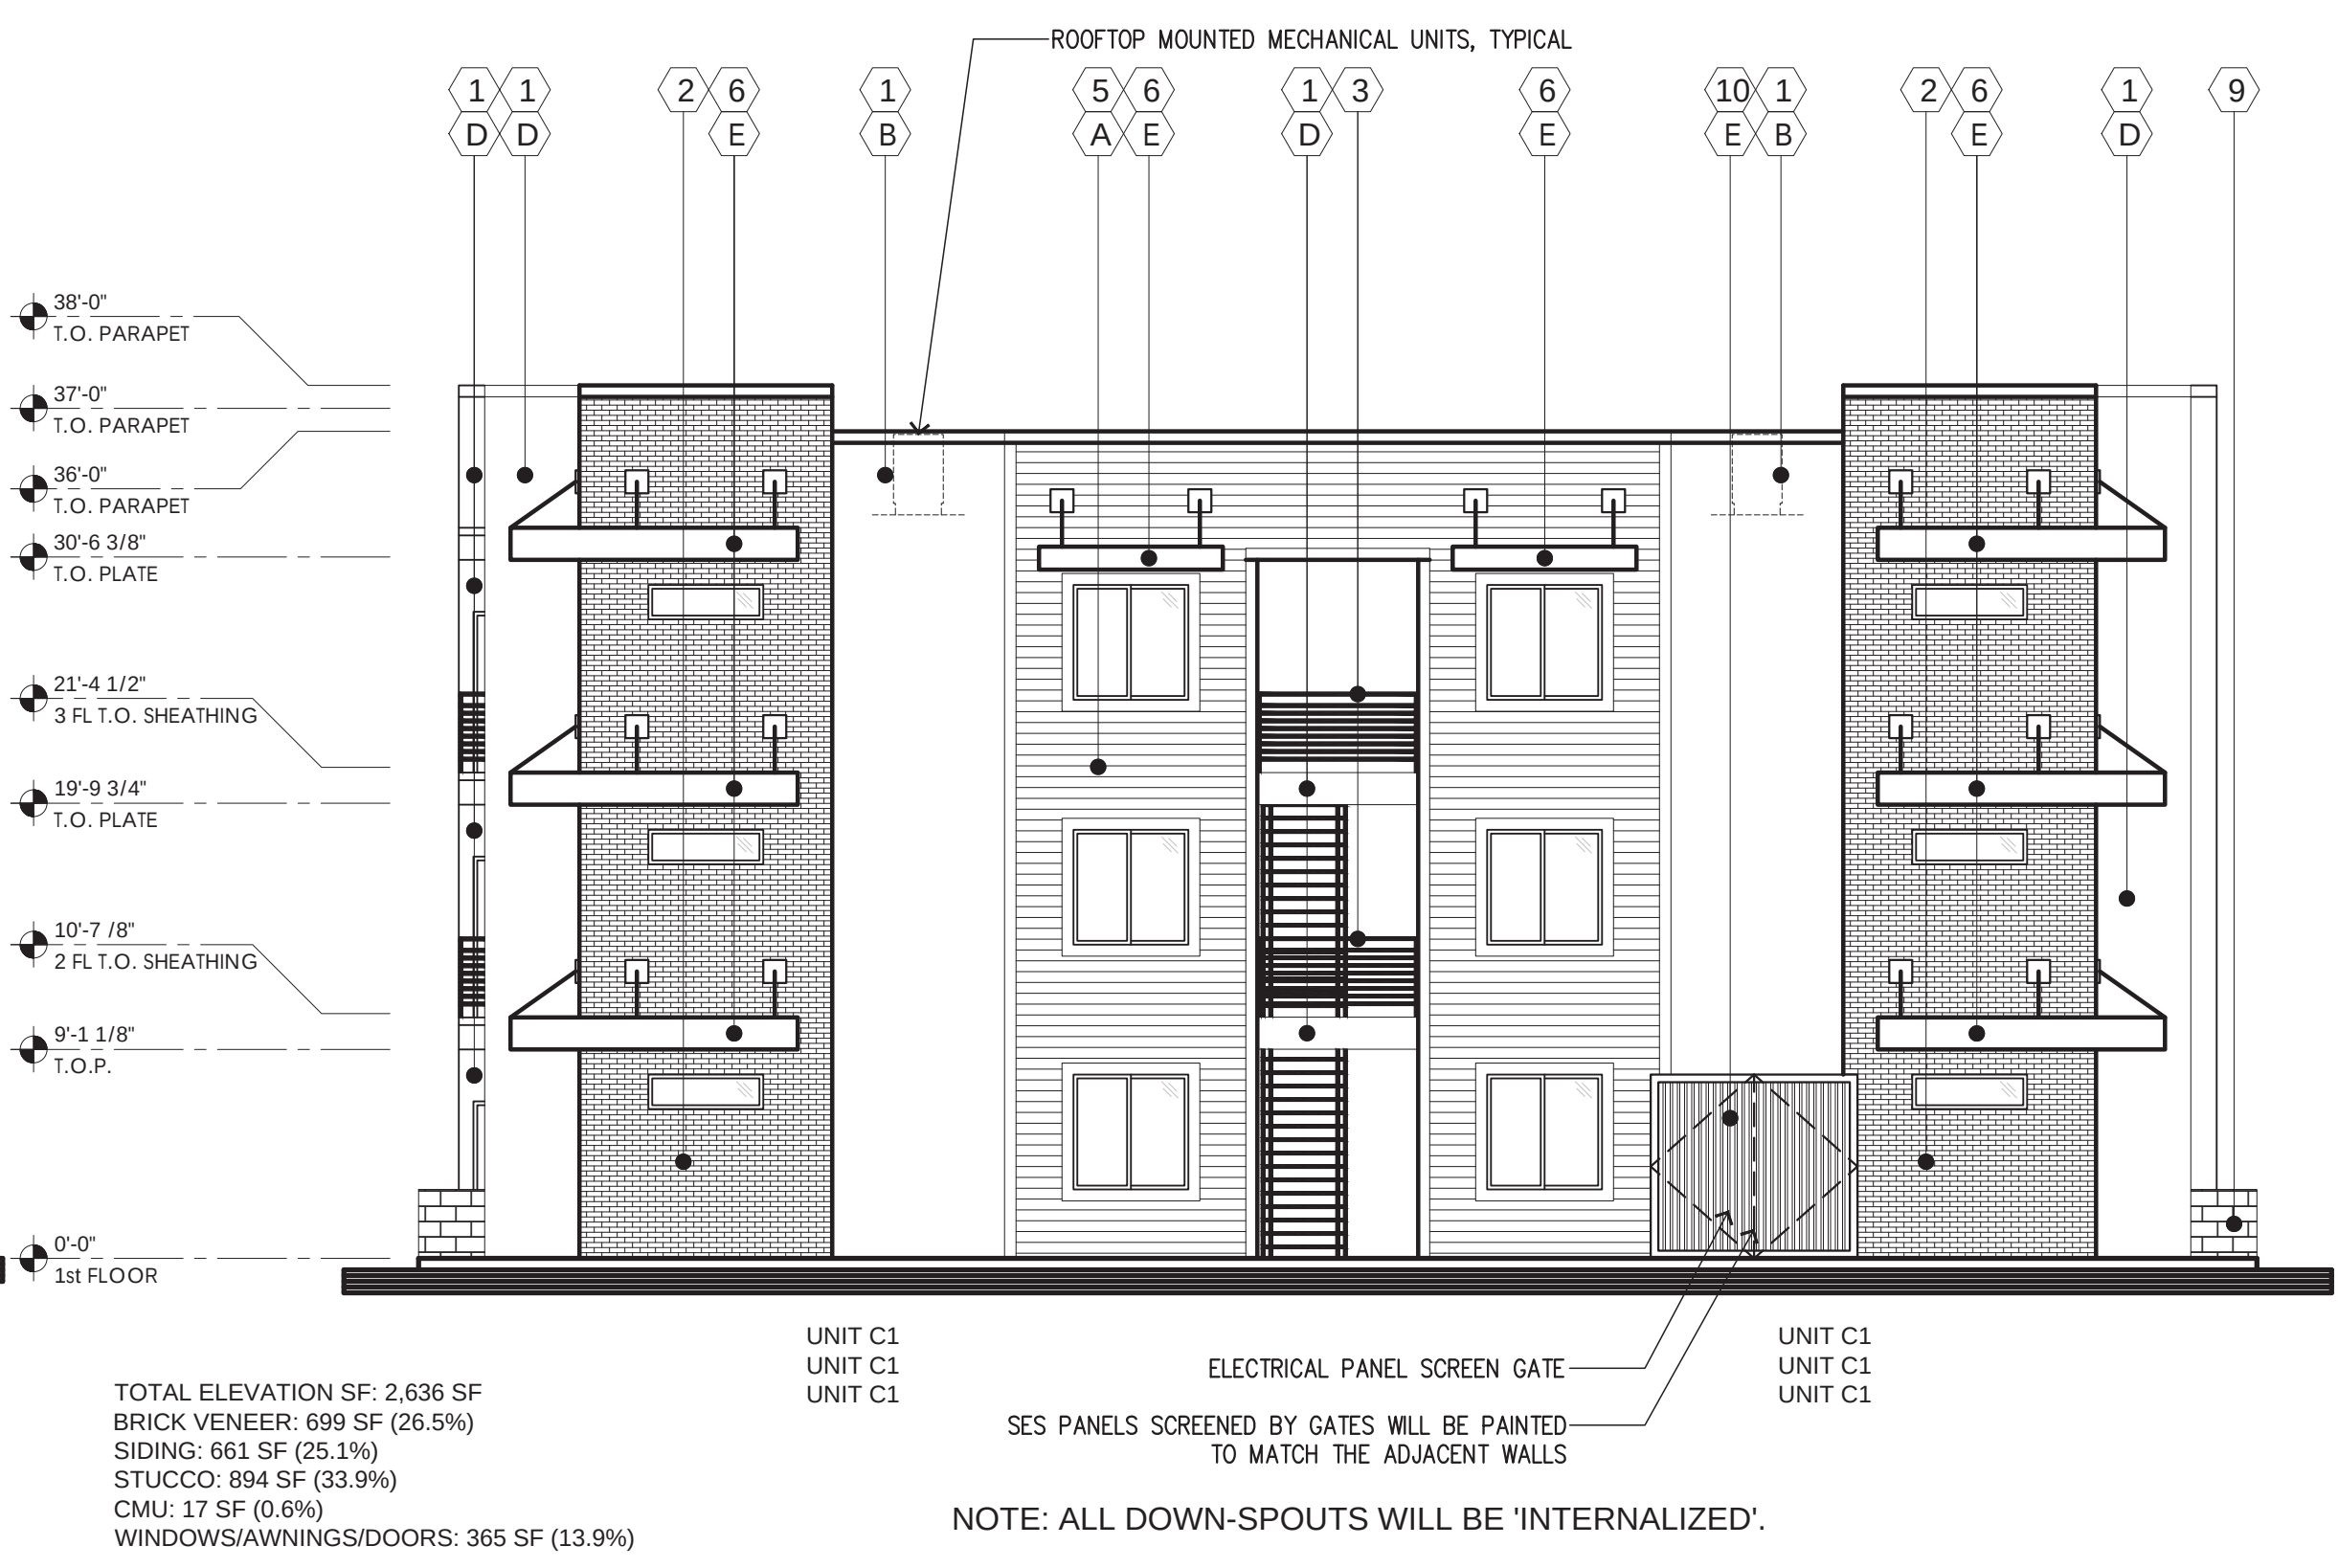

BLD TYPE 1 - RIGHT ELEVATION

SCALE: 1/8" = 1'-0"

EXTERIOR PAINT SCHEDULE			
TAG	MANUFACTURER	COLOR	NOTES
(A)	SHERWIN-WILLIAMS	MEADOWLARK (SW-7522)	PLANK LAP SIDING
(B)	SHERWIN-WILLIAMS	GRIZZLY GRAY (SW-7068)	ACCENT
(C)	SHERWIN-WILLIAMS	CITYSCAPE (SW-7067)	ACCENT
(D)	SHERWIN-WILLIAMS	AESTHETIC WHITE (SW-7035)	ACCENT
(E)	SHERWIN-WILLIAMS	IRON ORE (SW-7069)	METAL AWNINGS, METAL SCREEN GATE

EXTERIOR MATERIAL SCHEDULE				
TAG	MATERIAL	MANUFACTURER	PRODUCT NO./ COLOR/ TEXTURE	NOTES
(1)	1 COAT STUCCO SYSTEM			
(2)	BRICK VENEER	ELDORADO STONE	COLOR:TUNDRABRICK-ASHLAND	HEIGHT: 2.5" LENGTH: 7.75"-8" THICKNESS: .688"-.813"
(3)	METAL GUARD RAILING			
(4)	6" FOAM BAND			STUCCO FINISH
(5)	PLANK LAP SIDING	JAMESHARDIE	HARDIE PLANK (SELECT CEDARMILL)	6.250" WIDTH, 144" LENGTH, 0.312" THICK PRIMED FOR PAINT
(6)	METAL AWNING	TBD	TBD	METAL AWNING PRIMED FOR PAINT
(7)	METAL SIDING	TBD	TBD	METAL SIDING PRIMED FOR PAINT
(8)	TILE	DALTILE	MATTE ARCTIC WHITE (0790)	
(9)	CMU BLOCK			16"x8"x8"
(10)	METAL SCREEN GATE			FOR SCREENING SES ELECTRICAL PANELS



PROPOSED NEW MULTI-FAMILY PROJECT FOR:
EXCOLO DEVELOPMENT
PARK NORTH
6912 E. GUADALUPE RD
MESA, AZ

dwg name: BUILDING TYPE 1
COLORED ELEVATIONS


dwg no: SD2.11

date: 01-29-2025
job no: 2024.02
log no:




BLD TYPE 2 - FRONT/REAR ELEVATION

SCALE: 1/8" = 1'-0"

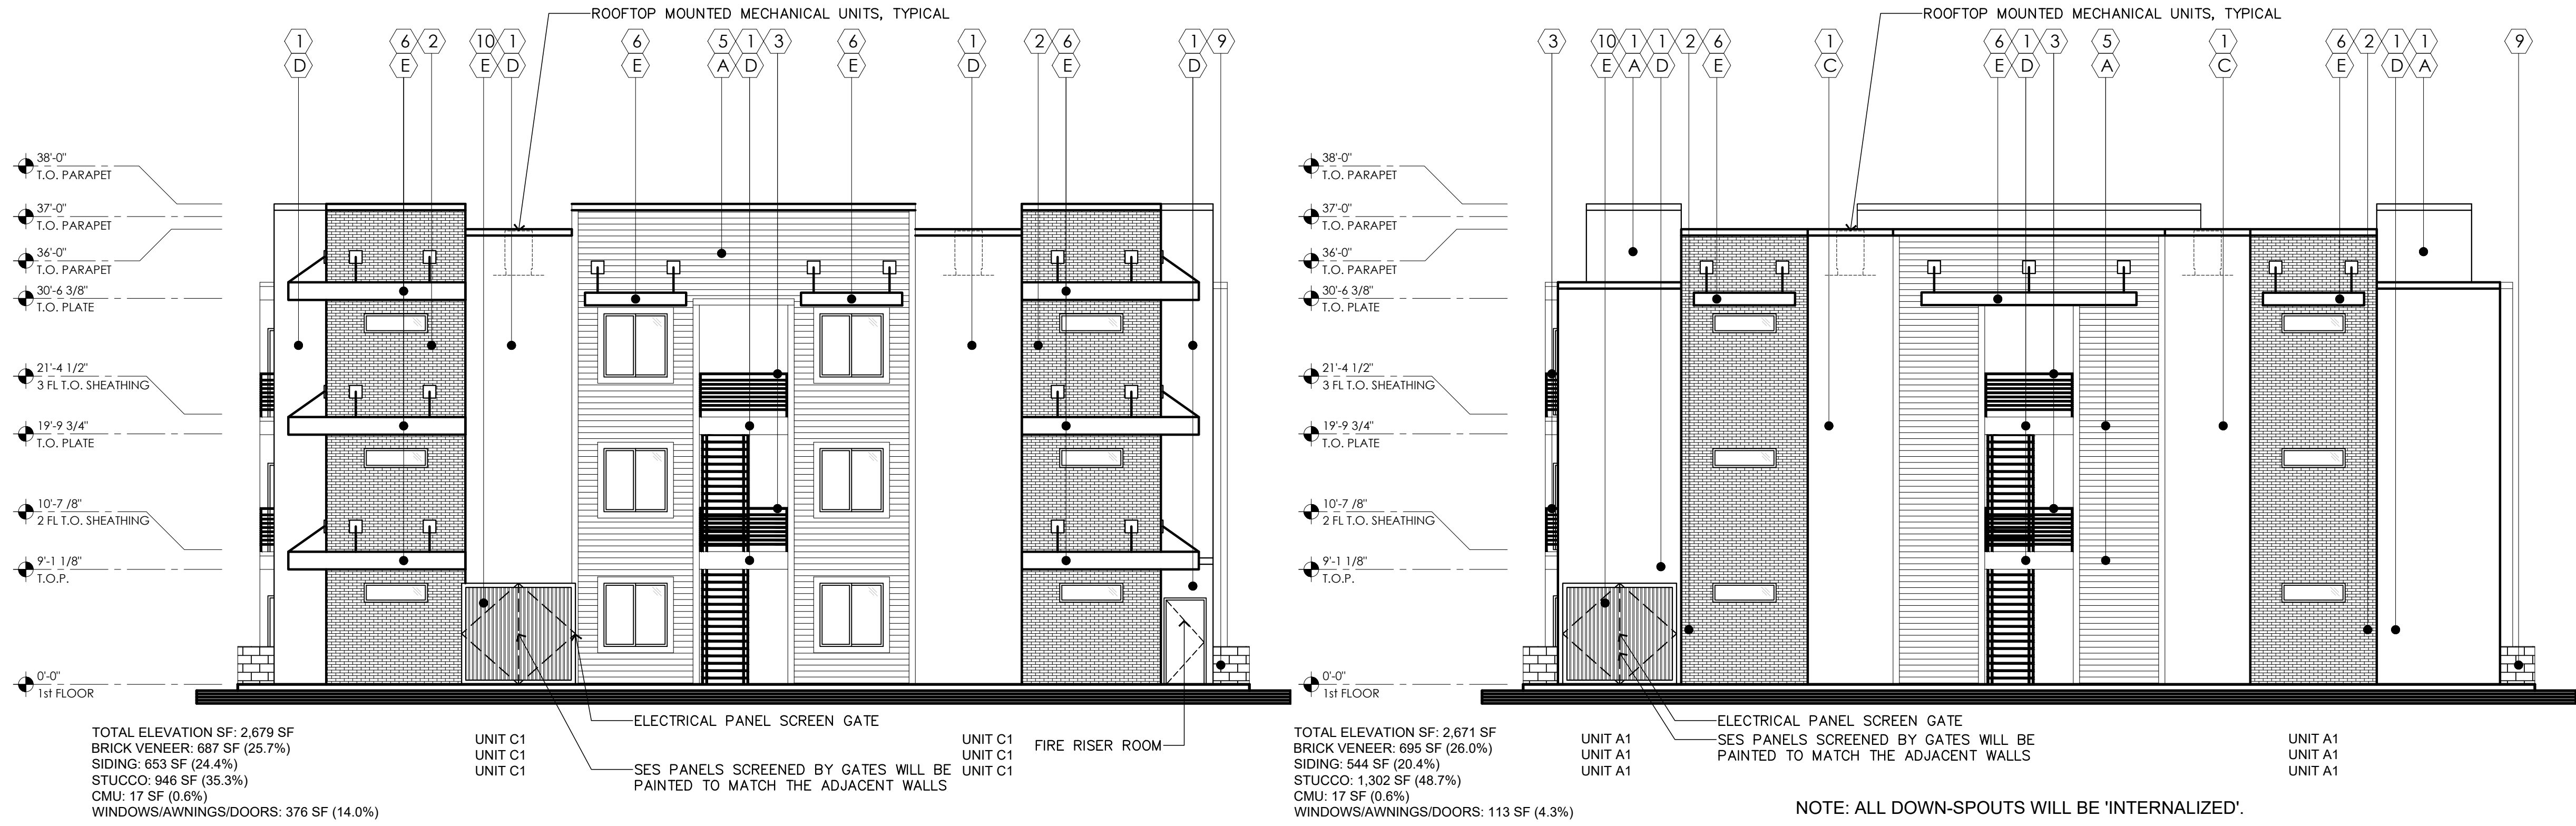

BLD TYPE 2 - LEFT ELEVATION

SCALE: 1/8" = 1'-0"

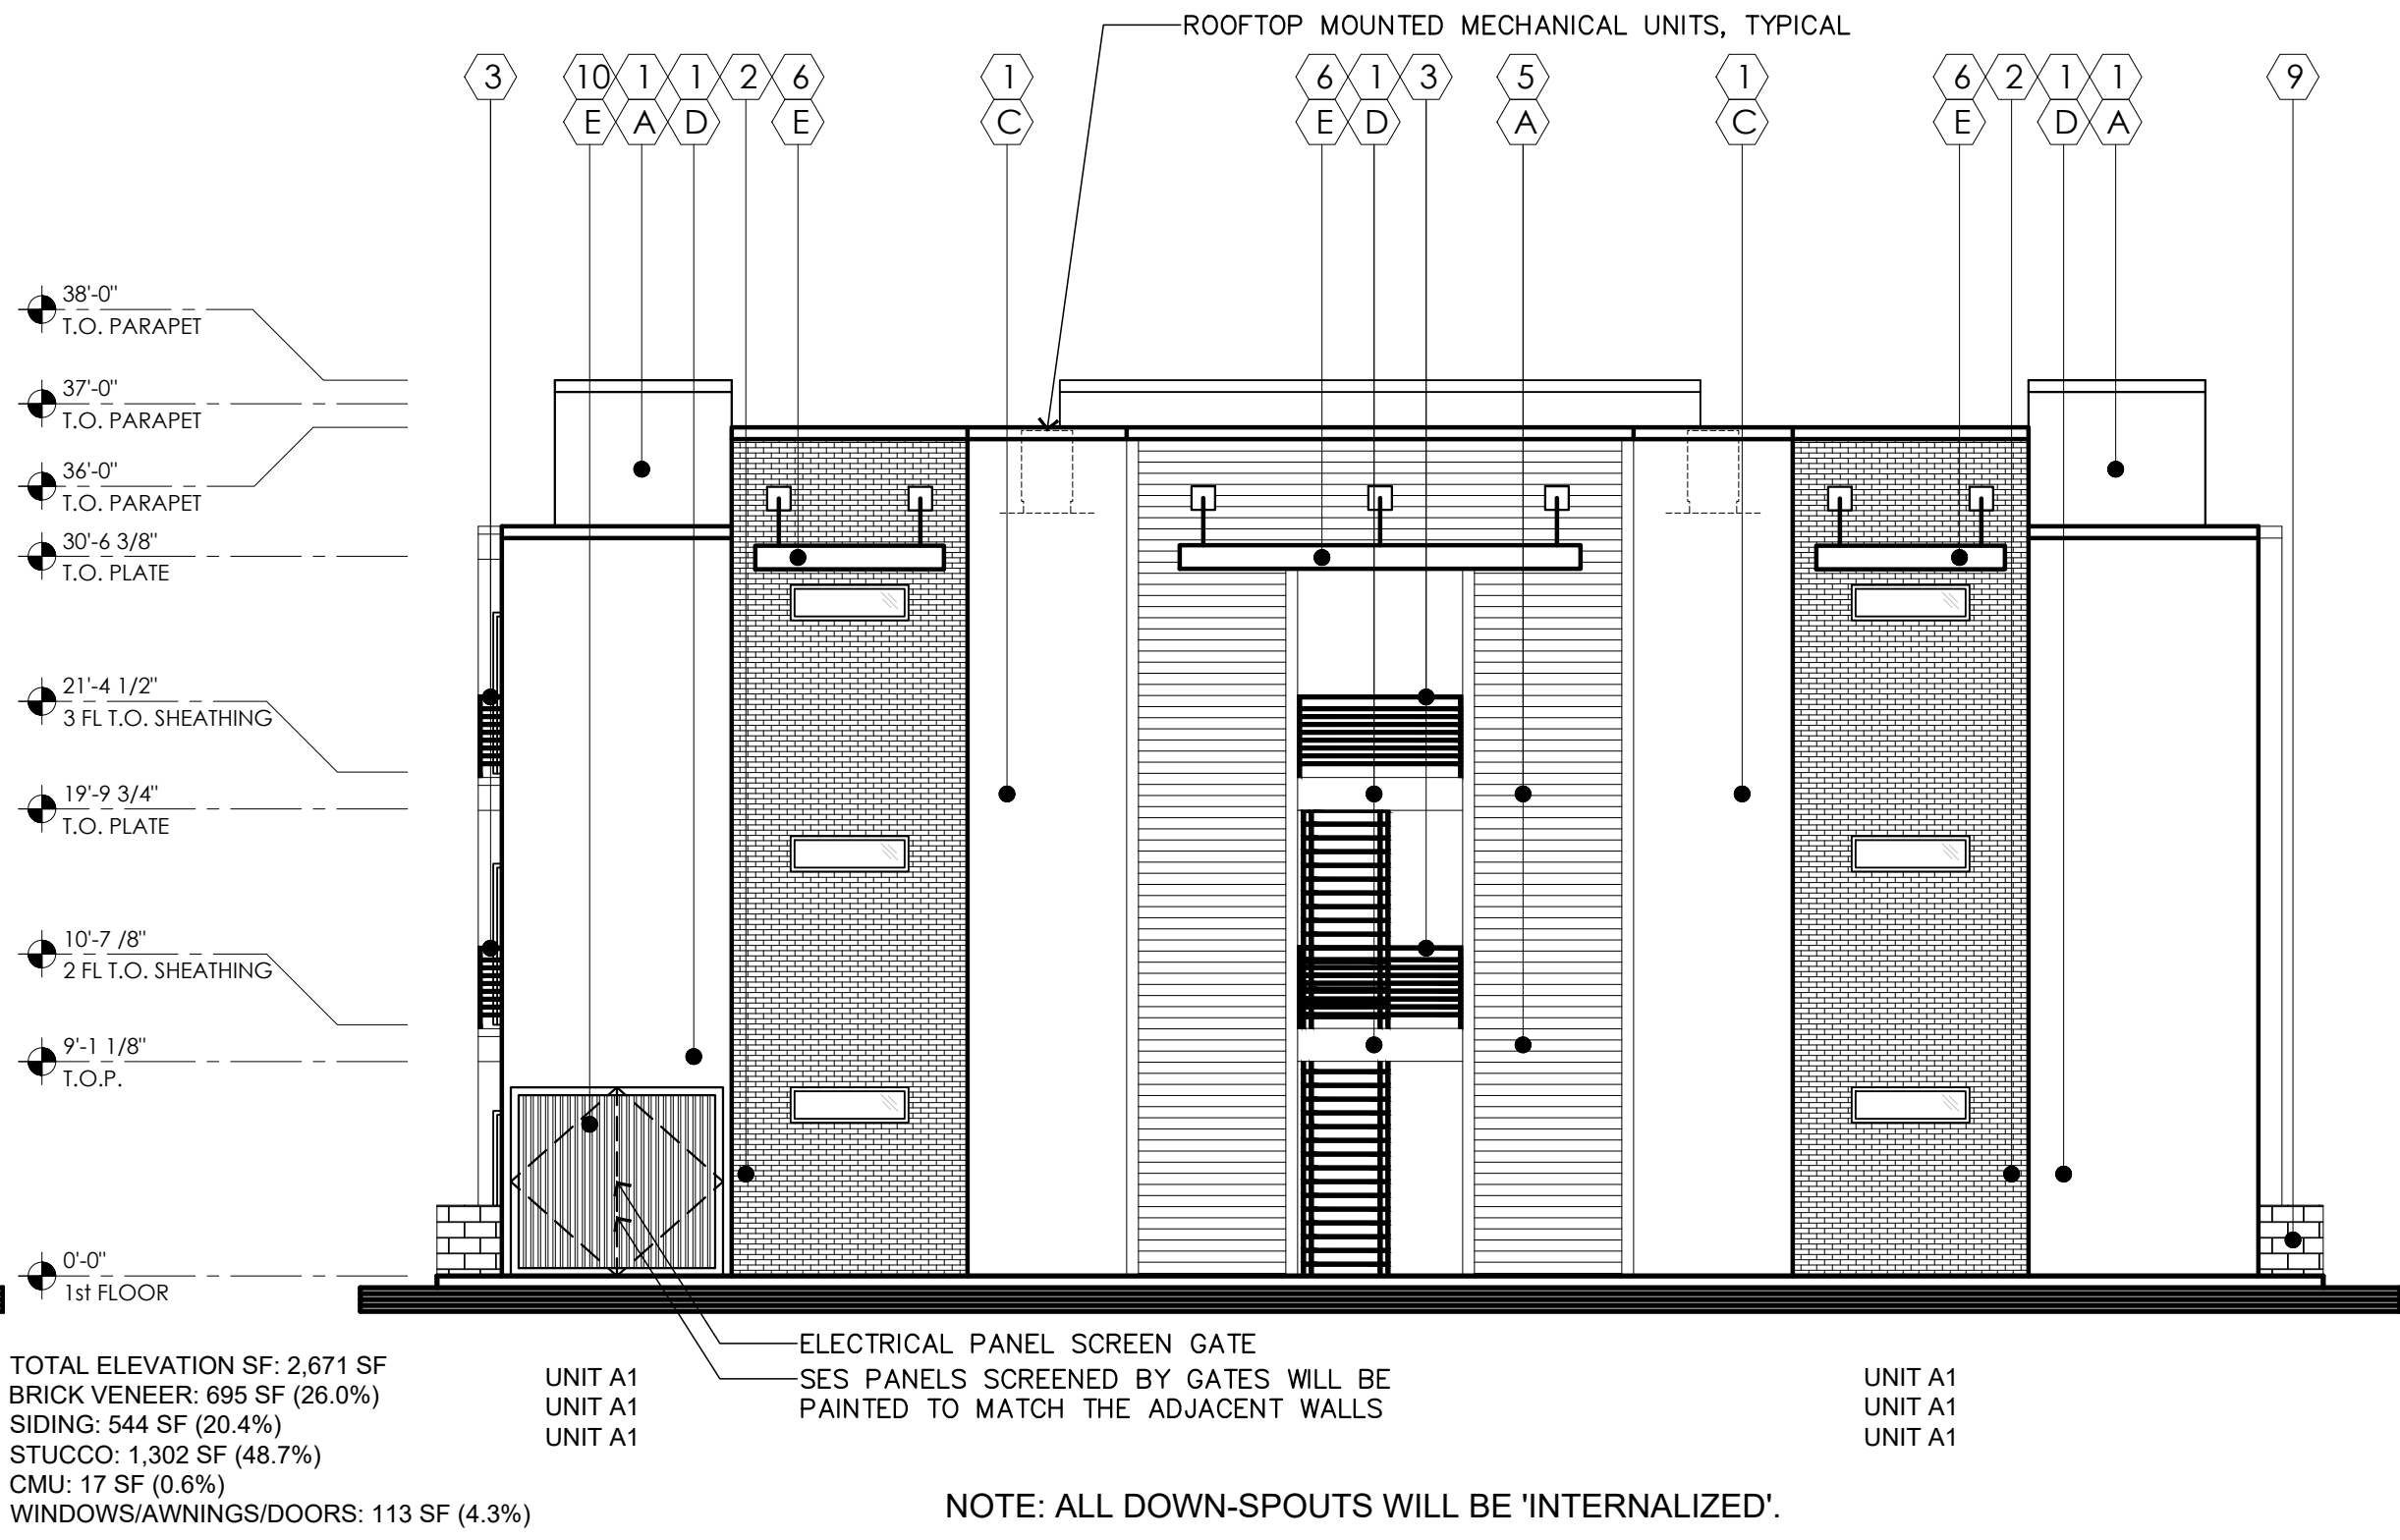

BLD TYPE 2 - RIGHT ELEVATION

SCALE: 1/8" = 1'-0"

EXTERIOR PAINT SCHEDULE				
TAG	MANUFACTURER	COLOR	NOTES	
(A)	SHERWIN-WILLIAMS	MEADOWLARK (SW-7522)	PLANK LAP SIDING	
(B)	SHERWIN-WILLIAMS	GRIZZLY GRAY (SW-7068)	ACCENT	
(C)	SHERWIN-WILLIAMS	CITYSCAPE (SW-7067)	ACCENT	
(D)	SHERWIN-WILLIAMS	AESTHETIC WHITE (SW-7035)	ACCENT	
(E)	SHERWIN-WILLIAMS	IRON ORE (SW-7069)	METAL AWNINGS, METAL SCREEN GATE	
EXTERIOR MATERIAL SCHEDULE				
TAG	MATERIAL	MANUFACTURER	PRODUCT NO./ COLOR/ TEXTURE	NOTES
(1)	1 COAT STUCCO SYSTEM			
(2)	BRICK VENEER	ELDORADO STONE	COLOR:TUNDRABRICK-ASHLAND	HEIGHT: 2.5" LENGTH: 7.75"-8" THICKNESS: .688"-.813"
(3)	METAL GUARD RAILING			
(4)	6" FOAM BAND			STUCCO FINISH
(5)	PLANK LAP SIDING	JAMESHARDIE	HARDIE PLANK (SELECT CEDARMILL)	6.250" WIDTH, 1.44" LENGTH, 0.312" THICK PRIMED FOR PAINT
(6)	METAL AWNING	TBD	TBD	METAL AWNING PRIMED FOR PAINT
(7)	METAL SIDING	TBD	TBD	METAL SIDING PRIMED FOR PAINT
(8)	TILE	DALTILE	MATTE ARCTIC WHITE (0790)	
(9)	CMU BLOCK			16"x8"x8"
(10)	METAL SCREEN GATE			FOR SCREENING SES ELECTRICAL PANELS




PROPOSED NEW MULTI-FAMILY PROJECT FOR:
EXCOLO DEVELOPMENT
PARK NORTH
6912 E. GUADALUPE RD
MESA, AZ

dwg name: BUILDING TYPE 2
COLORED ELEVATIONS


dwg no: SD2.21

date: 01-29-2025
job no: 2024.02 log no:

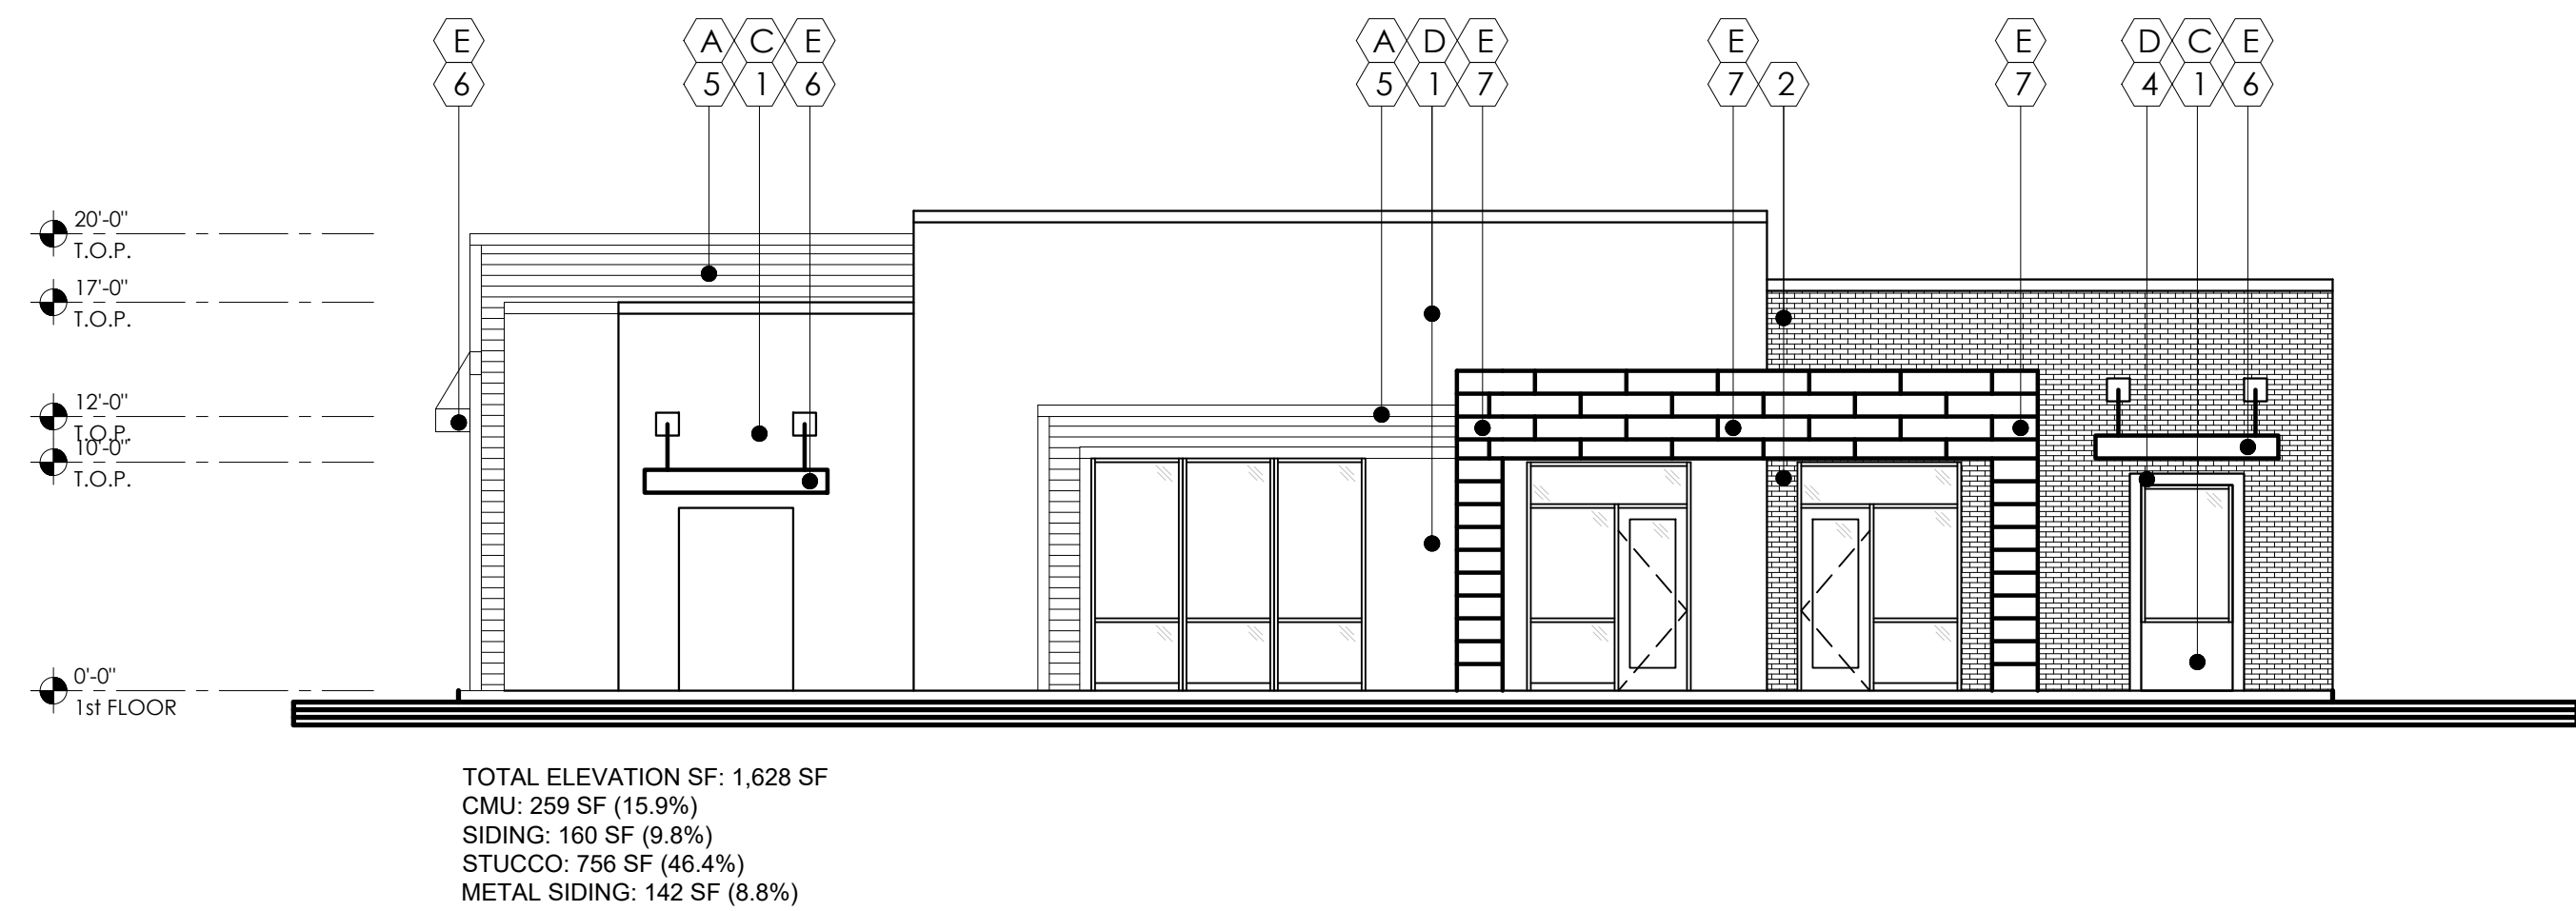


FRONT ELEVATION

SCALE: 1/8" = 1'-0"

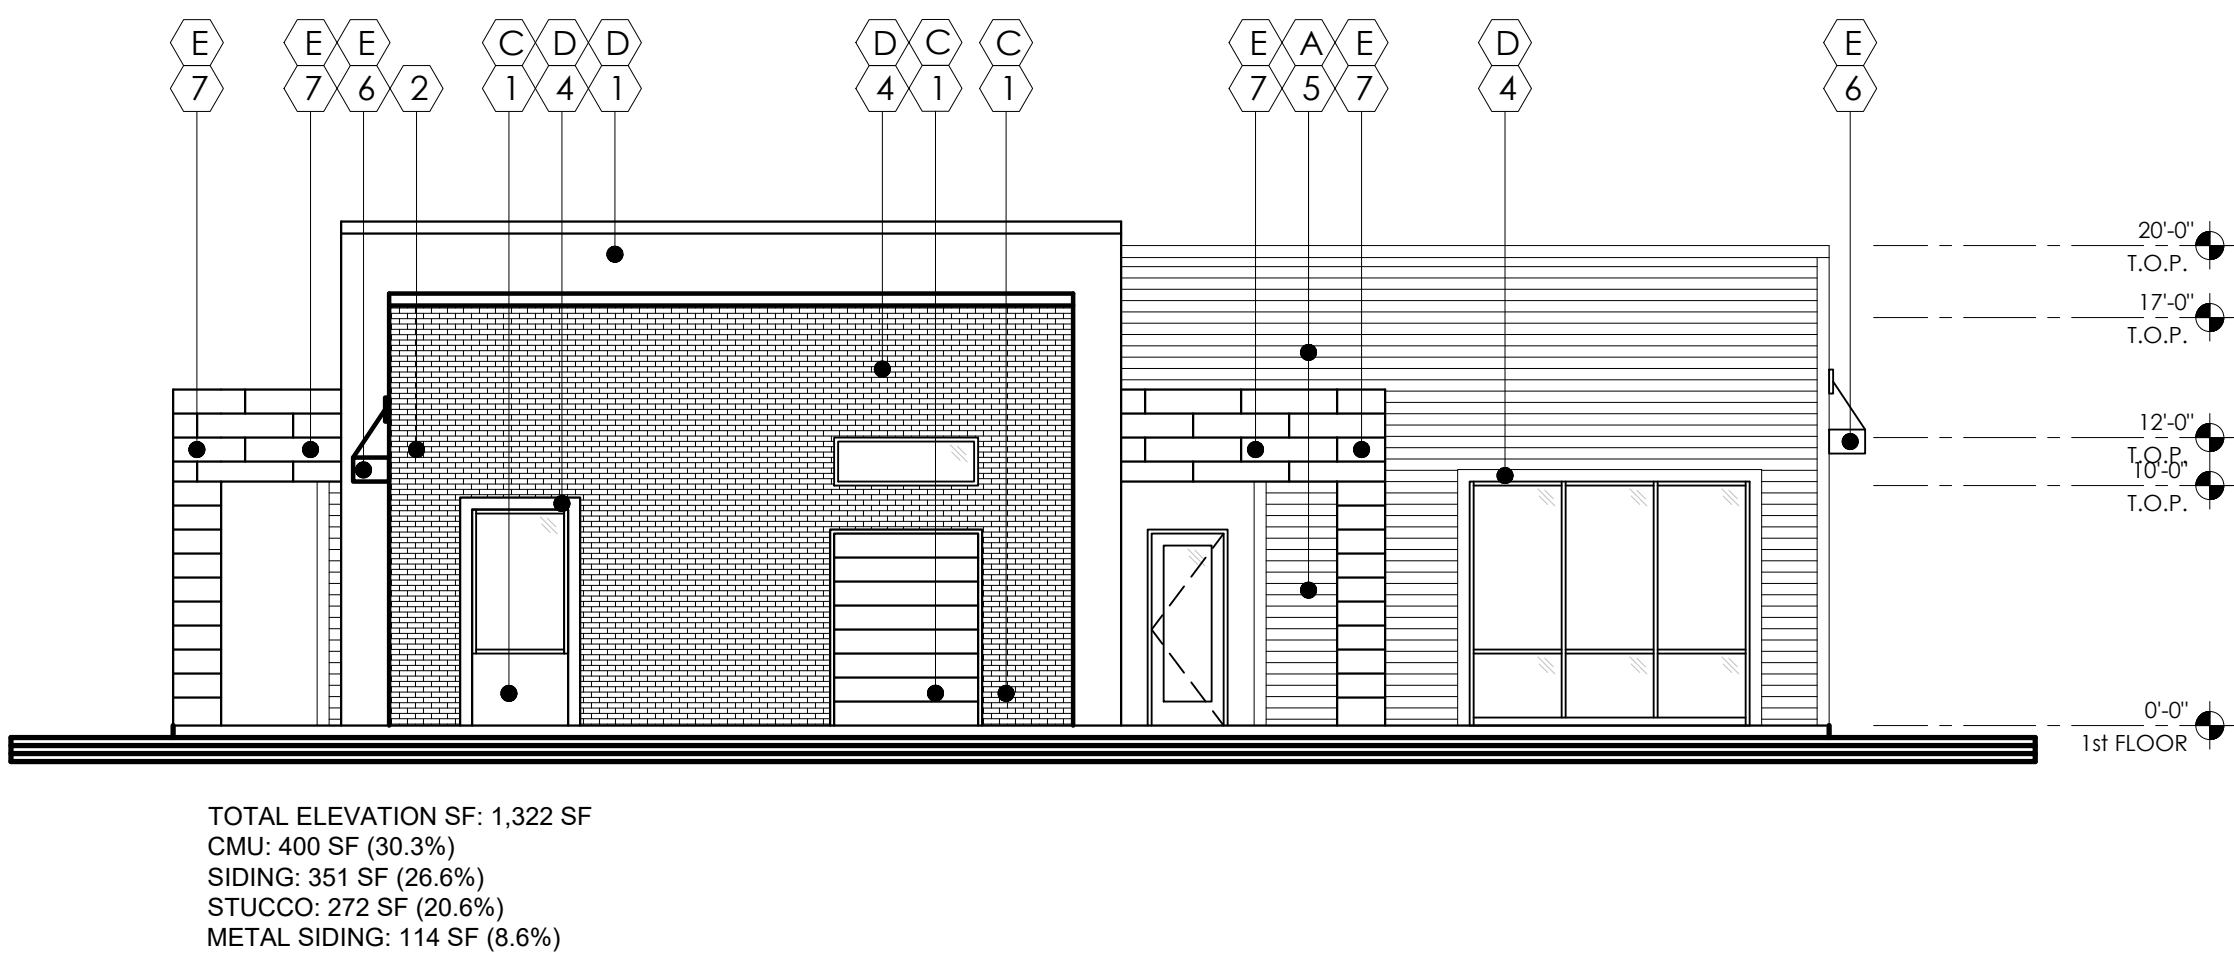


RIGHT ELEVATION

SCALE: 1/8" = 1'-0"

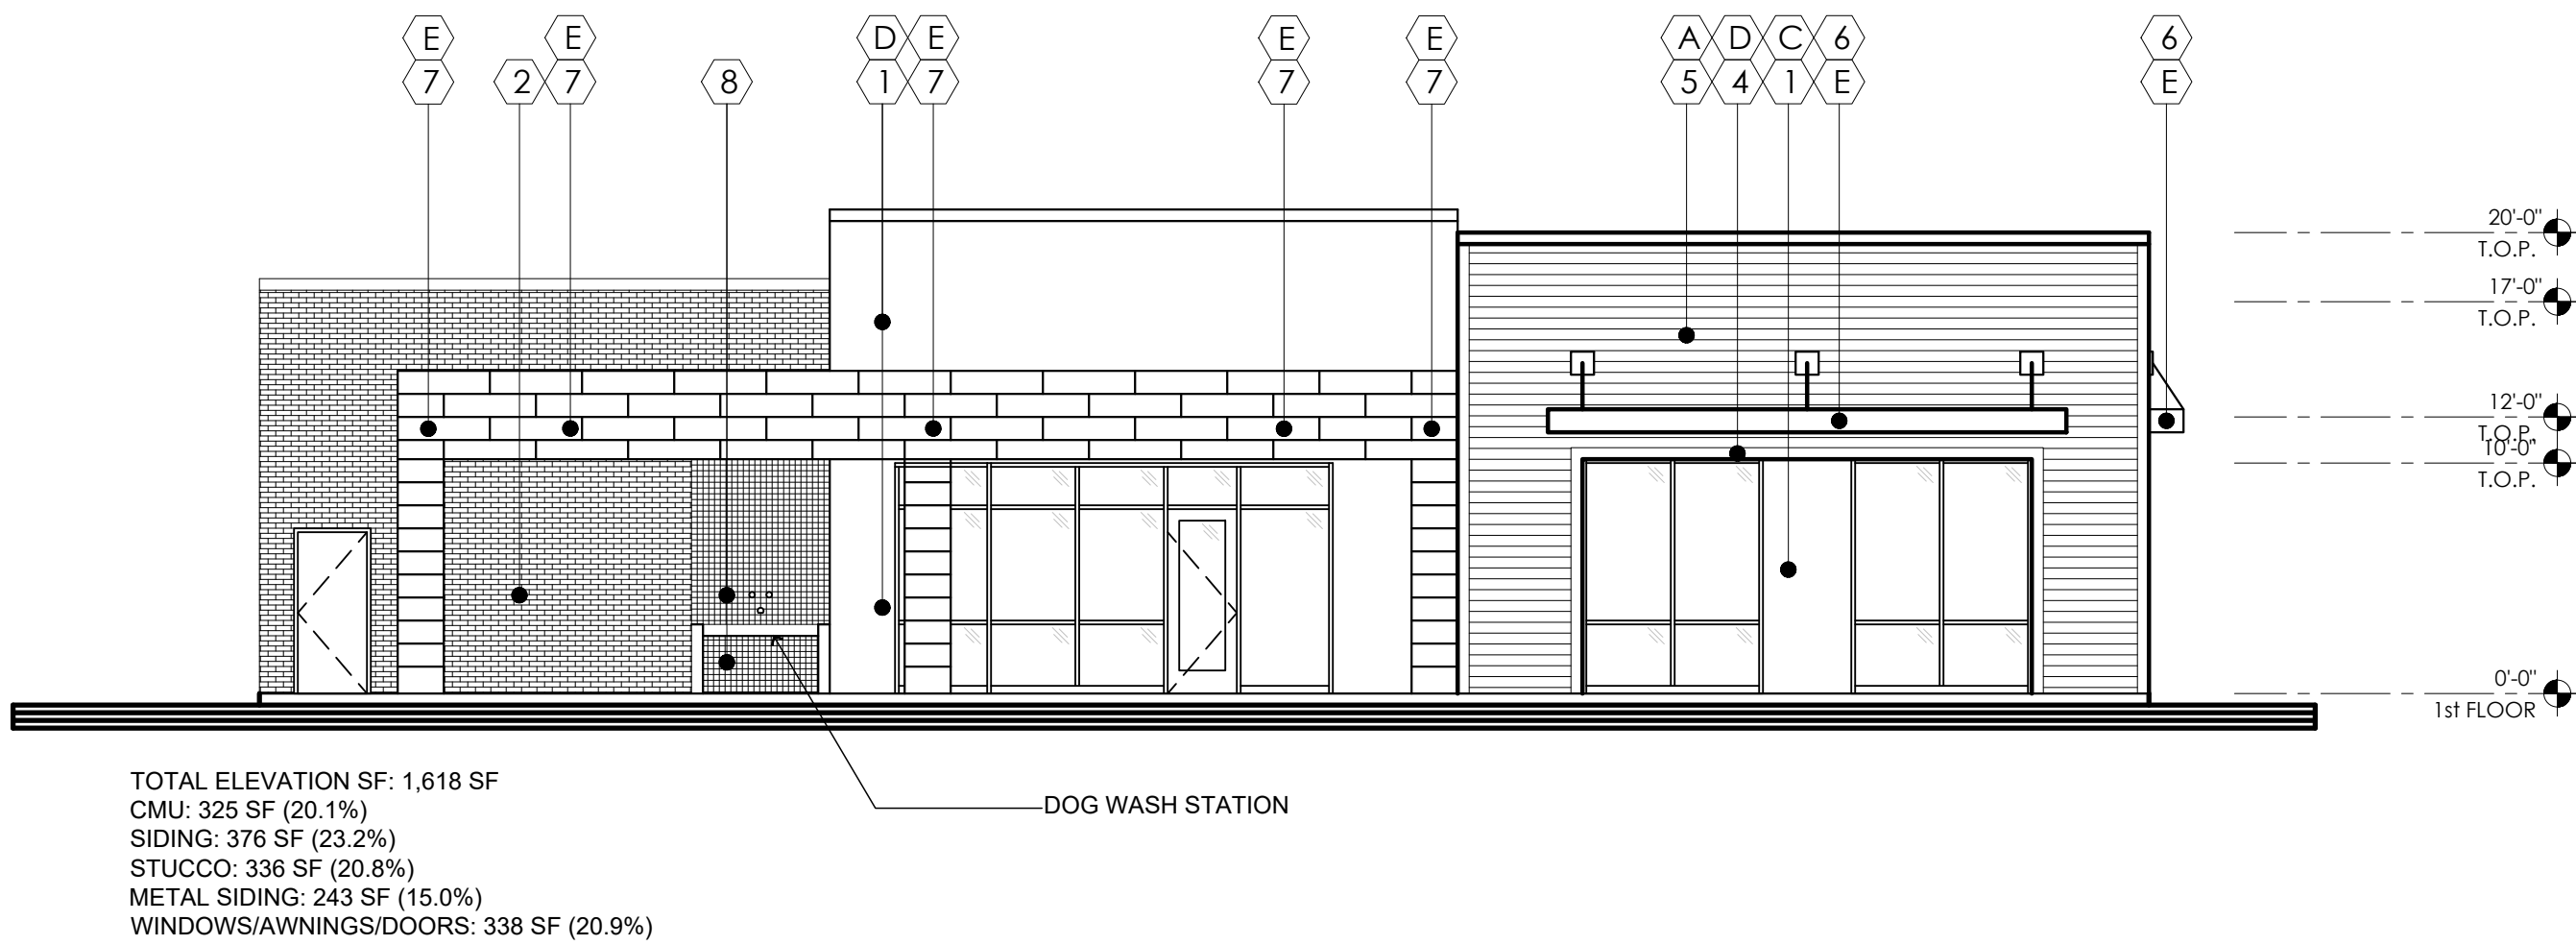

REAR ELEVATION

SCALE: 1/8" = 1'-0"

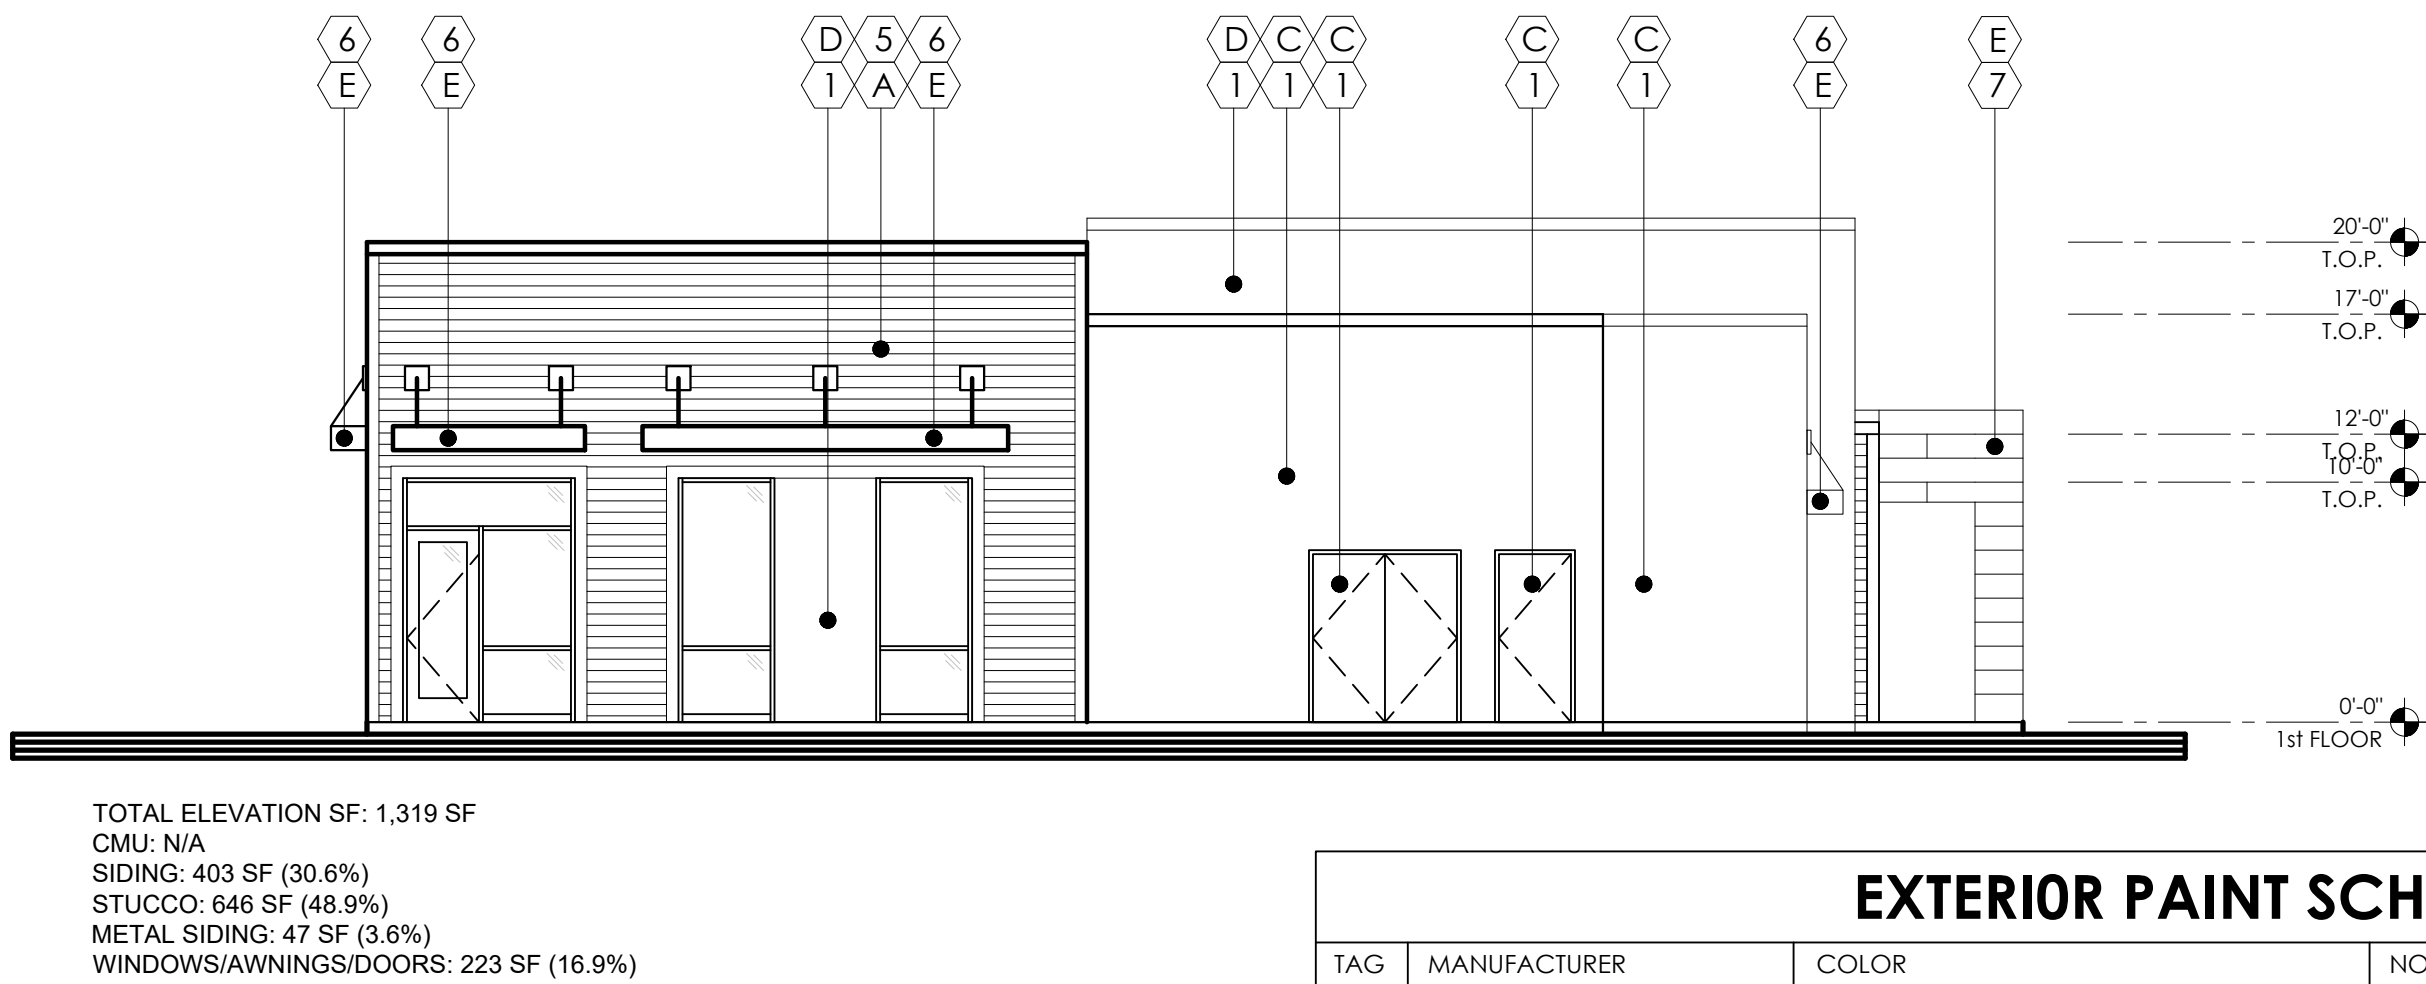

LEFT ELEVATION

SCALE: 1/8" = 1'-0"

EXTERIOR PAINT SCHEDULE				
TAG	MANUFACTURER	COLOR	NOTES	
Ⓐ	SHERWIN-WILLIAMS	MEADOWLARK (SW-7522)	PLANK LAP SIDING	
Ⓑ	SHERWIN-WILLIAMS	GRIZZLY GRAY (SW-7068)	ACCENT	
Ⓒ	SHERWIN-WILLIAMS	CITYSCAPE (SW-7067)	ACCENT	
Ⓓ	SHERWIN-WILLIAMS	AESTHETIC WHITE (SW-7035)	ACCENT	
Ⓔ	SHERWIN-WILLIAMS	IRON ORE (SW-7069)	METAL AWNINGS	
EXTERIOR MATERIAL SCHEDULE				
TAG	MATERIAL	MANUFACTURER	PRODUCT NO./ COLOR/ TEXTURE	NOTES
①	1 COAT STUCCO SYSTEM			
②	BRICK VENEER	ELDORADO STONE	COLOR:TUNDRABRICK-ASHLAND	HEIGHT: 2.5" LENGTH: 7.75"-8" THICKNESS: .688"-.813"
③	METAL GUARD RAILING			
④	6" FOAM BAND			STUCCO FINISH
⑤	PLANK LAP SIDING	JAMESHARDIE	HARDIE PLANK (SELECT CEDARMILL)	6.250" WIDTH, 144" LENGTH, 0.312" THICK PRIMED FOR PAINT
⑥	METAL AWNING	TBD	TBD	METAL AWNING PRIMED FOR PAINT
⑦	METAL SIDING	TBD	TBD	METAL SIDING PRIMED FOR PAINT
⑧	TILE	DALTILE	MATTE ARCTIC WHITE (0790)	
⑨	CMU BLOCK			16"x8"x8"



PROPOSED NEW MULTI-FAMILY PROJECT FOR:
EXCOLO DEVELOPMENT
PARK NORTH
6912 E. GUADALUPE RD
MESA, AZ

dwg name: CLUBHOUSE
ELEVATIONS

dwg no: SD4.11

date: 12-10-2024
job no: 2024.02
log no:















