



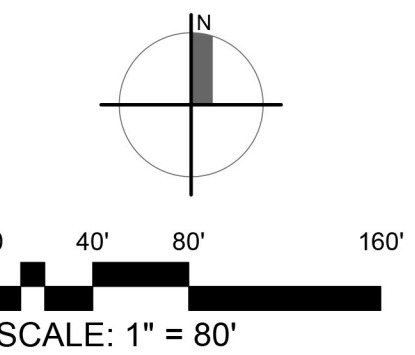

05.19.2025
23005_ST10


VICINITY MAP

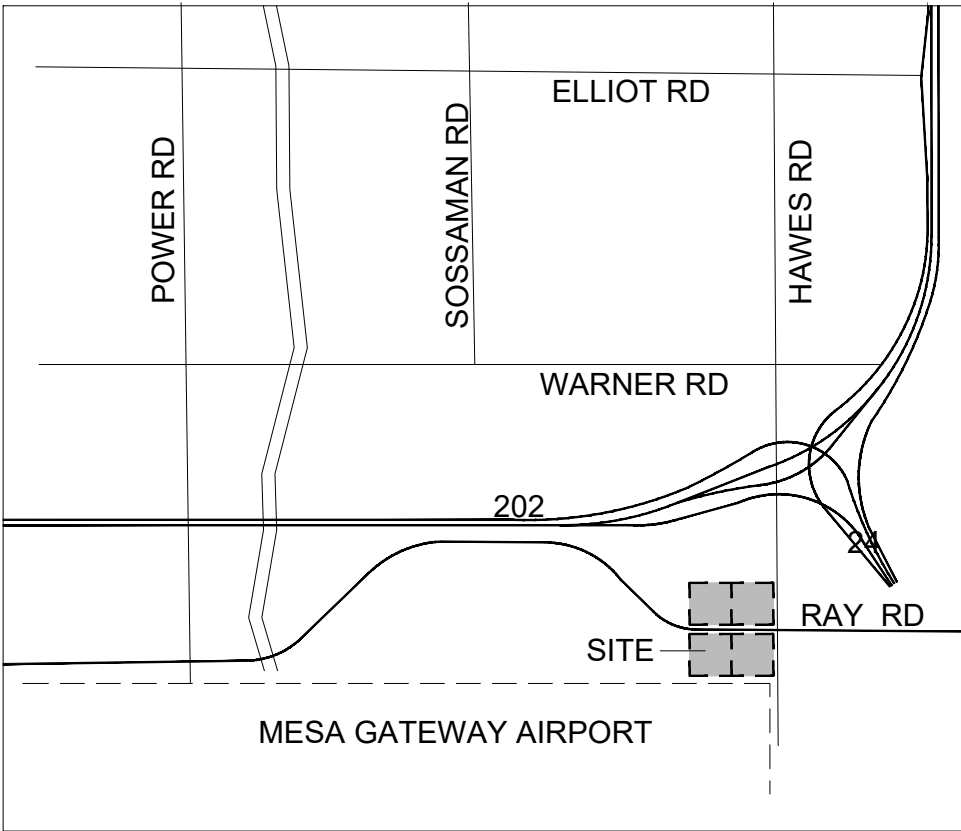



BUILDING CODES

- 2018 International Building Code (IBC)
- 2018 International Existing Building Code (IEBC)
- 2018 International Residential Code (IRC)
- 2018 International Energy Conservation Code (IECC)
- 2018 International Fire Code (IFC)
- 2018 International Fuel Gas Code (IFGC)
- 2018 International Mechanical Code (IMC)
- 2018 International Plumbing Code (IPC)
- 2018 International Swimming Pool and Spa Code (ISPS)
- 2017 National Electrical Code (NEC)

TYP. PARKING STALLS

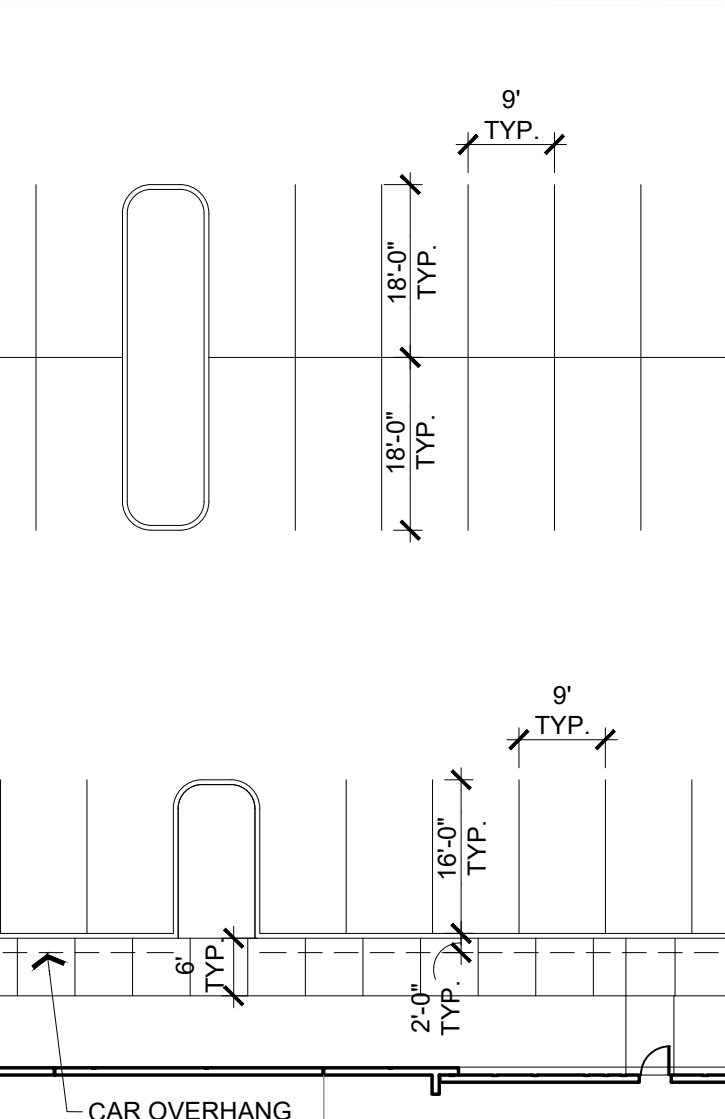

TYP. ADA & EV PARKING STALLS

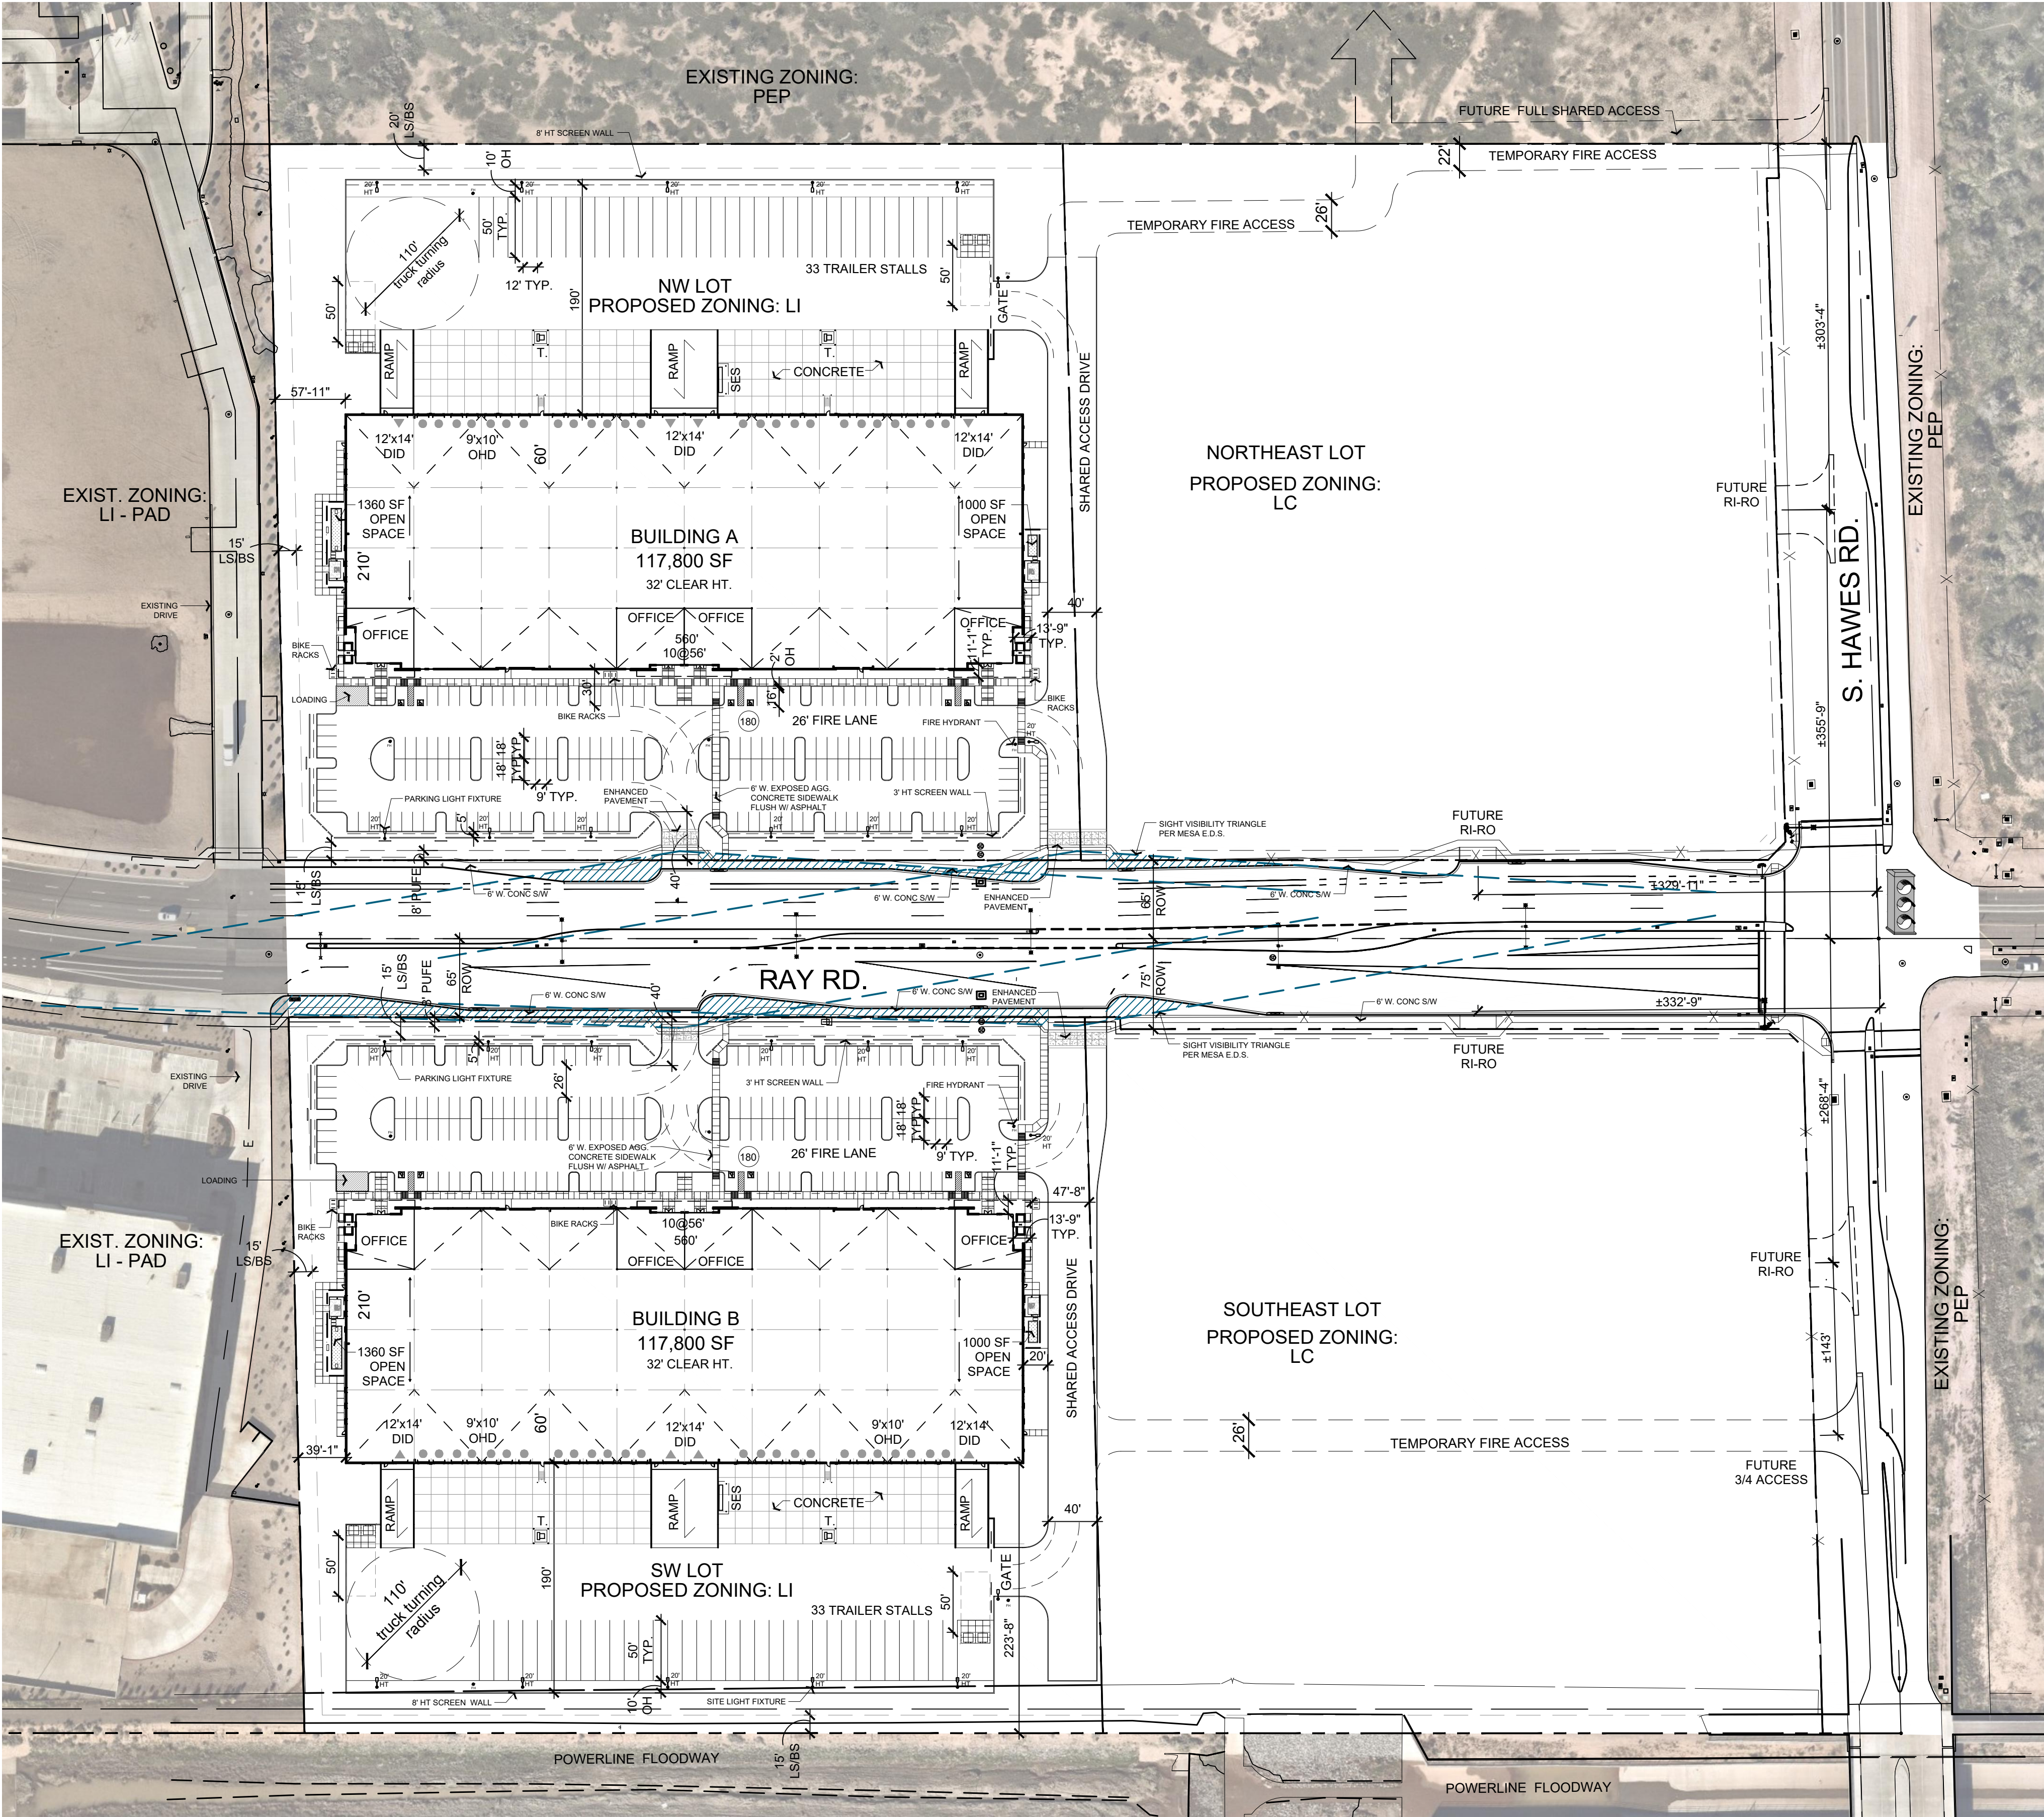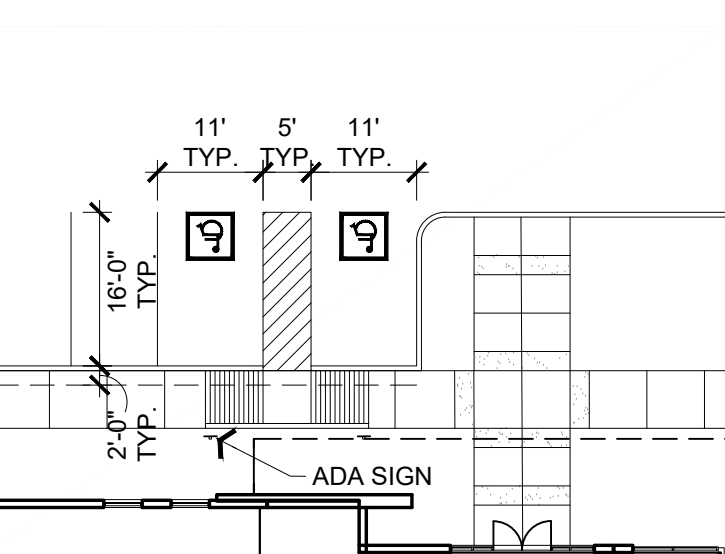

PROJECT TEAM

Owner/Developer Park Ventures 4939 W. Ray Rd, Suite #4-322 Chandler, Arizona 85226 Contact: Morgan Neville Ph: (480) 586-4300 Hutchjhawk@cox.net	Architect Butler Design Group 5013 E. Washington St, Ste 100 Phoenix, Arizona 85034 Contact: Korey Wilkes Ph: (602) 957-1800 KWilkes@bdgaz.com
Civil Engineer Dibble 1640 S. Stapley Drive, Suite 120 Mesa, Arizona 85258 Contact: Adrian Carvajal Ph: (480) 757-7876 adrian.carvajal@dibblecorp.com	Landscape Architect Laskin & Associates, Inc 5013 E. Washington St, Ste 110 Phoenix, Arizona 85034 Contact: Hans Stoll Ph: (602) 840-7771 Hans@laskindesign.com

NORTHWEST LOT - BUILDING A

Existing Zoning:	LC-PAD
Proposed Zoning:	LI
APN#:	304-30-022F
Net Site Area:	390,450 S.F. (8.96 AC.)
Building Area:	117,800 S.F.
F.A.R.:	.30
Parking Required:	
Office: 10,100 SF @ 1/375 SF	27 Spaces
Warehouse Area: 107,700 SF @ 1/900 SF	120 Spaces
Total Parking:	147 Spaces
Total Parking Provided:	180 Spaces
ADA Parking Required:	6 Spaces
ADA Parking Provided:	6 Spaces
Bicycle Parking Required:	19 Spaces
Bicycle Parking Provided:	20 Spaces (10 Racks)
Proposed Max Building Height:	44'
Amenity Area Required: (1% of Gross Building Area)	1,178 SF
Amenity Area Provided:	2,360 SF (2.0%)
Landscape Area:	83,478 SF (21.4%)
Impervious Area:	306,972 SF (78.6%)

SOUTHWEST LOT - BUILDING B

Existing Zoning:	LC-PAD
Proposed Zoning:	LI
APN#:	304-30-022G
Net Site Area:	385,620 S.F. (8.85 AC.)
Building Area:	117,800 S.F.
F.A.R.:	.30
Parking Required:	
Office: 10,100 SF @ 1/375 SF	27 Spaces
Warehouse Area: 107,700 SF @ 1/900 SF	120 Spaces
Total Parking:	147 Spaces
Total Parking Provided:	180 Spaces
ADA Parking Required:	6 Spaces
ADA Parking Provided:	6 Spaces
Bicycle Parking Required:	19 Spaces
Bicycle Parking Provided:	20 Spaces (10 Racks)
Proposed Max Building Height:	44'
Amenity Area Required: (1% of Gross Building Area)	1,178 SF
Amenity Area Provided:	2,360 SF (2.0%)
Landscape Area:	77,351 SF (20.1%)
Impervious Area:	308,269 SF (79.9%)

REV. 05.19.2025
12.18.2024
23005_ST10




GATEWAY PARK
RAY ROAD & HAWES ROAD
Mesa, Arizona

SP-1
SITE PLAN




- 2018 International Building Code (IBC)
- 2018 International Existing Building Code (IEBC)
- 2018 International Residential Code (IRC)
- 2018 International Energy Conservation Code (IECC)
- 2018 International Fire Code (IFC)
- 2018 International Fuel Gas Code (IFGC)
- 2018 International Mechanical Code (IMC)
- 2018 International Plumbing Code (IPC)
- 2018 International Swimming Pool and Spa Code (ISPS)
- 2017 National Electrical Code (NEC)

Technical drawing of a bridge deck cross-section showing dimensions for a 16-foot wide deck. The drawing includes a top view and a side elevation. The top view shows a 16'-0" wide deck with 9' typical spacing between vertical lines. The side elevation shows a 16'-0" wide deck with a 2'-0" typical spacing between vertical lines and a 9' typical spacing between vertical lines. A "CAR OVERHANG" is indicated on the left side.

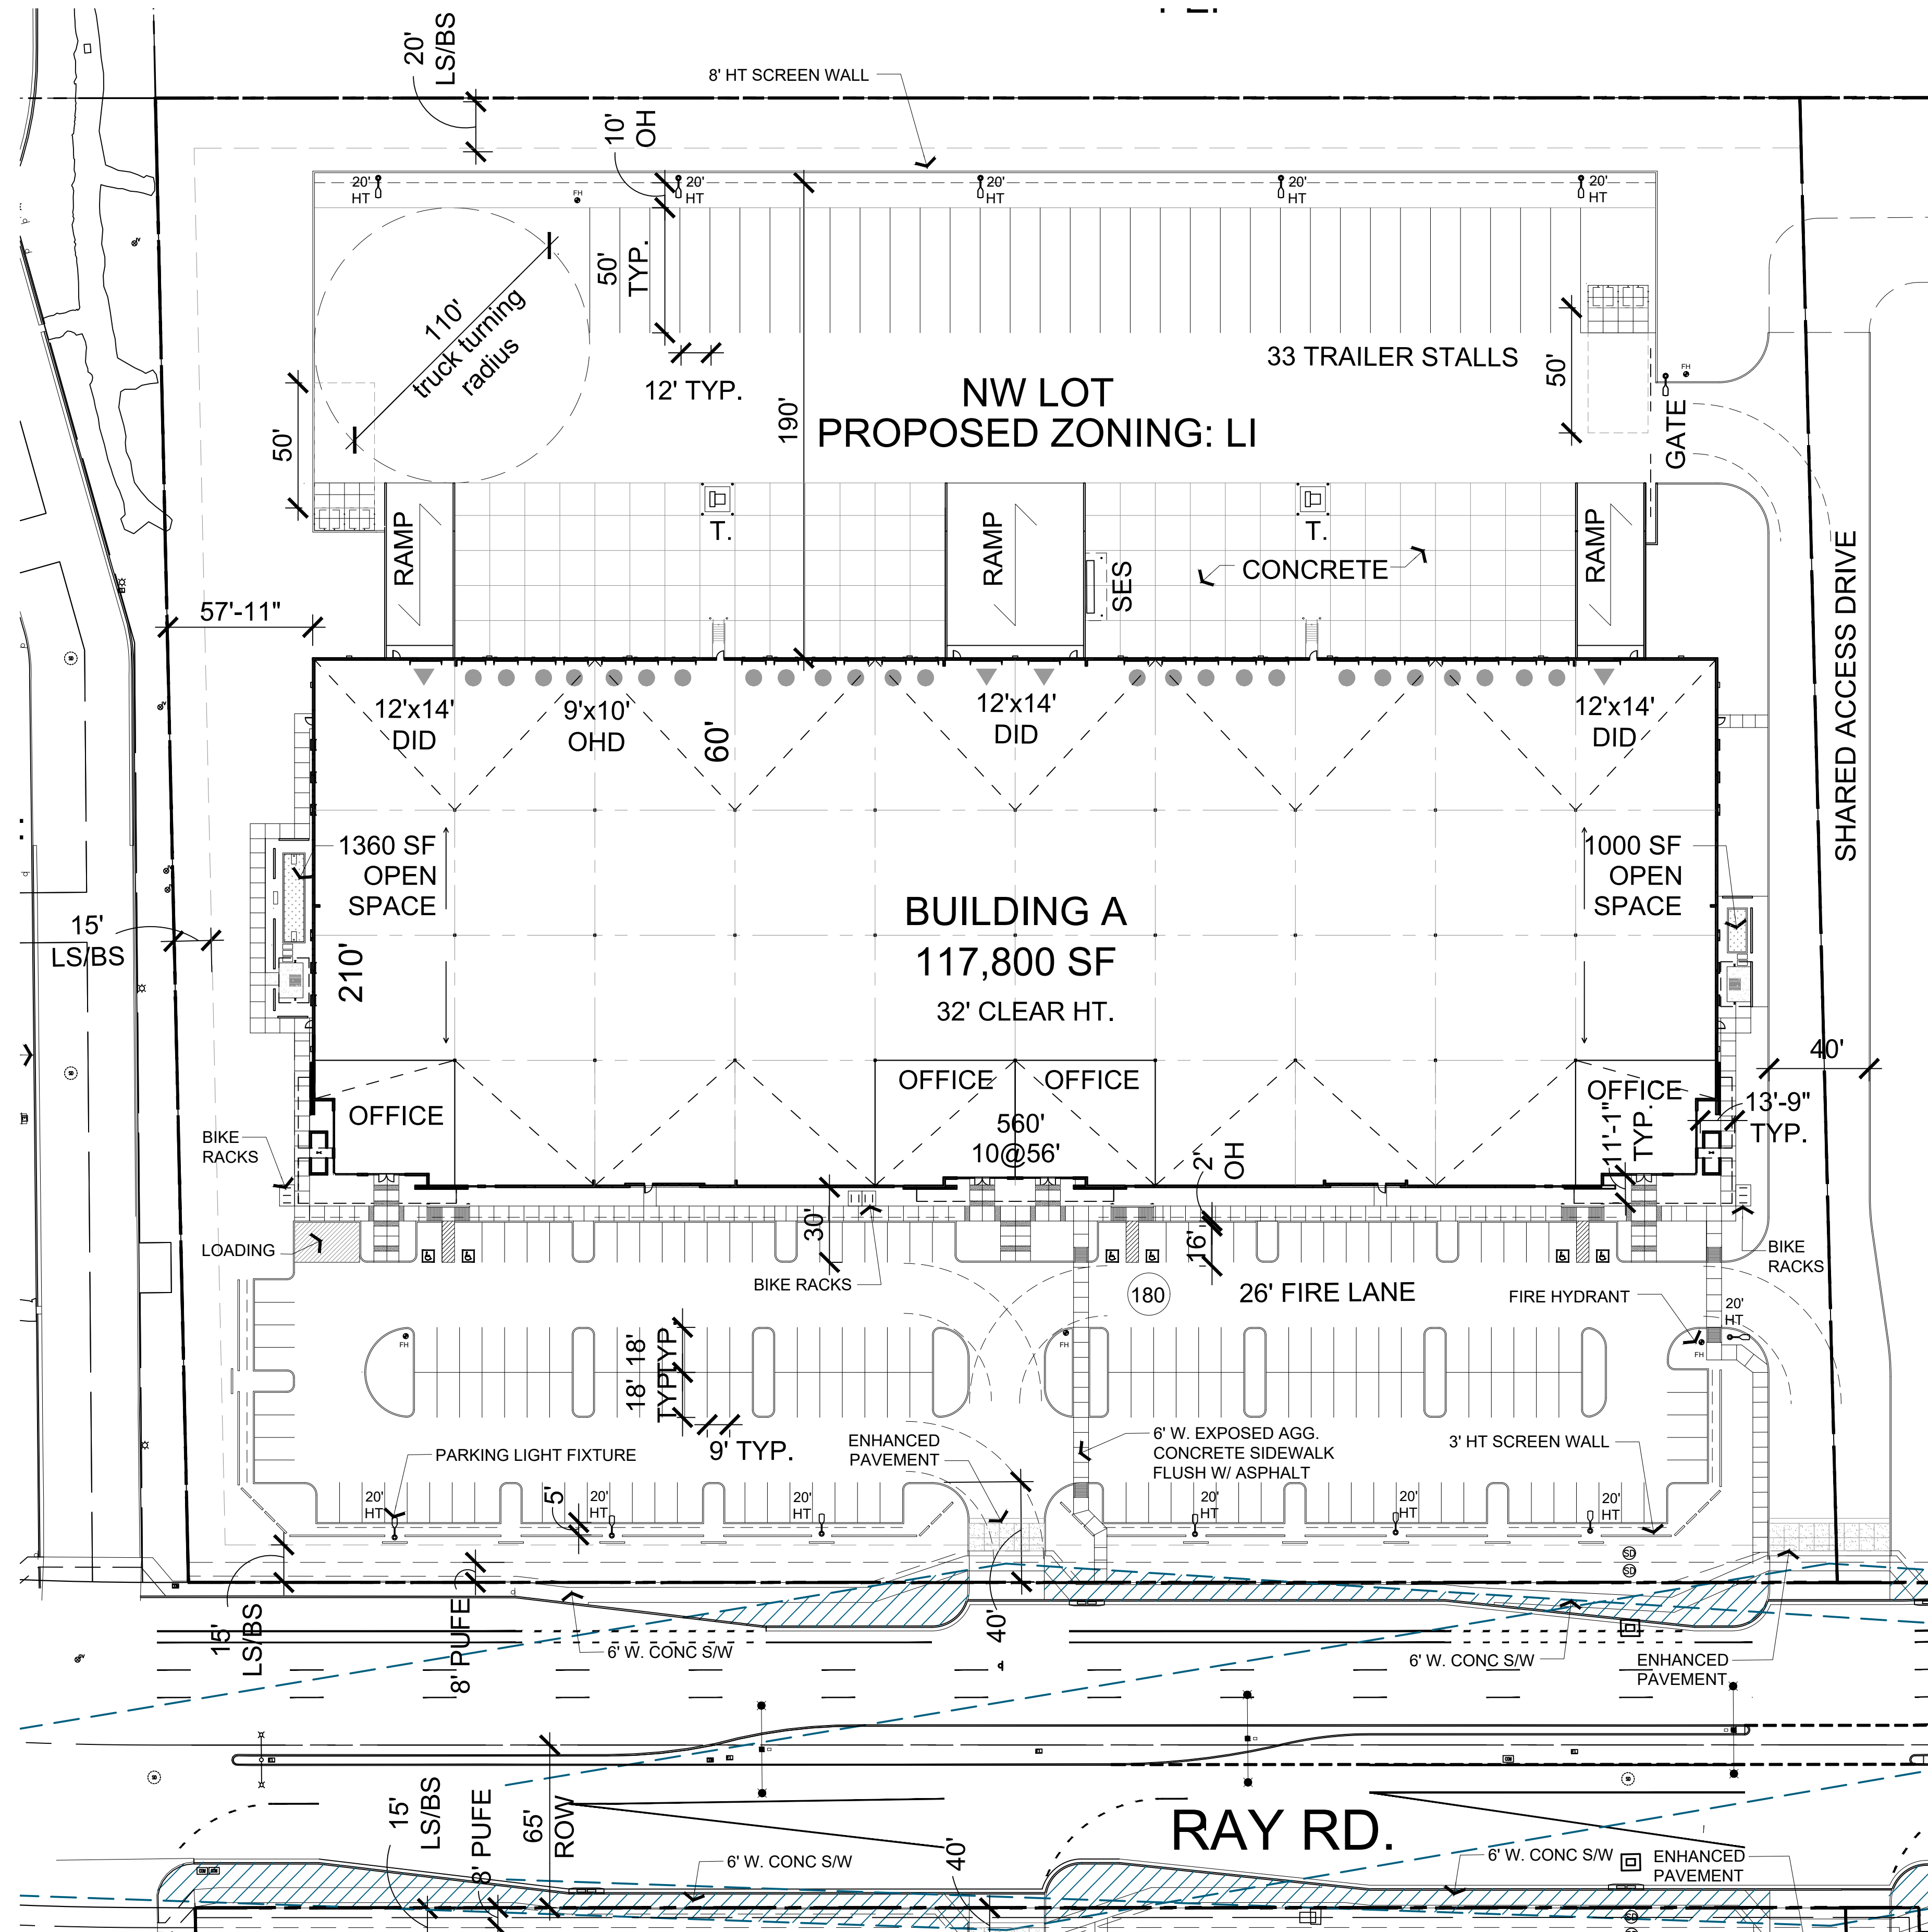

Owner/Developer	Architect
Park Ventures	Butler Design Group
4939 W. Ray Rd, Suite #4-322	5013 E. Washington St, Ste 100
Chandler, Arizona 85226	Phoenix, Arizona 85034
Contact: Morgan Neville	Contact: Corey Wilkes
Ph: (480) 586-4300	Ph: (602) 957-1800
Hutchjhawk@cox.net	KWilkes@bdgaz.com
Civil Engineer	Landscape Architect
Dibble	Laskin & Associates, Inc
1640 S. Stapley Drive, Suite 120	5013 E. Washington St, Ste 110
Mesa, Arizona 85258	Phoenix, Arizona 85034
Contact: Adrian Carvajal	Contact: Hans Stoll
Ph: (480) 757-7876	Ph: (602) 840-7771
adrian.carvajal@dibblecorp.com	Hans@laskindesign.com

Existing Zoning:	LC-PAD
Proposed Zoning:	LI
APN#:	304-30-022F
Net Site Area:	390,450 S.F. (8.96 AC.)
Building Area:	117,800 S.F.
F.A.R.	.30
Parking Required:	
Office: 10,100 SF @ 1/375 SF	27 Spaces
Warehouse Area: 107,700 SF @ 1/900 SF	120 Spaces
Total Parking:	147 Spaces
Total Parking Provided:	180 Spaces
ADA Parking Required:	6 Spaces
ADA Parking Provided:	6 Spaces
Bicycle Parking Required:	19 Spaces
Bicycle Parking Provided:	20 Spaces (10 Racks)
Proposed Max Building Height:	44'
Amenity Area Required: (1% of Gross Building Area)	1,178 SF
Amenity Area Provided:	2,360 SF (2.0%)
Landscape Area:	83,478 SF (21.4%)
Impervious Area:	306,972 SF (78.6%)

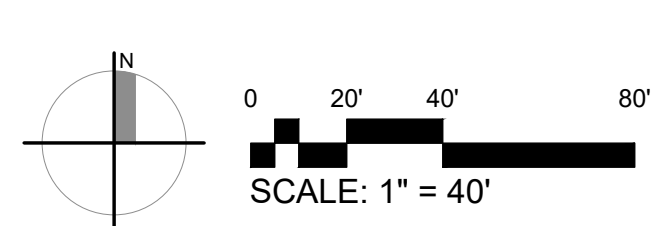

REV. 05.19.2025
03.10.2025
23005



Butler Design Group, Inc
architects & planners


SP-2

ENLARGED SITE PLAN - NORTH

GATEWAY PARK

RAY ROAD & HAWES ROAD
Mesa, Arizona



VICINITY MAP

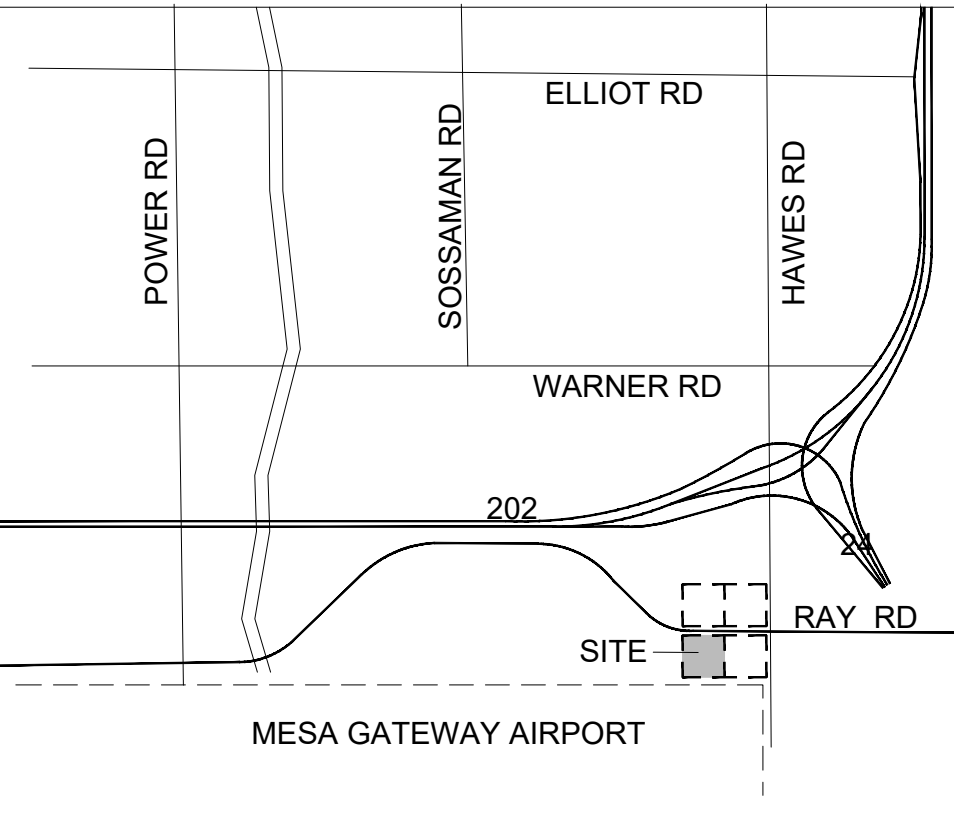



BUILDING CODES

2018 International Building Code (IBC)
2018 International Existing Building Code (IEBC)
2018 International Residential Code (IRC)
2018 International Energy Conservation Code (IECC)
2018 International Fire Code (IFC)
2018 International Fuel Gas Code (IFGC)
2018 International Mechanical Code (IMC)
2018 International Plumbing Code (IPC)
2018 International Swimming Pool and Spa Code (ISPS)
2017 National Electrical Code (NEC)

TYP. PARKING STALLS

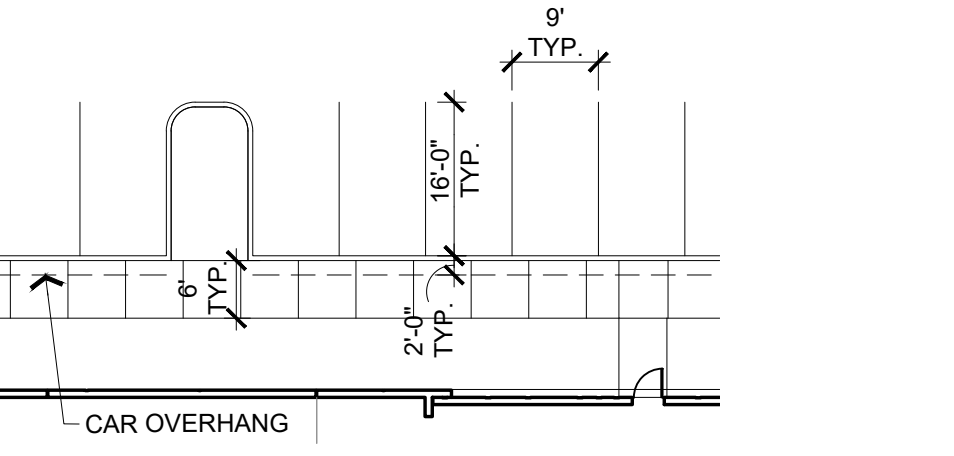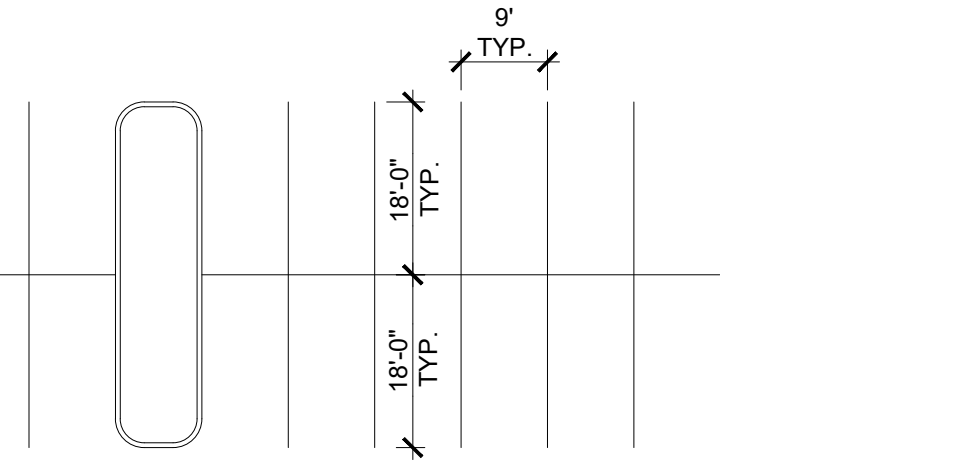

TYP. ADA & EV PARKING STALLS

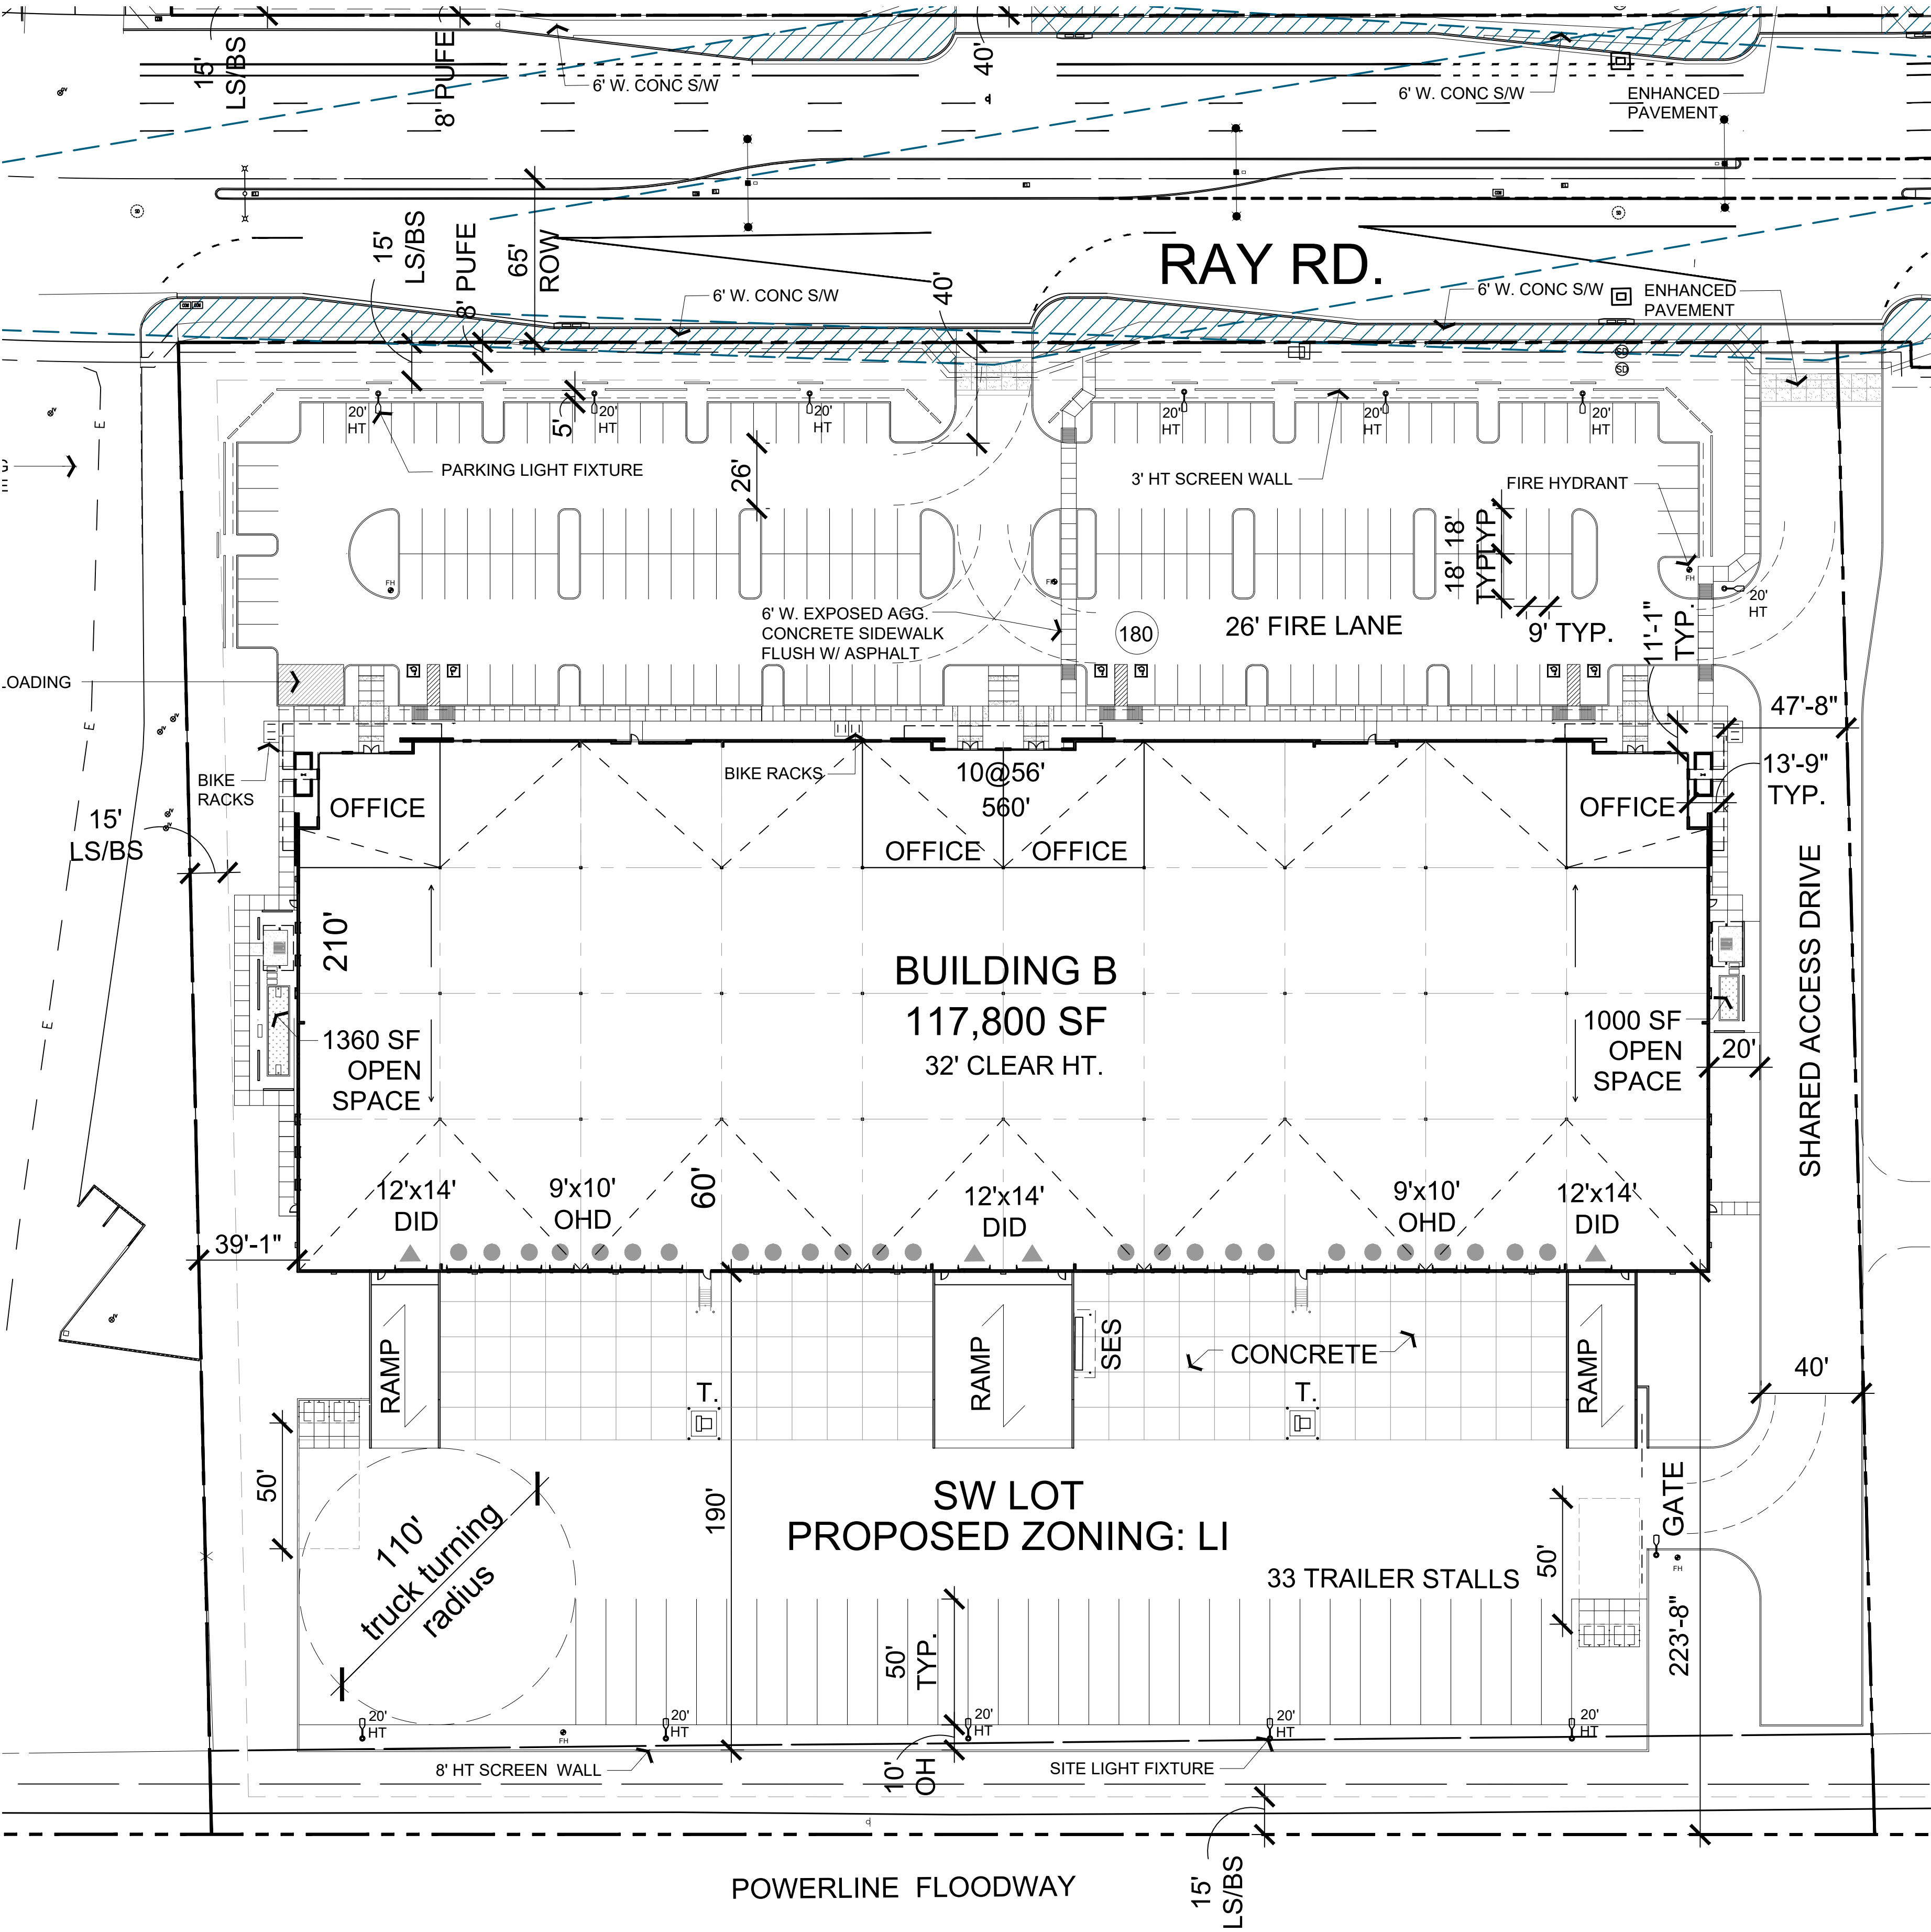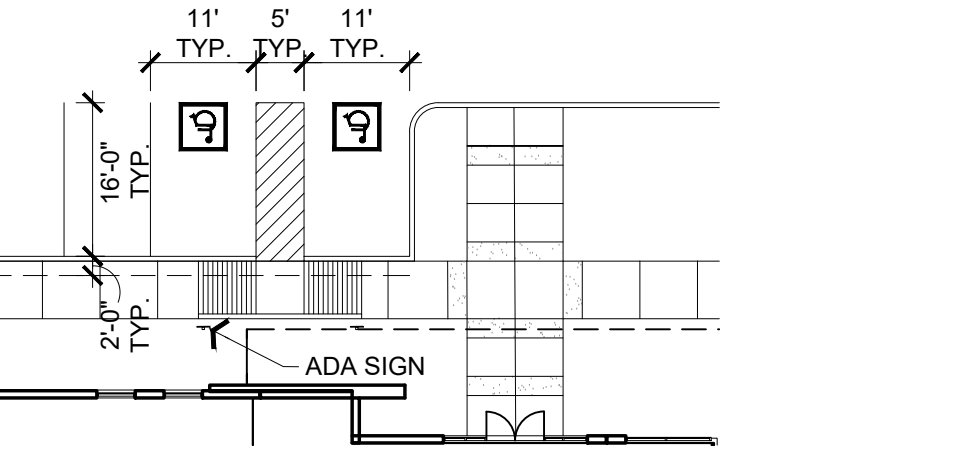

PROJECT TEAM

Owner/Developer Park Ventures 4939 W. Ray Rd, Suite #4-322 Chandler, Arizona 85226 Contact: Morgan Neville Ph: (480) 586-4300 Hutchhawk@cox.net	Architect Butler Design Group 5013 E. Washington St, Ste 100 Phoenix, Arizona 85034 Contact: Corey Wilkes Ph: (602) 957-1800 KWilkes@bdgaz.com
Civil Engineer Dibble 1640 S. Stapley Drive, Suite 120 Mesa, Arizona 85258 Contact: Adrian Carvajal Ph: (480) 757-7876 adrian.carvajal@dibblecorp.com	Landscape Architect Laskin & Associates, Inc 5013 E. Washington St, Ste 110 Phoenix, Arizona 85034 Contact: Hans Stoll Ph: (602) 840-7771 Hans@laskindesign.com


SOUTHWEST LOT - BUILDING B

Existing Zoning:	LC-PAD
Proposed Zoning:	LI
APN#:	304-30-022G
Net Site Area:	385,620 S.F. (8.85 AC.)
Building Area:	117,800 S.F.
F.A.R.	.30
Parking Required:	
Office: 10,100 SF @ 1/375 SF	27 Spaces
Warehouse Area: 107,700 SF @ 1/900 SF	120 Spaces
Total Parking:	147 Spaces
Total Parking Provided:	180 Spaces
ADA Parking Required:	6 Spaces
ADA Parking Provided:	6 Spaces
Bicycle Parking Required:	19 Spaces
Bicycle Parking Provided:	20 Spaces (10 Racks)
Proposed Max Building Height:	44'
Amenity Area Required: (1% of Gross Building Area)	1,178 SF
Amenity Area Provided:	2,360 SF (2.0%)
Landscape Area:	77,351 SF (20.1%)
Impervious Area:	308,269 SF (79.9%)




GATEWAY PARK
RAY ROAD & HAWES ROAD
Mesa, Arizona


SP-3
ENLARGED SITE PLAN - SOUTH

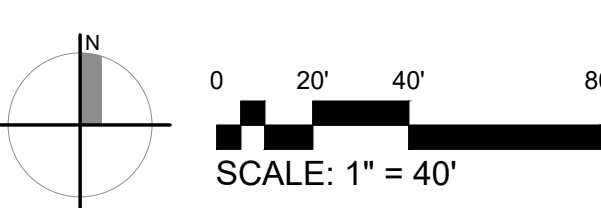


REV. 05.19.2025
03.10.2025
23005

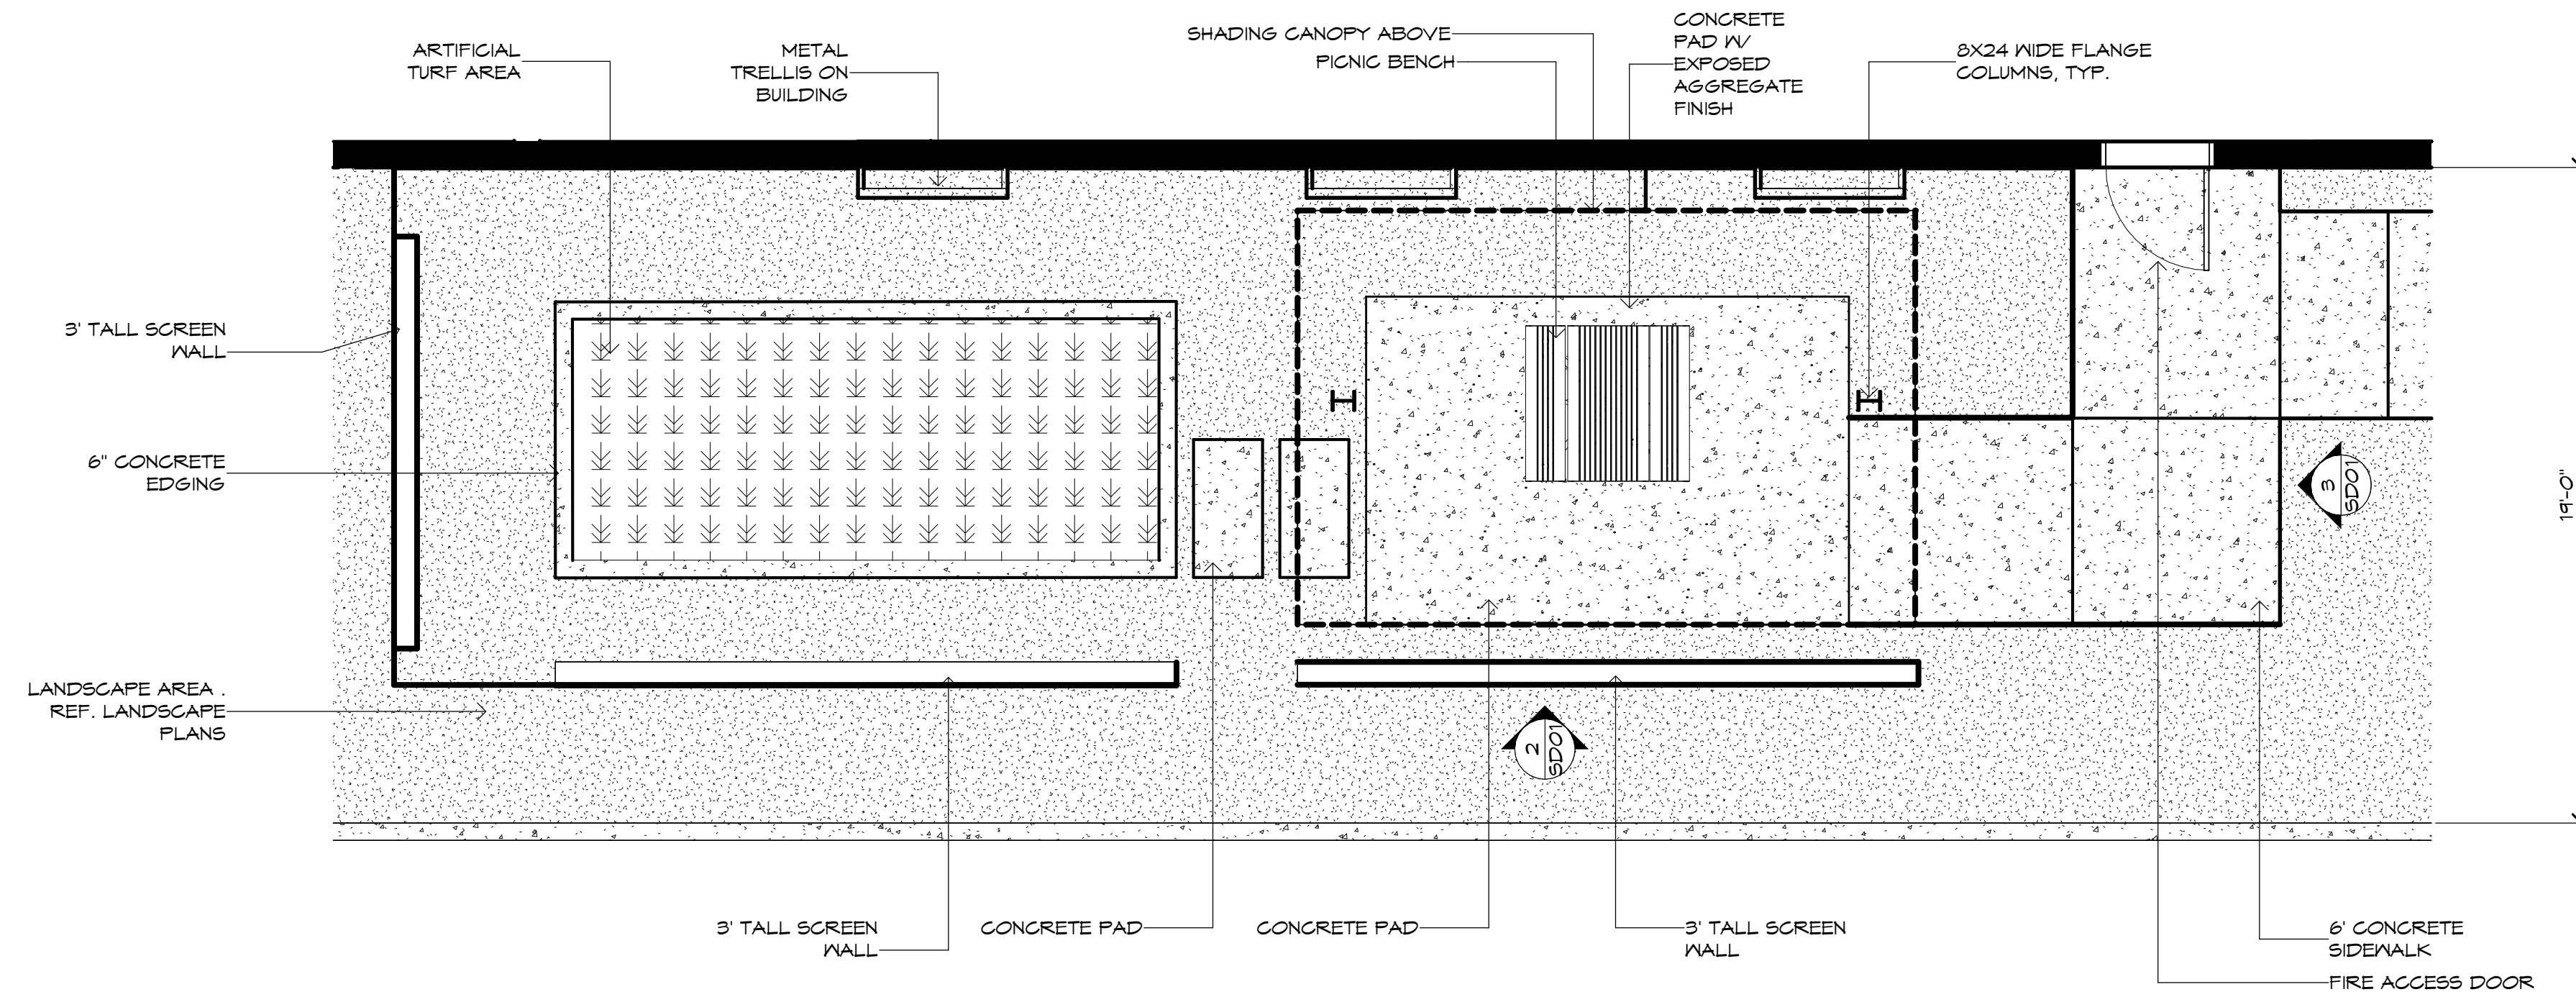


1 Amenity Space - Small - Floor Plan
SCALE: 1/4" = 1'-0"

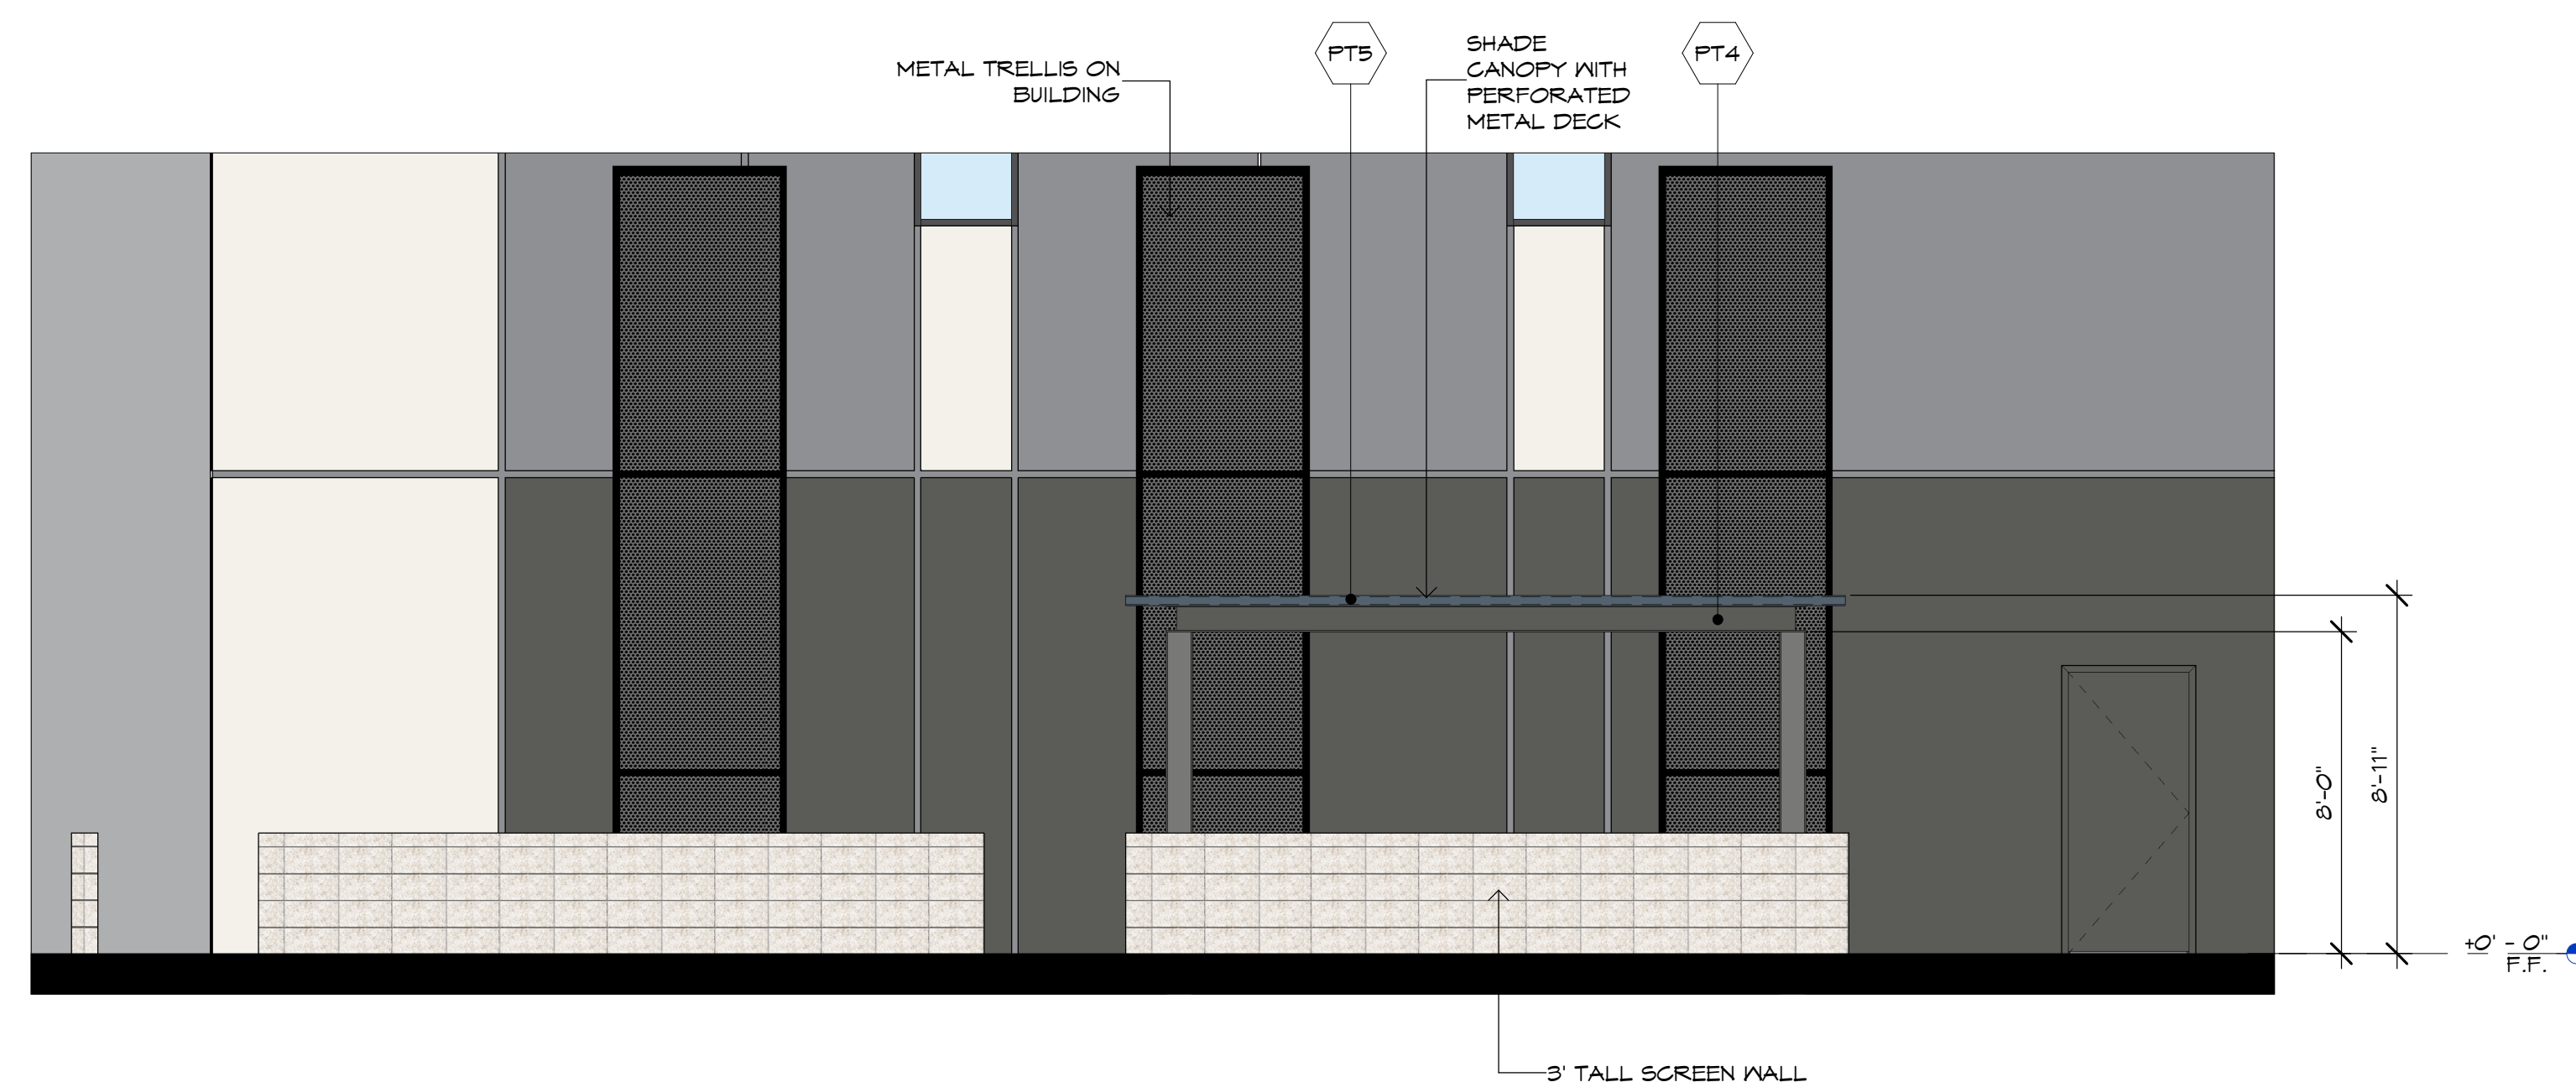

2 Amenity Space - Small - East Elevation
SCALE: 1/4" = 1'-0"

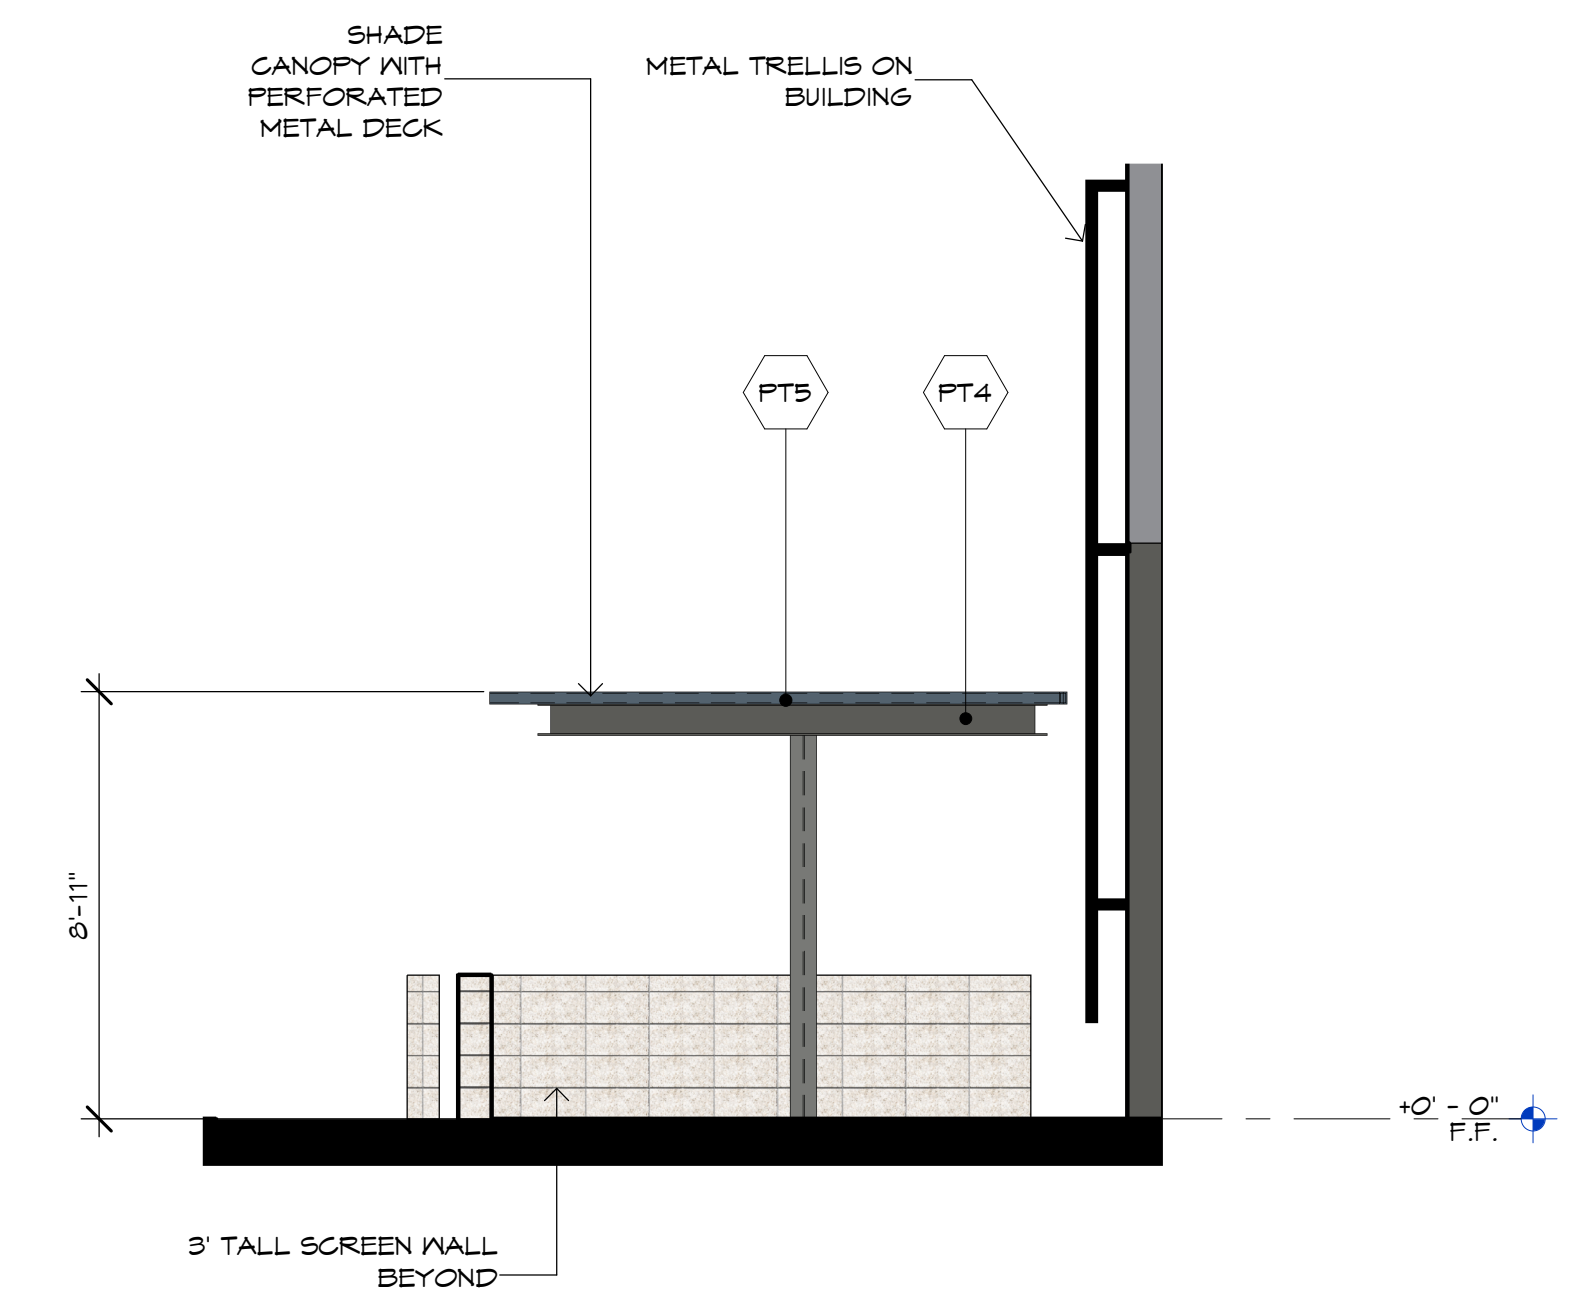


3 Amenity Space - Small - North/South Elevation
SCALE: 1/4" = 1'-0"

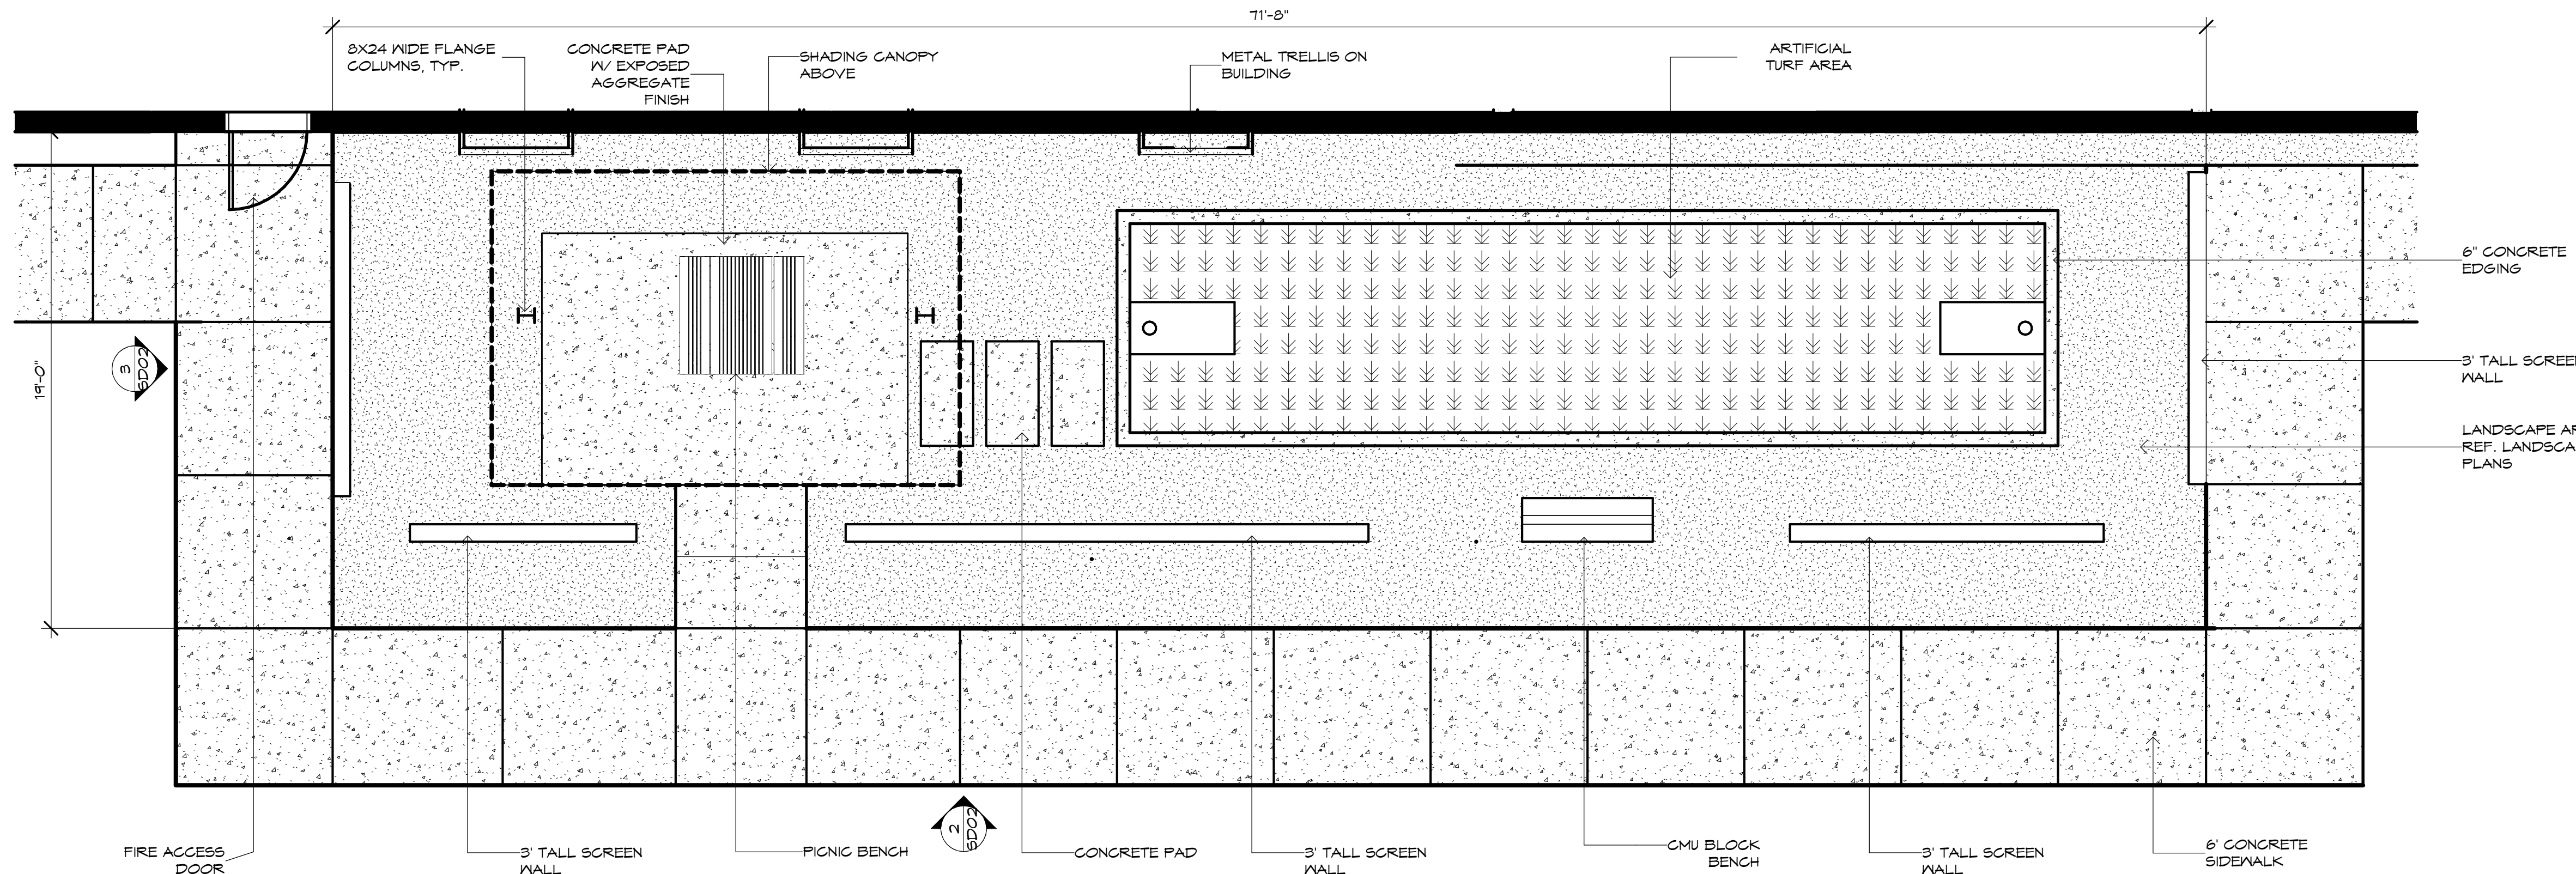


1 Amenty Space - Large - Floor Plan
SCALE: 1/4" = 1'-0"




2 Amenty Space - Large - West Elevation
SCALE: 1/4" = 1'-0"

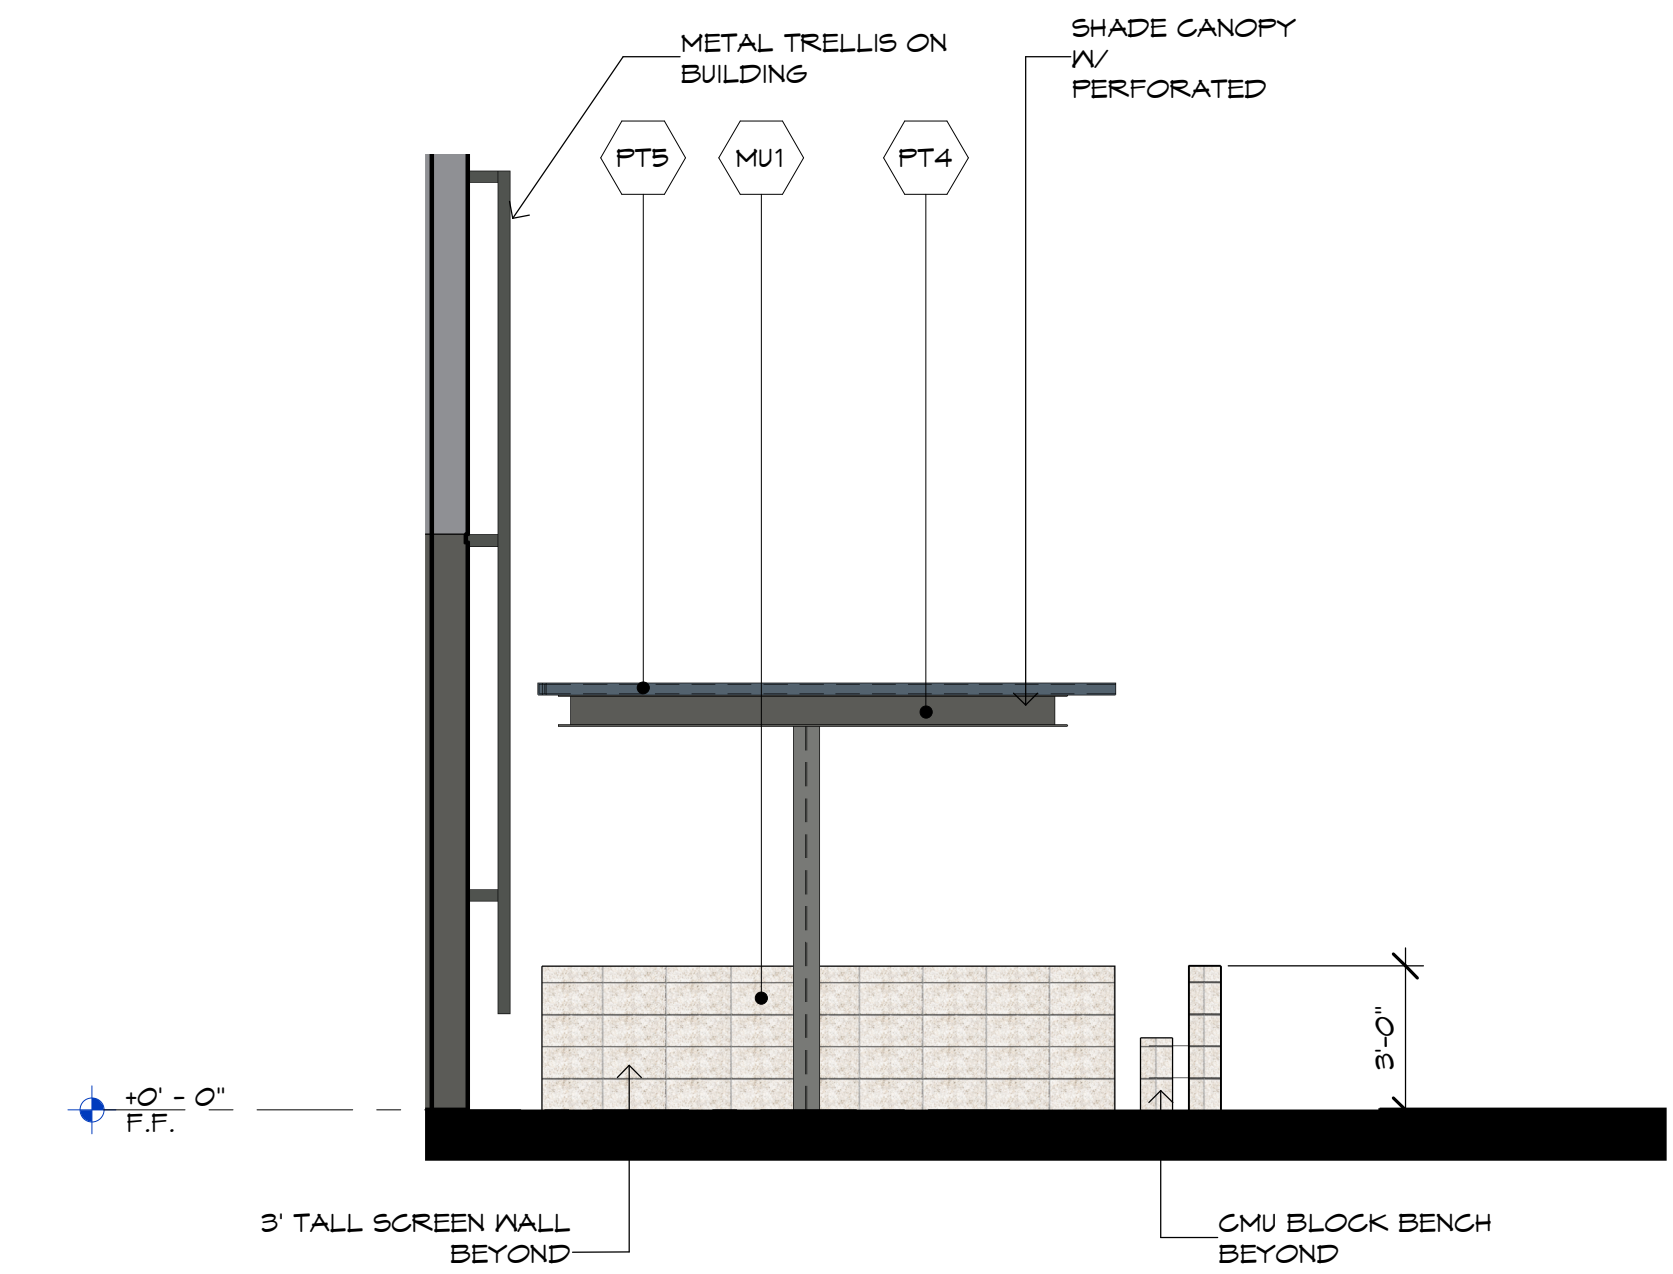


3 Amenty Space - Large - North/South Elevation
SCALE: 1/4" = 1'-0"

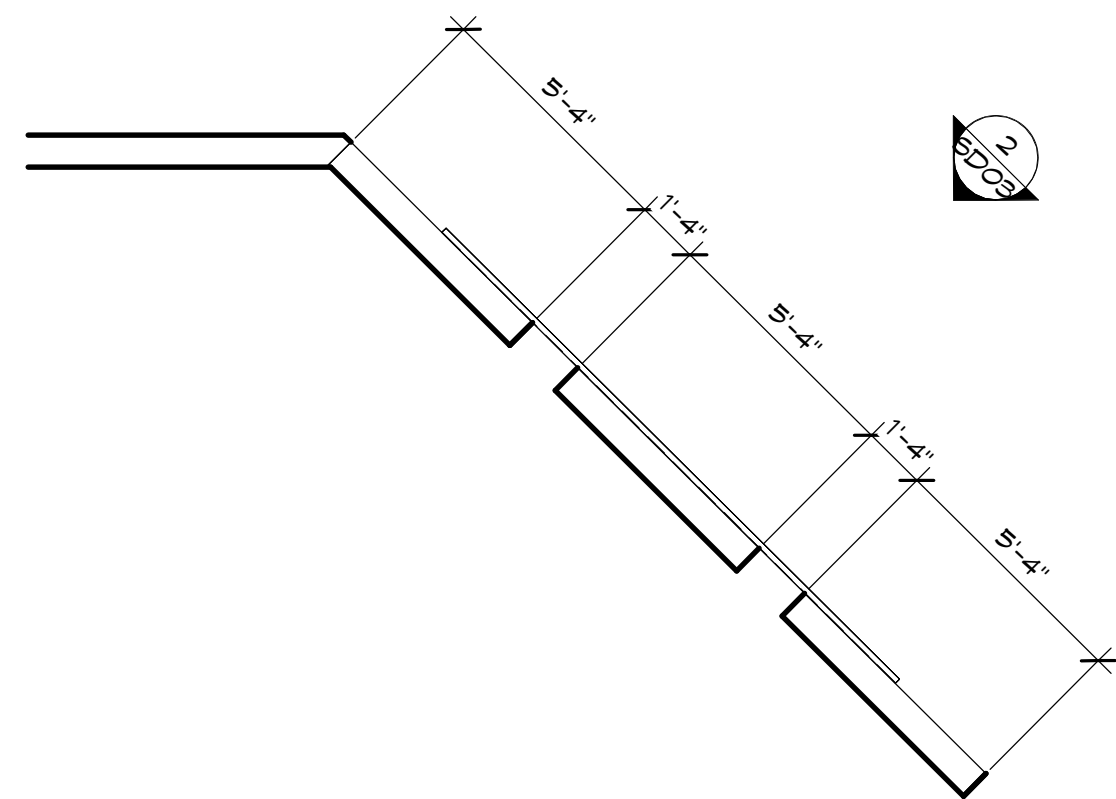


1 Entry Drive Screen Wall - Floor Plan
SCALE: 1/4" = 1'-0"

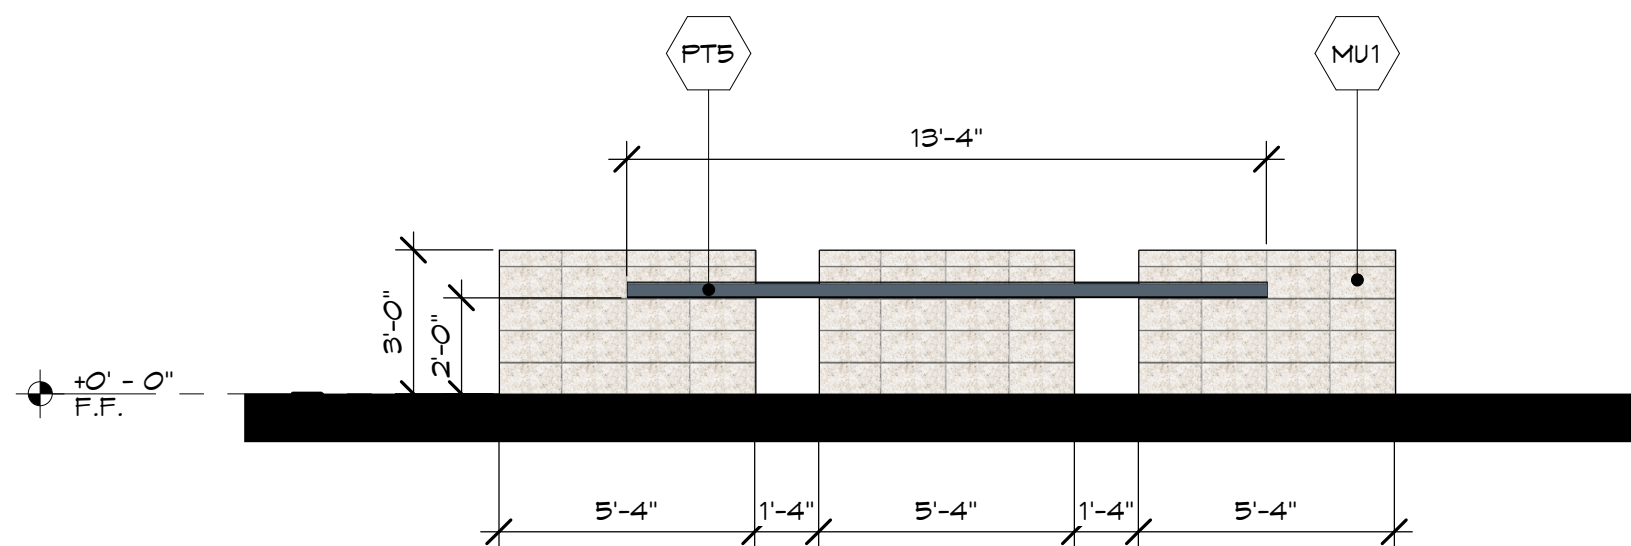


2 Entry Drive Screen Wall - Elevation
SCALE: 1/4" = 1'-0"

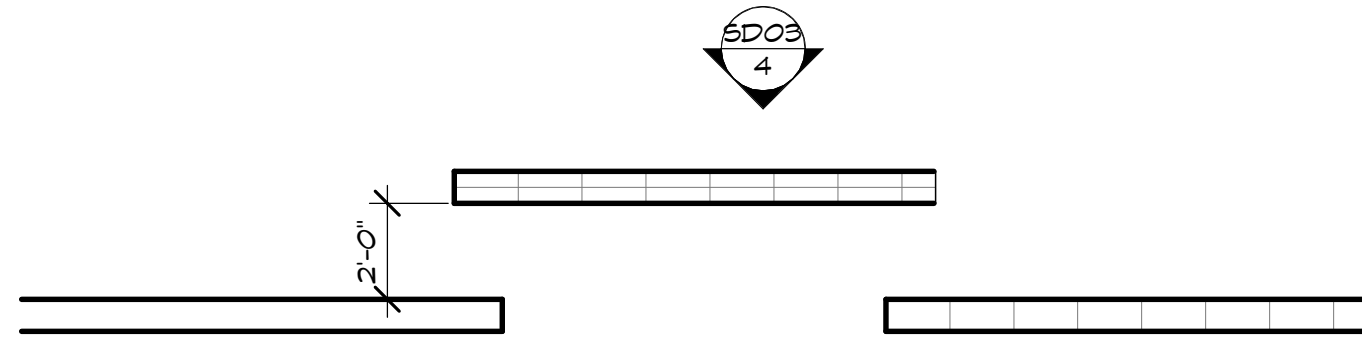


3 Parking Screen Wall Plan
SCALE: 1/4" = 1'-0"

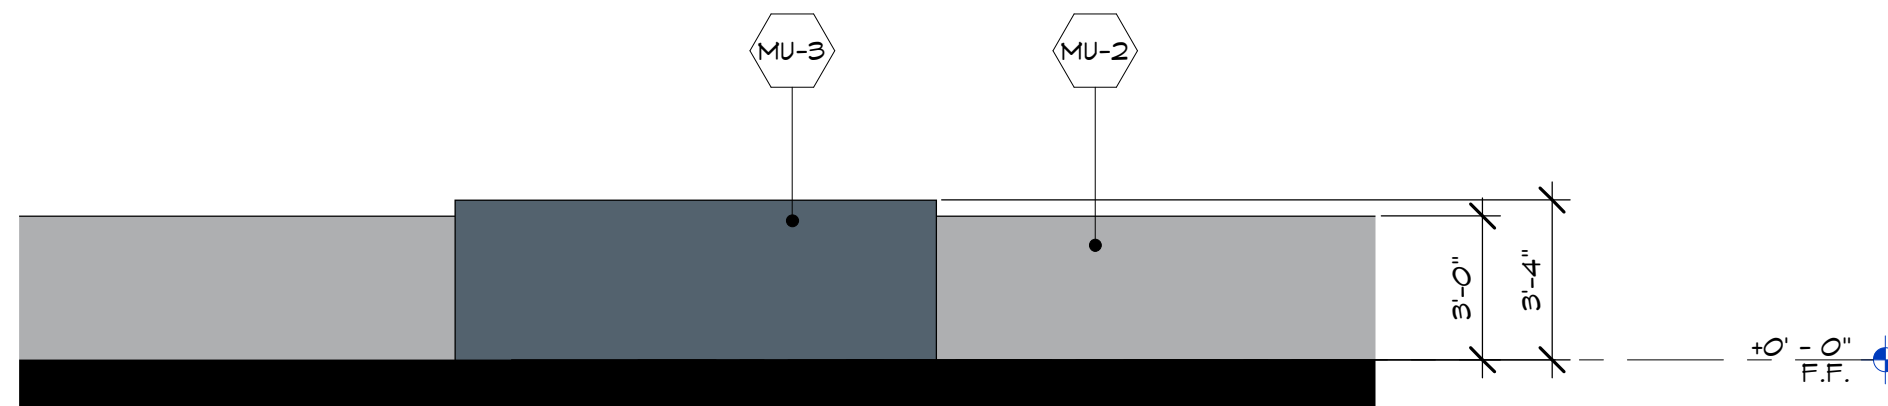


4 Parking Screen Wall Elevation, TYP.
SCALE: 1/4" = 1'-0"

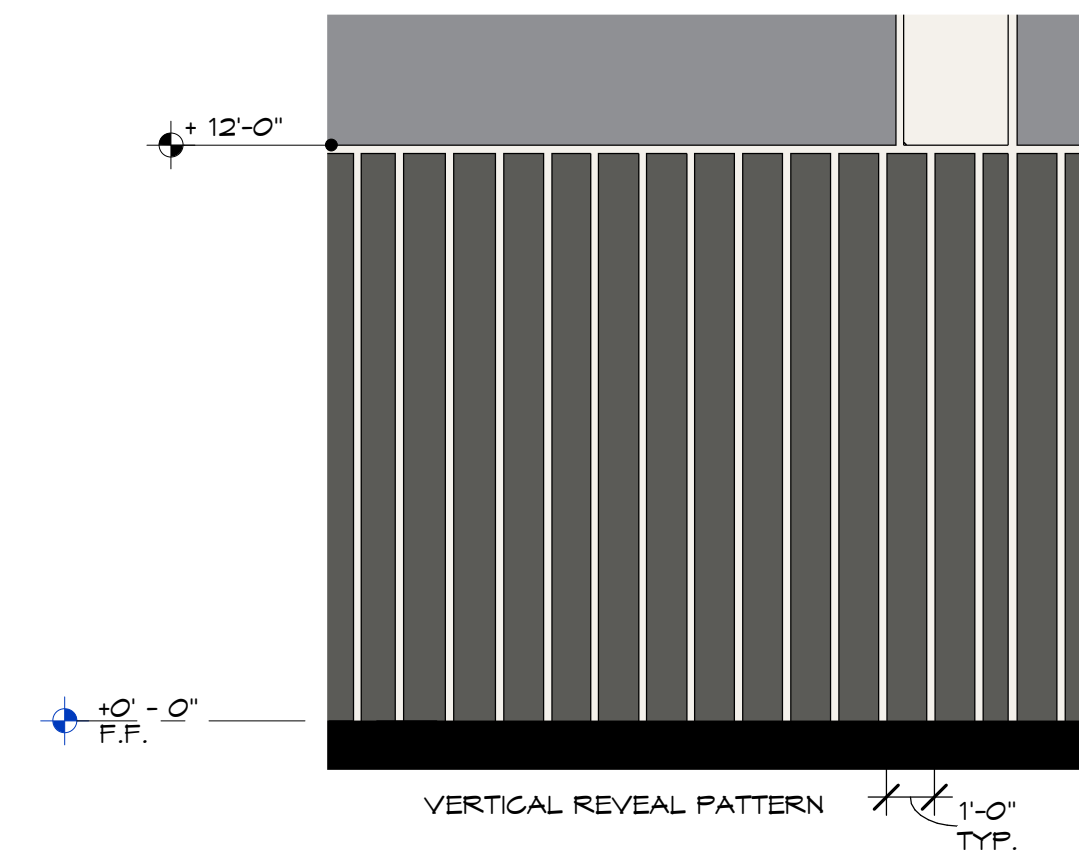

7 REVEAL PATTERN, TYP.
SCALE: 1/4" = 1'-0"

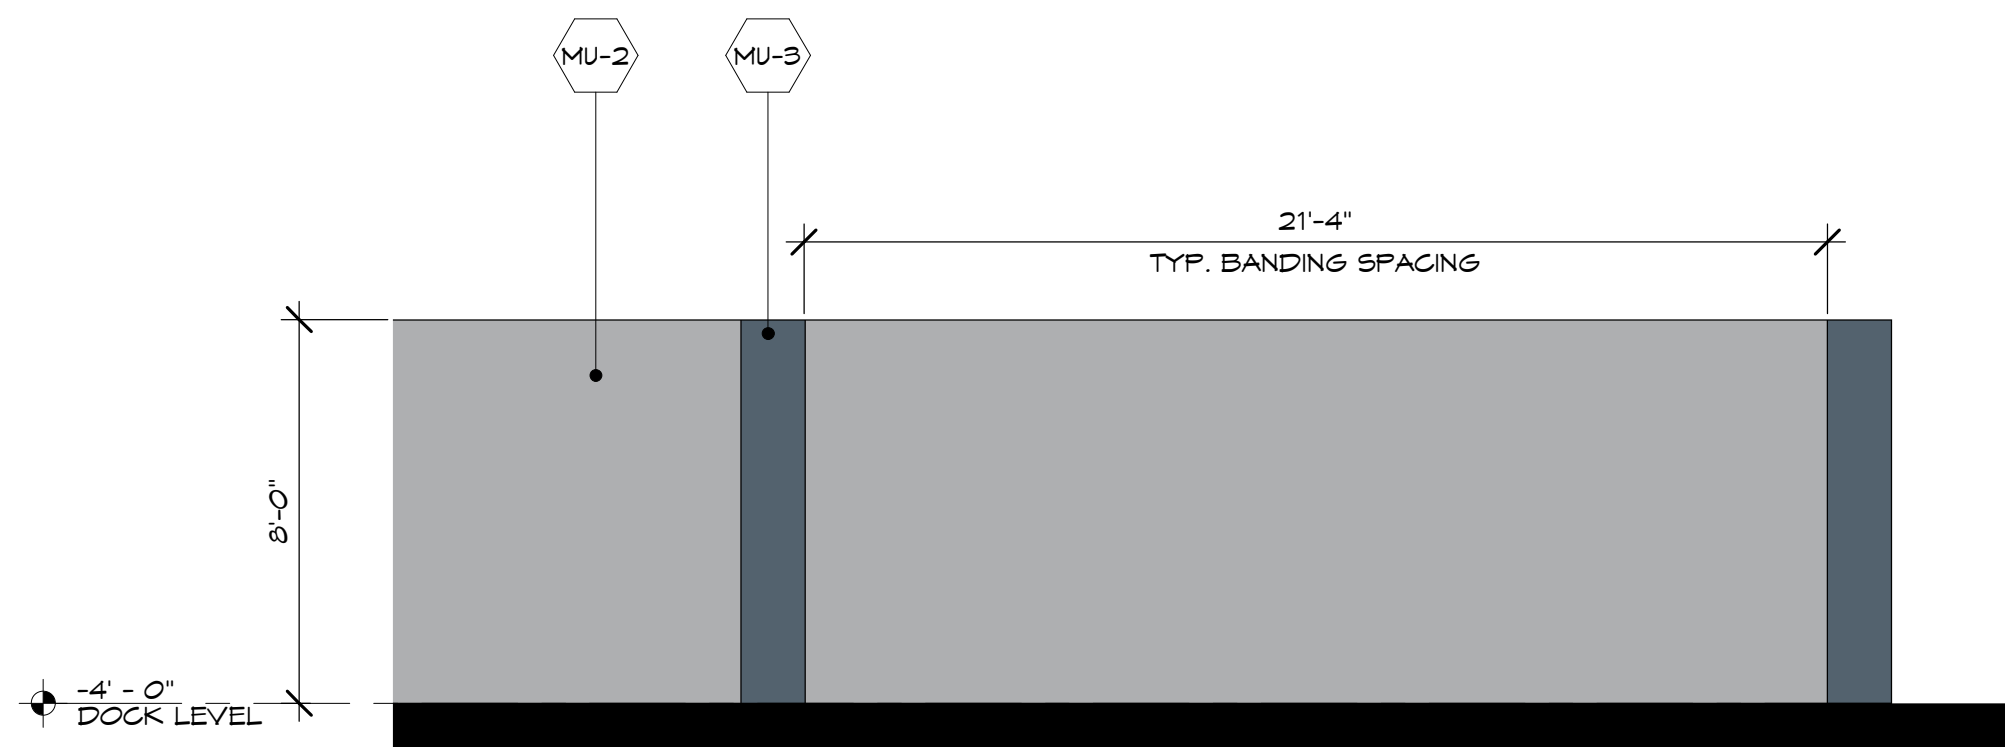

5 Truck Court Screen Wall Elevation, TYP
SCALE: 1/4" = 1'-0"

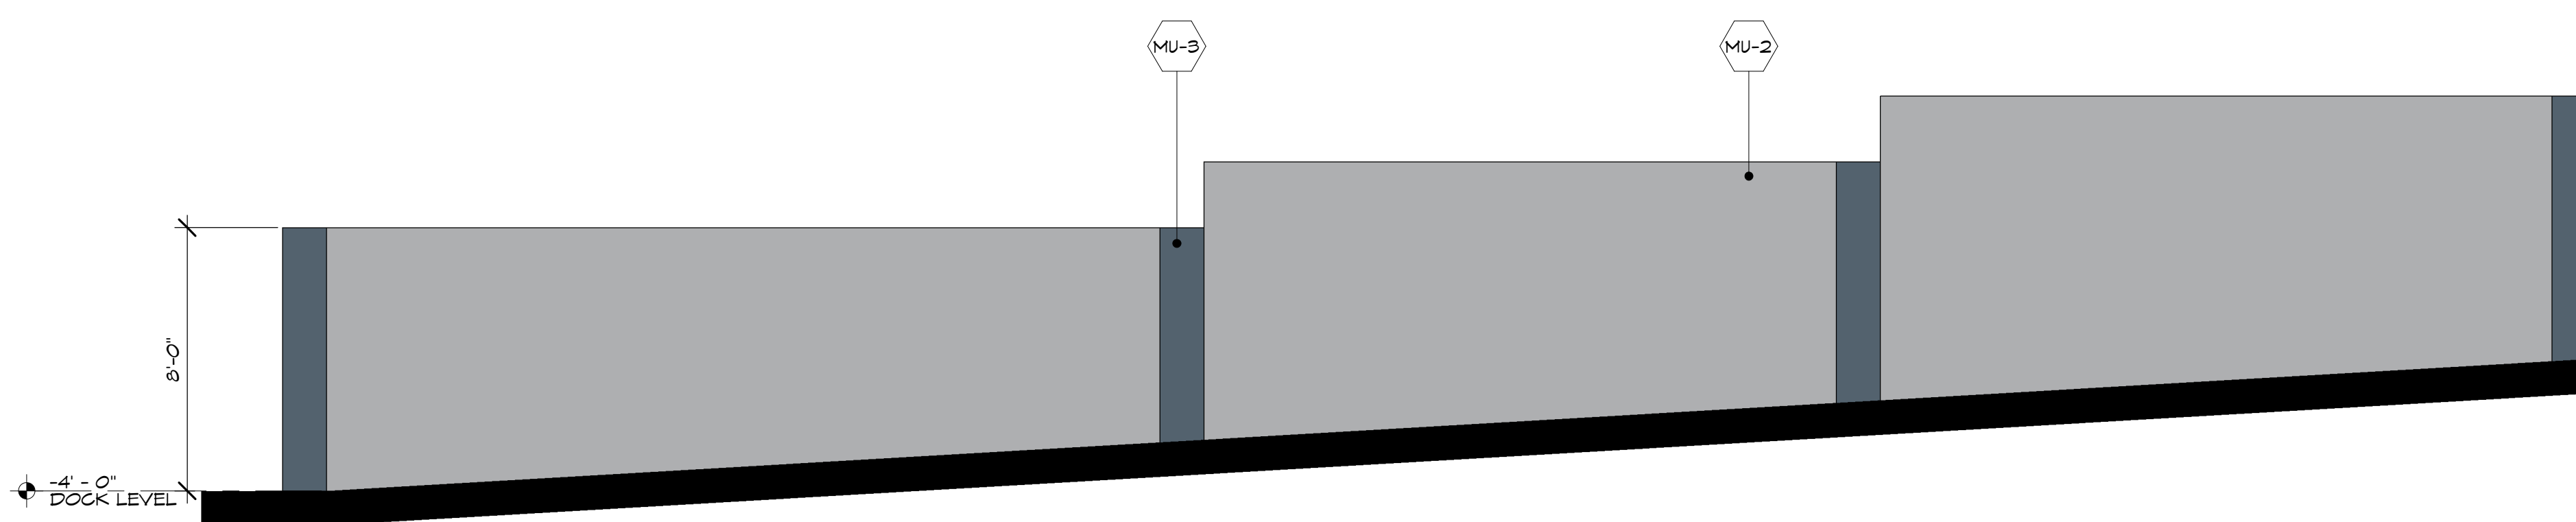

6 Truck Court Screen Wall Elevation, TYP.
SCALE: 1/4" = 1'-0"




1 CORNER ENTRANCE ELEVATION -TYP
SCALE: 1" = 10'-0"




3 MIDDLE ENTRANCE ELEVATION - TYP.
SCALE: 1" = 10'-0"




5 CORNER ENTRANCE ELEVATION TYP.
SCALE: 1" = 10'-0"

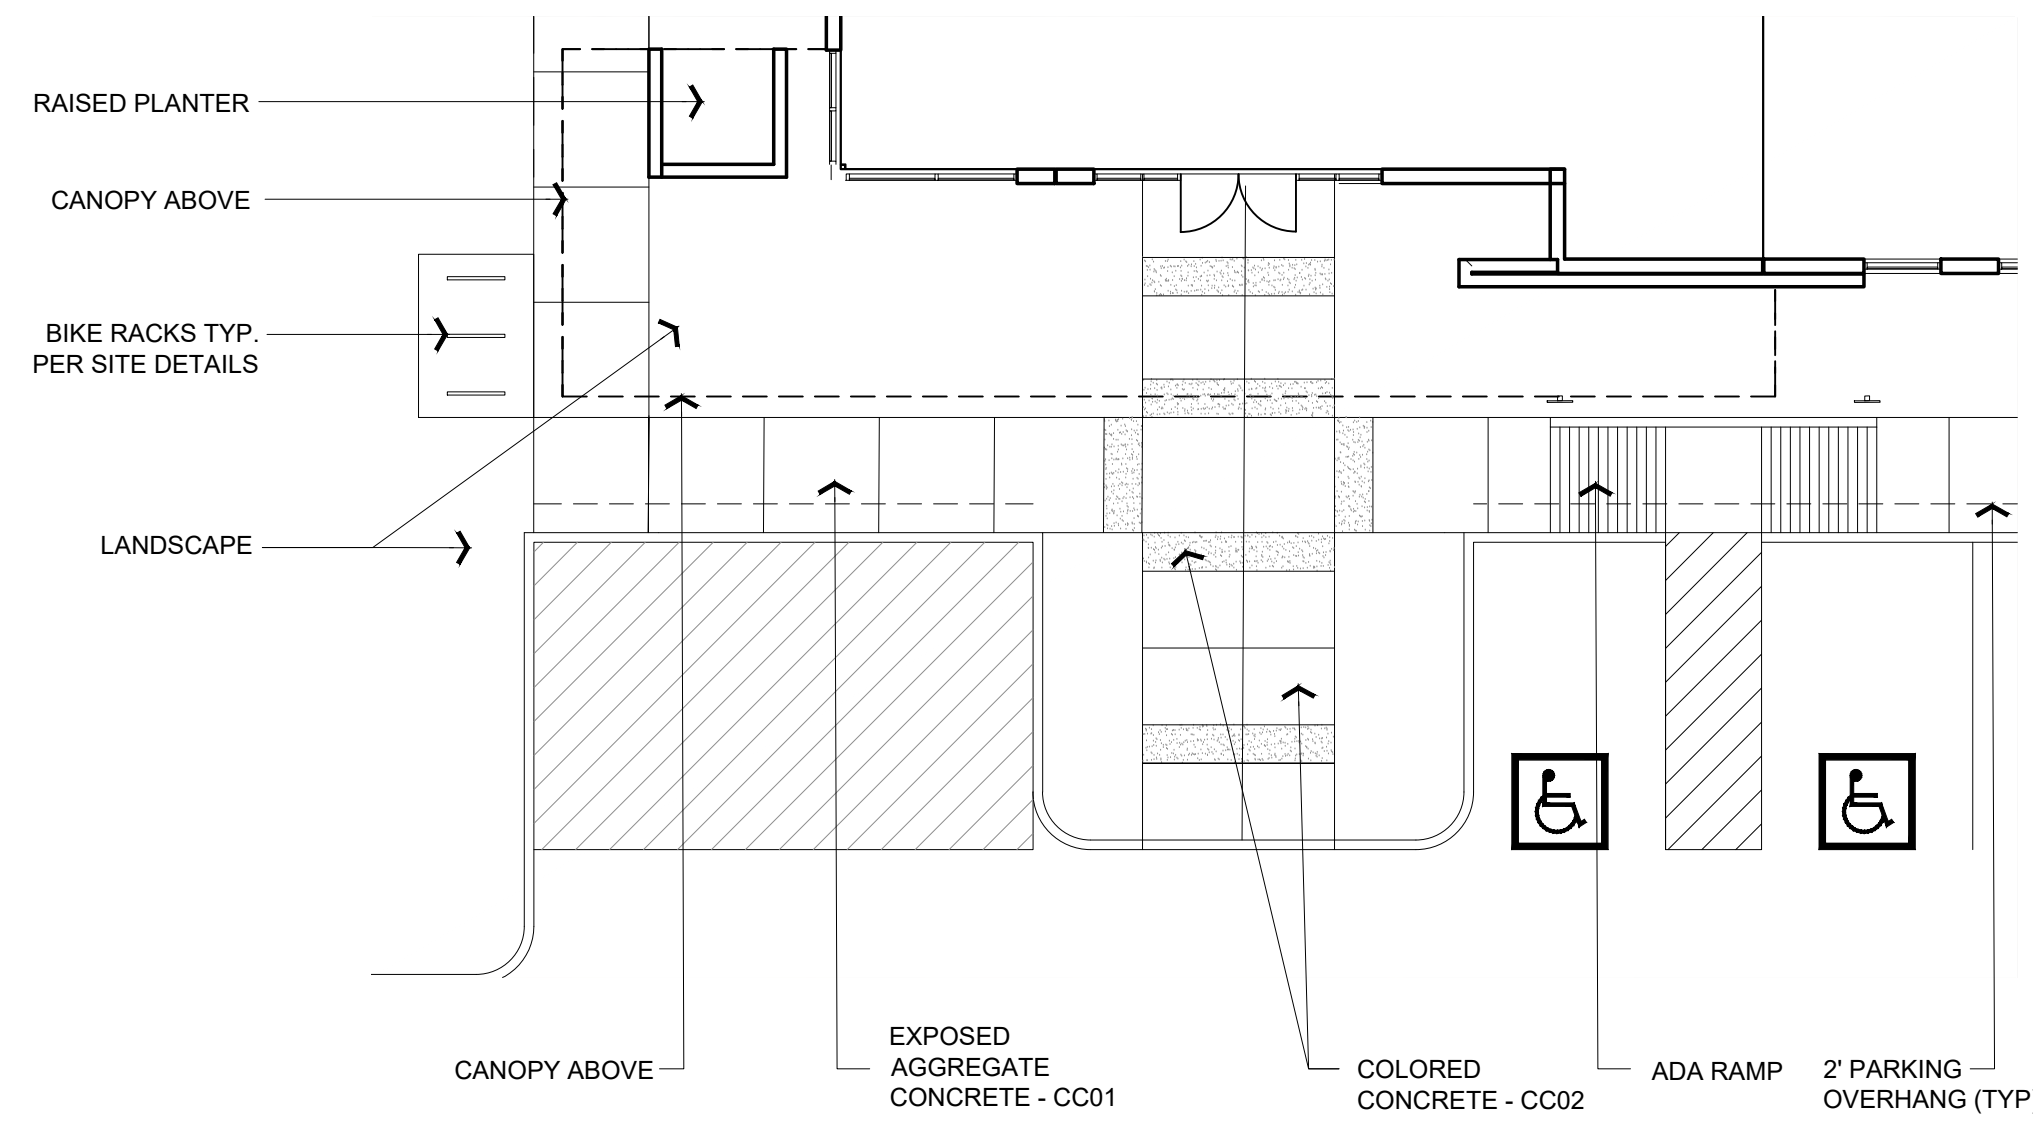

2 HARDSCAPE PLAN - CORNER ENTRANCE TYP
SCALE: 1" = 10'-0"

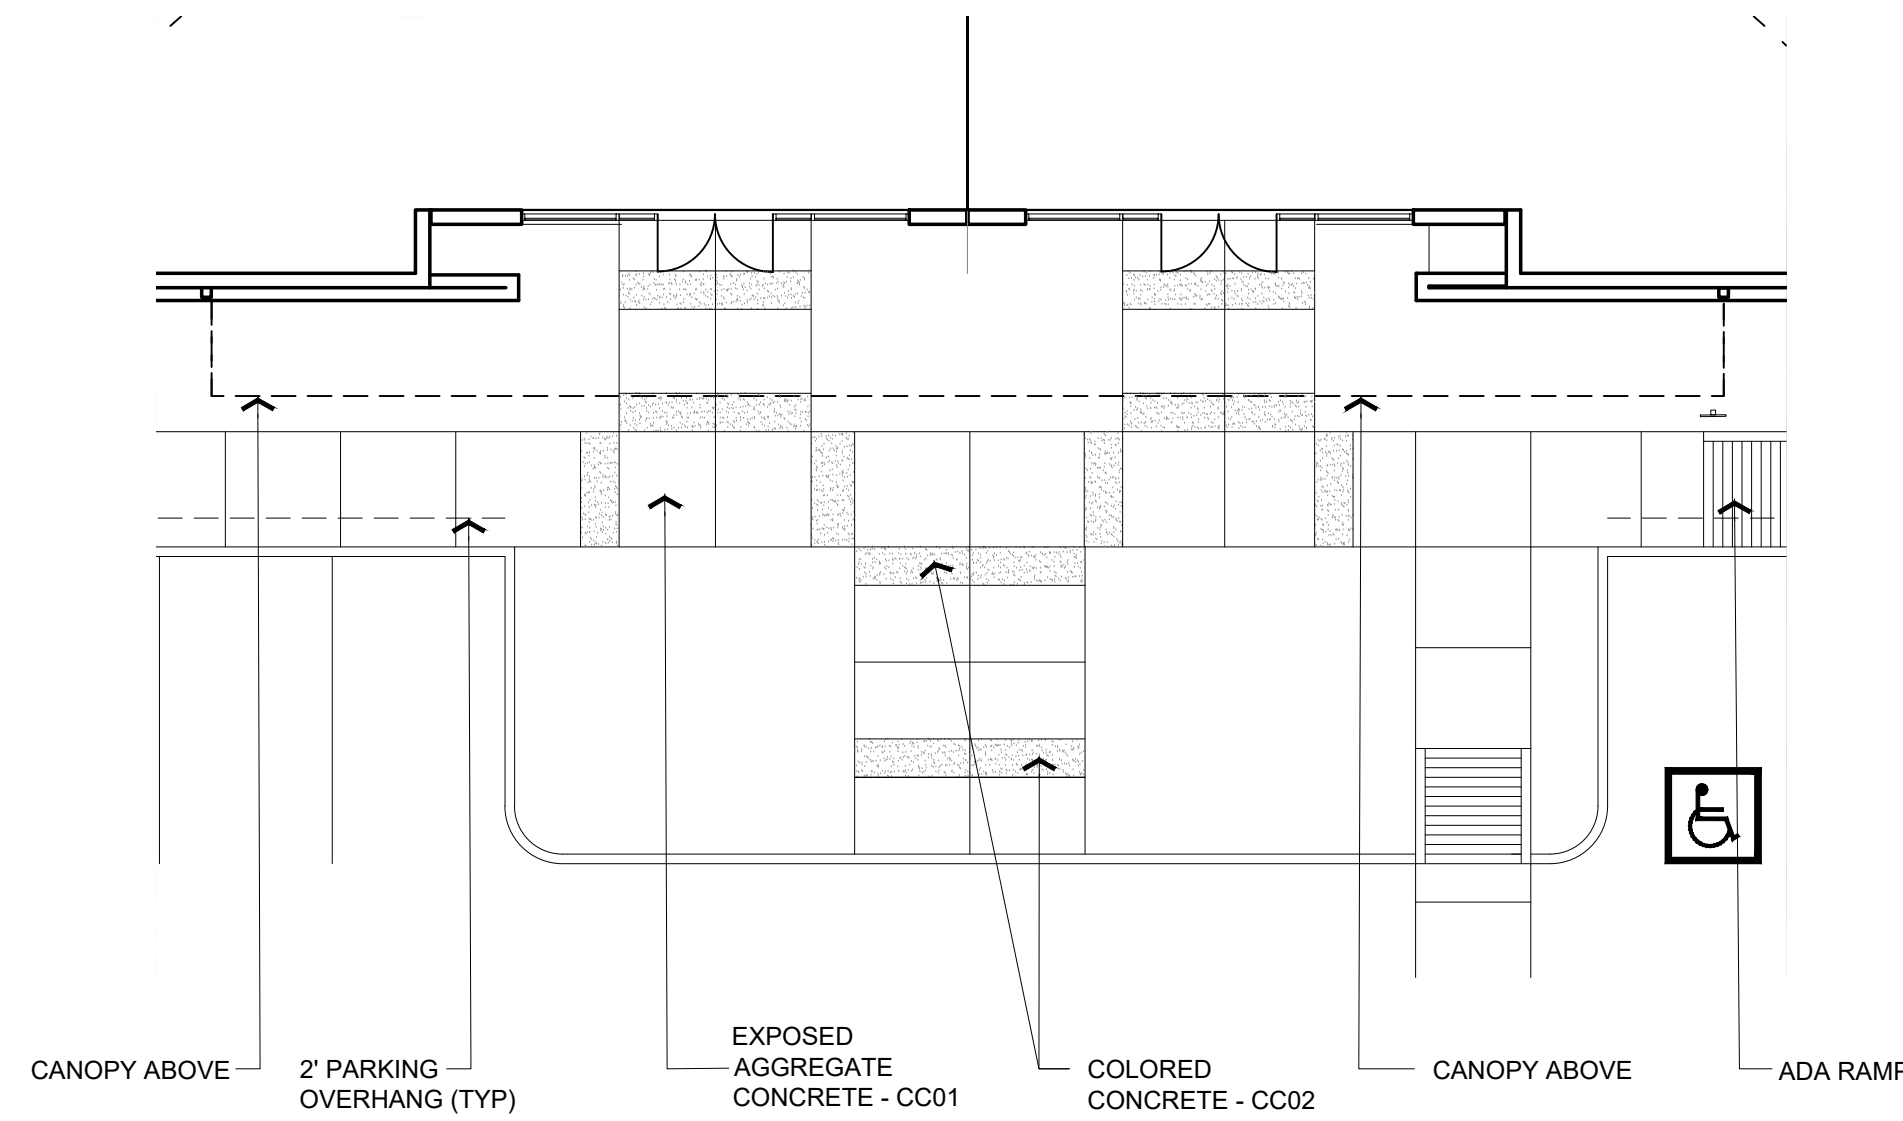


4 HARDSCAPE PLAN - MIDDLE ENTRANCE TYP.
SCALE: 1" = 10'-0"

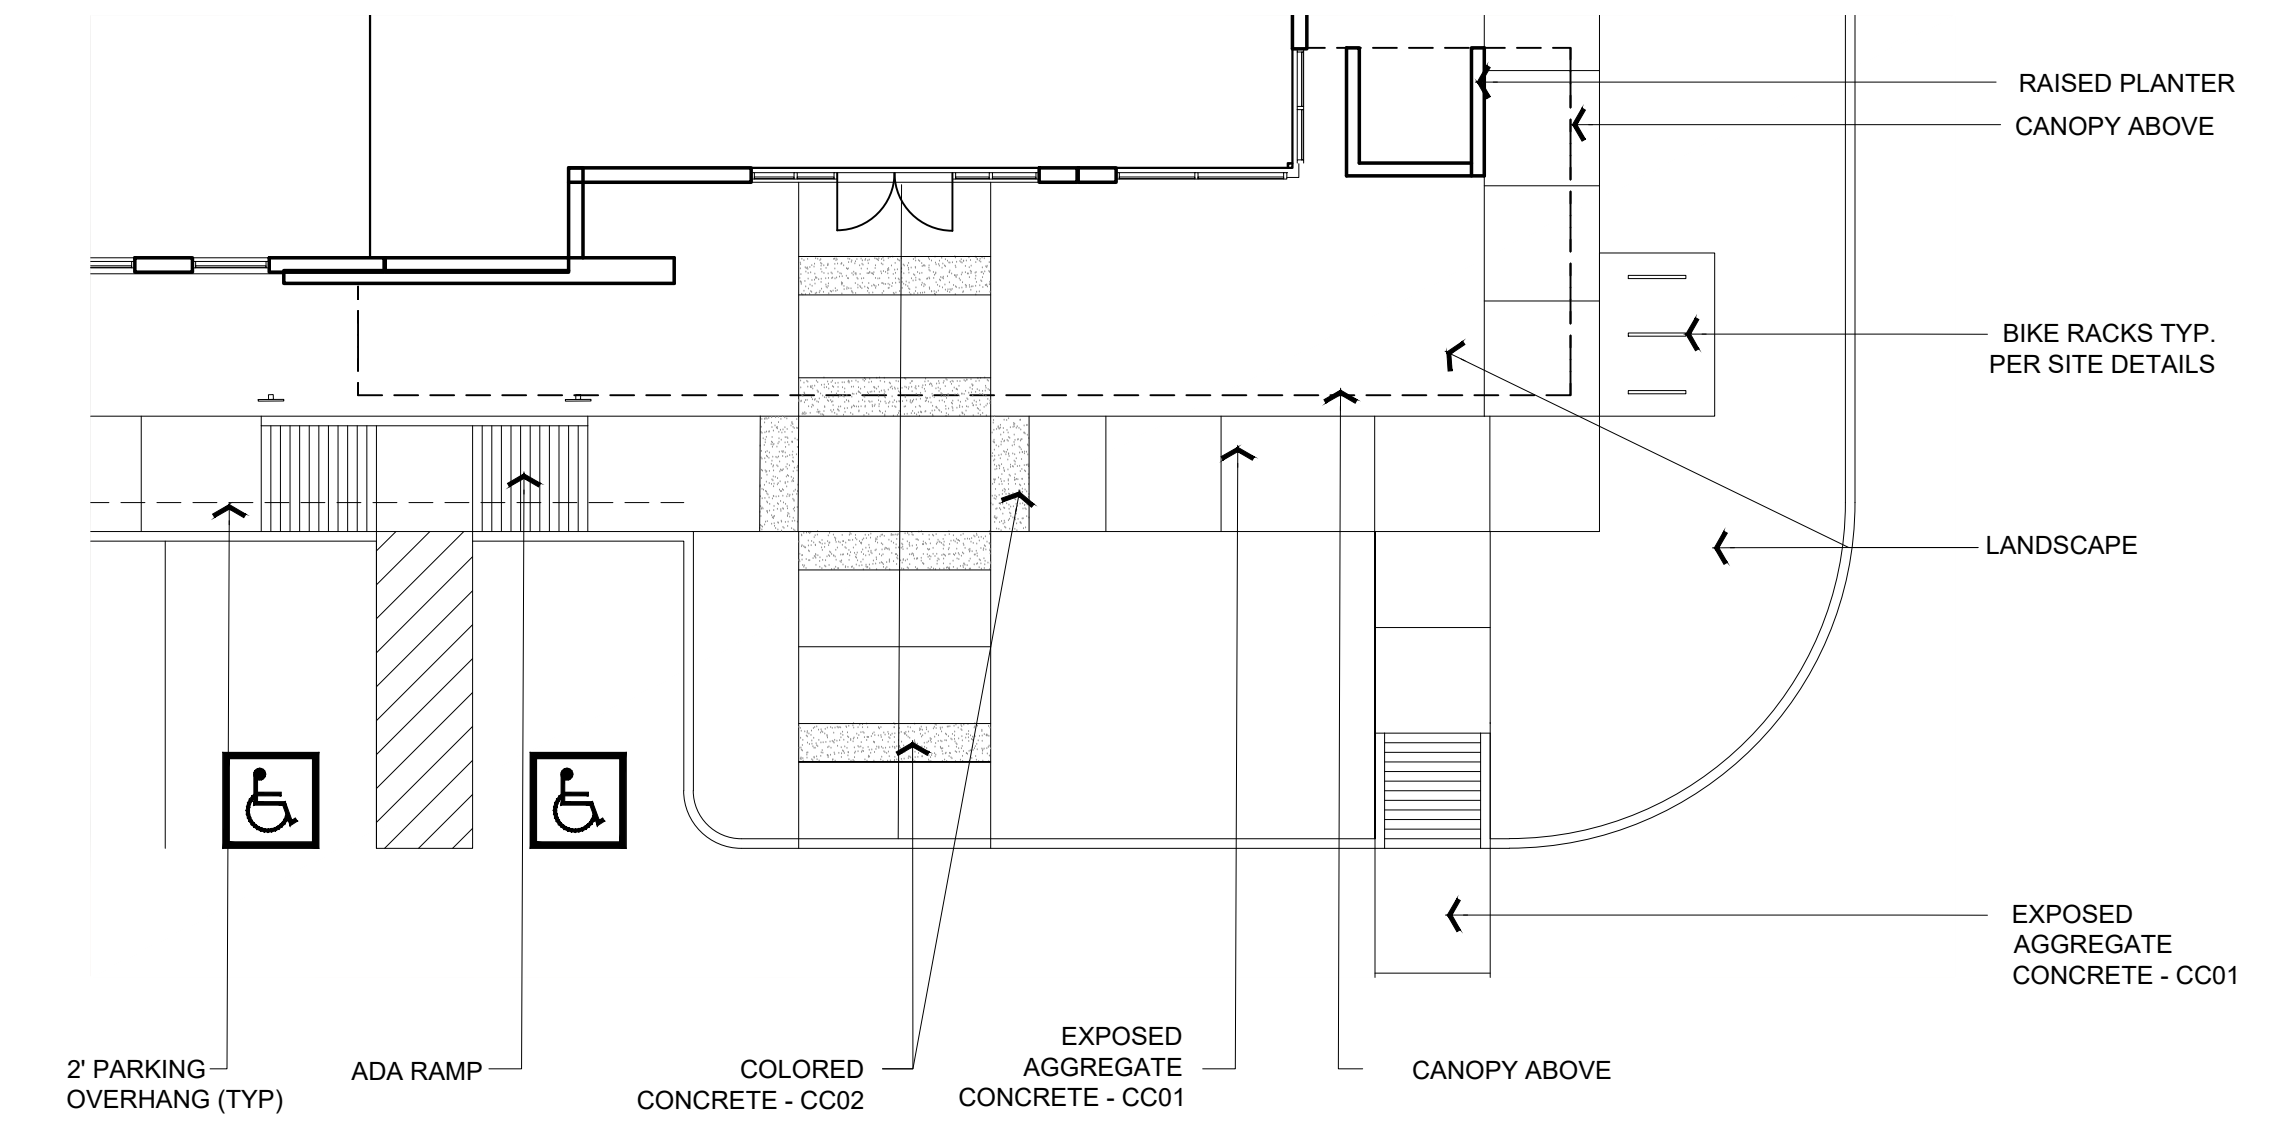


6 HARDSCAPE PLAN - CORNER ENTRANCE TYP.
SCALE: 1" = 10'-0"

*NOTE: SIMILAR ENTRANCE & HARDSCAPE DESIGN FOR BOTH BUILDINGS A & B


REV. 05.19.2025
12.18.2024
23005

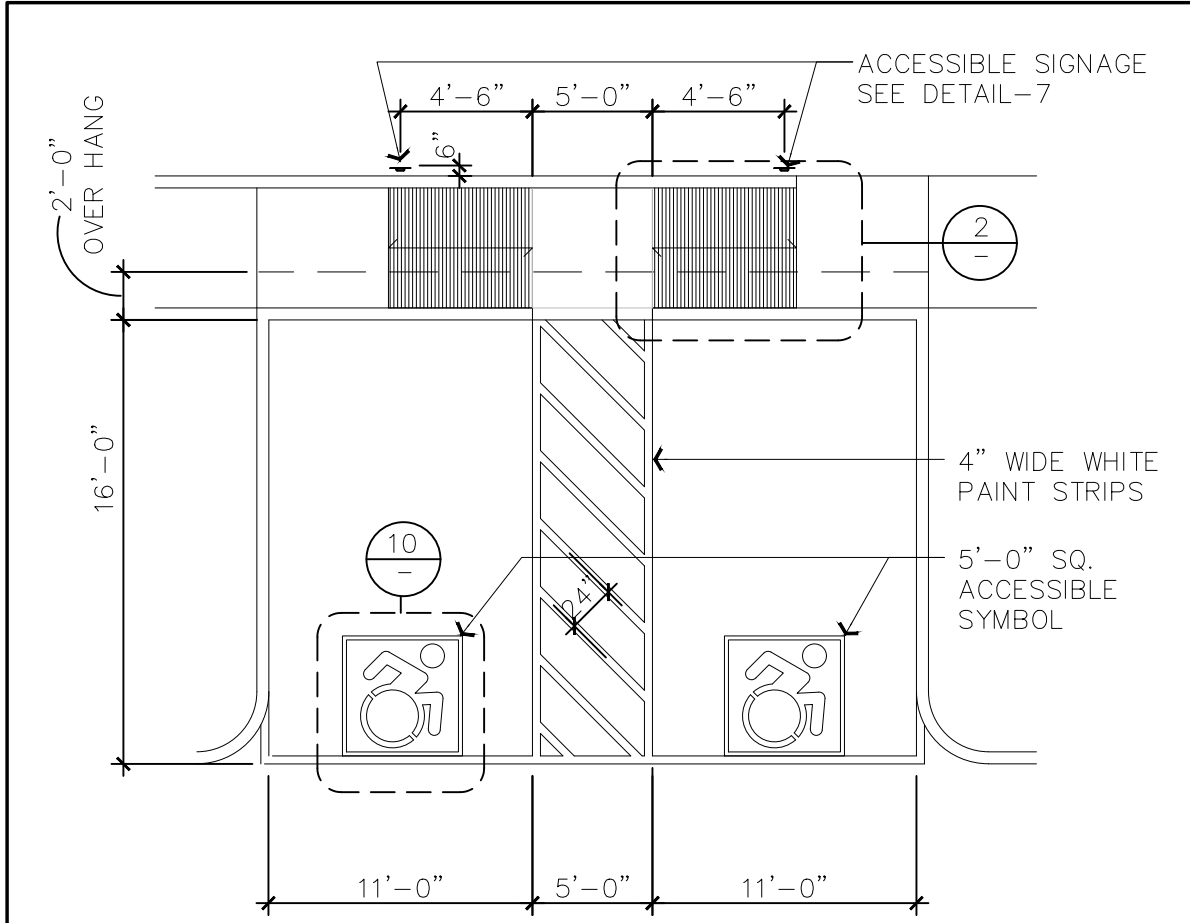


1 ACCESSIBLE STALL & RAMP
SCALE: 1/8" = 1'-0"

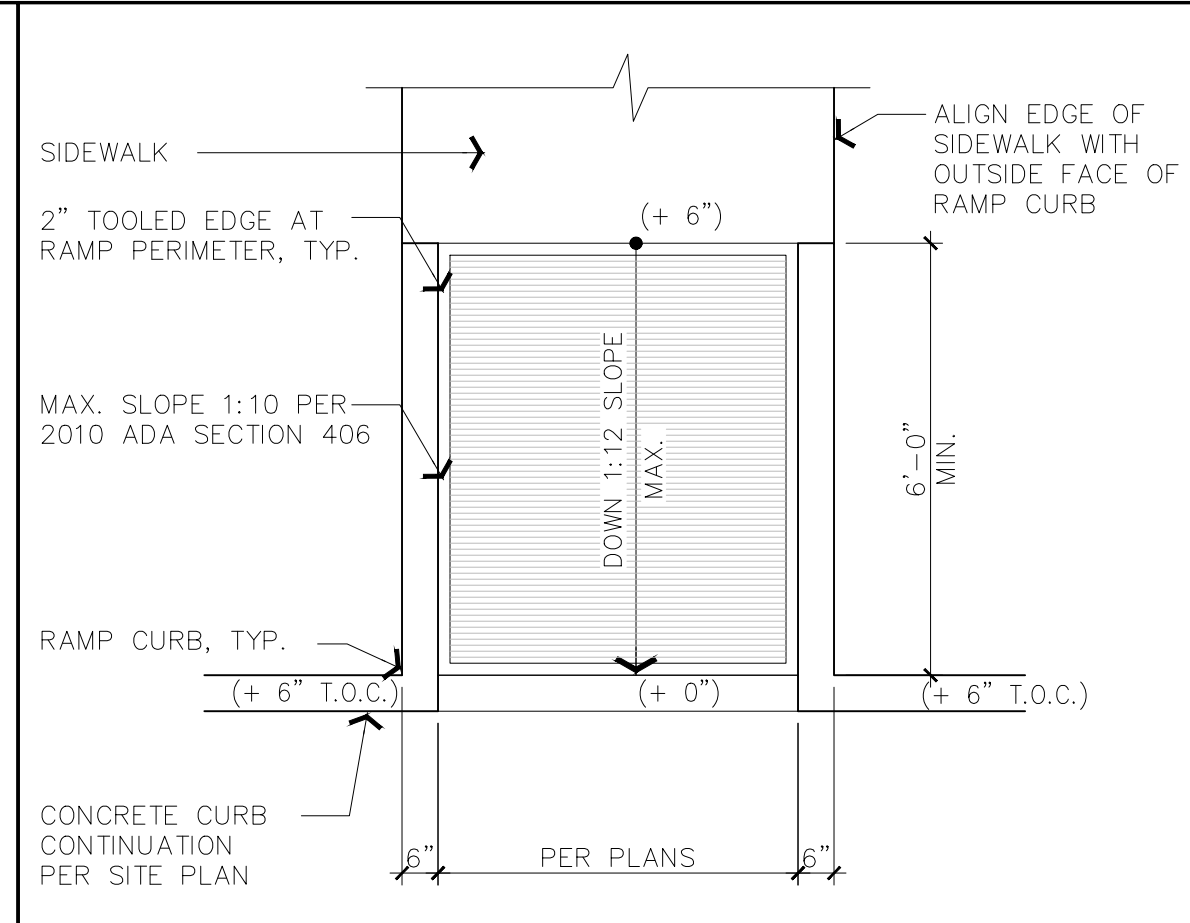


2 IN-LINE ACCESSIBLE RAMP
SCALE: 3/8" = 1'-0"

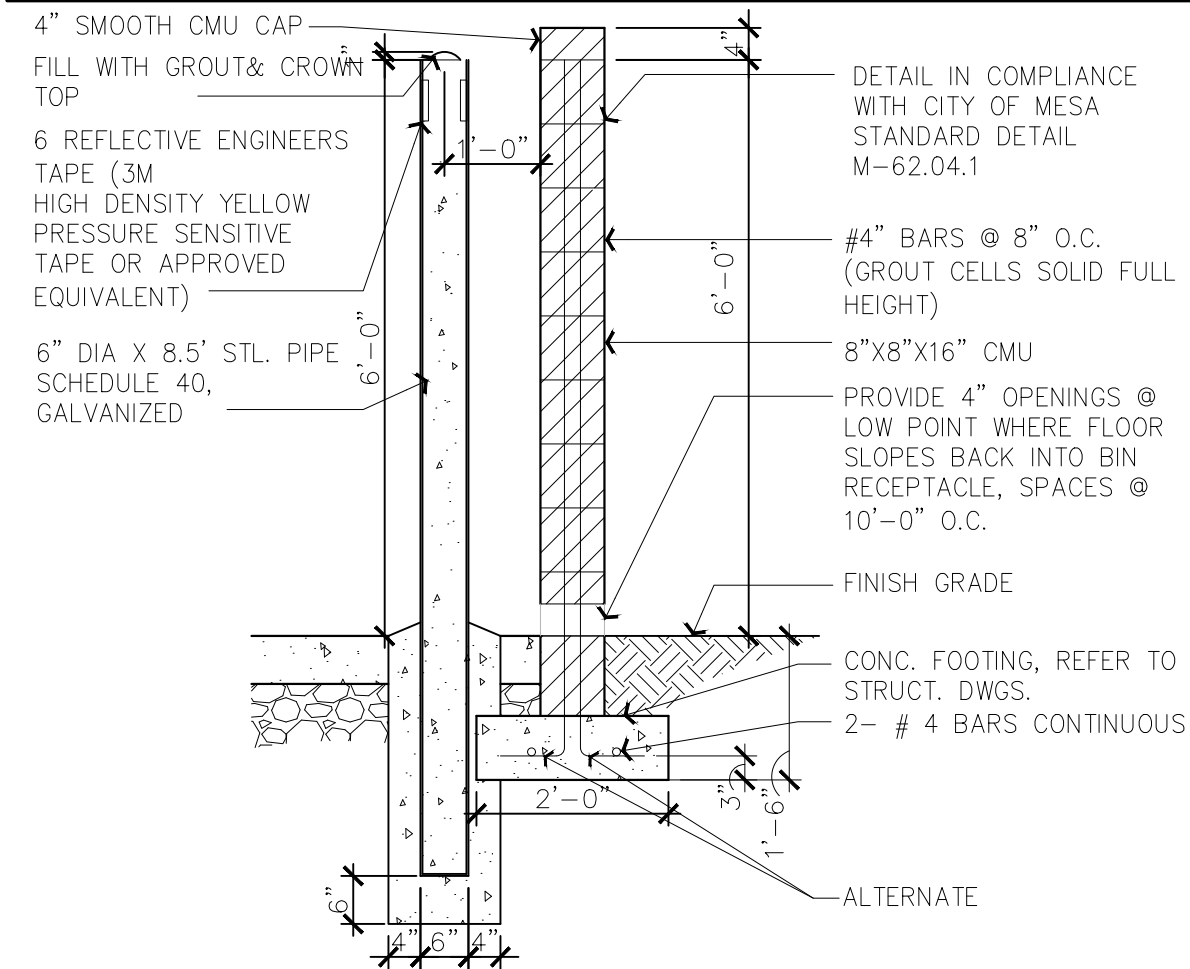


3 TRASH ENCL. WALL SECTION
SCALE: 1/2" = 1'-0"

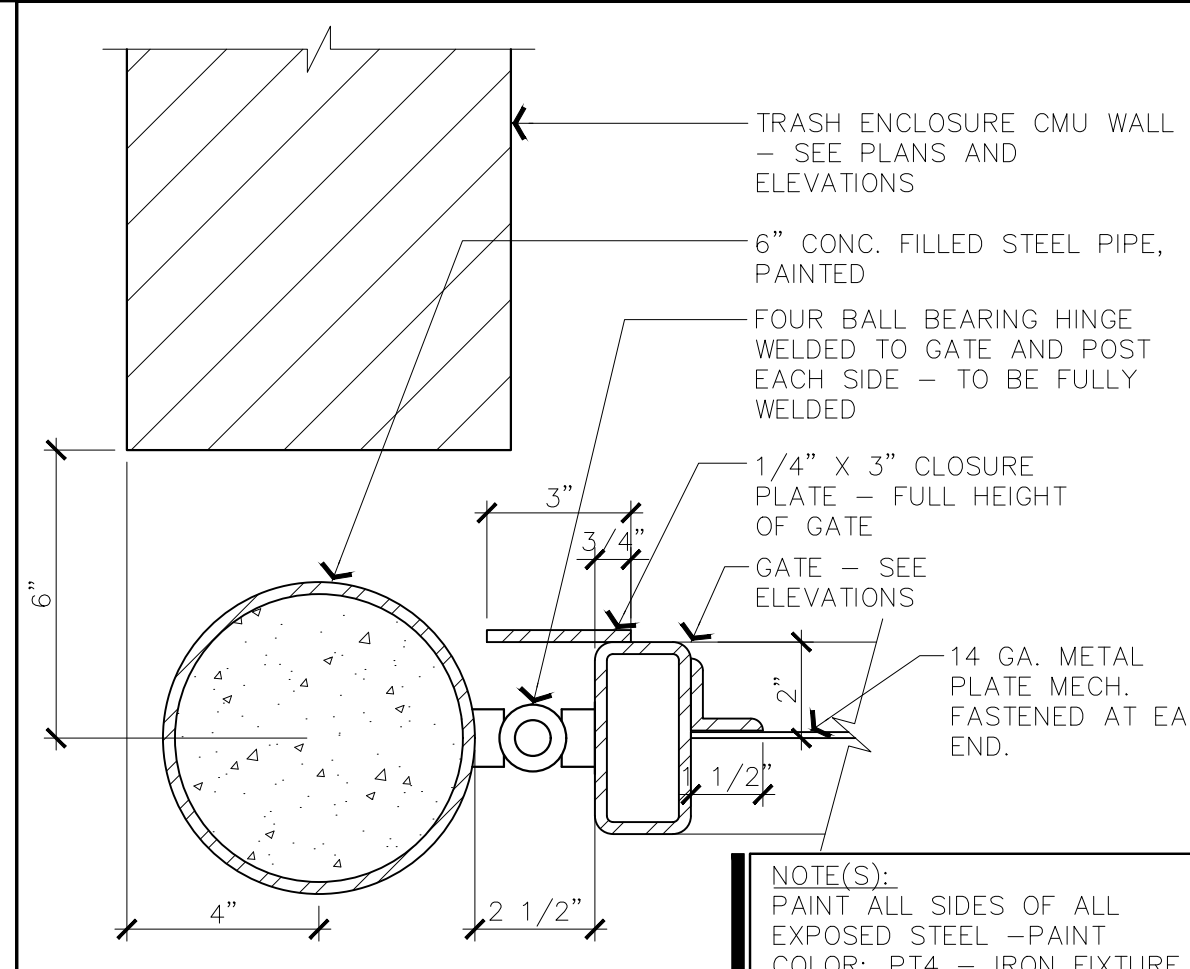


4 PLAN & GATE POST
SCALE: 3" = 1'-0"

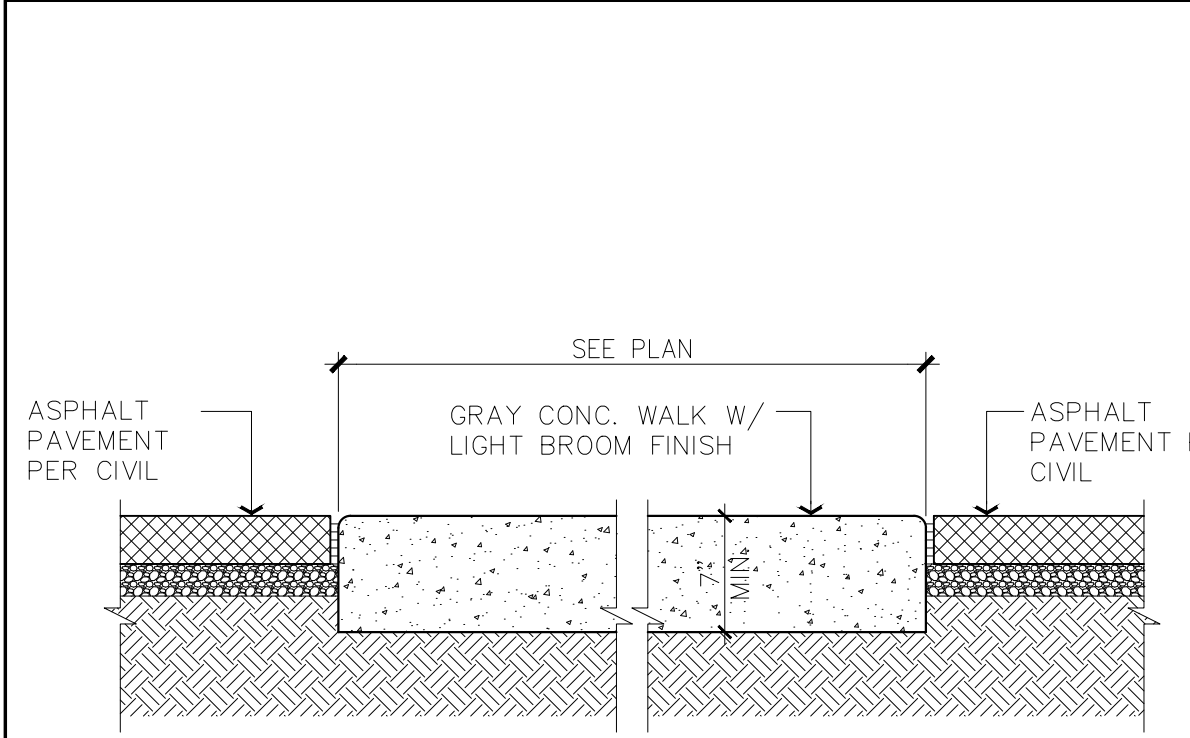


8 CONCRETE WALK AT ASPHALT
SCALE: 1" = 1'-0"

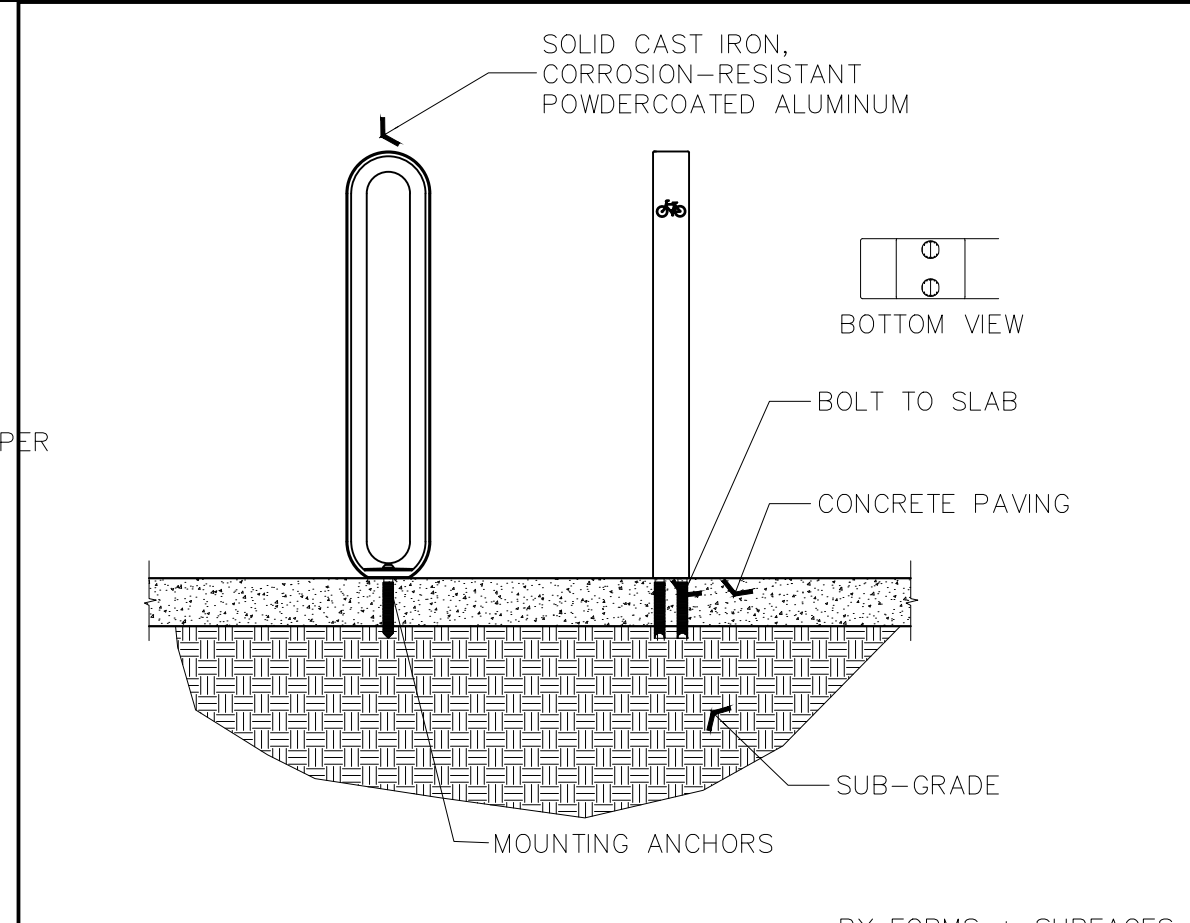


9 OLYMPIA BIKE RACK
SCALE: 3/4"=1'-0"

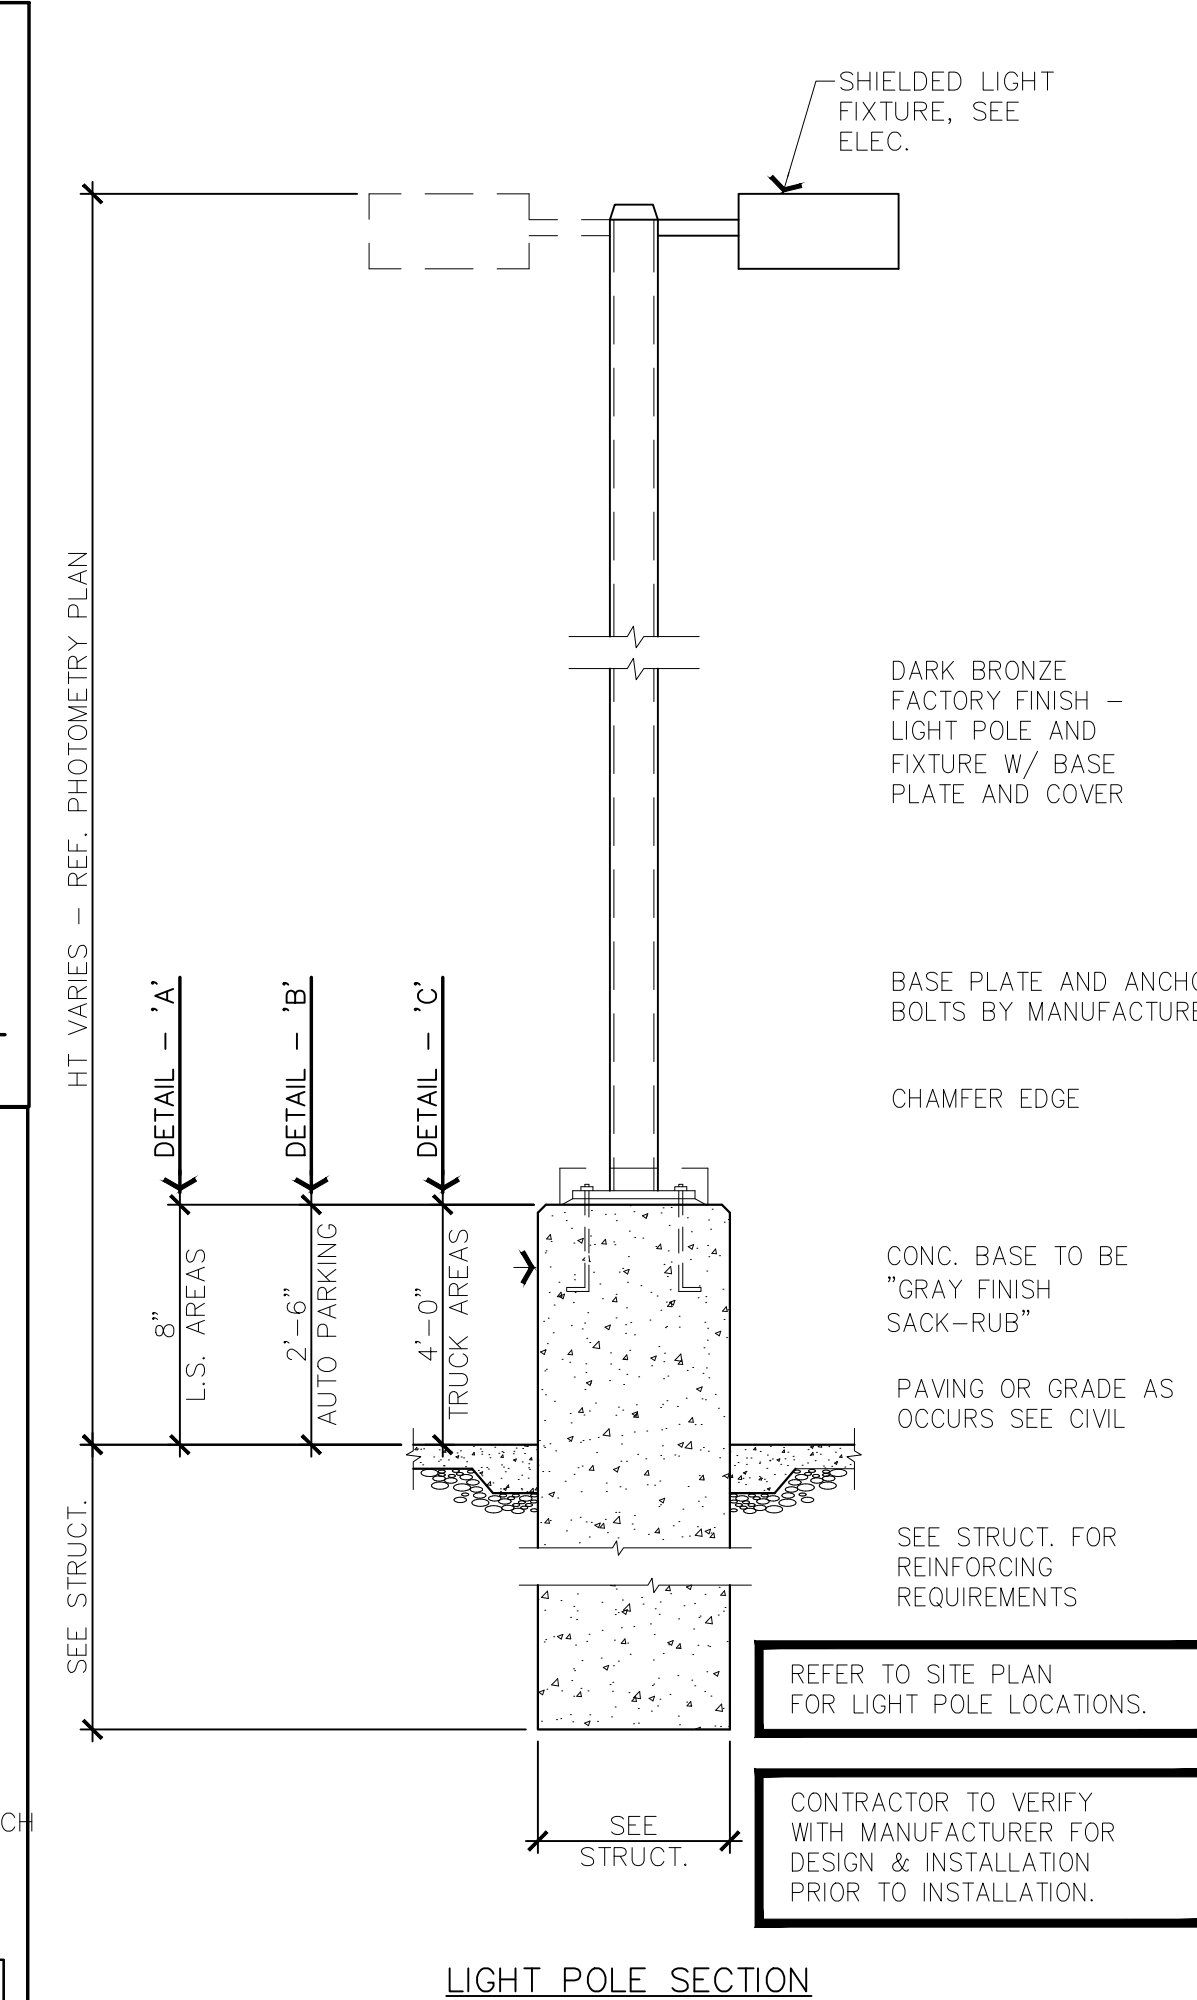


5 LIGHT POLE DETAIL
SCALE: 1/2" = 1'-0"

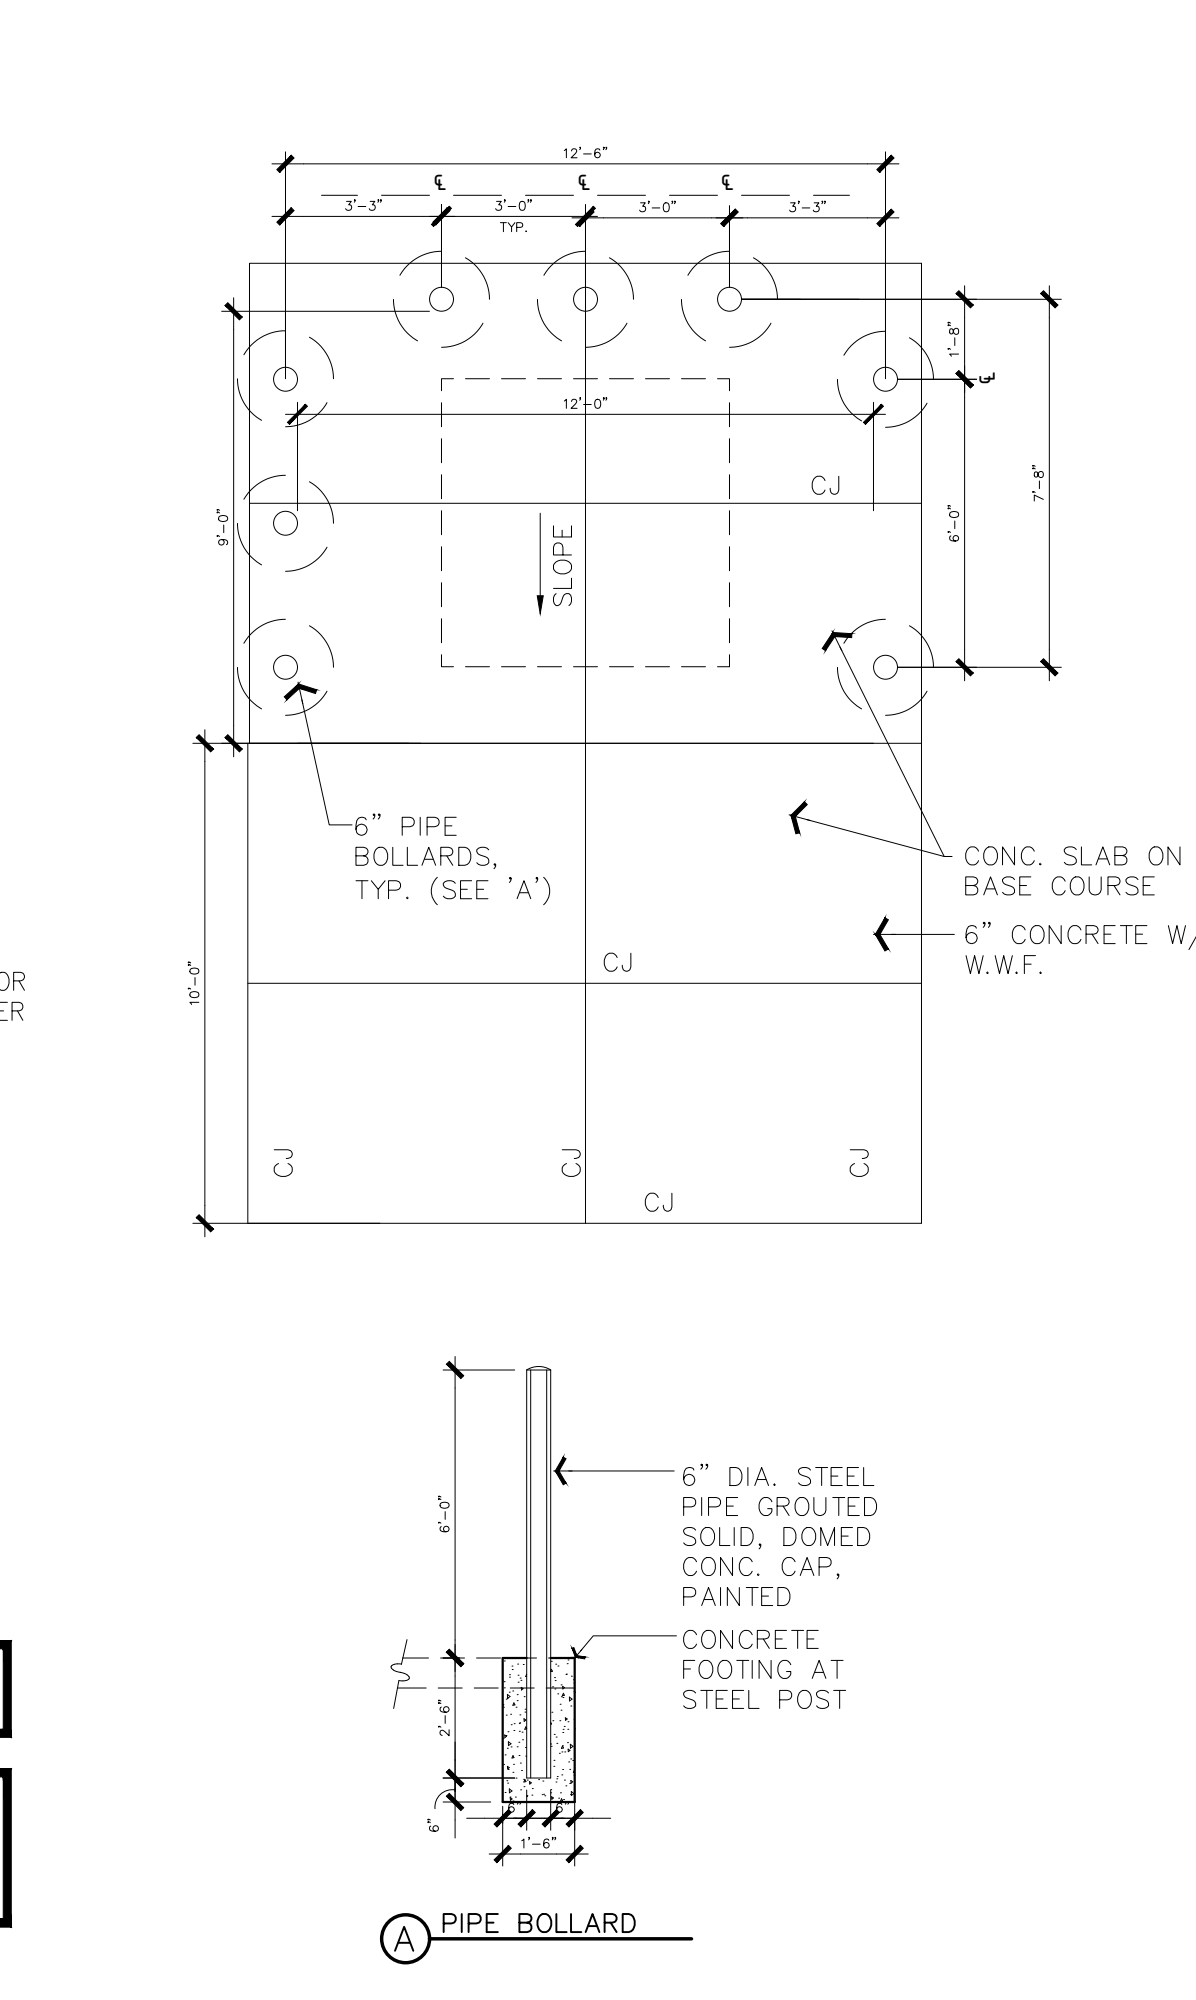


6 BOLLARD TRASH CONTAINMENT
SCALE: 1/4" = 1'-0"
FOR REFERENCE ONLY

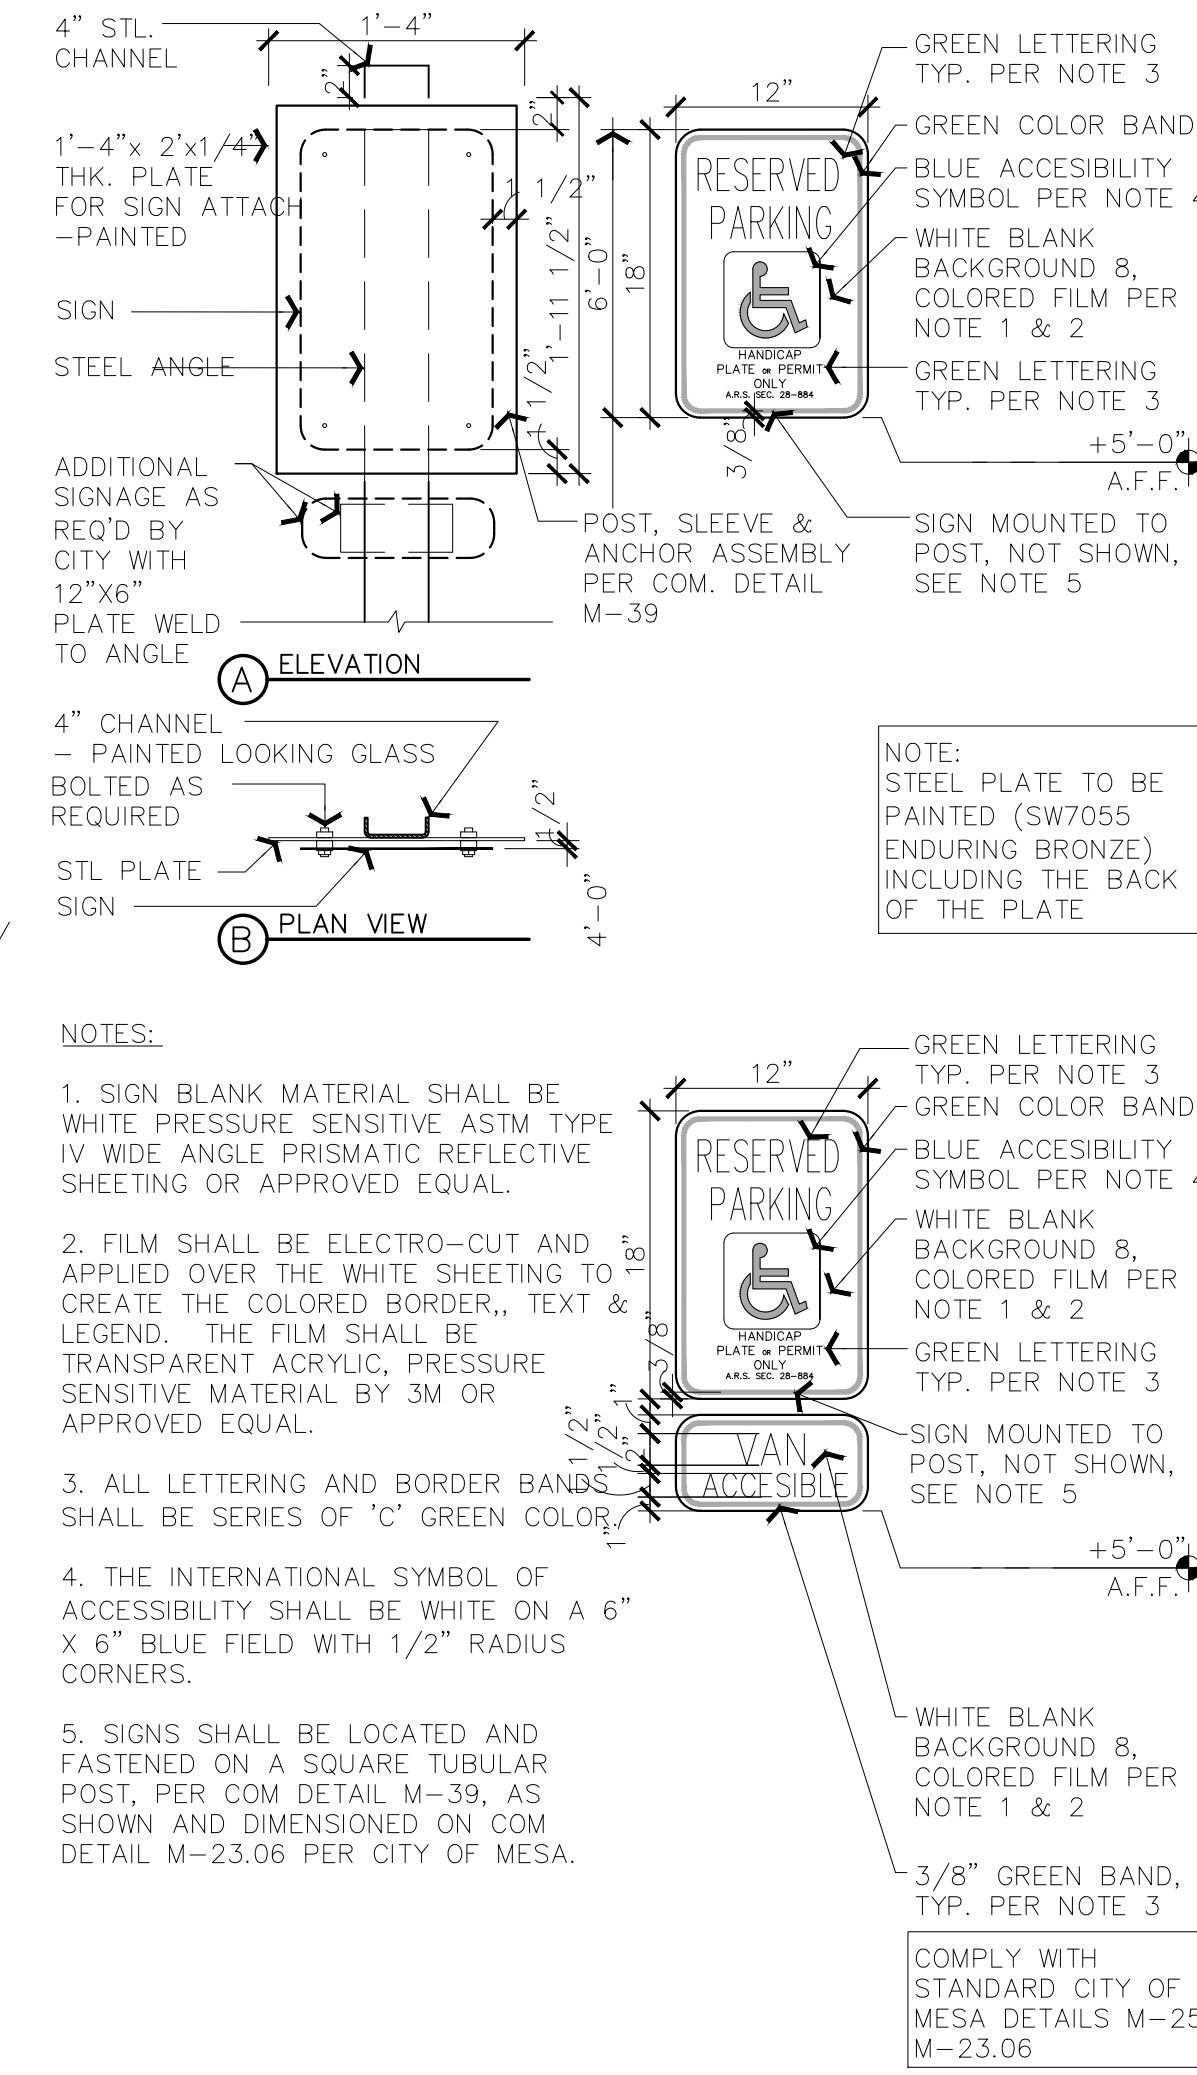


7 ADA SIGN POST - CITY OF MESA
SCALE: 1" = 1'-0"

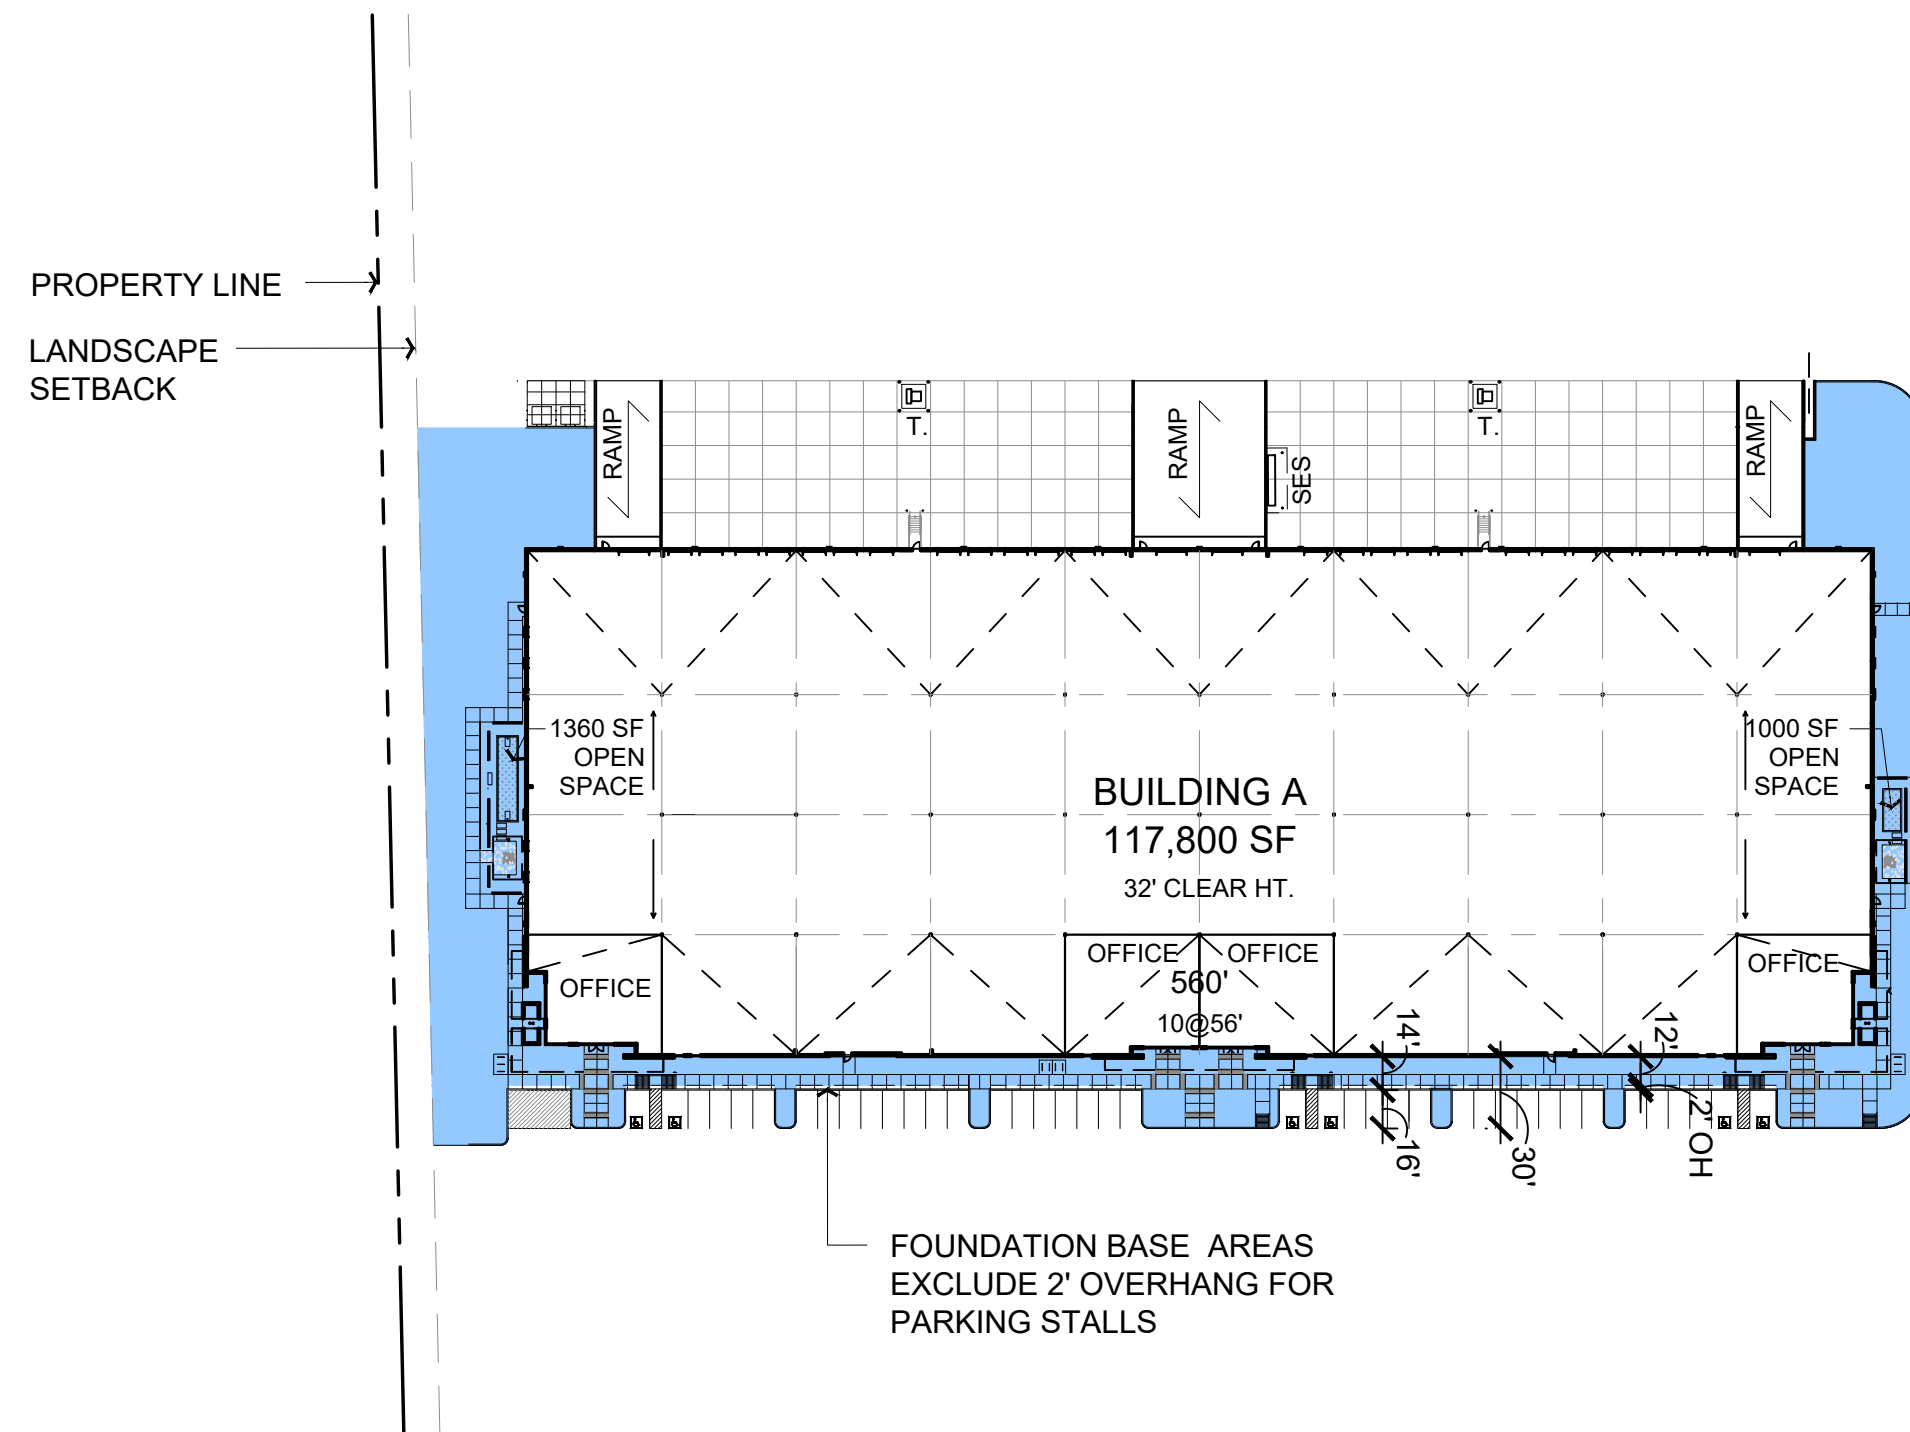


*NOTE: FOUNDATION BASE AREA IS SHADED IN BLUE

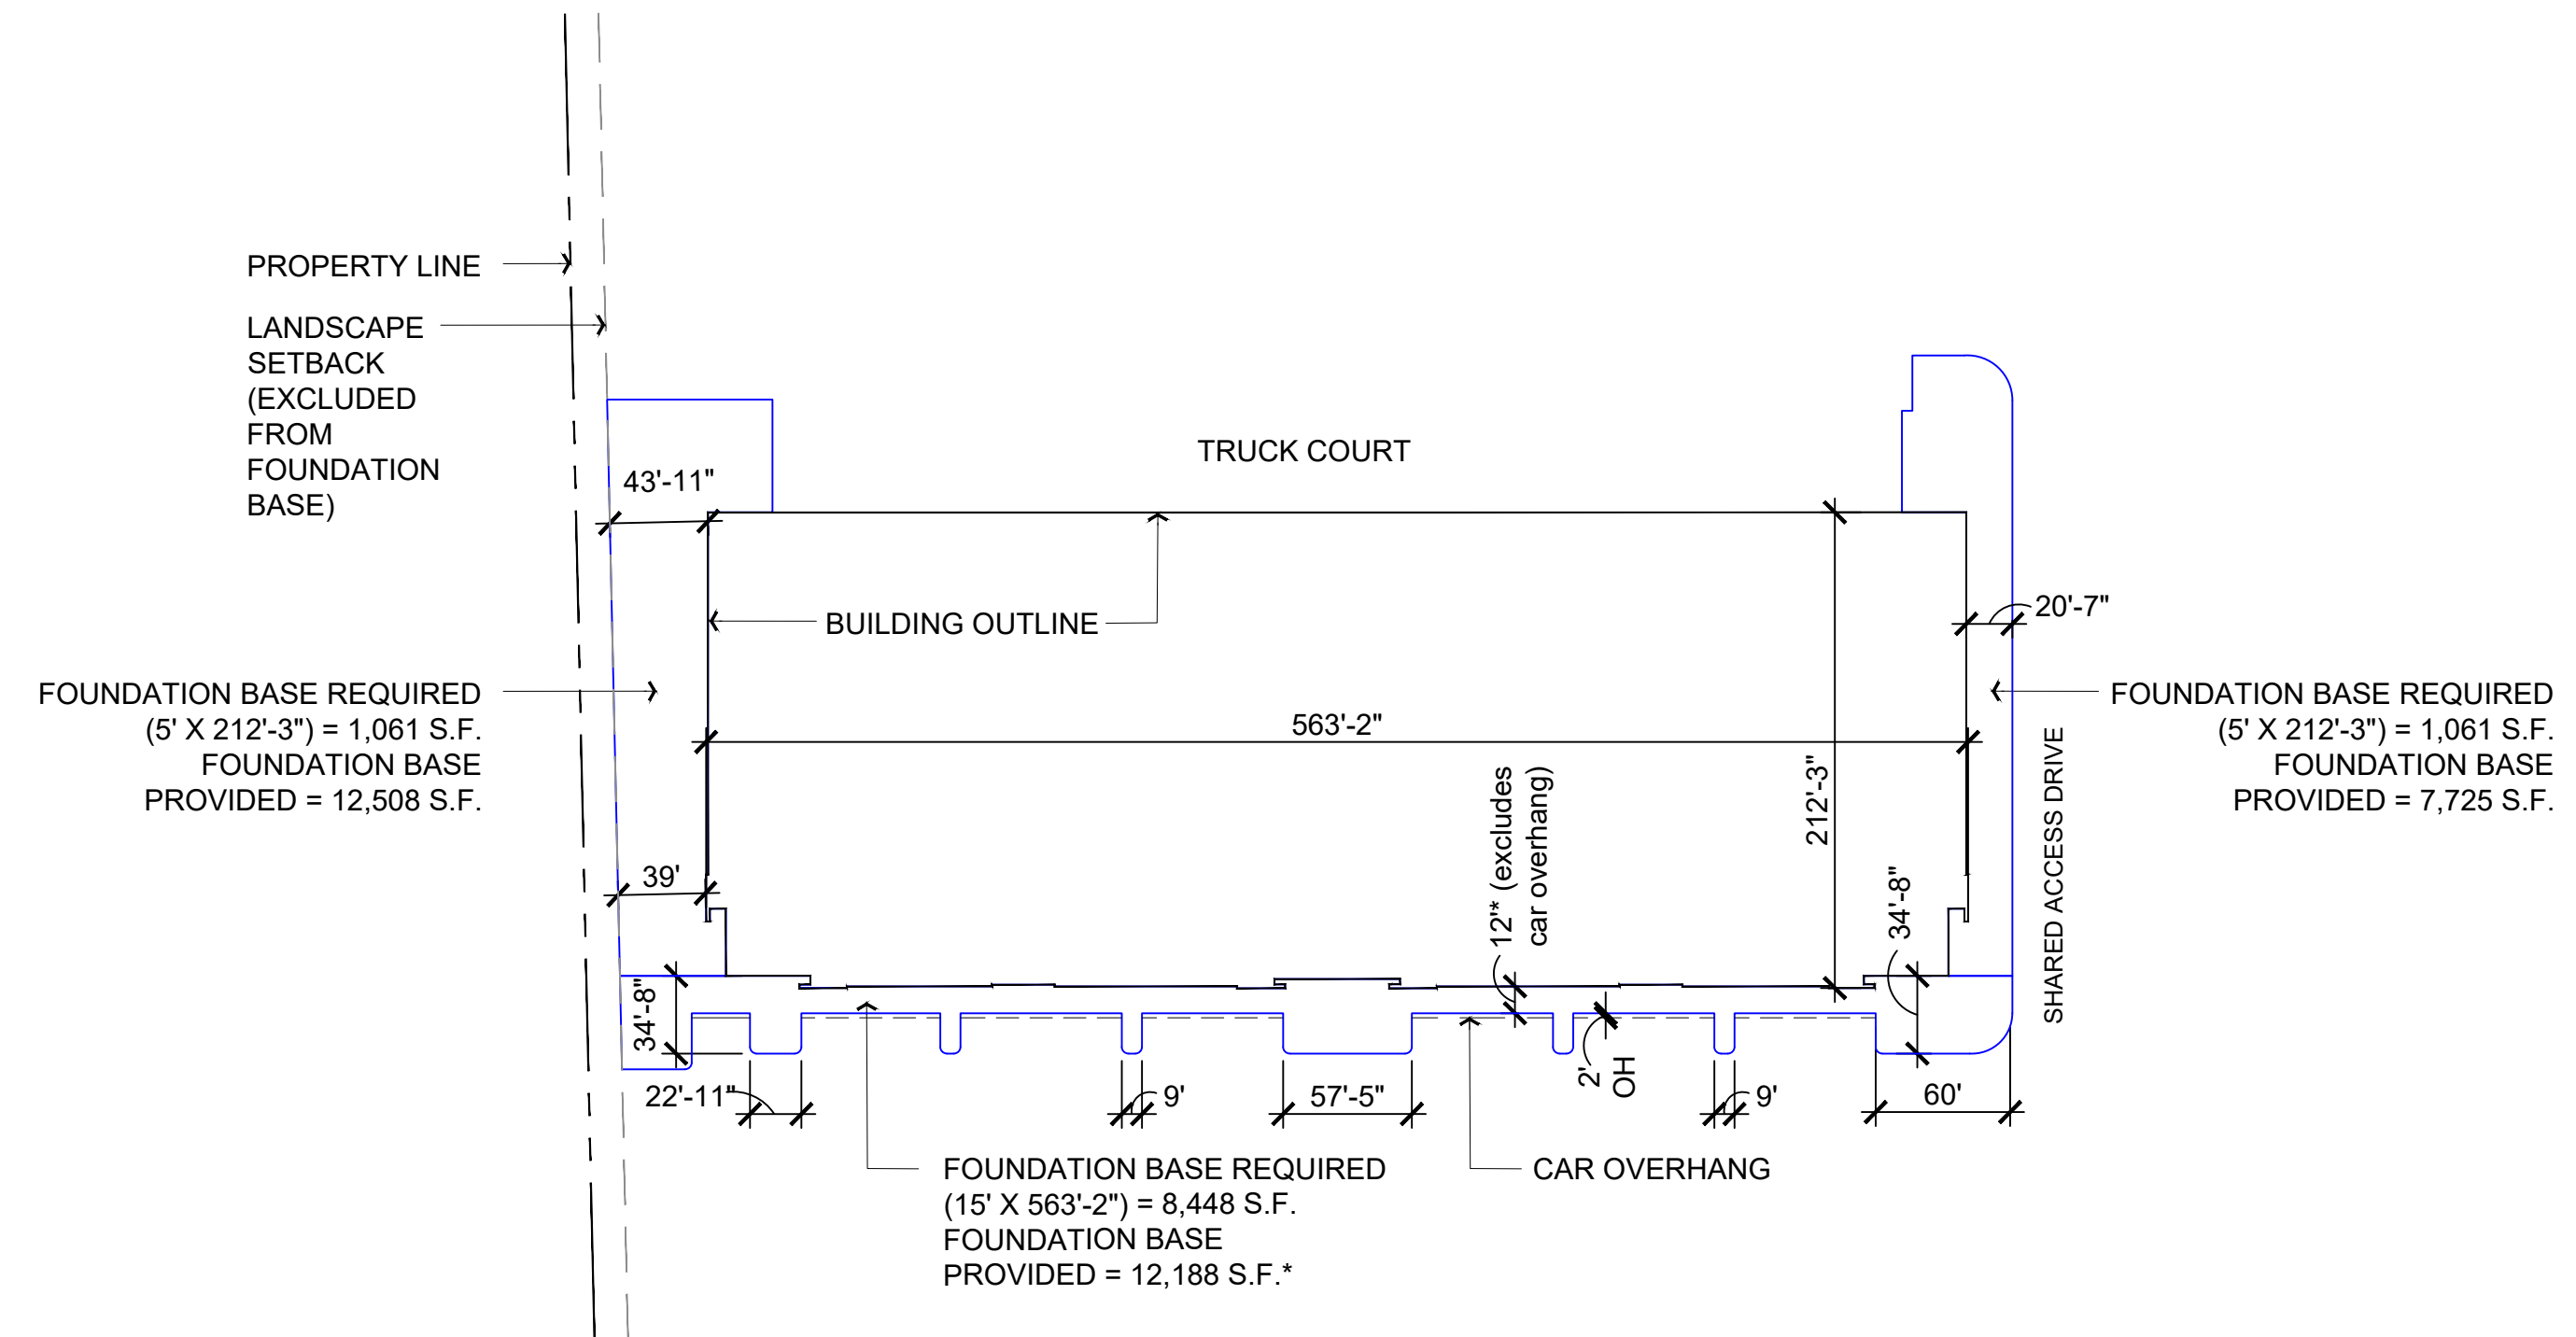


*NOTE: BLUE OUTLINE ABOVE REPRESENTS THE BLUE SHADED AREA ON THE LEFT ILLUSTRATION. FOUNDATION BASE AREAS EXCLUDE 2' CAR OVERHANG & LANDSCAPE SETBACK.

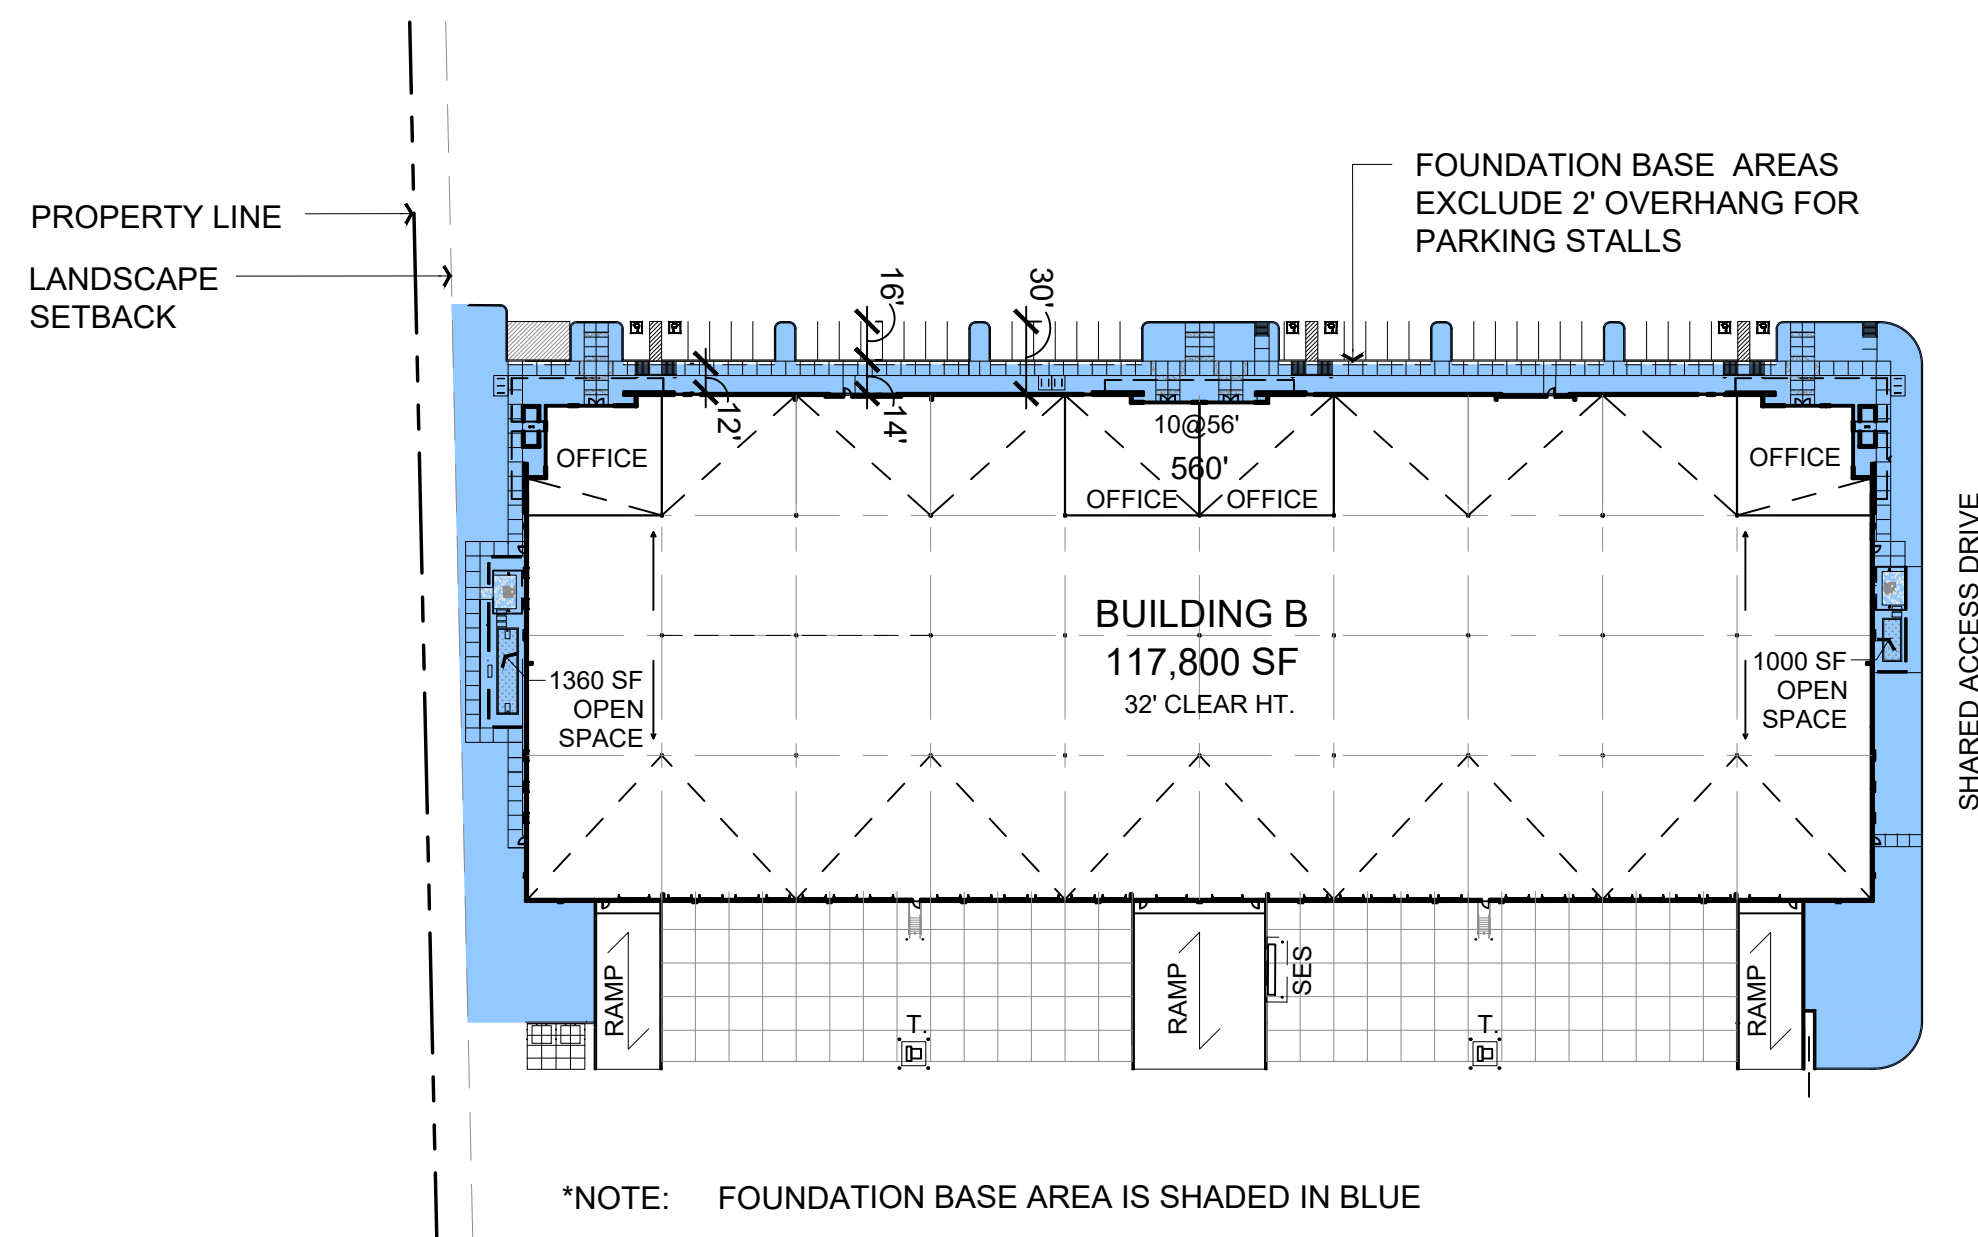

*NOTE: FOUNDATION BASE AREA IS SHADED IN BLUE

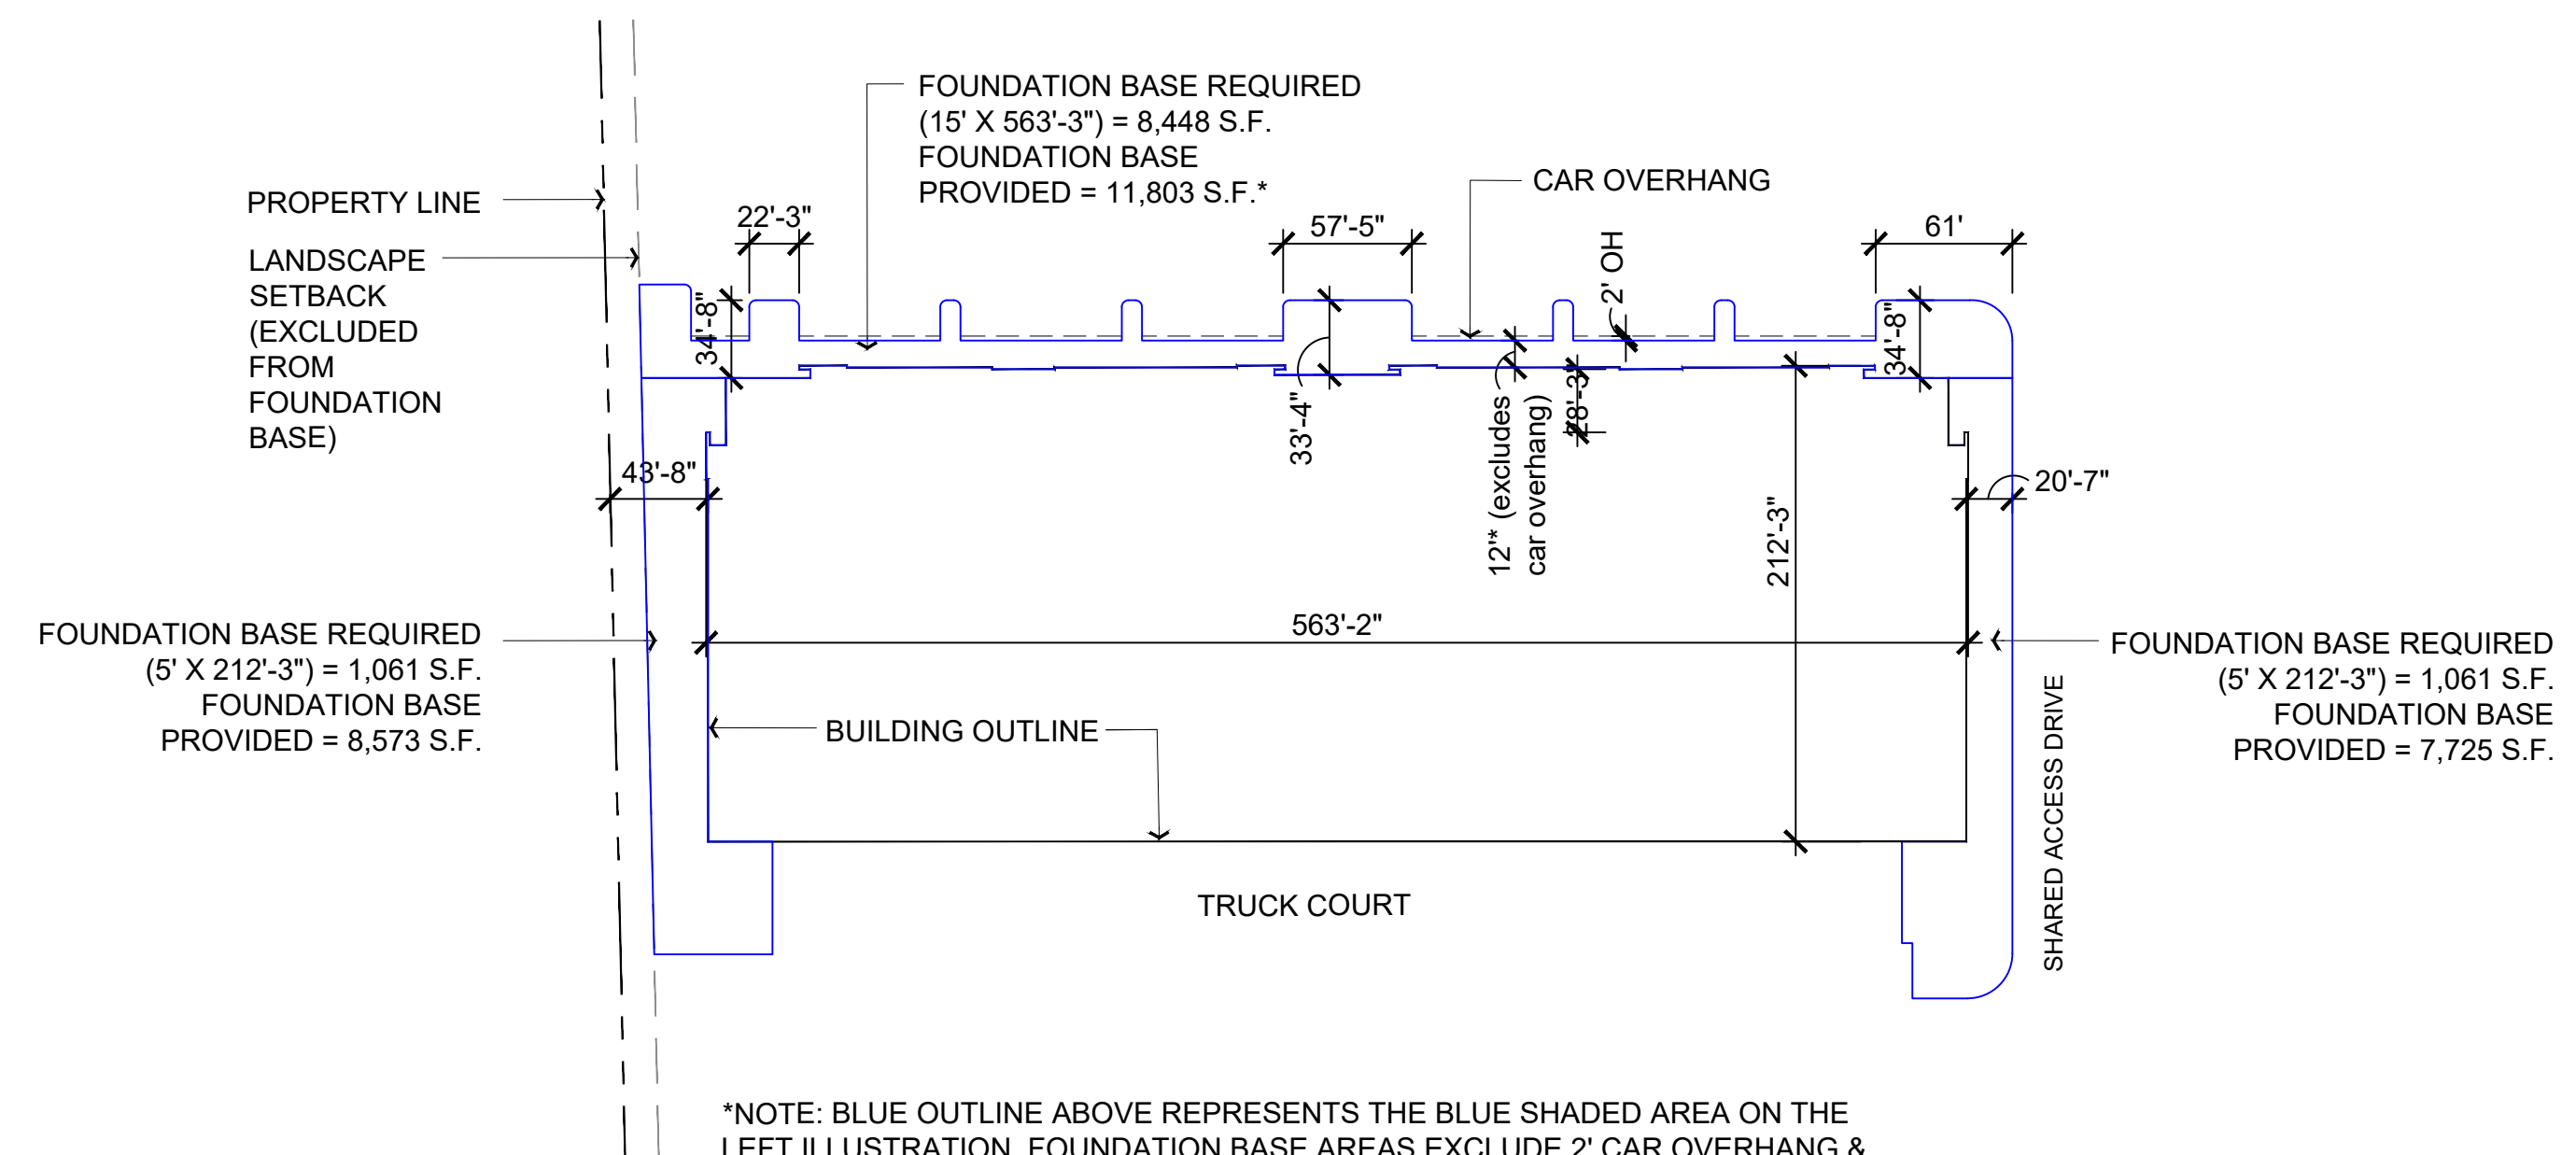

*NOTE: BLUE OUTLINE ABOVE REPRESENTS THE BLUE SHADED AREA ON THE LEFT ILLUSTRATION. FOUNDATION BASE AREAS EXCLUDE 2' CAR OVERHANG & LANDSCAPE SETBACK.

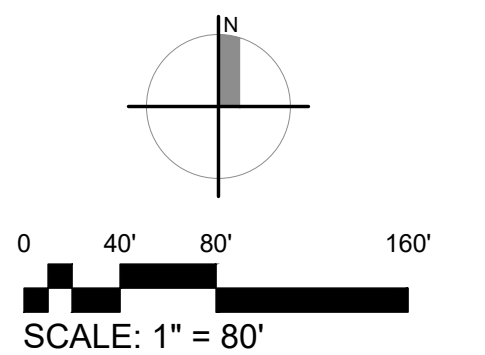

REV. 05.19.2025
12.18.2024
23005

