





1 FRONT ELEVATION
SCALE: 1/8" = 1'-0"



2 BACK ELEVATION
SCALE: 1/8" = 1'-0"

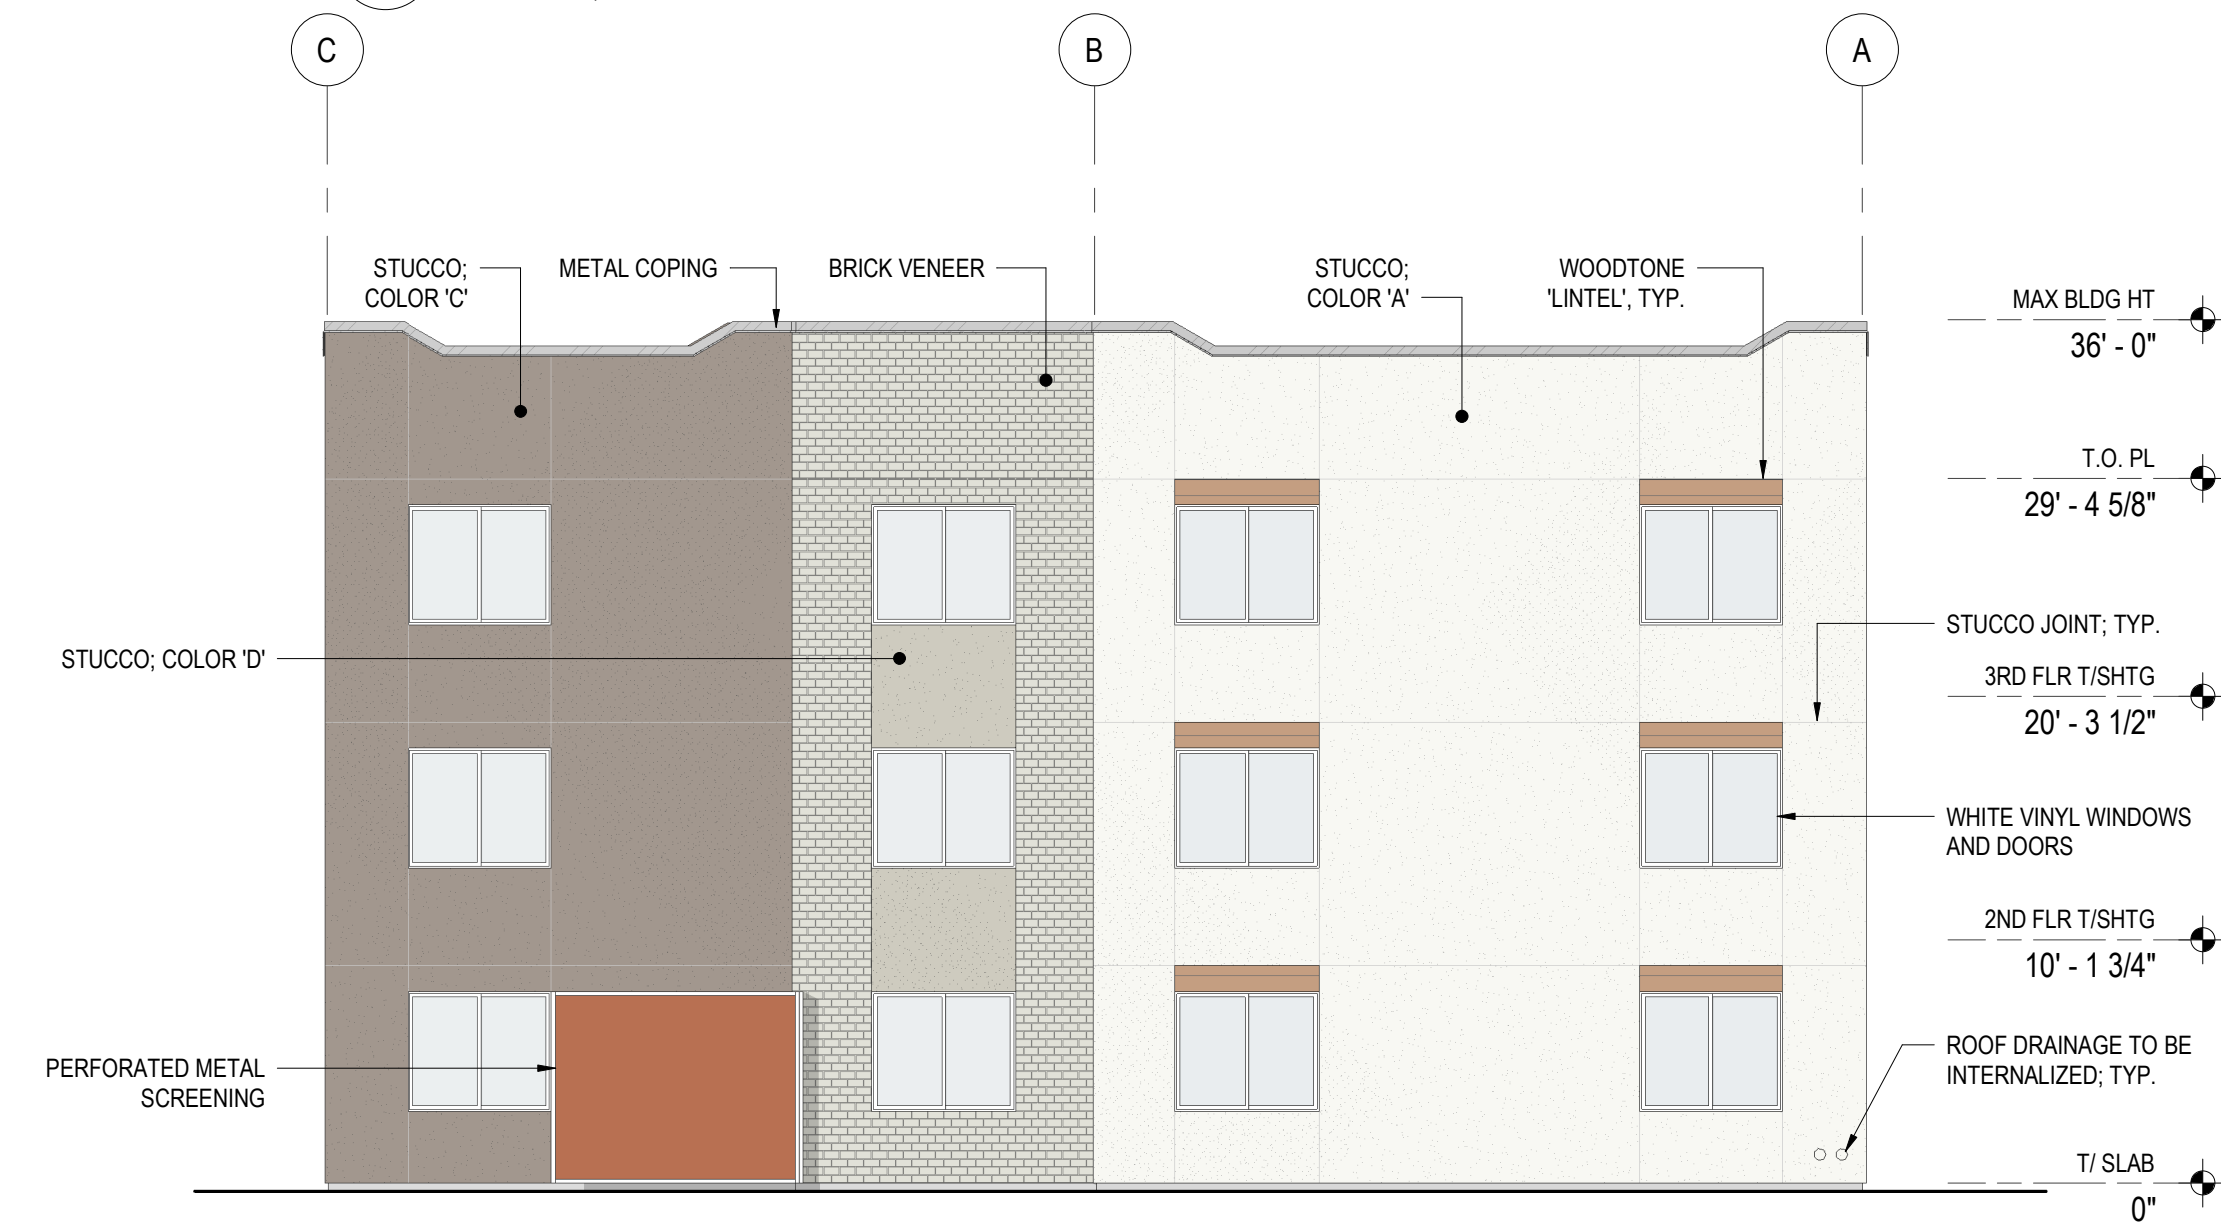

3 LEFT END ELEVATION
SCALE: 1/8" = 1'-0"

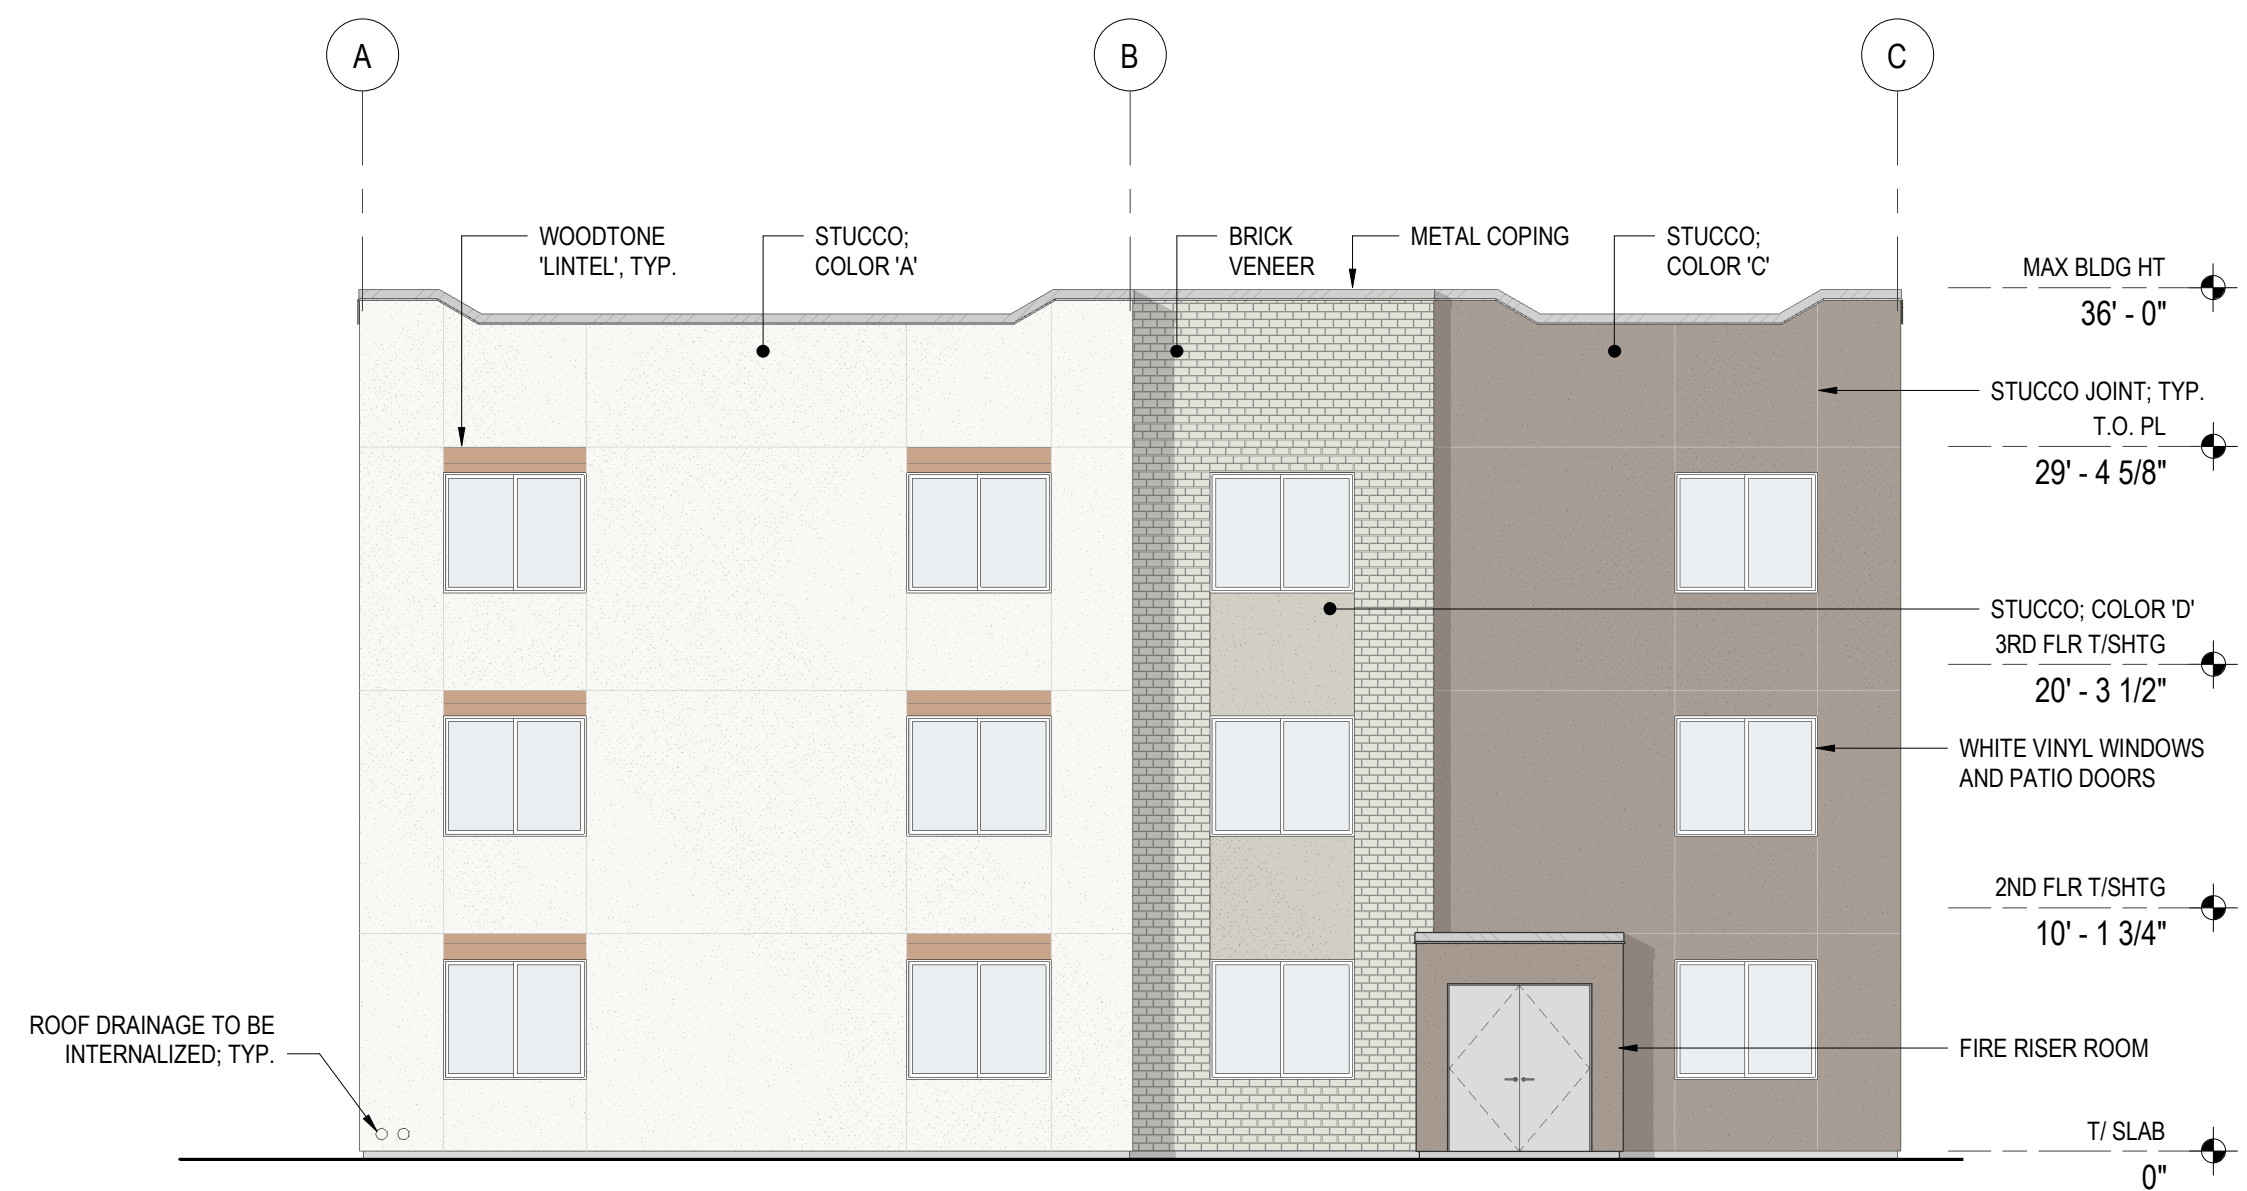

4 RIGHT END ELEVATION
SCALE: 1/8" = 1'-0"

FAÇADE MATERIAL BREAKDOWN	FRONT		BACK		LEFT END		RIGHT END		TOTAL
	SF	%	SF	%	SF	%	SF	%	
STUCCO 'A' COLOR: PACER WHITE TEXTURE: CAT FACES	1560	45%	1650	45%	913	47%	913	47%	46%
STUCCO 'B' (ACCENT TEXTURE) COLOR: RYEGRASS TEXTURE: SAND	648	19%	576	16%	0	0%	0	0%	11%
STUCCO 'C' COLOR: TOASTY TEXTURE: CAT FACES	0	0%	1250	34%	613	31%	613	31%	22%
STUCCO 'D' (ACCENT TEXTURE) COLOR: TONY TAUPE TEXTURE: SAND	82	2%	124	3%	62	3%	62	3%	3%
WOODTONE LAP SIDING COLOR: SUMMER WHEAT TEXTURE: CEDAR MILL	693	20%	39	1%	39	2%	39	2%	7%
BRICK VENEER COLOR: LATIGO STYLE: TUNDRA	498	14%	0	0%	323	17%	323	17%	10%
TOTAL	3481		3639		1950		1950		100%
% OF ACCENT TEXTURE/ MATERIAL		55%		20%		22%		22%	30%







1 SOUTH ELEVATION
SCALE: 1/8" = 1'-0"



2 NORTH ELEVATION
SCALE: 1/8" = 1'-0"



3 WEST END ELEVATION
SCALE: 1/8" = 1'-0"




4 EAST END ELEVATION
SCALE: 1/8" = 1'-0"


FAÇADE MATERIAL BREAKDOWN	FRONT		BACK		LEFT END		RIGHT END		TOTAL
	SF	%	SF	%	SF	%	SF	%	
STUCCO 'A'									
COLOR: PACER WHITE	2789	48%	1671	26%	873	51%	873	51%	40%
TEXTURE: CAT FACES									
STUCCO 'B' (ACCENT TEXTURE)	1071	18%	1006	16%	0	0%	0	0%	13%
COLOR: RYEGRASS									
TEXTURE: SAND									
STUCCO 'C'	613	10%	2495	39%	472	28%	472	28%	26%
COLOR: TOASTY									
TEXTURE: CAT FACES									
STUCCO 'D' (ACCENT TEXTURE)	82	1%	41	1%	62	4%	62	4%	2%
COLOR: TONY TAUPE									
TEXTURE: SAND									
WOODTONE LAP SIDING	394	7%	695	11%	39	2%	39	2%	7%
COLOR: SUMMER WHEAT									
TEXTURE: CEDAR MILL									
BRICK VENEER	900	15%	559	9%	251	15%	251	15%	12%
COLOR: LATIGO									
STYLE: TUNDRA									
TOTAL	5849		6467		1697		1697		100%
% OF ACCENT TEXTURE/ MATERIAL		42%		36%		21%		21%	30%






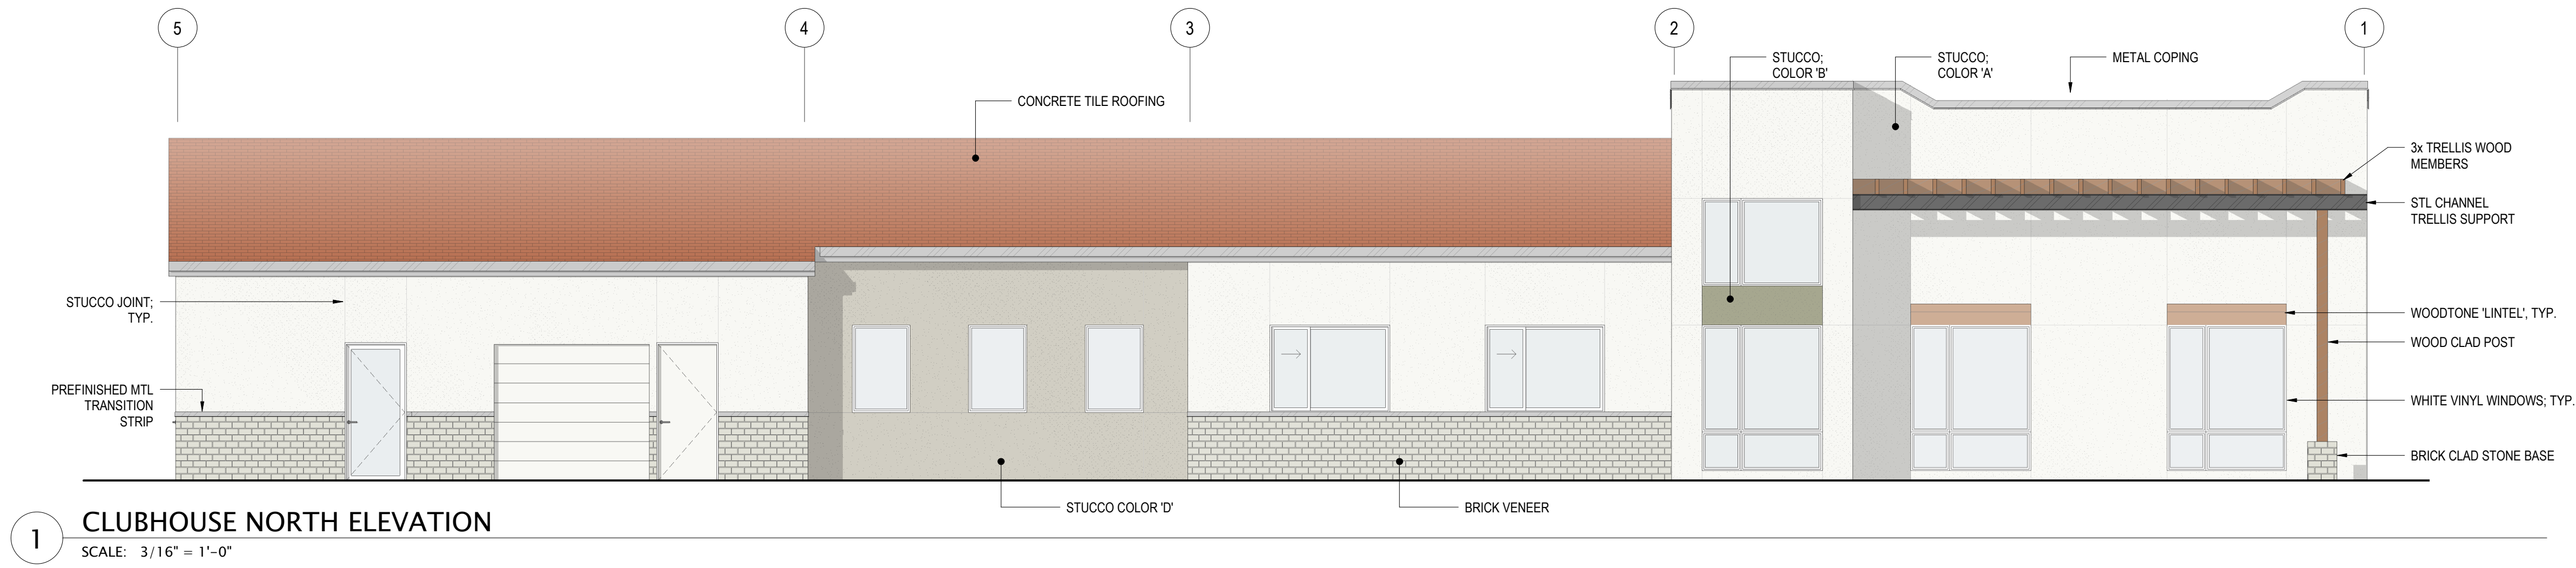


1 CLUBHOUSE NORTH ELEVATION
SCALE: 3/16" = 1'-0"

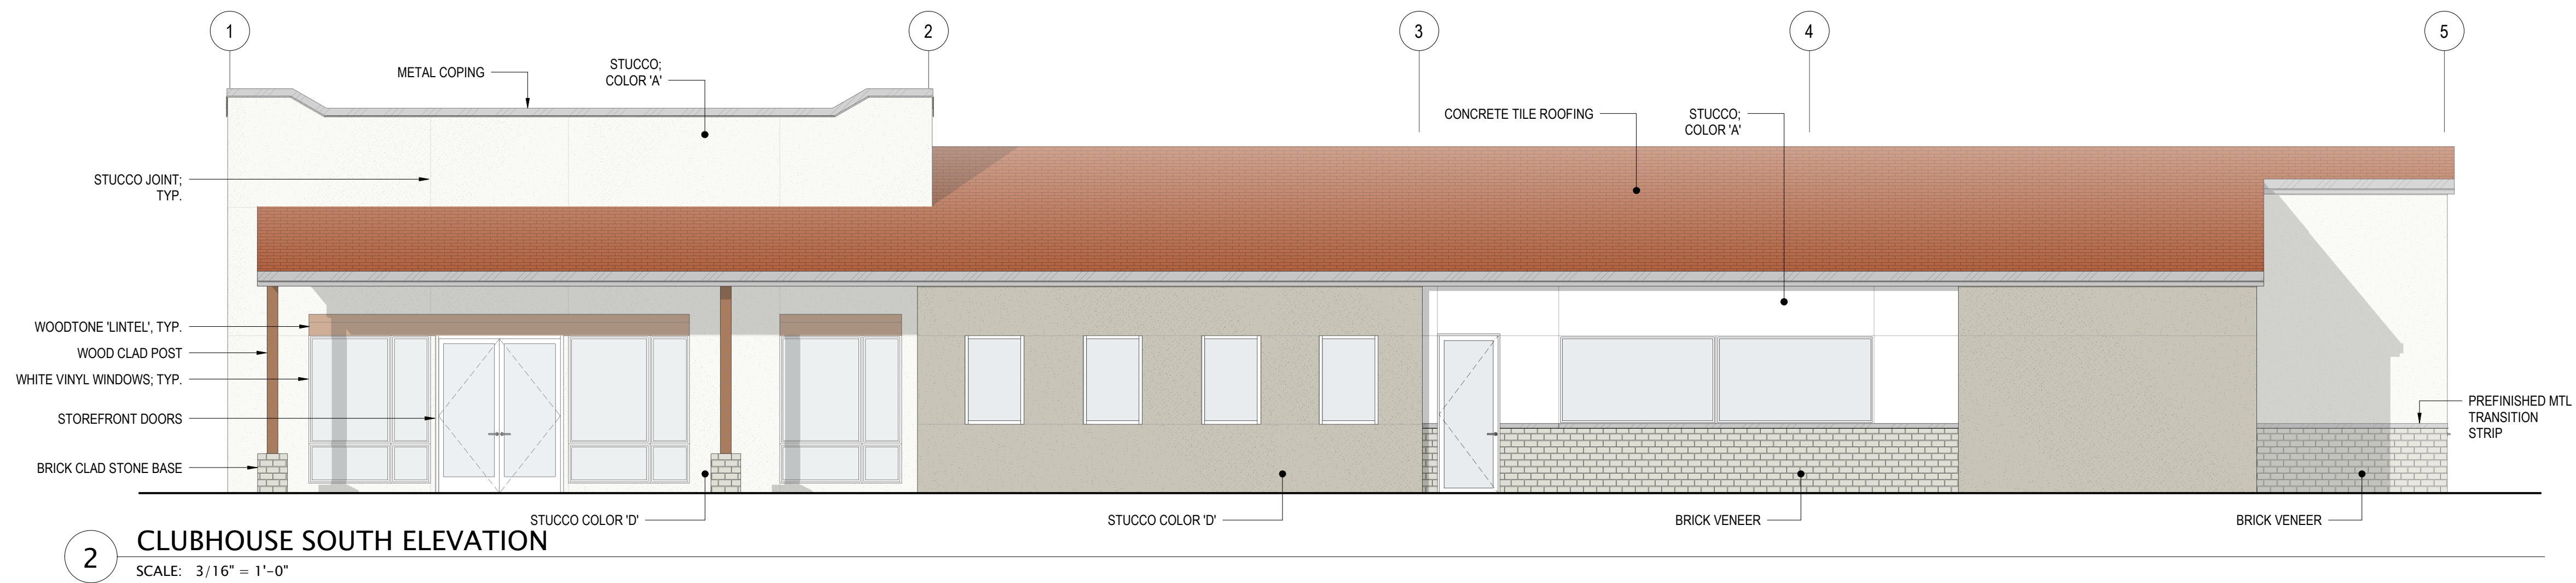

2 CLUBHOUSE SOUTH ELEVATION
SCALE: 3/16" = 1'-0"

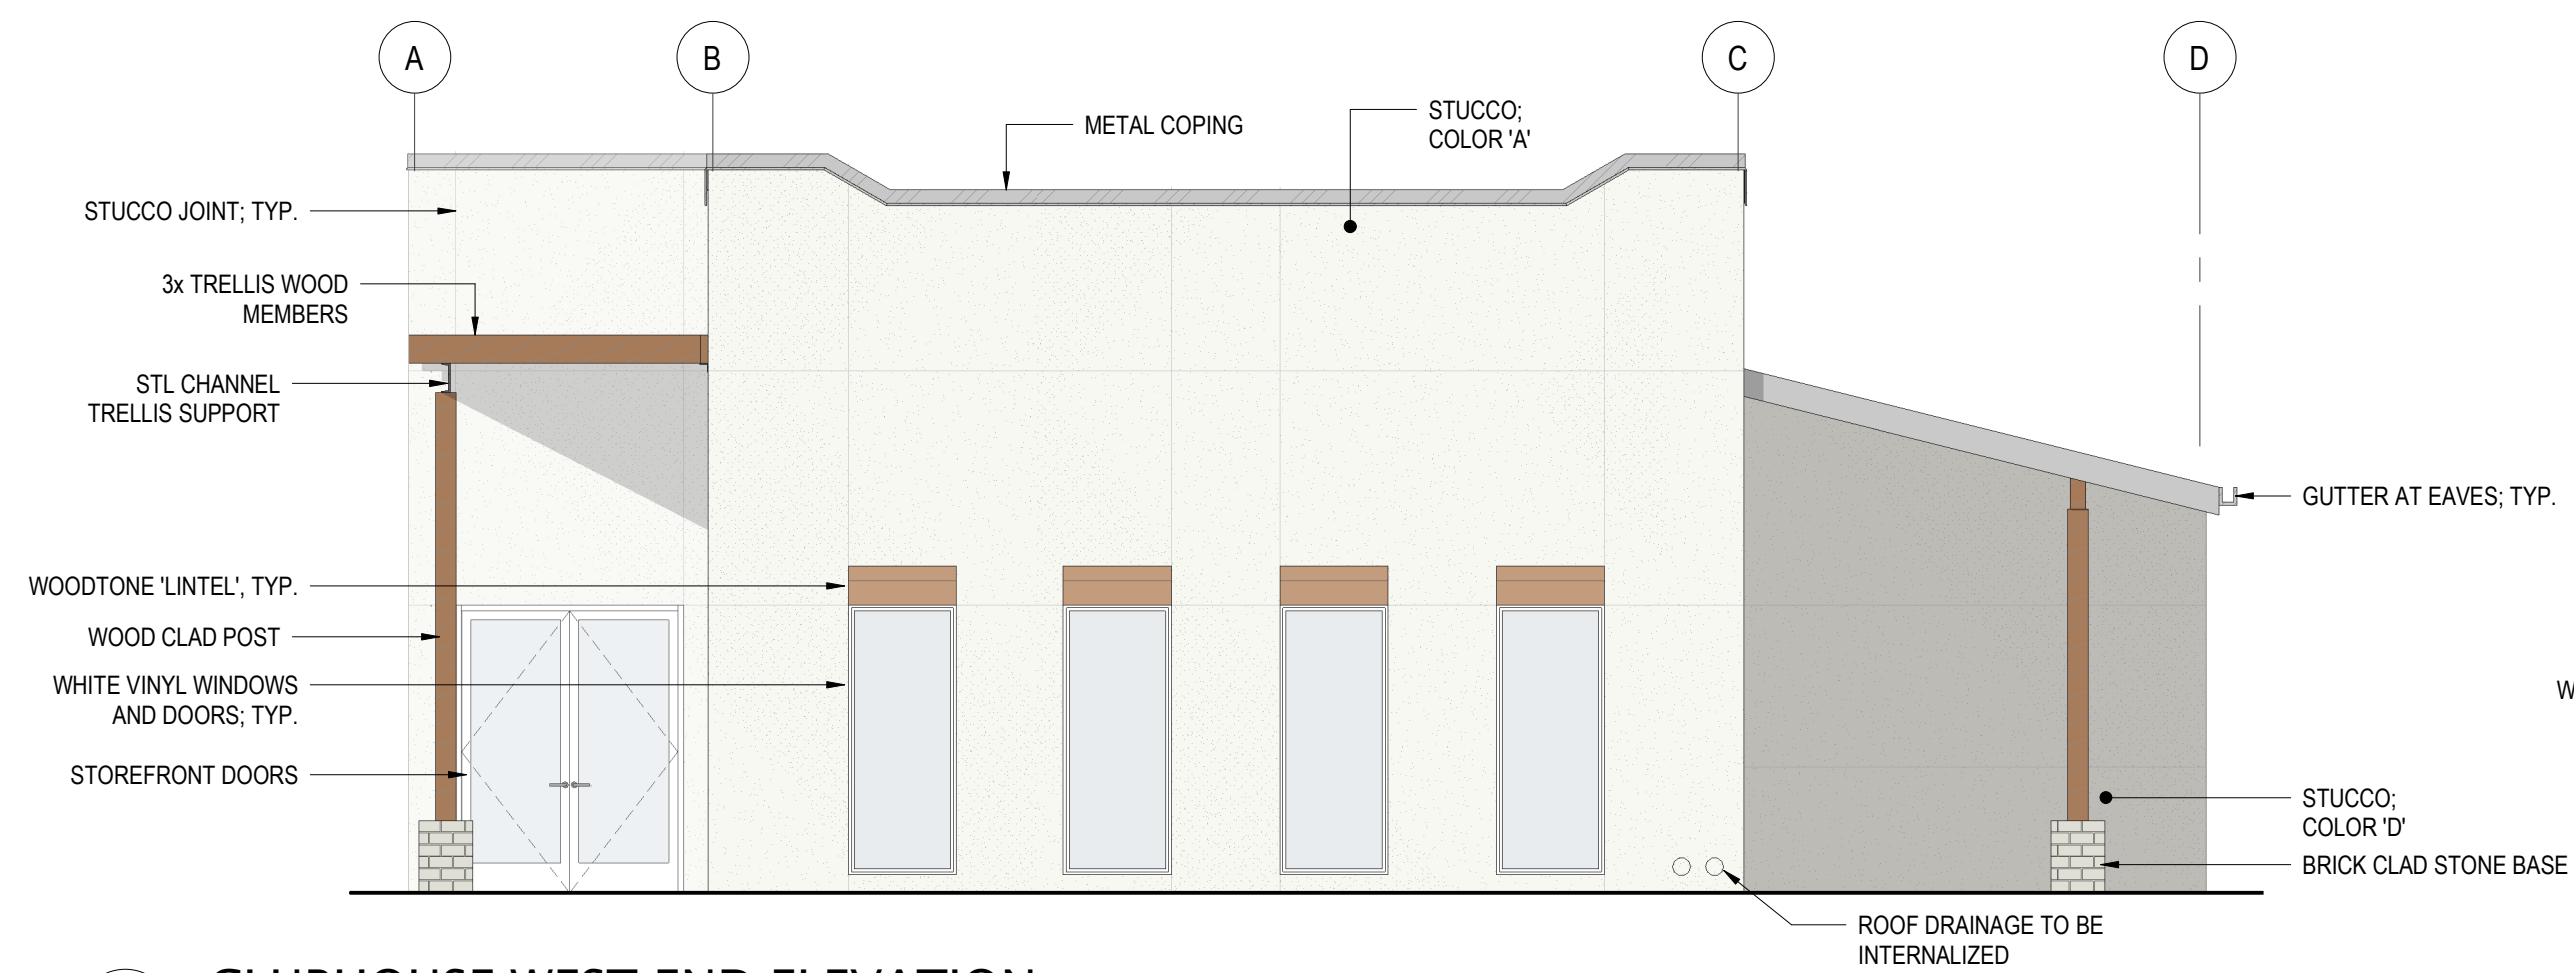

3 CLUBHOUSE WEST END ELEVATION
SCALE: 3/16" = 1'-0"

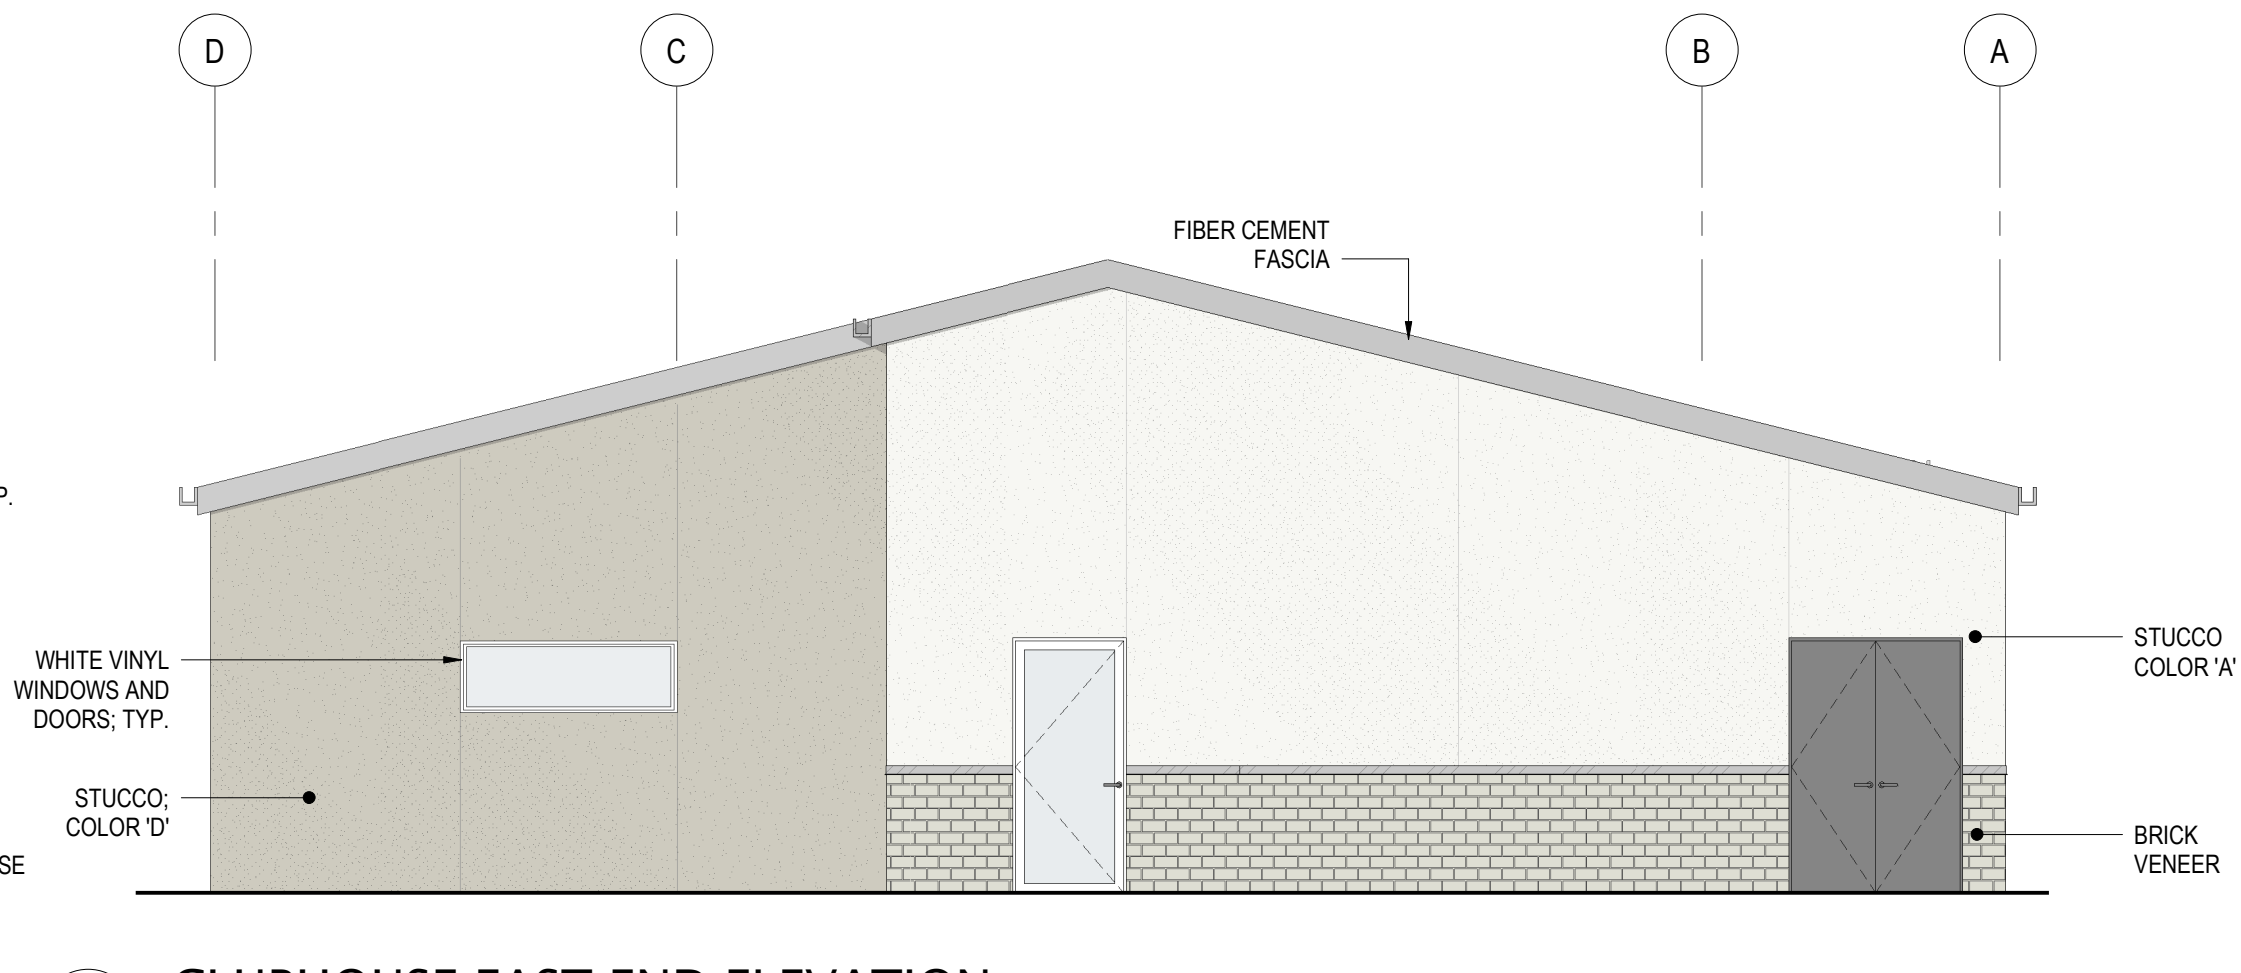

4 CLUBHOUSE EAST END ELEVATION
SCALE: 3/16" = 1'-0"

FAÇADE MATERIAL BREAKDOWN	FRONT		BACK		LEFT END		RIGHT END		TOTAL
	SF	%	SF	%	SF	%	SF	%	
STUCCO 'A' COLOR: PACER WHITE TEXTURE: CAT FACES	869	70%	709	57%	299	49%	560	75%	63%
STUCCO 'B' (ACCENT TEXTURE) COLOR: RYEGRASS TEXTURE: SAND	13	1%		0%	0	0%	0	0%	0%
STUCCO 'C' COLOR: TOASTY TEXTURE: CAT FACES	0	0%	0	0%	0	0%	0	0%	0%
STUCCO 'D' (ACCENT TEXTURE) COLOR: TONY TAUPE TEXTURE: SAND	202	16%	378	31%	234	38%	164	22%	25%
WOODTONE LAP SIDING COLOR: SUMMER WHEAT TEXTURE: CEDAR MILL	13	1%	28	2%	0	0%	13	2%	1%
BRICK VENEER COLOR: LATIGO STYLE: TUNDRA	150	12%	120	10%	81	13%	6	1%	9%
TOTAL	1247		1235		614		743		100%
% OF ACCENT TEXTURE/ MATERIAL		30%		33%		51%		25%	35%



