




② COUNTRY CLUB DRIVE ELEVATION
1/8" = 1'-0"

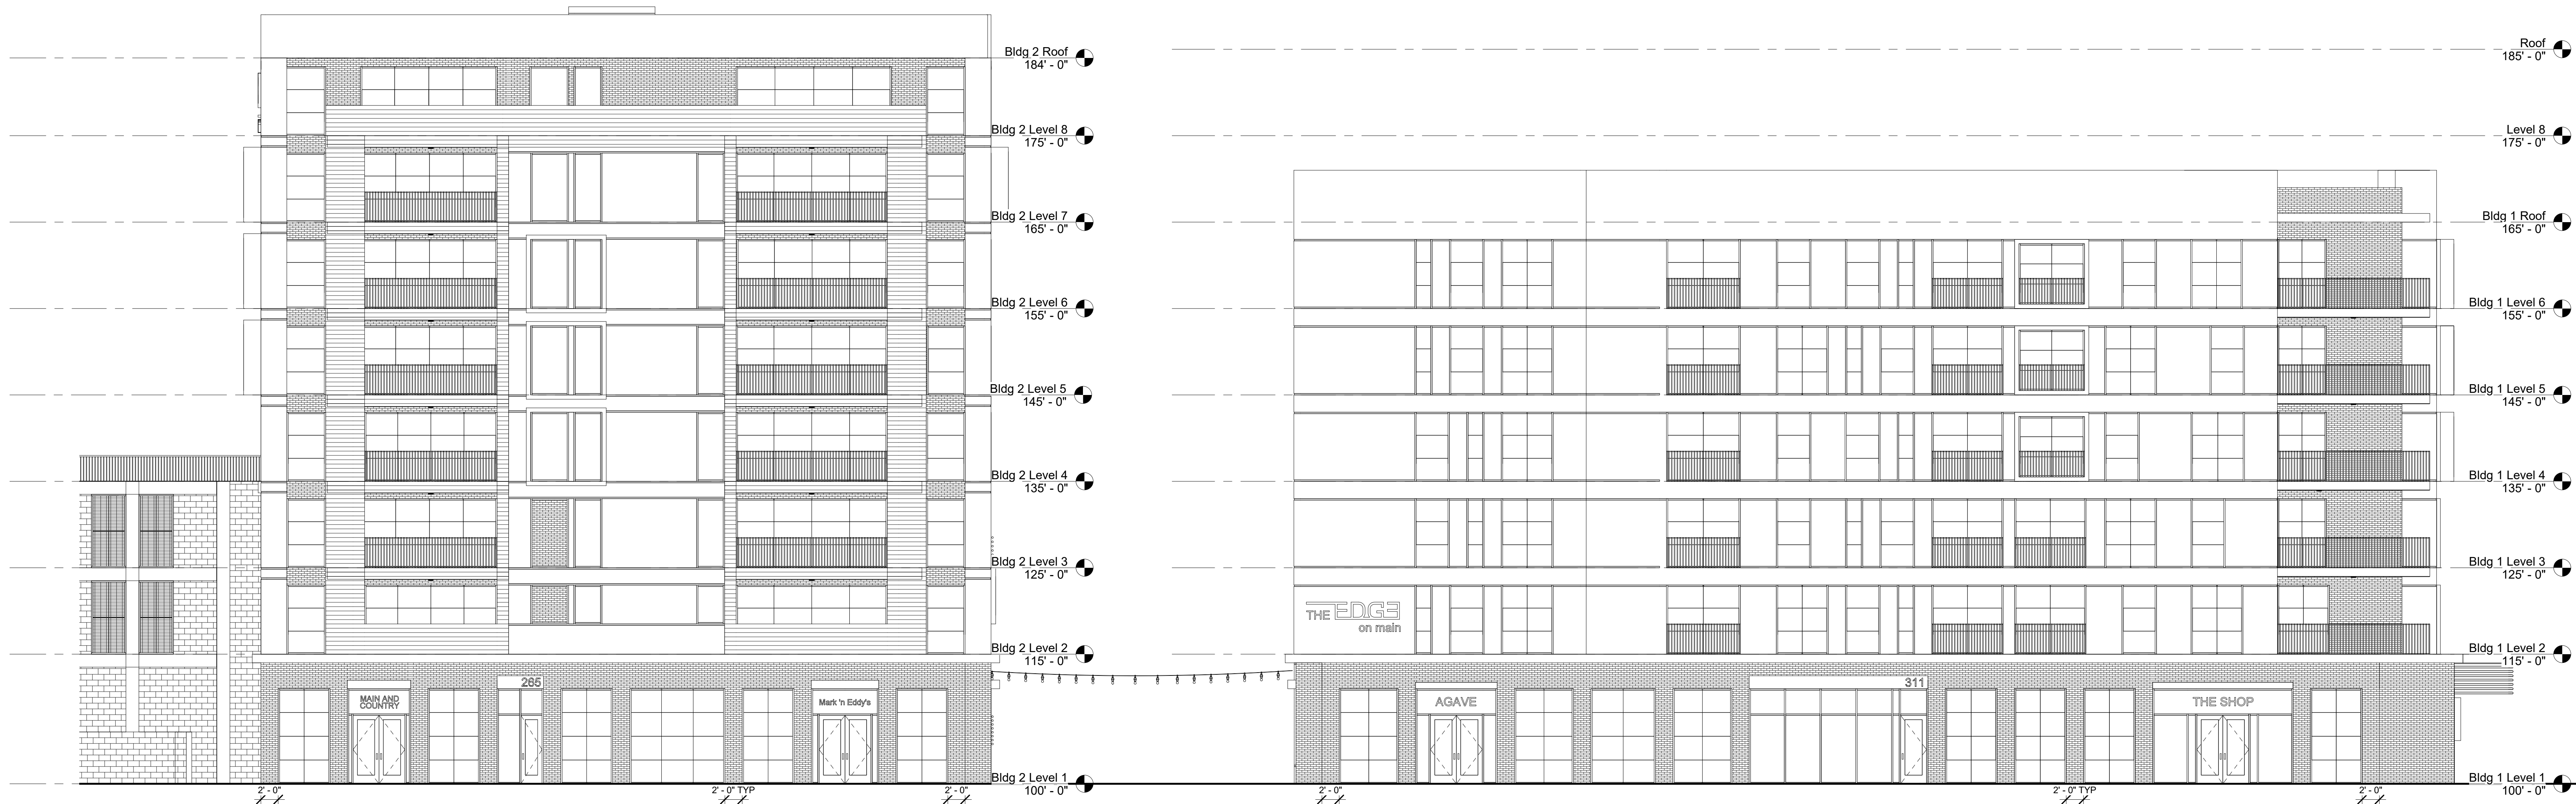

① MAIN STREET ELEVATION Copy 1
1/8" = 1'-0"

PROJECT
The Edge on Main
Mixed-Use

311 West Main Street
Mesa, AZ 85210

CLIENT
OZ Development

1810 West 700 North, Suite 100
London, UT 84042

EXTERIOR
ELEVATIONS

DATE: 10/12/2023
PROJECT #: 22-010
DRAWN BY: Author
CHECKED BY: Checker

SCHEMATIC
DESIGN

A200



② WEST ELEVATION
1/8" = 1'-0"



① EAST ELEVATION
1/8" = 1'-0"

PROJECT
The Edge on Main
Mixed-Use

311 West Main Street
Mesa, AZ 85210

CLIENT
OZ Development

1810 West 700 North, Suite 100
London, UT 84042

EXTERIOR
ELEVATIONS

DATE: 10/12/2023
PROJECT #: 22-010
DRAWN BY: Author
CHECKED BY: Checker

SCHEMATIC
DESIGN

A201

EXTERIOR FINISH LEGEND

- 01

BRICK
Arriscraft, Architectural Linear Series
Color: Evening Shade
- 02

STUCCO
DryVit StuccoCoat / CCP
Color: Greek Villa SW 7551
- 03

STUCCO
DryVit StuccoCoat / CCP
Color: Greek Villa SW 7551
- 04

CMU
Echelon, Trenwyth MesaStone
Color: Blend - Fuego Red, Hopi Sandstone, Durango
- 05

GARAGE SCREENING
Perforated Metal Screen
Color: Match Alucobond Tuscan Sun
- 06


METAL PANEL
ACM Metal Wall Panels
Color: Alucobond Chestnut
- Prefinished metal coping;
Firestone Tapered Coping
Color: Black
- Metal fascia panels;
ACM fascia panels
Color: Alucobond Tuscan Sun
Color: Alucobond Black Anodized
- Stucco reveals:
Fry Reglet Reveal Channel Screed, 2" width
Color: Anodized Buffed Brite Black



4 BLDG 1 WEST ELEVATION - COUNTRY CLUB DRIVE
3/32" = 1'-0"



3 BLDG 1 SOUTH ELEVATION
3/32" = 1'-0"

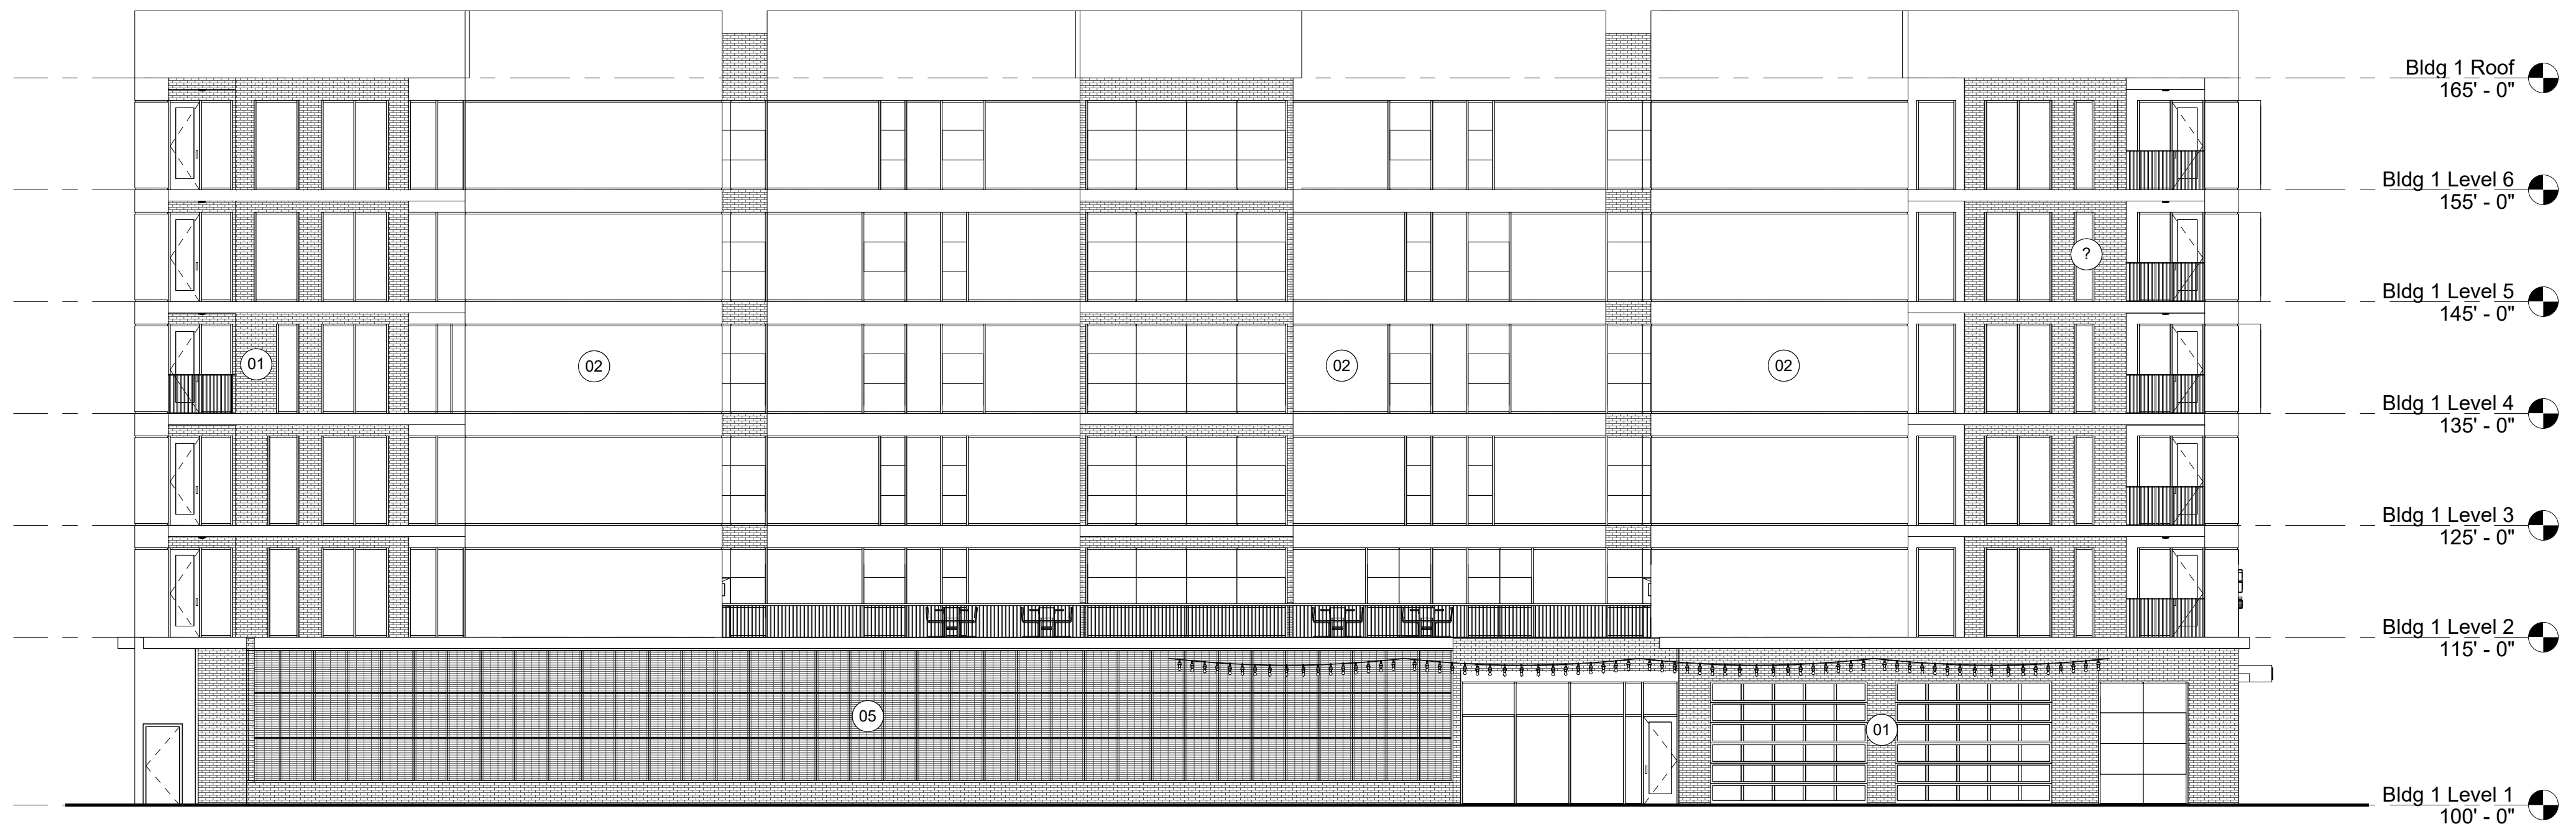


2 BLDG 1 EAST ELEVATION
3/32" = 1'-0"



1 BLDG 1 NORTH ELEVATION - MAIN STREET
3/32" = 1'-0"

EXTERIOR FINISH LEGEND

- 01 BRICK
Aniscraft, Architectural Linear Series
Color: Evening Shade
 - 02 STUCCO
DryVii StuccoCoat / CCP
Color: Greek Villa SW 7551
 - 03 STUCCO
DryVii StuccoCoat / CCP
Color: Greek Villa SW 7551
 - 04 CMU
Echelon, Trenwyth MesaStone
Color: Blend - Fuego Red, Hopi Sandstone, Durango
 - 05 GARAGE SCREENING
Perforated Metal Screen
Color: Match Alucobond Tuscan Sun
 - 06 METAL PANEL
ACM Metal Wall Panels
Color: Alucobond Chestnut
- Prefinished metal coping:
Firestone Tapered Coping
Color: Black
- Metal fascia panels:
ACM fascia panels
Color: Alucobond Tuscan Sun
Color: Alucobond Black Anodized
- Stucco reveals:
Fry Reglet Reveal Channel Screed, 2" width
Color: Anodized Buffed Brile Black

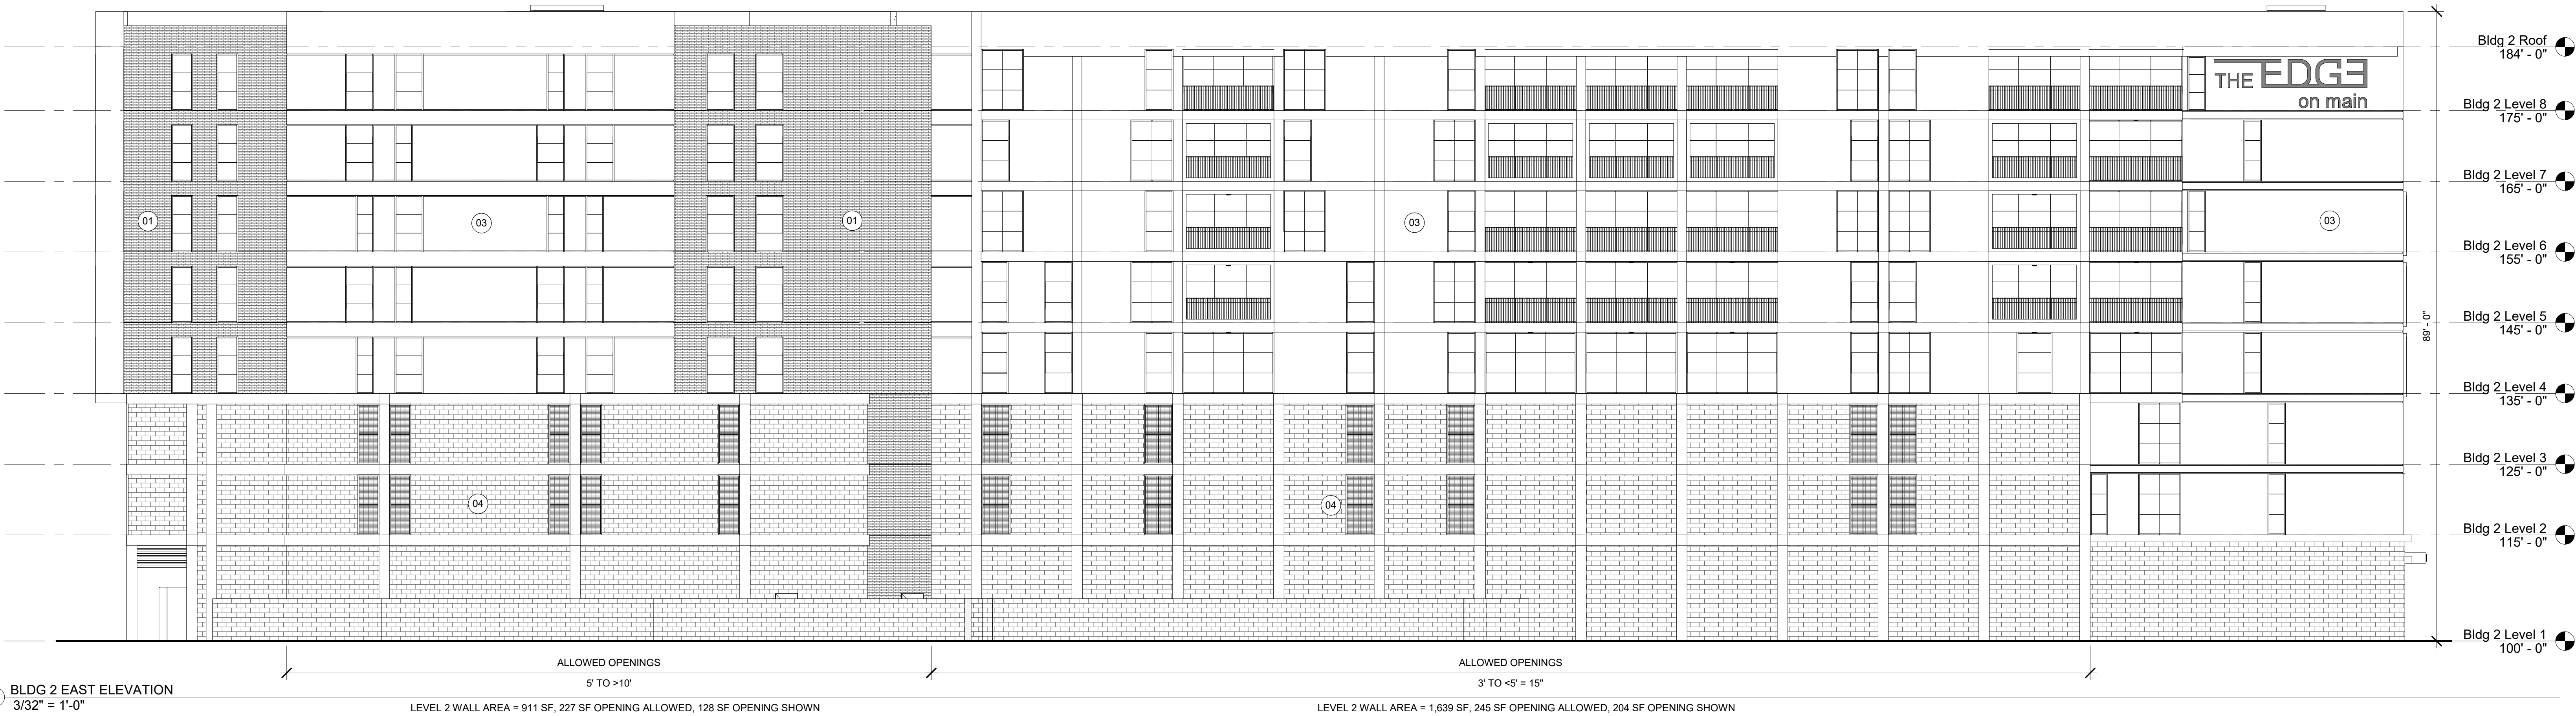

EXTERIOR FINISH LEGEND

- 01

BRICK
Anticraft, Architectural Linear Series
Color: Evening Shade
- 02

STUCCO
DryVit StuccoCoat / CCP
Color: Greek Villa SW 7551
- 03

STUCCO
DryVit StuccoCoat / CCP
Color: Greek Villa SW 7551
- 04

CMU
Echelon, Trenwyth MesaStone
Color: Blend - Fuego Red, Hopi Sandstone, Durango
- 05

GARAGE SCREENING
Perforated Metal Screen
Color: Match Alucobond Tuscan Sun
- 06

METAL PANEL
ACM Metal Wall Panels
Color: Alucobond Chestnut
- Prefinished metal coping:
Firestone Tapered Coping
Color: Black
- Metal fascia panels:
ACM fascia panels
Color: Alucobond Tuscan Sun
Color: Alucobond Black Anodized
- Stucco reveals:
Fry Reglet Reveal Channel Screed, 2" width
Color: Anodized Buffed Brite Black



2 BLDG 2 WEST ELEVATION - MORRIS
3/32" = 1'-0"



1 BLDG 2 SOUTH ELEVATION - MAHONEY AVE.
3/32" = 1'-0"



② COUNTRY CLUB DRIVE ELEVATION
1/8" = 1'-0"



① MAIN STREET ELEVATION
1/8" = 1'-0"

PROJECT
The Edge on Main
Mixed-Use

311 West Main Street
Mesa, AZ 85210

CLIENT
OZ Development


1810 West 700 North, Suite 100
London, UT 84042

COLORED
EXTERIOR
ELEVATIONS


DATE: 10/12/2023
PROJECT #: 22-010
DRAWN BY: Author
CHECKED BY: Checker

SCHEMATIC
DESIGN

A210

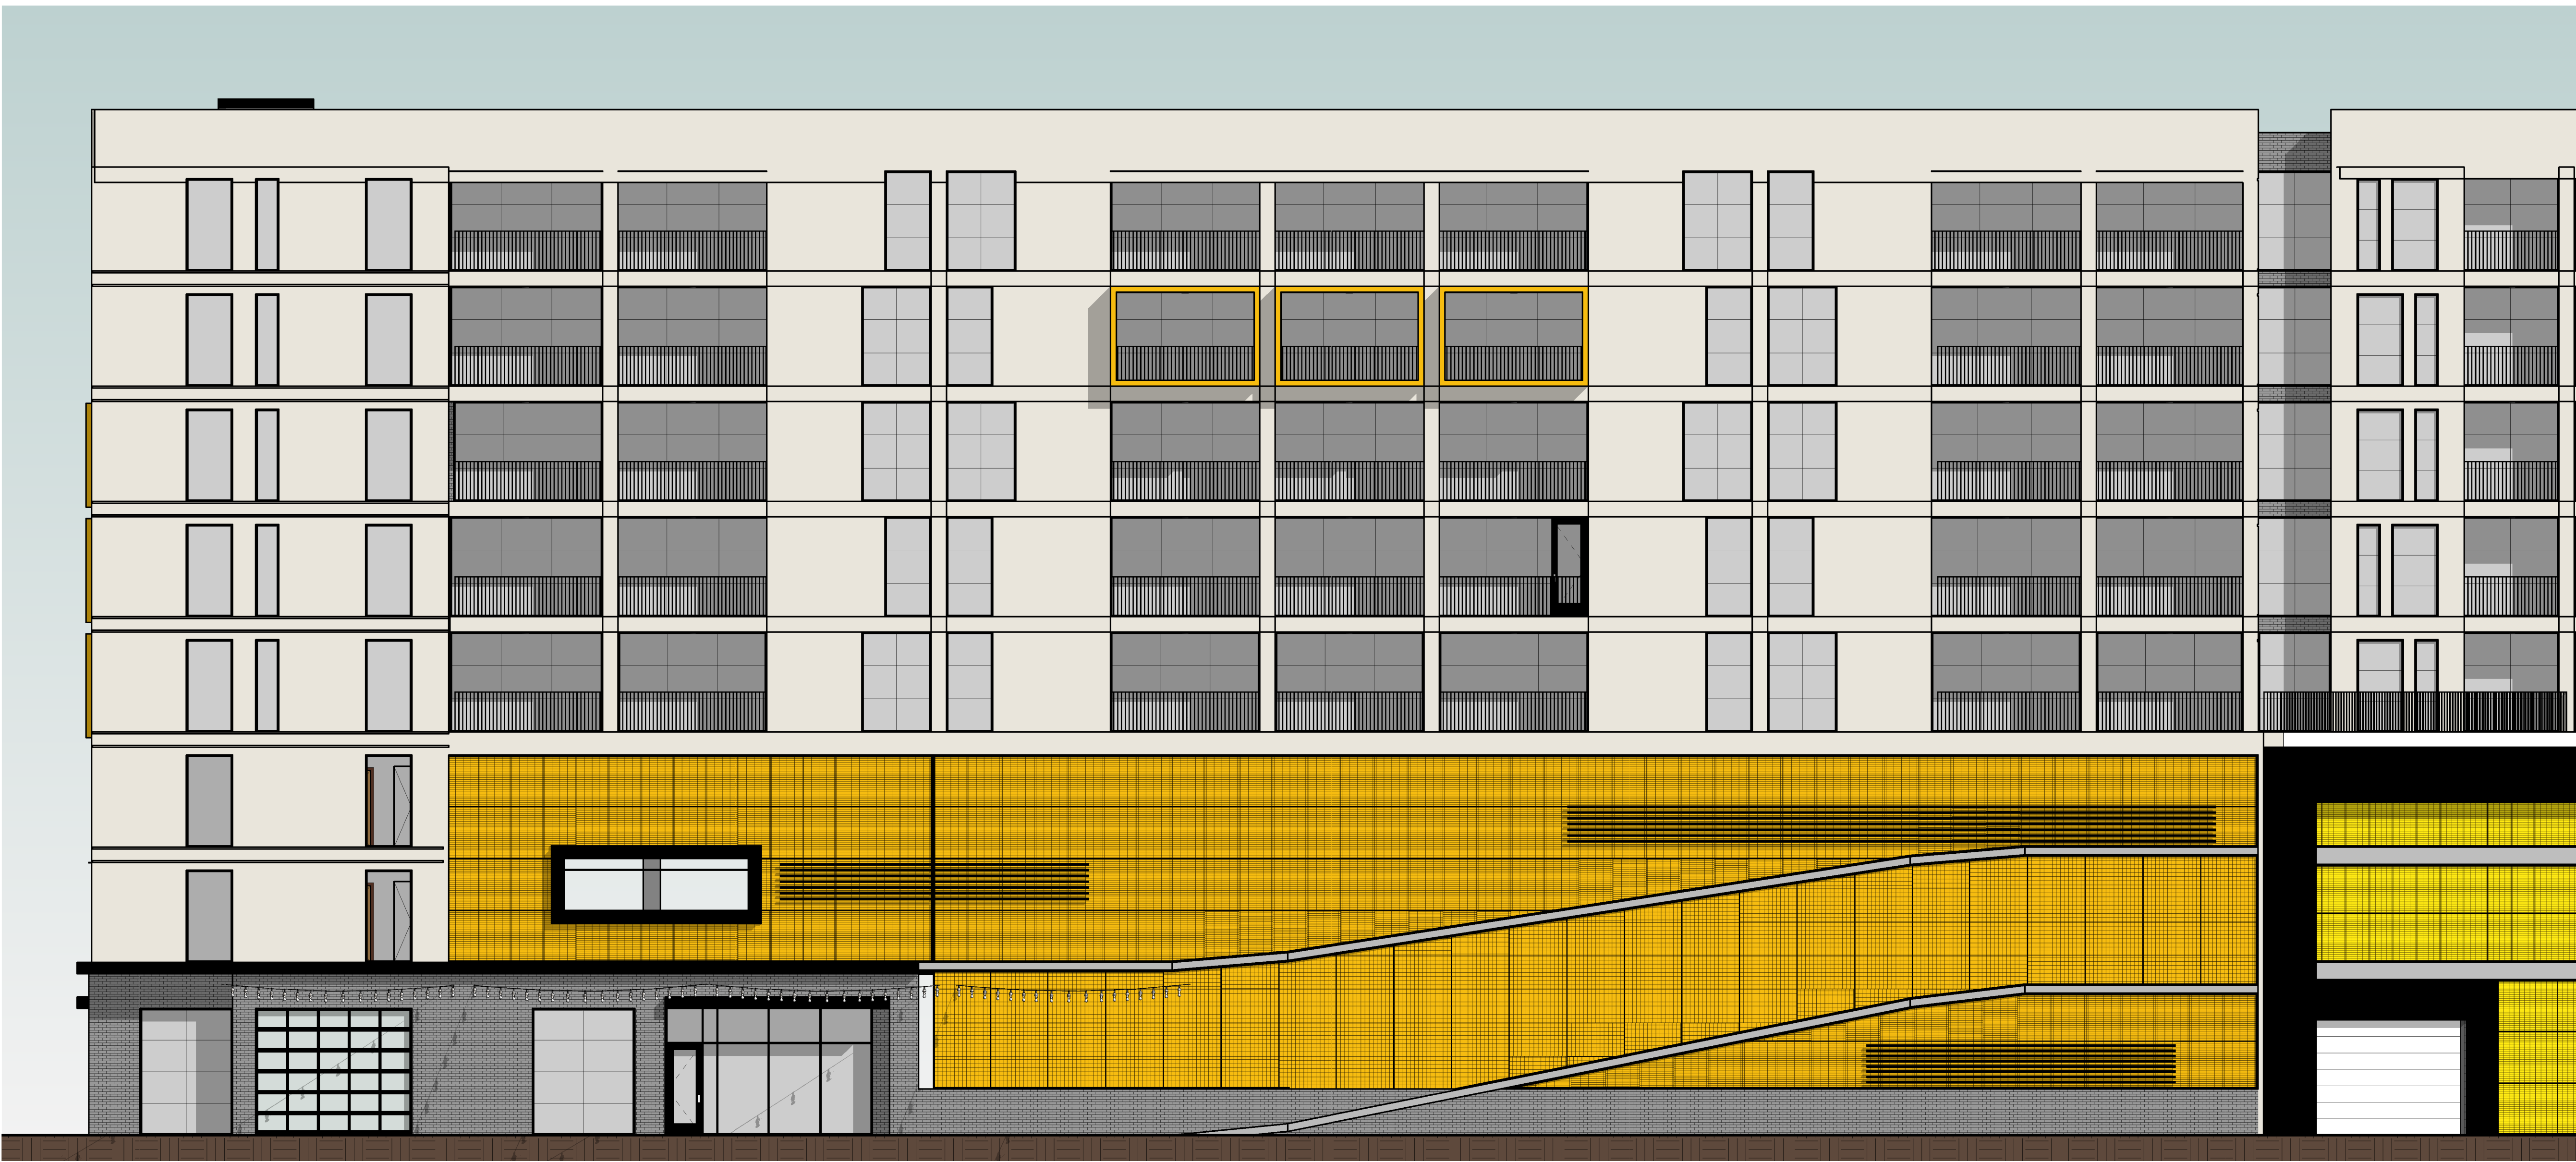

② WEST COLORED ELEVATION
1/8" = 1'-0"

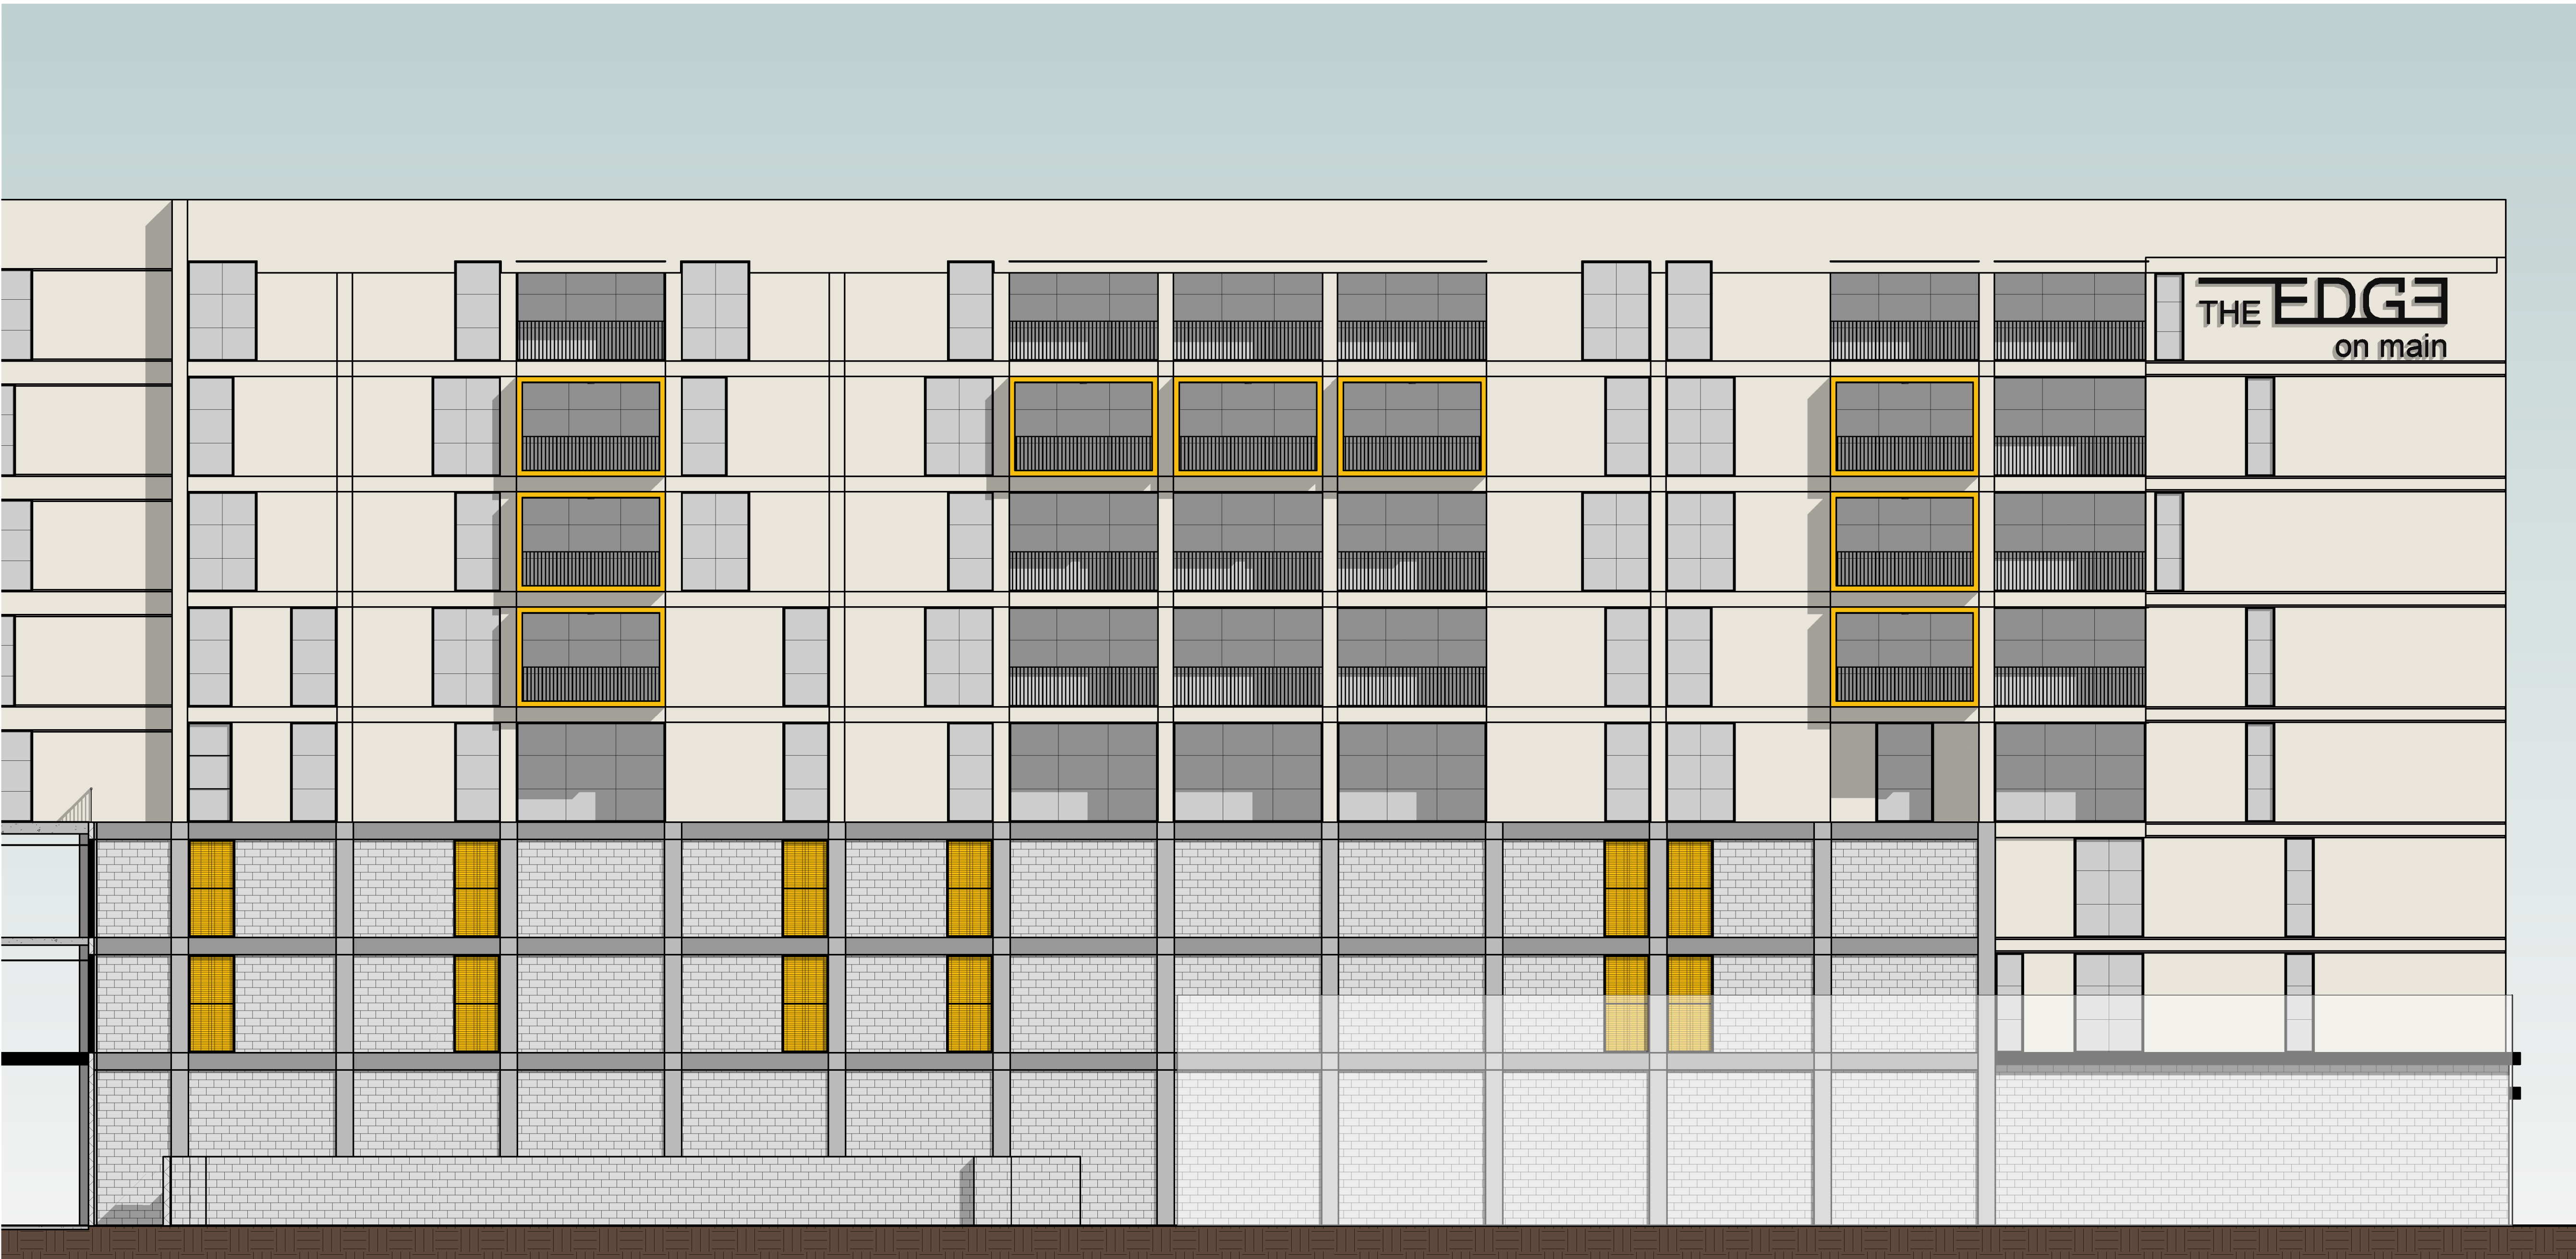

① EAST COLORED ELEVATION
1/8" = 1'-0"

PROJECT
The Edge on Main
Mixed-Use

311 West Main Street
Mesa, AZ 85210

CLIENT
OZ Development

1810 West 700 North, Suite 100
London, UT 84042

COLORED
EXTERIOR
ELEVATIONS


DATE: 10/12/2023
PROJECT #: 22-010
DRAWN BY: Author
CHECKED BY: Checker

SCHEMATIC
DESIGN

A211

EXTERIOR FINISH LEGEND


- 01 BRICK
Arriscraft, Architectural Linear Series
Color: Evening Shade
 - 02 STUCCO
DryVit StuccoCoat / CCP
Color: Greek Villa SW 7551
 - 03 STUCCO
DryVit StuccoCoat / CCP
Color: Greek Villa SW 7551
 - 04 CMU
Echelon, Trenwyth MesaStone
Color: Blend - Fuego Red, Hopi Sandstone, Durango
 - 05 GARAGE SCREENING
Perforated Metal Screen
Color: Match Alucobond Tuscan Sun
 - 06 METAL PANEL
ACM Metal Wall Panels
Color: Alucobond Chestnut
- Prefinished metal coping:
Firestone Tapered Coping
Color: Black
- Metal fascia panels:
ACM fascia panels
Color: Alucobond Tuscan Sun
Color: Alucobond Black Anodized
- Stucco reveals:
Fry Reglet Reveal Channel Screed, 2" width
Color: Anodized Buffed Brite Black

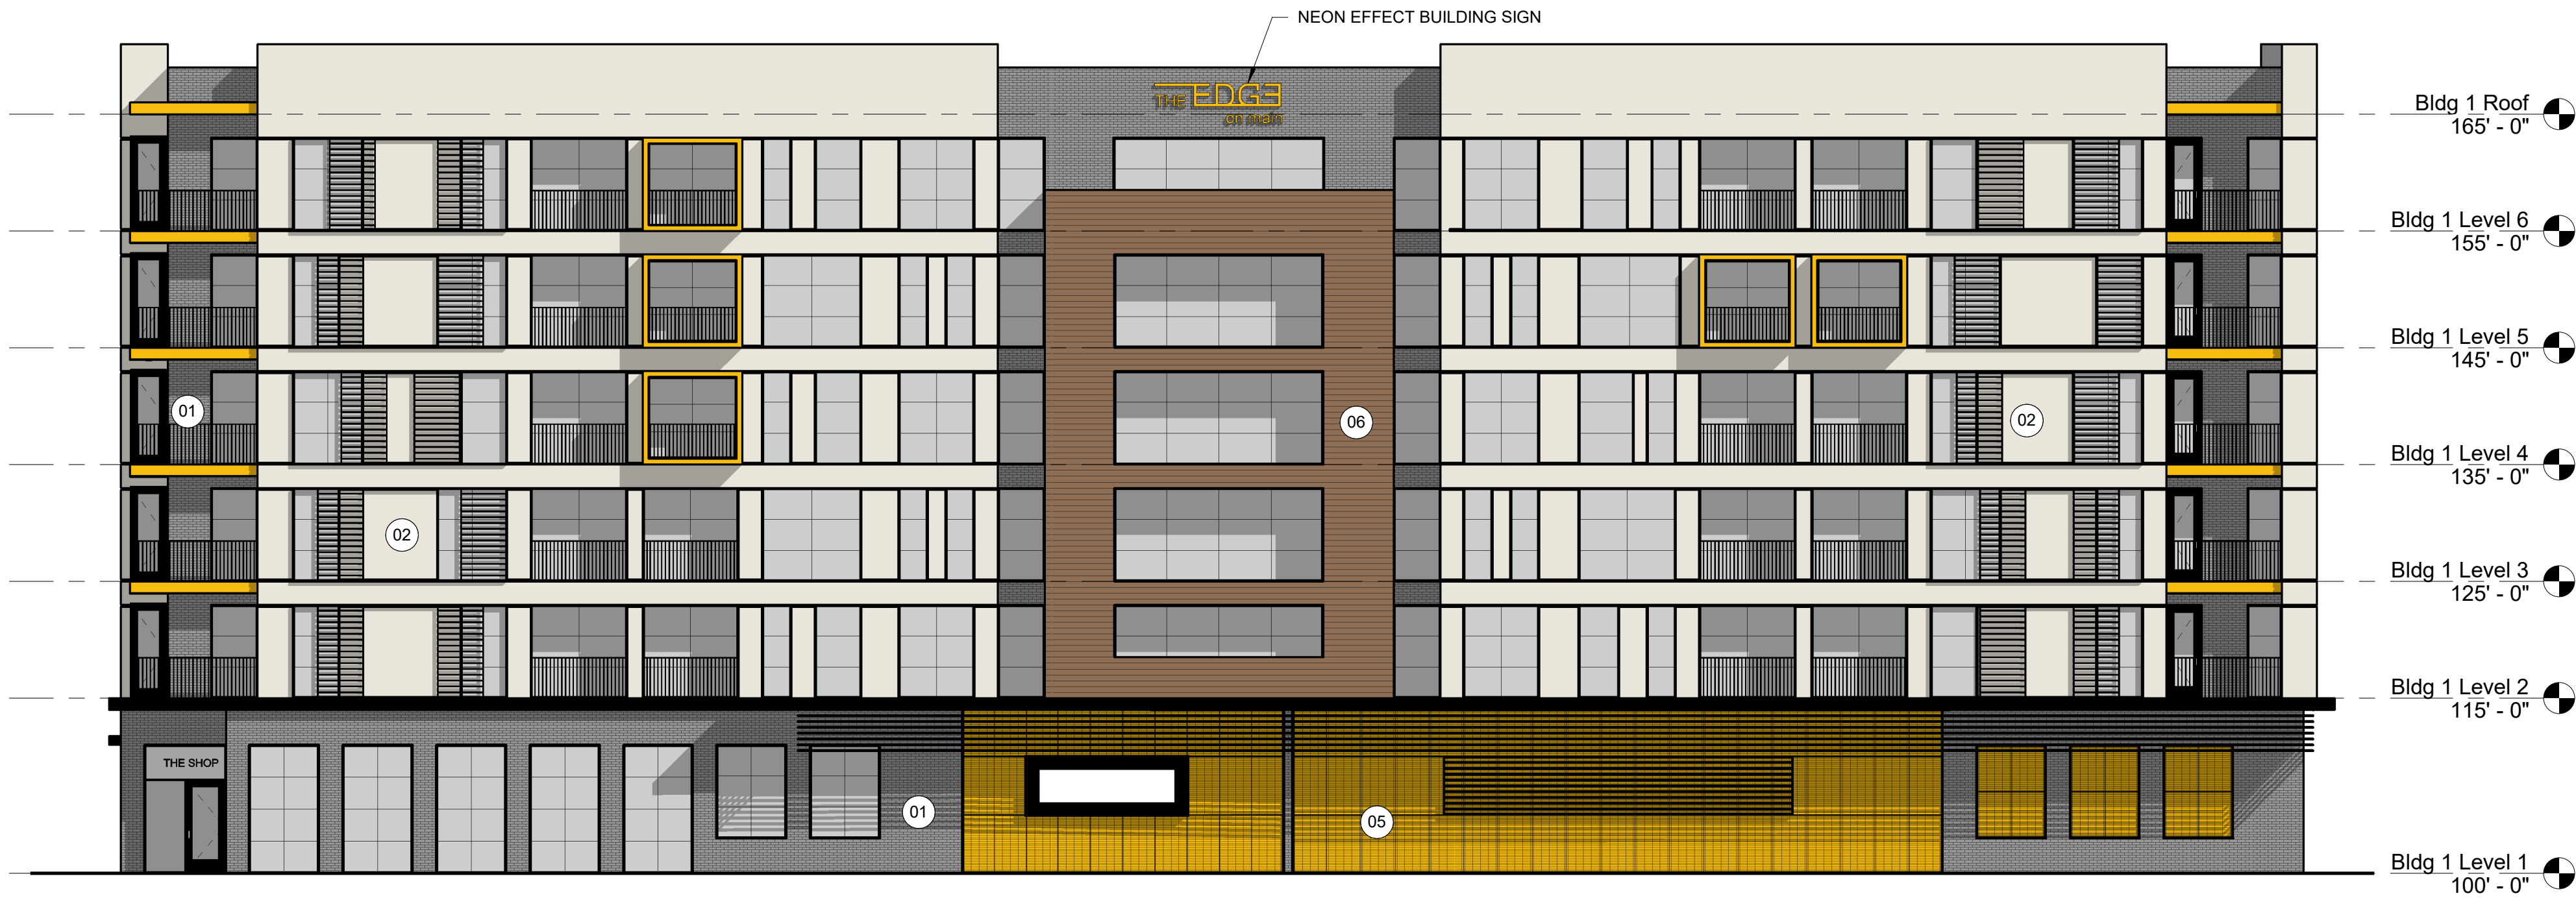

4 BLDG 1 WEST ELEVATION
3/32" = 1'-0"



3 BLDG 1 SOUTH ELEVATION
3/32" = 1'-0"

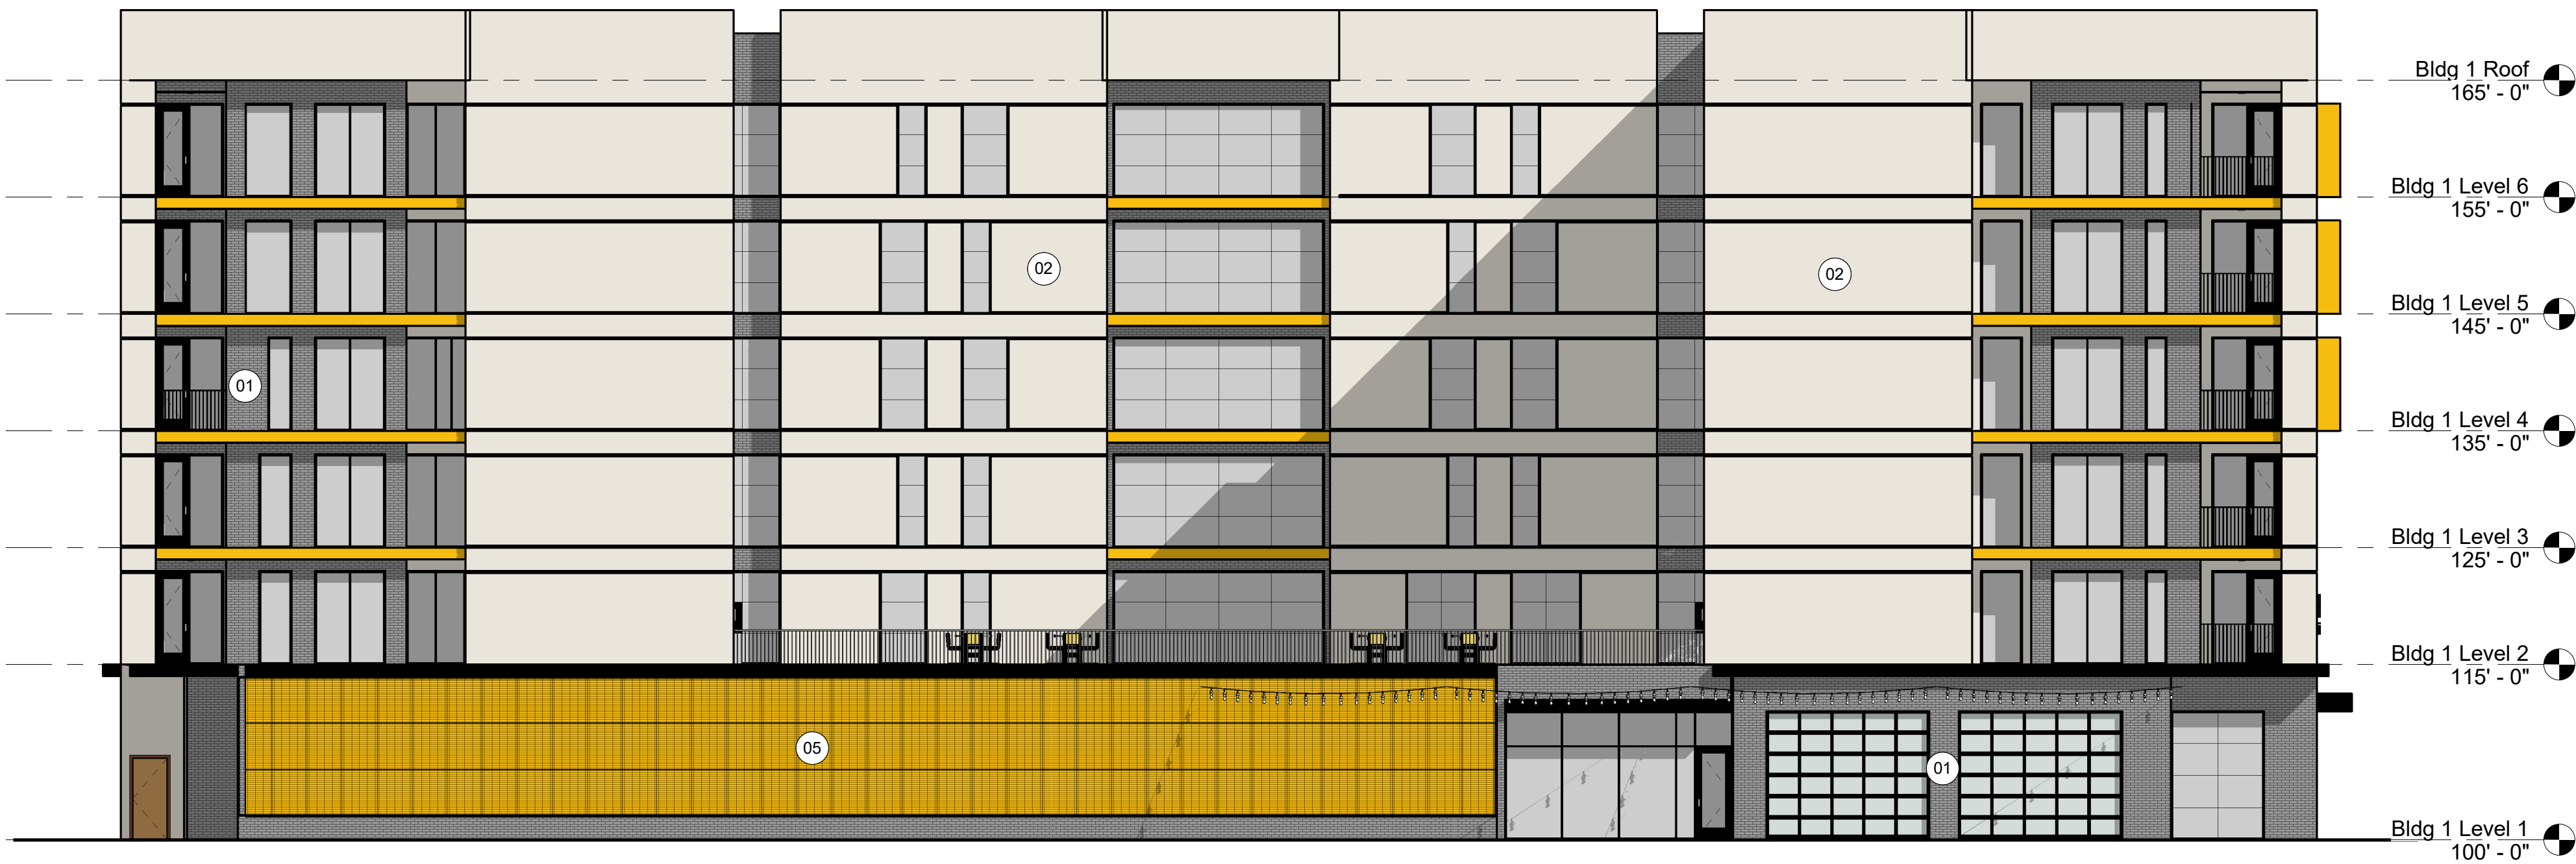

2 BLDG 1 EAST ELEVATION
3/32" = 1'-0"



1 BLDG 1 NORTH ELEVATION
3/32" = 1'-0"

PROJECT
The Edge on Main
Mixed-Use

311 West Main Street
Mesa, AZ 85210

CLIENT
OZ Development

1810 West 700 North, Suite 100
London, UT 84042

COLORED BLDG 1
EXTERIOR
ELEVATIONS


DATE: 10/12/2023
PROJECT #: 22-010
DRAWN BY: Author
CHECKED BY: Checker

SCHEMATIC
DESIGN

A212

EXTERIOR FINISH LEGEND

- 01 BRICK
Anscraft, Architectural Linear Series
Color: Evening Shade
 - 02 STUCCO
DryVii StuccoCoat / CCP
Color: Greek Villa SW 7551
 - 03 STUCCO
DryVii StuccoCoat / CCP
Color: Greek Villa SW 7551
 - 04 CMU
Echelon, Trenwyth MesaStone
Color: Blend - Fuego Red, Hopi Sandstone, Durango
 - 05 GARAGE SCREENING
Perforated Metal Screen
Color: Match Alucobond Tuscan Sun
 - 06 METAL PANEL
ACM Metal Wall Panels
Color: Alucobond Chestnut
- Prefinished metal coping:
Firestone Tapered Coping
Color: Black
- Metal fascia panels:
ACM fascia panels
Color: Alucobond Tuscan Sun
Color: Alucobond Black Anodized
- Stucco reveals:
Fry Reglet Reveal Channel Screed, 2" width
Color: Anodized Buffed Brile Black

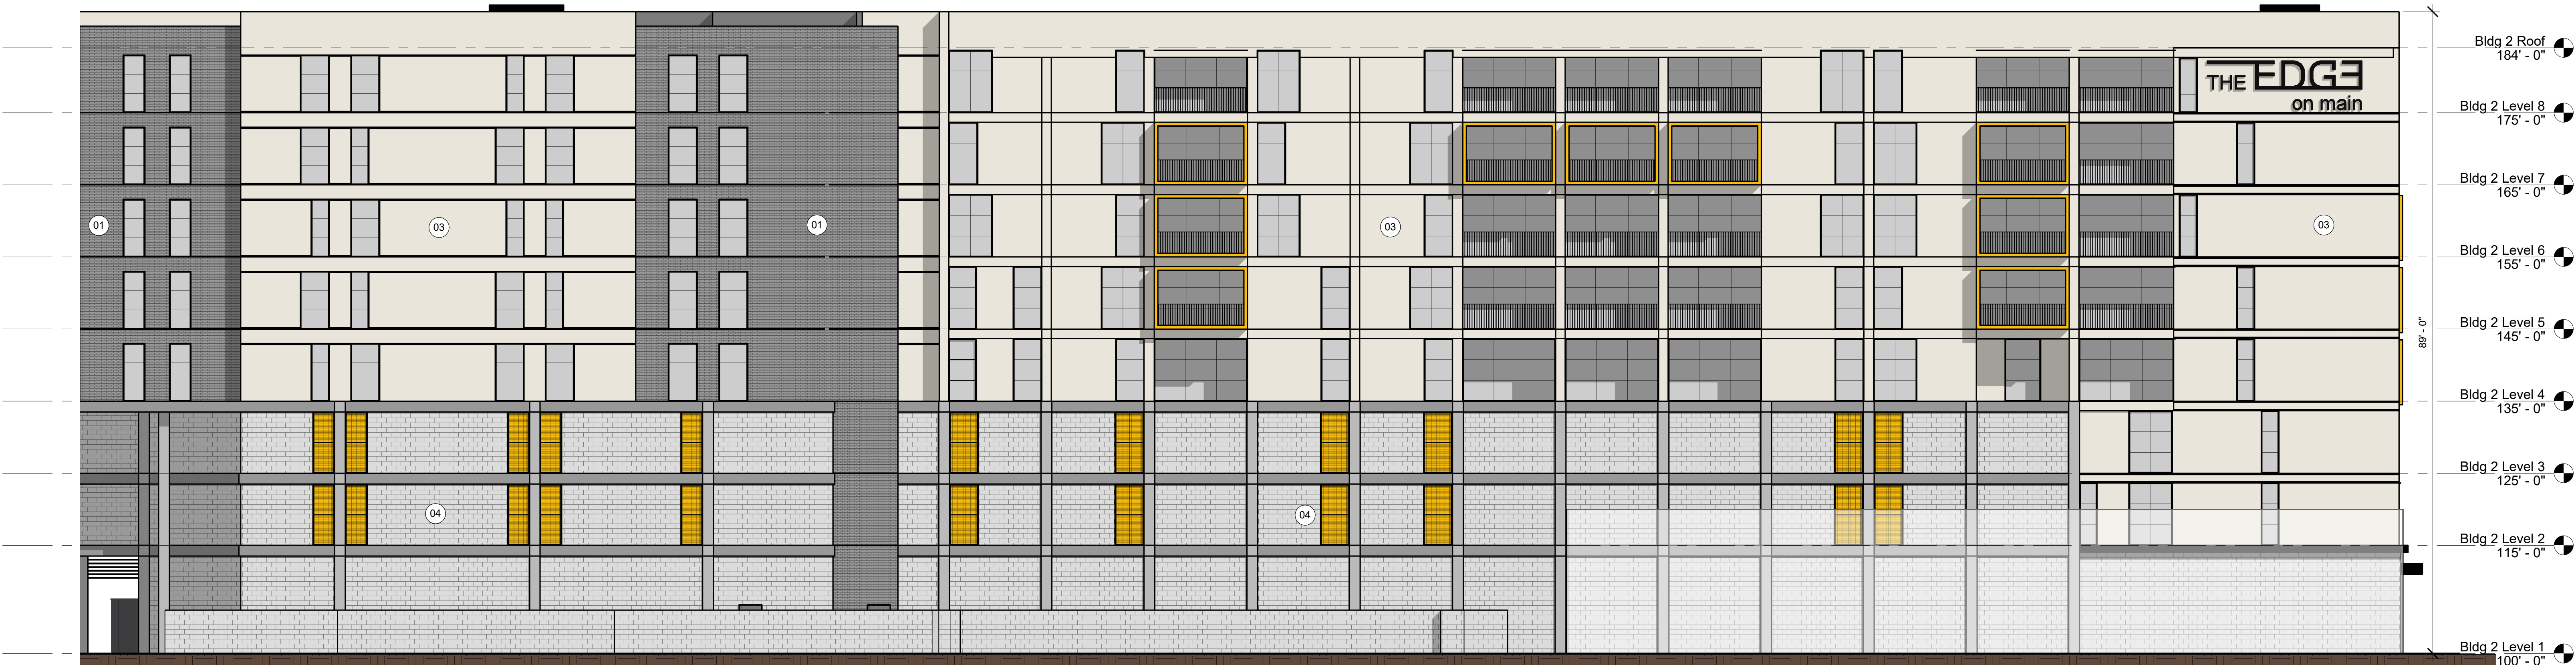

2 BLDG 2 EAST ELEVATION
3/32" = 1'-0"



1 BLDG 2 NORTH ELEVATION
3/32" = 1'-0"

PROJECT
The Edge on Main
Mixed-Use

311 West Main Street
Mesa, AZ 85210

CLIENT
OZ Development

1810 West 700 North, Suite 100
London, UT 84042

COLORED BLDG 2
EXTERIOR
ELEVATIONS

DATE: 10/12/2023
PROJECT #: 22-010
DRAWN BY: Author
CHECKED BY: Checker

SCHEMATIC
DESIGN

A213

EXTERIOR FINISH LEGEND

- 01

BRICK
Anticraft, Architectural Linear Series
Color: Evening Shade
- 02

STUCCO
DryVit StuccoCoat / CCP
Color: Greek Villa SW 7551
- 03

STUCCO
DryVit StuccoCoat / CCP
Color: Greek Villa SW 7551
- 04


CMU
Echelon, Tremwyth MesaStone
Color: Blend - Fuego Red, Hopi Sandstone, Durango
- 05

GARAGE SCREENING
Perforated Metal Screen
Color: Match Alucobond Tuscan Sun
- 06

METAL PANEL
ACM Metal Wall Panels
Color: Alucobond Chestnut
- Prefinished metal coping:
Firestone Tapered Coping
Color: Black
- Metal fascia panels:
ACM fascia panels
Color: Alucobond Tuscan Sun
Color: Alucobond Black Anodized
- Stucco reveals:
Fry Reglet Reveal Channel Screed, 2" width
Color: Anodized Buffed Brite Black



2 BLDG 2 WEST ELEVATION
3/32" = 1'-0"

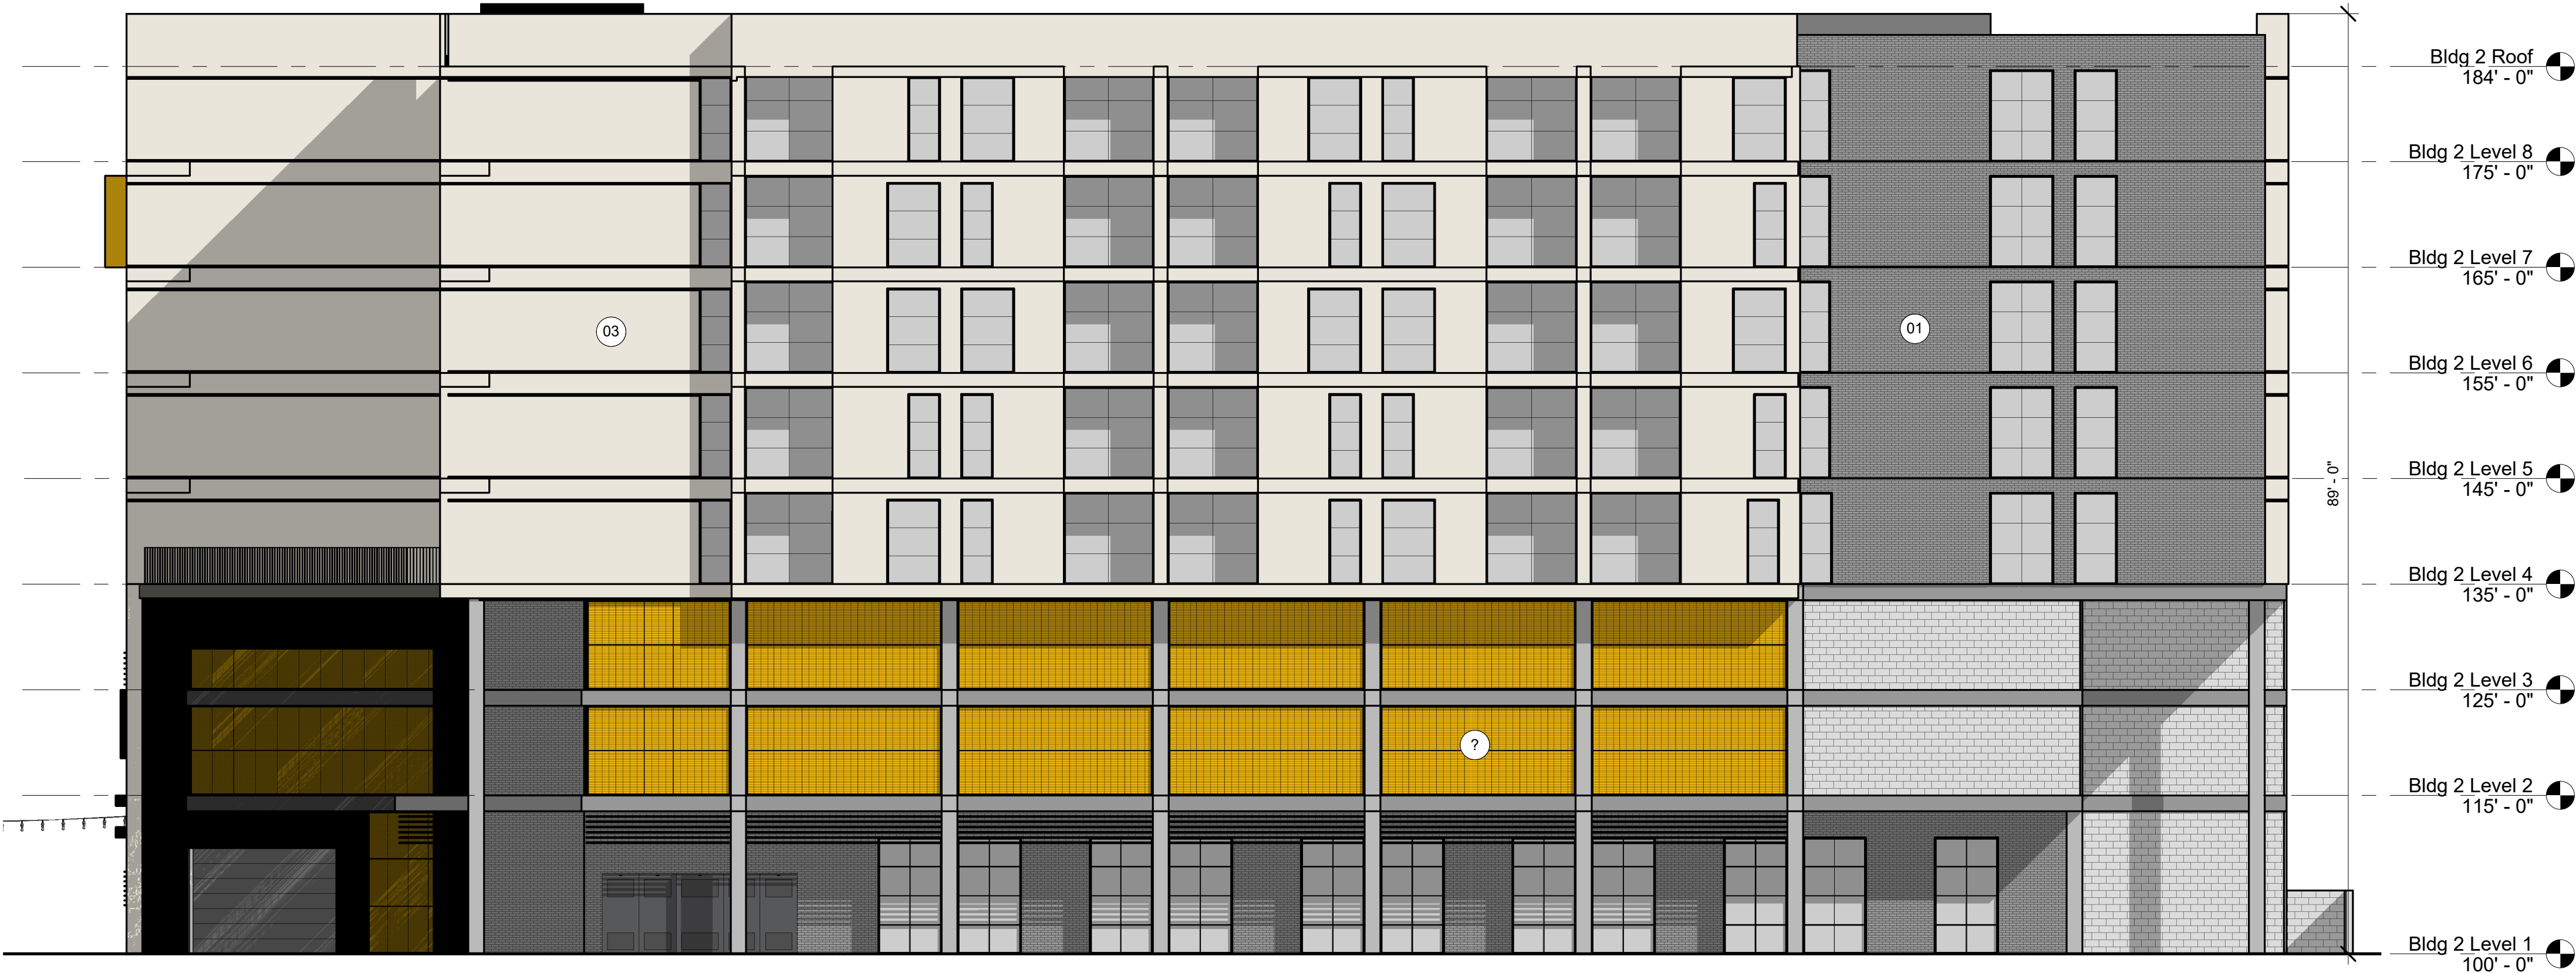

1 BLDG 2 SOUTH ELEVATION
3/32" = 1'-0"

PROJECT
The Edge on Main
Mixed-Use

311 West Main Street
Mesa, AZ 85210

CLIENT
OZ Development

1810 West 700 North, Suite 100
London, UT 84042

COLORED BLDG 2
EXTERIOR
ELEVATIONS

DATE: 10/12/2023
PROJECT #: 22-010
DRAWN BY: Author
CHECKED BY: Checker

SCHEMATIC
DESIGN

A214



PROJECT
**The Edge on Main
Mixed-Use**

311 West Main Street
Mesa, AZ 85210

CLIENT
OZ Development

1810 West 700 North, Suite 100
London, UT 84042

VIEW
3D VIEWS

DATE: 10/12/2023
PROJECT #: 22-010
DRAWN BY: Author
CHECKED BY: Checker

SCHEMATIC
DESIGN

A250

