


WARE MALCOMB

2777 E Camelback Rd Suite #225
Phoenix, AZ 85016
P: 480.767.1001

ARCHITECTURE
PLANNING
BUILDING MEASUREMENT
INTERIORS

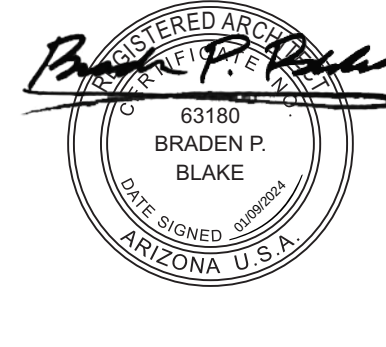

MERIDIAN 24 INDUSTRIAL

6450 S MERIDIAN RD
MESA, ARIZONA 85212

OVERALL SITE PLAN

REMARKS

DATE

PA/PM: M. RETZLAFF
DRAWN BY: JD
JOB NO.: PHX22-0015-00

SHEET

A1.1

PROPERTY DATA

GROSS SITE AREA 1,791,359 SF (41.12 ACRES)
NET SITE AREA: 1,691,684 SF (38.84 ACRES)
SITE COVERAGE:
SITE AREA GROSS = 1,791,359 SF
BUILDING COVERAGE = 492,311 SF
IMPERVIOUS SURFACE = 812,714 SF
TOTAL COVERAGE = 1,305,025 SF
PERCENTAGE COVERAGE = 73% (90% MAX.)
ADDRESS: N MERIDIAN RD & STATE RD 24 E, MESA, AZ 85212
APN: 304-34-033C & 304-34-057D
ZONING: Q-AF
CONSTRUCTION TYPE: V-B UNLIMITED AREA

LOT AREA:
LOT 1: BUILDING 1 = 585,955 SF (13.45 ACRES)
LOT 2: BUILDING 2 & 3 = 610,112 SF (14.00 ACRES)
LOT 3: BUILDING 4 & 5 = 559,534 SF (12.85 ACRES)
BUILDING 1:
BUILDING AREA: WAREHOUSE 136,044 SF
OFFICE 7,160 SF
TOTAL FOOTPRINT: 143,204 SF
SITE PARKING TOTALS:
REQUIRED: WAREHOUSE (1:900) 151 SPACES
OFFICE (1:375) 19 SPACES
TOTAL: 170 SPACES
PROVIDED: 262 SPACES
STANDARD 254 SPACES
ACCESSIBLE 6 SPACES
ACCESSIBLE VAN 2 SPACES
TRAILER (OUTDOOR STOR.) 53 SPACES

BICYCLE SPACE:
(BASED ON 170 REQUIRED PARKING SPACES)
REQUIRED: 17 SPACES
PROVIDED: 20 SPACES

BUILDING 2:
BUILDING AREA: WAREHOUSE 113,461 SF
OFFICE 5,972 SF
TOTAL FOOTPRINT: 119,433 SF

SITE PARKING TOTALS:
REQUIRED: WAREHOUSE (1:900) 126 SPACES
OFFICE (1:375) 16 SPACES
TOTAL: 142 SPACES
PROVIDED: 176 SPACES
STANDARD 168 SPACES
ACCESSIBLE 6 SPACES
ACCESSIBLE VAN 2 SPACES
TRAILER (OUTDOOR STOR.) 0 SPACES

BICYCLE SPACE:
(BASED ON 142 REQUIRED PARKING SPACES)
REQUIRED: 14 SPACES
PROVIDED: 20 SPACES

BUILDING 3:
BUILDING AREA: WAREHOUSE 82,690 SF
OFFICE 4,352 SF
TOTAL FOOTPRINT: 87,042 SF

SITE PARKING TOTALS:
REQUIRED: WAREHOUSE (1:900) 92 SPACES
OFFICE (1:375) 12 SPACES
TOTAL: 104 SPACES
PROVIDED: 164 SPACES
STANDARD 156 SPACES
ACCESSIBLE 6 SPACES
ACCESSIBLE VAN 2 SPACES
TRAILER (OUTDOOR STOR.) 0 SPACES

BICYCLE SPACE:
(BASED ON 104 REQUIRED PARKING SPACES)
REQUIRED: 11 SPACES
PROVIDED: 20 SPACES

BUILDING 4:
BUILDING AREA: WAREHOUSE 82,690 SF
OFFICE 4,352 SF
TOTAL FOOTPRINT: 87,042 SF

SITE PARKING TOTALS:
REQUIRED: WAREHOUSE (1:900) 80 SPACES
OFFICE (1:375) 11 SPACES
TOTAL: 91 SPACES
PROVIDED: 159 SPACES
STANDARD 153 SPACES
ACCESSIBLE 4 SPACES
ACCESSIBLE VAN 2 SPACES
TRAILER (OUTDOOR STOR.) 0 SPACES

BICYCLE SPACE:
(BASED ON 91 REQUIRED PARKING SPACES)
REQUIRED: 10 SPACES
PROVIDED: 20 SPACES

BUILDING 5:
BUILDING AREA: WAREHOUSE 63,804 SF
OFFICE 3,358 SF
TOTAL FOOTPRINT: 67,162 SF

SITE PARKING TOTALS:
REQUIRED: WAREHOUSE (1:900) 71 SPACES
OFFICE (1:375) 10 SPACES
TOTAL: 80 SPACES
PROVIDED: 96 SPACES
STANDARD 90 SPACES
ACCESSIBLE 4 SPACES
ACCESSIBLE VAN 2 SPACES
TRAILER (OUTDOOR STOR.) 0 SPACES

BICYCLE SPACE:
(BASED ON 80 REQUIRED PARKING SPACES)
REQUIRED: 8 SPACES
PROVIDED: 20 SPACES

SITE PLAN KEYNOTES

- PROPERTY LINE, (———)
- BUILDING SET BACK (-----)

SITE LEGEND

- DOCK HIGH TRUCK DOOR
- GRADE LEVEL TRUCK DOOR
- DECORATIVE CONCRETE



CITY OF MESA KNOX BOX COMMENTS:
A. KNOX PRODUCT ORDERS FOR THE CITY OF MESA WILL BE MADE DIRECTLY WITH THE KNOX COMPANY.
1. AN ORDER CAN BE PLACED:
1. IN PERSON AT 1601 W. DEER VALLEY ROAD, PHOENIX, AZ 85027
2. ONLINE AT KNOXBOX.COM/STORE
3. OVER THE PHONE BY CALLING 1-800-552-5669
2. IF THE DISTANCE OF TRAVEL FROM THE MAIN ENTRANCE TO A SECOND ENTRANCE EXCEEDS 300' AND ADDITIONAL LOCK DEVICE WILL BE REQUIRED.
3. IF YOU NEED ASSISTANCE DETERMINING THE BEST LOCATION FOR YOUR PRODUCT TO BE INSTALLED OR TO INSTALL KEYS, PLEASE CALL THE MESA FIRE DEPARTMENT PREVENTION OFFICE AT 480-644-2822.
INSTALLING A LOCK:
A. BOXES
BOX LOCATIONS:
1. IF YOU NEED ASSISTANCE DETERMINING THE BEST LOCATION FOR YOUR PRODUCT TO BE INSTALLED PLEASE CALL THE MESA FIRE DEPARTMENT PREVENTION OFFICE AT 480-644-2822.
2. THE BOX SHALL BE LOCATED ON A PERMANENT SURFACE, SUCH AS A WALL, WELDED TO A GATE OR STEEL POSTED FILLED WITH CONCRETE.
3. THE HEIGHT OF THE BOX SHALL BE NO LOWER THAN FIVE (5) FEET AND NO HIGHER THAN SIX (6) FEET.
4. WHENEVER POSSIBLE, LOCK BOXES OR PADLOCKS SHALL BE INSTALLED ON THE RIGHT SIDE OF AN ENTRY IN PROXIMITY TO THE FRONT ENTRANCE TO FACILITATE ACCESS BY THE FIRE DEPARTMENT PERSONNEL.
KEYS:
1. FIRE PREVENTION STAFF WILL DETERMINE WHICH KEYS NEED TO BE PUT INTO THE LOCK BOX FOR ACCESS. EXAMPLE: HIGH-RISE BUILDING, MASTER DOOR KEY, ELEVATOR KEY, FIRE ALARM CONTROL KEY, ALARM PANEL KEY.
2. A TAG WILL ATTACHED TO EACH KEY WITH THE NAME OF THE AREA THAT THE KEYS SERVES.
3. THE FIRE PREVENTION INSPECTOR WILL TEST THE KEYS IN THE APPROPRIATE LOCKS PRIOR TO PLACING THEM IN THE BOX FOR USE.
4. THE KEYS WILL BE SECURED INTO THE LOCK BOX AND LOCKED BY THE FIRE PREVENTION INSPECTOR.
GATES:
1. A MINIMUM OF 20' IN WIDTH IS REQUIRED BY THE MESA FIRE CODE FOR FIRE LANE ACCESS. THIS WIDTH ALLOWS TWO VEHICLES TO PASS ONTO/OUT OF THE PROPERTY AT THE SAME TIME.
OPTIONS:
A. A SINGLE GATE OPENING, ONE OR TWO-LEAF STYLE TO PROVIDE 20' UNOBSTRUCTED WIDTH. THE 20' WIDTH SHALL BE UPON THE APPROVED STREET SURFACE AND SHALL NOTE INCLUDE A ROLL CURB, ETC. SEE CITY OF MESA DETAIL M-19.1.
B. IN AREAS WHERE A GUARDHOUSE, MEDIAN, CARD-READER, OR OTHER SECURITY ACCESS DEVICE EXISTS, A SPLIT ENTRANCE MAY BE ALLOWED. EACH LANE SHALL HAVE A MINIMUM OF 16' CLEAR UNOBSTRUCTED WIDTH. SEE CITY OF MESA DETAIL M-42.1 AND M-42.2 (NOTE: THE SPLIT ENTRANCE SHALL NOT BE SEPARATED BY ANY DISTANCE OTHER THAN THE GUARD SHACK OR ACCESS DEVICE.
2. OBSTRUCTIONS - NO SPIKES OR OTHER ROADWAY HINDRANCE WILL BE ALLOWED.
3. DRIVEWAY ENTRANCE AND TURNING RADI SHALL COMPLY WITH ESTABLISHED CITY OF MESA DETAILS FOR FIRE APPARATUS ACCESS.
C. SECURING AREAS WITH CHAIN, CABLE, AND PADLOCKS.
1. FIRE LANES - PADLOCKS SHALL BE INSTALLED PER DETAIL.
2. IF A CHAIN OR CABLE IS USED TO SECURE THE GATE, THE CHAIN/CABLE SHOULD ONLY BE LONG ENOUGH TO ALLOW THE BUSINESS OWNERS LOCK AND KNOX LOCK TO BE INTERLOCKED. THE CHAIN/CABLE SHALL BE PERMANENTLY WELDED TO THE FENCE/GATE TO PREVENT LOSS OR THEFT OF THE LOCKS.

REQUIRED NOTES TO BE PLACED ON CONSTRUCTION DOCUMENTS:
A. COMPLY WITH ALL PROVISIONS AND REQUIREMENTS OF MESA BUILDING CODE (MBC) CHAPTER 33 - SAFEGUARDS DURING CONSTRUCTION, MESA FIRE CODE (MFC) CHAPTER 33 - FIRE SAFETY DURING CONSTRUCTION AND DEMOLITION, AND NFPA 241 FOR ITEMS NOT SPECIFICALLY ADDRESSED BY MFC CHAPTER 33.
FIRE APPARATUS ACCESS ROADS ARE ESSENTIAL DURING CONSTRUCTION TO ALLOW EMERGENCY RESPONSE TO THE SITE FOR BOTH FIRE AND MEDICAL EMERGENCIES. ACCESS ROADS SHALL BE IN PLACE PRIOR TO THE START OF VERTICAL CONSTRUCTION. IT IS IMPORTANT TO DEVELOP ACCESS ROADS AT AN EARLY STAGE OF CONSTRUCTION TO ALLOW FOR FIRE DEPARTMENT ACCESS TO THE SITE IN THE CASE OF FIRE OR INJURY.
B. REQUIRED FIRE APPARATUS ACCESS ROAD DURING CONSTRUCTION OR DEMOLITION SHALL COMPLY WITH MESA FIRE AND MEDICAL DEPARTMENT STANDARD DETAIL PPD 3310.1. THE ACCESS ROAD SHALL BE A MINIMUM OF 20 FEET WIDE OF ALL-WEATHER DRAINING SURFACE, GRADED TO DRAIN STANDING WATER AND ENGINEERED TO BEAR THE IMPOSED LOADS OF FIRE APPARATUS (78,000 LBS. / 24,000 LBS. FRONT AXLE, 54,000 LBS. REAR AXLE) WHEN ROADS ARE WET.
THE ACCESS ROAD SHALL EXTEND TO WITHIN 200 FEET OF ANY COMBUSTIBLE MATERIALS AND/OR ANY LOCATION ON THE JOBSITE WHERE ANY PERSON(S) SHALL BE WORKING FOR A MINIMUM OF FOUR (4) CONTINUOUS HOURS IN ANY DAY. A CLEARLY VISIBLE SIGN MARKED "FIRE DEPARTMENT ACCESS" IN RED LETTERS, SHALL BE PROVIDED AT THE ENTRY TO THE ACCESS ROAD.
ALL OPEN TRENCHES SHALL HAVE STEEL PLATES CAPABLE OF MAINTAINING THE INTEGRITY OF THE ACCESS ROAD DESIGN WHEN THESE TRENCHES CROSS AN ACCESS ROAD.
THESE ACCESS ROADS MAY BE TEMPORARY OR PERMANENT. THIS POLICY APPLIES ONLY DURING CONSTRUCTION AND/OR DEMOLITION. PERMANENT ACCESS PER THE MFC SHALL BE IN PLACE PRIOR TO ANY FINAL INSPECTION OR CERTIFICATE OF OCCUPANCY.
C. WATER SUPPLY FOR FIRE PROTECTION. AN APPROVED WATER SUPPLY FOR CONSTRUCTION SITE SHALL MEET THE REQUIREMENTS OF MFC APPENDIX CHAPTERS B AND C. THE MINIMUM FIRE FLOW REQUIREMENT WHEN CONTRACTOR OR DEVELOPER BRINGS COMBUSTIBLE MATERIALS ON SITE IS 1,500 GPM AT 20 PSI. AT LEAST ONE FIRE HYDRANT SHALL BE WITHIN 500 FEET OF ANY COMBUSTIBLE MATERIAL AND CAPABLE OF DELIVERING THE MINIMUM FIRE FLOW REQUIREMENT. THIS HYDRANT OR HYDRANTS MAY BE EITHER TEMPORARY OR PERMANENT AS THE PROJECT SCHEDULE PERMITS.
IN ADDITION, THERE ARE TIMES WHEN HYDRANTS AND VALVES MUST BE CLOSED TEMPORARILY FOR REPAIR WORK OR CONSTRUCTION OF THE WATER SYSTEM. THE DEVELOPER/CONTRACTOR IS RESPONSIBLE FOR ENSURING THAT THE WATER SUPPLY IS ALWAYS AVAILABLE. WHEN THE WORK IS COMPLETE, DEVELOPER/CONTRACTOR SHALL MAKE SURE THAT THE FIRE HYDRANTS ARE ACTIVE, AND THE VALVES ARE OPEN.

PROJECT DESCRIPTION

THIS PROJECT INVOLVES THE ERECTION OF FIVE NEW INDUSTRIAL WAREHOUSE BUILDINGS, ROAD IMPROVEMENTS, AND PARKING ACCOMMODATION. ADDITIONAL WORK WILL CONSIST OF CIVIL, LANDSCAPE, STRUCTURAL, PLUMBING, & ELECTRICAL TRADE WORK.

VICINITY MAP

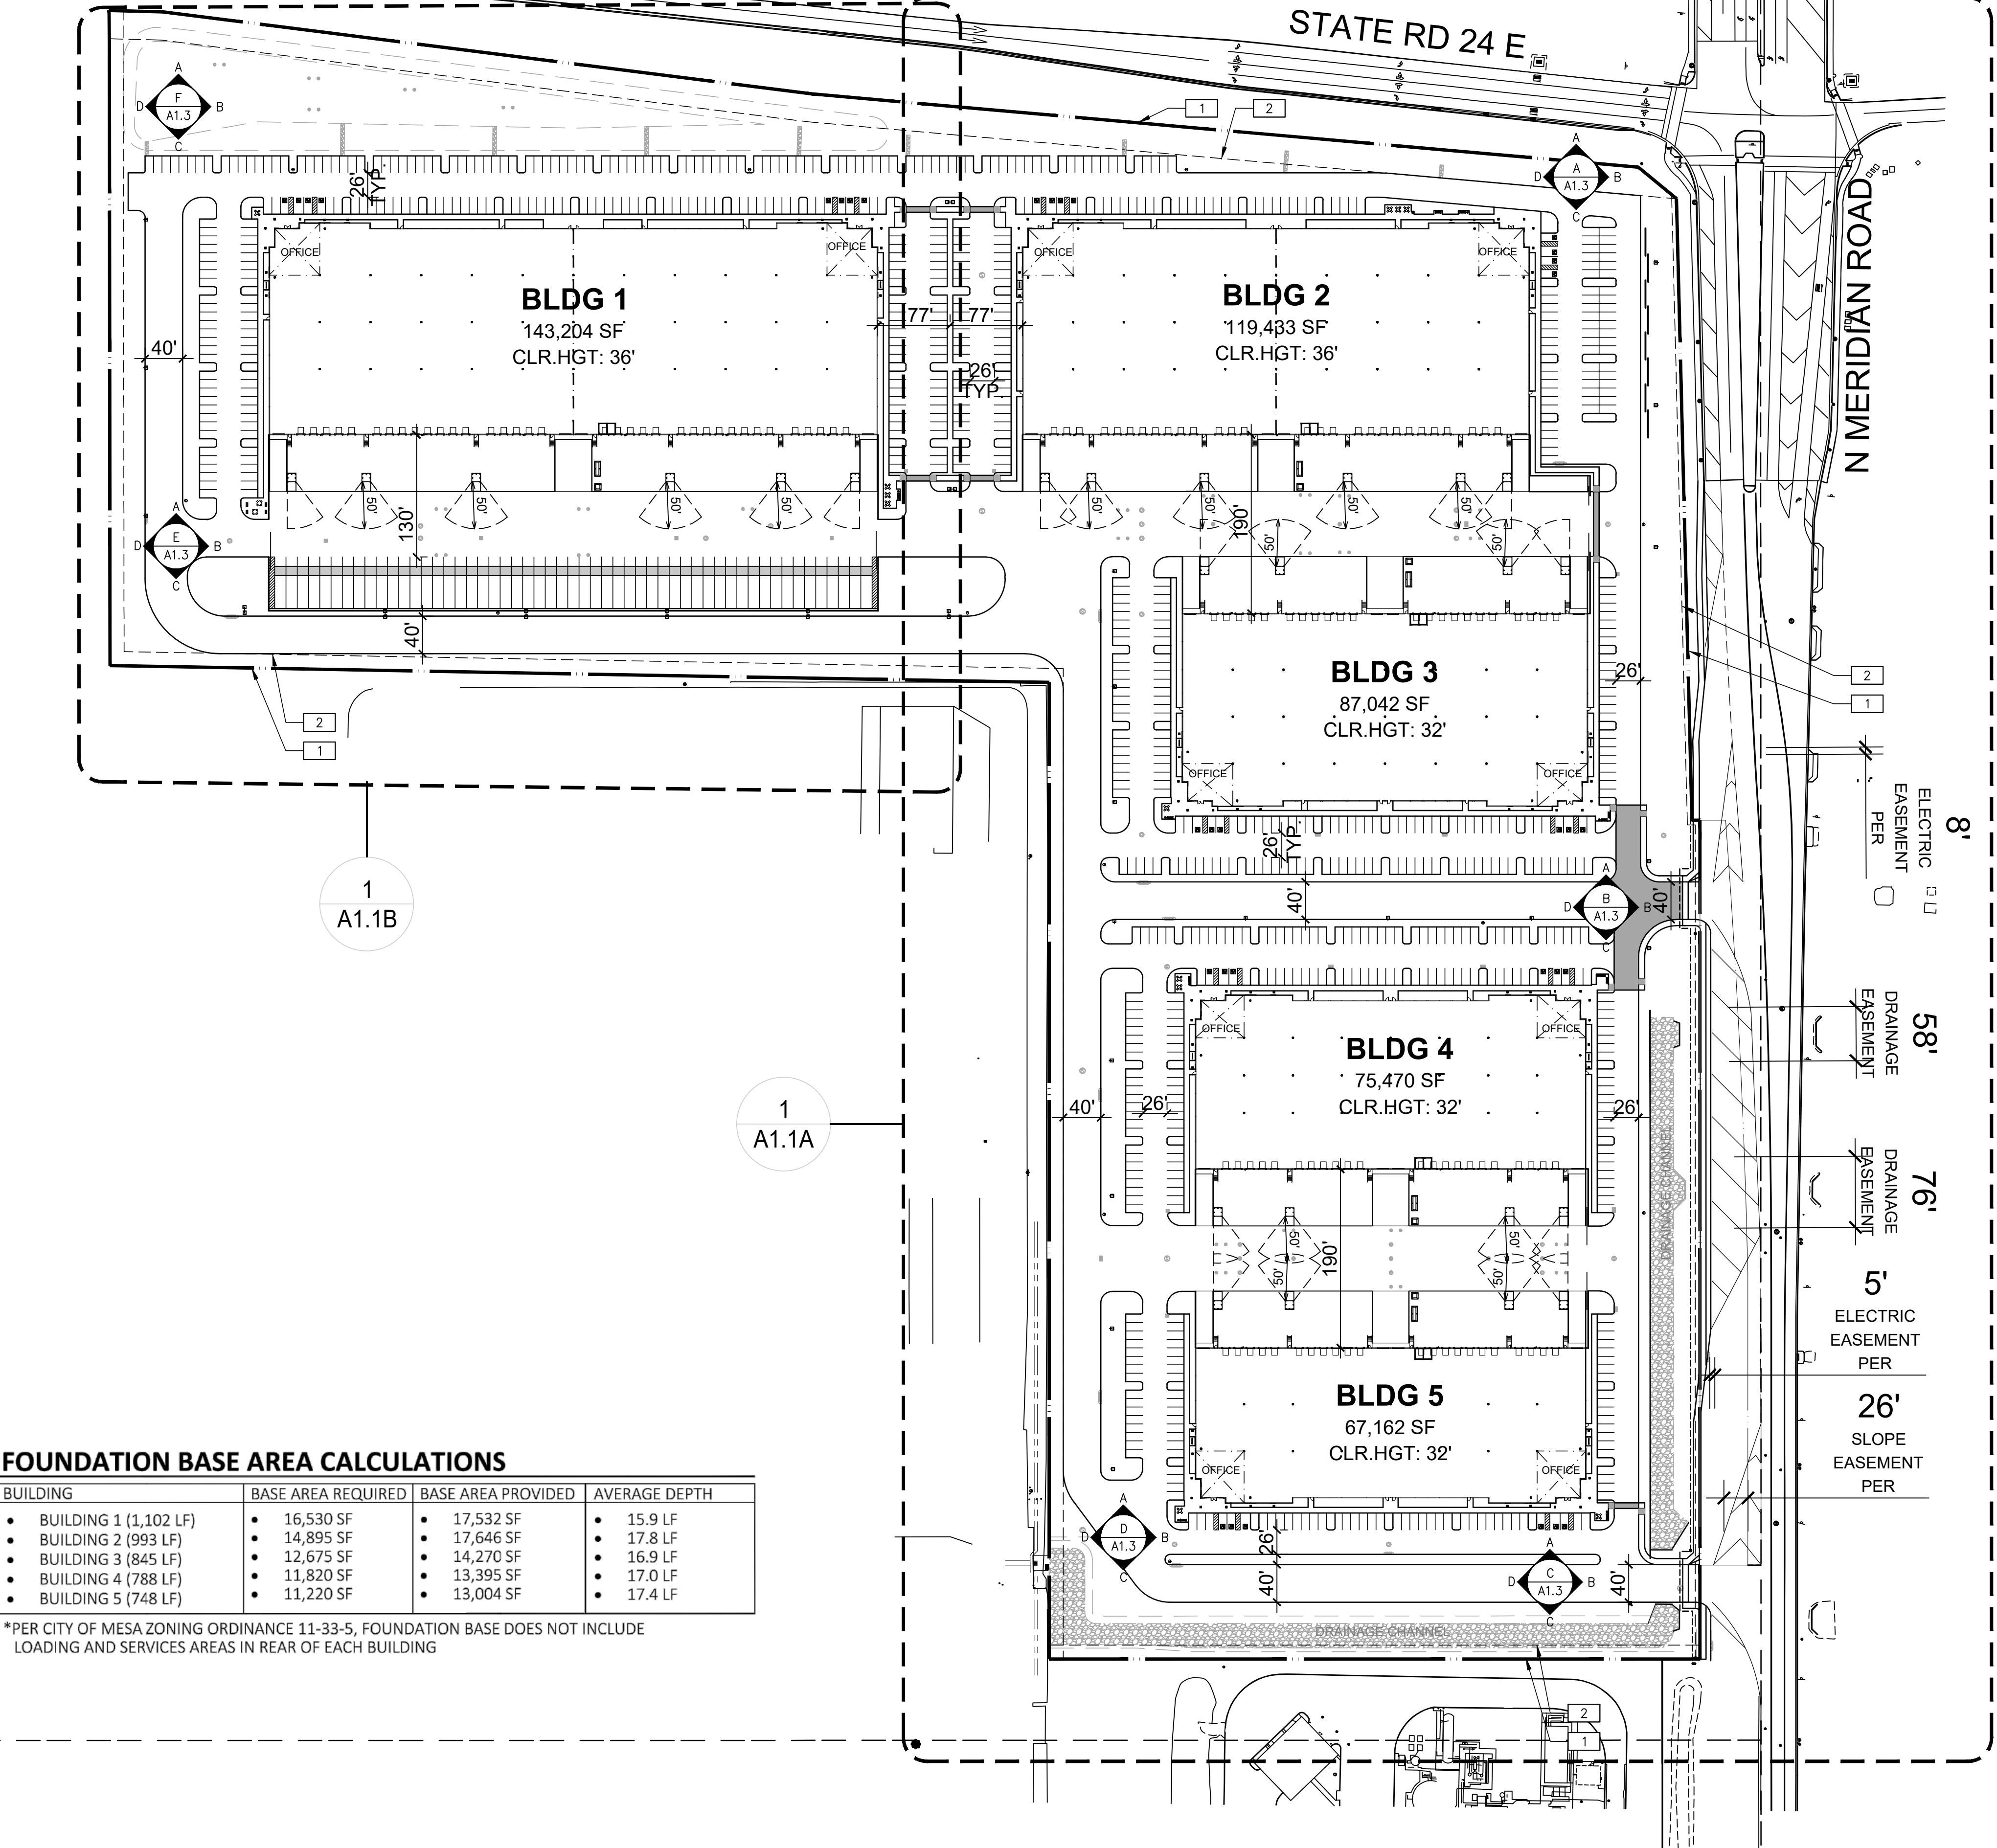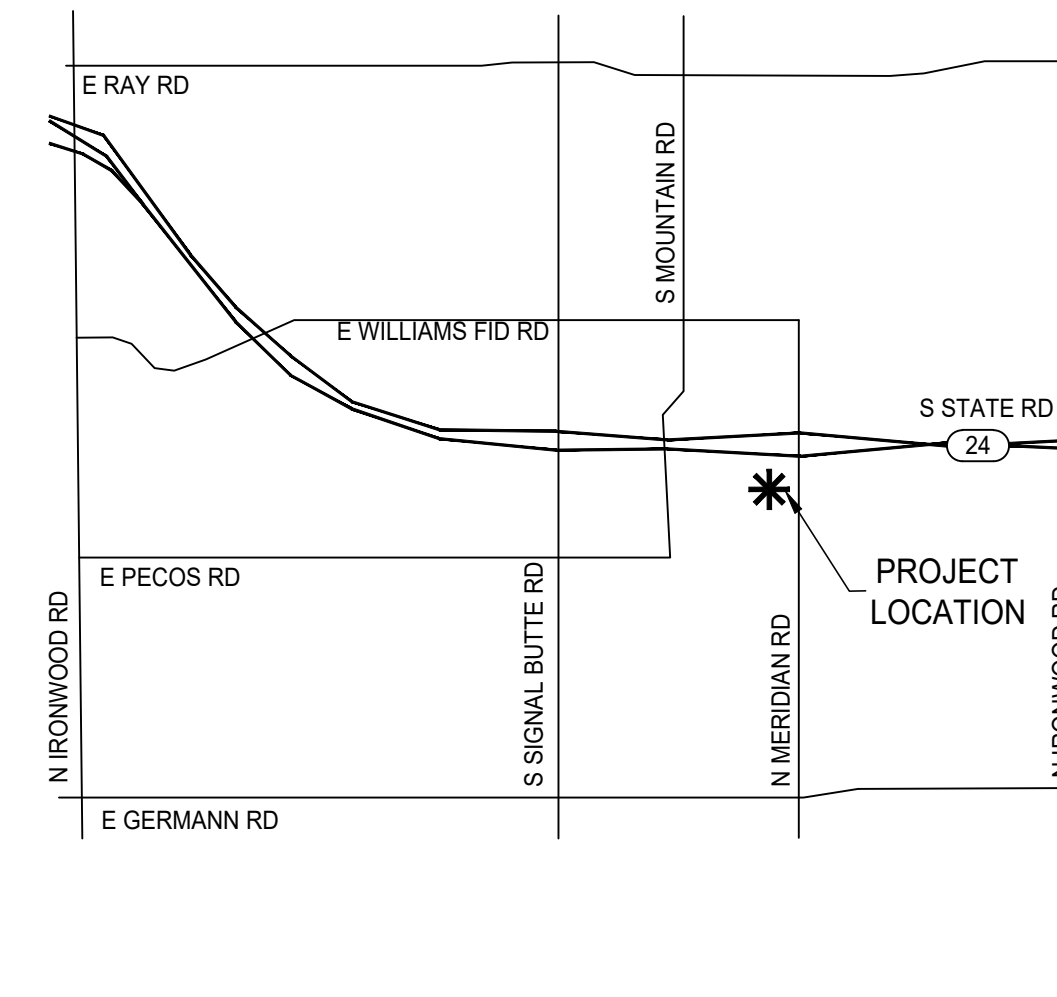

FOUNDATION BASE AREA CALCULATIONS


BUILDING	BASE AREA REQUIRED	BASE AREA PROVIDED	AVERAGE DEPTH
• BUILDING 1 (1,102 LF)	• 16,530 SF	• 17,532 SF	• 15.9 LF
• BUILDING 2 (993 LF)	• 14,895 SF	• 17,646 SF	• 17.8 LF
• BUILDING 3 (845 LF)	• 12,675 SF	• 14,270 SF	• 16.9 LF
• BUILDING 4 (788 LF)	• 11,820 SF	• 13,395 SF	• 17.0 LF
• BUILDING 5 (748 LF)	• 11,220 SF	• 13,004 SF	• 17.4 LF

*PER CITY OF MESA ZONING ORDINANCE 11-33-5, FOUNDATION BASE DOES NOT INCLUDE LOADING AND SERVICES AREAS IN REAR OF EACH BUILDING

WARE MALCOMB

ARCHITECTURE
PLANNING
INTERIORS

2777 E Camelback Rd Suite #225
Phoenix, AZ 85016
P 480.767.1001

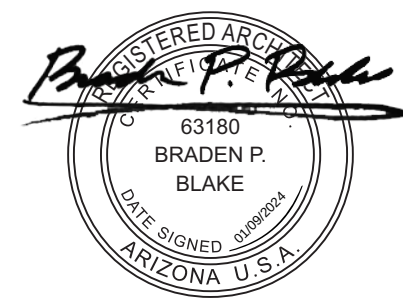

MERIDIAN INDUSTRIAL


6450 S MERIDIAN RD
MESA, ARIZONA 85212

ENLARGED SITE PLAN - BLDG'S 2-5

PA/PM: M. RETZLAFF
DRAWN BY: JD
JOB NO.: PHX22-0015-00

A1.1A

Nov 20 Nov 2023

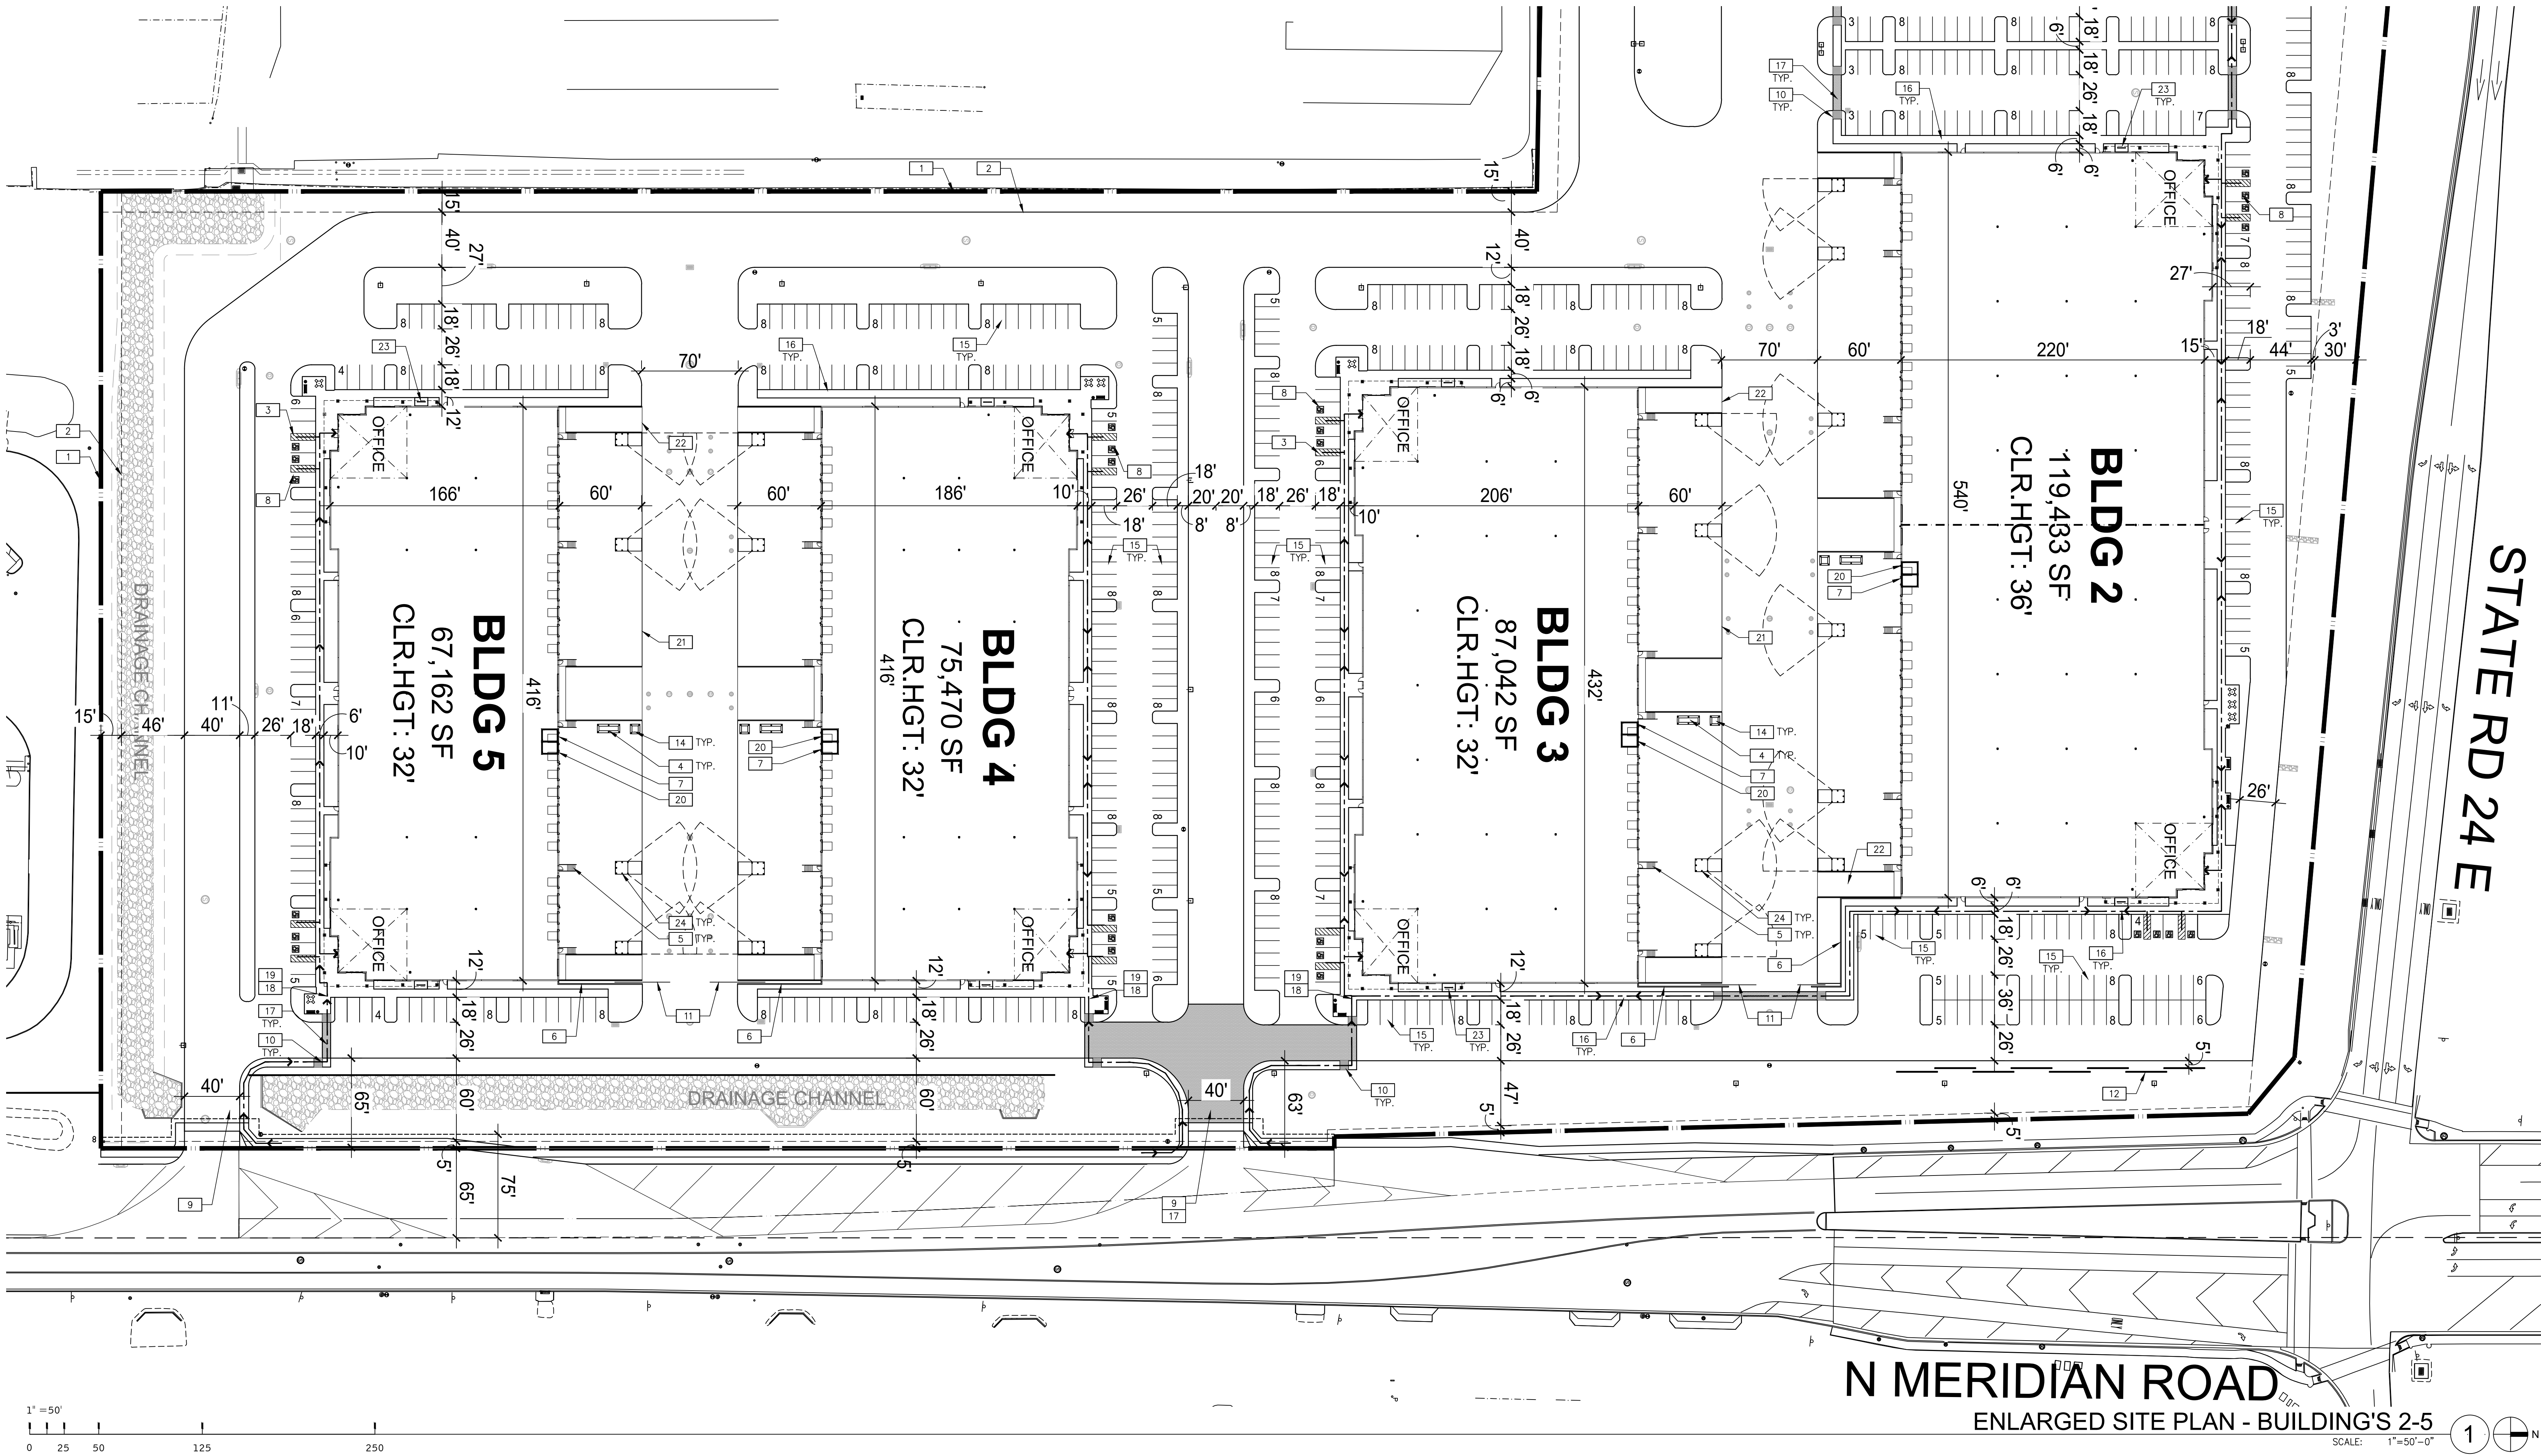

FOUNDATION BASE AREA CALCULATIONS

BUILDING	BASE AREA REQUIRED	BASE AREA PROVIDED	AVERAGE DEPTH
• BUILDING 1 (1,102 LF)	• 16,530 SF	• 17,532 SF	• 15.9 LF
• BUILDING 2 (993 LF)	• 14,895 SF	• 17,646 SF	• 17.8 LF
• BUILDING 3 (845 LF)	• 12,675 SF	• 14,270 SF	• 16.9 LF
• BUILDING 4 (788 LF)	• 11,820 SF	• 13,395 SF	• 17.0 LF
• BUILDING 5 (748 LF)	• 11,220 SF	• 13,004 SF	• 17.4 LF

*PER CITY OF MESA ZONING ORDINANCE 11-33-5, FOUNDATION BASE DOES NOT INCLUDE LOADING AND SERVICES AREAS IN REAR OF EACH BUILDING

SITE PLAN KEYNOTES

- 19 PATH OF TRAVEL TO R.O.W.
- 20 FIRE RISER/PUMP LOCATION
- 21 EDGE OF CONCRETE TRUCK APRON
- 22 TRUCK YARD SERVICE RAMP. SEE DETAILS 1&2/A1.6 FOR MORE INFO.
- 23 BICYCLE PARKING & CONCRETE PAD.(TYP.) SEE DETAILS 3&4/A1.5 FOR MORE INFO.
- 24 TRASH ENCLOSURE. (TYP.) REFER TO DETAILS 3, 4 & 5 ON SHEET A1.6

NOTE: REFER TO SHEET A1.7 & A1.8 FOR COMMON OPEN SPACE.

NOTE: REFER TO SHEET A1.9 FOR FIRE LANE ACCESS ROAD AND NOTES.



SITE LEGEND

- ACCESSIBLE PATH, 1:20 MAX. SLOPE, 2% MAX. CROSS SLOPE
- FIRE HYDRANT
- DECORATIVE CONCRETE

SITE PLAN KEYNOTES

- 1 PROPERTY LINE, (---)
- 2 SET BACK (-----)
- 3 HATCH INDICATES STRIPED ACCESSIBLE PARKING STALL AND/OR CROSSWALK PER CITY OF MESA ZONING STANDARDS. SEE DETAIL 1/A1.4 FOR MORE INFO.
- 4 EXTERIOR GRADE S.E.S. ON CONC. PAD WITH BOLLARD PROTECTION
- 5 DOCK HIGH STAIR & LANDING.
- 6 CMU SCREEN WALL, SEE DETAIL 3/A1.4
- 7 ELECTRICAL ROOM. SEE ELECTRICAL DRAWINGS FOR MORE INFO.
- 8 11' WIDE ADA VAN PARKING STALL PER CITY OF MESA ZONING STANDARDS.
- 9 NEW DRIVE / STREET.
- 10 ADA SIDEWALK RAMP (TYP.)
- 11 MANUAL SLIDING YARD GATE W/ EMERGENCY FIRE ACCESS KNOX BOX & FIRE LANE ACCESS GATE SIGNAGE PER LOCAL CODE REQUIREMENTS. TYP. AT EA. END OF TRUCK YARD. (TYP.) SEE DETAILS 17 & 18 ON SHEET A1.5 FOR MORE INFO.
- 12 3'-4" PARKING SCREEN WALL, SEE DETAILS 4 & 13 ON SHEET A1.4.
- 13 RETENTION BASIN.
- 14 ELECTRICAL TRANSFORMER ON CONC. PAD WITH BOLLARD PROTECTION
- 15 9'-0" x 18'-0" TYPICAL PARKING STALL
- 16 6'-0" WIDE SIDEWALK
- 17 DECORATIVE CONCRETE WALKWAY ACROSS DRIVE AISLE, SEE 12/A1.4 TYP.
- 18 ADA PATH OF TRAVEL TO MAIN & SECONDARY ENTRANCES. (TYP.)

W:\PHX\22\0015\00\Architectural\00\PLANNING\0015_A11A_ENLARGED SITE PLAN.dwg

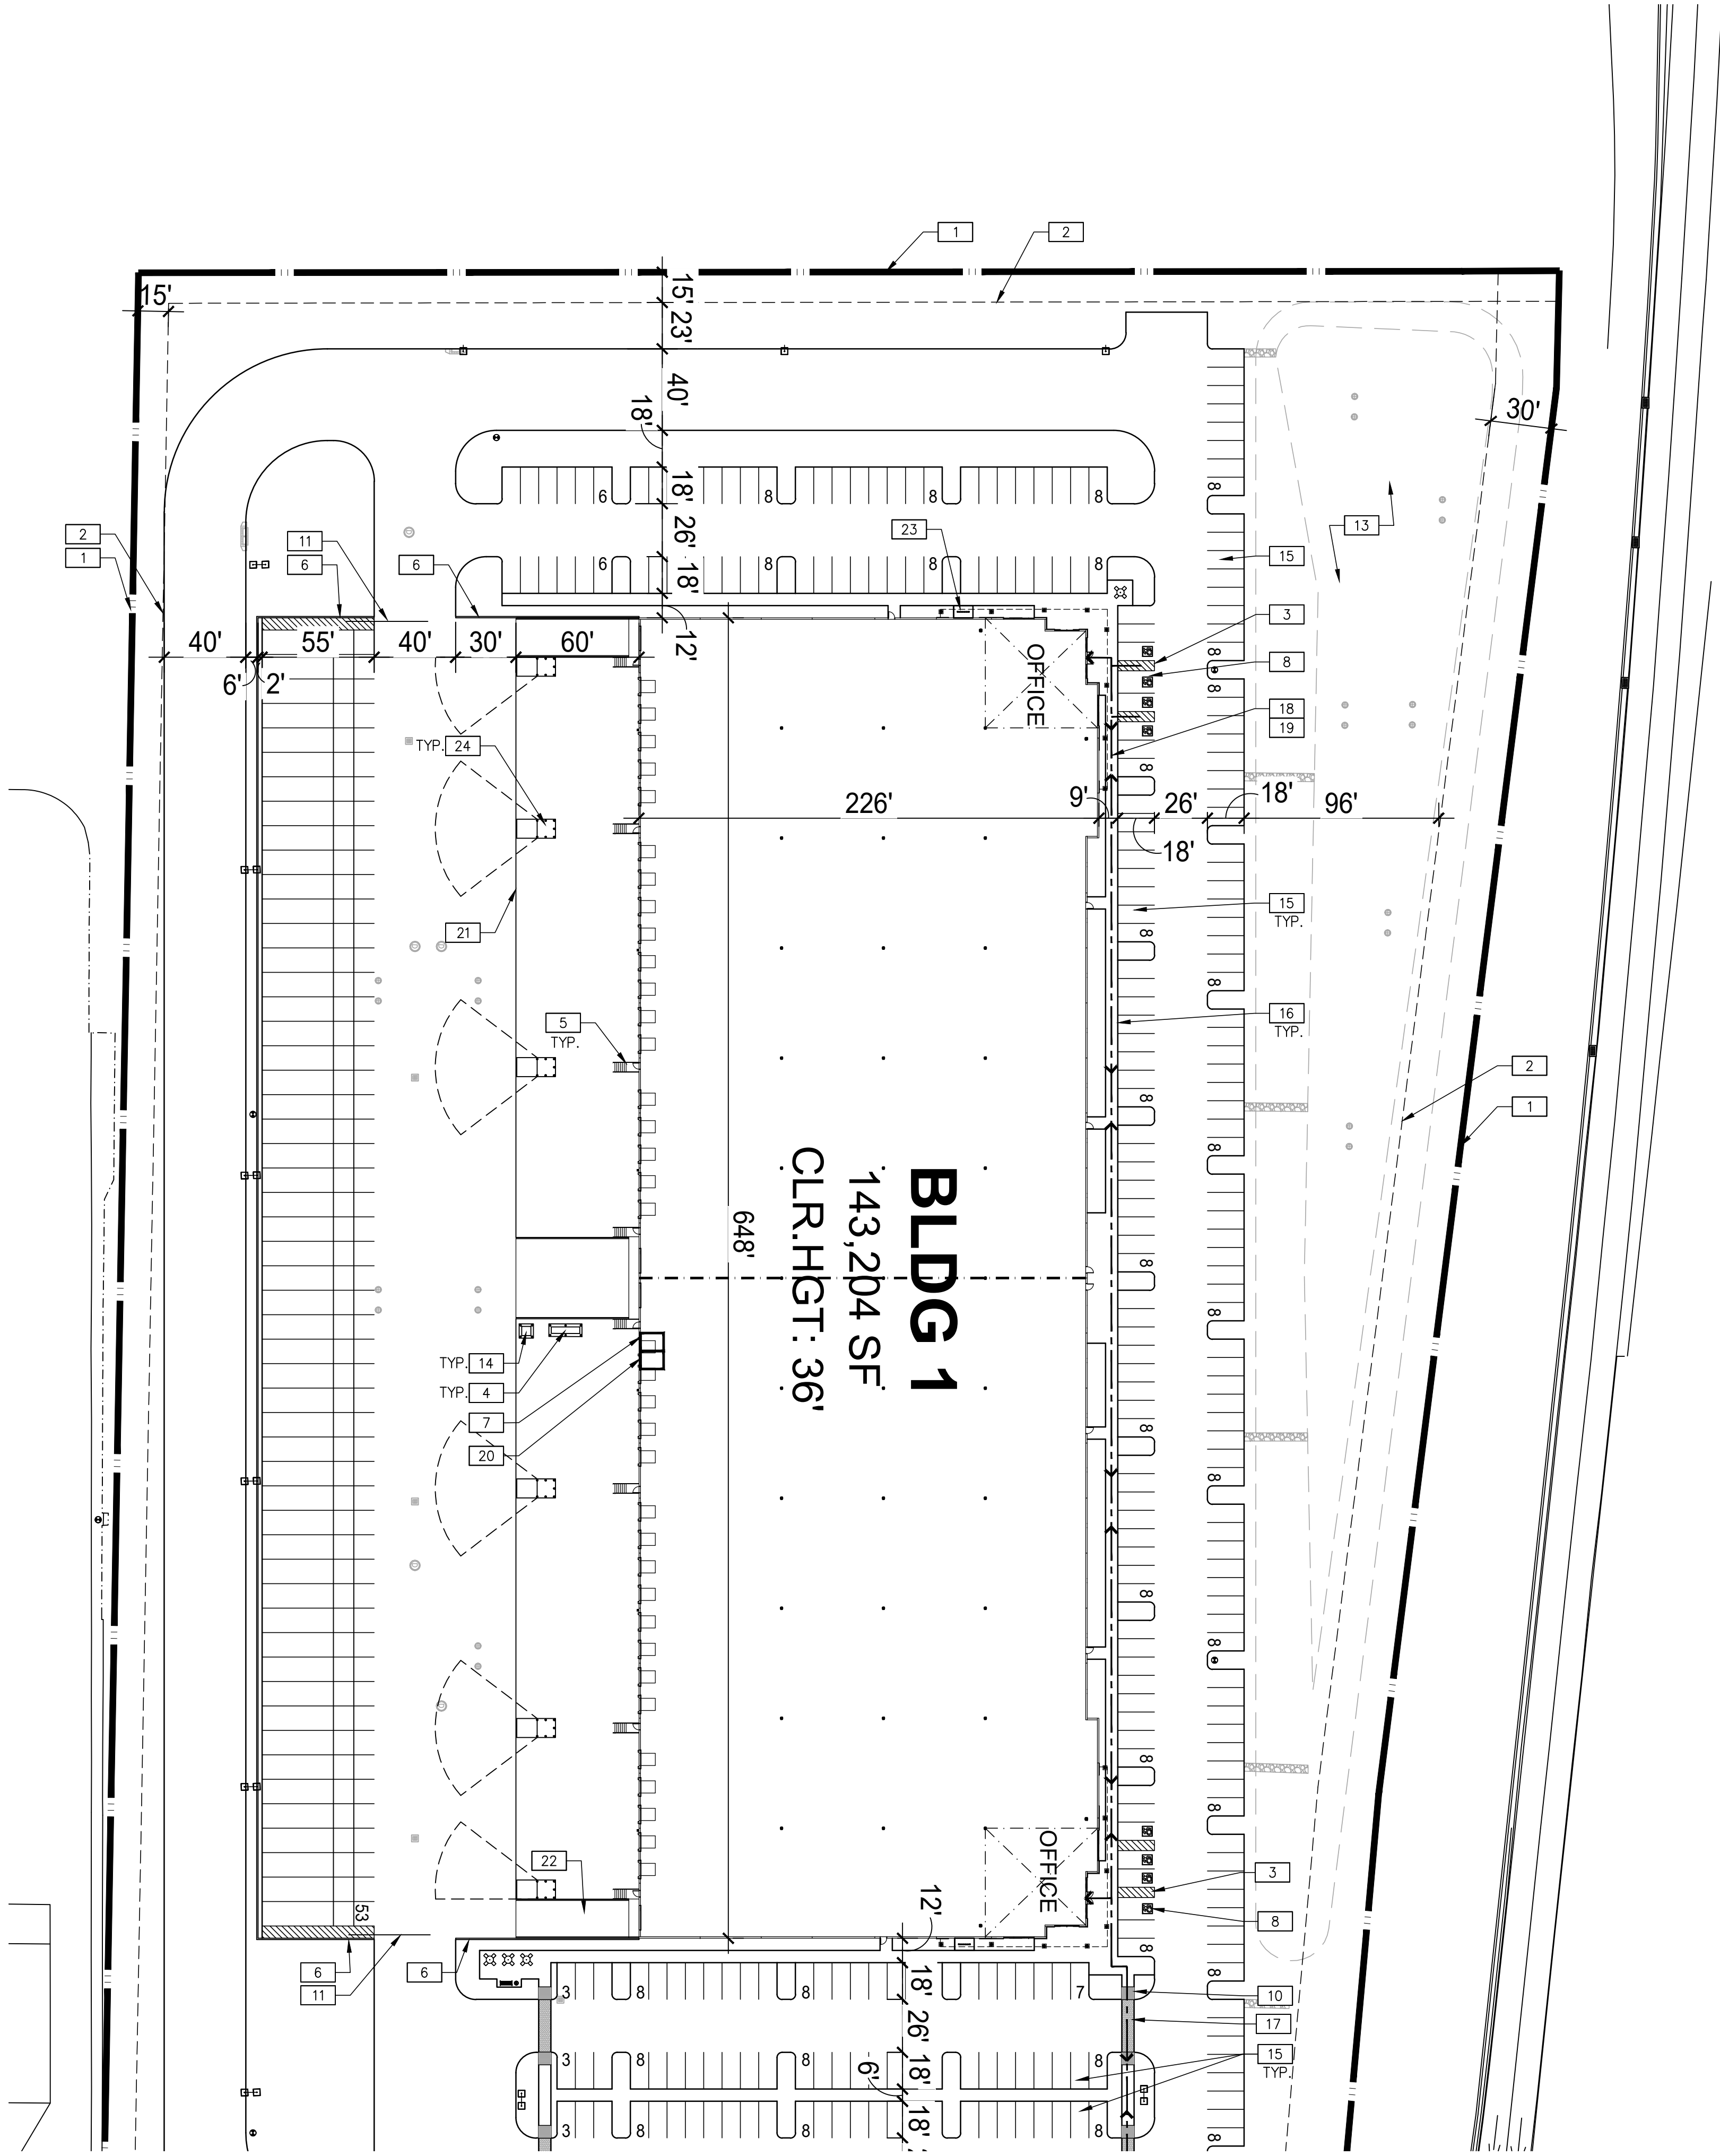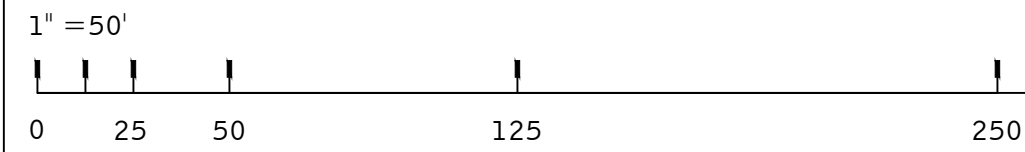


FOUNDATION BASE AREA CALCULATIONS

BUILDING	BASE AREA REQUIRED	BASE AREA PROVIDED	AVERAGE DEPTH
• BUILDING 1 (1,102 LF)	• 16,530 SF	• 17,532 SF	• 15.9 LF
• BUILDING 2 (993 LF)	• 14,895 SF	• 17,646 SF	• 17.8 LF
• BUILDING 3 (845 LF)	• 12,675 SF	• 14,270 SF	• 16.9 LF
• BUILDING 4 (788 LF)	• 11,820 SF	• 13,395 SF	• 17.0 LF
• BUILDING 5 (748 LF)	• 11,220 SF	• 13,004 SF	• 17.4 LF

*PER CITY OF MESA ZONING ORDINANCE 11-33-5, FOUNDATION BASE DOES NOT INCLUDE LOADING AND SERVICES AREAS IN REAR OF EACH BUILDING

ENLARGED SITE PLAN - BUILDING 1

SCALE: 1"=50'-0"

 

SITE PLAN KEYNOTES

- PROPERTY LINE, (————)
- SET BACK (- - - - -)
- HATCH INDICATES STRIPED ACCESSIBLE PARKING STALL AND/OR CROSSWALK PER CITY OF MESA ZONING STANDARDS. SEE DETAIL 1/A1.4 FOR MORE INFO.
- EXTERIOR GRADE S.E.S. ON CONC. PAD WITH BOLLARD PROTECTION
- DOCK HIGH STAIR & LANDING.
- CMU SCREEN WALL, SEE DETAIL 3/A1.4
- ELECTRICAL ROOM. SEE ELECTRICAL DRAWINGS FOR MORE INFO.
- 11' WIDE ADA VAN PARKING STALL PER CITY OF MESA ZONING STANDARDS.
- NEW DRIVE / STREET.
- ADA SIDEWALK RAMP (TYP.)
- MANUAL SLIDING YARD GATE W/ EMERGENCY FIRE ACCESS KNOX BOX.& FIRE LANE ACCESS GATE SIGNAGE PER LOCAL CODE REQUIREMENTS. TYP. AT E.A. END OF TRUCK YARD. (TYP.) SEE DETAILS 17 & 18 ON SHEET A1.5 FOR MORE INFO.
- 3'-4" PARKING SCREEN WALL, SEE DETAILS 4 & 13 ON SHEET A1.4
- RETENTION BASIN.
- ELECTRICAL TRANSFORMER ON CONC. PAD WITH BOLLARD PROTECTION
- 9'-0" x 18'-0" TYPICAL PARKING STALL
- 6'-0" WIDE SIDEWALK
- DECORATIVE CONCRETE WALKWAY ACROSS DRIVE AISLE. SEE 12/A1.4 TYP.
- ADA PATH OF TRAVEL TO MAIN & SECONDARY ENTRANCES. (TYP.)
- PATH OF TRAVEL TO R.O.W.
- FIRE RISER/PUMP LOCATION
- EDGE OF CONCRETE TRUCK APRON
- TRUCK YARD SERVICE RAMP, SEE DETAILS 1&2/A1.6 FOR MORE INFO.
- BICYCLE PARKING & CONCRETE PAD.(TYP.) SEE DETAILS 3&4/A1.5 FOR MORE INFO.
- TRASH ENCLOSURE (TYP.) REFER TO DETAIL 11/A1.4 & DETAILS 3, 4 & 5 ON SHEET A1.6

NOTE: REFER TO SHEET A1.7 & A1.8 FOR COMMON OPEN SPACE.

NOTE: REFER TO SHEET A1.9 FOR FIRE LANE ACCESS ROAD AND NOTES.

SITE LEGEND

- - - - → ACCESSIBLE PATH, 1:20 MAX. SLOPE, 2% MAX. CROSS SLOPE
- ⦿ FIRE HYDRANT
- ▢ DECORATIVE CONCRETE

ENLARGED SITE PLAN - BLDG 1


DATE	REMARKS

PA/PM:	M. RETZLAFF
DRAWN BY:	JD
JOB NO.:	PHX22-0015-00

SHEET
A1.1B
Mon, 20 Nov 2023


MERIDIAN 24 INDUSTRIAL

6450 S MERIDIAN RD
MESA, ARIZONA 85212

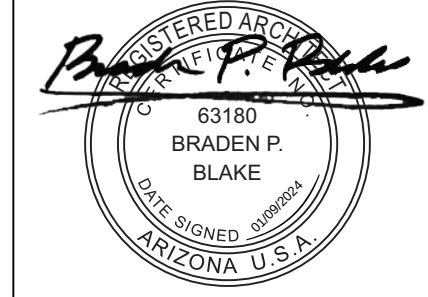


WARE MALCOMB
ARCHITECTURE
PLANNING
INTERIORS
CIVIL ENGINEERING
BRANDING
BUILDING MEASUREMENT
2777 E Camelback Rd Suite #325
Phoenix, AZ 85016
P 480.767.1001

W:\PHX\22\0015\00\Architectural\04\UD\PLANNING\0015_A12 SITE WALL EXHIBIT.dwg

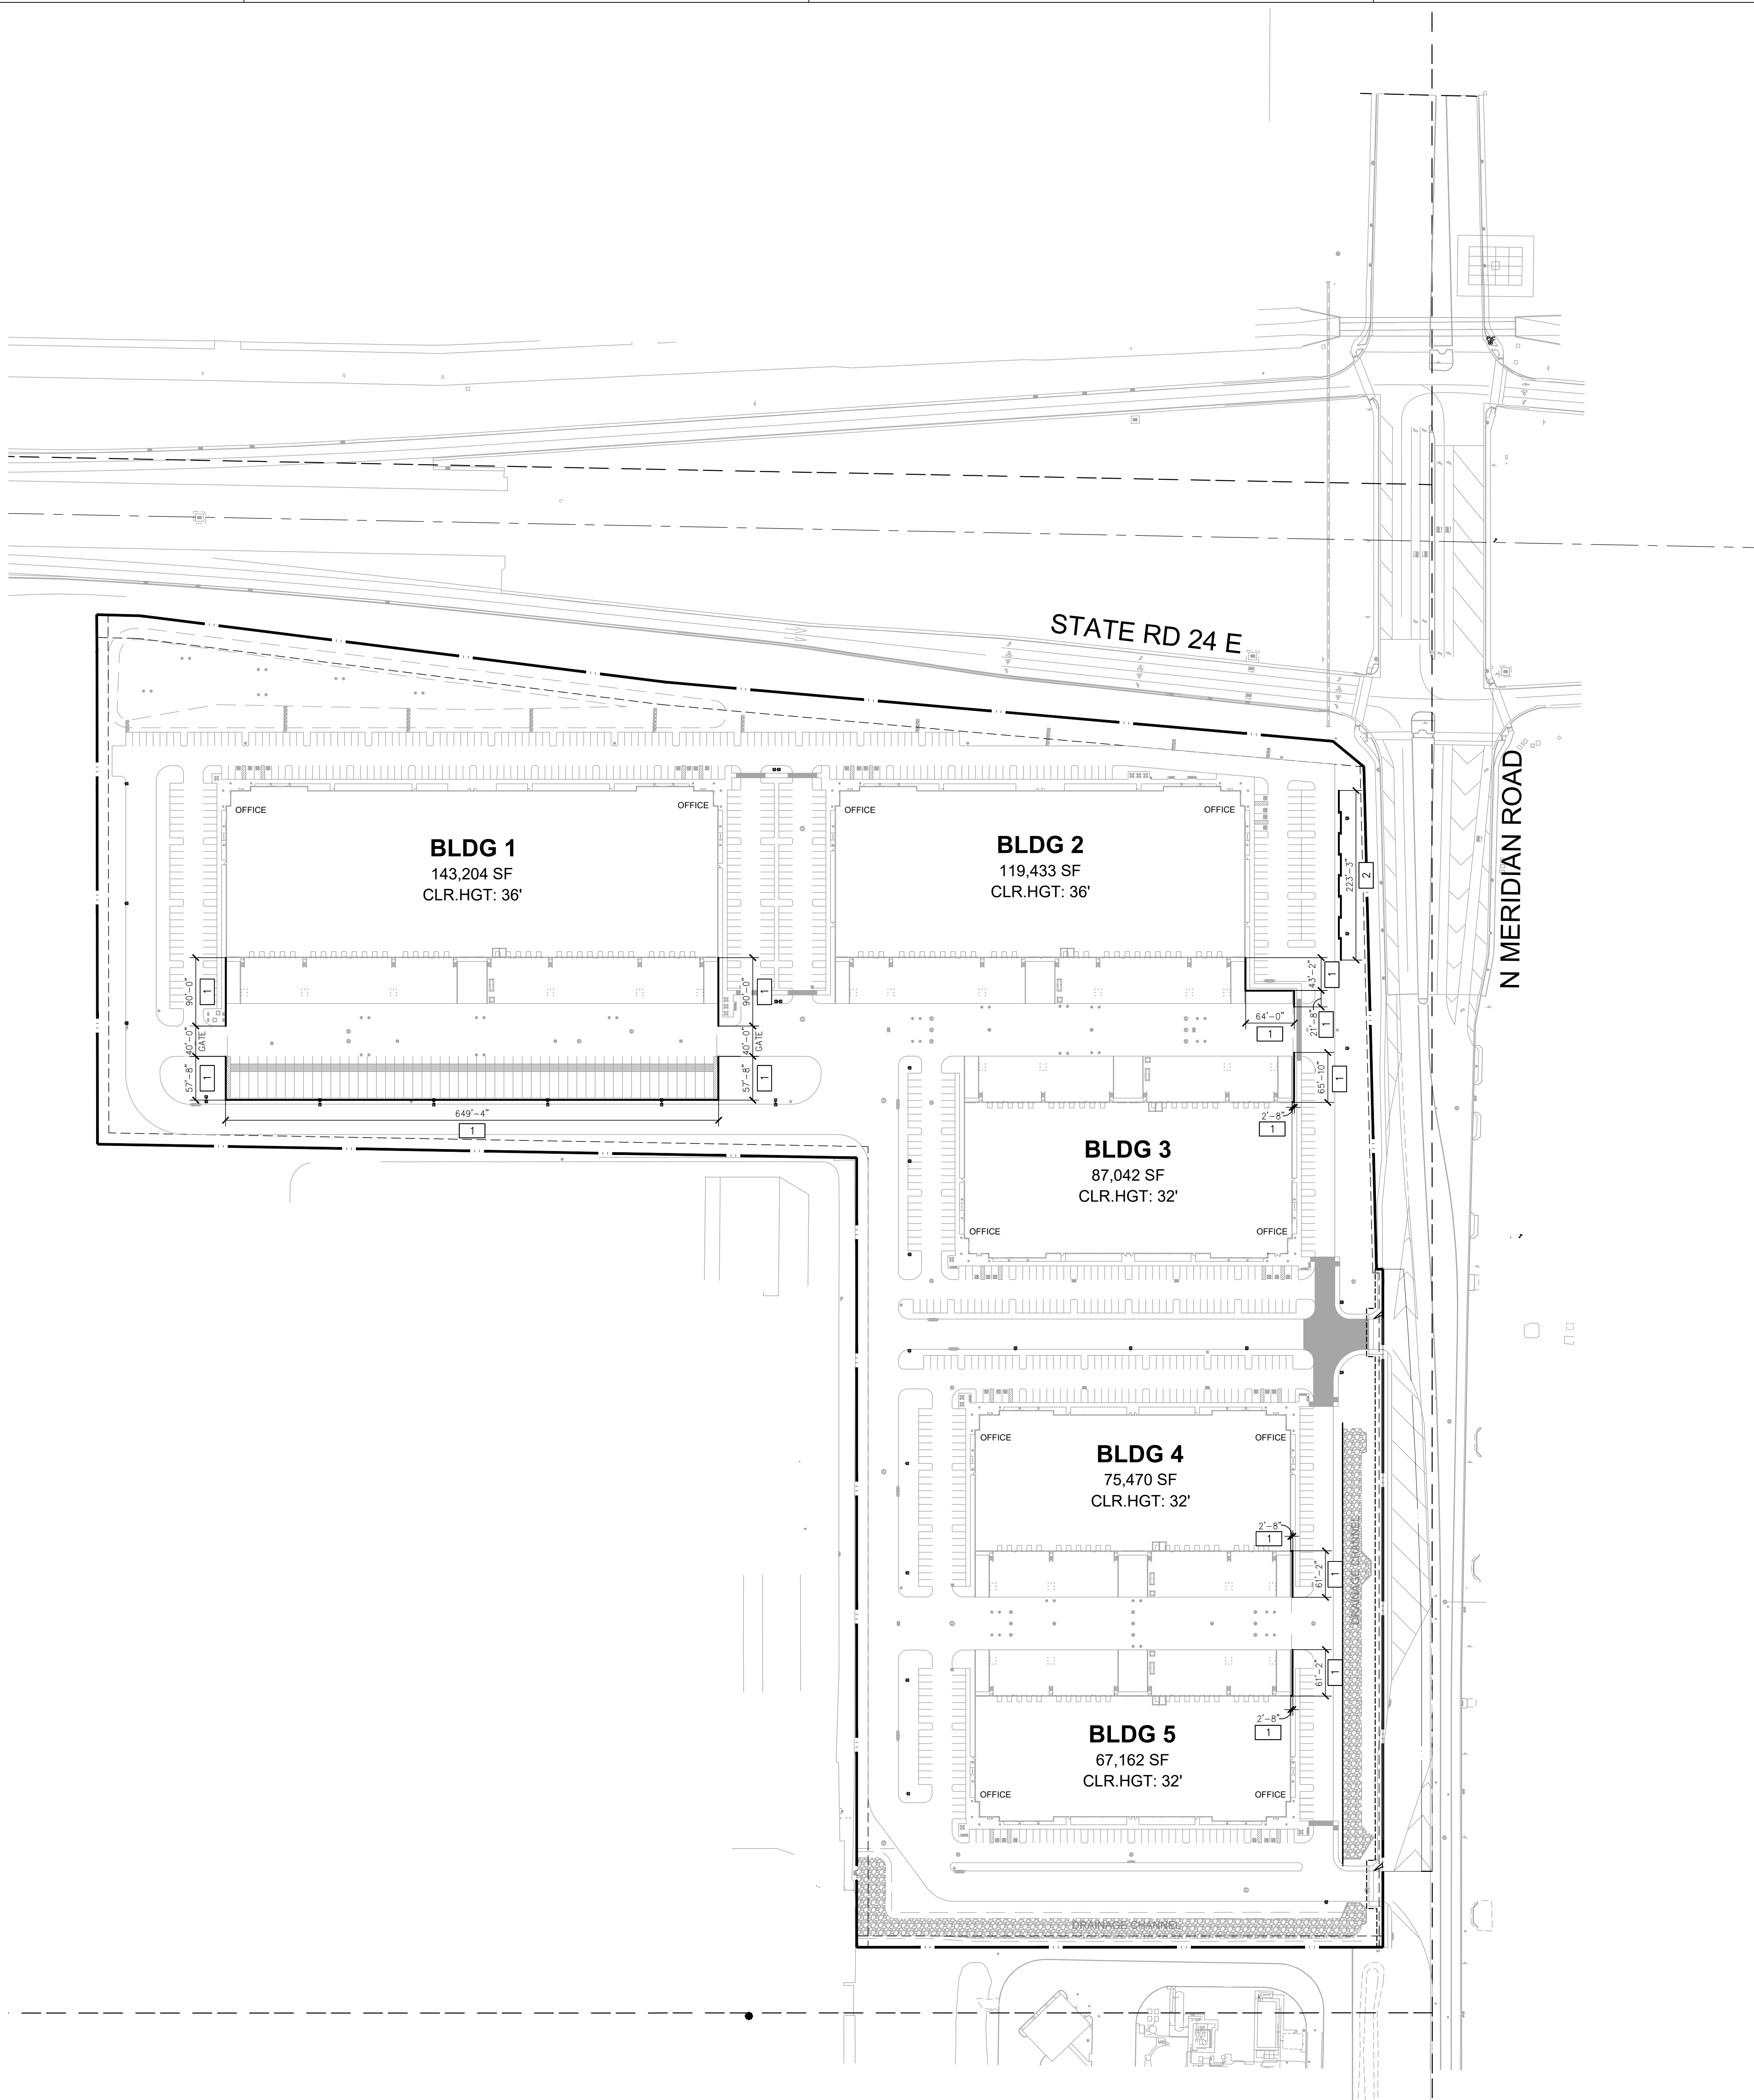

SITE SCREENING PLAN

SCALE: 1"=90'-0"

 


SITE PLAN KEYNOTES

- 1 8'-0" CMU SCREEN WALL, SEE DETAIL 3/A1.4
- 2 3'-4" PARKING SCREEN WALL, SEE DETAILS 4 & 13 ON SHEET A1.4

CAUTION: IF THIS SHEET IS NOT 30"x42" IT IS A REDUCED PRINT

WARE MALCOMB
ARCHITECTURE
PLANNING
INTERIORS

2777 E Camelback Rd Suite #325
Phoenix, AZ 85016
P 480.767.1001

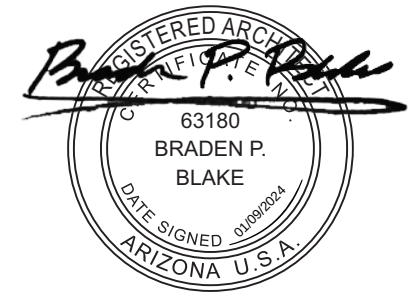

MERIDIAN 24 INDUSTRIAL

6450 S MERIDIAN RD
MESA, ARIZONA 85212

SITE SCREENING	
DATE	REMARKS

PA/PM:	M. RETZLAFF
DRAWN BY:	JD
JOB NO.:	PHX22-0015-00

SHEET

A1.2

Mon, 20 Nov 2023

W:\PHX\22\0015\00\Architectural\04\PLANNING\0015_A13_SITE_CONTEXT PHOTOS.dwg



-D-



-C-



-B-



-A-

CONTEXT PHOTO

SCALE: NTS

(A)



-D-



-C-



-B-



-A-

CONTEXT PHOTO

SCALE: NTS

(B)



-D-



-C-



-B-




-A-

CONTEXT PHOTO

SCALE: NTS

(C)

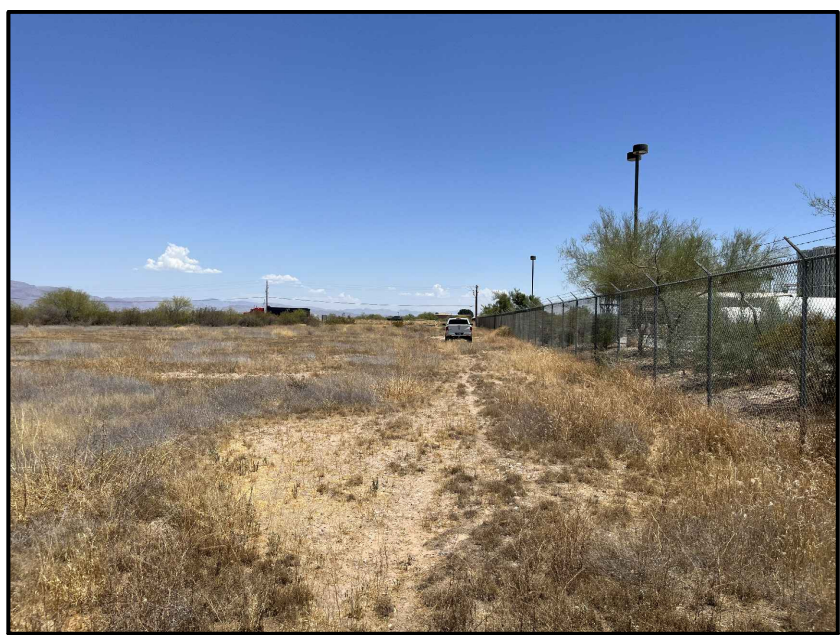

-D-



-C-



-B-



-A-

CONTEXT PHOTO

SCALE: NTS

(D)



-D-



-C-



-B-



-A-

CONTEXT PHOTO

SCALE: NTS

(E)



-D-



-C-



-B-



-A-

CONTEXT PHOTO

SCALE: NA

(F)

SITE CONTEXT PHOTOS


DATE	
REMARKS	

PA/PM:	M. RETZLAFF
DRAWN BY:	JD
JOB NO.:	PHX22-0015-00



SHEET
A1.3
Nov 20 Nov 2023

MERIDIAN 24 INDUSTRIAL











6450 S MERIDIAN RD
MESA, ARIZONA 85212

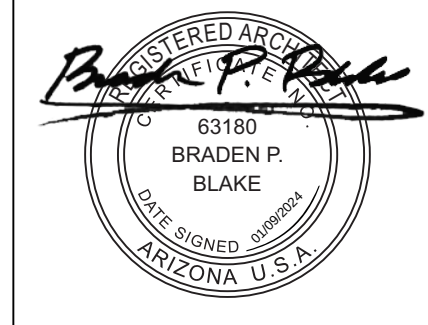




WARE MALCOMB
ARCHITECTURE
PLANNING
INTERIORS
2777 E Camelback Rd Suite #325
Phoenix, AZ 85016
P 480.767.1001

  


SCALE: 19

          

A1.5

   

- 2.02.2 SCALE: NTS 5

 

A1.6

WARE MALCOMB

ARCHITECTURE
PLANNING
INTERIORS
BRANDING
BUILDING MEASUREMENT

2777 E Camelback Rd Suite #225
Phoenix, AZ 85016
P 480.767.1001



MERIDIAN 24 INDUSTRIAL

6450 S MERIDIAN RD
MESA, ARIZONA 85212

OPEN SPACE PLAN

REMARKS

DATE

PA/PM: M. RETZLAFF


DRAWN BY: JD

JOB NO.: PHX22-0015-00

SHEET

A1.7

Mon, 20 Nov 2023

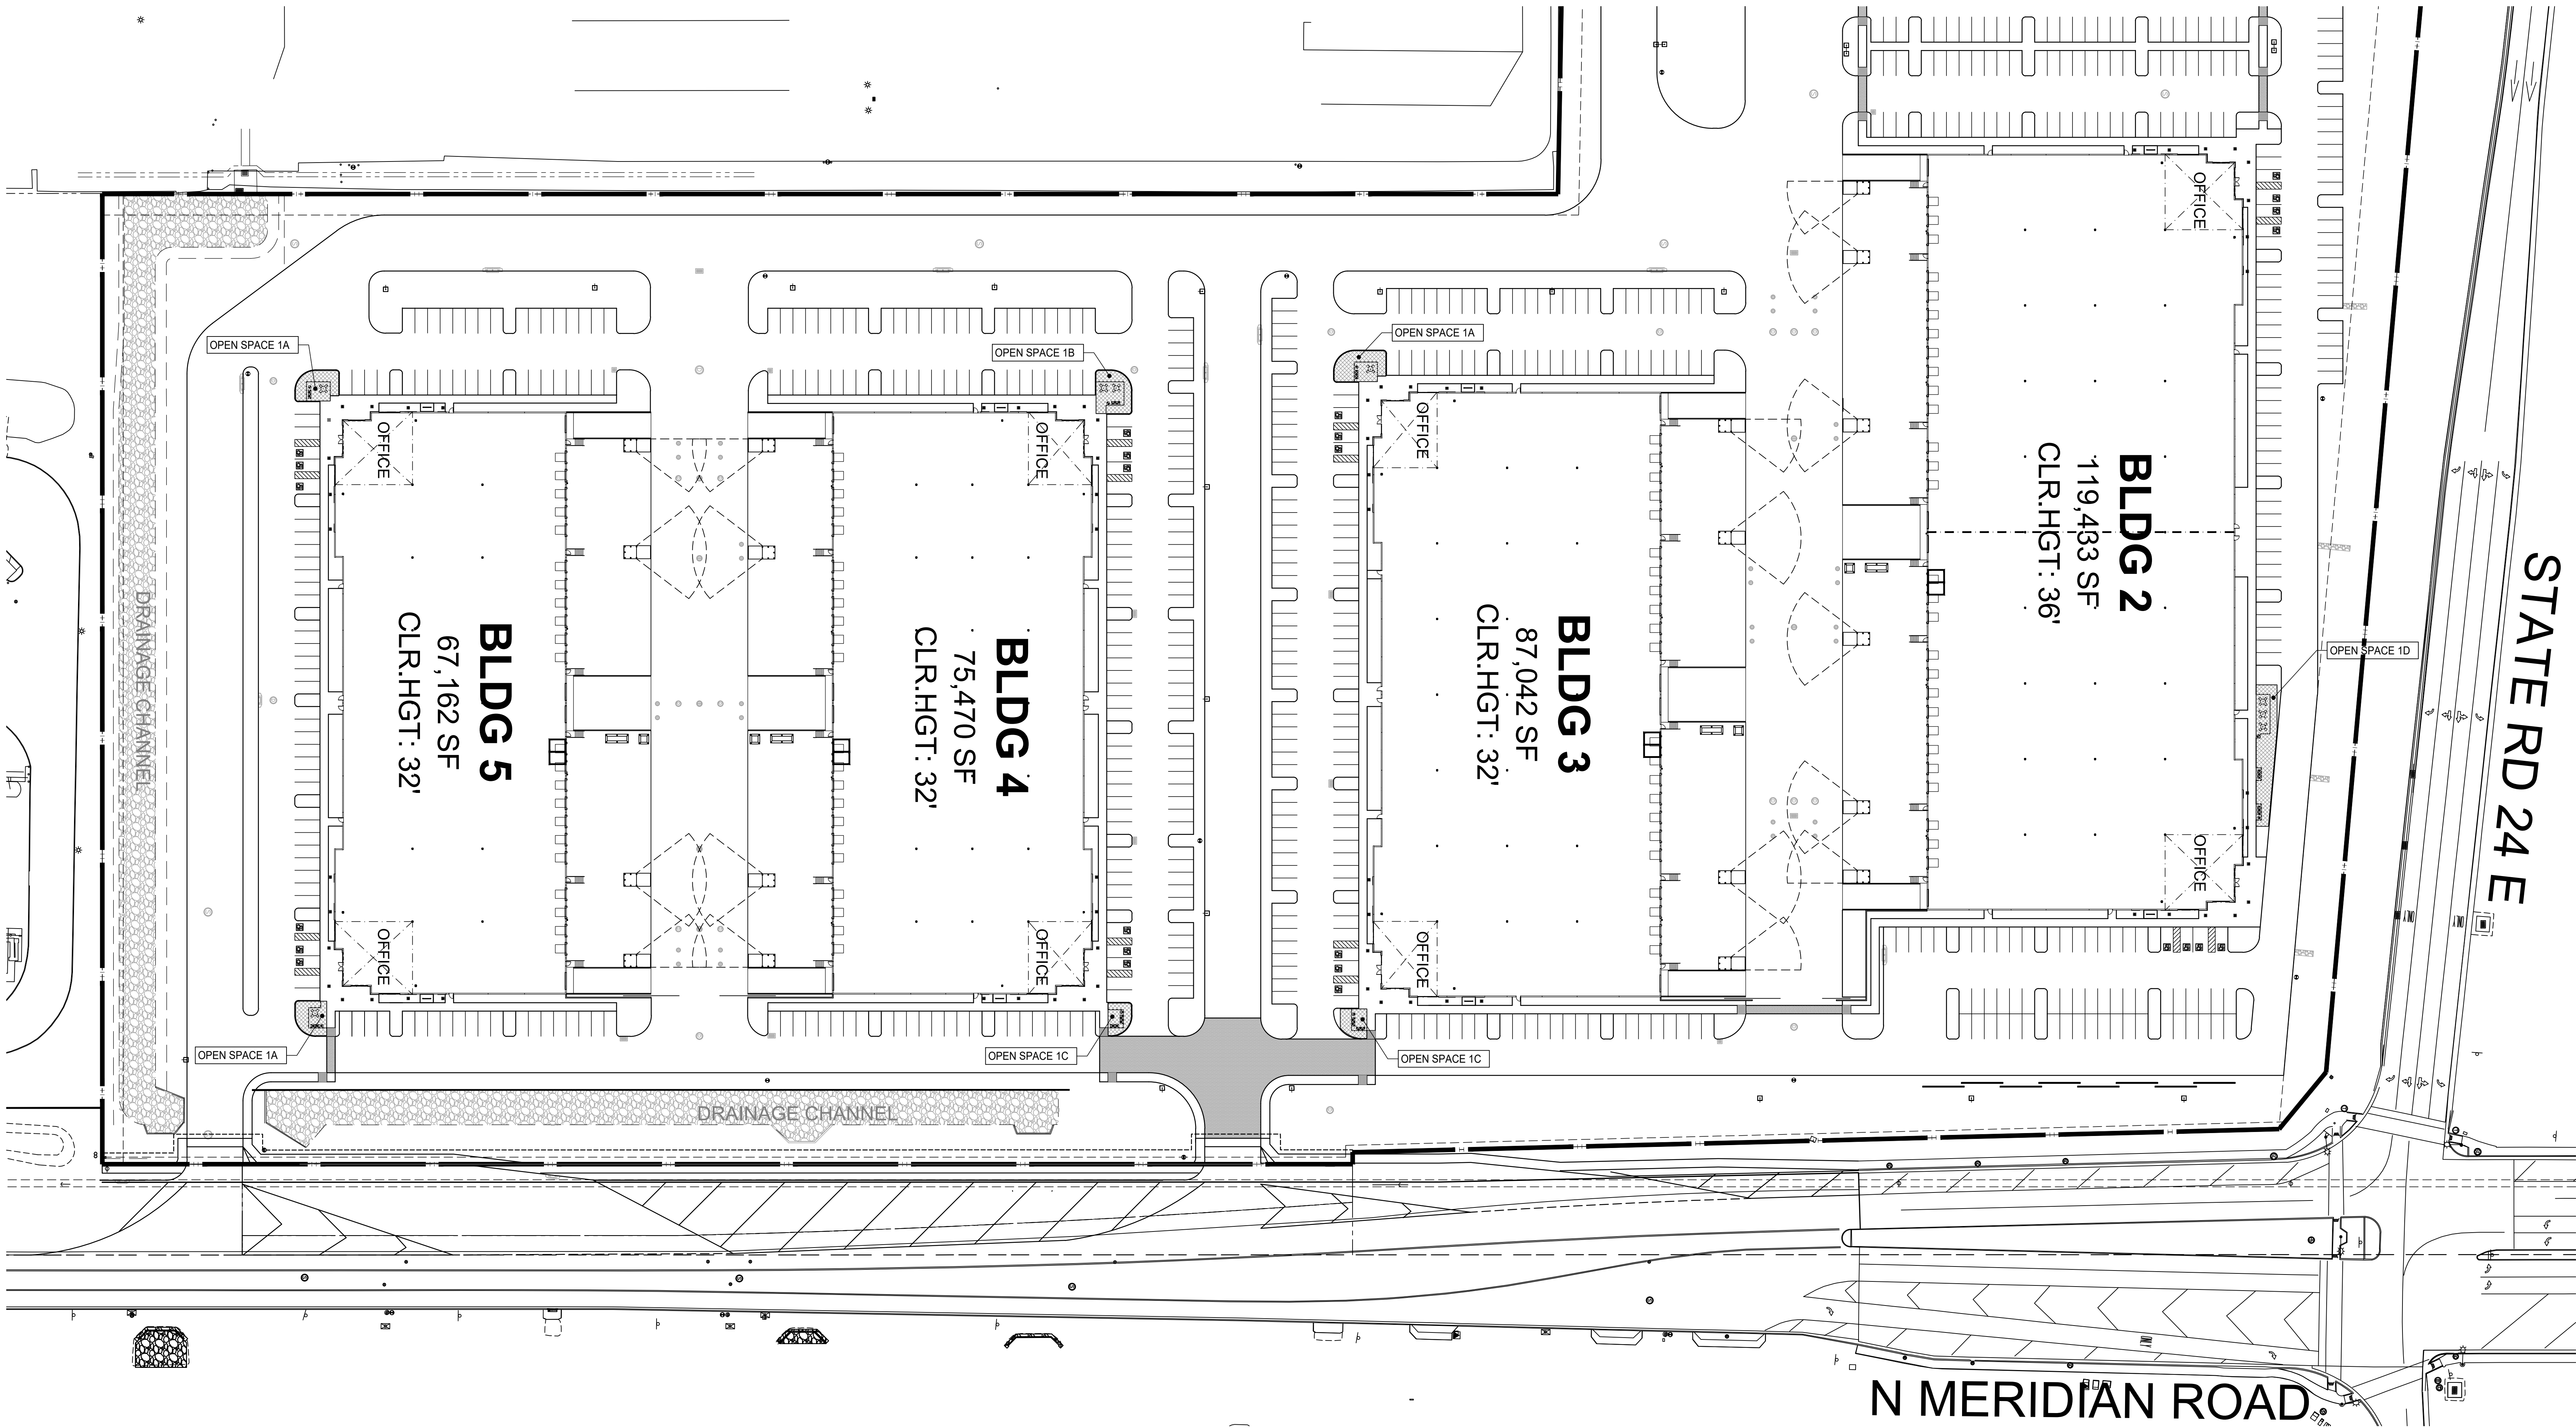

OPEN SPACE / BASE AREA PLAN - BUILDING'S 2-5

SCALE: 1"=30'-0"

FOUNDATION BASE AREA CALCULATIONS

BUILDING	BASE AREA REQUIRED	BASE AREA PROVIDED	AVERAGE DEPTH
• BUILDING 1 (1,102 LF)	• 16,530 SF	• 17,532 SF	• 15.9 LF
• BUILDING 2 (993 LF)	• 14,895 SF	• 17,646 SF	• 17.8 LF
• BUILDING 3 (845 LF)	• 12,675 SF	• 14,270 SF	• 16.9 LF
• BUILDING 4 (788 LF)	• 11,820 SF	• 13,395 SF	• 17.0 LF
• BUILDING 5 (748 LF)	• 11,220 SF	• 13,004 SF	• 17.4 LF

*PER CITY OF MESA ZONING ORDINANCE 11-33-5, FOUNDATION BASE DOES NOT INCLUDE LOADING AND SERVICES AREAS IN REAR OF EACH BUILDING

AMENITY SCHEDULE

OPEN SPACE 1A

- AMMENITIES:
- (1) BENCH
 - (1) OUTDOOR TABLES (PROVIDED BY OWNER/TENANT)
 - (1) TRASH RECEPTACLE

OPEN SPACE 1B

- AMMENITIES:
- (1) BENCH
 - (2) OUTDOOR TABLES (PROVIDED BY OWNER/TENANT)
 - (1) TRASH RECEPTACLE

OPEN SPACE 1C

- AMMENITIES:
- (2) BENCHES
 - (1) TRASH RECEPTACLE

OPEN SPACE 1D

- AMMENITIES:
- (2) BENCH
 - (3) OUTDOOR TABLES (PROVIDED BY OWNER/TENANT)
 - (2) TRASH RECEPTACLE

COMMON OPEN SPACE CALC


BUILDING 2
REQUIRED: 119,433 SF @ 1% = 1,194 SF
PROVIDED: 1,504 SF

BUILDING 3
REQUIRED: 87,042 SF @ 1% = 870 SF
PROVIDED: 1,104 SF

BUILDING 4
REQUIRED: 75,470 SF @ 1% = 755 SF
PROVIDED: 1,066 SF

BUILDING 5
REQUIRED: 67,162 SF @ 1% = 672 SF
PROVIDED: 1,101 SF

C:\Users\jackson\AppData\Local\Temp\AcPublish_9828\0015_A17_OPEN_SPACE_PLAN.dwg

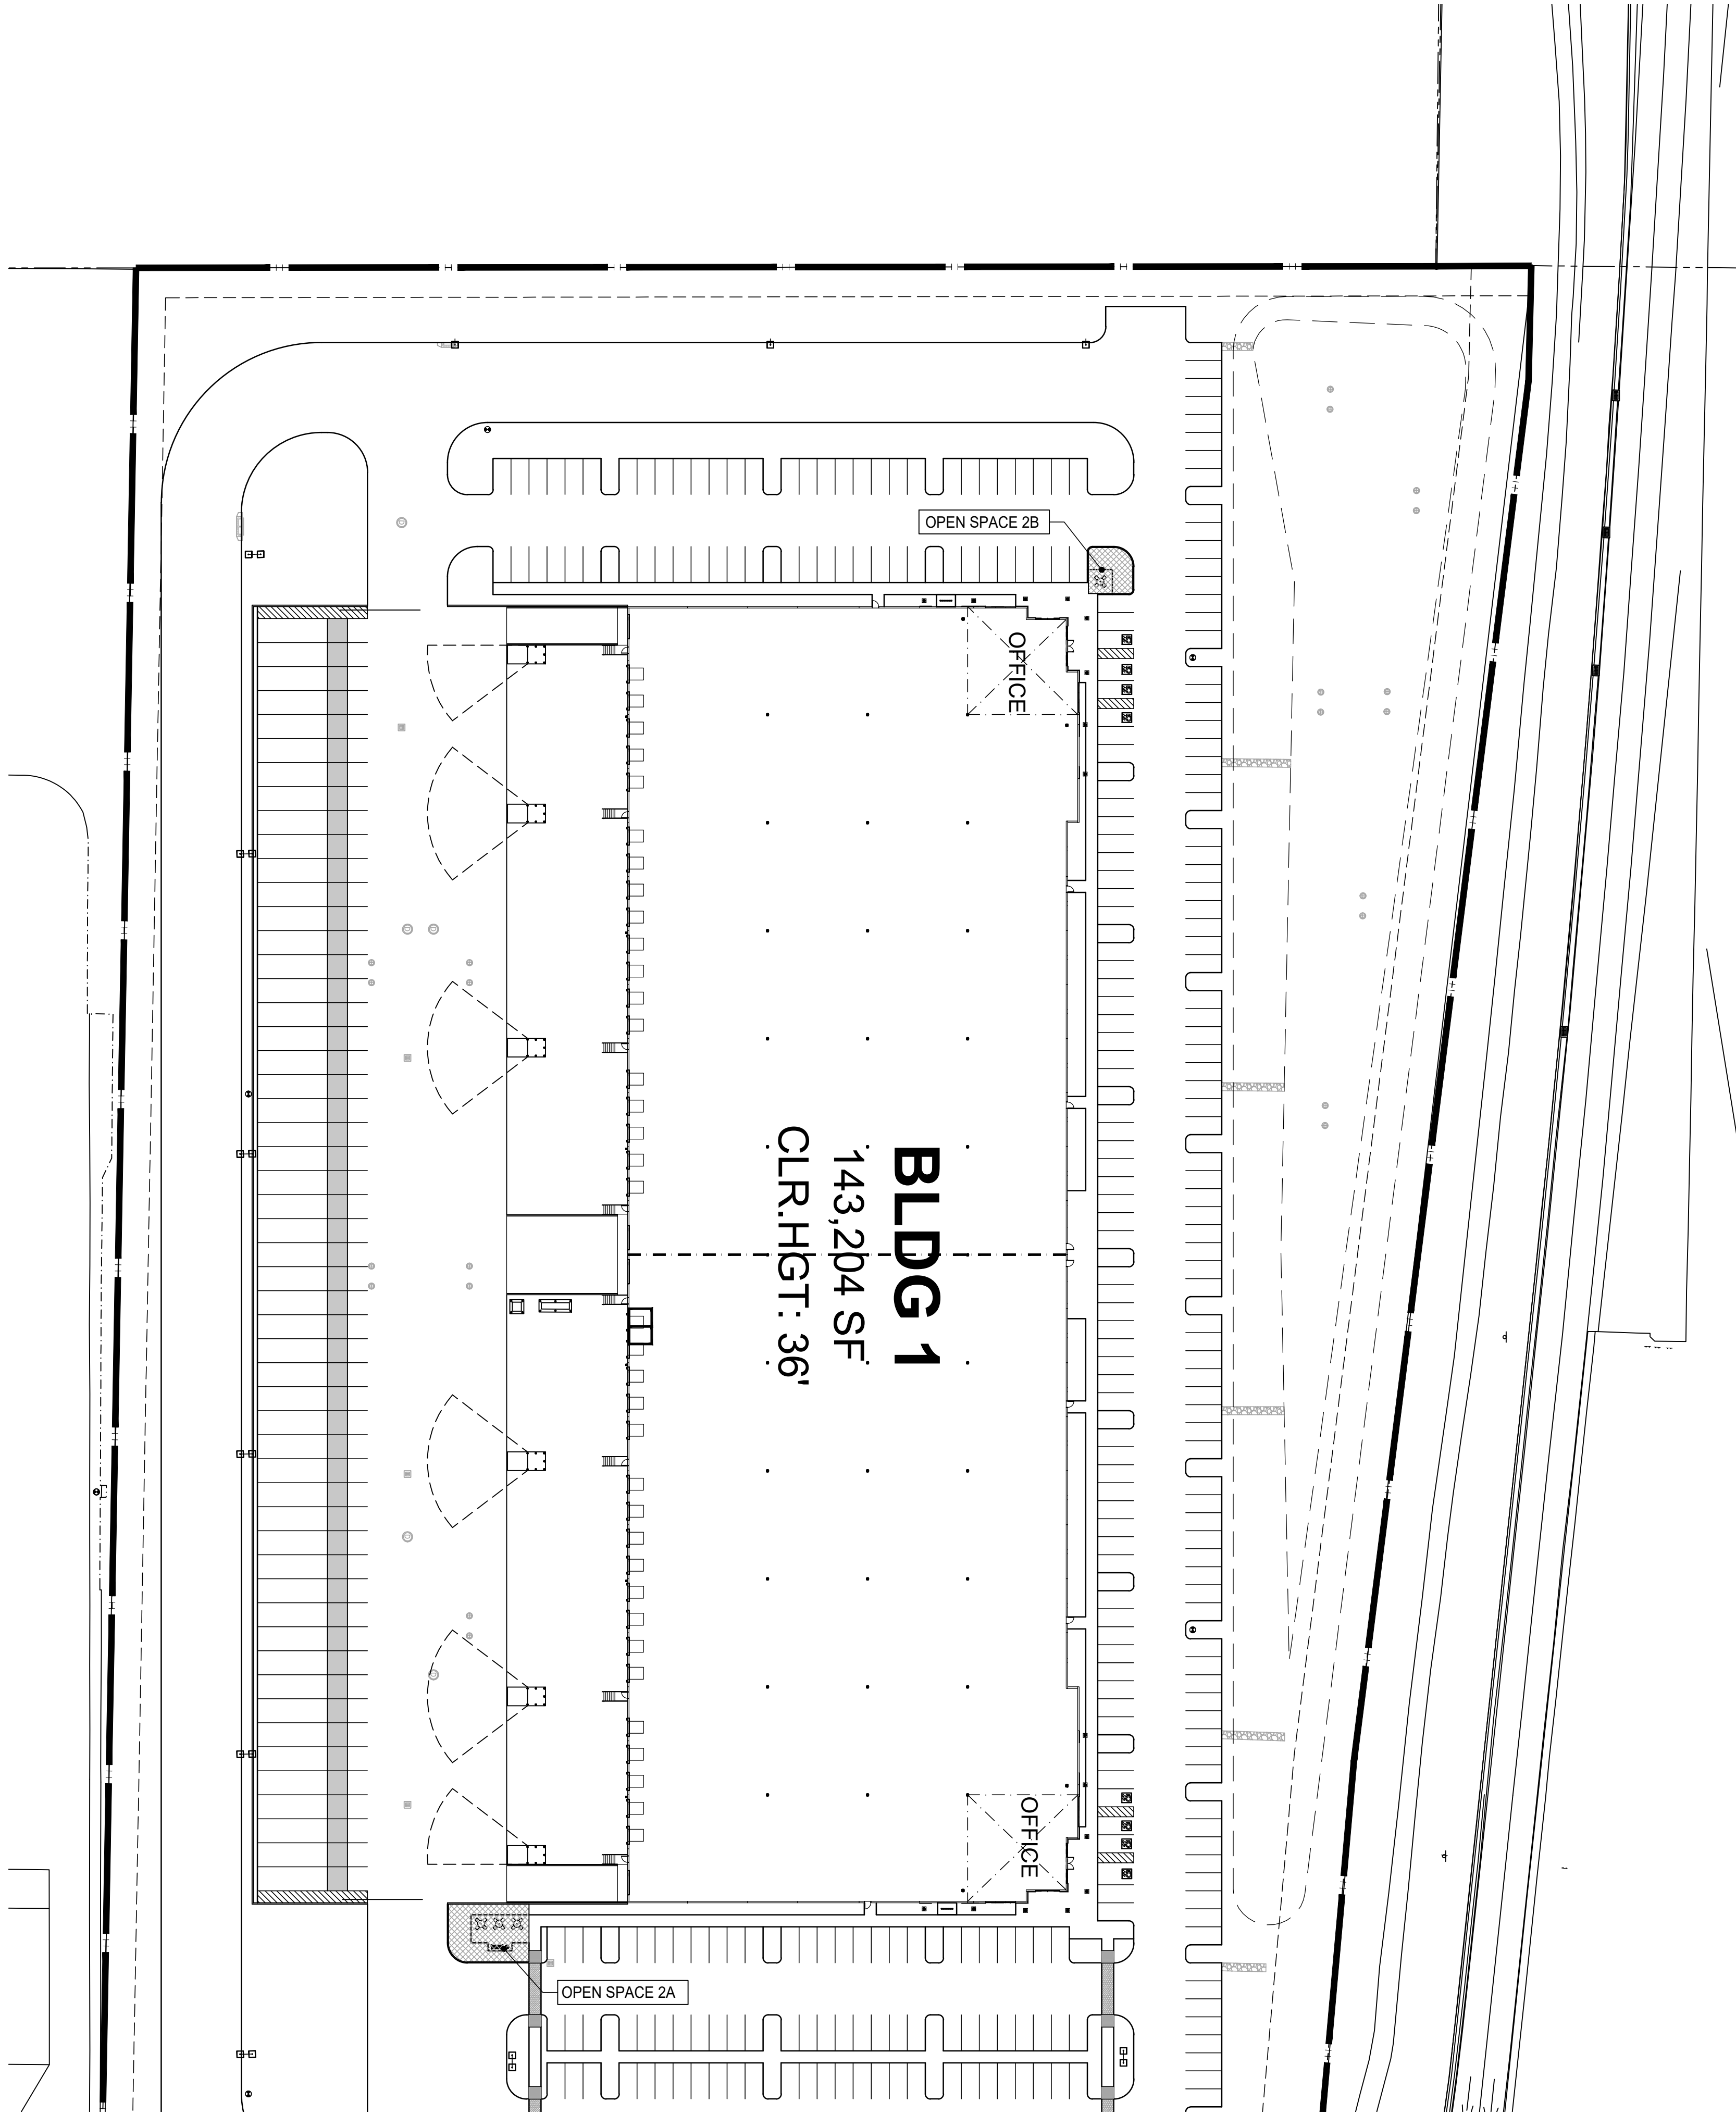


FOUNDATION BASE AREA CALCULATIONS

BUILDING	BASE AREA REQUIRED	BASE AREA PROVIDED	AVERAGE DEPTH
• BUILDING 1 (1,102 LF)	• 16,530 SF	• 17,532 SF	• 15.9 LF
• BUILDING 2 (993 LF)	• 14,895 SF	• 17,646 SF	• 17.8 LF
• BUILDING 3 (845 LF)	• 12,675 SF	• 14,270 SF	• 16.9 LF
• BUILDING 4 (788 LF)	• 11,820 SF	• 13,395 SF	• 17.0 LF
• BUILDING 5 (748 LF)	• 11,220 SF	• 13,004 SF	• 17.4 LF

*PER CITY OF MESA ZONING ORDINANCE 11-33-5, FOUNDATION BASE DOES NOT INCLUDE LOADING AND SERVICES AREAS IN REAR OF EACH BUILDING

OPEN SPACE / BASE AREA PLAN - BUILDING 1

SCALE: 1"=30'-0"

 

COMMON OPEN SPACE CALC

BUILDING 1
REQUIRED: 143,204 SF @ 1% = 1,432 SF
PROVIDED: 1,632 SF

AMENITY SCHEDULE

OPEN SPACE 2A

- AMENITIES:
- (1) BENCH
 - (3) OUTDOOR TABLES (PROVIDED BY OWNER/TENANT)
 - (1) TRASH RECEPTACLE

OPEN SPACE 2B

- AMENITIES:
- (1) OUTDOOR TABLE (PROVIDED BY OWNER/TENANT)

OPEN SPACE PLAN

DATE

P/APP: M. RETZLAFF

DRAWN BY: JD

JOB NO.: PHX22-0015-00


SHEET

A1.8

Nov 20 Nov 2023

MERIDIAN 24 INDUSTRIAL

6450 S MERIDIAN RD
MESA, ARIZONA 85212

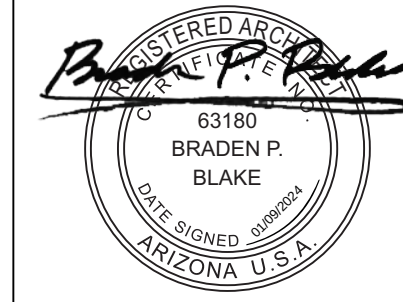

WARE MALCOMB

ARCHITECTURE
PLANNING
INTERIORS

2777 E Camelback Rd Suite #325
Phoenix, AZ 85016
P 480.767.1001

CAUTION: IF THIS SHEET IS NOT 30"x42" IT IS A REDUCED PRINT



Doc. 14 D-2-3035




OUTDOOR TABLE / BENCH / TRASH RECEPTACLE - IMAGES

REFERENCE: A1.7/A1.8

SCALE: NTS

7

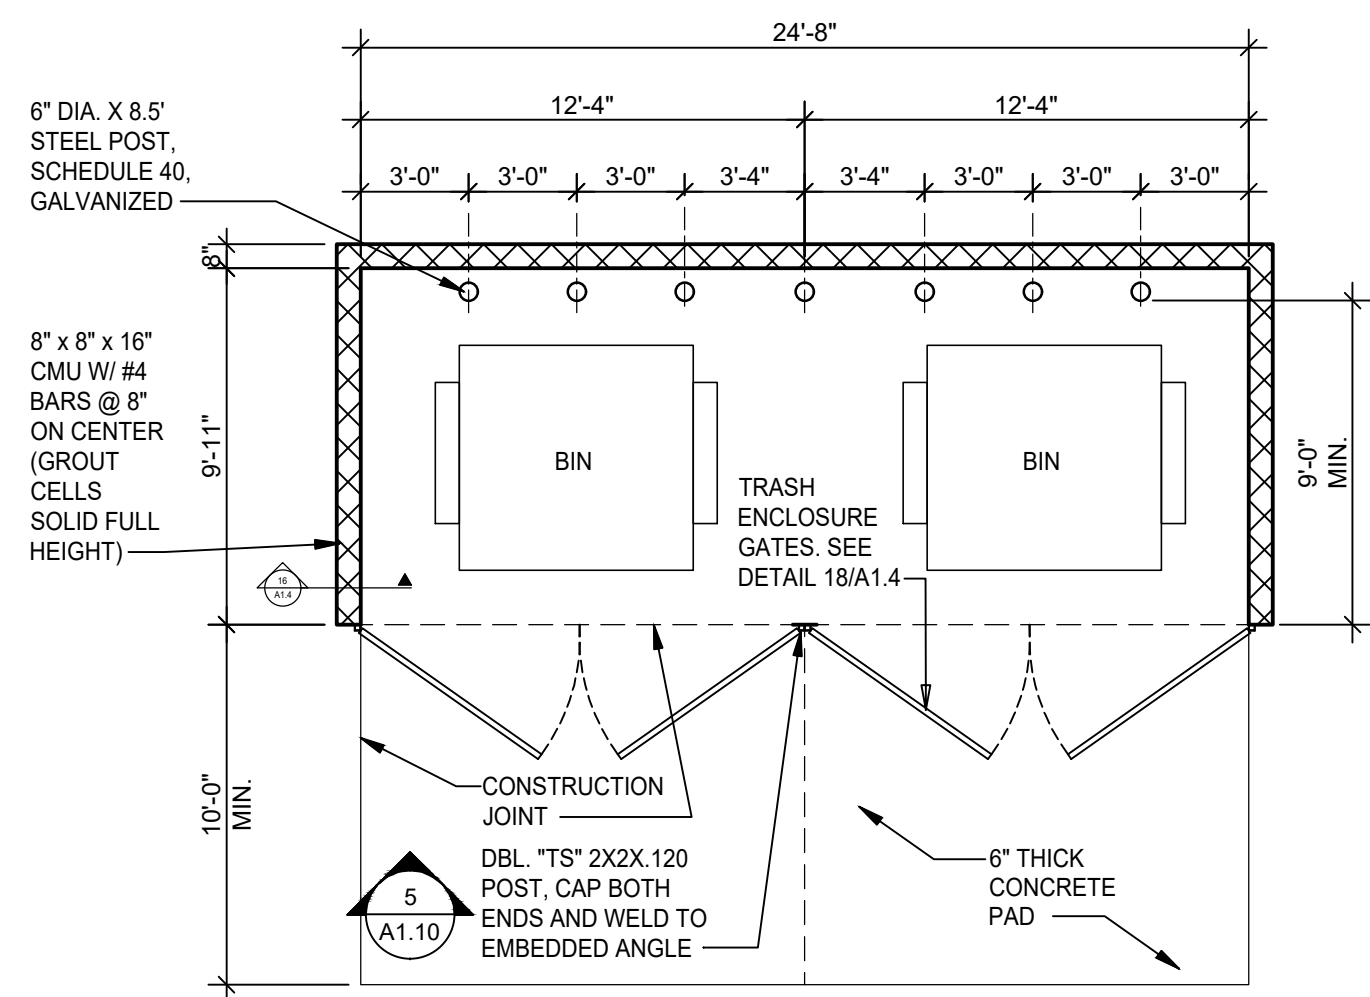


TRASH ENCLOSURE - PLAN

REFERENCE: 15/A1.4

SCALE: 3/16" = 1'-0"

4

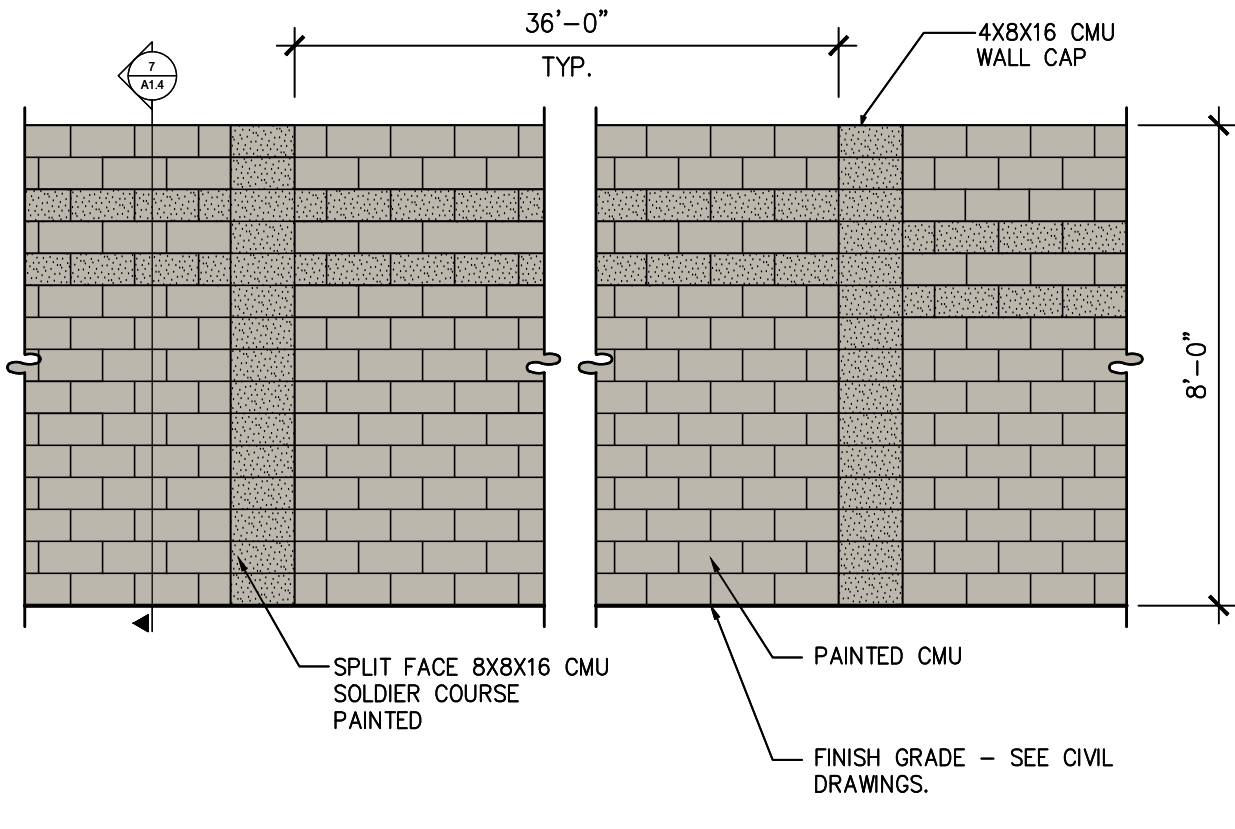


CMU YARD SCREEN WALL - COLOR

REFERENCE: 3/A1.4

SCALE: 1/4" = 1'-0"

1

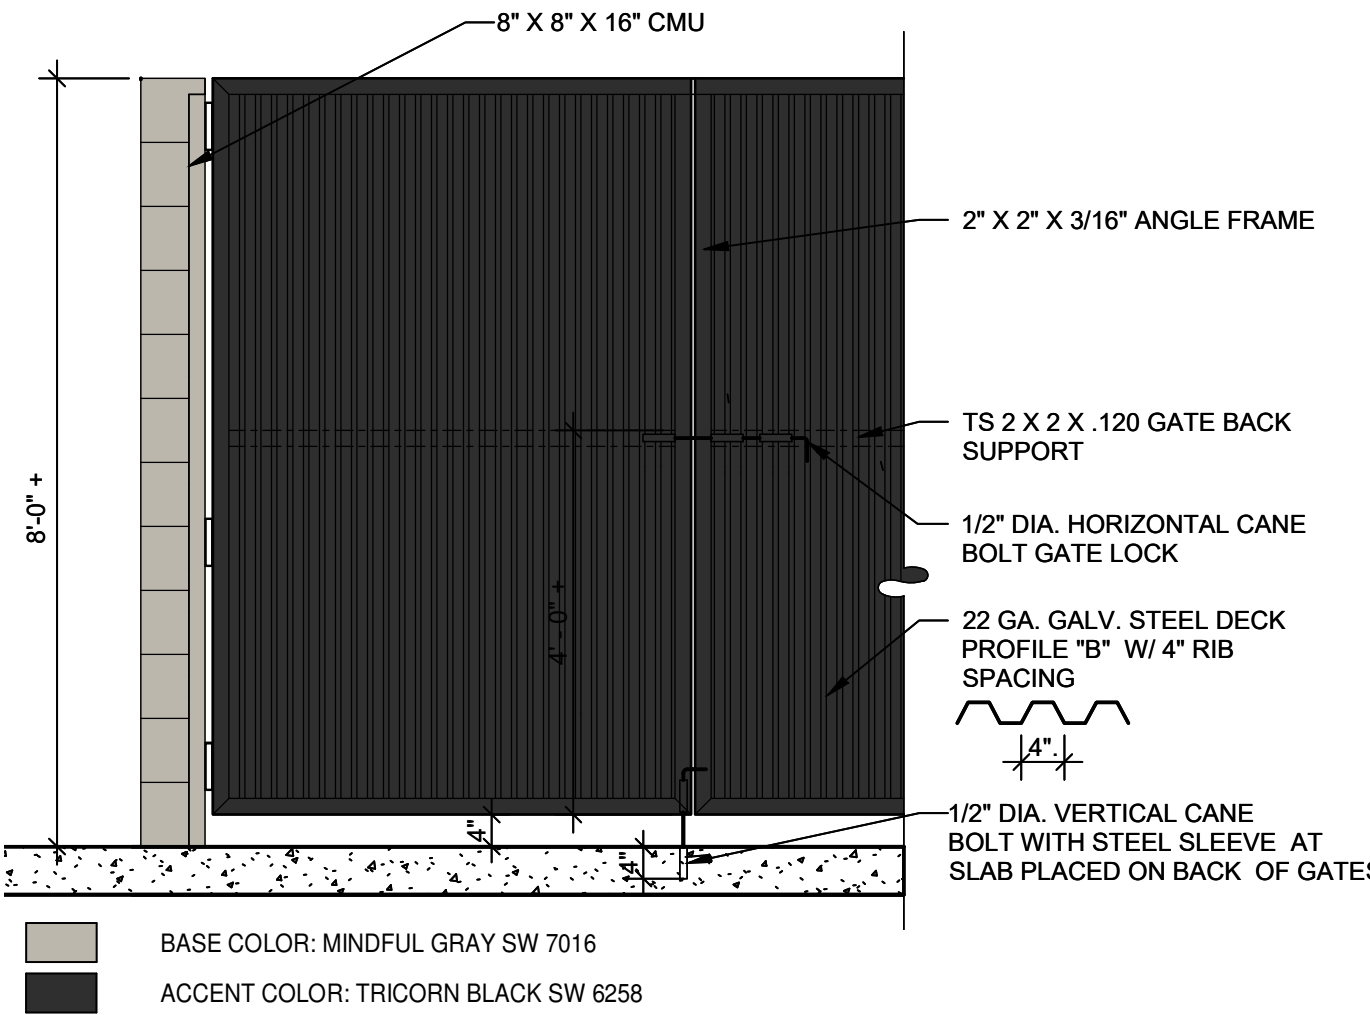


TRASH ENCLOSURE - GATE - COLOR

REFERENCE: 18/A1.4

SCALE: 1/2" = 1'-0"

5

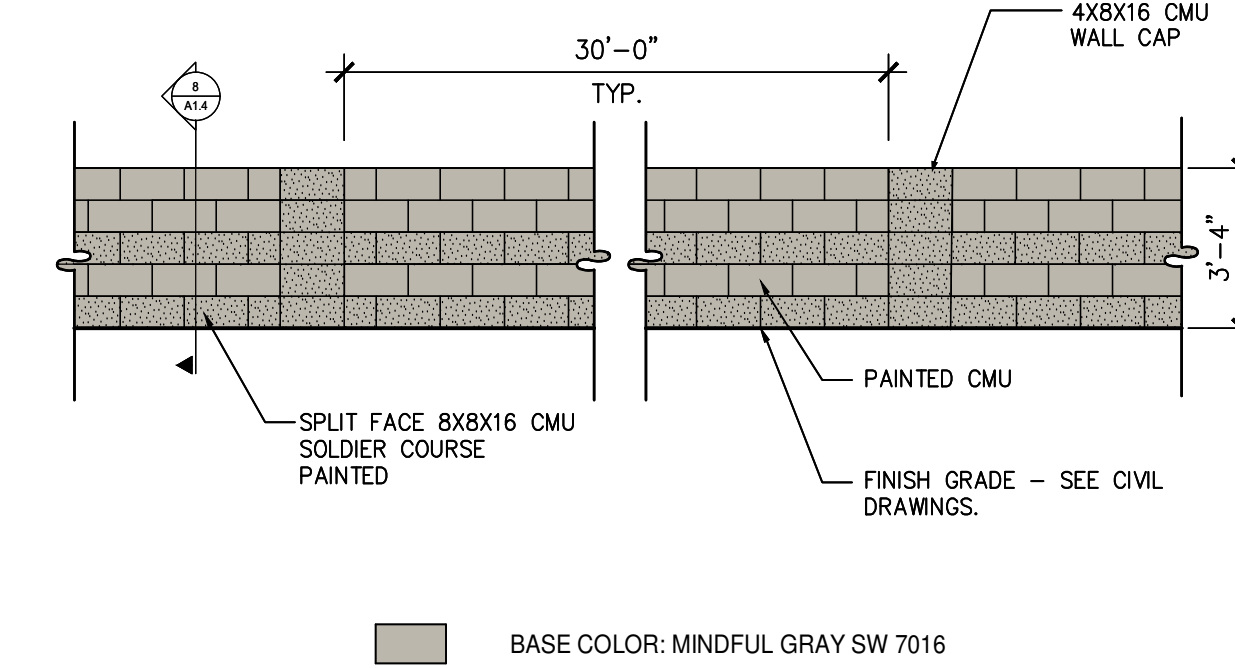


CMU PARKING SCREEN WALL - COLOR

REFERENCE: 4/A1.4

SCALE: 1/4" = 1'-0"

2

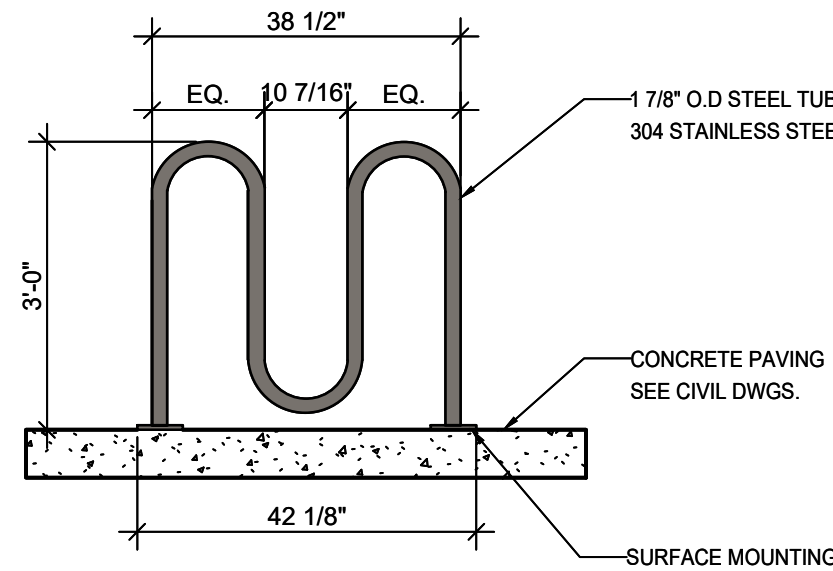


BIKE RACK SECTION - COLOR

REFERENCE: 4/A1.5

SCALE: 1/2" = 1'-0"

6

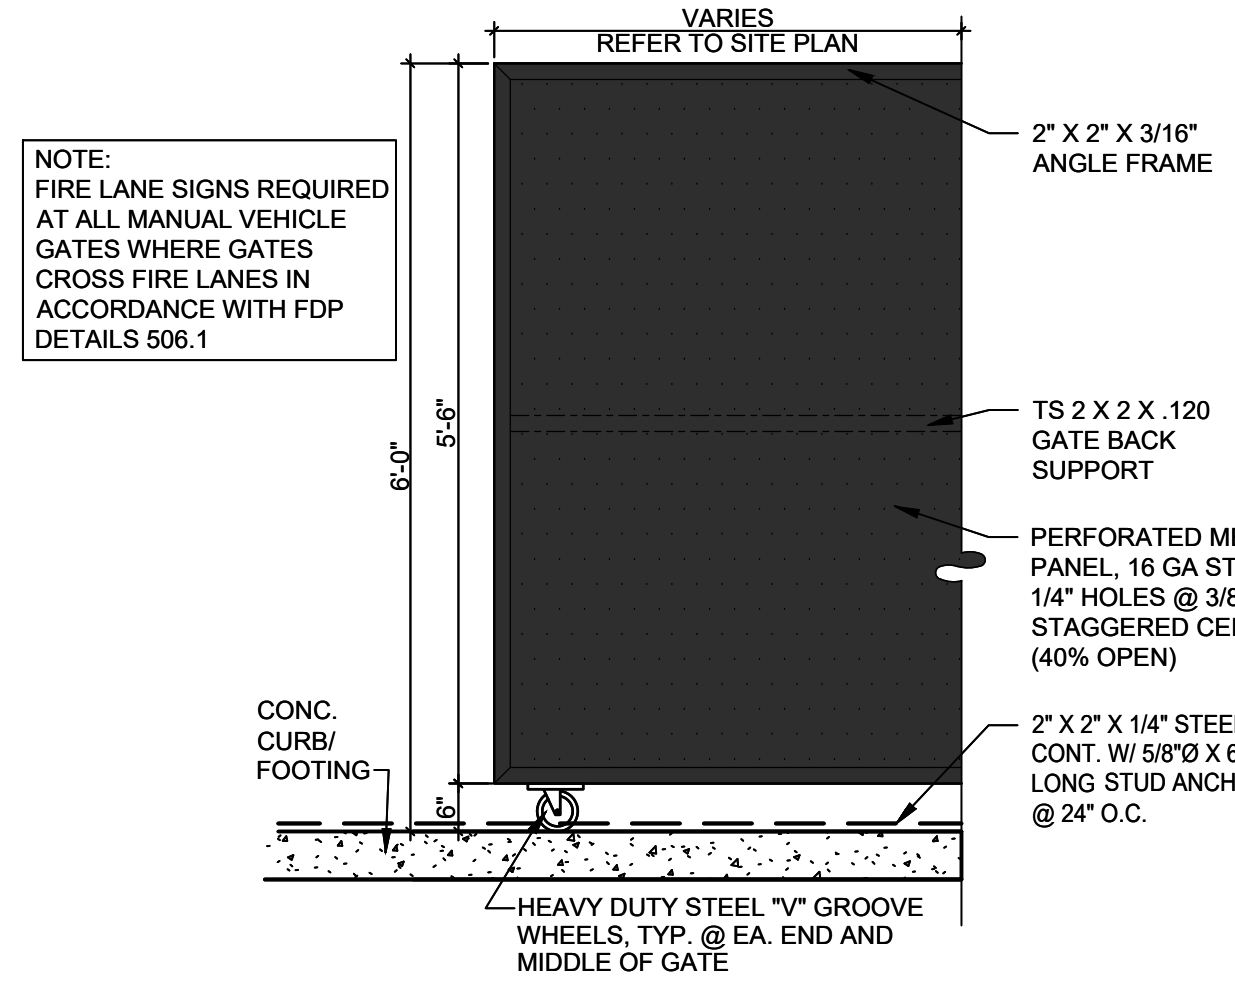

TYPICAL MANUAL SLIDING GATE ELEVATION - COLOR

REFERENCE: 17/A1.5

SCALE: 1/2"=1'-0"

3

DETAILS - COLOR

REMARKS

DATE

PA/PM: M. RETZLAFF

DRAWN BY: JD


JOB NO.: PHX22-0015-00

SHEET

A1.10

MERIDIAN 24 INDUSTRIAL

6450 S MERIDIAN RD
MESA, ARIZONA 85212

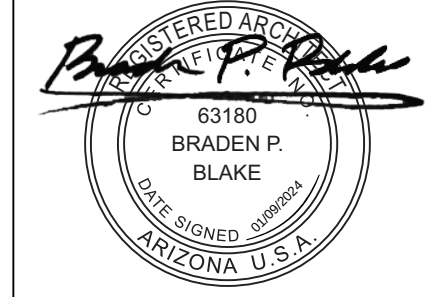

WARE MALCOMB
ARCHITECTURE
PLANNING
INTERIORS
2777 E Camelback Rd Suite #325
Phoenix, AZ 85016
P 480.767.1001