





MATERIAL PERCENTAGE ELEVATION CALCULATIONS	
CMU MASONRY BLOCK (4 X 8 X 16) =	410 SF (9 %)
EIFS (MAIN BODY COLOR) =	1,974 SF (47 %)
EIFS (ACCENT COLOR) =	936 SF (22 %)
GLAZING =	700 SF (17 %)
ROOF TILE =	200 SF (5 %)
TOTAL AREA SF ELEVATION =	4,220 SF

A WEST ELEVATION
SCALE: 1/8" = 1'-0"

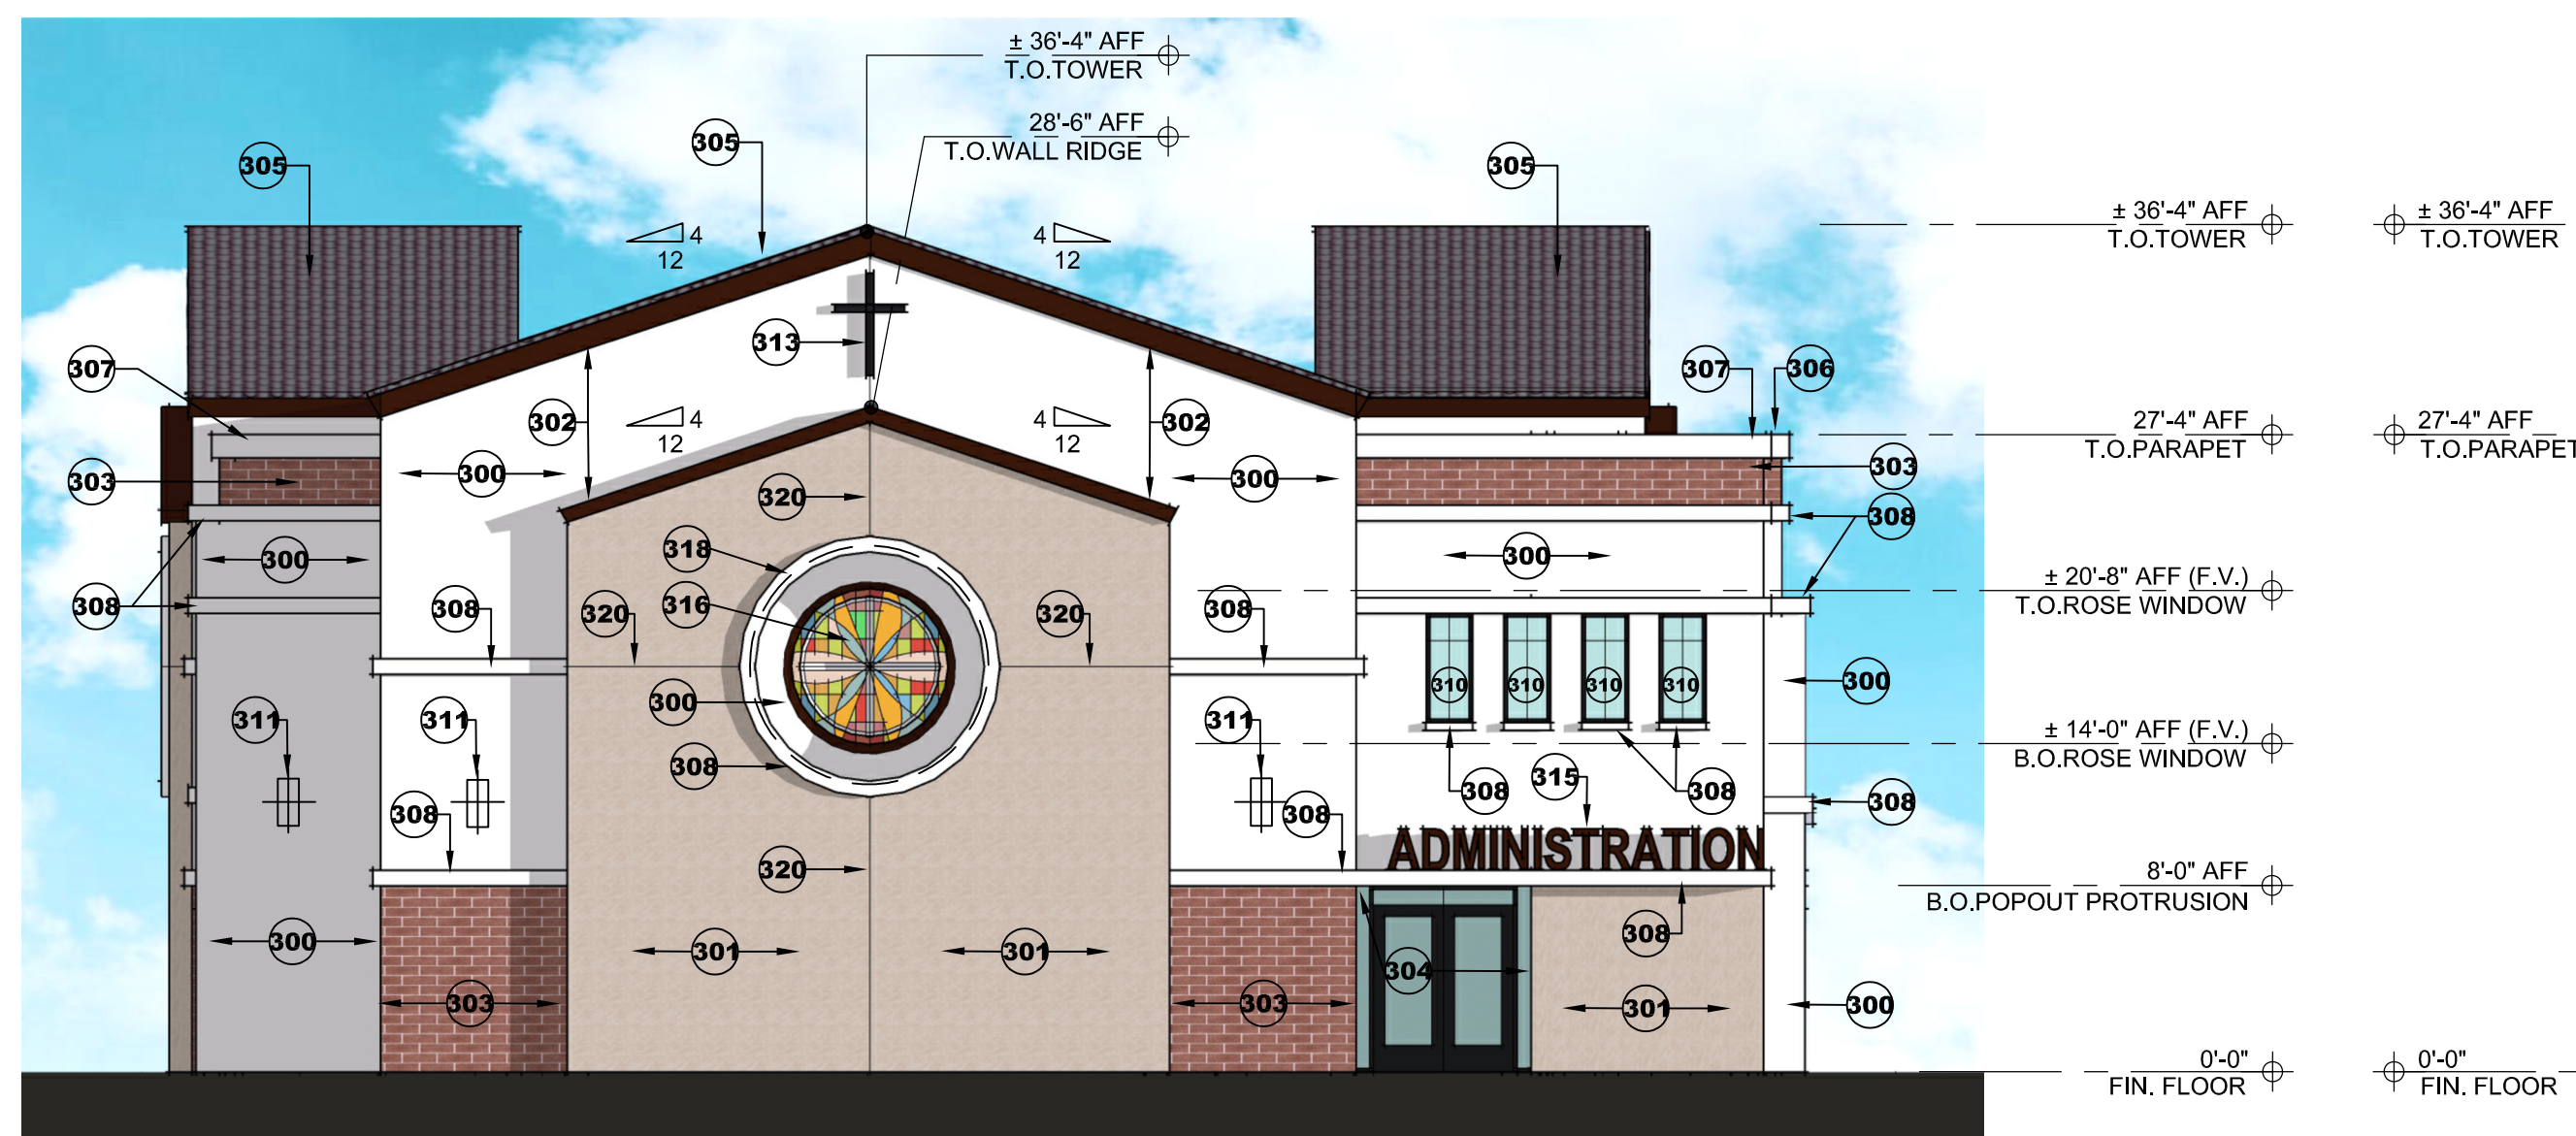


B NORTH ELEVATION
SCALE: 1/8" = 1'-0"

MATERIAL PERCENTAGE ELEVATION CALCULATIONS	
CMU MASONRY BLOCK (4 X 8 X 16) =	182 SF (8 %)
EIFS (MAIN BODY COLOR) =	1000 SF (46 %)
EIFS (ACCENT COLOR) =	700 SF (32 %)
GLAZING =	95 SF (5 %)
ROOF TILE =	200 SF (9 %)
TOTAL AREA SF ELEVATION =	2,177 SF

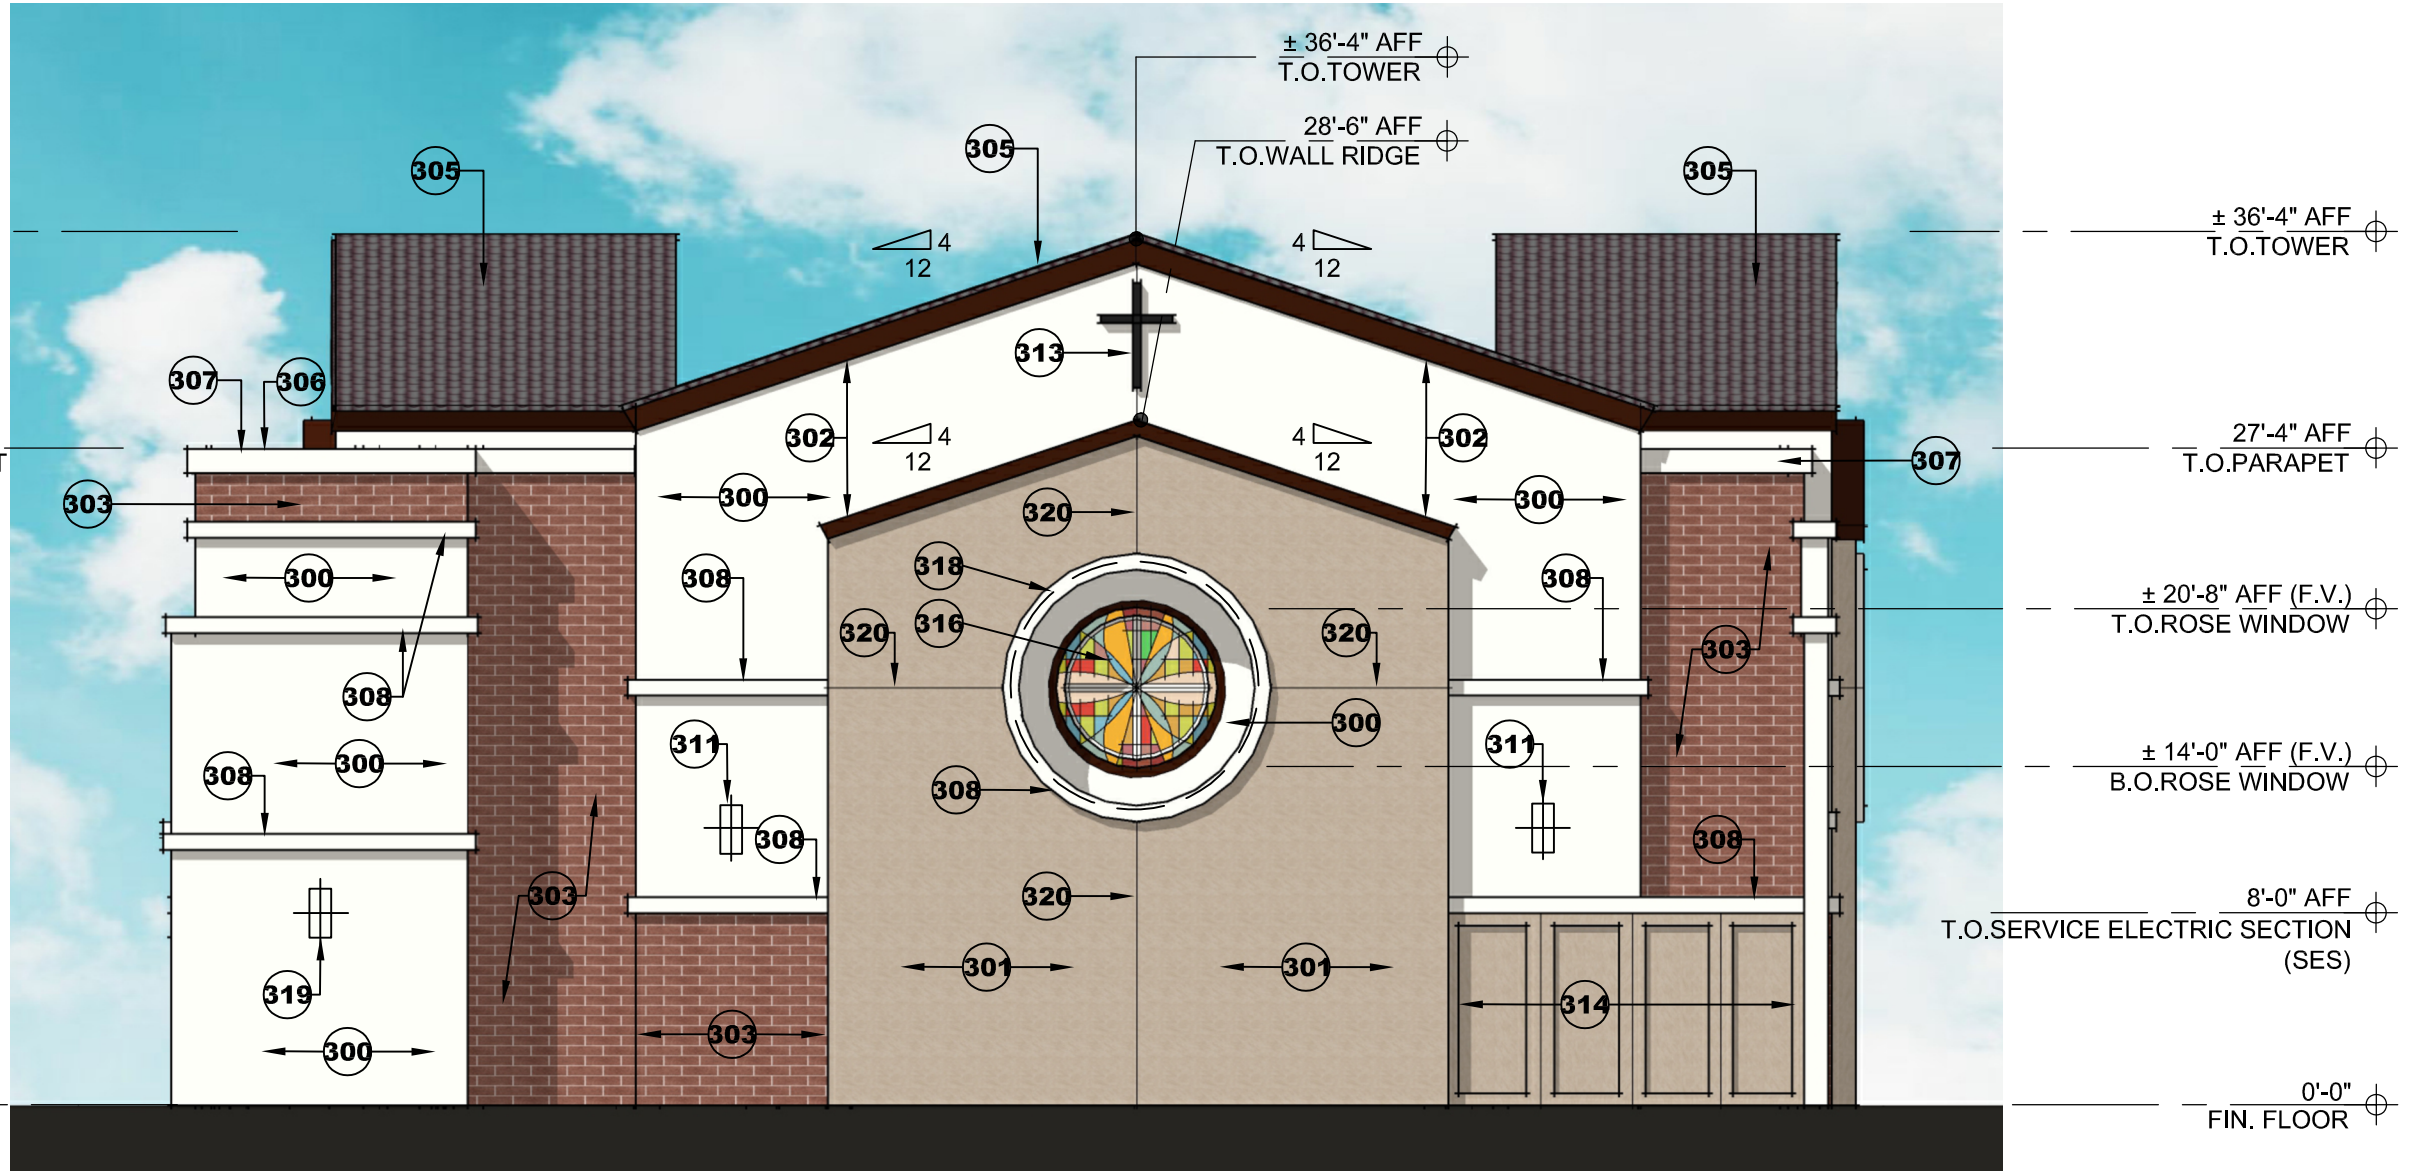

C SOUTH ELEVATION
SCALE: 1/8" = 1'-0"

MATERIAL PERCENTAGE ELEVATION CALCULATIONS	
CMU MASONRY BLOCK (4 X 8 X 16) =	400 SF (18 %)
EIFS (MAIN BODY COLOR) =	845 SF (38 %)
EIFS (ACCENT COLOR) =	738 SF (33 %)
GLAZING =	45 SF (2 %)
ROOF TILE =	200 SF (9 %)
TOTAL AREA SF ELEVATION =	2,228 SF

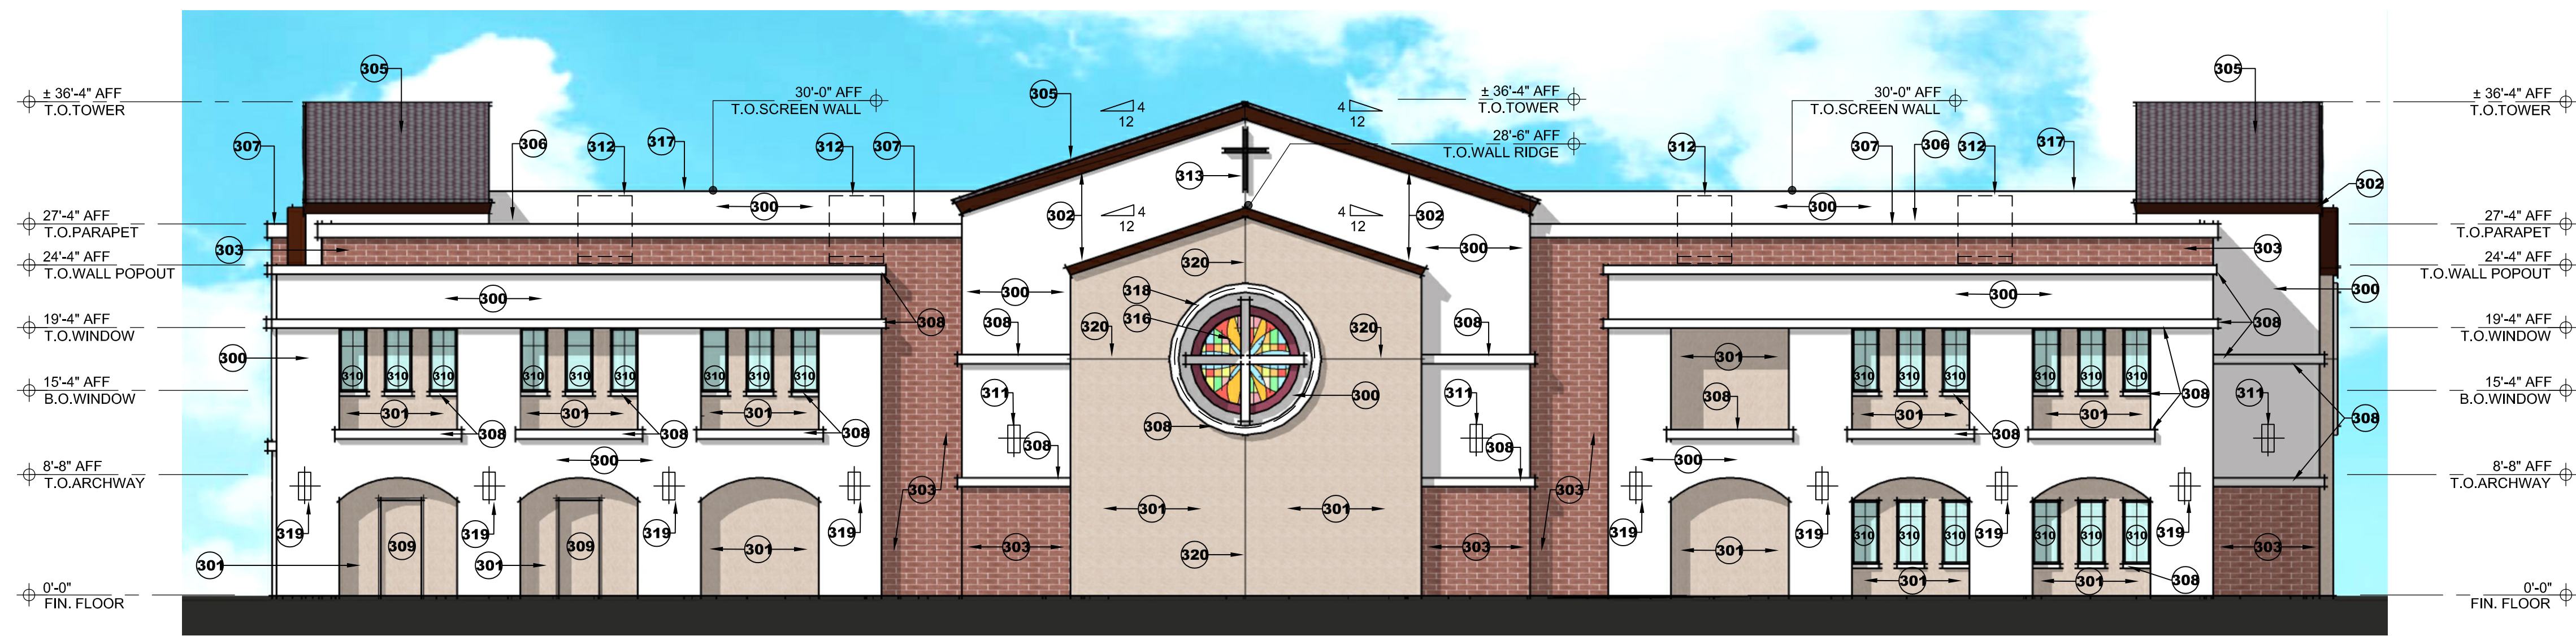

D EAST ELEVATION
SCALE: 1/8" = 1'-0"

MATERIAL PERCENTAGE ELEVATION CALCULATIONS	
CMU MASONRY BLOCK (4 X 8 X 16) =	677 SF (16 %)
EIFS (MAIN BODY COLOR) =	2,060 SF (47 %)
EIFS (ACCENT COLOR) =	1,150 SF (27 %)
GLAZING =	233 SF (5 %)
ROOF TILE =	200 SF (5 %)
TOTAL AREA SF ELEVATION =	4,320 SF

EXTERIOR ELEVATION KEYNOTES

- EXTERIOR INSULATING FINISH SYSTEM (EIFS)
MANUFACTURER: DUNN EDWARDS
COLOR: TRITE WHITE (DE 6204)
LOCATION: EXTERIOR WALLS
CONTACT REP.: JEFF SCOBY, (480) 968-9492
EMAIL: JEFF.SCOBY@DUNNEDWARDS.COM
- EXTERIOR INSULATING FINISH SYSTEM (EIFS)
MANUFACTURER: DUNN EDWARDS
COLOR: APACHE TAN (DEC 746)
LOCATION: ACCENT POPOUT WALLS AT TOWERS AND INNER
ACCENT WALLS
CONTACT REP.: JEFF SCOBY, (480) 968-9492
EMAIL: JEFF.SCOBY@DUNNEDWARDS.COM
- EXTERIOR INSULATING FINISH SYSTEM (EIFS)
MANUFACTURER: DUNN EDWARDS
COLOR: BRIAR (DEC 712)
LOCATION: FASCIA / EAVE TRIMS AT SLOPED GABLED ROOFS
CONTACT REP.: JEFF SCOBY, (480) 968-9492
EMAIL: JEFF.SCOBY@DUNNEDWARDS.COM
- INTEGRAL COLORED BLOCK
MANUFACTURER: OLDCASTLE SUPERLITE - ECHELON
COLOR: AUTUMN, TYPE: PRECISION
SIZE: 4 X 8 X 16
LOCATION: ALL MASONRY WALLS EXPOSED
CONTACT REP.: AMANDA SAVAGE, (602) 352-3500
EMAIL: AMANDA.SAVAGE@OLDCASTLE.COM
- ALUMINUM STOREFRONT DOOR / WINDOW SYSTEM (DARK
ANODIZED FINISH)
MANUFACTURER: ARCADIA
FINISH COLOR: BLACK (AB-8)
CONTACT REP.: BROOKE MONTELONGO, (602) 734-5333
EMAIL: BMONTELONGO@ARCADIAINC.COM
- ASPHALT SHINGLE ROOFING
MANUFACTURER: MALARKEY ROOFING PRODUCTS
TYPE: HIGHLANDER NEX
COLOR: WEATHERED WOOD
LOCATION: ALL SLOPED GABLE ROOF AREAS
CONTACT REPS.: JOE PARENZA - JOE@SOUTHWESTBR.COM
BRYCE YOST - BRYCE.YOST@HOLCIM.COM
- SPRAYFOAM ROOFING SYSTEM
MANUFACTURER: ELEVATE
PRODUCT: GACOFLEX
(EXACT PRODUCT TYPE TO BE DETERMINED)
APPLICATION: ALL ROOFING AREAS WITHIN THE PARAPET
ROOFING SYSTEM
CONTACT REP.: WESLEY PELLERIN, (623) 499-1149
EMAIL: WESLEY.PELLERIN@HOLCIM.COM
- EIFS FOAM COPING PARAPET CAP; PAINT TO MATCH DUNN
EDWARDS: TRITE WHITE (DE 6204)
- EIFS FOAM TRIM TYP.: PAINT TO MATCH DUNN EDWARDS:
TRITE WHITE (DE 6204)
- HOLLOW METAL DOOR AND FRAME - PAINT TO MATCH
ADJACENT ASSOCIATED WALL COLOR.
- INSULATED GLASS WINDOW (TEMPERED); DARK ANODIZED
ALUMINUM FRAME; FINISH TO MATCH 'BLACK (AB-8)
- DECORATIVE WALL MOUNTED LED FIXTURE. SEE CUT
SHEETS. MOUNT BOTTOM OF FIXTURE AT 10'-0" AFF.
- MECHANICAL ROOF-TOP UNIT - SCREENED BY PARAPET;
EXACT LOCATION TO BE DETERMINED
- DECORATIVE WROUGHT IRON ACCENT 'CROSS' FEATURE
- SERVICE ELECTRIC SECTION (SES)
RECESSED INTO BUILDING. DOOR / GATES TO BE PAINTED
COLOR TO MATCH ADJACENT WALL.
- POTENTIAL SIGNAGE LOCATION; EXACT LOCATION AND NAME
TO BE DETERMINED; MAY REQUIRE A SEPARATE SUBMITTAL.
- ROSE WINDOW; TAKEN FROM EXISTING BUILDING AND
RE-LOCATED TO THIS BUILDING.
- SCREEN WALL (BEYOND); PAINT TO MATCH DUNN EDWARDS:
TRITE WHITE (DE 6204)
- LED TAPE / ROPE LIGHT AT CIRCULAR SOFFIT, TYP. @ EACH
ROSE WINDOW LOCATION
- DECORATIVE WALL MOUNTED LED FIXTURE. SEE CUT
SHEETS. MOUNT CENTERLINE OF FIXTURE AT 8'-0" AFF.
- EIFS CONTROL JOINT; SEE DETAIL XXX

REGISTERED ARCHITECT
CERTIFICATE NO.
26988
VINCENT P.
DIBELLA
ARIZONA U.S.A.
EXPIRES 9-31-2028

adaptive
ARCHITECTS

1630 S. Stapley Drive
Suite 229
Mesa, AZ 85204
480.655.0633
www.adaptivearchitects.com

Phase
SCHEMATIC DESIGN

ST. TIMOTHY CATHOLIC SCHOOL
2520 S. ALMA SCHOOL RD.
MESA, AZ 85210

COLORED ELEVATIONS

Project Number:
2223

Revision Date:
5/04/2023

Sheet Number:
A3.1