



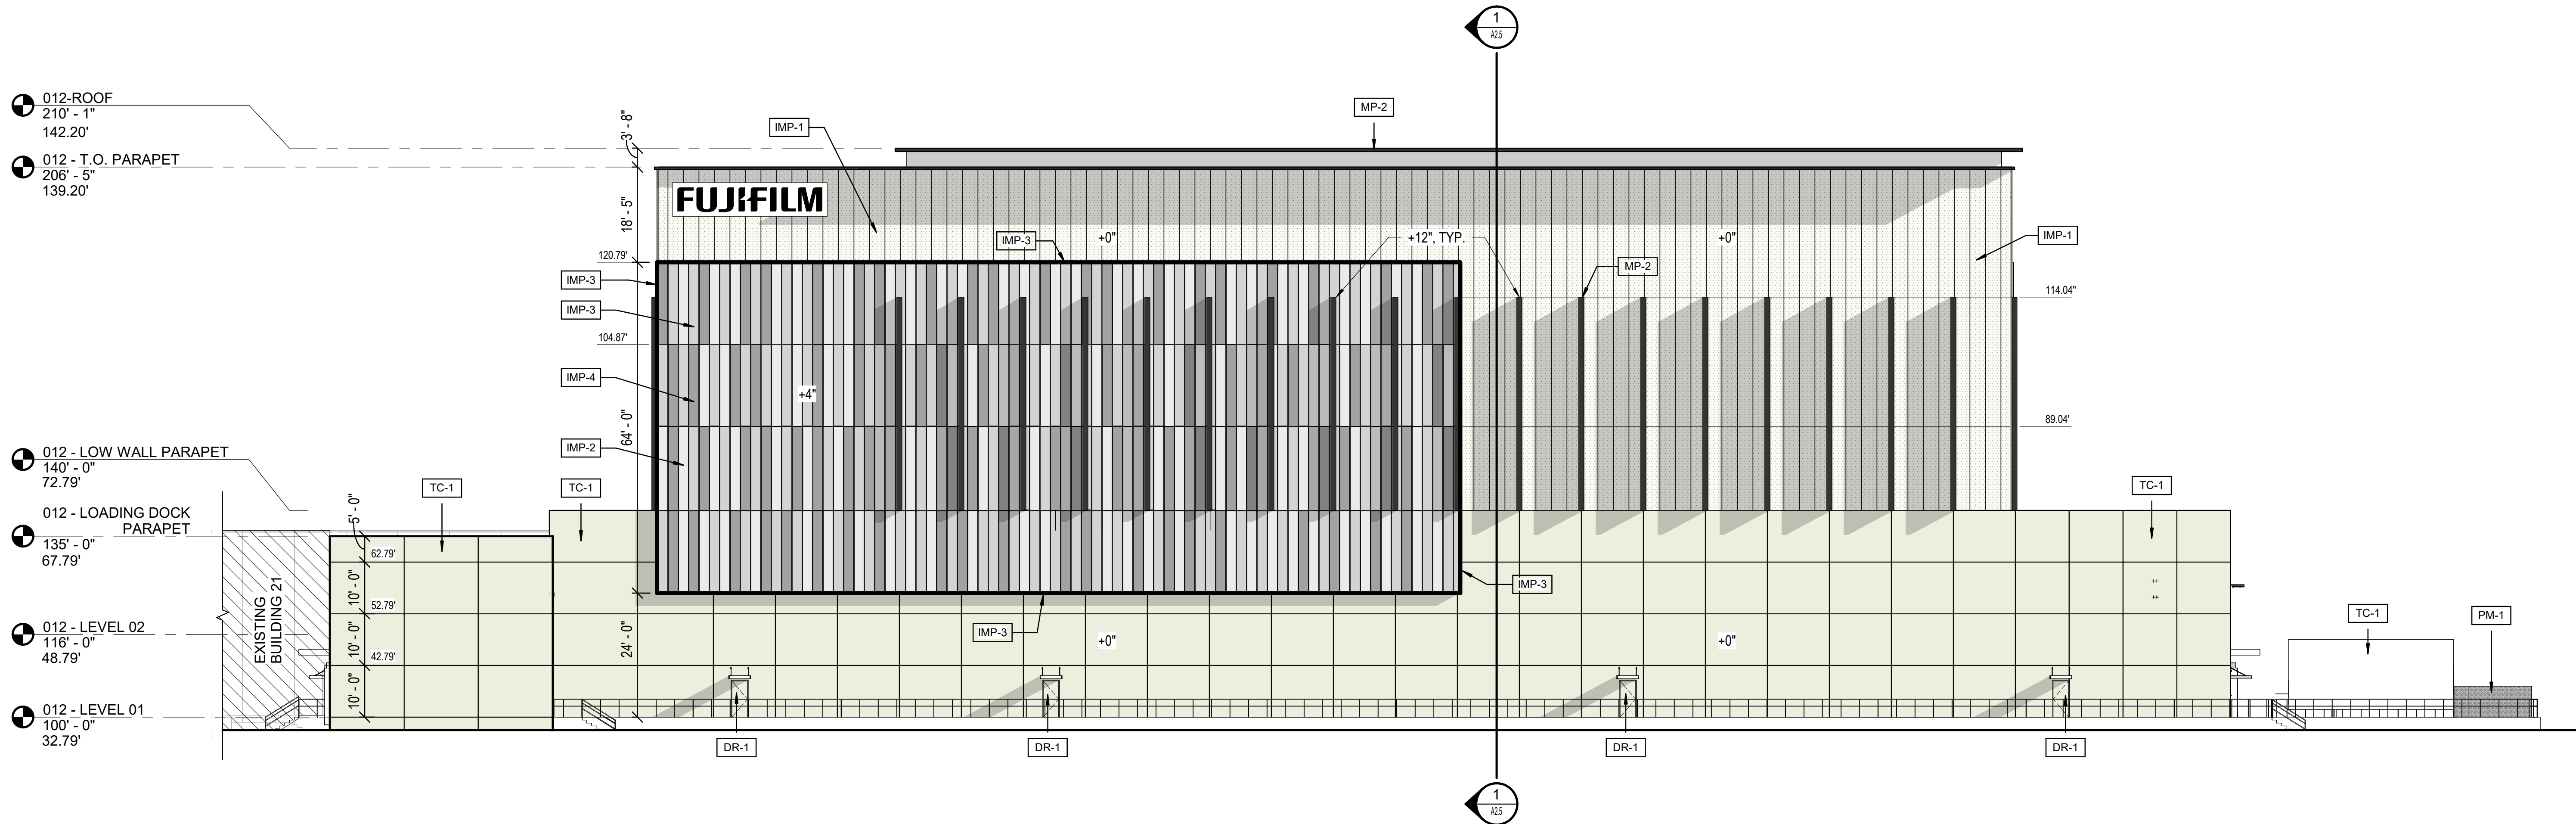

1 ASRS WAREHOUSE 012 AND LOADING DOCK ADDITION 21A - BUILDING ELEVATION - NORTH
SCALE: 1/16" = 1'-0"

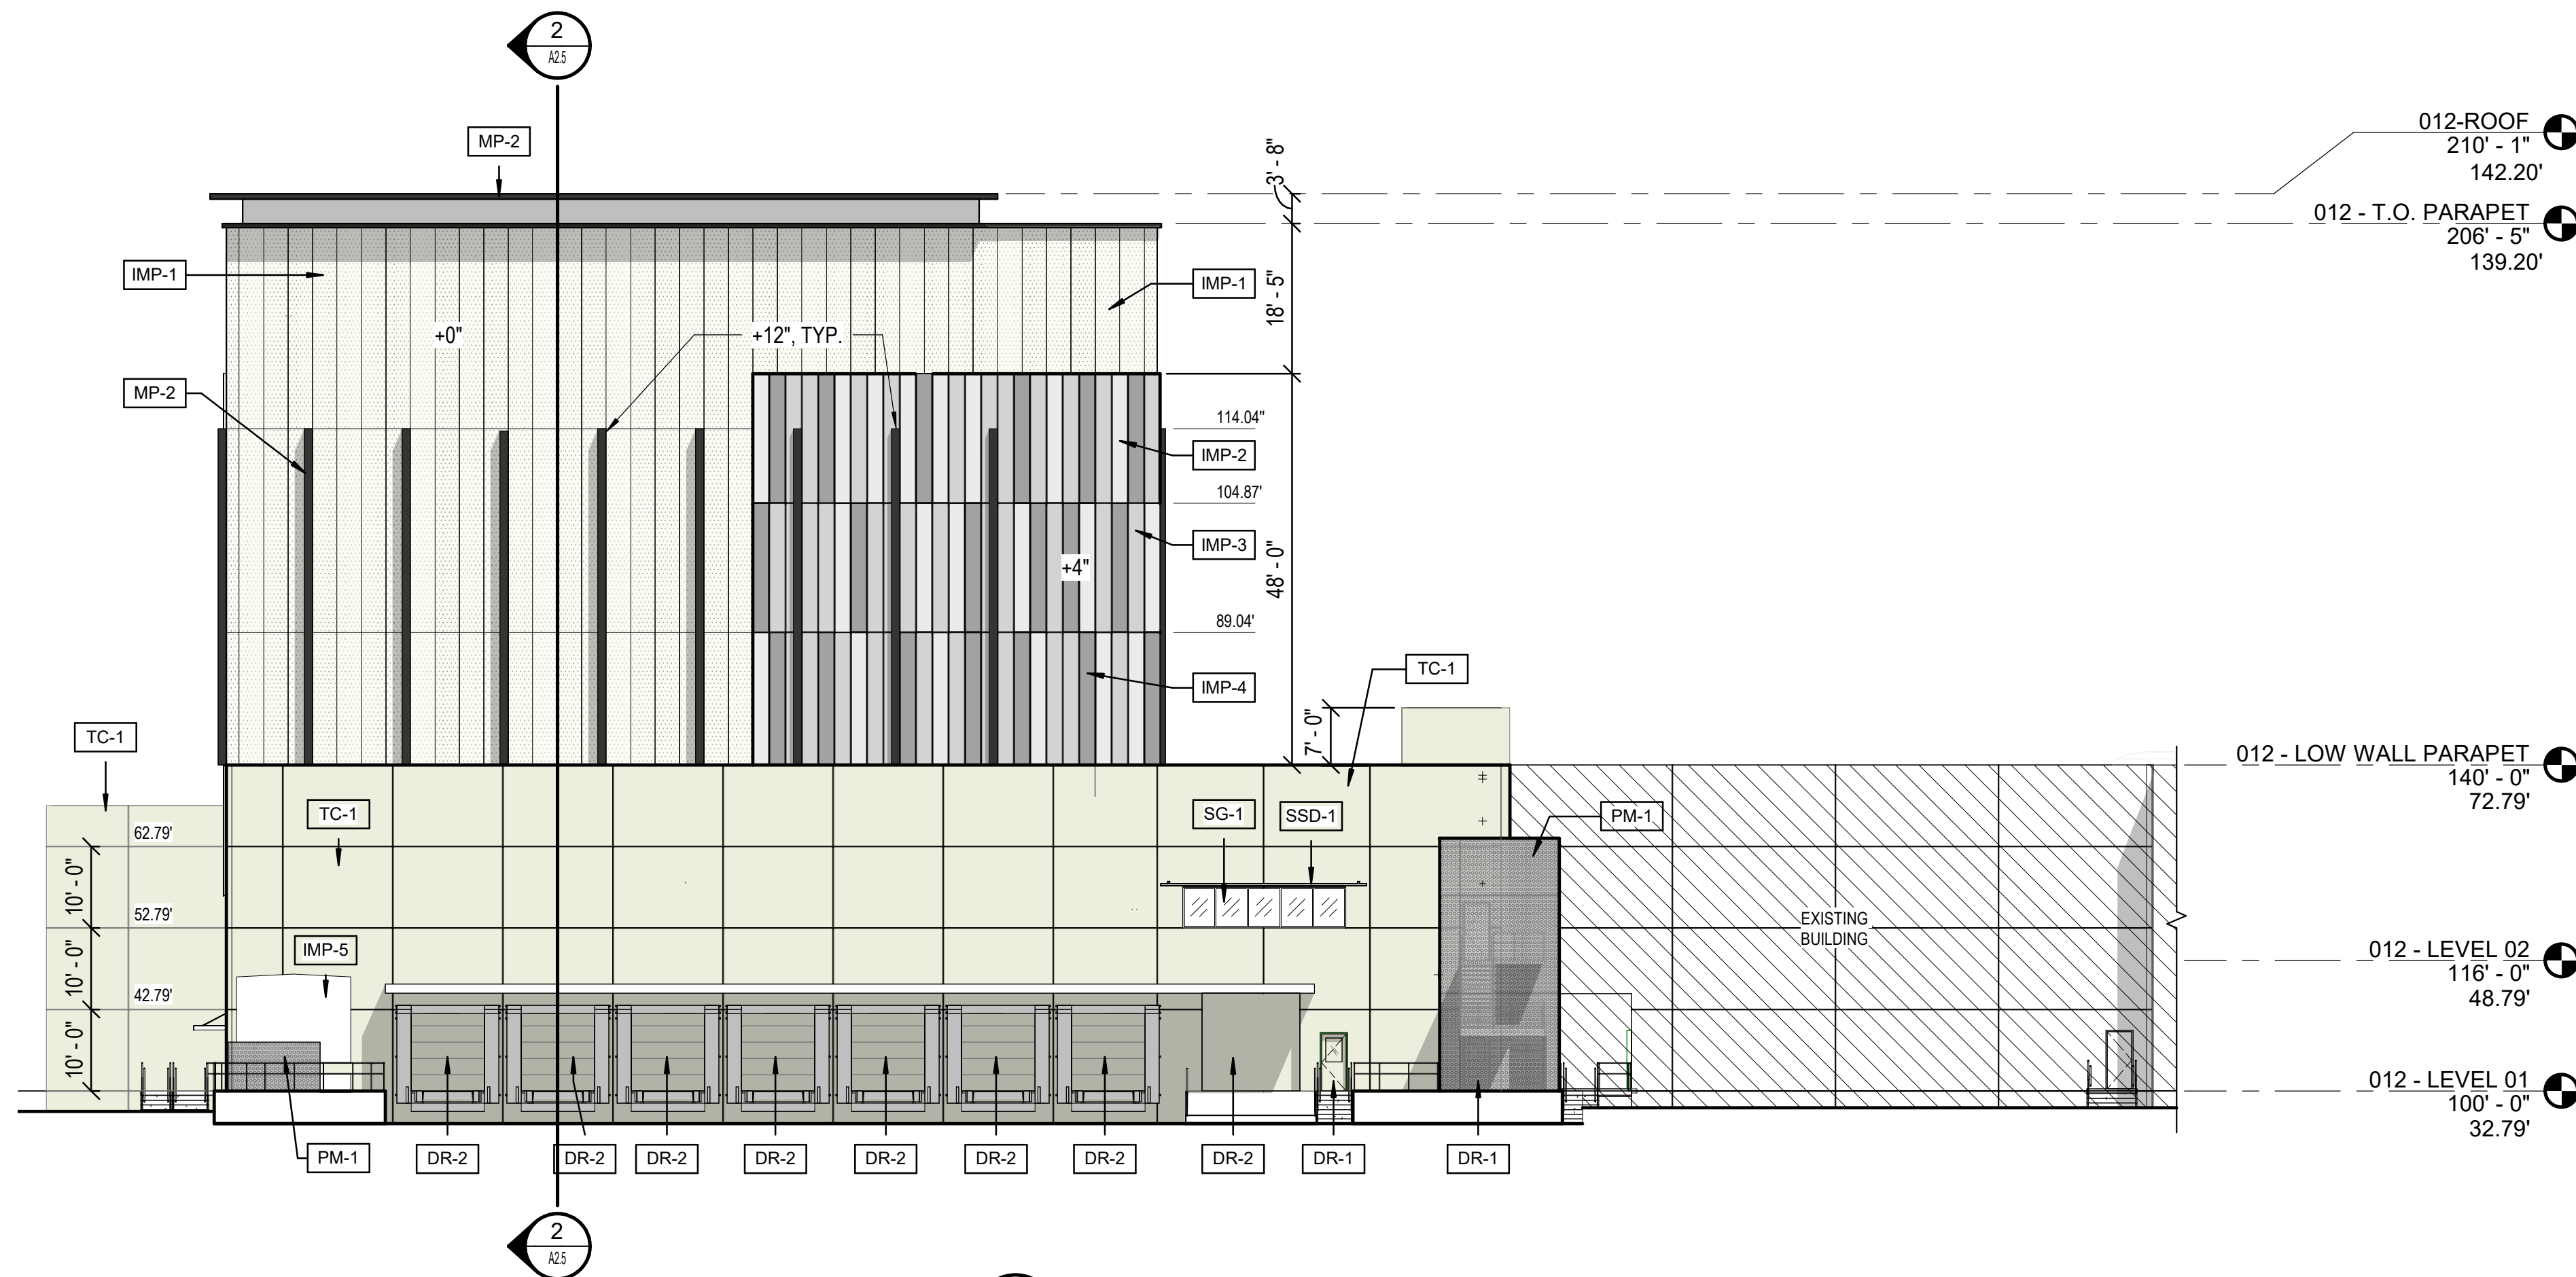

2 ASRS WAREHOUSE 012 - BUILDING ELEVATION - WEST
SCALE: 1/16" = 1'-0"

FUJI - BUILDING MATERIAL / COLOR LEGEND

	DR-1	HOLLOW METAL DOOR AND FRAME PAINT COLOR: PA-1 DUNN EDWARDS "WHISPER" #DEW340
	DR-2	SECTIONAL OVERHEAD DOOR PAINT COLOR: PA-1 DUNN EDWARDS "WHISPER" #DEW340
	IMP-1	INSULATED METAL PANEL STUCCO FINISH 36" WIDE, R-18 MIN. BASIS OF DESIGN METL SPAN "TUFF WALL" TEXTURED WHITE
	IMP-2	INSULATED METAL PANEL CF STRIATED, NON-DIRECTIONAL EMBOSSED, 24" WIDE, R-18 MIN. BASIS OF DESIGN METL SPAN "REGAL GRAY"
	IMP-3	INSULATED METAL PANEL CF STRIATED, NON-DIRECTIONAL EMBOSSED, 24" WIDE, R-18 MIN. BASIS OF DESIGN METL SPAN "TUNDRA"
	IMP-4	INSULATED METAL PANEL CF STRIATED, NON-DIRECTIONAL EMBOSSED, 24" WIDE, R-18 MIN. BASIS OF DESIGN METL SPAN "SLATE GRAY"
	IMP-5	INSULATED METAL PANEL POWER DISTRIBUTION CENTER WITH MANUFACTURER'S WHITE IMP CLADDING
	MP-1	METAL PANEL - MP-1 BASIS OF DESIGN: CENTRIA CONCEPT SERIES SINGLE SKIN METAL PANEL, CORRUGATED PROFILE CS-260, COLOR: 971 CHROMIUM GRAY
	MP-2	METAL PANEL ACCENT, 12" WIDE, BASIC OF DESIGN METL SPAN ALUMINUM EXTRUSION COLOR-BURNISHED SLATE
	PM-1	PERFORATED CORRUGATED METAL PANEL BASIS OF DESIGN: CENTRIA ECOSCREEN PERFORATED CORRUGATED METAL SIDING, PROFILE CS-260, COLOR 971 CHROMIUM GRAY
	RO-1	ROOF WHITE SINGLE PLY ROOFING OVER COVERBOARD OVER MIN R-25 RIGID INSULATION ON STEEL DECK
	SG-1	STOREFRONT GLAZING BASIS OF DESIGN: KAWNEER TRIFAB VERSAGLAZE STOREFRONT GLAZING. SATIN ANODIZED ALUMINUM. 1" INSULATED LOW "E" VISION GLASS - VITRO ARCHITECTURAL REFLECTIVE GLASS, SOLORGRAY 70XL IGU
	SG-2	1" INSULATION COATED GLAZING VITRO ARCHITECTURAL GLASS, WITH OPACI-COAT 300, "BLACK GREY"
	SSD-1	SOLAR BRISE SOLEIL BASIS OF DESIGN: KAWNEER VERSOLEIL SUN SHADING DEVICE, OUTRIGGER SYSTEM IN SATIN ANODIZED ALUMINUM
	SSD-2	ALUMINUM WINDOW SYSTEM BASIS OF DESIGN: KAWNEER TRIFAB VERSAGLAZE 451T, CLEAR ANODIZED ALUMINUM
	SSD-3	ALUMINUM CURTAINWALL SYSTEM BASIS OF DESIGN: KAWNEER 1600 WALL SYSTEM, CLEAR ANODIZED ALUMINUM
	TC-1	TILT-UP CONCRETE WALLS PAINT COLOR: DUNN EDWARDS PA-1 "WHISPER" #DEW340
	TC-2	TILT-UP CONCRETE WALLS WITH RECKLI "B SICILIA" FORMLINER PAINT COLOR: DUNN EDWARDS PA-3 "LOOKING GLASS" #DE6376

LEGEND

	EXISTING BUILDING
--	--------------------------

NOTES

- PENETRATIONS REFLECTED ON DRAWINGS ARE FOR EXTRA TRIM MATERIAL REFERENCE AND COORDINATION PURPOSES ONLY. ALL IMP PENETRATIONS TO BE FIELD PERFORMED.
- SUB CONTRACTOR IS RESPONSIBLE FOR FIELD VERIFYING AND QUANTIFYING ALL PENETRATIONS.
- COORDINATE DOWNSPOUT ELEVATION WITH ROOF TAPPED INSULATION SLOPE AND LOCATION.
- MECHANICAL EQUIPMENT, ELECTRICAL METER AND SERVICE COMPONENTS, ROOF DRAINAGE SYSTEMS AND SIMILAR UTILITY DEVICES WHETHER GROUND LEVEL, WALL MOUNTED, OR ROOF MOUNTED, SHALL BE SCREENED TO APPEAR AS AN INTEGRAL PART OF THE BUILDING.


**PRELIMINARY - NOT
FOR CONSTRUCTION**

D	09/25/2023	CA	CB	KT	ISSUED FOR REZONING 2nd COMMENTS
C	07/01/2023	CA	CB	KT	ISSUED FOR REZONING COMMENTS
B	04/28/2023	CA	CB	KT	ISSUED FOR REZONING SUBMITTAL
A	02/27/2023	CA	CB	KT	ISSUED FOR REZONING PRE-SUBMITTAL
REV.	DATE	DES	CHK	APR	DESCRIPTION

REGISTRANT
KAYLA TRUSS-BORDEN
1850 NORTH CENTRAL AVENUE
SUITE 600
PHOENIX, AZ 85004
ktrussborden@burnsmcdonnell.com
(480) 561-1466

APPLICANT
BENJAMIN GRAFF
QUARLES & BRADY LLP
1850 NORTH CENTRAL AVENUE
SUITE 600
PHOENIX, AZ 85004
benjamin.graff@quarles.com
(602) 228-5683

OWNER / DEVELOPER
SCOTT KLAMM
8650 SOUTH MOUNTAIN ROAD
SUITE 100
SCOTTSDALE, AZ 85258
scott.klam@fuji.com
(480) 967-7092

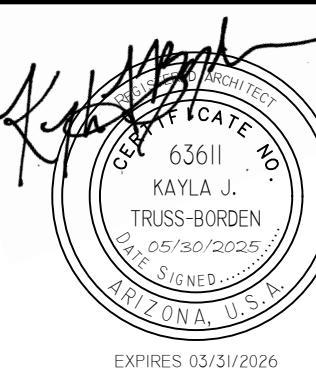


**BURNS
MCDONNELL**
9400 WARD PARKWAY
KANSAS CITY, MO 64114
burnsmcdonnell.com
Burns & McDonnell Engineering Company, Inc.
License No. 11523


FUJIFILM
FUJIFILM Electronic Materials U.S.A., Inc.
6650 SOUTH MOUNTAIN ROAD
MESA, ARIZONA 85212

FUJI FILM - MESA AZ, SITE EXPANSION
PHASE 2 - ASRS WAREHOUSE 012, LOADING DOCK ADDITION 21A,
AND SOLVENT WAREHOUSE EXPANSION 21D - BUILDING
ELEVATIONS


FUJI NO.:	147051
AAE FIRM NO.:	147051
DRAWN:	C. ALICEA
CHECKED:	C. BLEDSOE
DATE:	04/28/2023
SCALE:	AS NOTED
DRAWING:	
SHEET	A2.3
OF	

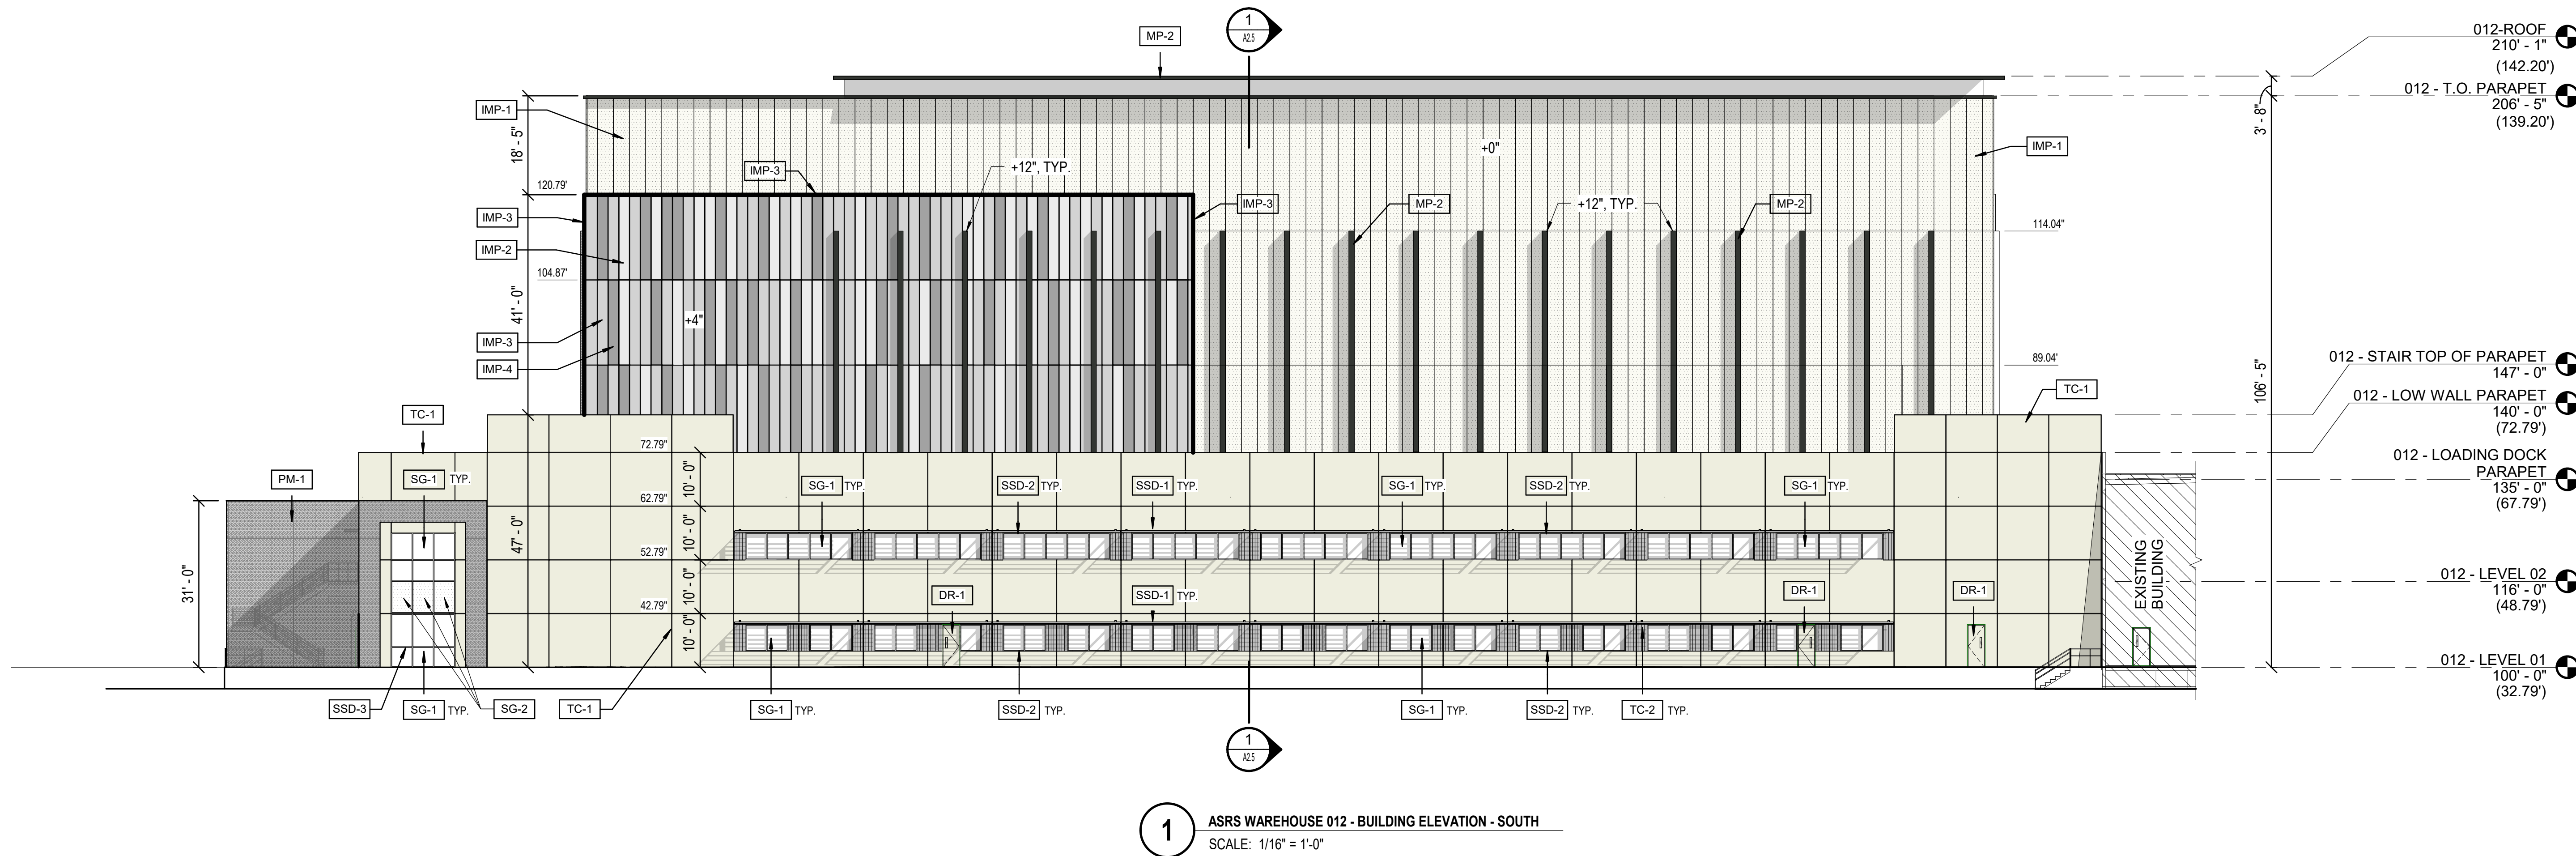

1 ASRS WAREHOUSE 012 - BUILDING ELEVATION - SOUTH
SCALE: 1/16" = 1'-0"

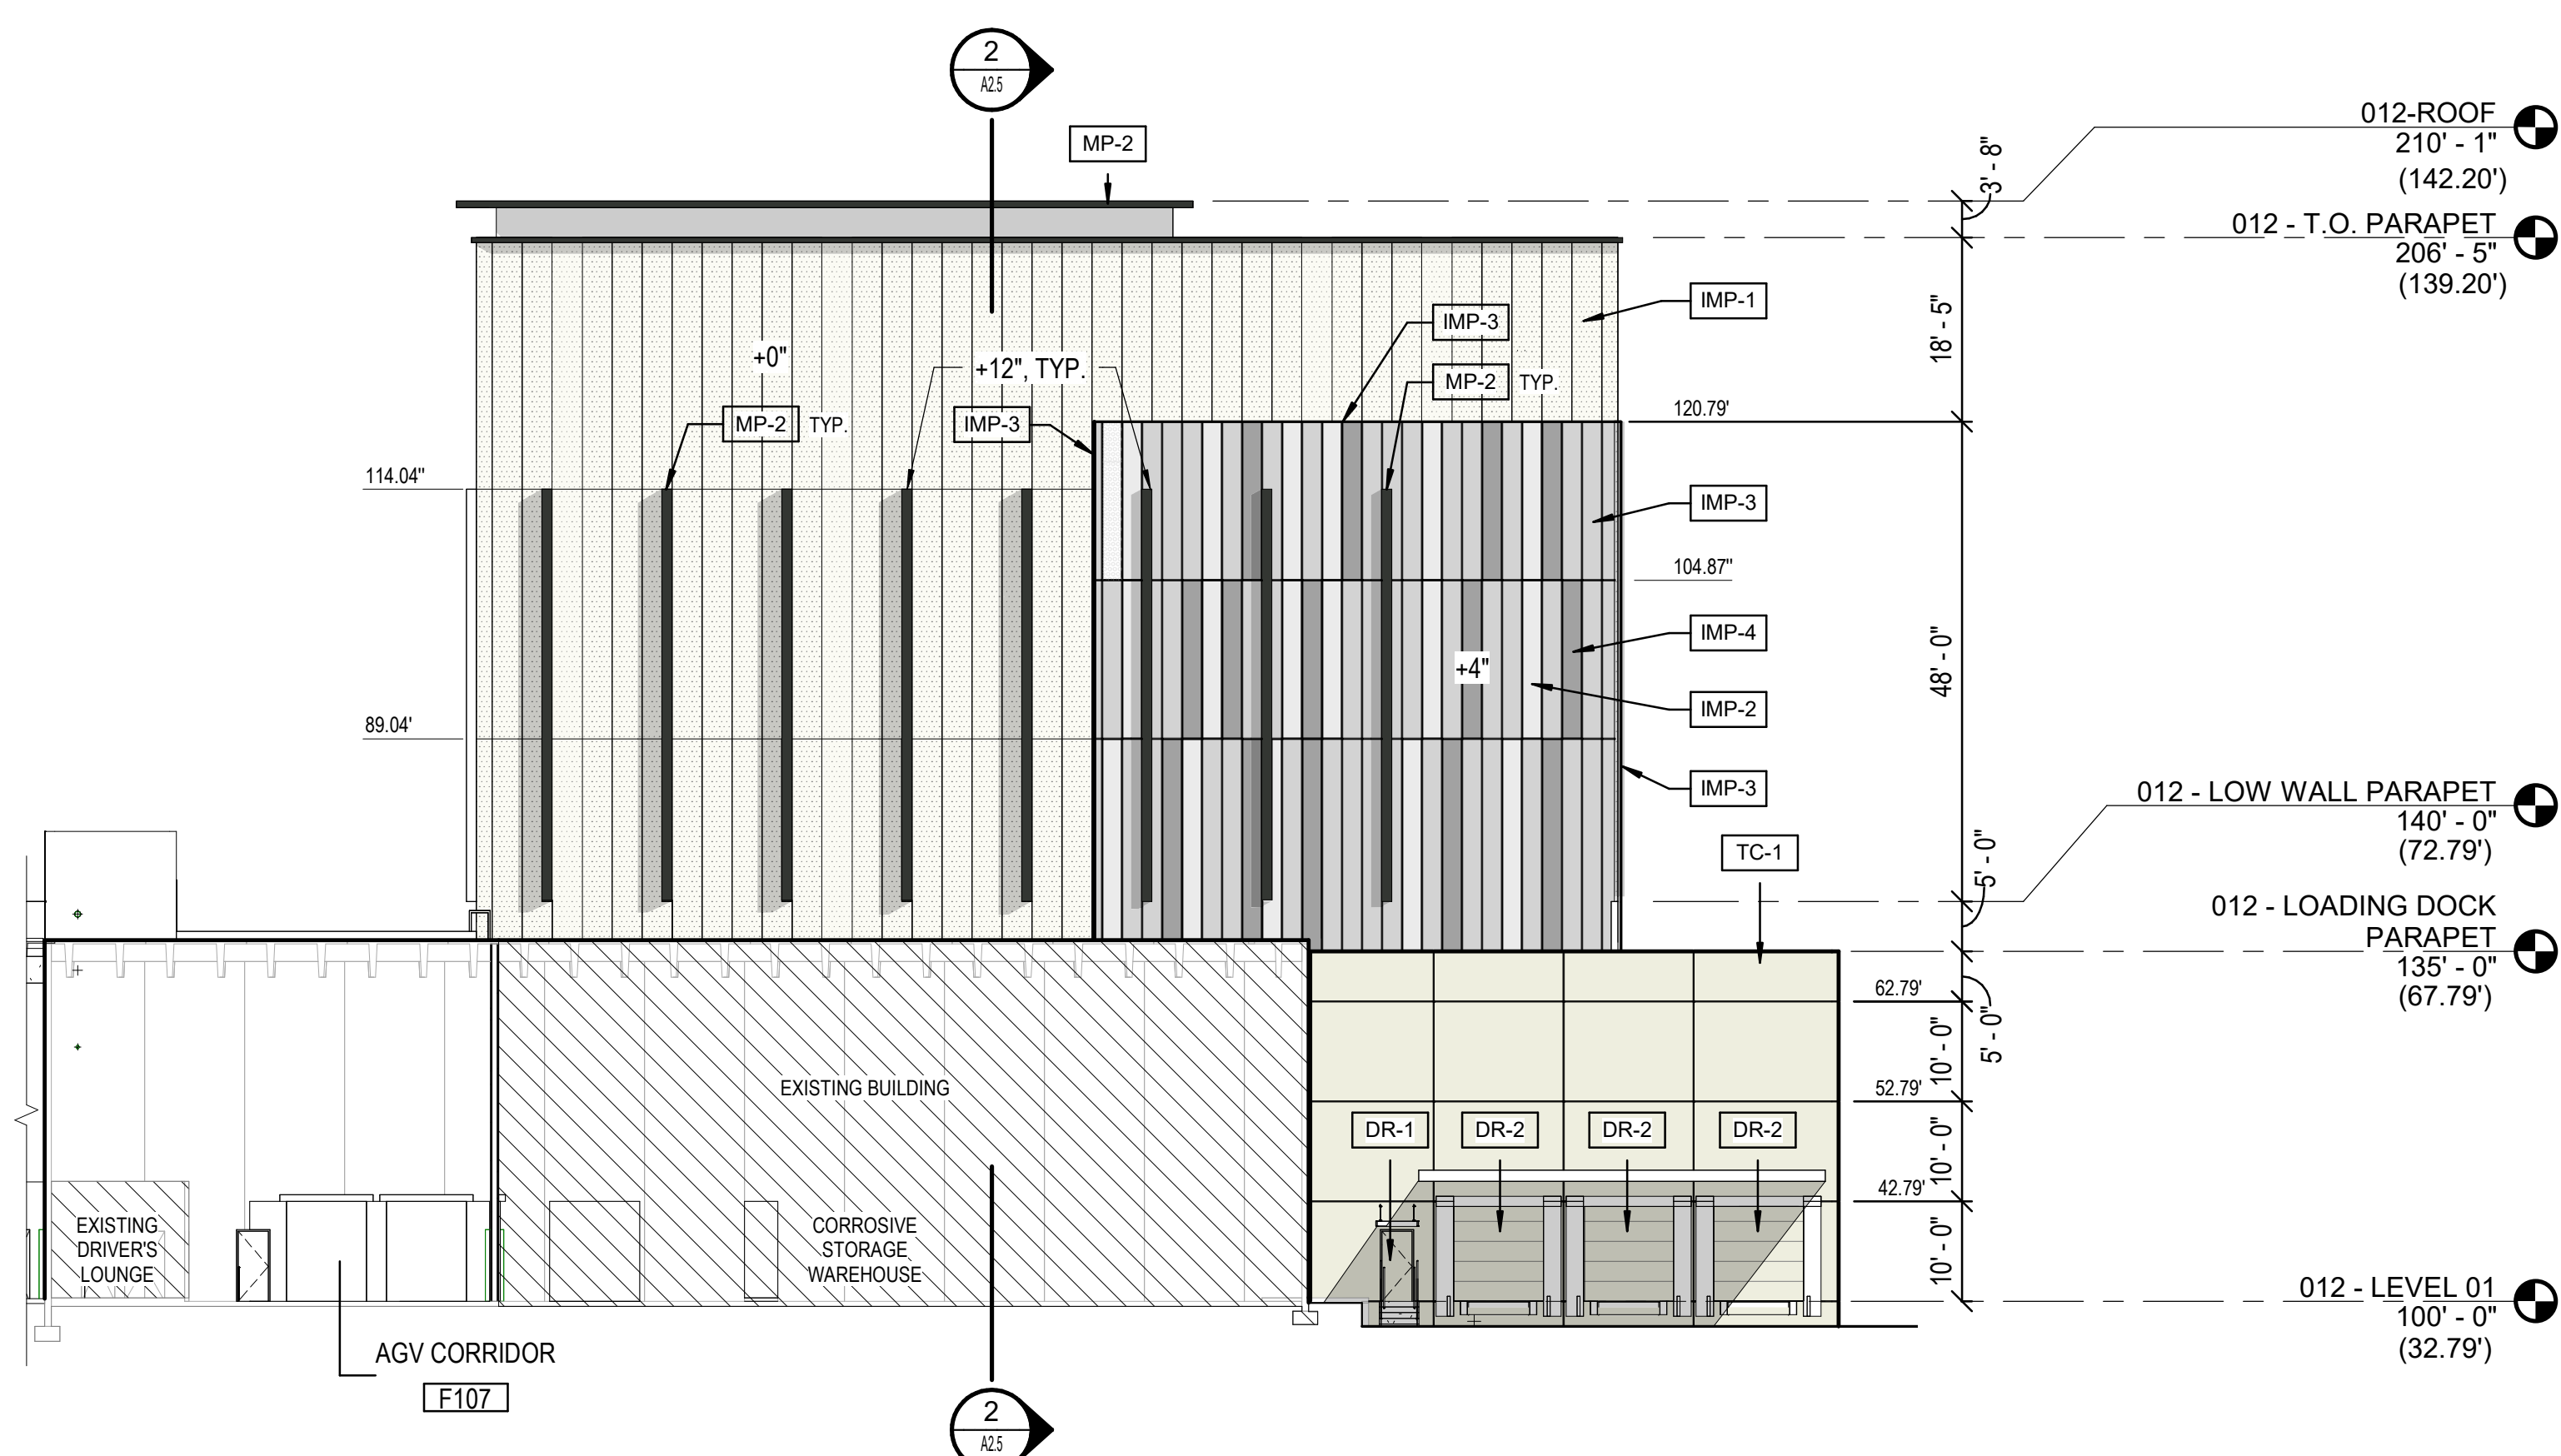

2 LOADING DOCK ADDITION 21A AND ASRS WAREHOUSE 012 - BUILDING ELEVATION - EAST
SCALE: 1/16" = 1'-0"

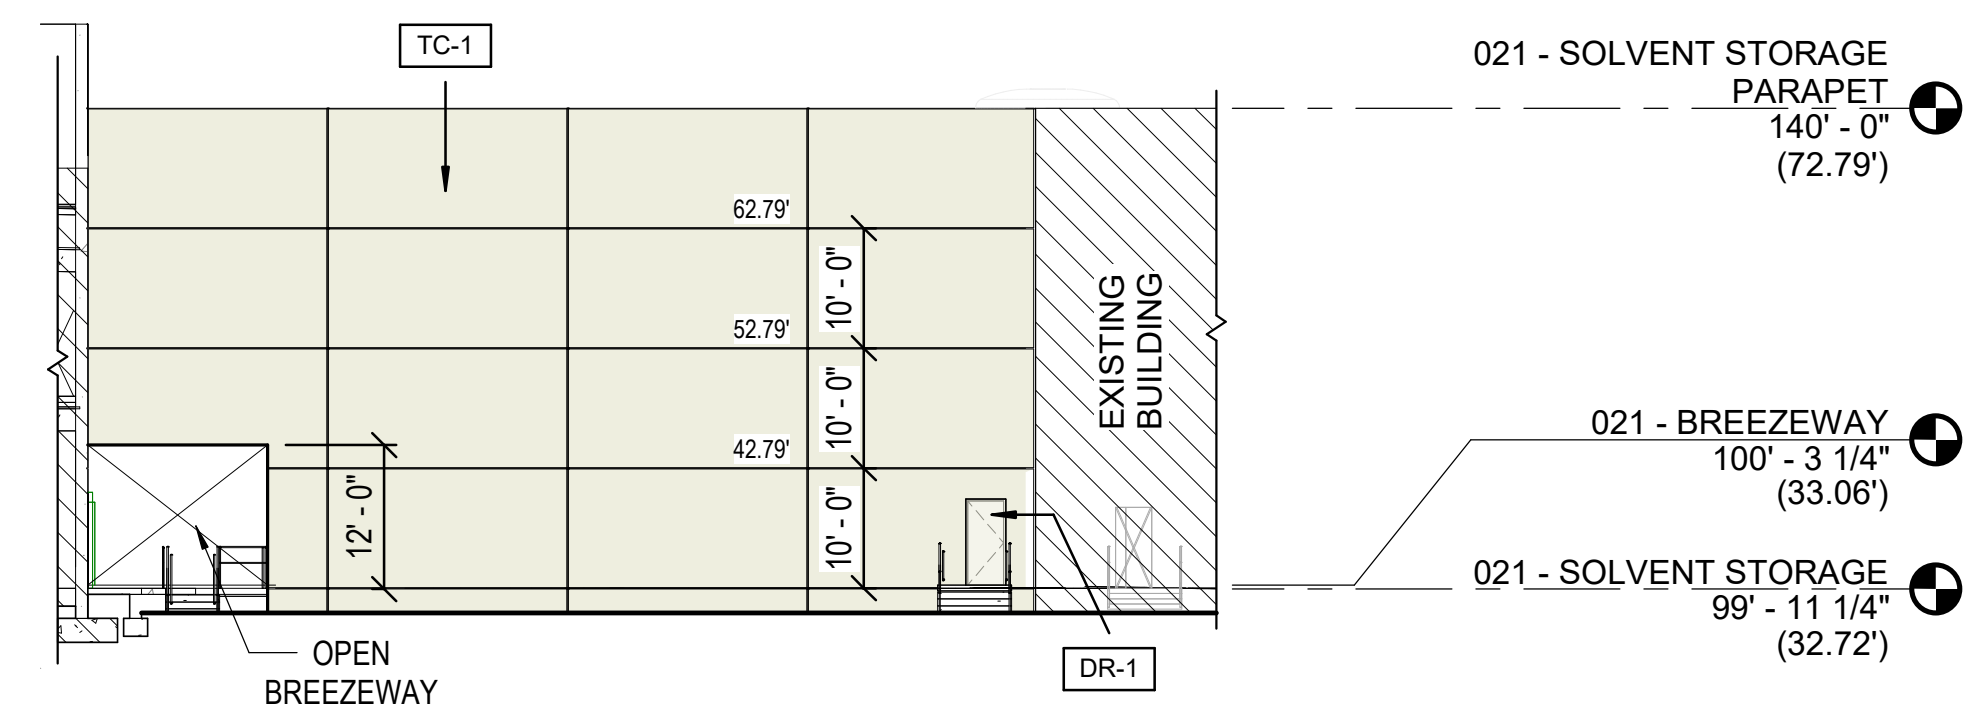

3 SOLVENT WAREHOUSE EXPANSION 21D - BUILDING ELEVATION - WEST
SCALE: 1/16" = 1'-0"

FUJI - BUILDING MATERIAL / COLOR LEGEND

DR-1	HOLLOW METAL DOOR AND FRAME PAINT COLOR: PA-1 DUNN EDWARDS "WHISPER" #DEW340
DR-2	SECTIONAL OVERHEAD DOOR PAINT COLOR: PA-1 DUNN EDWARDS "WHISPER" #DEW340
IMP-1	INSULATED METAL PANEL STUCCO FINISH 36" WIDE, R-18 MIN. BASIS OF DESIGN METL SPAN "TUFF WALL" TEXTURED WHITE
IMP-2	INSULATED METAL PANEL CF STRIATED, NON-DIRECTIONAL EMBOSSED, 24" WIDE, R-18 MIN. BASIS OF DESIGN METL SPAN "REGAL GRAY"
IMP-3	INSULATED METAL PANEL CF STRIATED, NON-DIRECTIONAL EMBOSSED, 24" WIDE, R-18 MIN. BASIS OF DESIGN METL SPAN "TUNDRA"
IMP-4	INSULATED METAL PANEL CF STRIATED, NON-DIRECTIONAL EMBOSSED, 24" WIDE, R-18 MIN. BASIS OF DESIGN METL SPAN "SLATE GRAY"
IMP-5	INSULATED METAL PANEL POWER DISTRIBUTION CENTER WITH MANUFACTURER'S WHITE IMP CLADDING
MP-1	METAL PANEL - MP-1 BASIS OF DESIGN: CENTRIA CONCEPT SERIES SINGLE SKIN METAL PANEL, CORRUGATED PROFILE CS-260, COLOR: 971 CHROMIUM GRAY
MP-2	METAL PANEL ACCENT, 12" WIDE, BASIC OF DESIGN METL SPAN ALUMINUM EXTRUSION COLOR-BURNISHED SLATE
PM-1	PERFORATED CORRUGATED METAL PANEL BASIS OF DESIGN: CENTRIA ECOSCREEN PERFORATED CORRUGATED METAL SIDING, PROFILE CS-260, COLOR 971 CHROMIUM GRAY
RO-1	ROOF WHITE SINGLE PLY ROOFING OVER COVERBOARD OVER MIN R-25 RIGID INSULATION ON STEEL DECK
SG-1	STOREFRONT GLAZING BASIS OF DESIGN: KAWNEER TRIFAB VERSAGLAZE STOREFRONT GLAZING, SATIN ANODIZED ALUMINUM, 1" INSULATED LOW "E" VISION GLASS - VITRO ARCHITECTURAL REFLECTIVE GLASS, SOLORGRAY 70XL IGU
SG-2	1" INSULATION COATED GLAZING VITRO ARCHITECTURAL GLASS, WITH OPACI-COAT 300, "BLACK GREY"
SSD-1	SOLAR BRISE SOLEIL BASIS OF DESIGN: KAWNEER VERSOLEIL SUN SHADING DEVICE, OUTRIGGER SYSTEM IN SATIN ANODIZED ALUMINUM
SSD-2	ALUMINUM WINDOW SYSTEM BASIS OF DESIGN: KAWNEER TRIFAB VERSAGLAZE 451T, CLEAR ANODIZED ALUMINUM
SSD-3	ALUMINUM CURTAINWALL SYSTEM BASIS OF DESIGN: KAWNEER 1600 WALL SYSTEM, CLEAR ANODIZED ALUMINUM
TC-1	TILT-UP CONCRETE WALLS PAINT COLOR: DUNN EDWARDS PA-1 "WHISPER" #DEW340
TC-2	TILT-UP CONCRETE WALLS WITH RECKLI "B SICILIA" FORMLINER PAINT COLOR: DUNN EDWARDS PA-3 "LOOKING GLASS" #DE6376

LEGEND

EXISTING BUILDING	EXISTING BUILDING
-------------------	-------------------

NOTES

- PENETRATIONS REFLECTED ON DRAWINGS ARE FOR EXTRA TRIM MATERIAL REFERENCE AND COORDINATION PURPOSES ONLY. ALL IMP PENETRATIONS TO BE FIELD PERFORMED.
- SUB CONTRACTOR IS RESPONSIBLE FOR FIELD VERIFYING AND QUANTIFYING ALL PENETRATIONS.
- COORDINATE DOWNSPOUT ELEVATION WITH ROOF TAPPED INSULATION SLOPE AND LOCATION.
- MECHANICAL EQUIPMENT, ELECTRICAL METER AND SERVICE COMPONENTS, ROOF DRAINAGE SYSTEMS AND SIMILAR UTILITY DEVICES WHETHER GROUND LEVEL, WALL MOUNTED, OR ROOF MOUNTED, SHALL BE SCREENED TO APPEAR AS AN INTEGRAL PART OF THE BUILDING.


PRELIMINARY - NOT
FOR CONSTRUCTION

REV.	DATE	DES	CHK	APR	DESCRIPTION
D	09/25/2023	CA	CB	KT	ISSUED FOR REZONING 2nd COMMENTS
C	07/01/2023	CA	CB	KT	ISSUED FOR REZONING COMMENTS
B	04/28/2023	CA	CB	KT	ISSUED FOR REZONING SUBMITTAL
A	02/27/2023	CA	CB	KT	ISSUED FOR REZONING PRE-SUBMITTAL

REGISTRANT
KAYLA TRUSS-BORDEN
1850 NORTH CENTRAL AVENUE
SUITE 600
PHOENIX, AZ 85004
ktrussborden@burnsfilm.com
(480) 561-1456

APPLICANT
BENJAMIN GRAFF
QUARLES & BRADY LLP
1850 NORTH CENTRAL AVENUE
SUITE 600
PHOENIX, AZ 85004
benjamin.graff@quarles.com
(602) 228-5663

OWNER / DEVELOPER
SCOTT KLAMM
8650 SOUTH MOUNTAIN ROAD
SUITE 100
SCOTTSDALE, AZ 85258
scott.klamm@kfjlm.com
(480) 957-7032

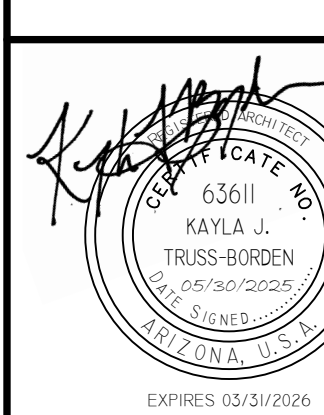


BURNS
MEDONNELL
9400 WARD PARKWAY
KANSAS CITY, MO 64114
burns.medonnell@burnsmed.com
Burns & McDonnell Engineering Company, Inc.
License No. 11523

FUJIFILM
FUJIFILM Electronic Materials U.S.A., Inc.
6650 SOUTH MOUNTAIN ROAD
MESA, ARIZONA 85212


FUJIFILM - MESA, AZ, SITE EXPANSION
PHASE 2 - ASRS WAREHOUSE 012, LOADING DOCK ADDITION 21A,
AND SOLVENT WAREHOUSE EXPANSION 21D - BUILDING
ELEVATIONS

FUJINO:
AAE FIRM NO.: 147051
DRAWN: C. ALICEA
CHECKED: C. BLEDSOE
DATE: 04/28/2023
SCALE: AS NOTED
DRAWING:
SHEET 4 OF 4

4/8/2025 10:25:42 AM

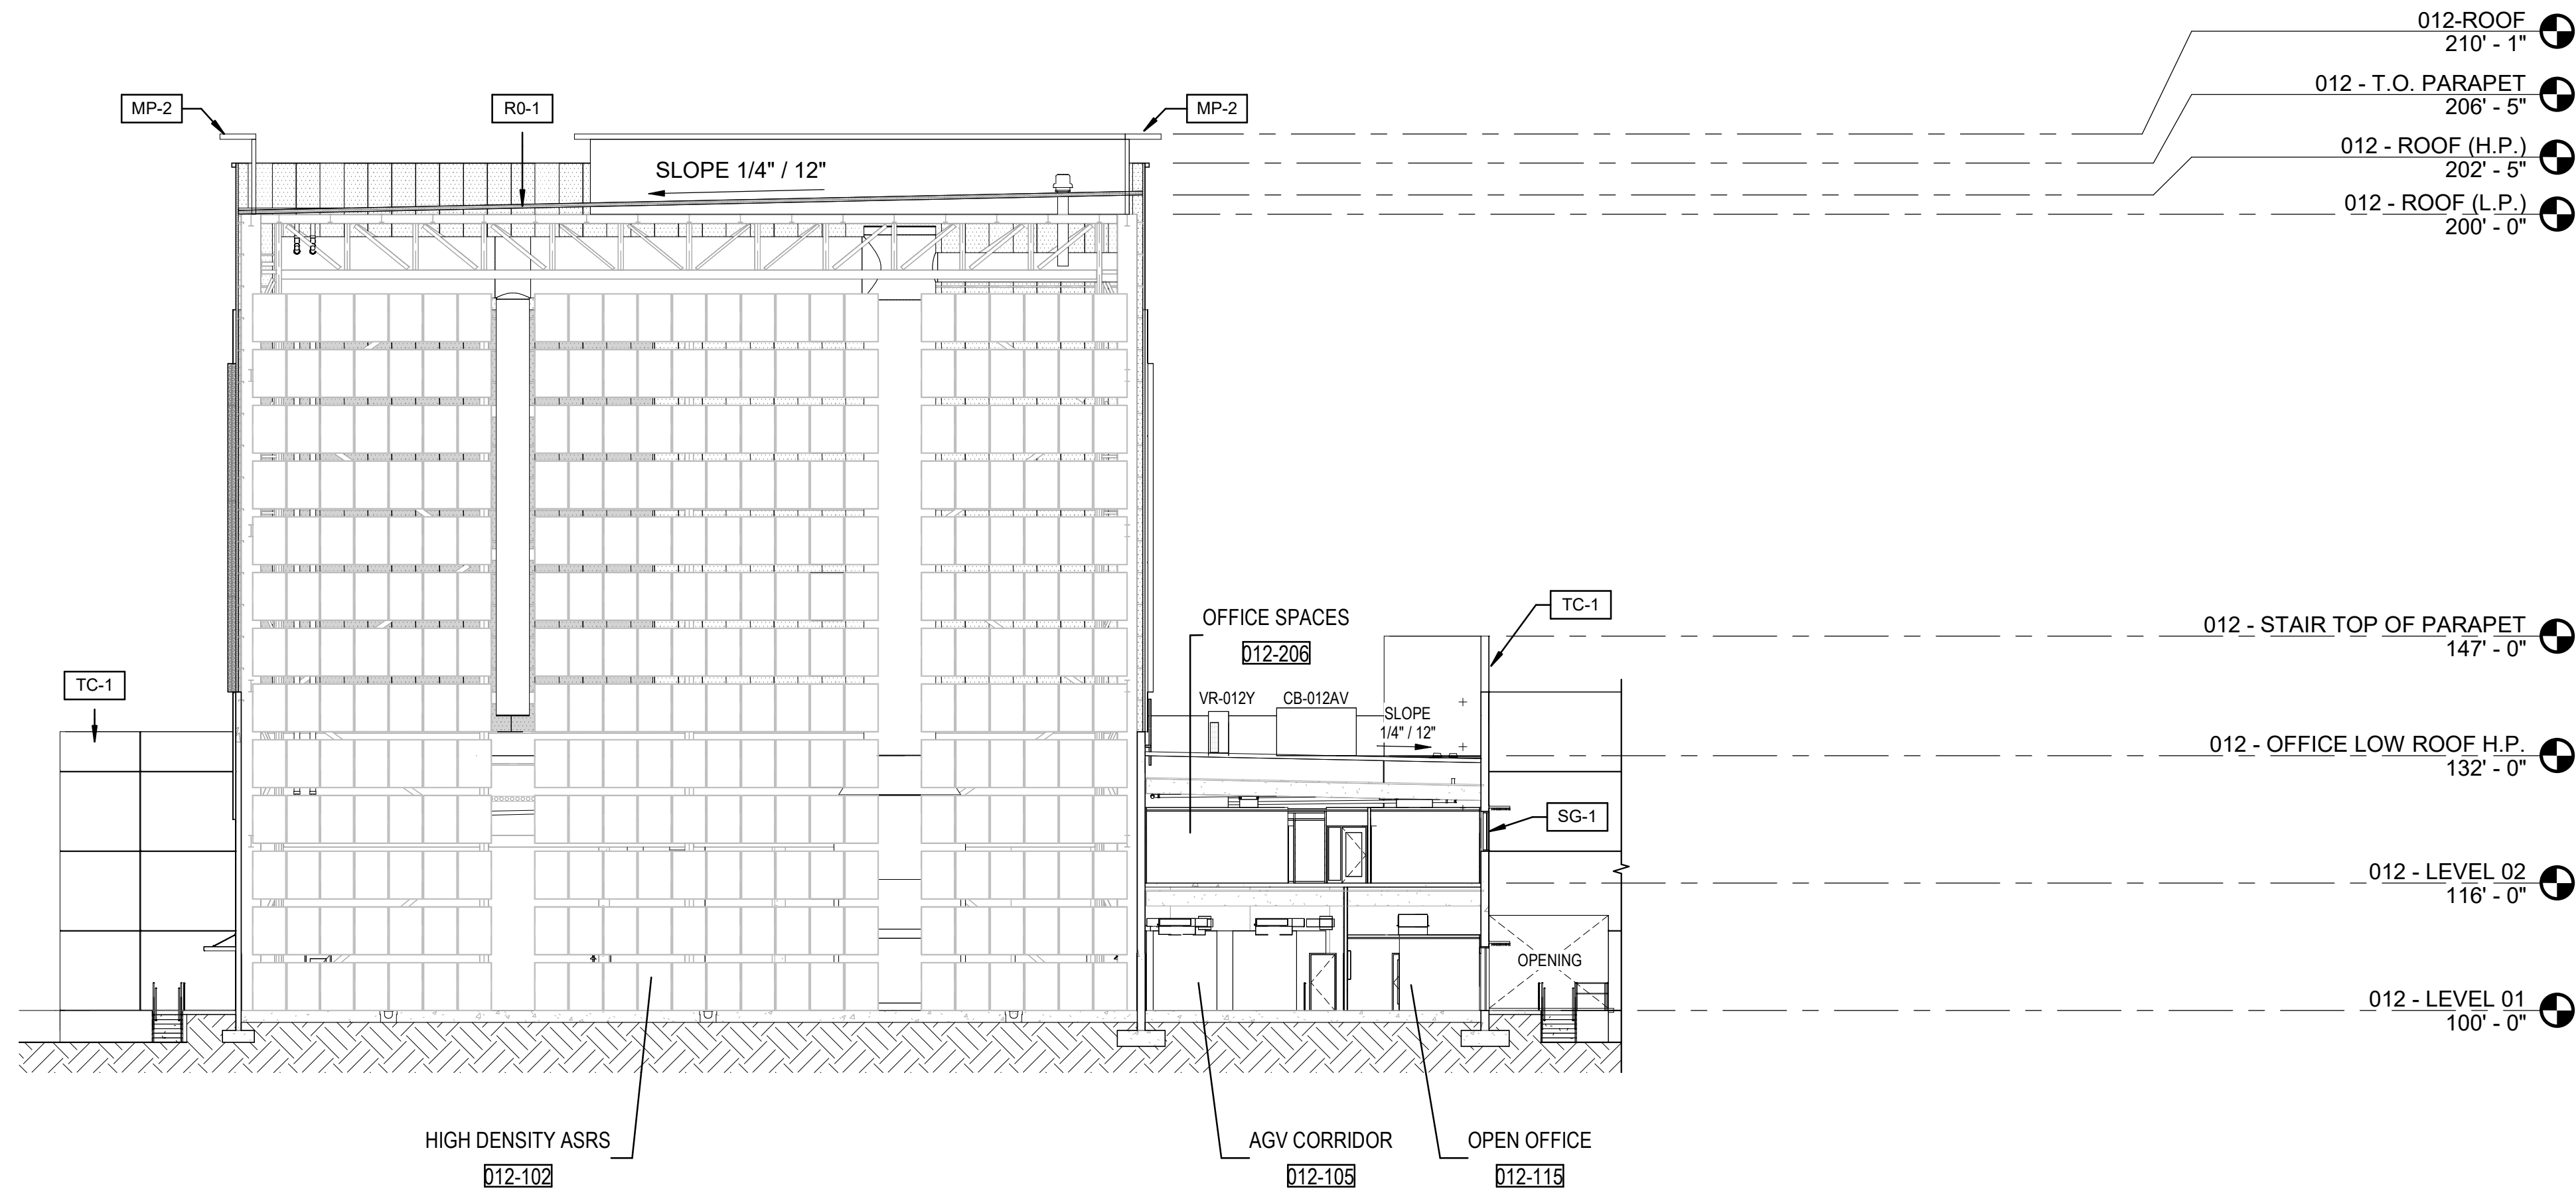

1 ASRS WAREHOUSE BUILDING SECTION
SCALE: 1/16" = 1'-0"

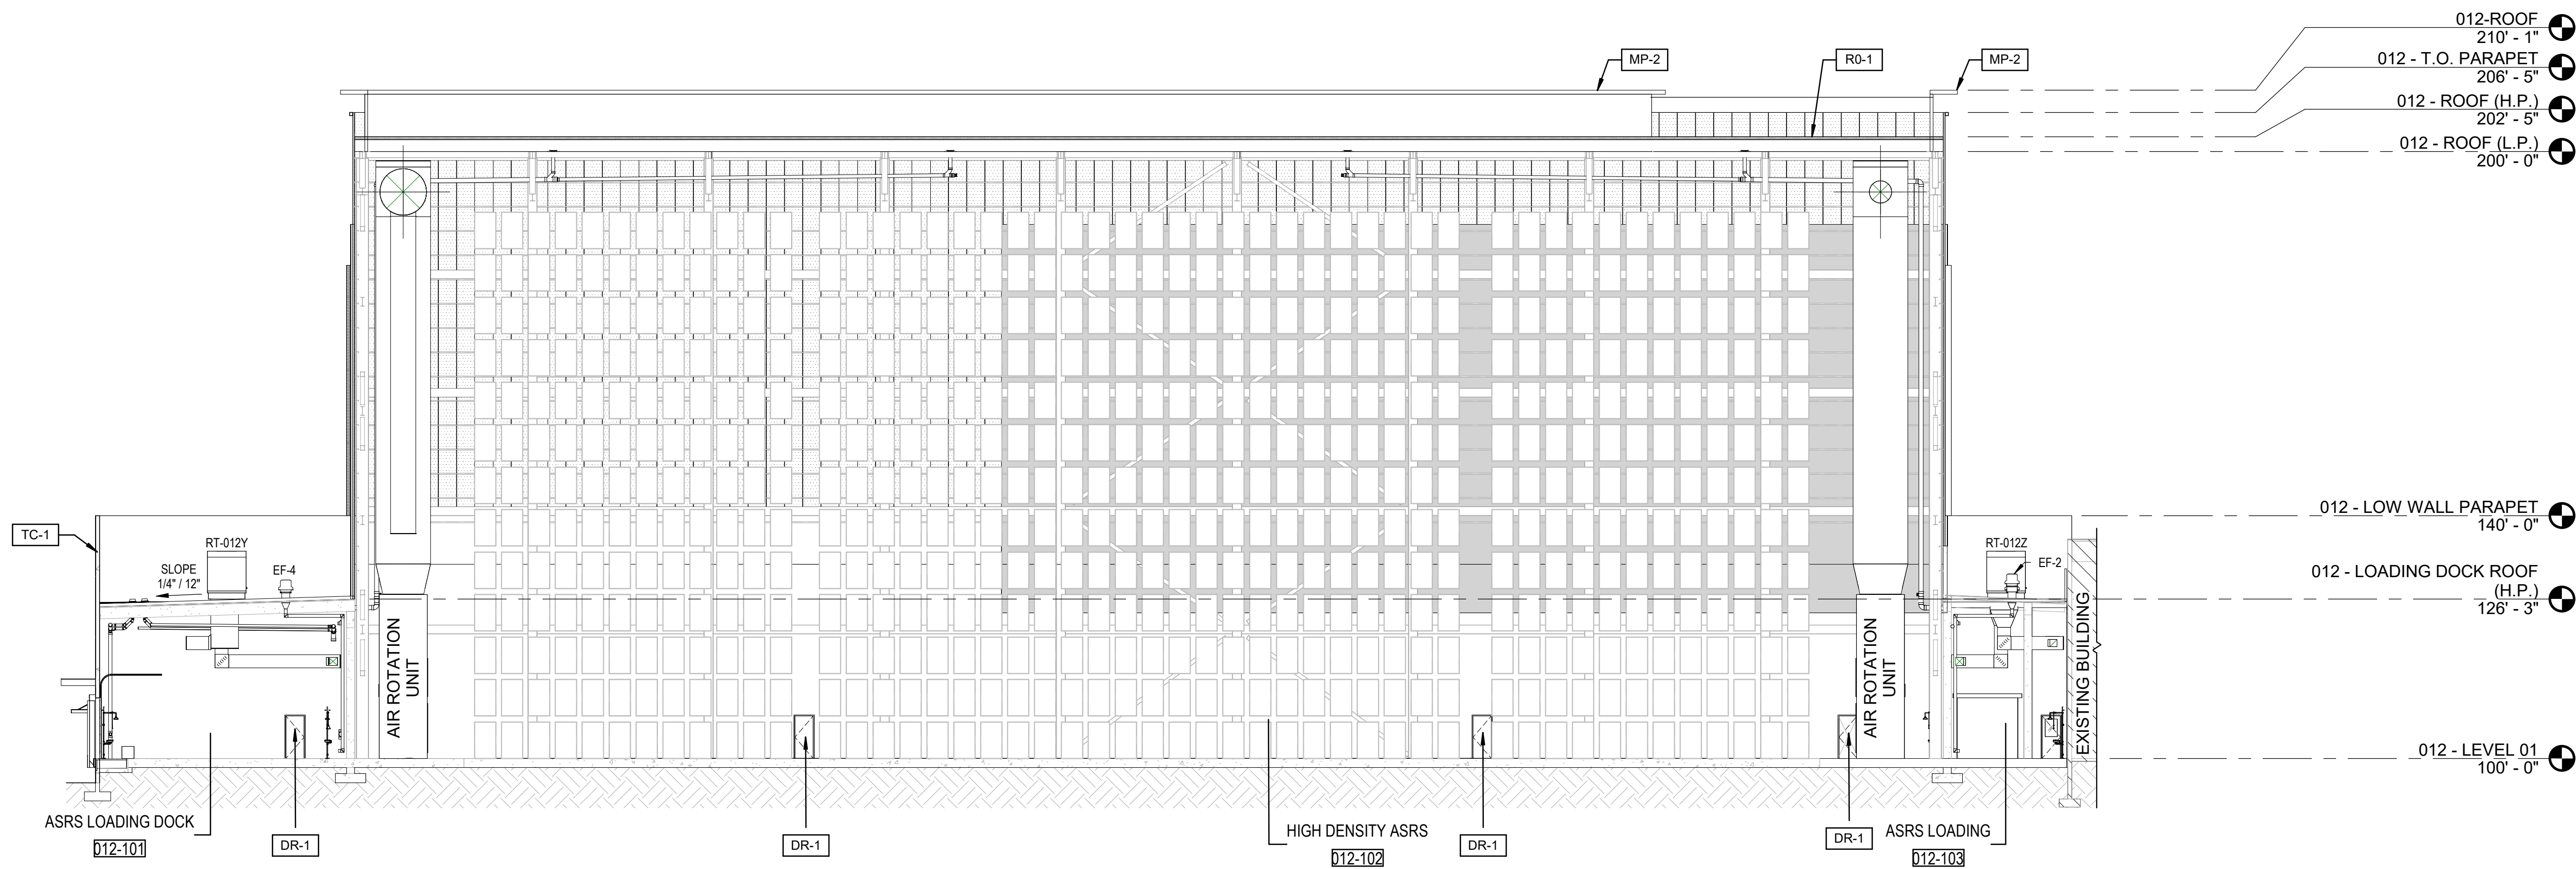

2 ASRS WAREHOUSE BUILDING SECTION
SCALE: 1/16" = 1'-0"

FUJI - BUILDING MATERIAL / COLOR LEGEND

	DR-1	HOLLOW METAL DOOR AND FRAME PAINT COLOR: PA-1 DUNN EDWARDS "WHISPER" #DEW340
	DR-2	SECTIONAL OVERHEAD DOOR PAINT COLOR: PA-1 DUNN EDWARDS "WHISPER" #DEW340
	IMP-1	INSULATED METAL PANEL STUCCO FINISH 36" WIDE, R-18 MIN. BASIS OF DESIGN METL SPAN "TUFF WALL" TEXTURED WHITE
	IMP-2	INSULATED METAL PANEL CF STRIATED, NON-DIRECTIONAL EMBOSSED, 24" WIDE, R-18 MIN. BASIS OF DESIGN METL SPAN "REGAL GRAY"
	IMP-3	INSULATED METAL PANEL CF STRIATED, NON-DIRECTIONAL EMBOSSED, 24" WIDE, R-18 MIN. BASIS OF DESIGN METL SPAN "TUNDRA"
	IMP-4	INSULATED METAL PANEL CF STRIATED, NON-DIRECTIONAL EMBOSSED, 24" WIDE, R-18 MIN. BASIS OF DESIGN METL SPAN "SLATE GRAY"
	IMP-5	INSULATED METAL PANEL POWER DISTRIBUTION CENTER WITH MANUFACTURER'S WHITE IMP CLADDING
	MP-1	METAL PANEL- MP-1 BASIS OF DESIGN: CENTRIA CONCEPT SERIES SINGLE SKIN METAL PANEL, CORRUGATED PROFILE CS-260, COLOR: 971 CHROMIUM GRAY
	MP-2	METAL PANEL ACCENT, 12" WIDE, BASIC OF DESIGN METL SPAN ALUMINUM EXTRUSION COLOR-BURNISHED SLATE
	PM-1	PERFORATED CORRUGATED METAL PANEL BASIS OF DESIGN: CENTRIA ECOSCREEN PERFORATED CORRUGATED METAL SIDING, PROFILE CS-260 COLOR 971 CHROMIUM GRAY
	RO-1	ROOF WHITE SINGLE PLY ROOFING OVER COVERBOARD OVER MIN R-25 RIGID INSULATION ON STEEL DECK
	SG-1	STOREFRONT GLAZING BASIS OF DESIGN: KAWNEER TRIFAB VERSAGLAZE STOREFRONT GLAZING, SATIN ANODIZED ALUMINUM. 1" INSULATED LOW "E" VISION GLASS - VITRO ARCHITECTURAL REFLECTIVE GLASS, SOLORGRAY 70XL IGU
	SG-2	1" INSULATION COATED GLAZING VITRO ARCHITECTURAL GLASS, WITH OPACI-COAT 300, "BLACK GREY"
	SSD-1	SOLAR BRISE SOLEIL BASIS OF DESIGN: KAWNEER VERSOLEIL SUN SHADING DEVICE, OUTRIGGER SYSTEM IN SATIN ANODIZED ALUMINUM
	SSD-2	ALUMINUM WINDOW SYSTEM BASIS OF DESIGN: KAWNEER TRIFAB VERSAGLAZE 451T, CLEAR ANODIZED ALUMINUM
	SSD-3	ALUMINUM CURTAINWALL SYSTEM BASIS OF DESIGN: KAWNEER 1600 WALL SYSTEM, CLEAR ANODIZED ALUMINUM
	TC-1	TILT-UP CONCETE WALLS PAINT COLOR: DUNN EDWARDS PA-1 "WHISPER" #DEW340
	TC-2	TILT-UP CONCETE WALLS WITH RECKLI "B SICILIA" FORMLINER PAINT COLOR: DUNN EDWARDS PA-3 "LOOKING GLASS" #DE6376

LEGEND

	EXISTING BUILDING
--	-------------------

NOTES

- PENETRATIONS REFLECTED ON DRAWINGS ARE FOR EXTRA TRIM MATERIAL REFERENCE AND COORDINATION PURPOSES ONLY. ALL IMP PENETRATIONS TO BE FIELD PERFORMED.
- SUB CONTRACTOR IS RESPONSIBLE FOR FIELD VERIFYING AND QUANTIFYING ALL PENETRATIONS.
- COORDINATE DOWNSPOUT ELEVATION WITH ROOF TAPERED INSULATION SLOPE AND LOCATION.
- MECHANICAL EQUIPMENT, ELECTRICAL METER AND SERVICE COMPONENTS, ROOF DRAINAGE SYSTEMS AND SIMILAR UTILITY DEVICES WHETHER GROUND LEVEL, WALL MOUNTED, OR ROOF MOUNTED, SHALL BE SCREENED TO APPEAR AS AN INTEGRAL PART OF THE BUILDING.


**PRELIMINARY - NOT
FOR CONSTRUCTION**

B	09/25/2023	CA	CB	KT	ISSUED FOR REZONING 2nd COMMENTS
A	07/31/2023	CA	CB	KT	ISSUED FOR REZONING COMMENTS
REV	DATE	DES	CHK	APR	DESCRIPTION

REGISTRANT
KAYLA TRUSS-BORDEN
1850 NORTH CENTRAL AVENUE
SUITE 600
PHOENIX, AZ 85004
ktrussborden@burnsmcd.com
(480) 561-1656

APPLICANT
BENJAMIN GRAFF
QUARLES & BRADY LLP
1850 NORTH CENTRAL AVENUE
SUITE 600
PHOENIX, AZ 85004
benjamin.graff@quarles.com
(602) 228-5693

OWNER / DEVELOPER
SCOTT KLAMM
6650 SOUTH MOUNTAIN ROAD
SUITE 100
SCOTTSDALE, AZ 85258
scott.klamm@fujifilm.com
(480) 957-7092

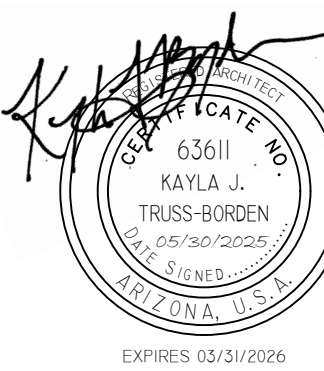


**BURNS
MEDONNELL**
9400 WARD PARKWAY
KANSAS CITY, MO 64114
burnsmedonnell.com
Burns & McDonnell Engineering Company, Inc.
License No. 11523

FUJIFILM
FUJIFILM Electronic Materials U.S.A., Inc.
6650 SOUTH MOUNTAIN ROAD
MESA, ARIZONA 85212

FUJI FILM - MESA AZ, SITE EXPANSION
PHASE 2 - ASRS WAREHOUSE BUILDING SECTIONS

FUJI NO.:
AAE FRM NO.: 147051
DRAWN: C. ALICEA
CHECKED: C. BLEDSOE
DATE: 07/07/2023
SCALE: AS NOTED
DRAWING:


A2.5
SHEET OF

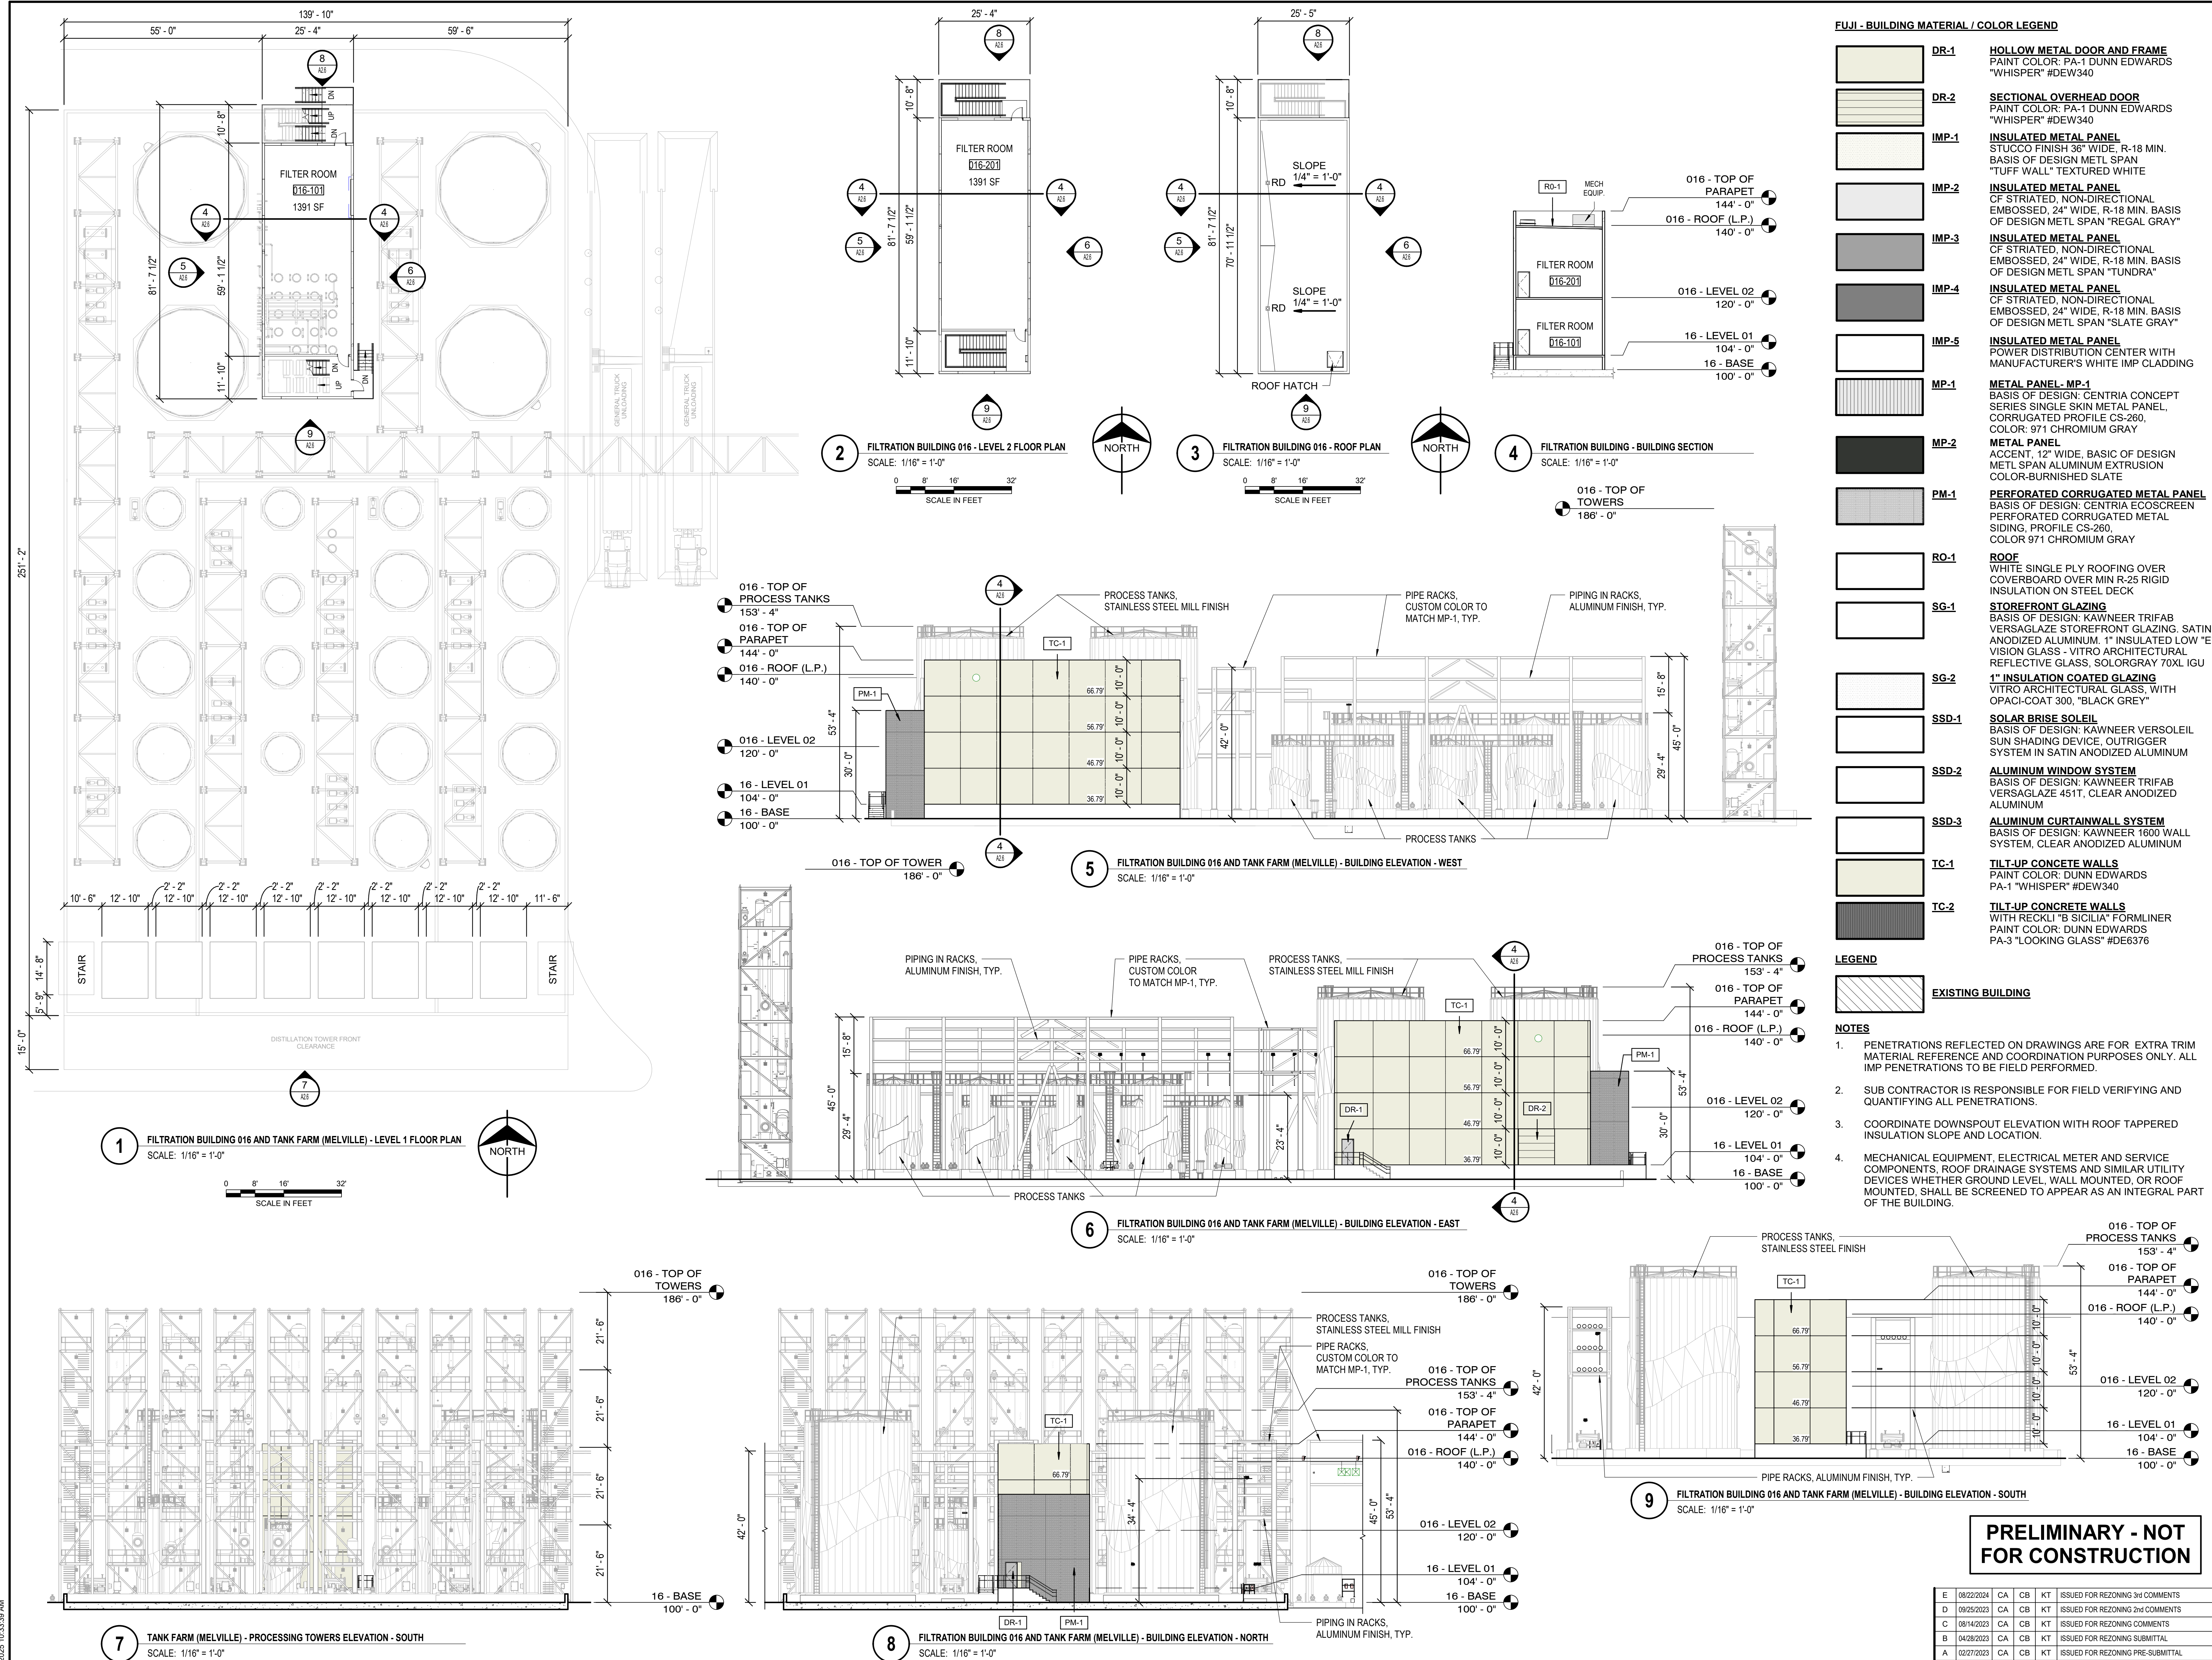

REGISTRANT
KAYLA TRUSS-BORDEN
1850 NORTH CENTRAL AVENUE
SUITE 600
PHOENIX, AZ 85004
ktruss@burnsmcdonnell.com
(480) 957-1466

APPLICANT
BURNES & BRADY LLP
1850 NORTH CENTRAL AVENUE
SUITE 600
PHOENIX, AZ 85004
scott.klam@burnsmcdonnell.com
(480) 957-7092

OWNER / DEVELOPER
SCOTT KLAMM
6650 SOUTH MOUNTAIN ROAD
SUITE 100
MESA, ARIZONA 85212
scott.klam@burnsmcdonnell.com
(480) 957-7092

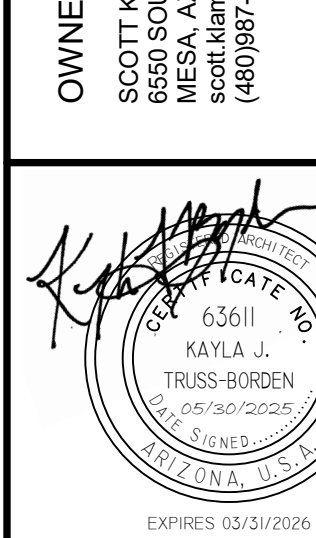


**BURNS
MCDONNELL**
9400 WARD PARKWAY
KANSAS CITY, MO 64114
burnsmcdonnell.com
Burns & McDonnell Engineering Company, Inc.
License No. 11523

FUJIFILM
FUJIFILM Electronic Materials U.S.A., Inc.
6650 SOUTH MOUNTAIN ROAD
MESA, ARIZONA 85212


FUJI FILM - MESA, AZ, SITE EXPANSION
PHASE 2 - FILTRATION BUILDING 016 AND TANK FARM (MELVILLE)
- FLOOR PLANS, ROOF PLAN, BUILDING ELEVATIONS, & BUILDING SECTIONS

FUJI NO.: 147051
AAE FIRM NO.: 147051
DRAWN: C. ALICEA
CHECKED: C. BLEDSOE
DATE: 04/28/2023
SCALE: AS NOTED
DRAWING: A2.6
SHEET OF


E	08/22/2024	CA	CB	KT	ISSUED FOR REZONING 3rd COMMENTS
D	09/25/2023	CA	CB	KT	ISSUED FOR REZONING 2nd COMMENTS
C	08/14/2023	CA	CB	KT	ISSUED FOR REZONING COMMENTS
B	04/28/2023	CA	CB	KT	ISSUED FOR REZONING SUBMITTAL
A	02/27/2023	CA	CB	KT	ISSUED FOR REZONING PRE-SUBMITTAL
REV.	DATE	DES	CHK	APR	DESCRIPTION

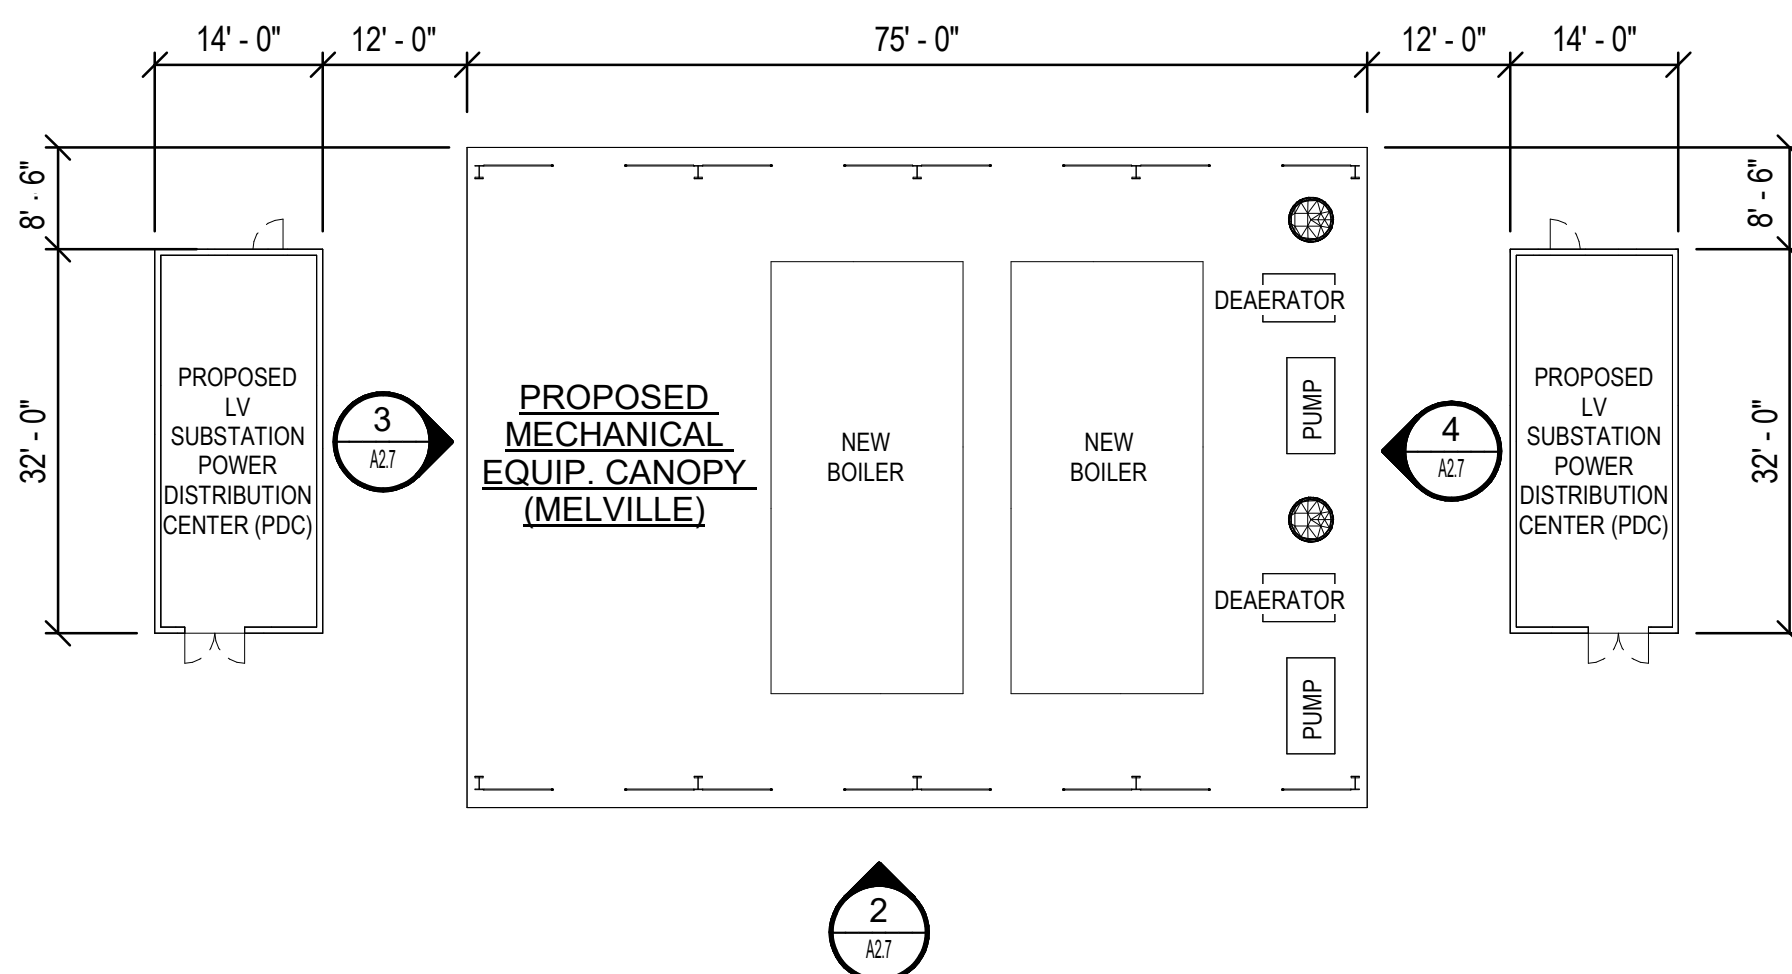

1 MECHANICAL EQUIPMENT CANOPY (MELVILLE) AND LV SUBSTATION POWER DISTRIBUTION CENTERS (PDC) - FLOOR PLAN
SCALE: 1/16" = 1'-0"

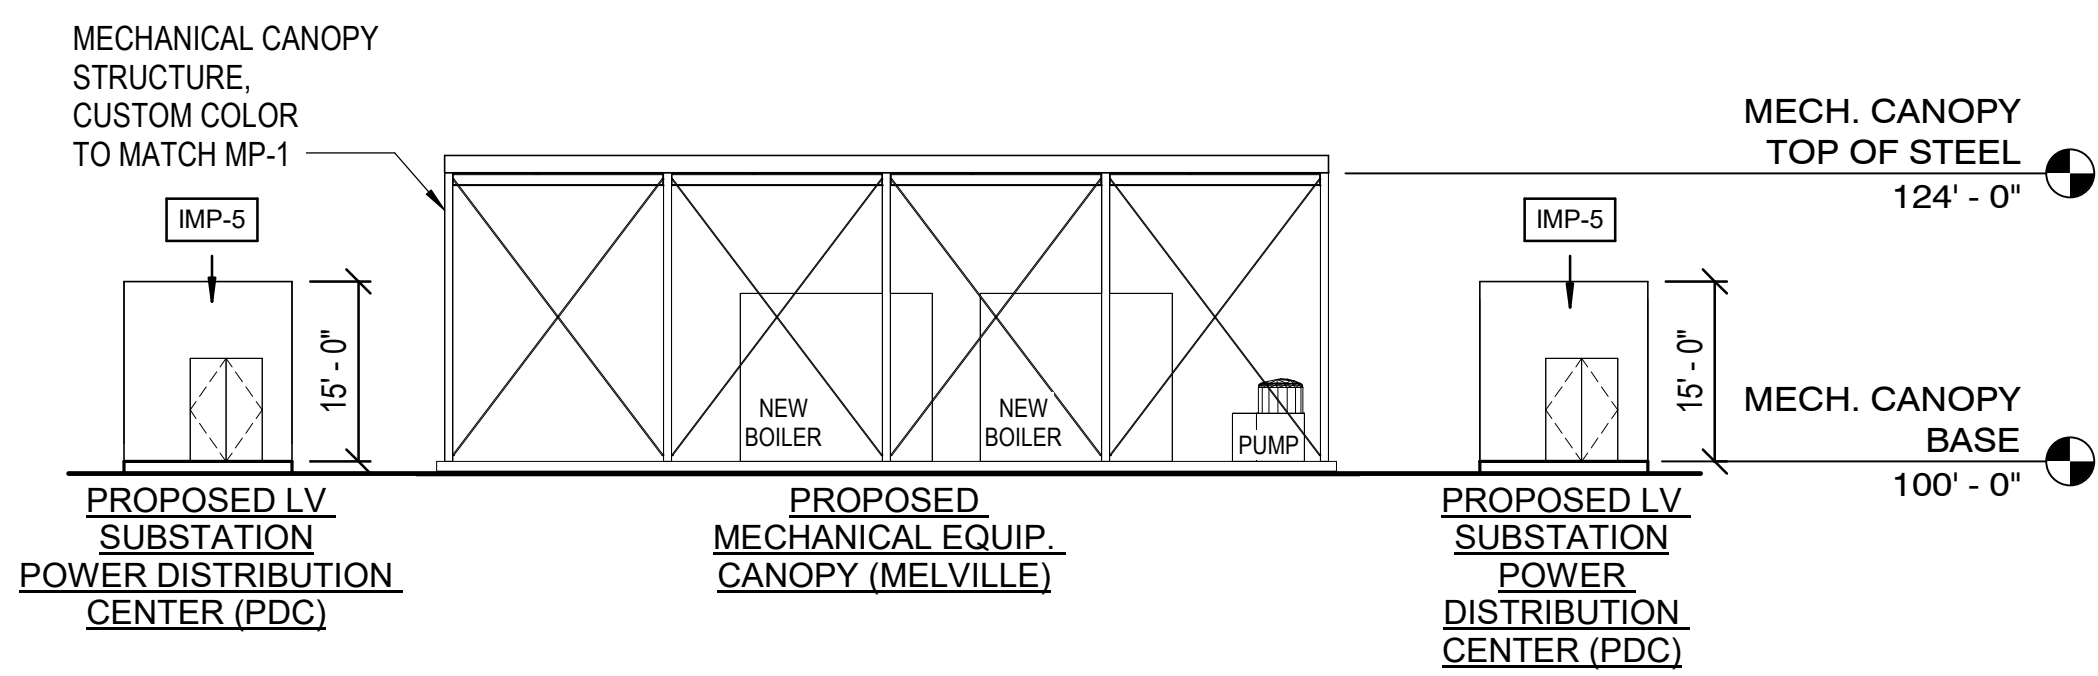


2 MECHANICAL EQUIPMENT CANOPY (MELVILLE) AND LV SUBSTATION POWER DISTRIBUTION CENTERS (PDC) - SOUTH ELEVATION
SCALE: 1/16" = 1'-0"

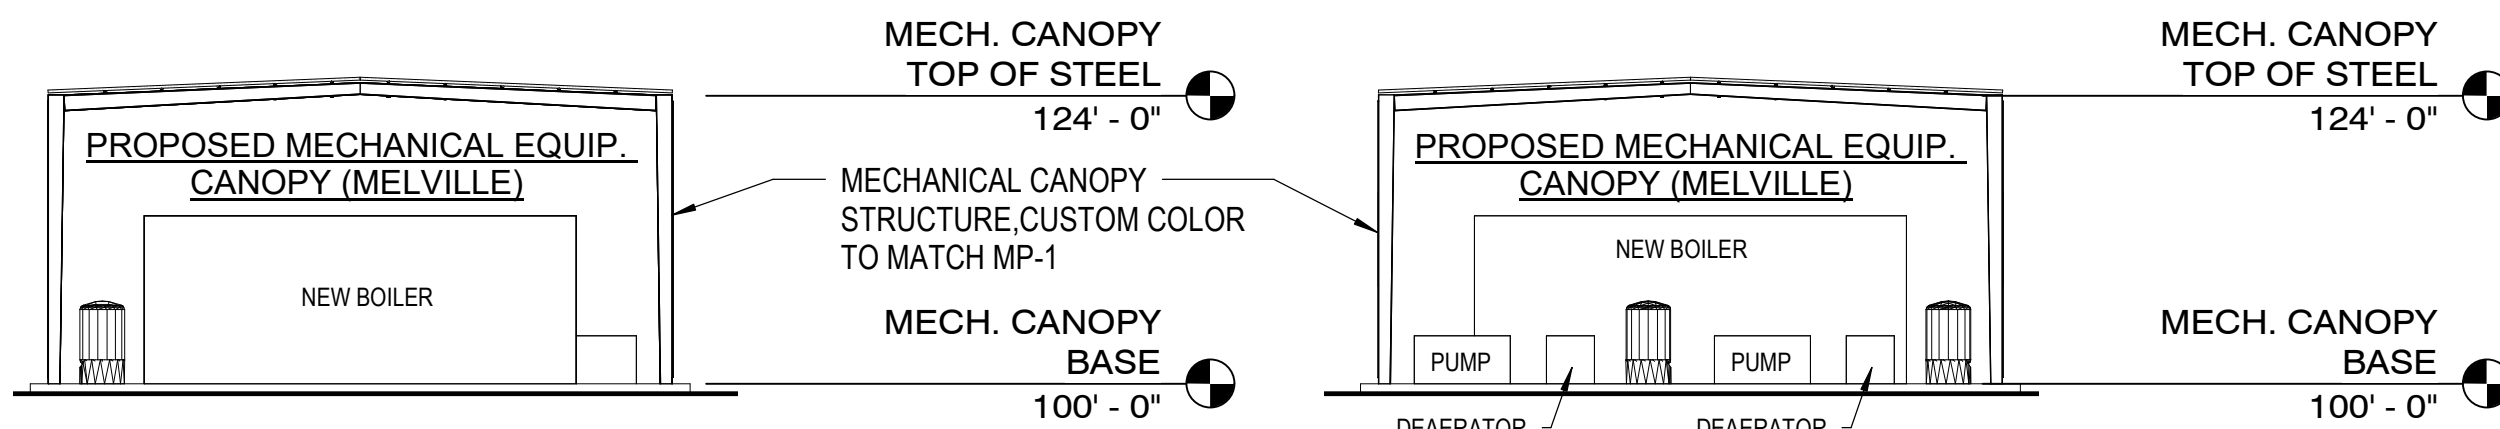


3 MECHANICAL EQUIPMENT CANOPY (MELVILLE) AND LV SUBSTATION POWER DISTRIBUTION CENTERS (PDC) - WEST ELEVATION
SCALE: 1/16" = 1'-0"


4 MECHANICAL EQUIPMENT CANOPY (MELVILLE) AND LV SUBSTATION POWER DISTRIBUTION CENTERS (PDC) - EAST ELEVATION
SCALE: 1/16" = 1'-0"

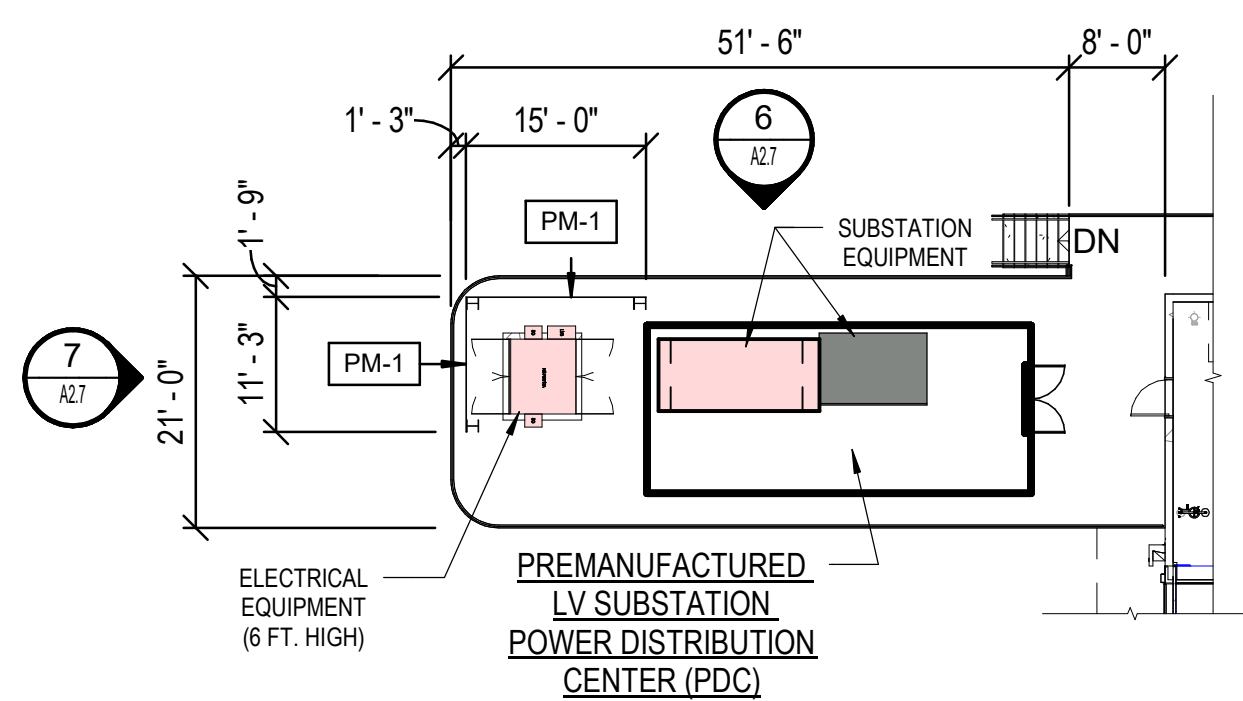

5 LV SUBSTATION AT NORTH WEST CORNER OF ASRS WAREHOUSE - FLOOR PLAN
SCALE: 1/16" = 1'-0"

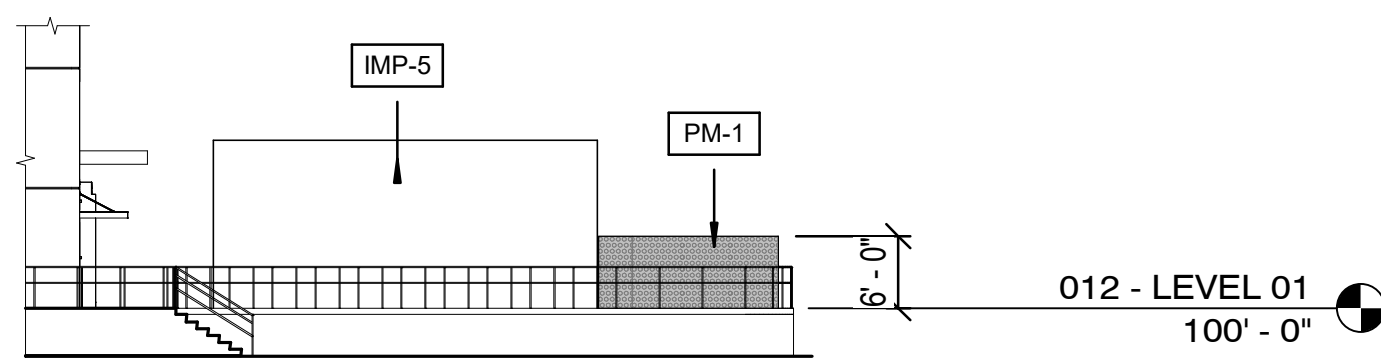

6 LV SUBSTATION - NORTH ELEVATION
SCALE: 1/16" = 1'-0"

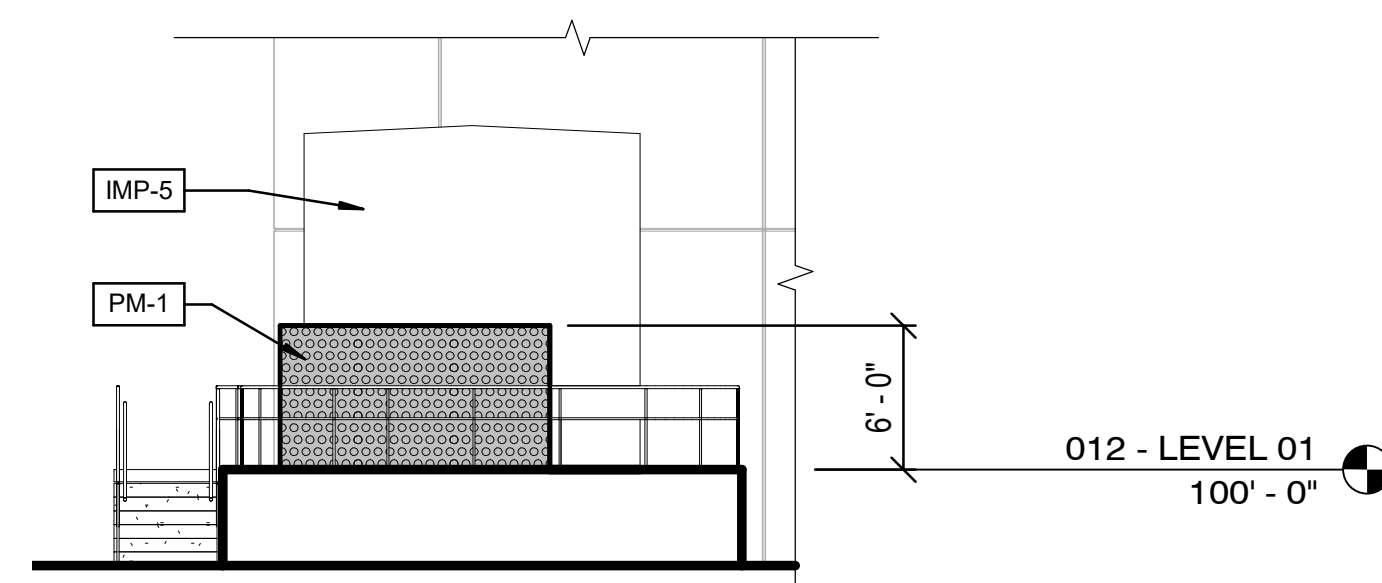

7 LV SUBSTATION - WEST ELEVATION
SCALE: 1/8" = 1'-0"

FUJI - BUILDING MATERIAL / COLOR LEGEND

	DR-1	HOLLOW METAL DOOR AND FRAME PAINT COLOR: PA-1 DUNN EDWARDS "WHISPER" #DEW340
	DR-2	SECTIONAL OVERHEAD DOOR PAINT COLOR: PA-1 DUNN EDWARDS "WHISPER" #DEW340
	IMP-1	INSULATED METAL PANEL STUCCO FINISH 36" WIDE, R-18 MIN. BASIS OF DESIGN METL SPAN "TUFF WALL" TEXTURED WHITE
	IMP-2	INSULATED METAL PANEL OF STRIATED, NON-DIRECTIONAL EMBOSSED, 24" WIDE, R-18 MIN. BASIS OF DESIGN METL SPAN "REGAL GRAY"
	IMP-3	INSULATED METAL PANEL OF STRIATED, NON-DIRECTIONAL EMBOSSED, 24" WIDE, R-18 MIN. BASIS OF DESIGN METL SPAN "TUNDRA"
	IMP-4	INSULATED METAL PANEL OF STRIATED, NON-DIRECTIONAL EMBOSSED, 24" WIDE, R-18 MIN. BASIS OF DESIGN METL SPAN "SLATE GRAY"
	IMP-5	INSULATED METAL PANEL POWER DISTRIBUTION CENTER WITH MANUFACTURER'S WHITE IMP CLADDING
	MP-1	METAL PANEL - MP-1 BASIS OF DESIGN: CENTRIA CONCEPT SERIES SINGLE SKIN METAL PANEL, CORRUGATED PROFILE CS-260, COLOR: 971 CHROMIUM GRAY
	MP-2	METAL PANEL ACCENT, 12" WIDE, BASIC OF DESIGN METL SPAN ALUMINUM EXTRUSION COLOR-BURNISHED SLATE
	PM-1	PERFORATED CORRUGATED METAL PANEL BASIS OF DESIGN: CENTRIA ECOSCREEN PERFORATED CORRUGATED METAL SIDING, PROFILE CS-260, COLOR 971 CHROMIUM GRAY
	RO-1	ROOF WHITE SINGLE PLY ROOFING OVER COVERBOARD OVER MIN R-25 RIGID INSULATION ON STEEL DECK
	SG-1	STOREFRONT GLAZING BASIS OF DESIGN: KAWNEER TRIFAB VERSAGLAZE STOREFRONT GLAZING, SATIN ANODIZED ALUMINUM, 1" INSULATED LOW "E" VISION GLASS - VITRO ARCHITECTURAL REFLECTIVE GLASS, SOLORGRAY 70XL IGU
	SG-2	1" INSULATION COATED GLAZING VITRO ARCHITECTURAL GLASS, WITH OPACI-COAT 300, "BLACK GREY"
	SSD-1	SOLAR BRISE SOLEIL BASIS OF DESIGN: KAWNEER VERSOLEIL SUN SHADING DEVICE, OUTRIGGER SYSTEM IN SATIN ANODIZED ALUMINUM
	SSD-2	ALUMINUM WINDOW SYSTEM BASIS OF DESIGN: KAWNEER TRIFAB VERSAGLAZE 451T, CLEAR ANODIZED ALUMINUM
	SSD-3	ALUMINUM CURTAINWALL SYSTEM BASIS OF DESIGN: KAWNEER 1600 WALL SYSTEM, CLEAR ANODIZED ALUMINUM
	TC-1	TILT-UP CONCRETE WALLS PAINT COLOR: DUNN EDWARDS PA-1 "WHISPER" #DEW340
	TC-2	TILT-UP CONCRETE WALLS WITH RECKLI "B SICILIA" FORMLINER PAINT COLOR: DUNN EDWARDS PA-3 "LOOKING GLASS" #DE6376

LEGEND

EXISTING BUILDING

NOTES

- PENETRATIONS REFLECTED ON DRAWINGS ARE FOR EXTRA TRIM MATERIAL REFERENCE AND COORDINATION PURPOSES ONLY. ALL IMP PENETRATIONS TO BE FIELD PERFORMED.
- SUB CONTRACTOR IS RESPONSIBLE FOR FIELD VERIFYING AND QUANTIFYING ALL PENETRATIONS.
- COORDINATE DOWNSPOUT ELEVATION WITH ROOF TAPPED INSULATION SLOPE AND LOCATION.
- MECHANICAL EQUIPMENT, ELECTRICAL METER AND SERVICE COMPONENTS, ROOF DRAINAGE SYSTEMS AND SIMILAR UTILITY DEVICES WHETHER GROUND LEVEL, WALL MOUNTED, OR ROOF MOUNTED, SHALL BE SCREENED TO APPEAR AS AN INTEGRAL PART OF THE BUILDING.


**PRELIMINARY - NOT
FOR CONSTRUCTION**

E	08/22/2024	CA	CB	KT	ISSUED FOR REZONING 3rd COMMENTS
D	09/25/2023	CA	CB	KT	ISSUED FOR REZONING 2nd COMMENTS
C	07/31/2023	CA	CB	KT	ISSUED FOR REZONING COMMENTS
B	04/28/2023	CA	CB	KT	ISSUED FOR REZONING SUBMITTAL
A	07/31/2023	CA	CB	KT	ISSUED FOR REZONING PRE-SUBMITTAL
REV.	DATE	DES	CHK	APR	DESCRIPTION

REGISTRANT
KAYLA TRUSS-BORDEN
1850 NORTH CENTRAL AVENUE
SUITE 600
PHOENIX, AZ 85004
ktrussborden@burnsmcd.com
(480) 561-4565

APPLICANT
BENJAMIN GRAFF
QUARLES & BRADY LLP
1850 NORTH CENTRAL AVENUE
SUITE 600
PHOENIX, AZ 85004
benjamin.graff@burnsmcd.com
(602) 228-5683

OWNER / DEVELOPER
SCOTT KLAMM
6650 SOUTH MOUNTAIN ROAD
SUITE 100
SCOTTSDALE, AZ 85258
scott.klamm@fujifilm.com
(480) 957-7092

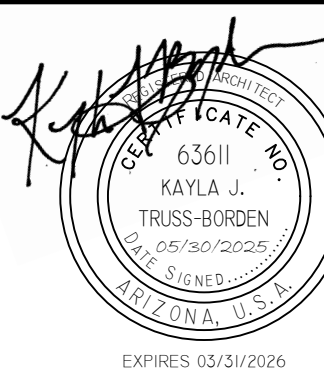


**BURNS
MCDONNELL**
9400 WARD PARKWAY
KANSAS CITY, MO 64114
Burns & McDonnell Engineering Company, Inc.
License No. 11523


FUJIFILM
FUJIFILM Electronic Materials U.S.A., Inc.
6650 SOUTH MOUNTAIN ROAD
MESA, ARIZONA 85212

FUJI FILM - MESA AZ, SITE EXPANSION
PHASE 2 - LV SUBSTATION AND MECHANICAL EQUIPMENT
CANOPY (MELVILLE) - PLANS, ELEVATIONS, & SECTIONS


FUJI NO.:
AAE FIRM NO.: 147051
DRAWN: C. ALICEA
CHECKED: C. BLEDSOE
DATE: 07/31/2023
SCALE: AS NOTED
DRAWING:
SHEET 27 OF

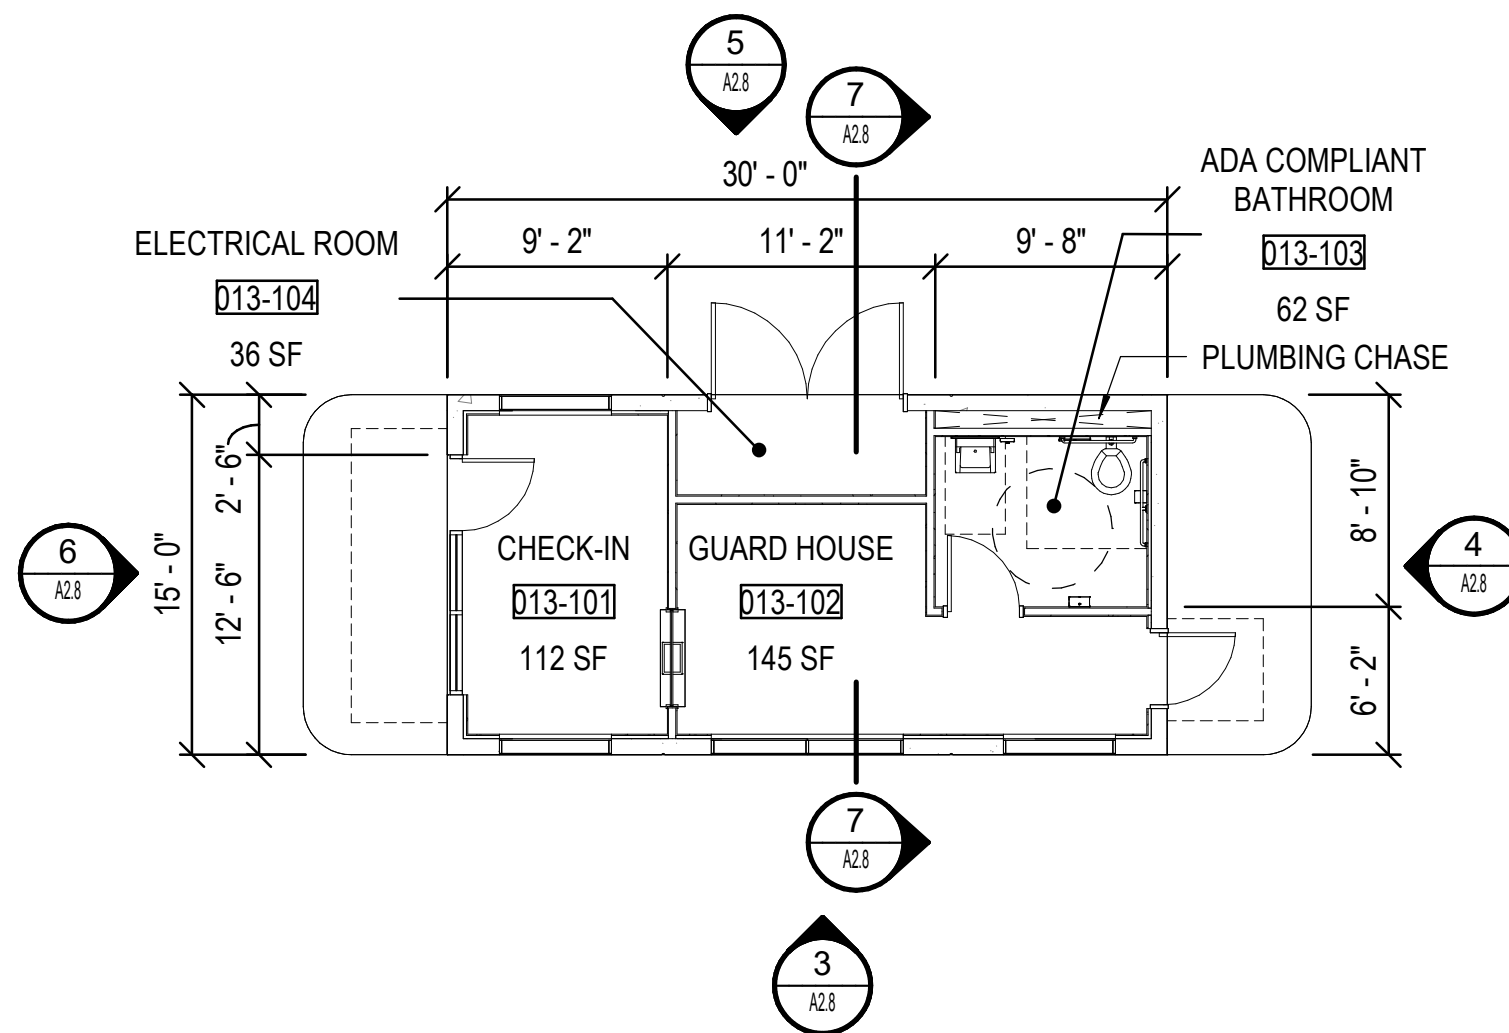


1 GUARD HOUSE 013 - FLOOR PLAN
SCALE: 1/8" = 1'-0"

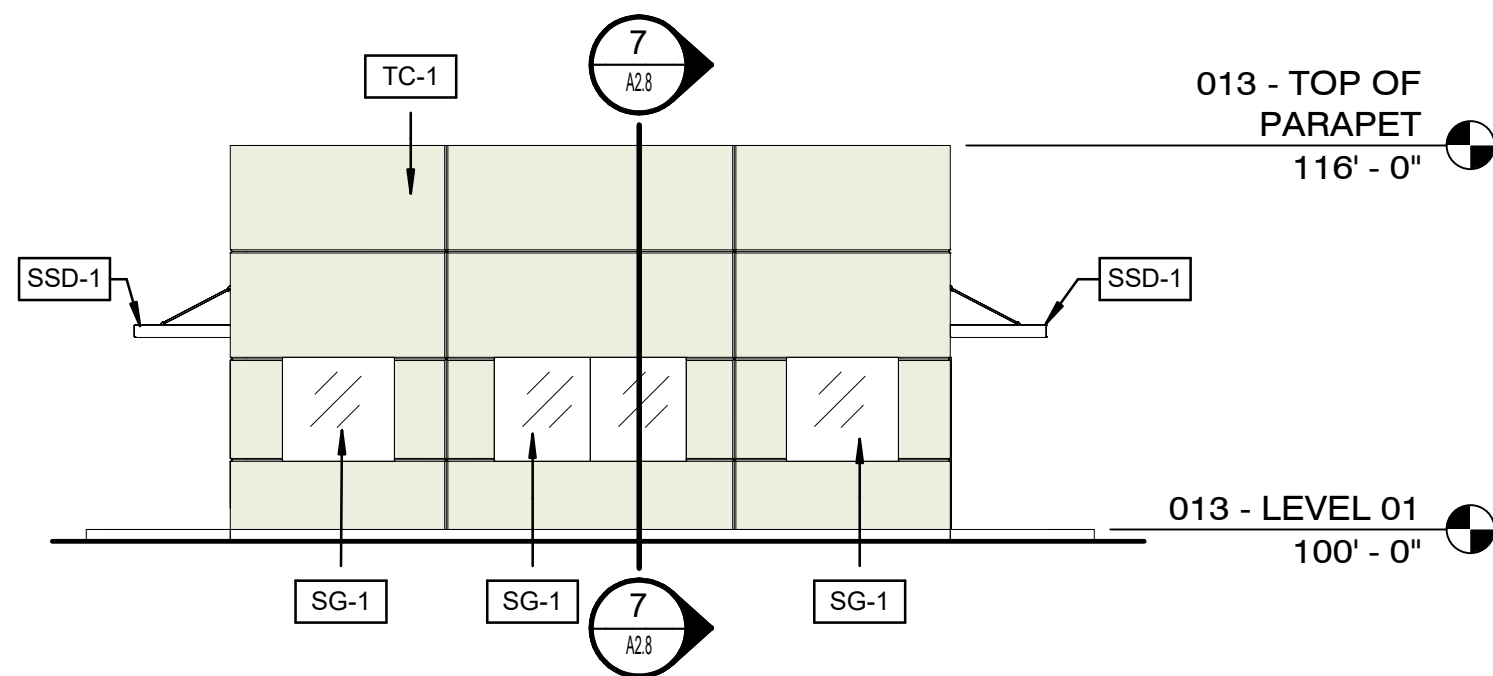


3 GUARD HOUSE 013 - BUILDING ELEVATION - SOUTH
SCALE: 1/8" = 1'-0"

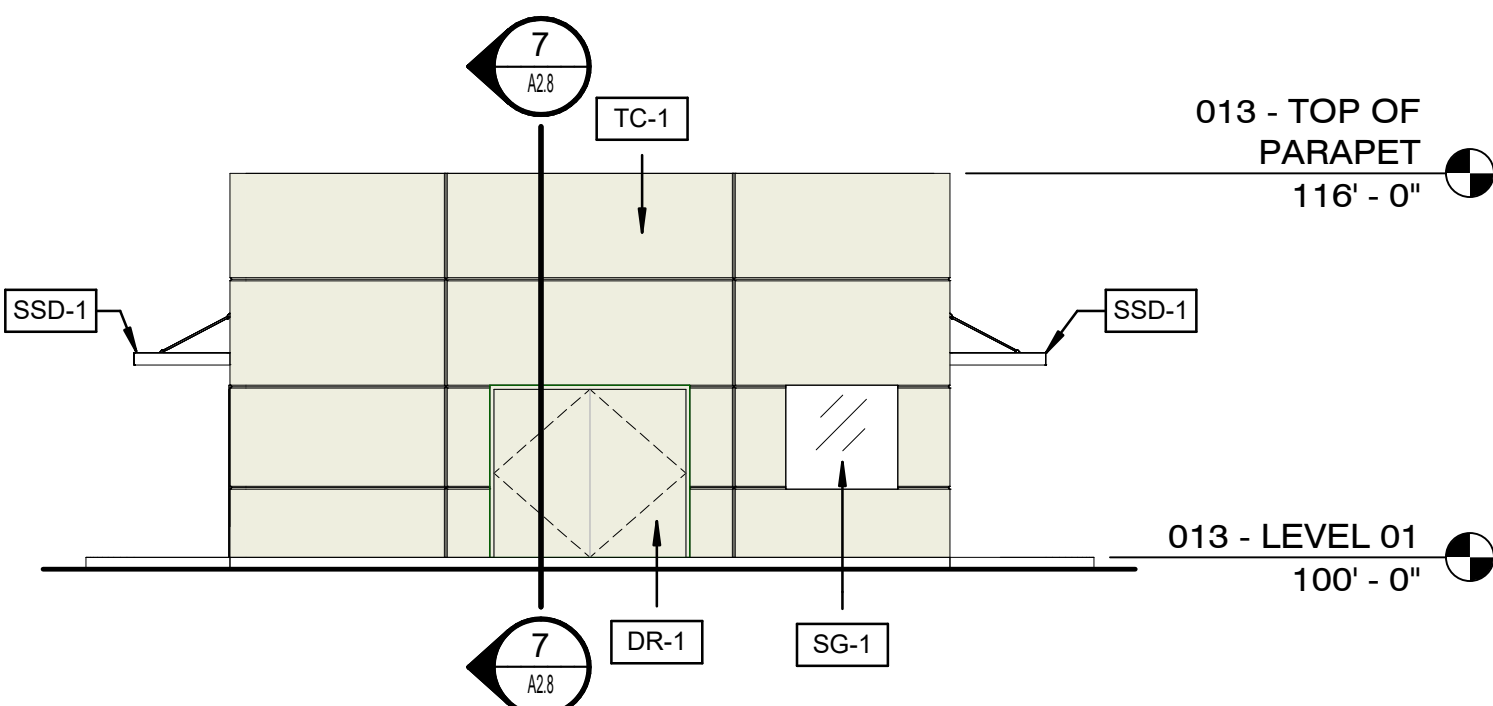


5 GUARD HOUSE 013 - BUILDING ELEVATION - NORTH
SCALE: 1/8" = 1'-0"

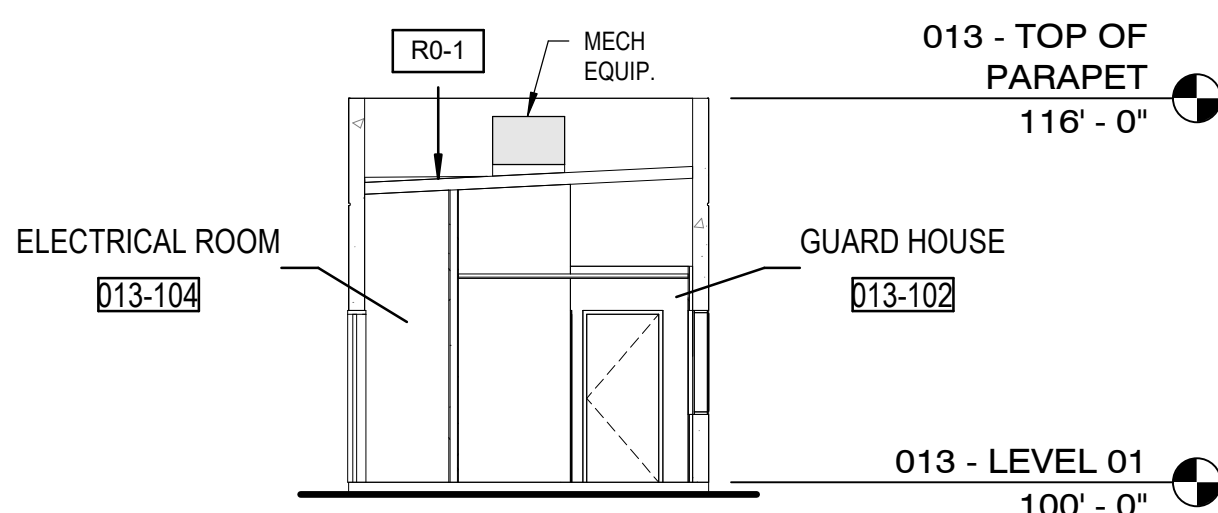


7 GUARD HOUSE 013 - BUILDING SECTION
SCALE: 1/8" = 1'-0"

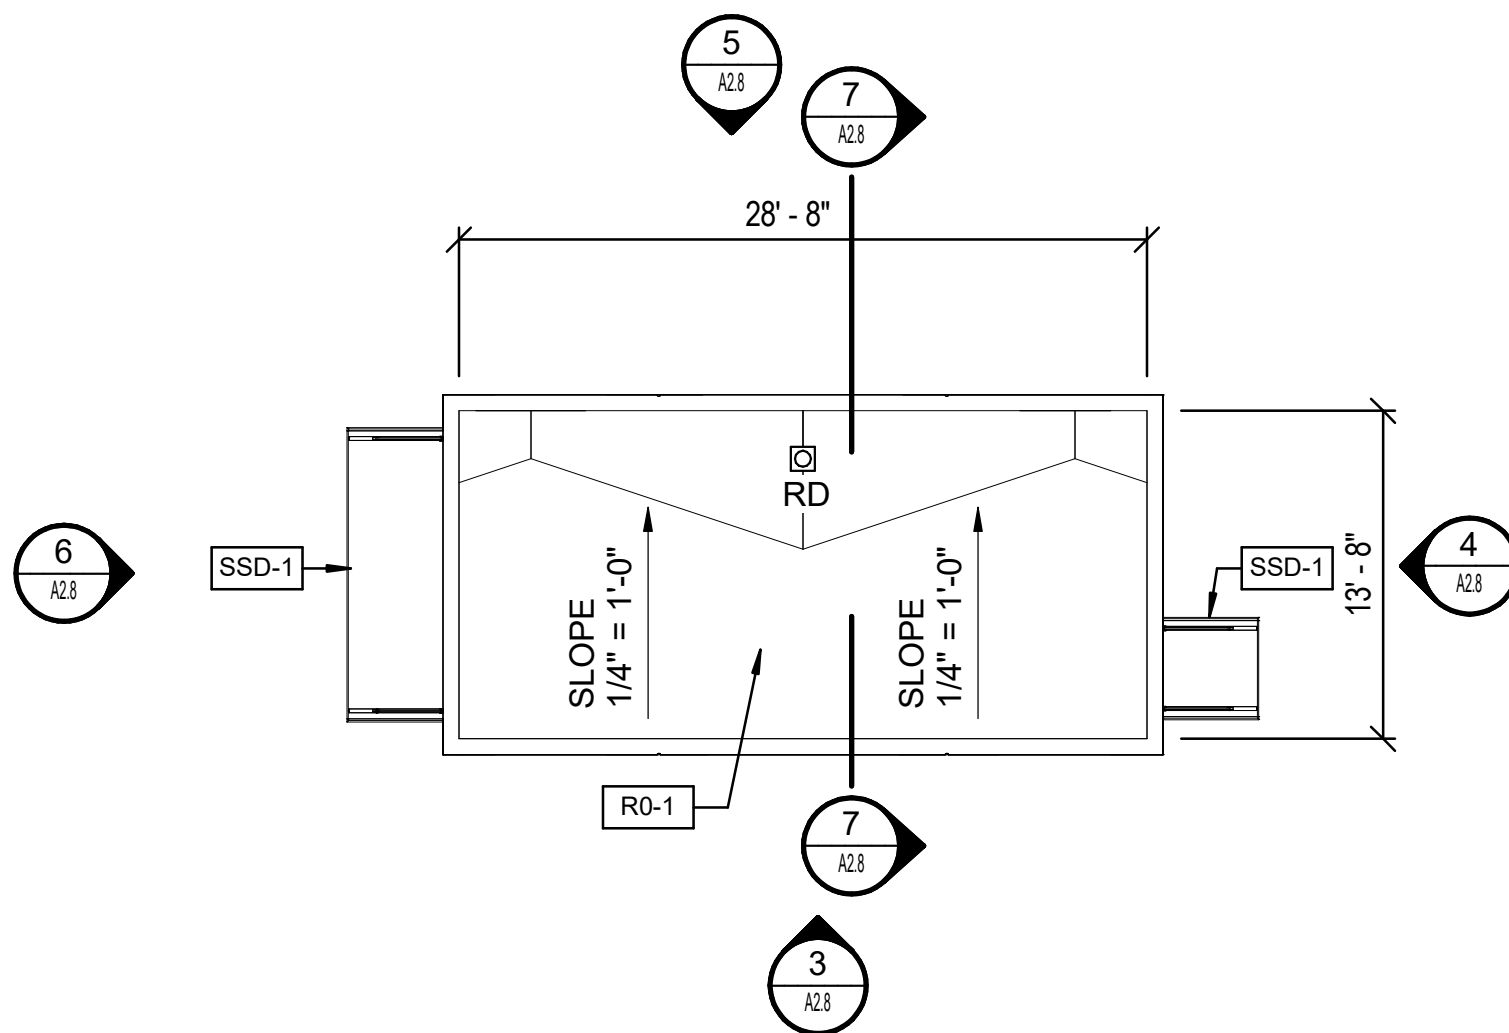

2 GUARD HOUSE 013 - ROOF PLAN
SCALE: 1/8" = 1'-0"

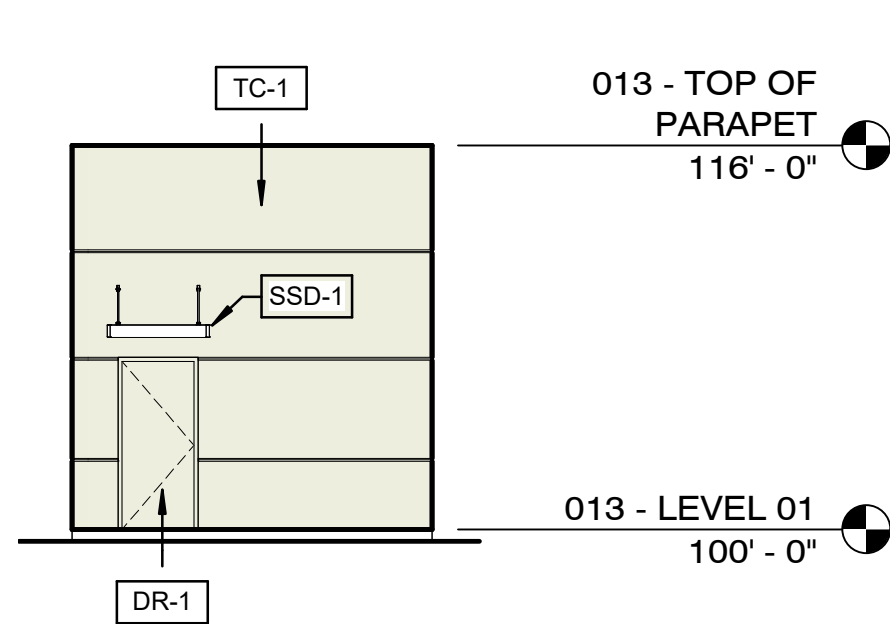

4 GUARD HOUSE 013 - BUILDING ELEVATION - EAST
SCALE: 1/8" = 1'-0"

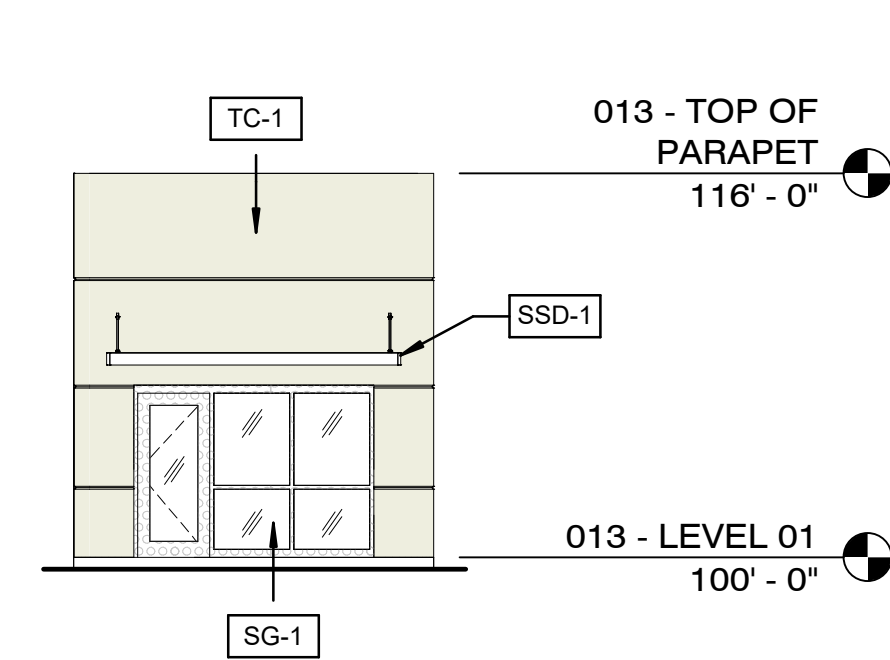

6 GUARD HOUSE 013 - BUILDING ELEVATION - WEST
SCALE: 1/8" = 1'-0"

FUJI - BUILDING MATERIAL / COLOR LEGEND

	DR-1	HOLLOW METAL DOOR AND FRAME PAINT COLOR: PA-1 DUNN EDWARDS "WHISPER" #DEW340
	DR-2	SECTIONAL OVERHEAD DOOR PAINT COLOR: PA-1 DUNN EDWARDS "WHISPER" #DEW340
	IMP-1	INSULATED METAL PANEL STUCCO FINISH 36" WIDE, R-18 MIN. BASIS OF DESIGN METL SPAN "TUFF WALL" TEXTURED WHITE
	IMP-2	INSULATED METAL PANEL CF STRIATED, NON-DIRECTIONAL EMBOSSSED, 24" WIDE, R-18 MIN. BASIS OF DESIGN METL SPAN "REGAL GRAY"
	IMP-3	INSULATED METAL PANEL CF STRIATED, NON-DIRECTIONAL EMBOSSSED, 24" WIDE, R-18 MIN. BASIS OF DESIGN METL SPAN "TUNDRA"
	IMP-4	INSULATED METAL PANEL CF STRIATED, NON-DIRECTIONAL EMBOSSSED, 24" WIDE, R-18 MIN. BASIS OF DESIGN METL SPAN "SLATE GRAY"
	IMP-5	INSULATED METAL PANEL POWER DISTRIBUTION CENTER WITH MANUFACTURER'S WHITE IMP CLADDING
	MP-1	METAL PANEL - MP-1 BASIS OF DESIGN: CENTRIA CONCEPT SERIES SINGLE SKIN METAL PANEL, CORRUGATED PROFILE CS-260, COLOR: 971 CHROMIUM GRAY
	MP-2	METAL PANEL ACCENT, 12" WIDE, BASIS OF DESIGN METL SPAN ALUMINUM EXTRUSION COLOR-BURNISHED SLATE
	PM-1	PERFORATED CORRUGATED METAL PANEL BASIS OF DESIGN: CENTRIA ECOSCREEN PERFORATED CORRUGATED METAL SIDING, PROFILE CS-260, COLOR 971 CHROMIUM GRAY
	RO-1	ROOF WHITE SINGLE PLY ROOFING OVER COVERBOARD OVER MIN R-25 RIGID INSULATION ON STEEL DECK
	SG-1	STOREFRONT GLAZING BASIS OF DESIGN: KAWNEER TRIFAB VERSAGLAZE STOREFRONT GLAZING, SATIN ANODIZED ALUMINUM, 1" INSULATED LOW "E" VISION GLASS - VITRO ARCHITECTURAL REFLECTIVE GLASS, SOLORGRA 70XL IGU
	SG-2	1" INSULATION COATED GLAZING VITRO ARCHITECTURAL GLASS, WITH OPACI-COAT 300, "BLACK GREY"
	SSD-1	SOLAR BRISE SOLEIL BASIS OF DESIGN: KAWNEER VERSOLEIL SUN SHADING DEVICE, OUTRIGGER SYSTEM IN SATIN ANODIZED ALUMINUM
	SSD-2	ALUMINUM WINDOW SYSTEM BASIS OF DESIGN: KAWNEER TRIFAB VERSAGLAZE 451T, CLEAR ANODIZED ALUMINUM
	SSD-3	ALUMINUM CURTAINWALL SYSTEM BASIS OF DESIGN: KAWNEER 1600 WALL SYSTEM, CLEAR ANODIZED ALUMINUM
	TC-1	TILT-UP CONCRETE WALLS PAINT COLOR: DUNN EDWARDS PA-1 "WHISPER" #DEW340
	TC-2	TILT-UP CONCRETE WALLS WITH RECKLI "B SICILIA" FORMLINER PAINT COLOR: DUNN EDWARDS PA-3 "LOOKING GLASS" #DE6376

	EXISTING BUILDING
--	--------------------------

- NOTES**
- PENETRATIONS REFLECTED ON DRAWINGS ARE FOR EXTRA TRIM MATERIAL REFERENCE AND COORDINATION PURPOSES ONLY. ALL IMP PENETRATIONS TO BE FIELD PERFORMED.
 - SUB CONTRACTOR IS RESPONSIBLE FOR FIELD VERIFYING AND QUANTIFYING ALL PENETRATIONS.
 - COORDINATE DOWNSPOUT ELEVATION WITH ROOF TAPPED INSULATION SLOPE AND LOCATION.
 - MECHANICAL EQUIPMENT, ELECTRICAL METER AND SERVICE COMPONENTS, ROOF DRAINAGE SYSTEMS AND SIMILAR UTILITY DEVICES WHETHER GROUND LEVEL, WALL MOUNTED, OR ROOF MOUNTED, SHALL BE SCREENED TO APPEAR AS AN INTEGRAL PART OF THE BUILDING.

**PRELIMINARY - NOT
FOR CONSTRUCTION**

E	08/22/2024	CA	CB	KT	ISSUED FOR REZONING 3rd COMMENTS
D	09/25/2023	CA	CB	KT	ISSUED FOR REZONING 2nd COMMENTS
C	07/01/2023	CA	CB	KT	ISSUED FOR REZONING COMMENTS
B	04/28/2023	CA	CB	KT	ISSUED FOR REZONING SUBMITTAL
A	02/27/2023	CA	CB	KT	ISSUED FOR REZONING PRE-SUBMITTAL
REV.	DATE	DES	CHK	APR	DESCRIPTION

REGISTRANT
KAYLA TRUSS-BORDEN
1850 NORTH CENTRAL AVENUE
PHOENIX, AZ 85004
ktrussborden@burnsmcdonnell.com
(480) 561-1466

APPLICANT
BENJAMIN GRAFF
QUARLES & BRADY LLP
1850 NORTH CENTRAL AVENUE
SUITE 600
PHOENIX, AZ 85004
benjamin.graff@quarles.com
(602) 228-5683

OWNER / DEVELOPER
SCOTT KLAMM
6650 SOUTH MOUNTAIN ROAD
MESA, ARIZONA 85212
scott.klamm@fujifilm.com
(480) 987-7092


**BURNS
MCDONNELL**
9400 WARD PARKWAY
KANSAS CITY, MO 64114
Burns & McDonnell Engineering Company, Inc.
License No. 11523

FUJIFILM Electronic Materials U.S.A., Inc.
6650 SOUTH MOUNTAIN ROAD
MESA, ARIZONA 85212

FUJI FILM - MESA, AZ, SITE EXPANSION
PHASE 2 - GUARDHOUSE 013 - FLOOR PLANS, ROOF PLANS,
BUILDING ELEVATIONS, & BUILDING SECTIONS


FUJI NO.:	147051
AAE FIRM NO.:	147051
DRAWN:	C. ALICEA
CHECKED:	C. BLEDSOE
DATE:	04/28/2023
SCALE:	AS NOTED
DRAWING:	
SHEET	OF

CONTROL ROOM &
ELECTRICAL
ROOM BLDG. 014
(REFER SHEET A1.3)

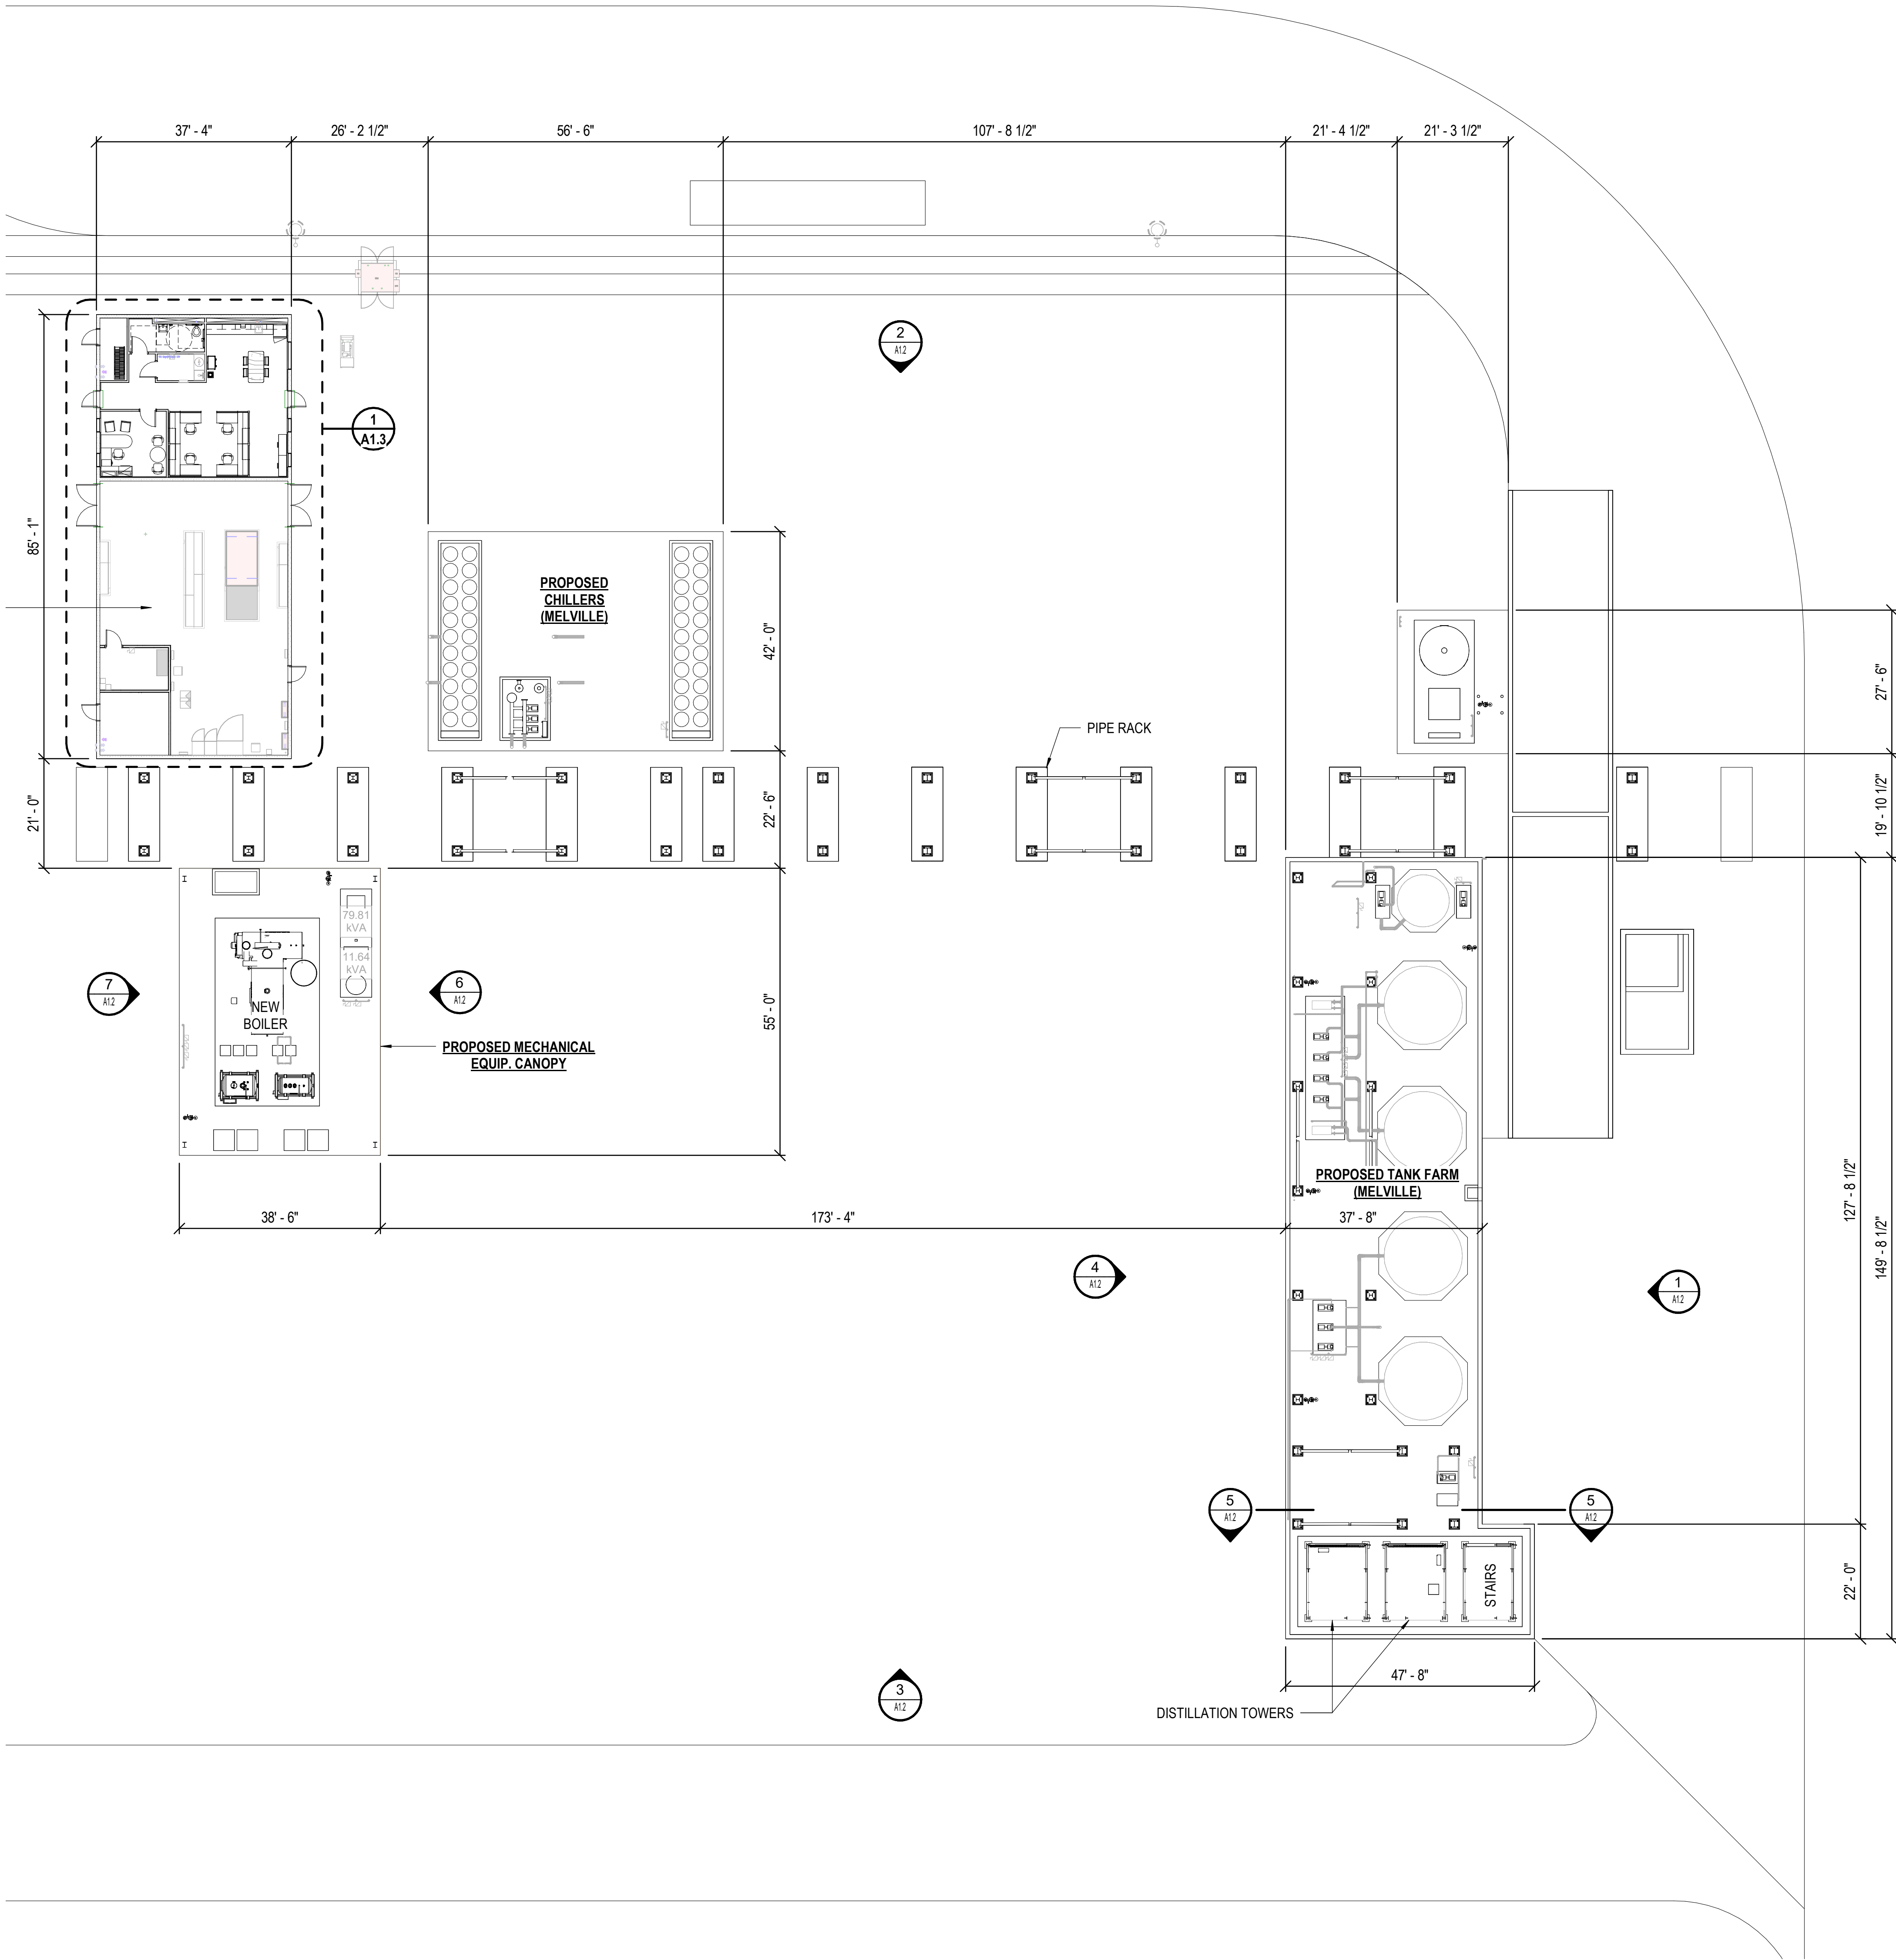

1 TANK FARM (MELVILLE) - LEVEL 1 FLOOR PLAN
SCALE: 1/16" = 1'-0"

0 8' 16' 32'
SCALE IN FEET

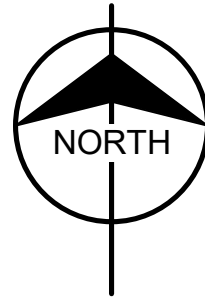

FUJI - BUILDING MATERIAL / COLOR LEGEND

	DR-1	HOLLOW METAL DOOR AND FRAME PAINT COLOR: PA-1 DUNN EDWARDS "WHISPER" #DEW340
	PM-1	PERFORATED CORRUGATED METAL PANEL BASIS OF DESIGN: CENTRIA ECOSCREEN PERFORATED CORRUGATED METAL SIDING, PROFILE CS-260, COLOR 971 CHROMIUM GRAY
	RO-1	ROOF WHITE SINGLE PLY ROOFING OVER COVERBOARD OVER MIN R-25 RIGID INSULATION ON STEEL DECK
	SG-1	STOREFRONT GLAZING BASIS OF DESIGN: KAWNEER TRIFAB VERSAGLAZE STOREFRONT GLAZING, SATIN ANODIZED ALUMINUM, 1" INSULATED LOW "E" VISION GLASS - VITRO ARCHITECTURAL REFLECTIVE GLASS, SOLORGRAY 70XL IGU
	SSD-1	SOLAR BRISE SOLEIL BASIS OF DESIGN: KAWNEER VERSOLEIL SUN SHADING DEVICE, OUTRIGGER SYSTEM IN SATIN ANODIZED ALUMINUM
	TC-1	TILT-UP CONCRETE WALLS PAINT COLOR: DUNN EDWARDS PA-1 "WHISPER" #DEW340

LEGEND

	EXISTING BUILDING
--	--------------------------

NOTES

- PENETRATIONS REFLECTED ON DRAWINGS ARE FOR EXTRA TRIM MATERIAL REFERENCE AND COORDINATION PURPOSES ONLY. ALL IMP PENETRATIONS TO BE FIELD PERFORMED.
- SUB CONTRACTOR IS RESPONSIBLE FOR FIELD VERIFYING AND QUANTIFYING ALL PENETRATIONS.
- COORDINATE DOWNSPOUT ELEVATION WITH ROOF TAPERED INSULATION SLOPE AND LOCATION.
- MECHANICAL EQUIPMENT, ELECTRICAL METER AND SERVICE COMPONENTS, ROOF DRAINAGE SYSTEMS AND SIMILAR UTILITY DEVICES WHETHER GROUND LEVEL, WALL MOUNTED, OR ROOF MOUNTED, SHALL BE SCREENED TO APPEAR AS AN INTEGRAL PART OF THE BUILDING.

**PRELIMINARY - NOT
FOR CONSTRUCTION**

E	08/22/2024	CA	CB	KT	ISSUED FOR REZONING 3rd COMMENTS
D	09/25/2023	CA	CB	KT	ISSUED FOR REZONING 2nd comments
C	08/14/2023	CA	CB	KT	ISSUED FOR REZONING COMMENTS
B	04/28/2023	CA	CB	KT	ISSUED FOR REZONING SUBMITTAL
A	02/27/2023	CA	CB	KT	ISSUED FOR REZONING PRE-SUBMITTAL
REV.	DATE	DES	CHK	APR	DESCRIPTION

FUJIFILM - MESA AZ. SITE EXPANSION
PHASE 1 - FLOOR PLANS


FUJIFILM
FUJIFILM Electronic Materials U.S.A., Inc.
9400 WARD PARKWAY
KANSAS CITY, MO 64114
Burns & McDonnell Engineering Company, Inc.
License No. 11523

**BURNS
& MCDONNELL**
9400 WARD PARKWAY
KANSAS CITY, MO 64114
Burns & McDonnell Engineering Company, Inc.
License No. 11523




OWNER / DEVELOPER	APPLICANT	REGISTRANT
SCOTT KLAMM 6650 SOUTH MOUNTAIN ROAD SUITE 100 SCOTT KLAMM@FUJIFILM.COM (480)957-7032	BENJAMIN GRAFF QUARLES & BRADY LLP 1850 NORTH CENTRAL AVENUE SUITE 800 PHOENIX, AZ 85004 ktrussborden@burnsnott.com (602)225-5635	KAYLA TRUSS-BORDEN 1850 NORTH CENTRAL AVENUE SUITE 800 PHOENIX, AZ 85004 ktrussborden@burnsnott.com (480)561-4565


FUJINO:	147051
AAE FIRM NO.:	147051
DRAWN:	C. ALICEA
CHECKED:	K. TRUSS-BORDEN
DATE:	08/22/2024
SCALE:	AS NOTED
DRAWING:	
SHEET	OF

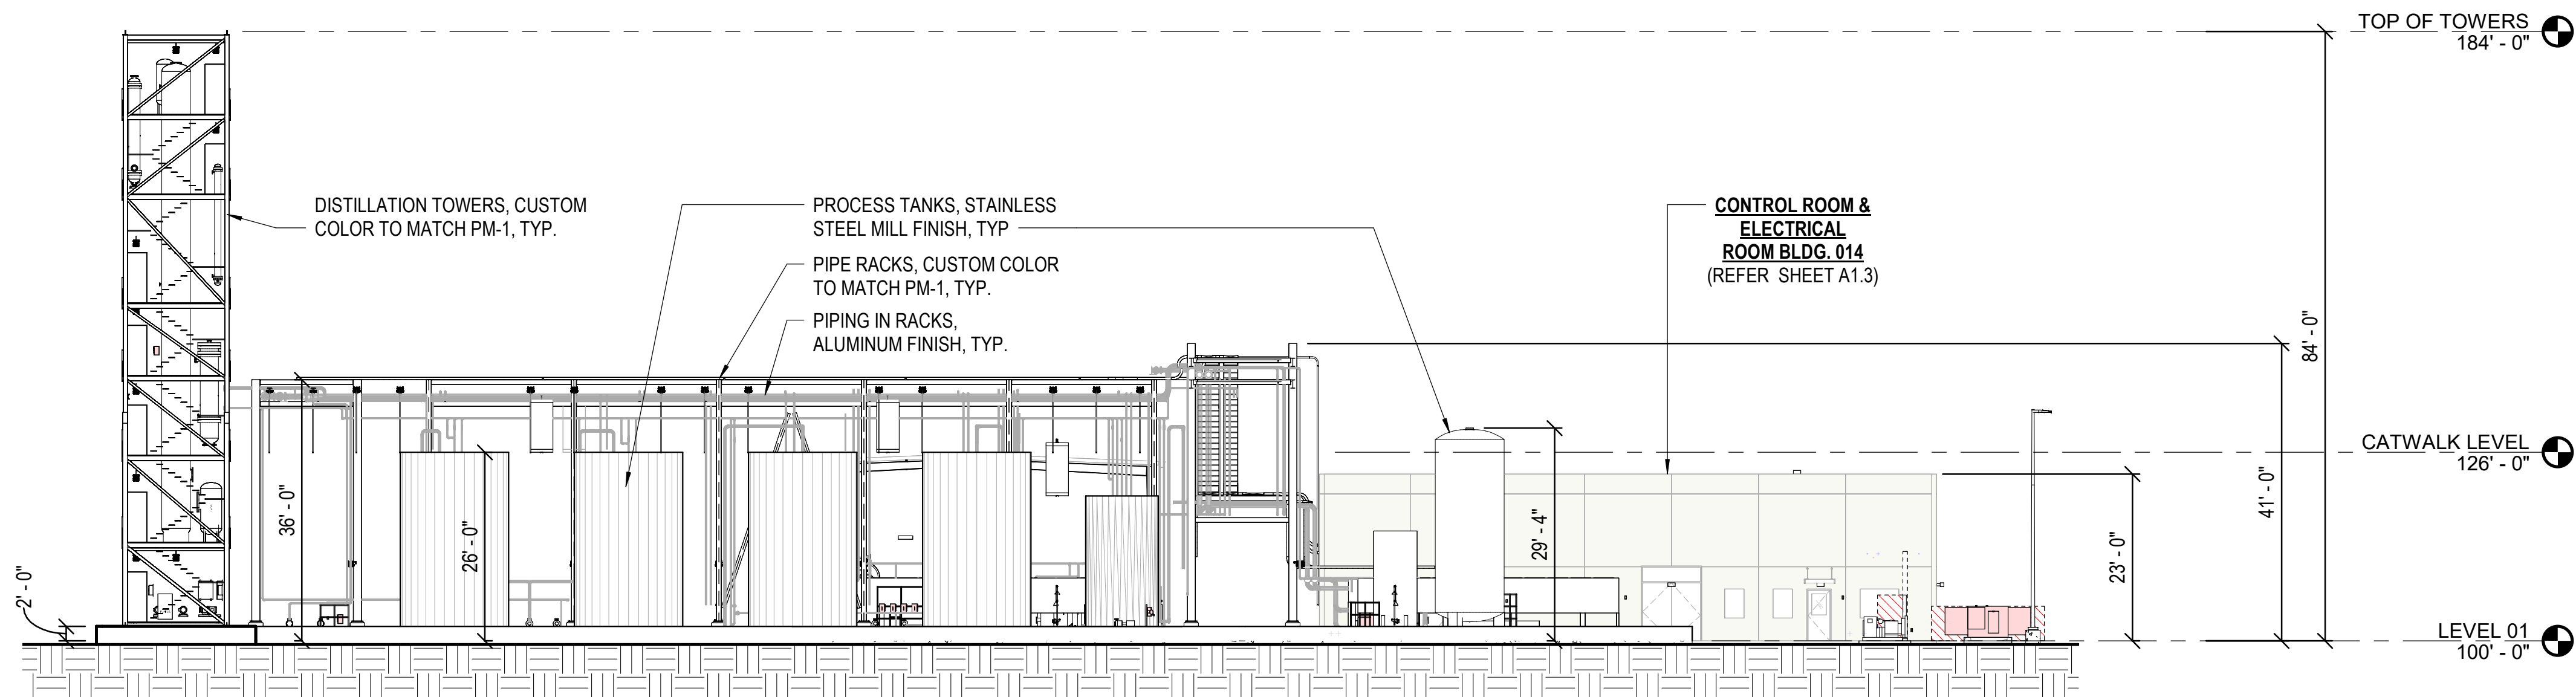


1 TANK FARM (MELVILLE) - BUILDING ELEVATION - EAST
SCALE: 1/16" = 1'-0"

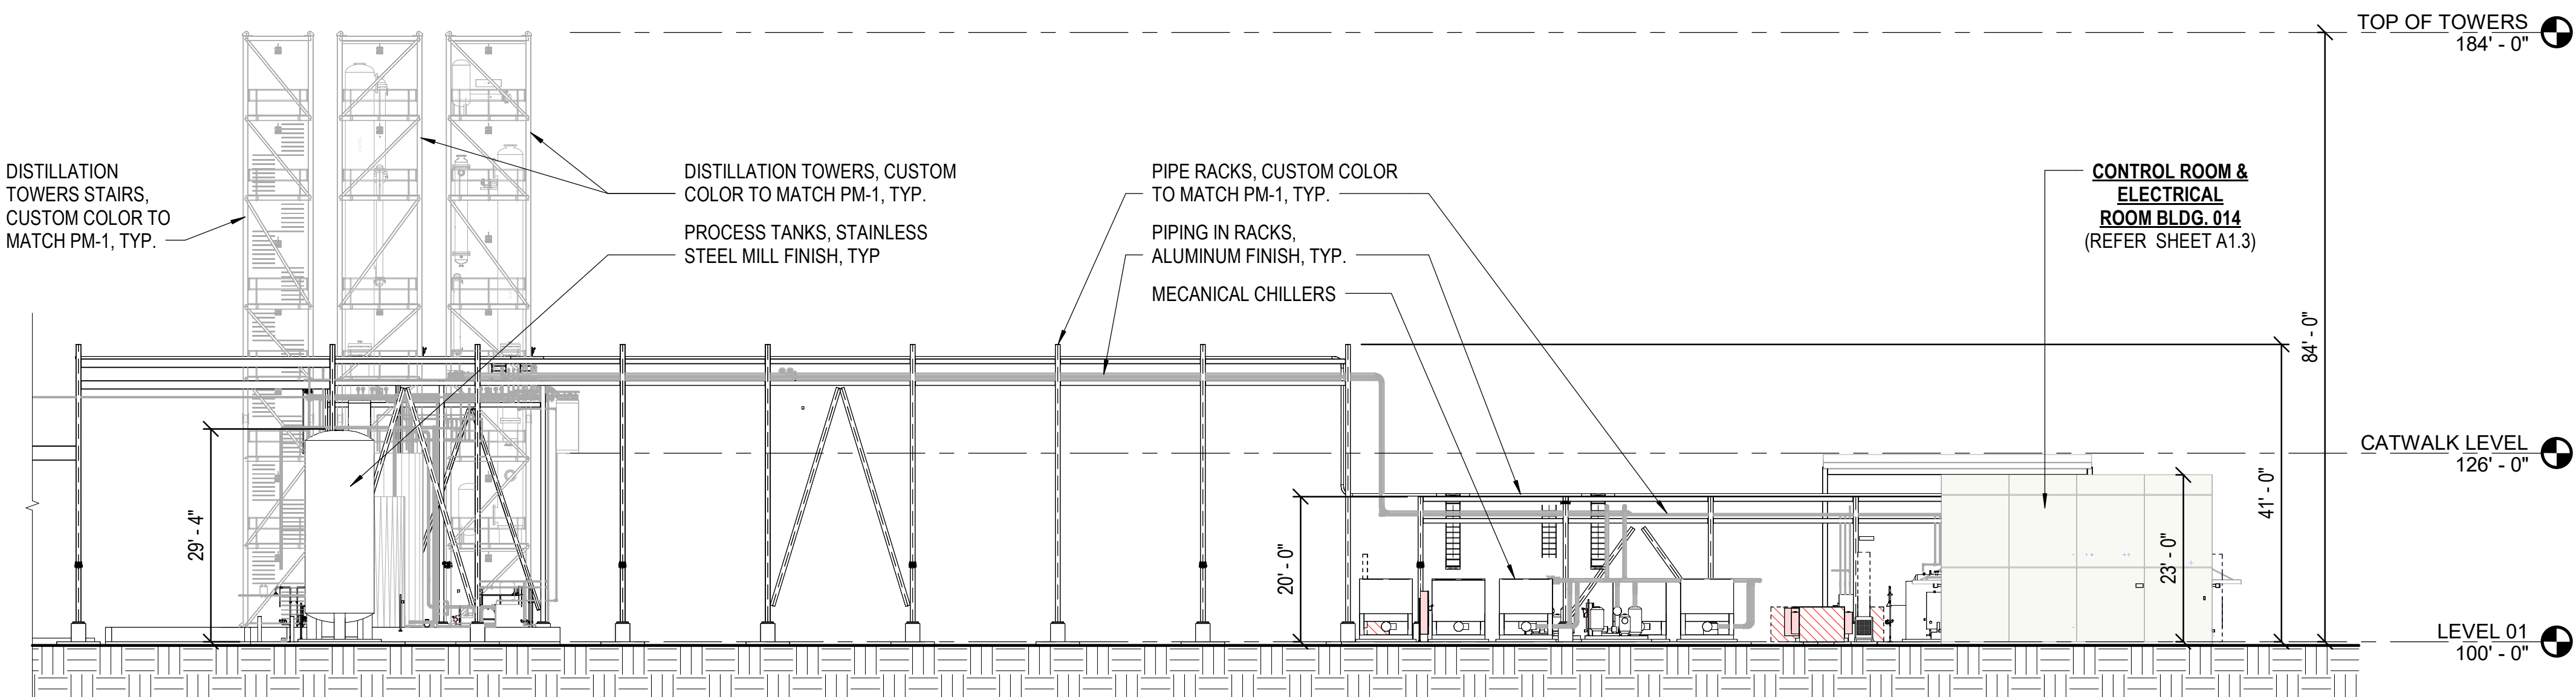


2 TANK FARM (MELVILLE) - BUILDING ELEVATION - NORTH
SCALE: 1/16" = 1'-0"

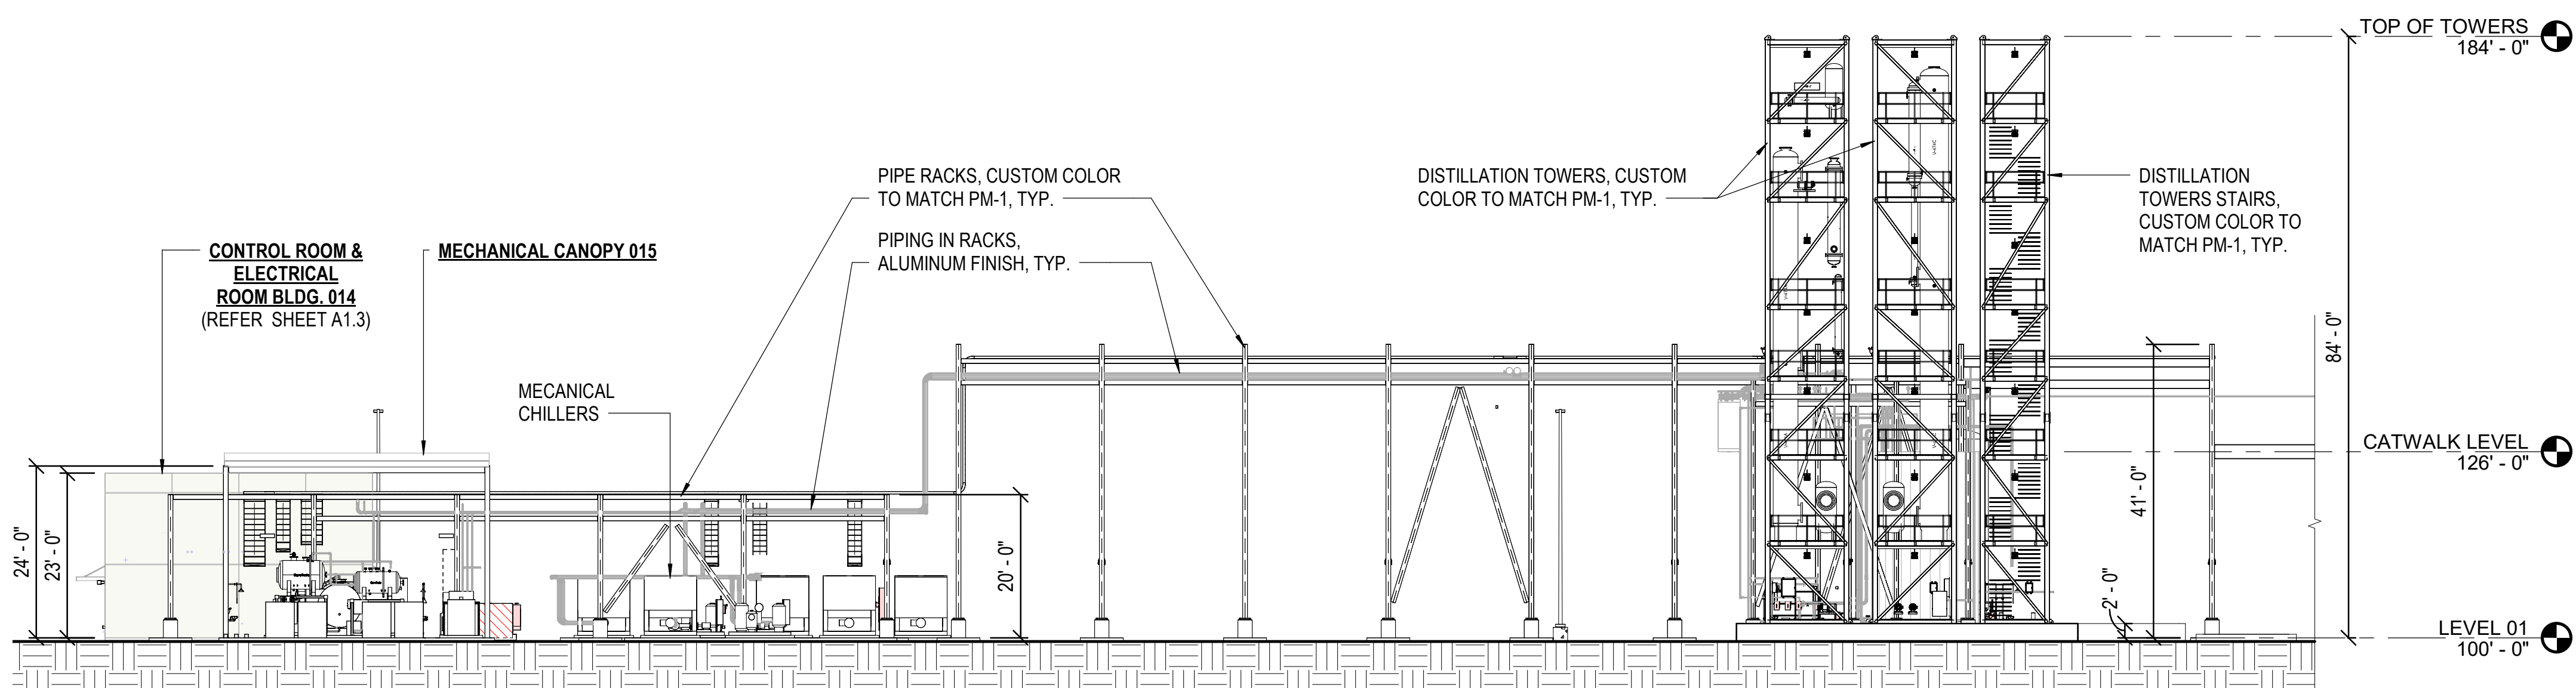


3 TANK FARM (MELVILLE) - BUILDING ELEVATION - SOUTH
SCALE: 1/16" = 1'-0"

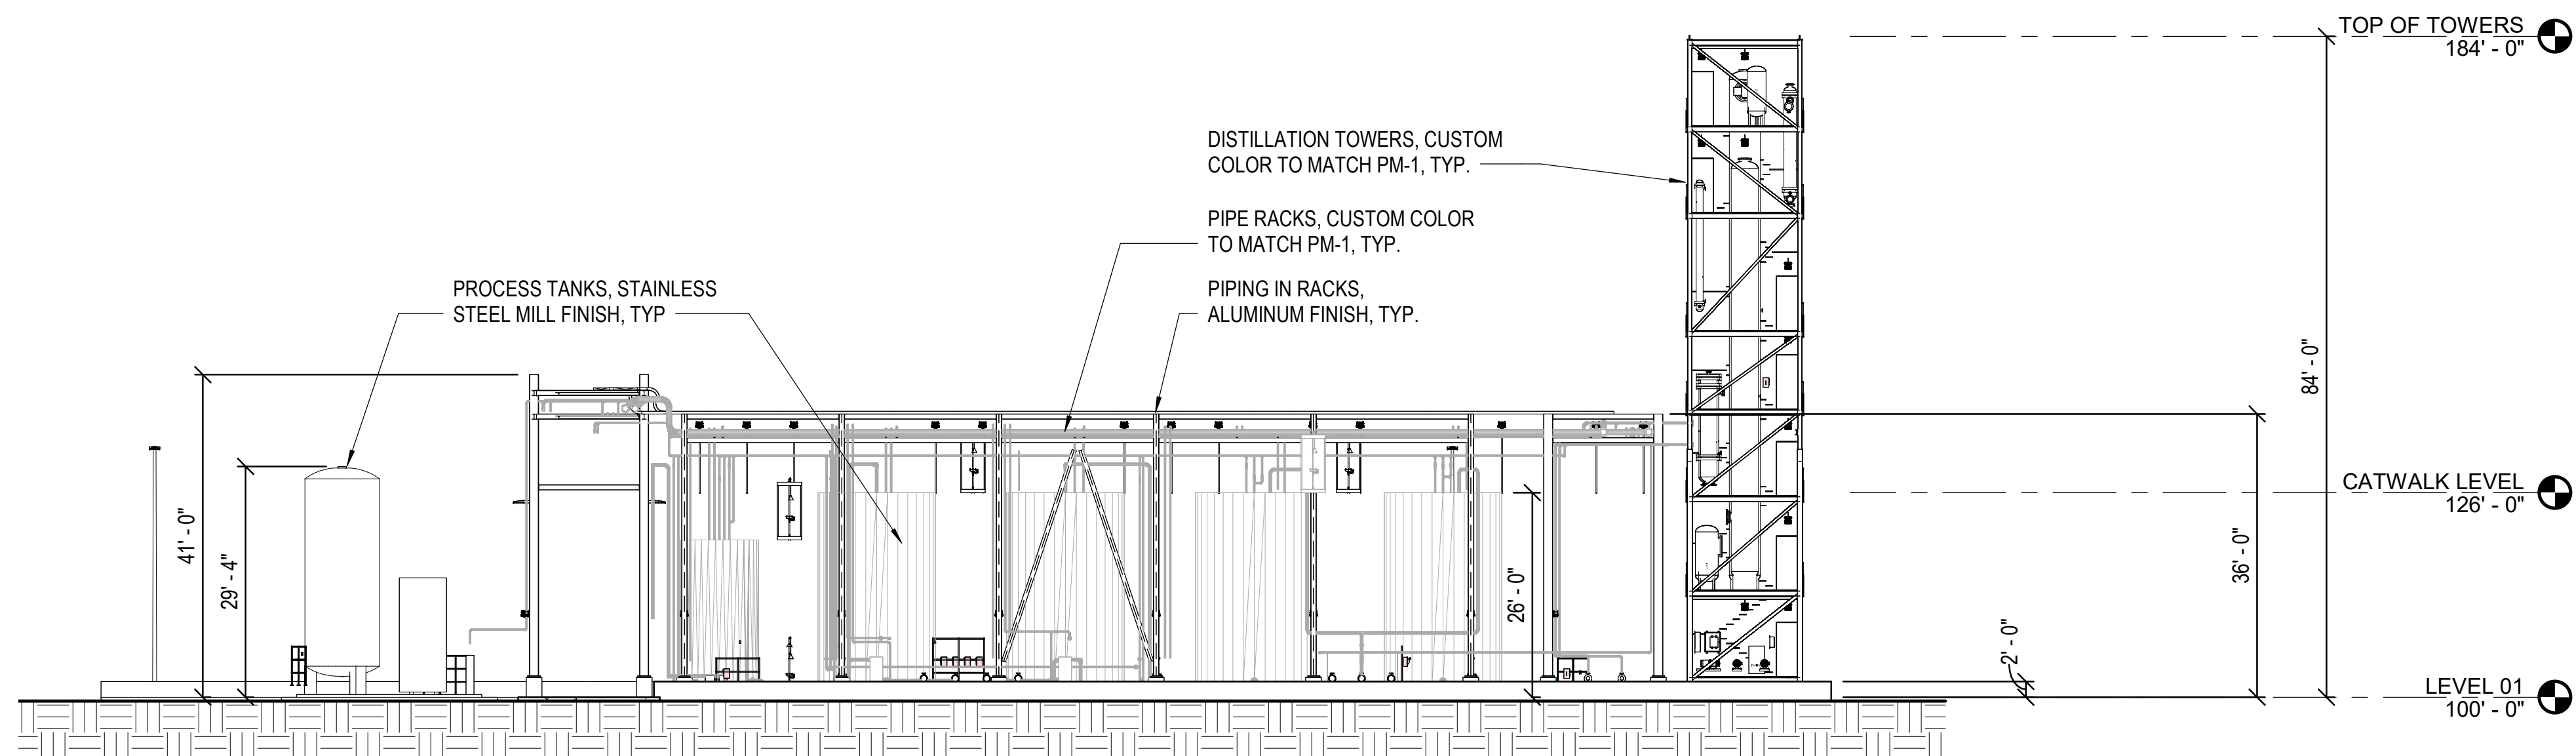


4 TANK FARM (MELVILLE) - BUILDING ELEVATION - WEST
SCALE: 1/16" = 1'-0"

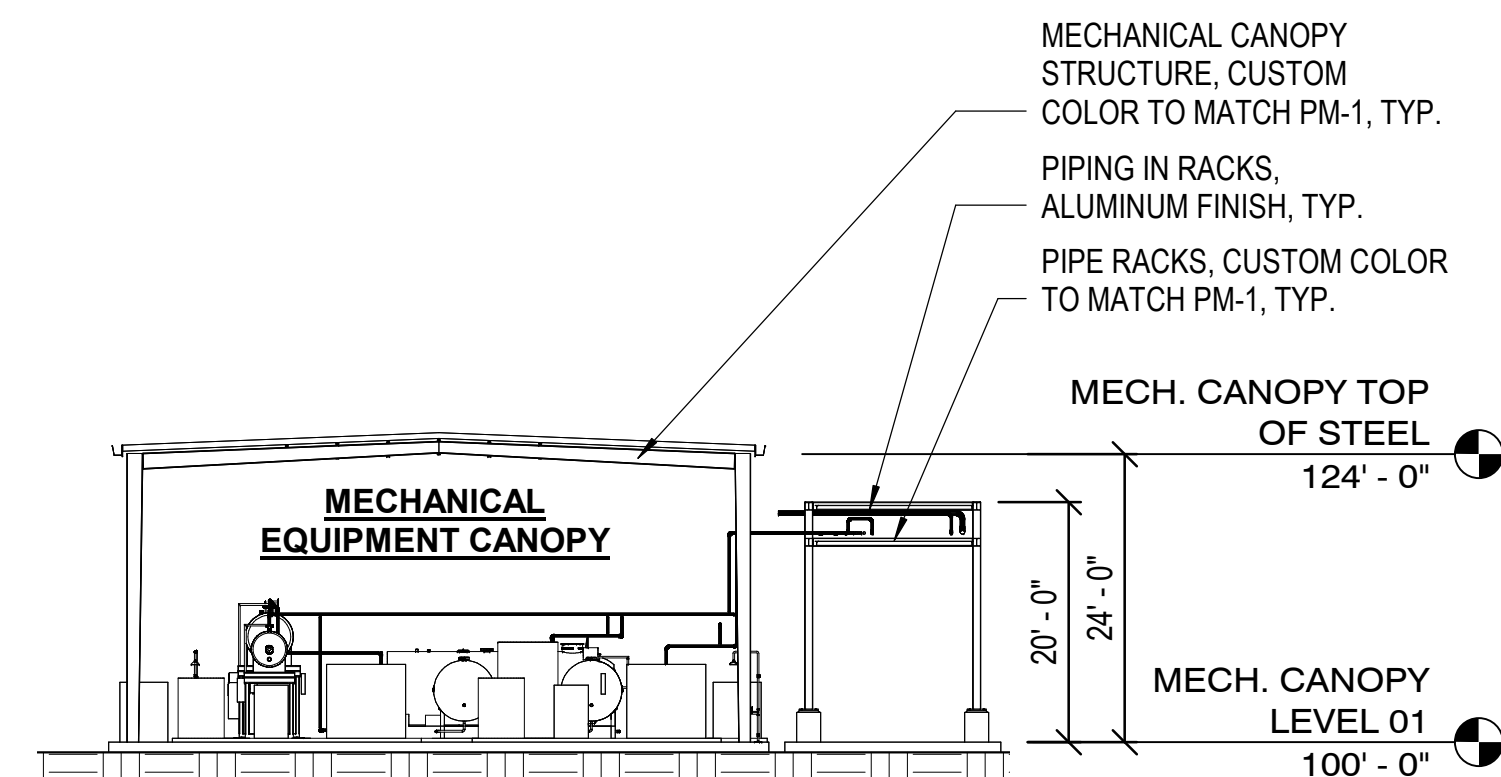

6 MECHANICAL EQUIPMENT CANOPY (MELVILLE) - BUILDING ELEVATION - EAST
SCALE: 1/16" = 1'-0"

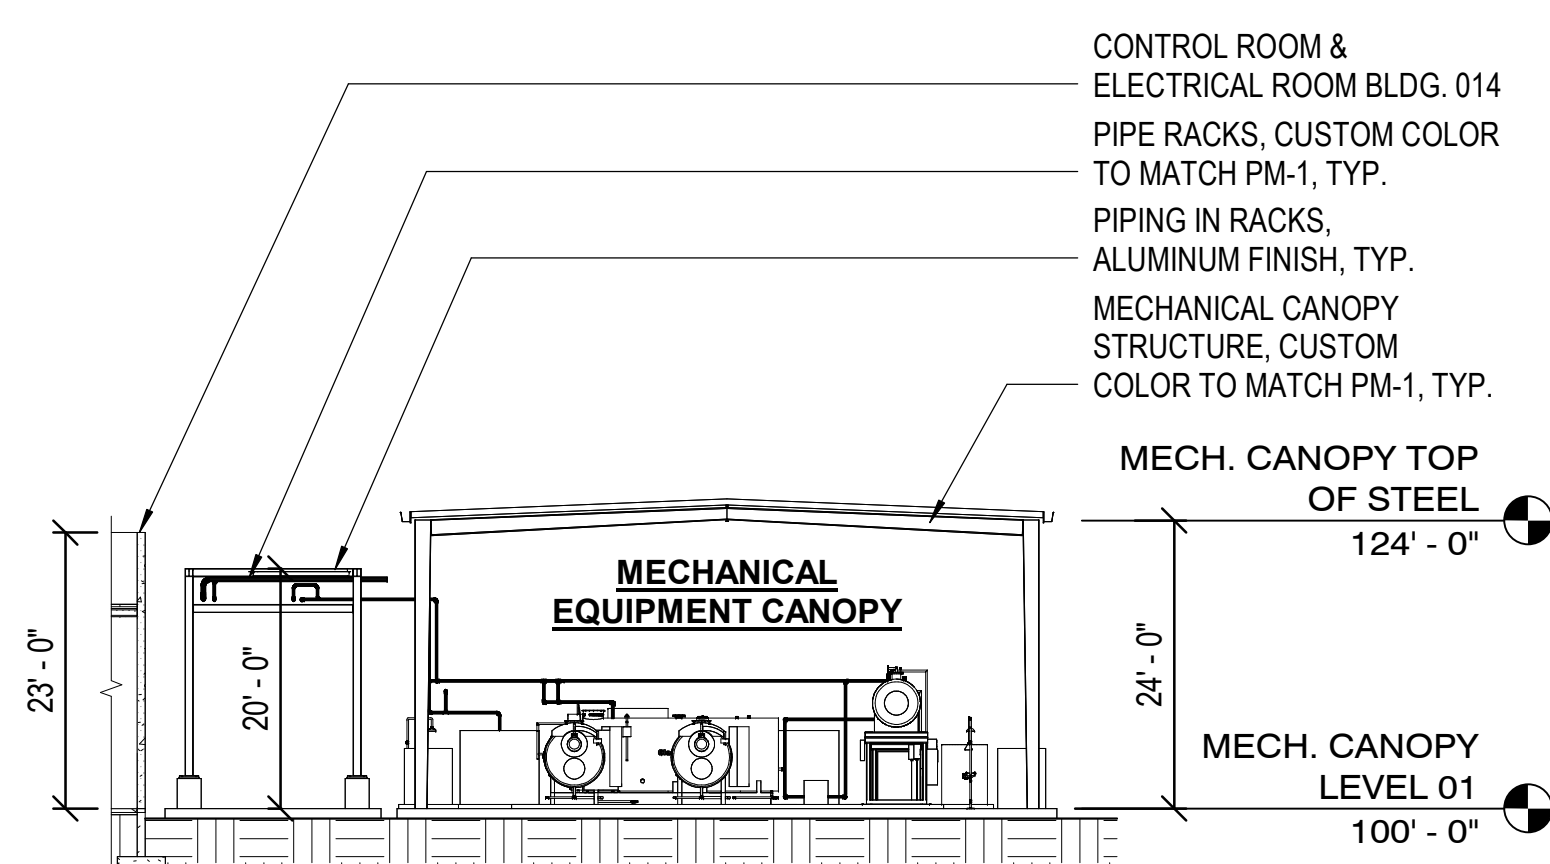

7 MECHANICAL EQUIPMENT CANOPY (MELVILLE) - BUILDING ELEVATION - WEST
SCALE: 1/16" = 1'-0"

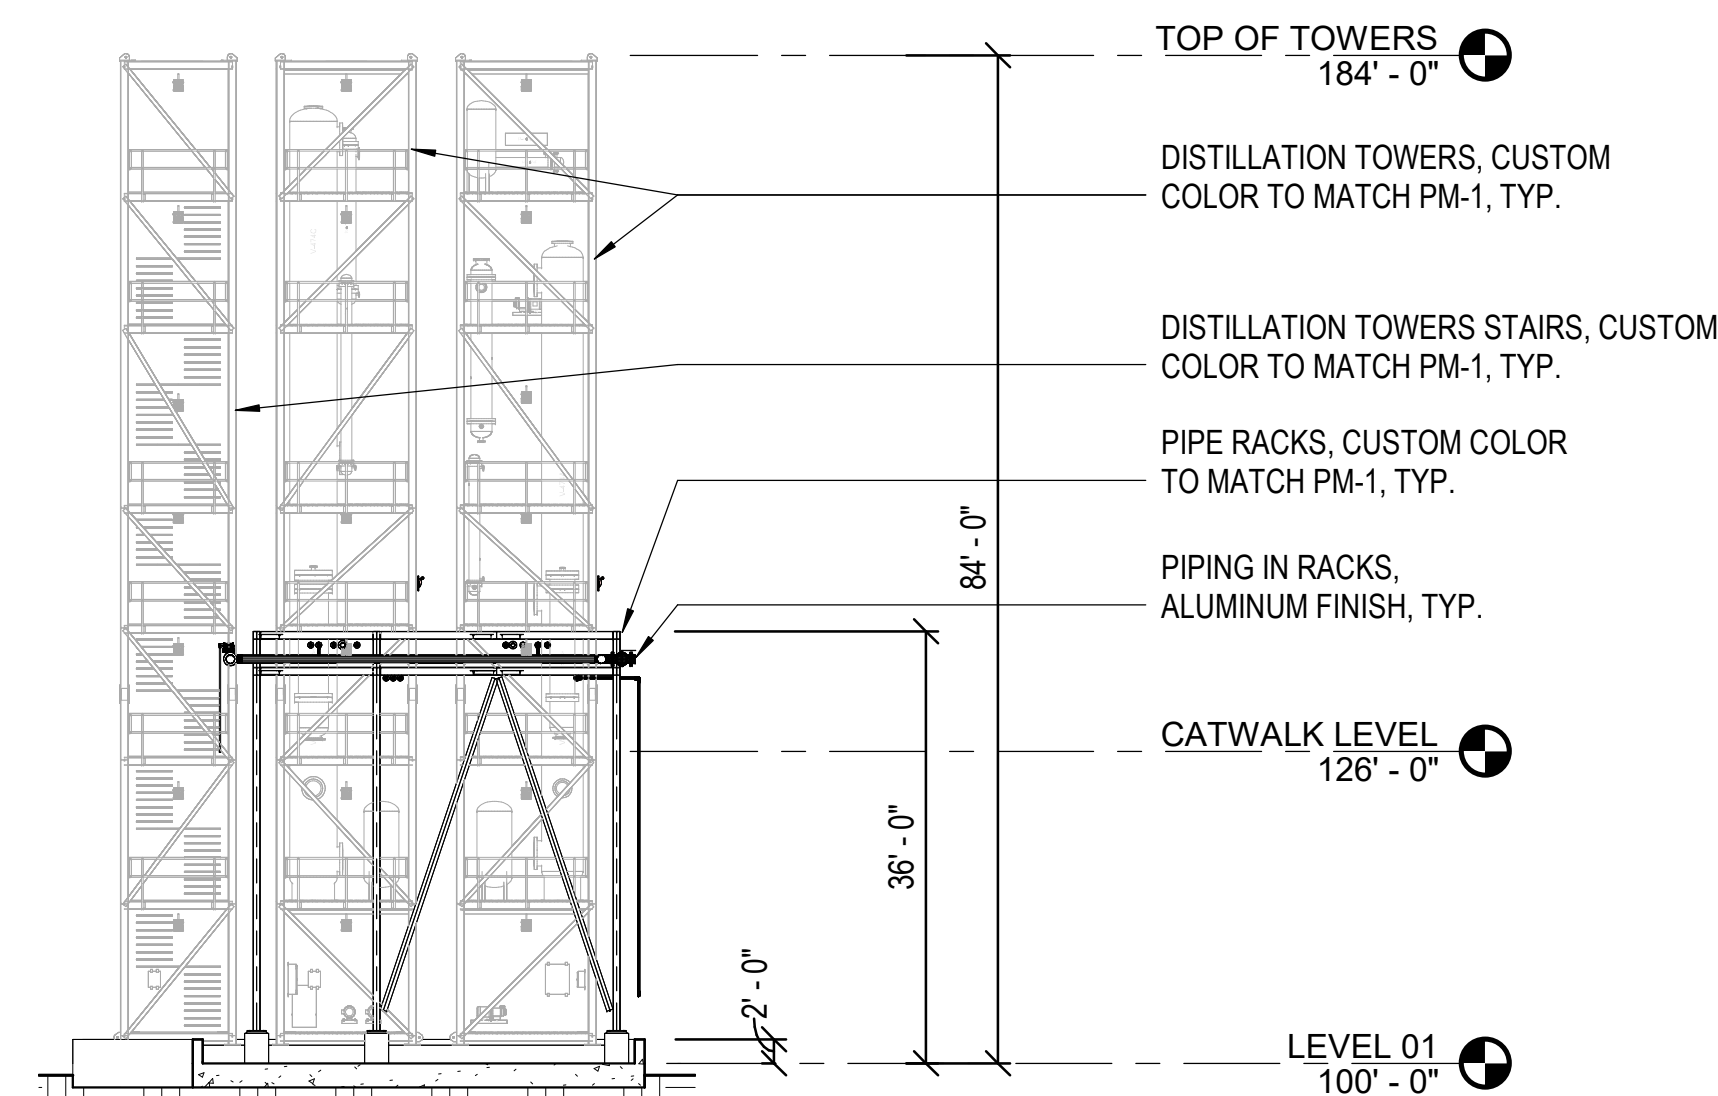

5 TANK FARM (MELVILLE) - BUILDING SECTION
SCALE: 1/16" = 1'-0"

FUJI - BUILDING MATERIAL / COLOR LEGEND

	DR-1
	PM-1
	RO-1
	SG-1
	SSD-1
	TC-1

HOLLOW METAL DOOR AND FRAME
PAINT COLOR: PA-1 DUNN EDWARDS
"WHISPER" #DEW340

PERFORATED CORRUGATED METAL PANEL
BASIS OF DESIGN: CENTRIA ECOSCREEN
PERFORATED CORRUGATED METAL
SIDING, PROFILE CS-260,
COLOR 971 CHROMIUM GRAY

ROOF
WHITE SINGLE PLY ROOFING OVER
COVERBOARD OVER MIN R-25 RIGID
INSULATION ON STEEL DECK

STOREFRONT GLAZING
BASIS OF DESIGN: KAWNEER TRIFAB
VERSAGLAZE STOREFRONT GLAZING, SATIN
ANODIZED ALUMINUM, 1" INSULATED LOW "E"
VISION GLASS - VITRO ARCHITECTURAL
REFLECTIVE GLASS, SOLORGRAY 70XL IGU

SOLAR BRISE SOLEIL
BASIS OF DESIGN: KAWNEER VERSOLEIL
SUN SHADING DEVICE, OUTRIGGER
SYSTEM IN SATIN ANODIZED ALUMINUM

TILT-UP CONCRETE WALLS
PAINT COLOR: DUNN EDWARDS
PA-1 "WHISPER" #DEW340

LEGEND

EXISTING BUILDING

NOTES

- PENETRATIONS REFLECTED ON DRAWINGS ARE FOR EXTRA TRIM MATERIAL REFERENCE AND COORDINATION PURPOSES ONLY. ALL IMP PENETRATIONS TO BE FIELD PERFORMED.
- SUB CONTRACTOR IS RESPONSIBLE FOR FIELD VERIFYING AND QUANTIFYING ALL PENETRATIONS.
- COORDINATE DOWNSPOUT ELEVATION WITH ROOF TAPPED INSULATION SLOPE AND LOCATION.
- MECHANICAL EQUIPMENT, ELECTRICAL METER AND SERVICE COMPONENTS, ROOF DRAINAGE SYSTEMS AND SIMILAR UTILITY DEVICES WHETHER GROUND LEVEL, WALL MOUNTED, OR ROOF MOUNTED, SHALL BE SCREENED TO APPEAR AS AN INTEGRAL PART OF THE BUILDING.

**PRELIMINARY - NOT
FOR CONSTRUCTION**

E	08/22/2023	CA	CB	KT	ISSUED FOR REZONING 3rd COMMENTS
D	09/25/2023	CA	CB	KT	ISSUED FOR REZONING 2nd COMMENTS
C	08/14/2023	CA	CB	KT	ISSUED FOR REZONING COMMENTS
B	04/28/2023	CA	CB	KT	ISSUED FOR REZONING SUBMITTAL
A	02/27/2023	CA	CB	KT	ISSUED FOR REZONING PRE-SUBMITTAL
REV.	DATE	DES	CHK	APR	DESCRIPTION

REGISTRANT
KAYLA TRUSS-BORDEN
1850 NORTH CENTRAL AVENUE
SUITE 800
PHOENIX, AZ 85004
ktrussborden@burnsmcdonnell.com
(480) 957-7036

APPLICANT
BURNES & BRADY LLP
1850 NORTH CENTRAL AVENUE
SUITE 800
PHOENIX, AZ 85004
scott.klam@burnsmcdonnell.com
(480) 957-7036

OWNER / DEVELOPER
SCOTT KLAMM
6650 SOUTH MOUNTAIN ROAD
SUITE 100
MESA, ARIZONA 85212
scott.klam@burnsmcdonnell.com
(480) 957-7036




**BURNS
MCDONNELL**
9400 WARD PARKWAY
KANSAS CITY, MO 64114
scott.klam@burnsmcdonnell.com
(480) 957-7036
Burns & McDonnell Engineering Company, Inc.
License No. 11523




FUJIFILM
FUJIFILM Electronic Materials U.S.A., Inc.
6650 SOUTH MOUNTAIN ROAD
MESA, ARIZONA 85212

FUJI FILM - MESA AZ, SITE EXPANSION
PHASE 1 - MELVILLE TANK FARM AND MECHANICAL EQUIPMENT
CANOPY




FUJI NO.:
AAE FIRM NO.: 147051
DRAWN: C. ALCEA
CHECKED: K. TRUSS-BORDEN
DATE: 08/22/2024
SCALE: AS NOTED
DRAWING: A1.2
SHEET OF

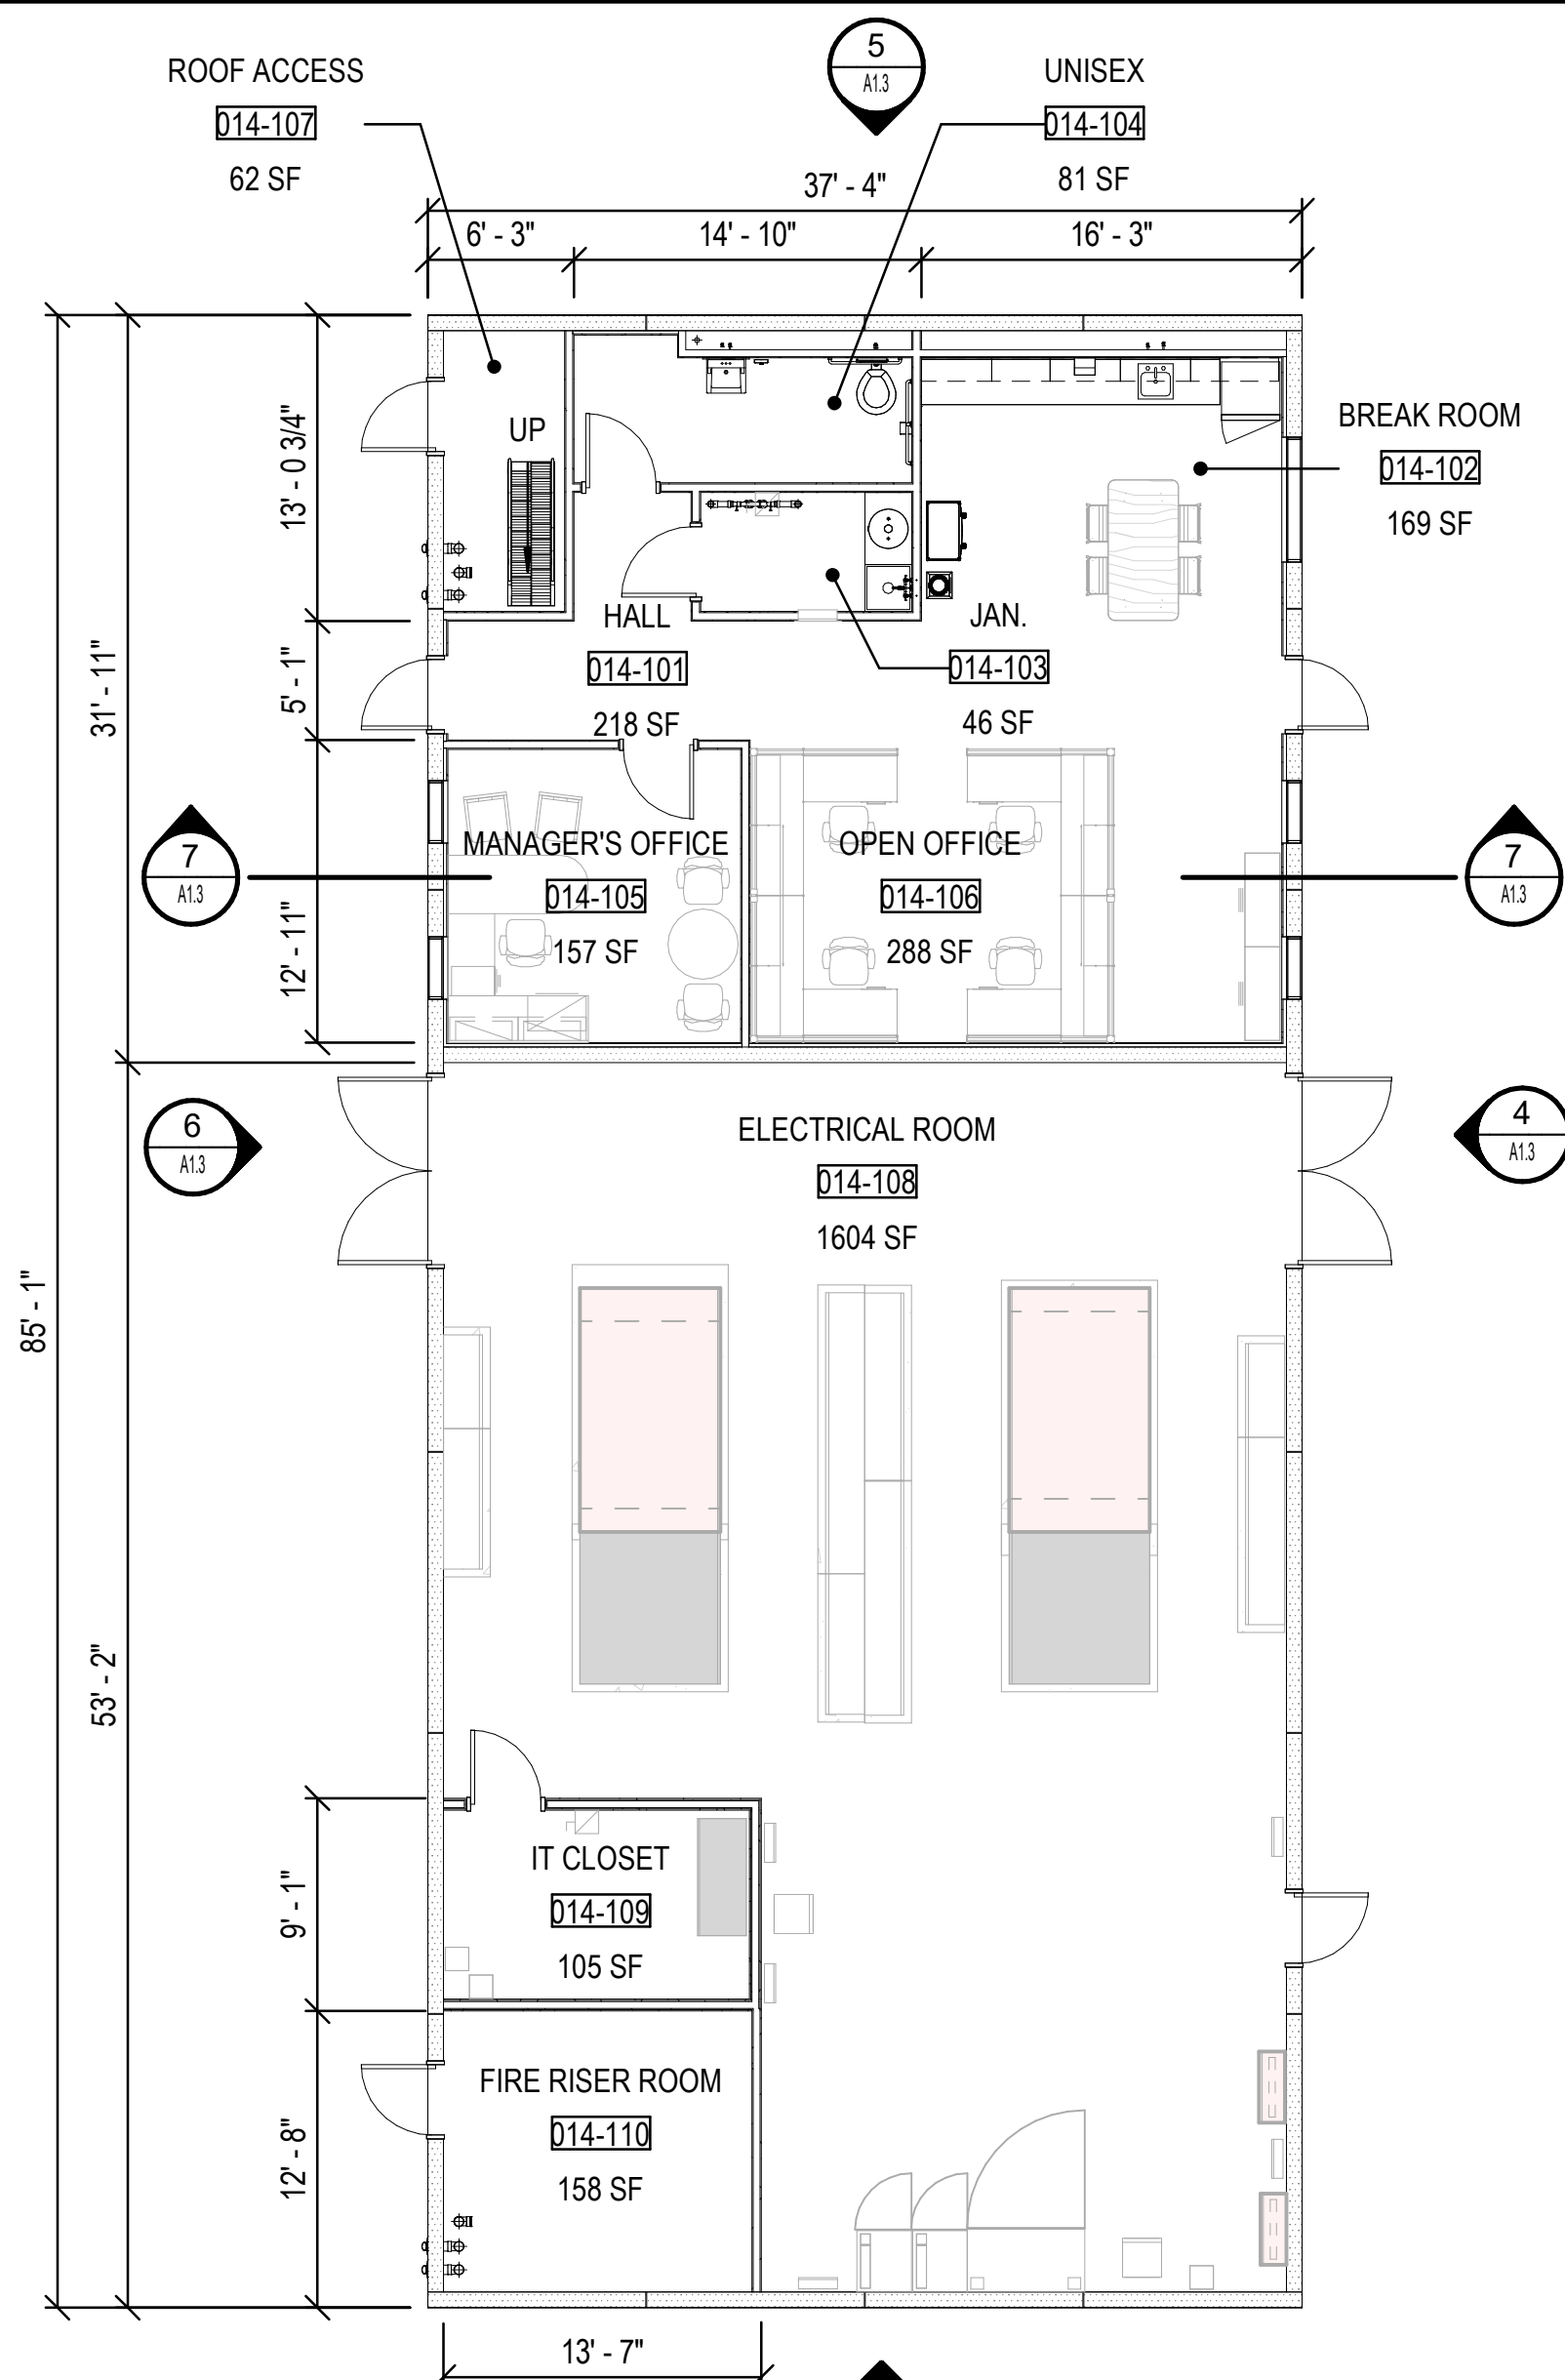


1 CONTROL ROOM & ELECTRICAL ROOM BLDG. 014 - FLOOR PLAN
SCALE: 1/8" = 1'-0"

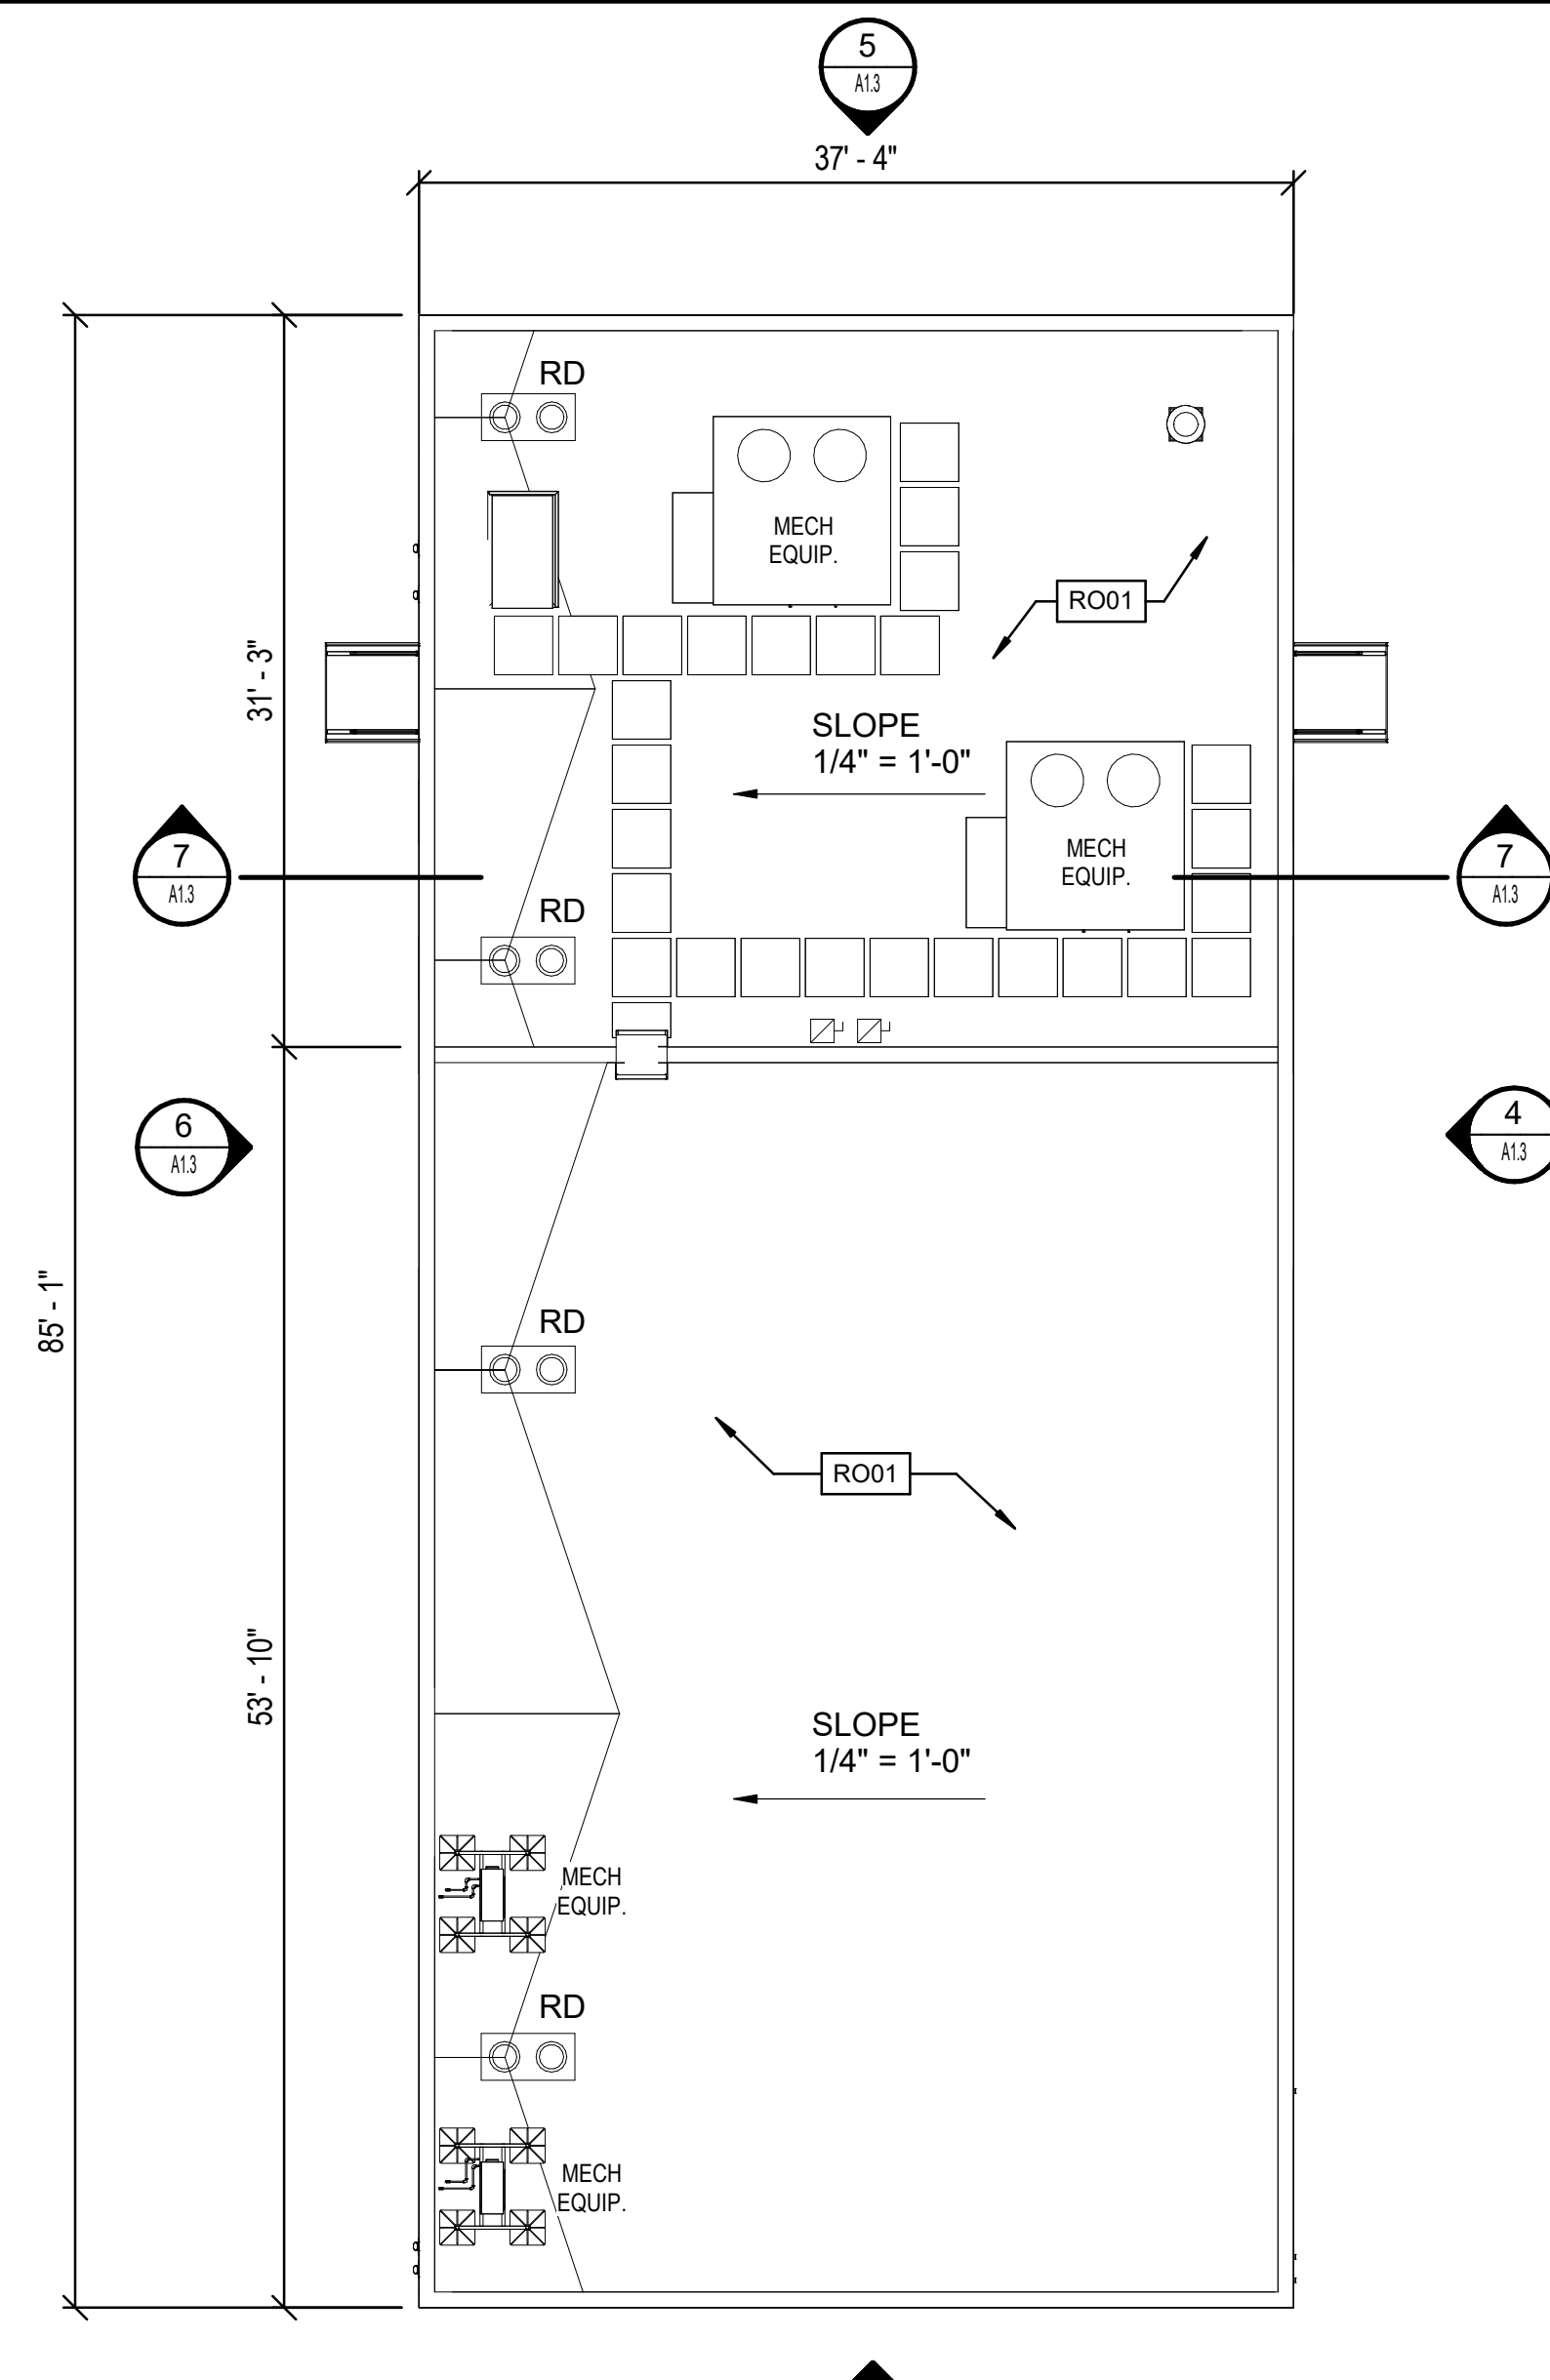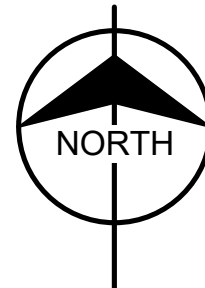 


2 CONTROL ROOM & ELECTRICAL ROOM BLDG. 014 - ROOF PLAN
SCALE: 1/8" = 1'-0"

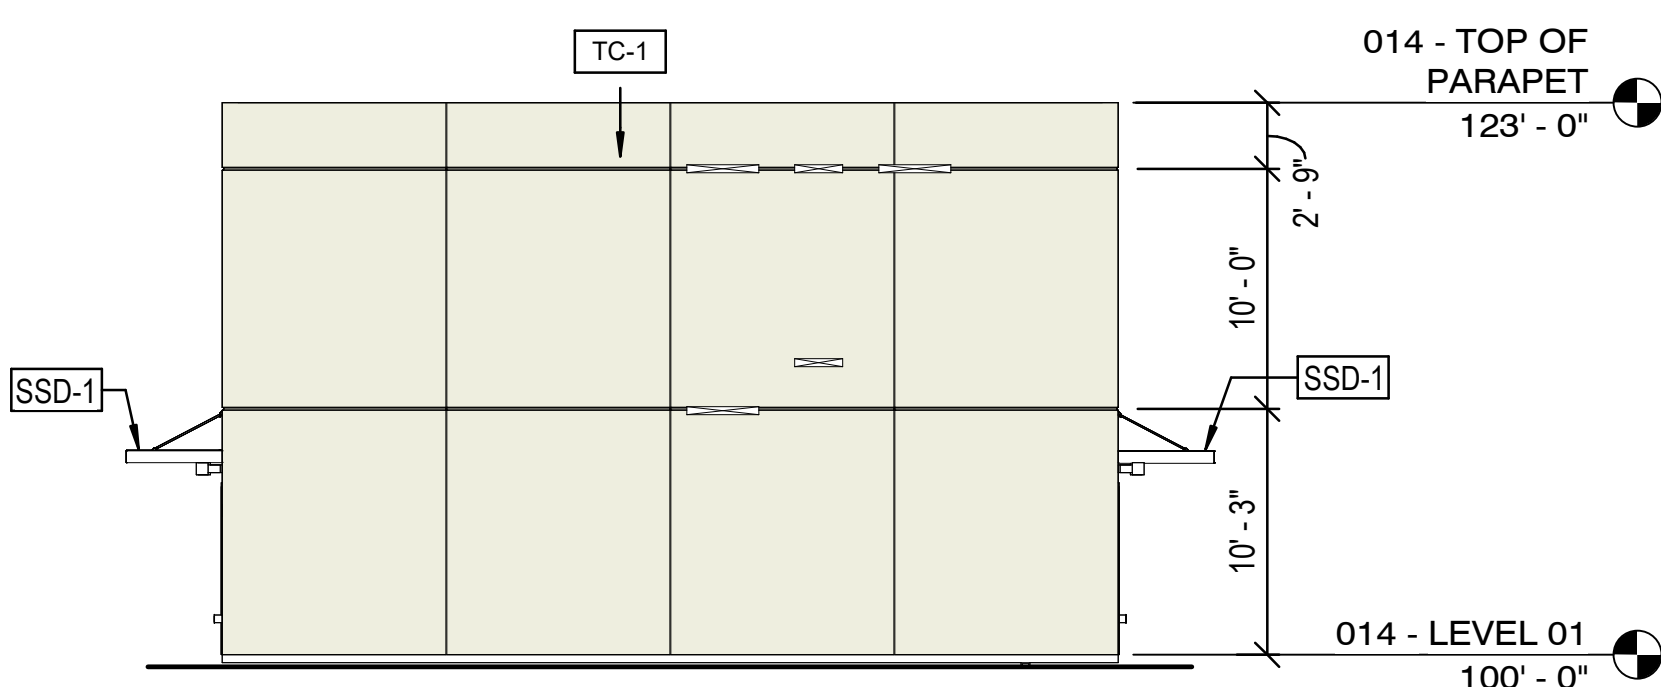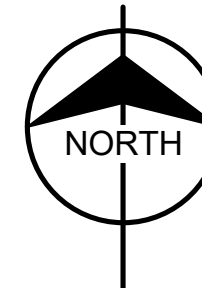 


3 CONTROL ROOM & ELECTRICAL ROOM BLDG. 014 - BUILDING ELEVATION - SOUTH
SCALE: 1/8" = 1'-0"

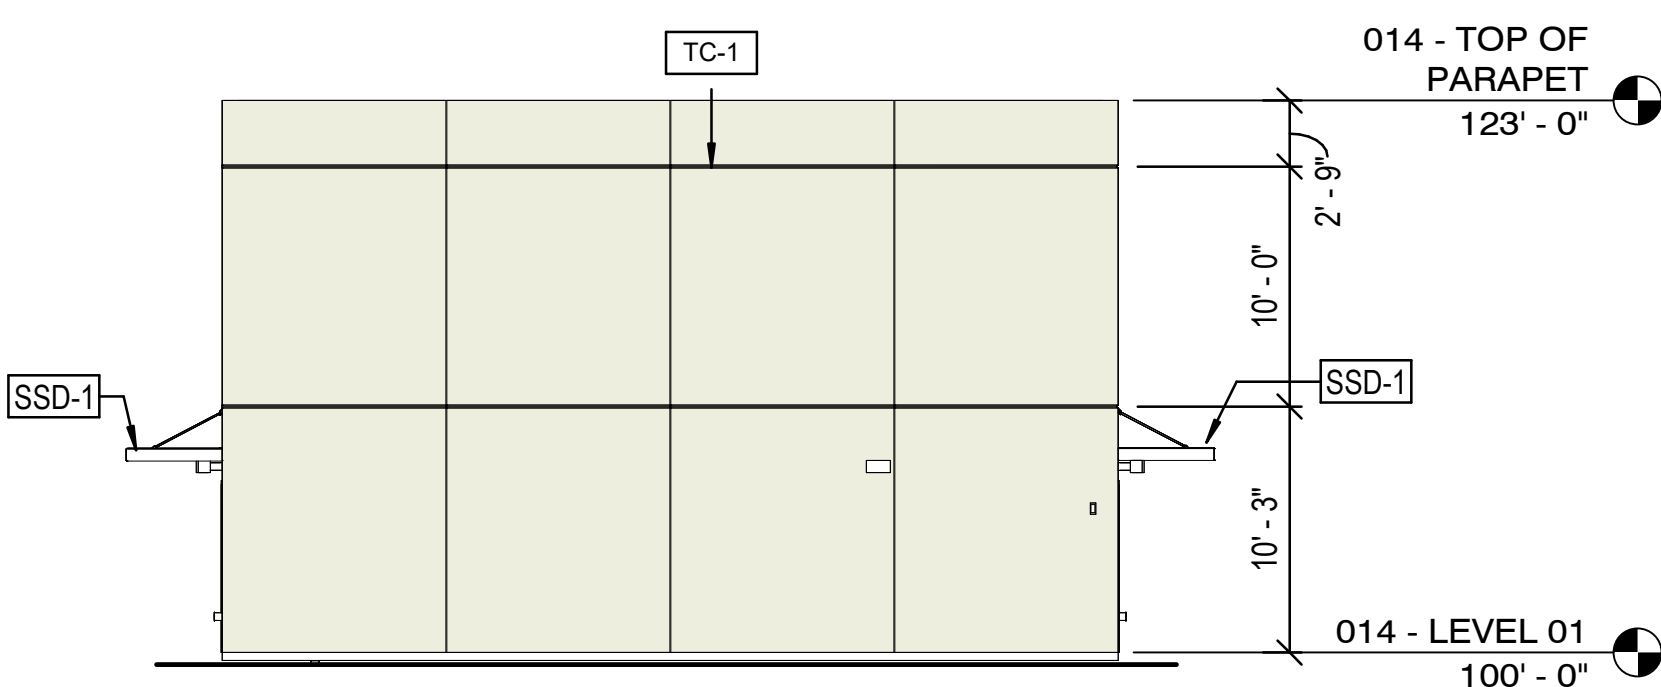


5 CONTROL ROOM & ELECTRICAL ROOM BLDG. 014 - BUILDING ELEVATION - NORTH
SCALE: 1/8" = 1'-0"

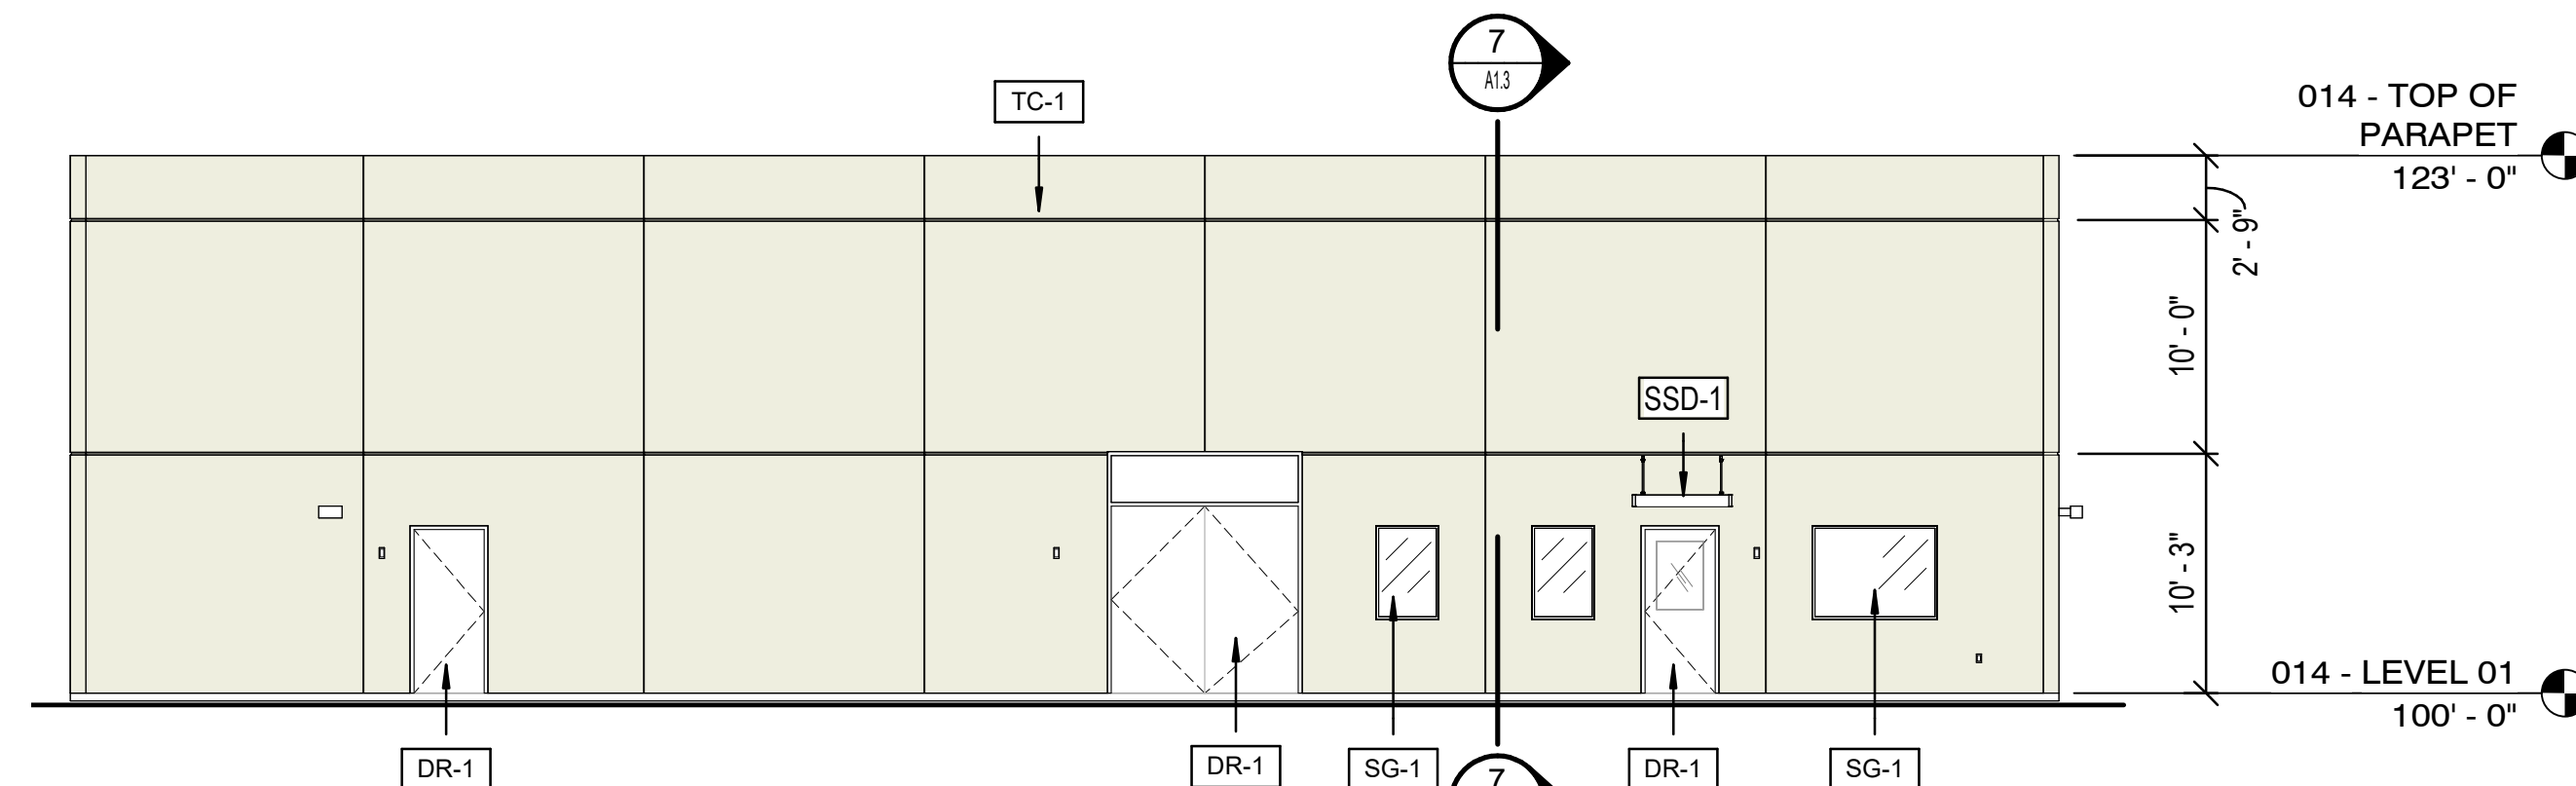

4 CONTROL ROOM & ELECTRICAL ROOM BLDG. 014 - BUILDING ELEVATION - EAST
SCALE: 1/8" = 1'-0"

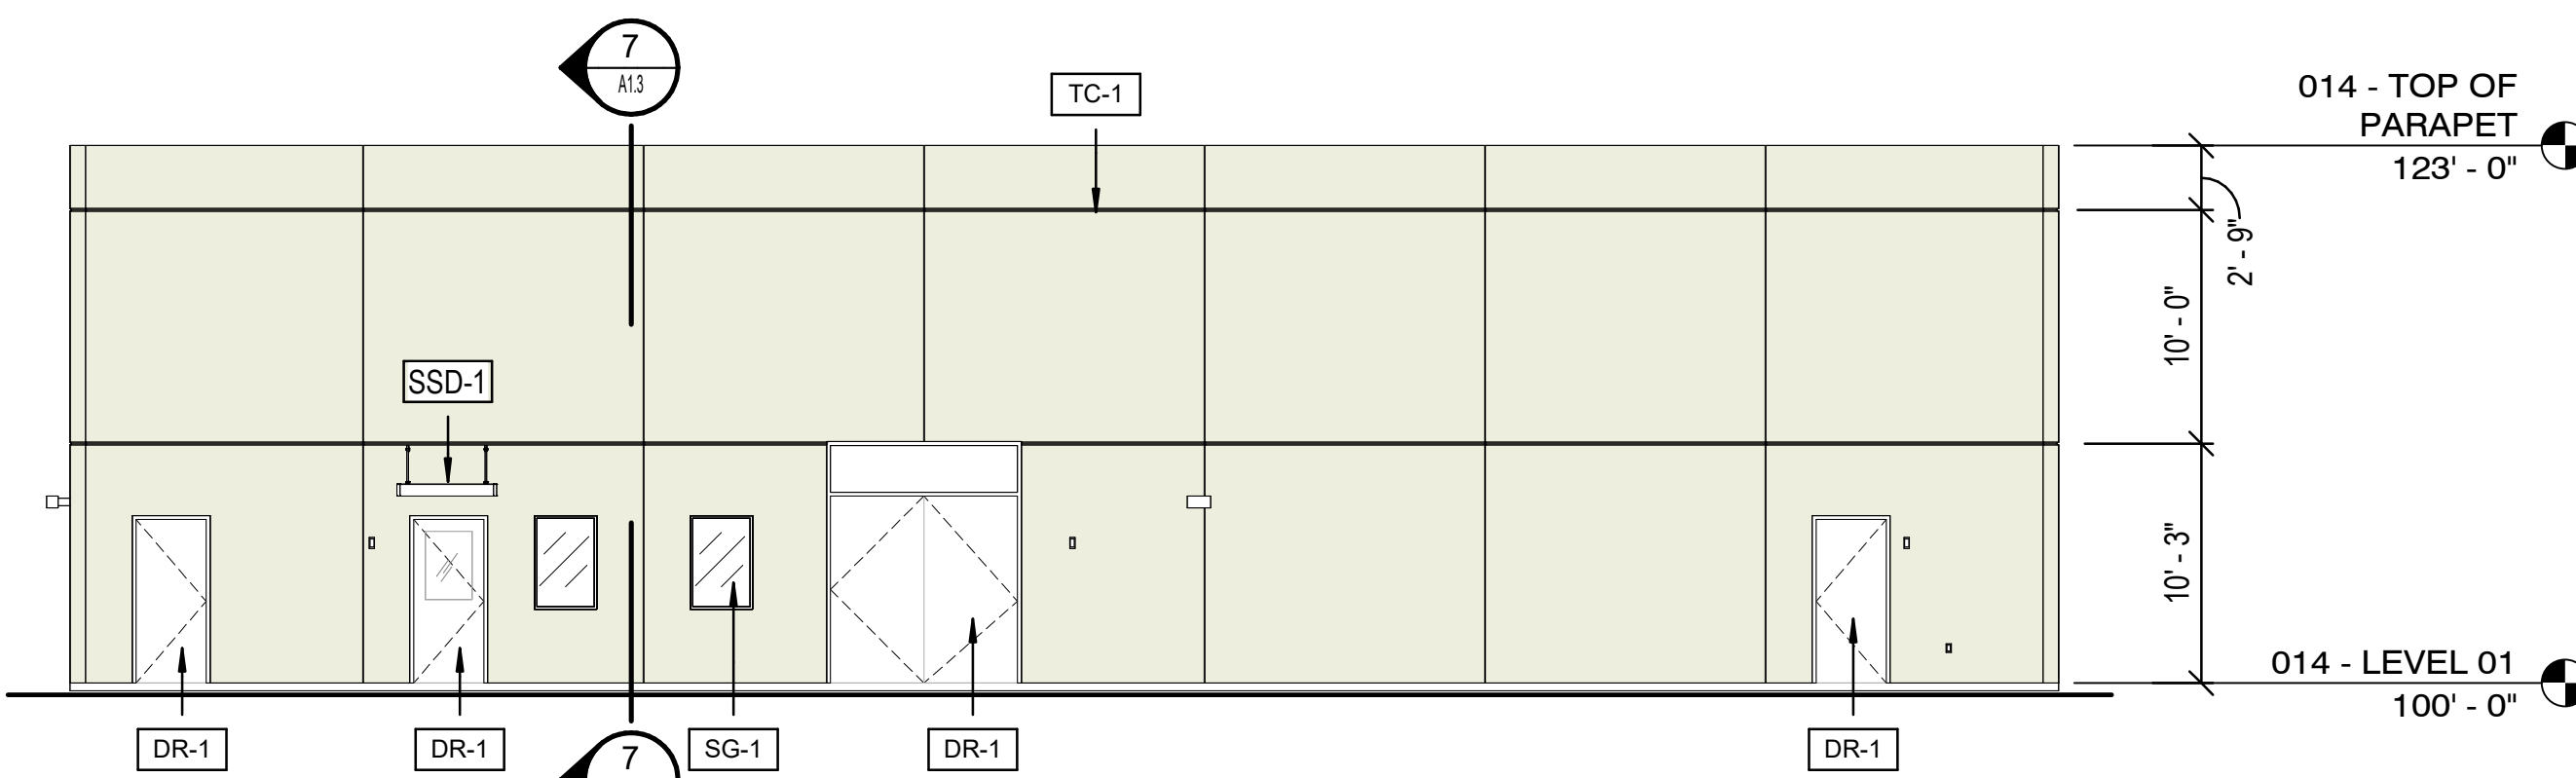

6 CONTROL ROOM & ELECTRICAL ROOM BLDG. 014 - BUILDING ELEVATION - WEST
SCALE: 1/8" = 1'-0"

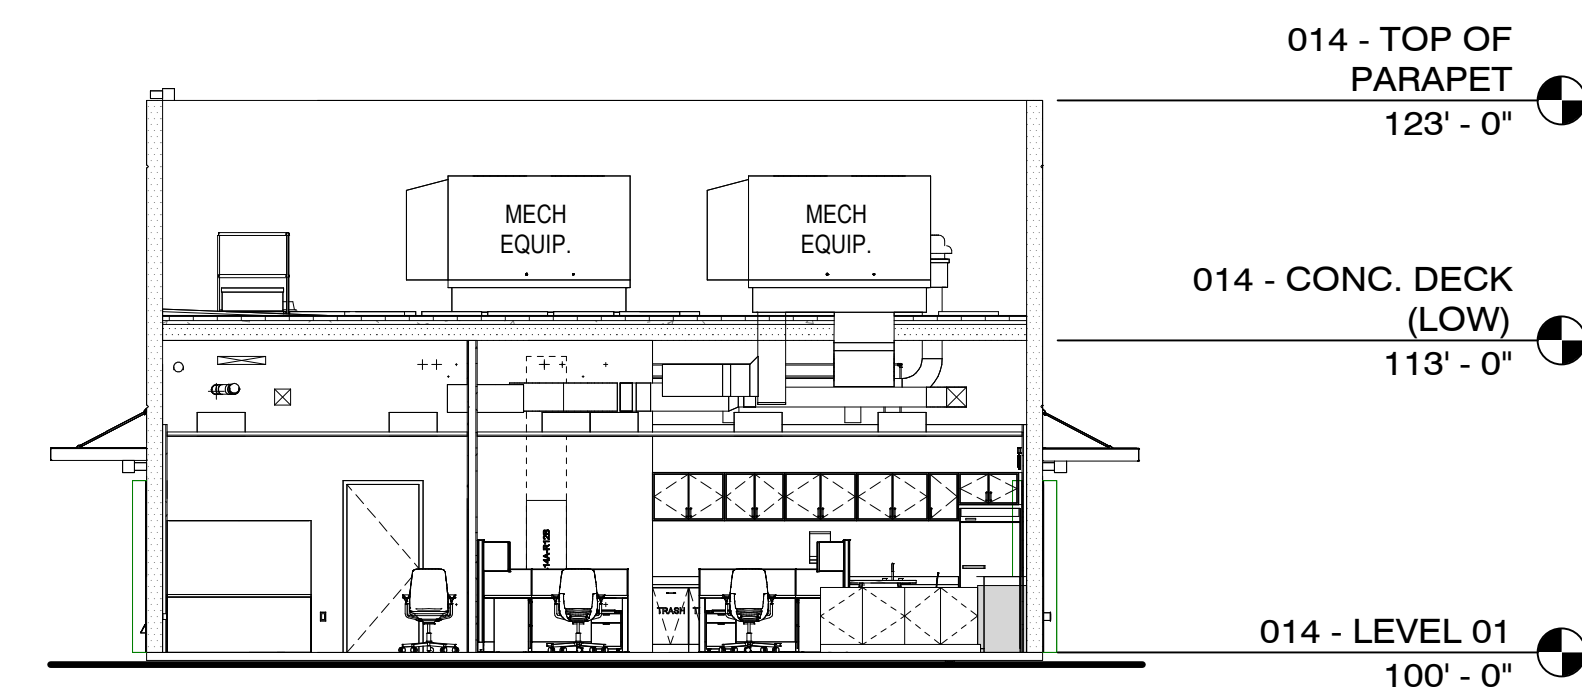

7 CONTROL ROOM & ELECTRICAL ROOM BLDG. 014 - BUILDING SECTION
SCALE: 1/8" = 1'-0"

FUJI - BUILDING MATERIAL / COLOR LEGEND

	DR-1	HOLLOW METAL DOOR AND FRAME PAINT COLOR: PA-1 DUNN EDWARDS "WHISPER" #DEW340
	PM-1	PERFORATED CORRUGATED METAL PANEL BASIS OF DESIGN: CENTRIA ECOSCREEN PERFORATED CORRUGATED METAL SIDING, PROFILE CS-260, COLOR 971 CHROMIUM GRAY
	RO-1	ROOF WHITE SINGLE PLY ROOFING OVER COVERBOARD OVER MIN R-25 RIGID INSULATION ON STEEL DECK
	SG-1	STOREFRONT GLAZING BASIS OF DESIGN: KAWNEER TRIFAB VERSAGLAZE STOREFRONT GLAZING, SATIN ANODIZED ALUMINUM, 1" INSULATED LOW "E" VISION GLASS - VITRO ARCHITECTURAL REFLECTIVE GLASS, SOLORGRAY 70XL IGU
	SSD-1	SOLAR BRISE SOLEIL BASIS OF DESIGN: KAWNEER VERSOLEIL SUN SHADING DEVICE, OUTRIGGER SYSTEM IN SATIN ANODIZED ALUMINUM
	TC-1	TILT-UP CONCETE WALLS PAINT COLOR: DUNN EDWARDS PA-1 "WHISPER" #DEW340

LEGEND



NOTES

- PENETRATIONS REFLECTED ON DRAWINGS ARE FOR EXTRA TRIM MATERIAL REFERENCE AND COORDINATION PURPOSES ONLY. ALL IMP PENETRATIONS TO BE FIELD PERFORMED.
- SUB CONTRACTOR IS RESPONSIBLE FOR FIELD VERIFYING AND QUANTIFYING ALL PENETRATIONS.
- COORDINATE DOWNSPOUT ELEVATION WITH ROOF TAPERED INSULATION SLOPE AND LOCATION.
- MECHANICAL EQUIPMENT, ELECTRICAL METER AND SERVICE COMPONENTS, ROOF DRAINAGE SYSTEMS AND SIMILAR UTILITY DEVICES WHETHER GROUND LEVEL, WALL MOUNTED, OR ROOF MOUNTED, SHALL BE SCREENED TO APPEAR AS AN INTEGRAL PART OF THE BUILDING.

**PRELIMINARY - NOT
FOR CONSTRUCTION**

E	08/22/2024	CA	CB	KT	ISSUED FOR REZONING 3rd COMMENTS
D	09/25/2023	CA	CB	KT	ISSUED FOR REZONING 2nd COMMENTS
C	07/01/2023	CA	CB	KT	ISSUED FOR REZONING COMMENTS
B	04/28/2023	CA	CB	KT	ISSUED FOR REZONING SUBMITTAL
A	02/27/2023	CA	CB	KT	ISSUED FOR REZONING PRE-SUBMITTAL
REV.	DATE	DES	CHK	APR	DESCRIPTION

REGISTRANT
KAYLA TRUSS-BORDEN
1850 NORTH CENTRAL AVENUE
SUITE 600
PHOENIX, AZ 85004
ktrussborden@burnsmcdonnell.com
(480) 561-1456

APPLICANT
BENJAMIN GRAFF
QUARLES & BRADY LLP
1850 NORTH CENTRAL AVENUE
SUITE 600
PHOENIX, AZ 85004
benjamin@burnsmcdonnell.com
(602) 228-5683

OWNER / DEVELOPER
SCOTT KLAMM
8650 SOUTH MOUNTAIN ROAD
SUITE 100
SCOTTSDALE, AZ 85258
scott.klam@fuji-film.com
(480) 957-7032




**BURNS
MCDONNELL**
9400 WARD PARKWAY
KANSAS CITY, MO 64114
burnsmcdonnell@fuji-film.com
License No. 111523


FUJIFILM
FUJIFILM Electronic Materials U.S.A., Inc.
6650 SOUTH MOUNTAIN ROAD
MESA, ARIZONA 85212

FUJIFILM - MESA AZ, SITE EXPANSION
PHASE 1 - CONTROL ROOM 014

FUJI NO.:	147051
AAE FIRM NO.:	147051
DRAWN:	C. ALICEA
CHECKED:	C. BLEDSOE
DATE:	04/28/2023
SCALE:	AS NOTED
DRAWING:	A1.3
SHEET	OF

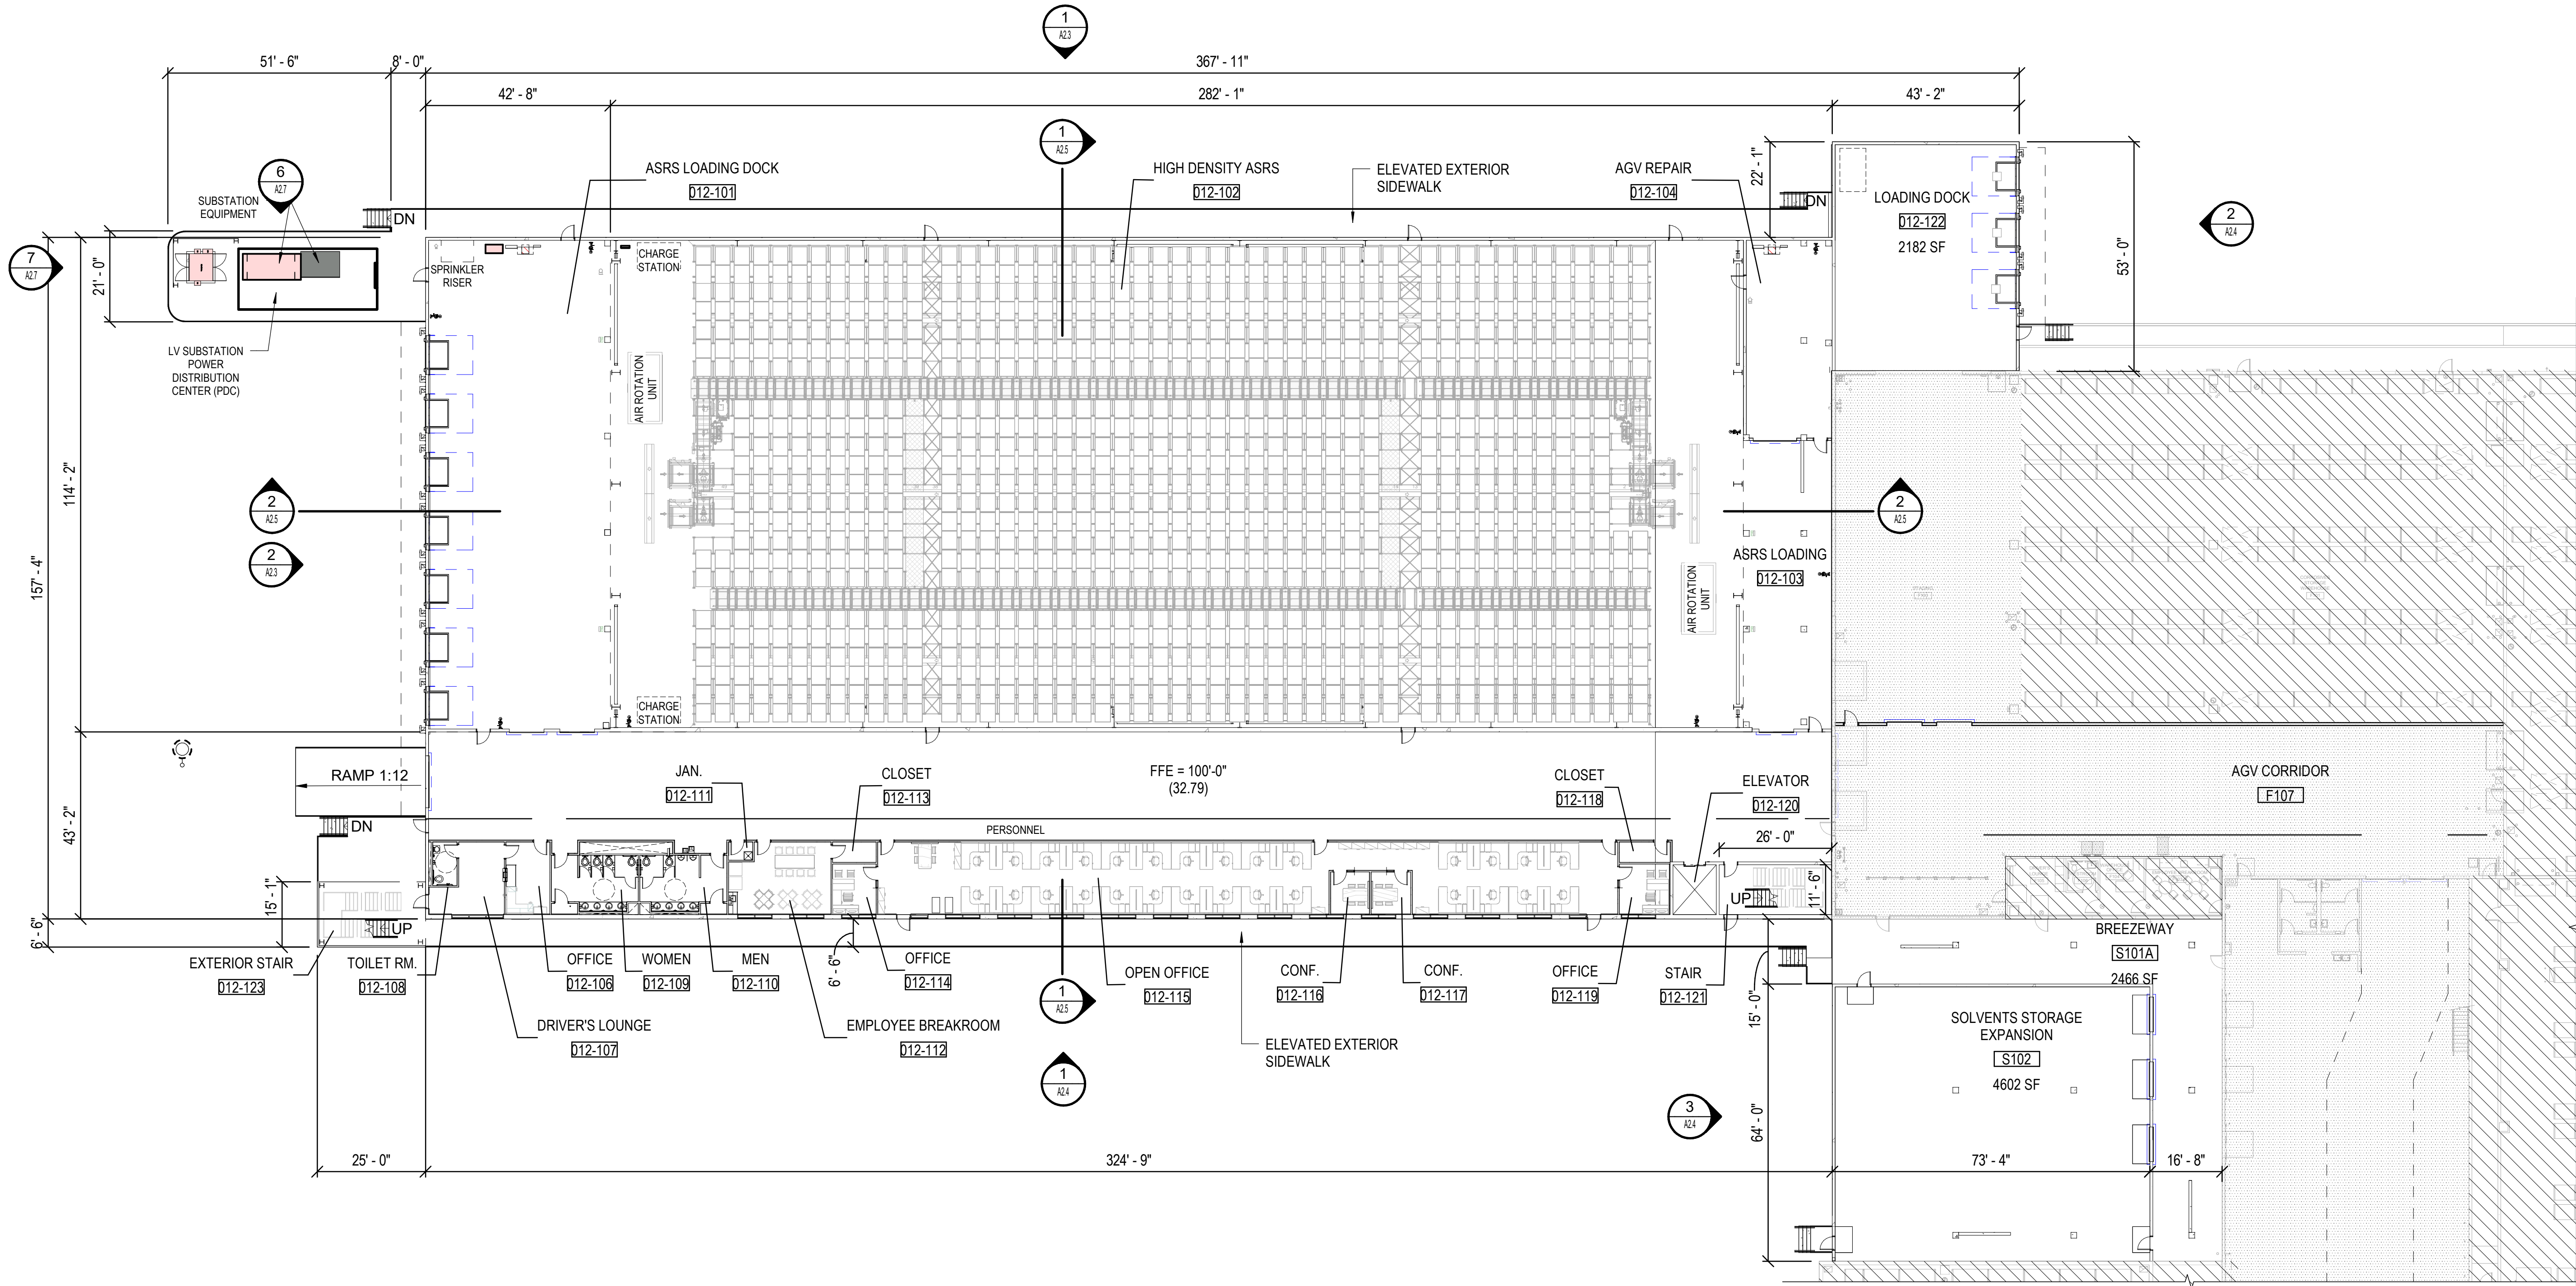

1 ASRS WAREHOUSE 012, LOADING DOCK ADDITION 21A, AND SOLVENT WAREHOUSE EXPANSION 21D- LEVEL 1 FLOOR PLAN
SCALE: 1" = 20'-0"

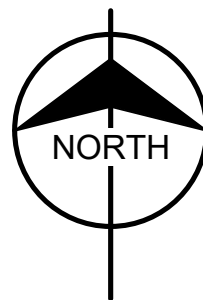

ROOM AREA SCHEDULE		
NUMBER	NAME	AREA

012 - LEVEL 01

012-101	ASRS LOADING DOCK	4739 SF
012-102	HIGH DENSITY ASRS	29428 SF
012-103	ASRS LOADING	1382 SF
012-104	AGV REPAIR	911 SF
012-105	AGV CORRIDOR	8313 SF
012-106	OFFICE	167 SF
012-108	TOILET RM.	218 SF
012-109	WOMEN	236 SF
012-110	MEN	237 SF
012-111	JAN.	23 SF
012-112	EMPLOYEE BREAKROOM	364 SF
012-113	CLOSET	47 SF
012-114	OFFICE	115 SF
012-115	OPEN OFFICE	2635 SF
012-116	CONF.	86 SF
012-117	CONF.	88 SF
012-118	CLOSET	55 SF
012-119	OFFICE	132 SF
012-120	ELEVATOR	115 SF
012-121	STAIR	298 SF
012-122	LOADING DOCK	2182 SF
012-123	EXTERIOR STAIR	361 SF
		52133 SF

012 - LEVEL 02

012-202	BREAK ROOM	1164 SF
012-203	CONFERENCE	383 SF
012-204	WOMEN	236 SF
012-205	MEN	236 SF
012-206	OFFICE SPACES	7048 SF
012-207	COLLABORATION	430 SF
012-208	CONFERENCE	694 SF
012-209	OFFICE	179 SF
012-210	OFFICE	218 SF
012-211	OFFICE	224 SF
012-212	OFFICE	224 SF
012-213	ELECTRICAL ROOM	119 SF
012-214	OFFICE	274 SF
012-215	IT ROOM	115 SF
012-216	CLO.	57 SF
012-217	WAITING / COLLAB.	454 SF
012-218	STOR	106 SF
012-219	CONFERENCE	549 SF
012-220	ELEVATOR	115 SF
012-221	STAIR	298 SF
		13122 SF
		65255 SF

LEGEND:

- EXISTING BUILDING
- EXISTING BUILDING INTERIOR RENOVATION


PRELIMINARY - NOT
FOR CONSTRUCTION

REV.	DATE	DES	CHK	APR	DESCRIPTION
D	09/25/2023	CA	CB	KT	ISSUED FOR REZONING 2nd COMMENTS
C	07/01/2023	CA	CB	KT	ISSUED FOR REZONING COMMENTS
B	04/28/2023	CA	CB	KT	ISSUED FOR REZONING SUBMITTAL
A	02/27/2022	CA	CB	KT	ISSUED FOR REZONING PRE-SUBMITTAL

REGISTRANT
KAYLA TRUSS-BORDEN
1852 NORTH CENTRAL AVENUE
PHOENIX, AZ 85004
ktrussborden@burnsmd.com
(480)587-1456

APPLICANT
BENJAMIN GRAFF
QUARLES & BRADY LLP
1852 NORTH CENTRAL AVENUE
SUITE 600
PHOENIX, AZ 85004
benjamin.graff@quarles.com
(602)228-5683

OWNER / DEVELOPER
SCOTT KLAMM
6650 SOUTH MOUNTAIN ROAD
SUITE 100
SCOTT KLAMM@FUJIFILM.COM
(480)987-7092

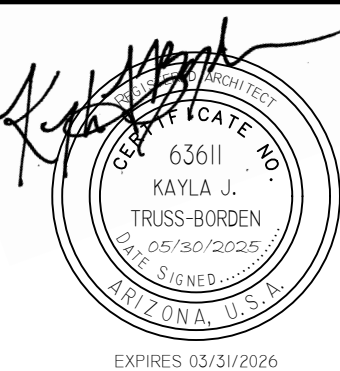


BURNS
MEDONNELL
9400 WARD PARKWAY
KANSAS CITY, MO 64114
burns & McDonnell Engineering Company, Inc.
License No. 11523



FUJIFILM
FUJIFILM Electronic Materials U.S.A., Inc.
6650 SOUTH MOUNTAIN ROAD
MESA, ARIZONA 85212

FUJIFILM - MESA AZ, SITE EXPANSION
PHASE 2 - ASRS WAREHOUSE 012, LOADING DOCK ADDITION 21A,
AND SOLVENT WAREHOUSE EXPANSION 21D- LEVEL 1 FLOOR
PLAN



FUJIFILM NO.:	147051
AAE FIRM NO.:	
DRAWN:	C. ALICEA
CHECKED:	C. BLEDSOE
DATE:	04/28/2023
SCALE:	AS NOTED
DRAWING:	
SHEET	OF

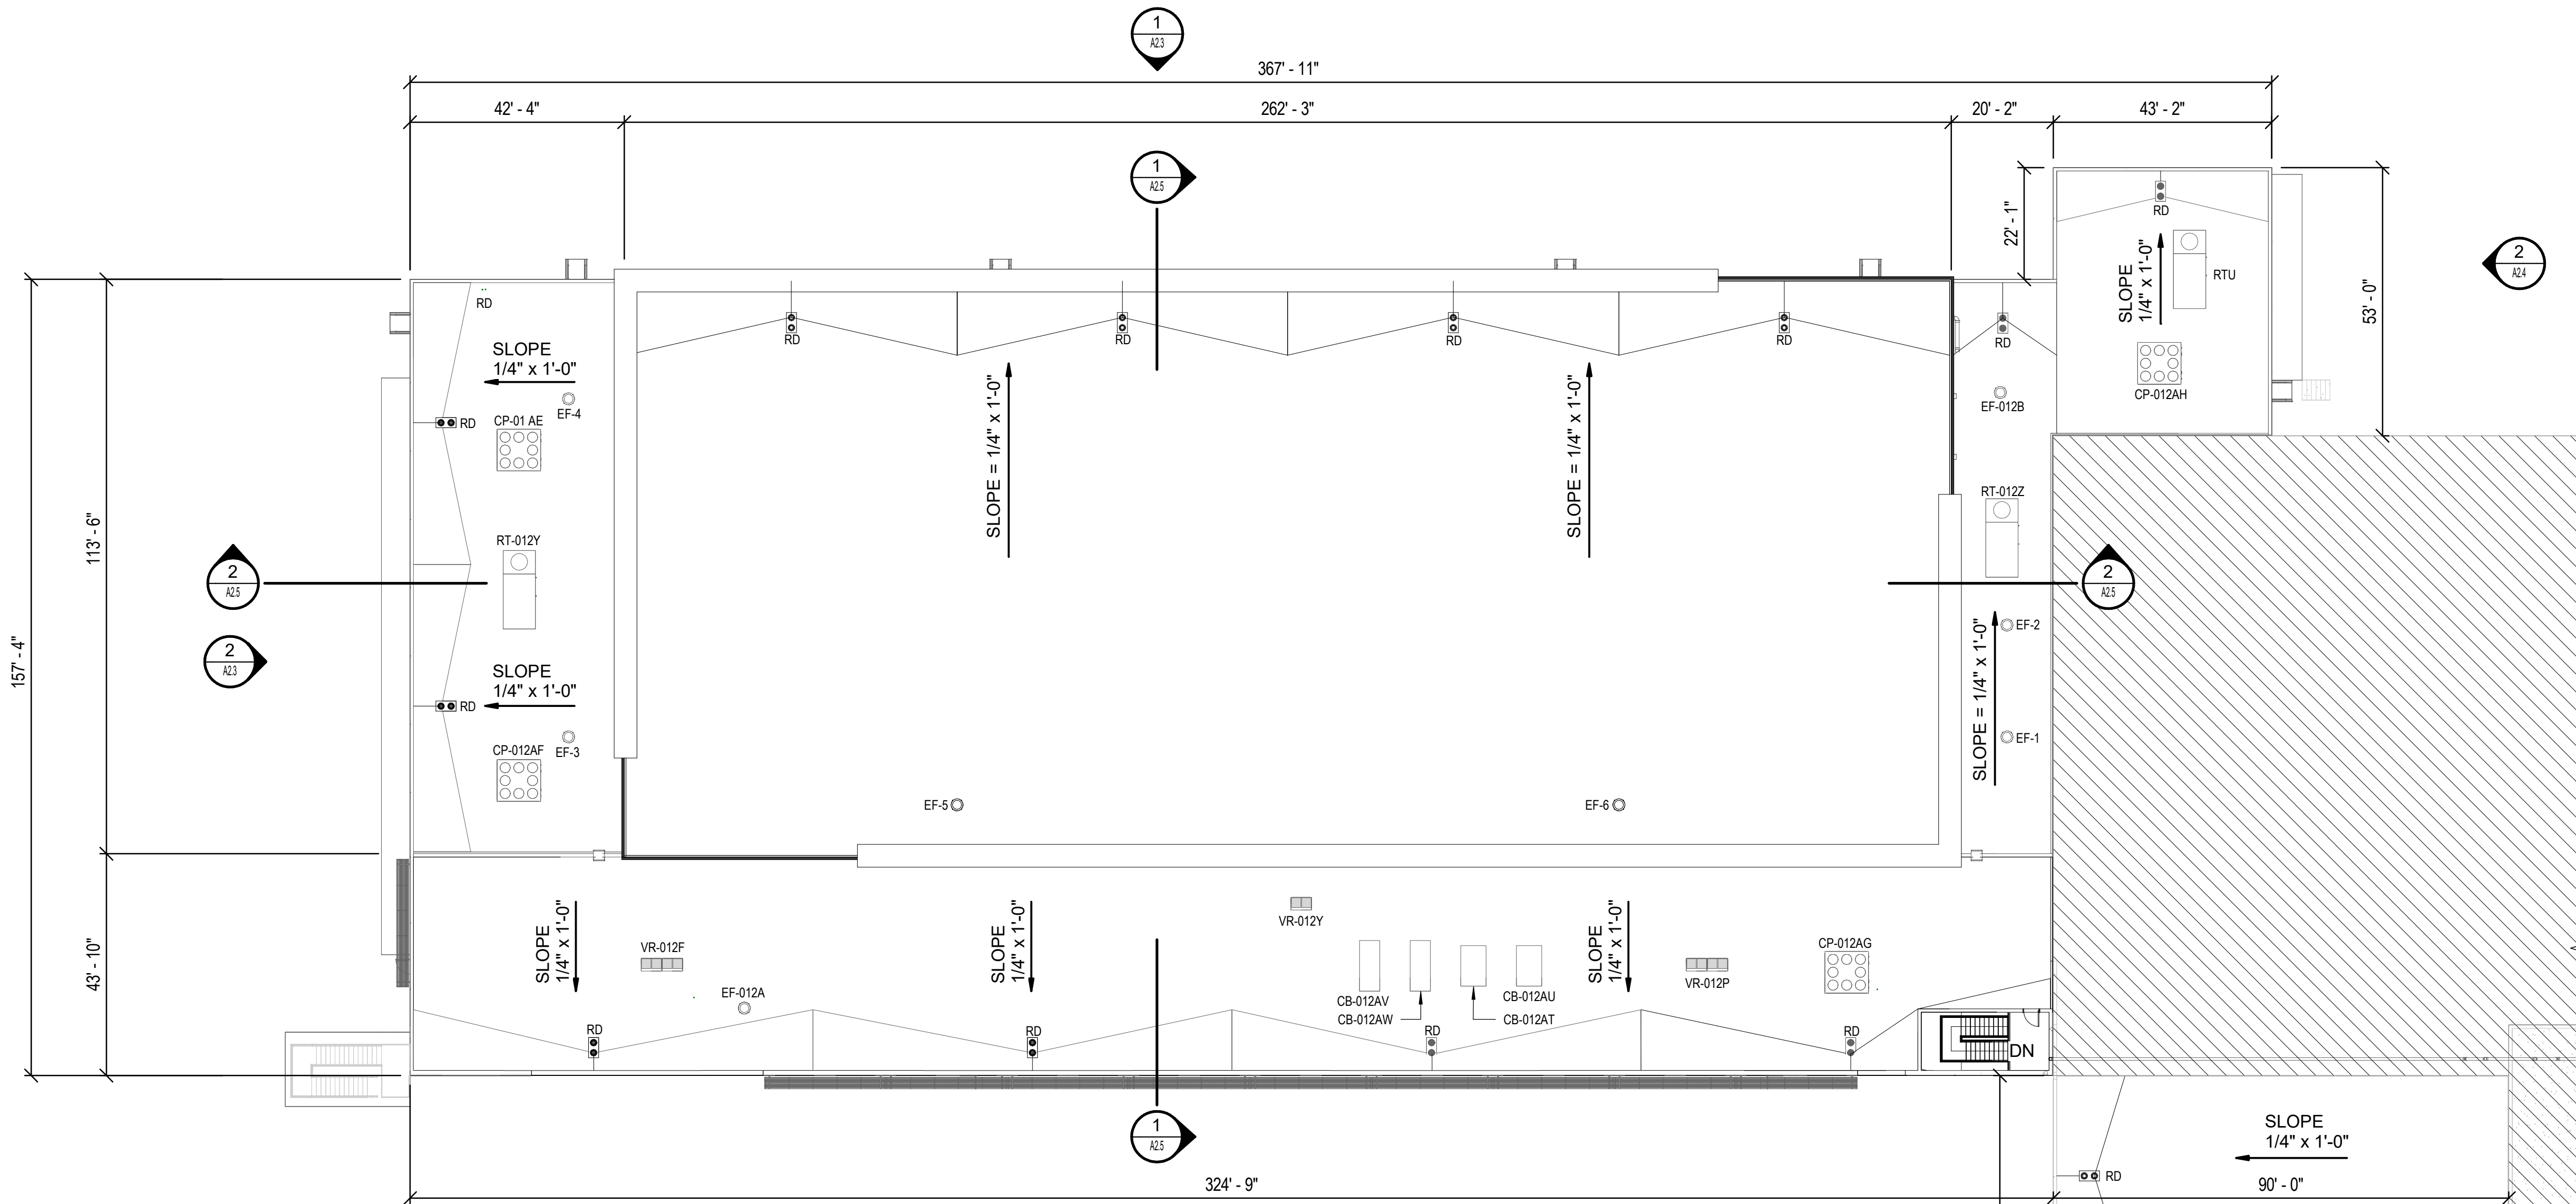

1 ASRS WAREHOUSE 012, LOADING DOCK ADDITION 21A, AND SOLVENT WAREHOUSE EXPANSION 21D- ROOF PLAN
SCALE: 1" = 20'-0"

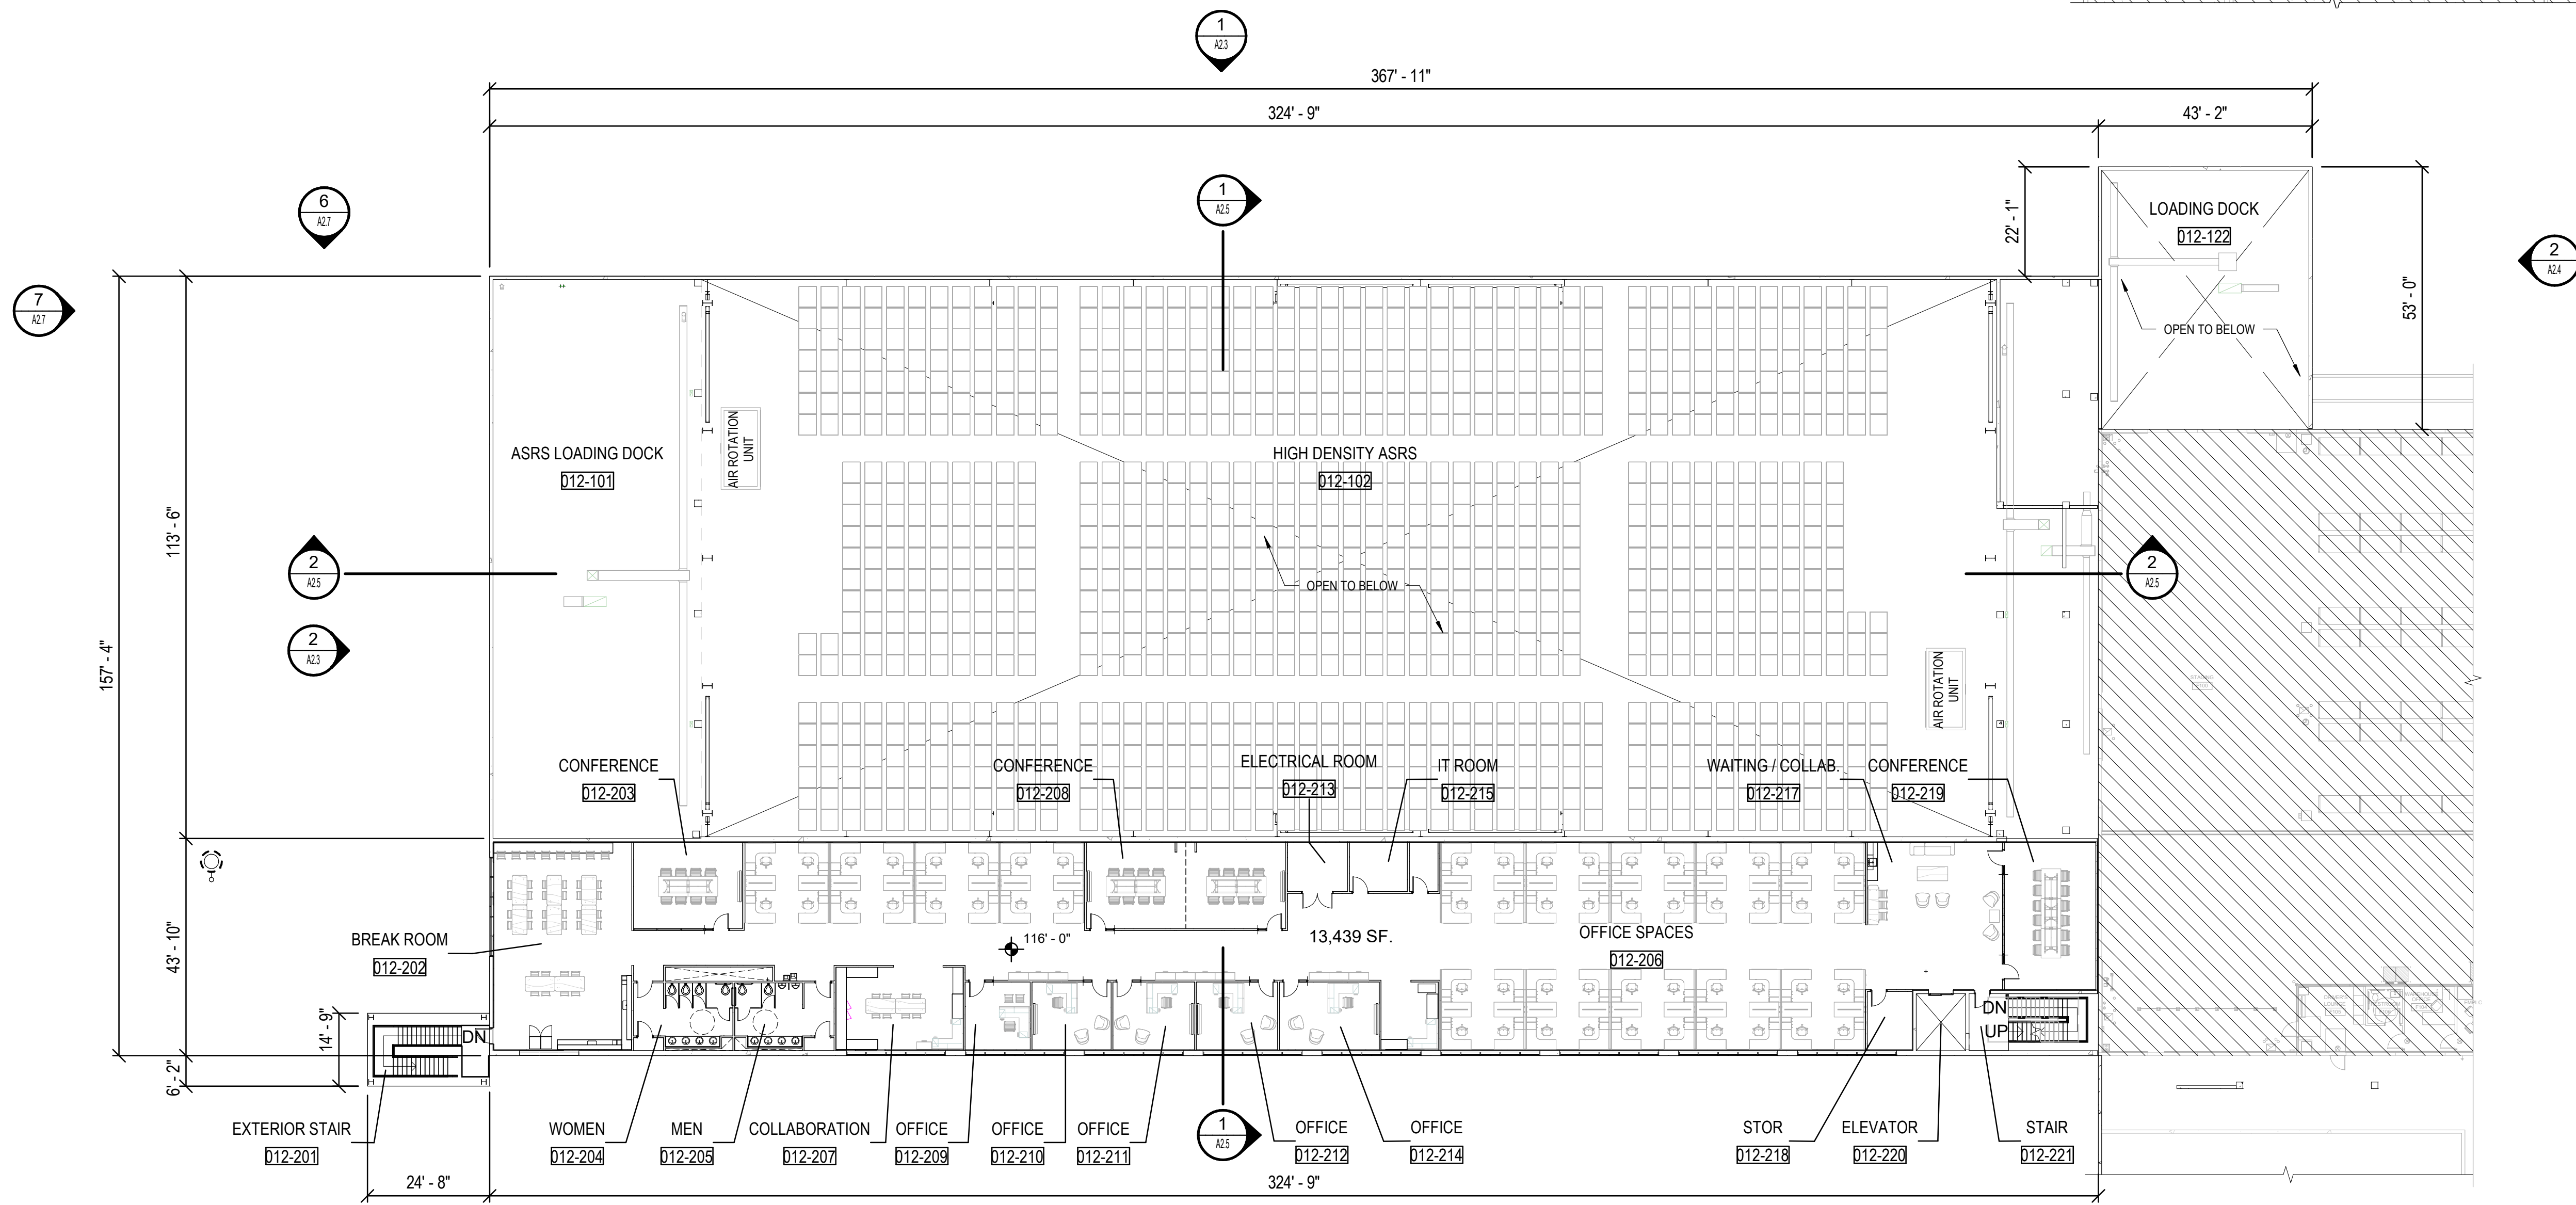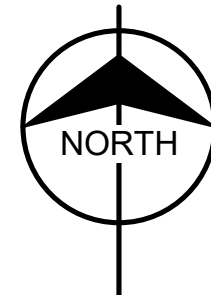

2 ASRS WAREHOUSE 012 - LEVEL 2 FLOOR PLAN
SCALE: 1" = 20'-0"

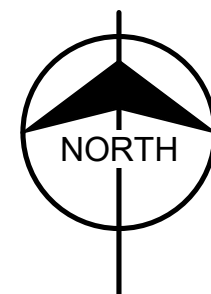 

ROOM AREA SCHEDULE		
NUMBER	NAME	AREA
012 - LEVEL 01		
012-101	ASRS LOADING DOCK	4739 SF
012-102	HIGH DENSITY ASRS	29428 SF
012-103	ASRS LOADING	1382 SF
012-104	AGV REPAIR	911 SF
012-105	AGV CORRIDOR	8313 SF
012-106	OFFICE	167 SF
012-108	TOILET RM.	218 SF
012-109	WOMEN	236 SF
012-110	MEN	237 SF
012-111	JAN.	23 SF
012-112	EMPLOYEE BREAKROOM	364 SF
012-113	CLOSET	47 SF
012-114	OFFICE	115 SF
012-115	OPEN OFFICE	2635 SF
012-116	CONF.	86 SF
012-117	CONF.	88 SF
012-118	CLOSET	55 SF
012-119	OFFICE	132 SF
012-120	ELEVATOR	115 SF
012-121	STAIR	298 SF
012-122	LOADING DOCK	2182 SF
012-123	EXTERIOR STAIR	361 SF
		52133 SF

012 - LEVEL 02		
012-202	BREAK ROOM	1164 SF
012-203	CONFERENCE	383 SF
012-204	WOMEN	236 SF
012-205	MEN	236 SF
012-206	OFFICE SPACES	7048 SF
012-207	COLLABORATION	430 SF
012-208	CONFERENCE	684 SF
012-209	OFFICE	179 SF
012-210	OFFICE	218 SF
012-211	OFFICE	224 SF
012-212	OFFICE	224 SF
012-213	ELECTRICAL ROOM	119 SF
012-214	OFFICE	274 SF
012-215	IT ROOM	115 SF
012-216	CLO.	57 SF
012-217	WAITING / COLLAB.	454 SF
012-218	STOR.	106 SF
012-219	CONFERENCE	549 SF
012-220	ELEVATOR	115 SF
012-221	STAIR	298 SF
		13122 SF
		65255 SF

LEGEND:
EXISTING BUILDING

PRELIMINARY - NOT FOR CONSTRUCTION

REV.	DATE	DES	CHK	APR	DESCRIPTION
D	09/25/2023	CA	CB	KT	ISSUED FOR REZONING 2nd COMMENTS
C	07/01/2023	CA	CB	KT	ISSUED FOR REZONING COMMENTS
B	04/28/2023	CA	CB	KT	ISSUED FOR REZONING SUBMITTAL
A	02/27/2023	CA	CB	KT	ISSUED FOR REZONING PRE-SUBMITTAL

REGISTRANT
KAYLA TRUSS-BORDEN
1650 NORTH CENTRAL AVENUE
SUITE 600
PHOENIX, AZ 85004
ktrussborden@burnsmd.com
(480) 561-1456

APPLICANT
BENJAMIN GRAFF
QUARLES & BRADY LLP
1650 NORTH CENTRAL AVENUE
SUITE 600
PHOENIX, AZ 85004
benjamin@quarles.com
(602) 228-6683

OWNER / DEVELOPER
SCOTT KLAMM
6650 SOUTH MOUNTAIN ROAD
SUITE 600
SCOTT KLAMM@FUJIFILM.COM
(480) 967-7092

BURNS
& MCDONNELL
9400 WARD PARKWAY
KANSAS CITY, MO 64114
Burns & McDonnell Engineering Company, Inc.
License No. 111523

FUJIFILM Electronic Materials U.S.A., Inc.
6650 SOUTH MOUNTAIN ROAD
MESA, ARIZONA 85212

FUJIFILM - MESA AZ, SITE EXPANSION
PHASE 2 - ASRS WAREHOUSE 012, LOADING DOCK ADDITION 21A,
AND SOLVENT WAREHOUSE EXPANSION 21D- LEVEL 2 FLOOR
PLAN / ROOF PLAN

FUJINO:
AAE FIRM NO.: 147051
DRAWN: C. ALICEA
CHECKED: C. BLEDSOE
DATE: 04/28/2023
SCALE: AS NOTED
DRAWING:
SHEET A2.2 OF 2