



GENERAL NOTES

- A. ALL ROOF ACCESS IS THROUGH THE INTERNAL STAIRCASES, AND THE FIRE SPRINKLER RISER WILL BE LOCATED WITHIN THE BUILDING.
- B. THE SERVICE ENTRY SECTION CABINET WILL BE PAINTED TO MATCH THE ADJACENT EXTERIOR WALL COLOR.
- C. ALL RIGHT-OF-WAY-FACING DOWNSPOUTS WILL BE INTERNALIZED.


EXTERIOR WALL MATERIAL SCHEDULE		
MATERIAL	AREA	PERCENTAGE
P-1 SMOOTH	43967 SF	41.21%
P-2 LINEAR FORMLINER	9030 SF	8.46%
P-2 SMOOTH	45197 SF	42.36%
P-3 SMOOTH	3980 SF	3.73%
P-3 STRIATED FORMLINER	4463 SF	4.18%
SF-1	54 SF	0.05%
Total	106692 SF	100.00%

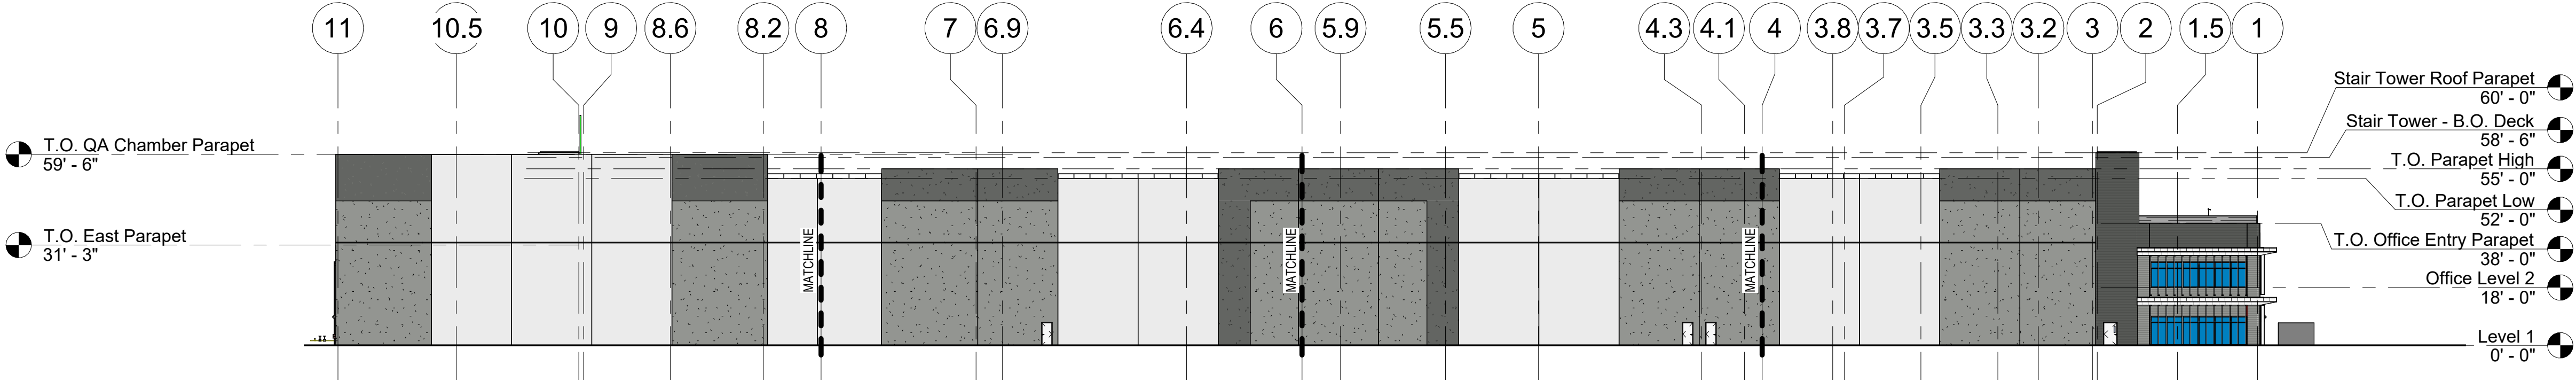


1 NORTH ELEVATION
1/32" = 1'-0"

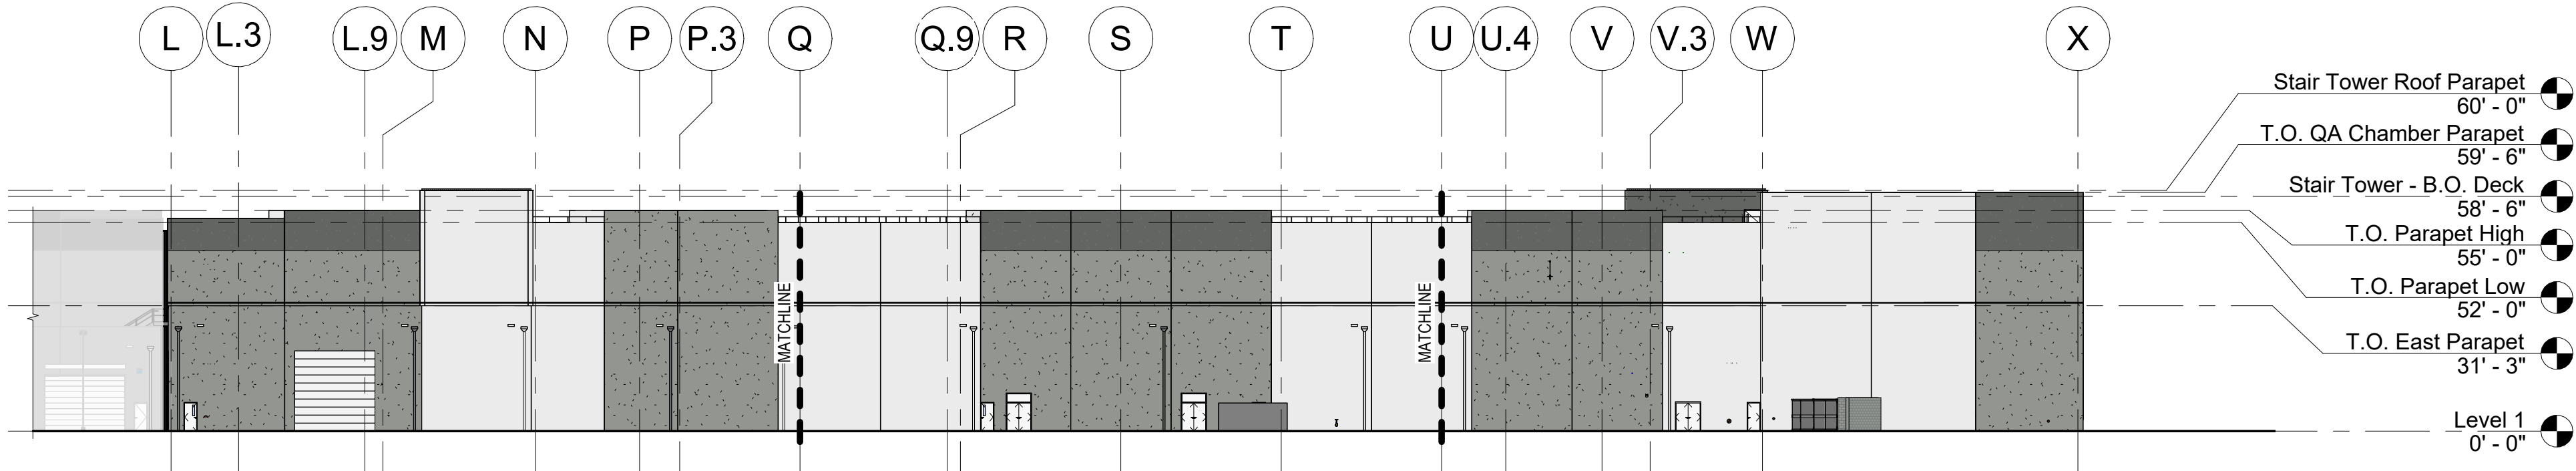

2 EAST ELEVATION
1/32" = 1'-0"

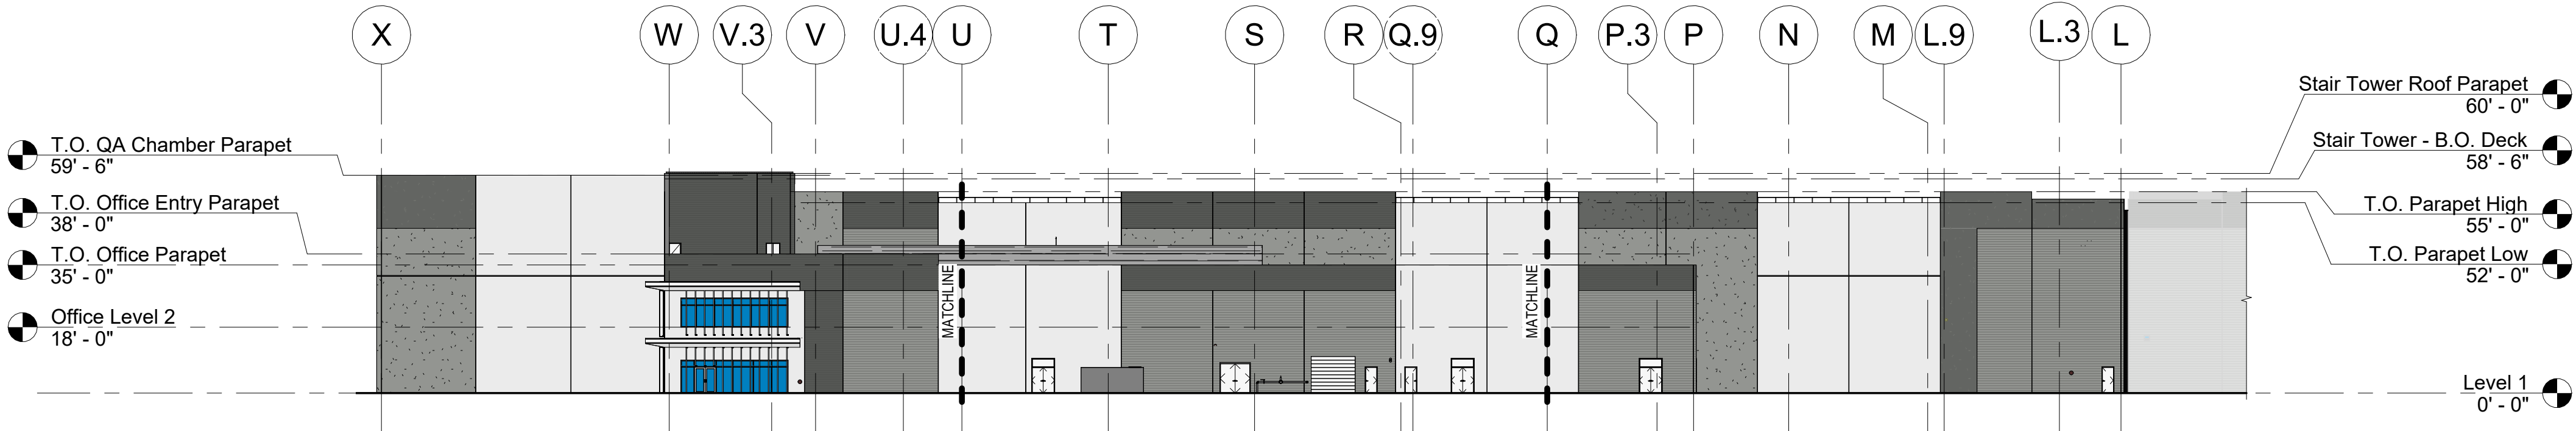


3 WEST ELEVATION
1/32" = 1'-0"

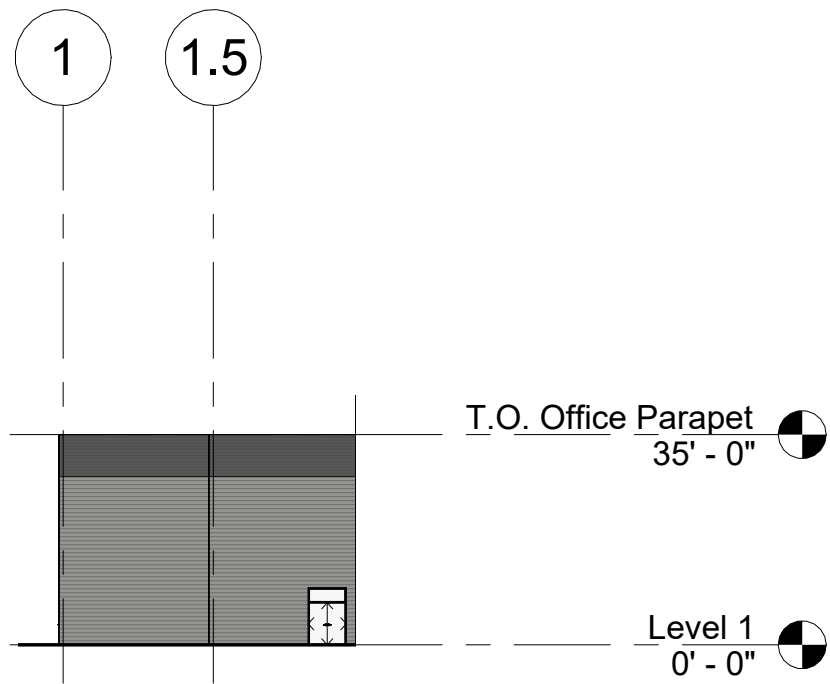


4 SOUTH ELEVATION
1/32" = 1'-0"

SYM					REVISION					BY					APPROVED					DATE															ACCEPTABILITY					DRAWN					DATE					SUBTITLE					CURRENT REVISION					SYMBOL					DATE														
																																			THIS DESIGN AND/OR SPECIFICATION IS APPROVED					CHECKED					07/01/26					OVERALL ELEVATIONS										07/01/26																			
	ENGINEER					07/01/26					TITLE					BOEING OPERATION SHEETS																								
	APPROVED BY					DEPT.					DATE					CHECKED										BUILDING 50-570A														
	APPROVED										MESA, AZ										JOB NO.					C08117.001					COMP NO.									
	APPROVED										ADV. COMPOSITE FABRICATION CENTER										DWG NO.					50-570A-A-060														

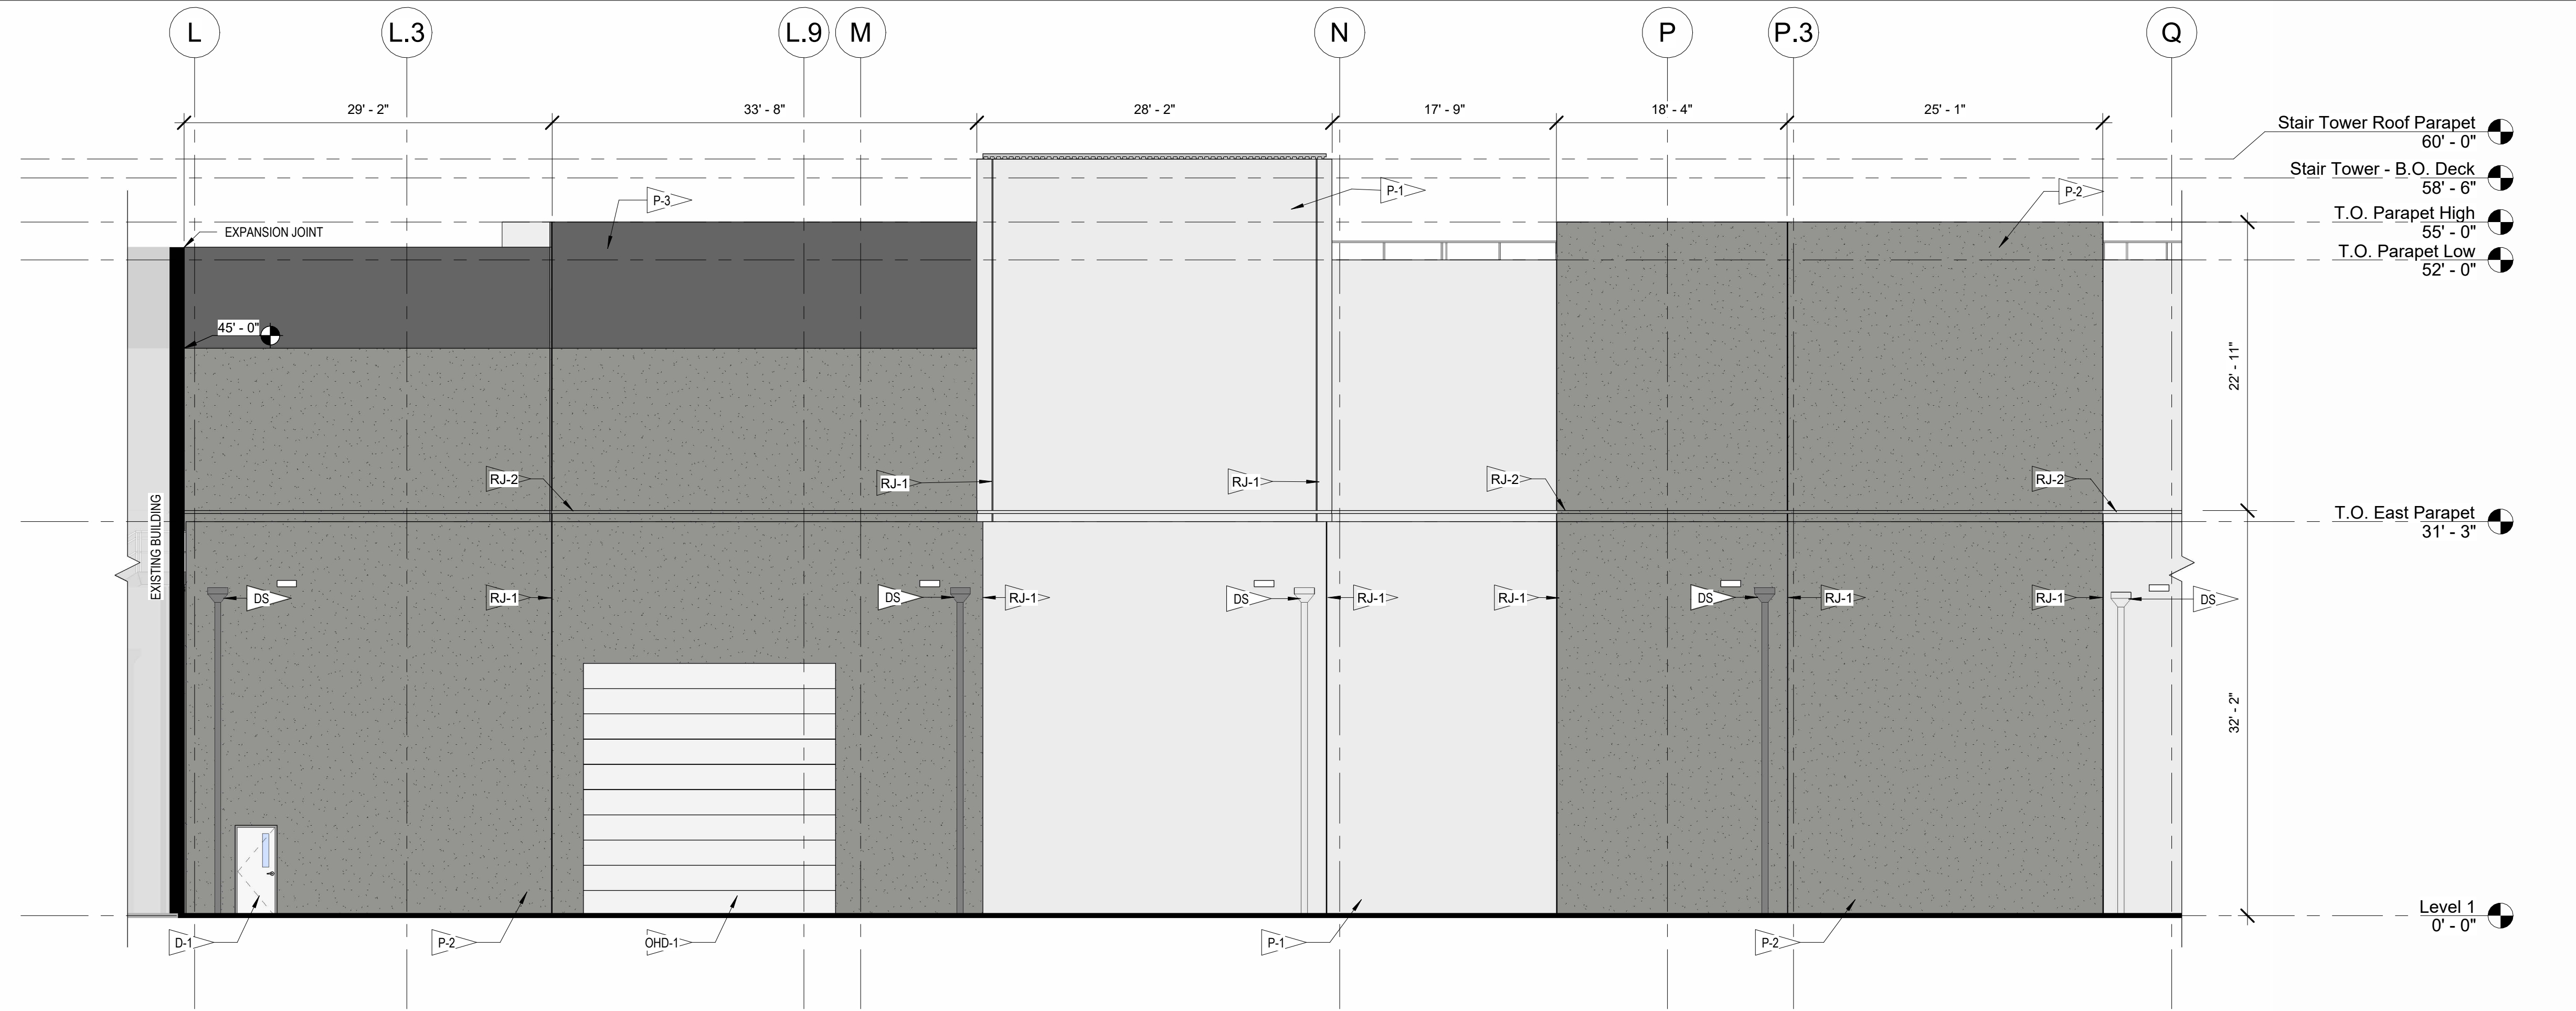

1 ENLARGED EAST ELEVATION
1/8" = 1'-0"

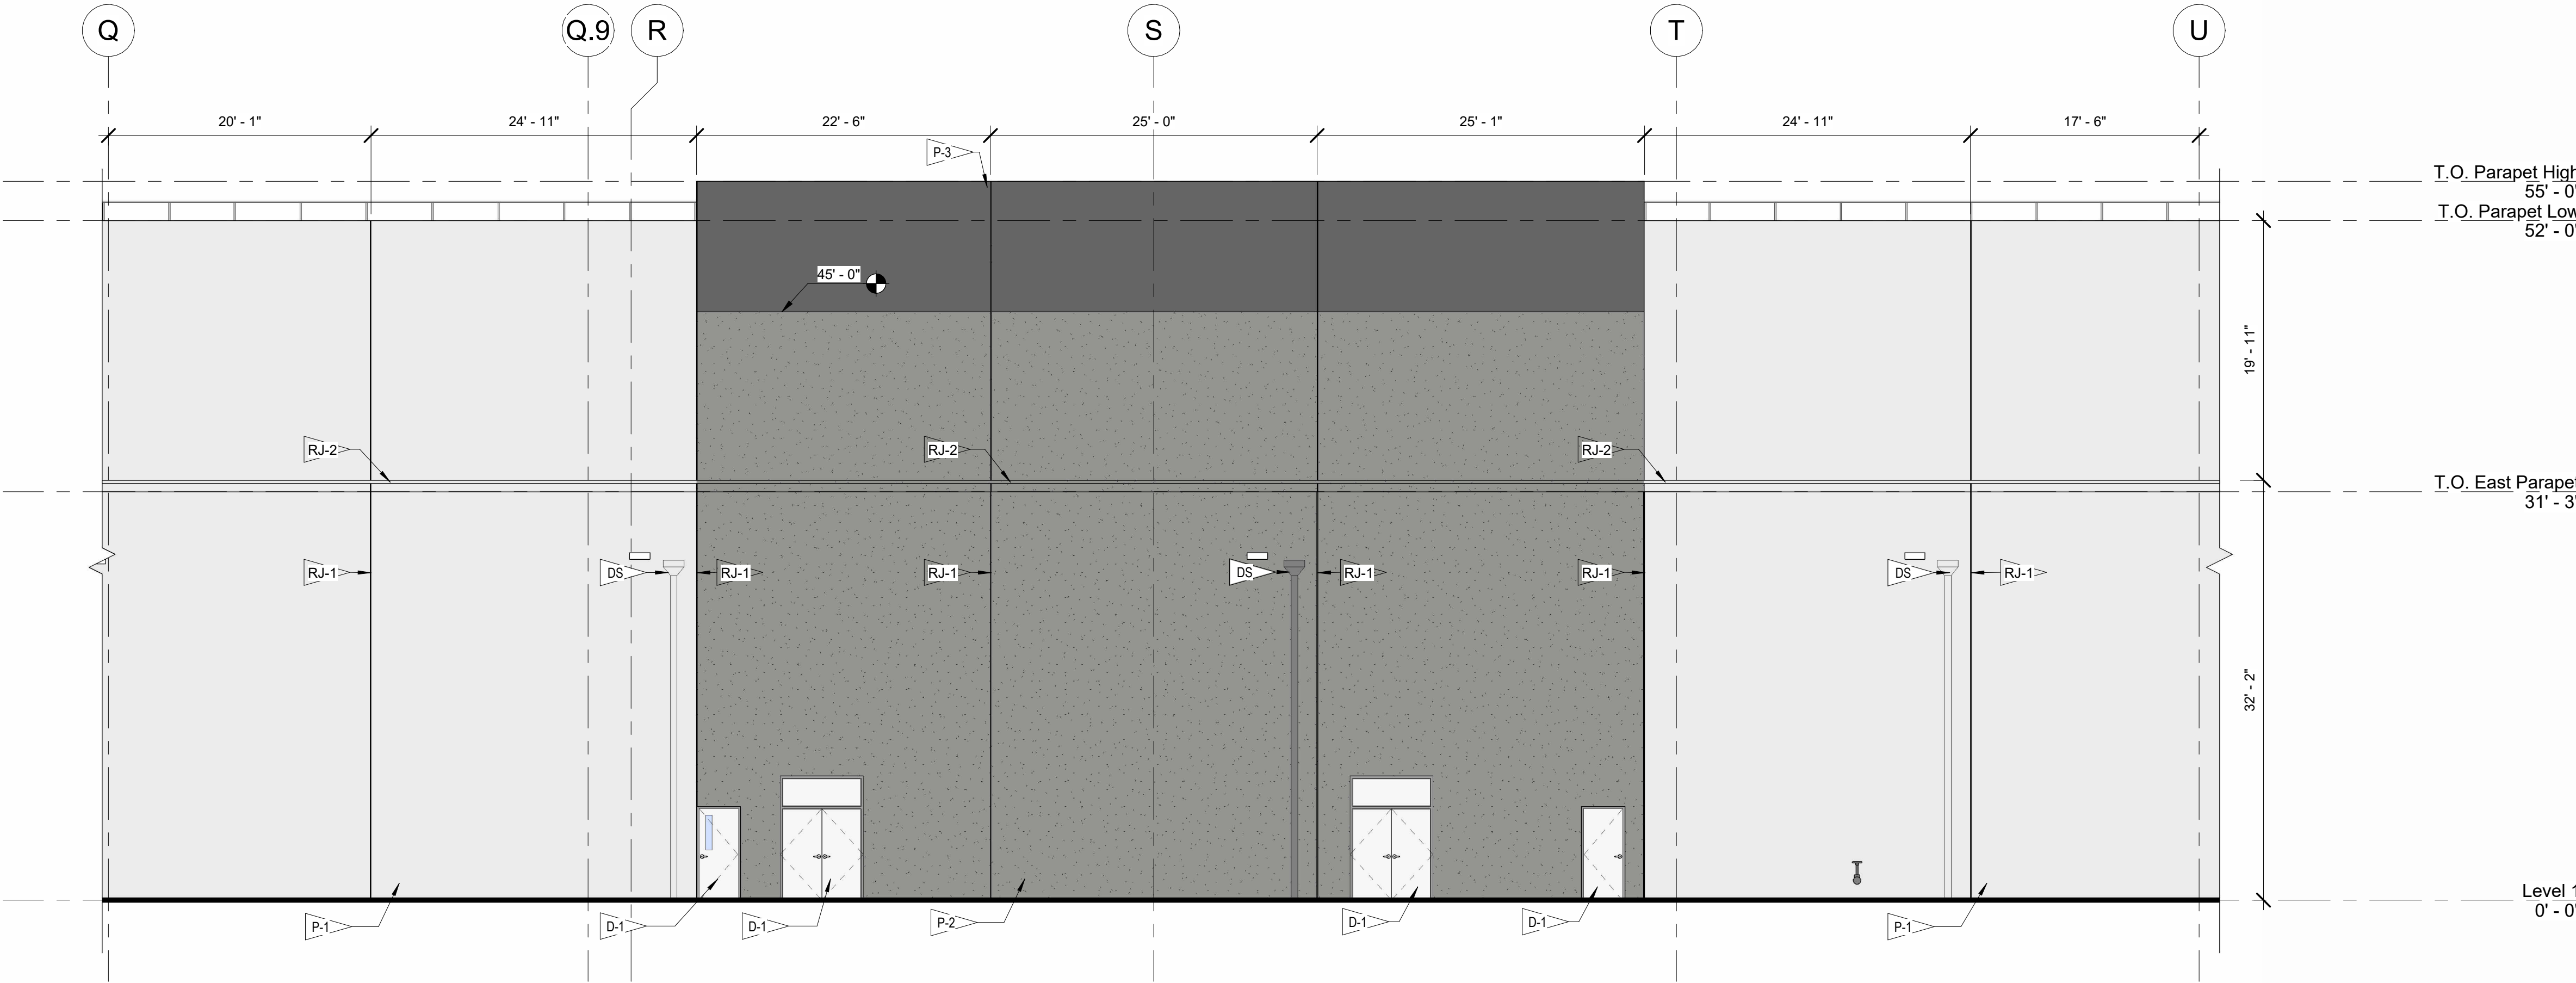

2 ENLARGED EAST ELEVATION 2
1/8" = 1'-0"

LEGEND

(REFER TO SHEET A-067 FOR MATERIALS)

- P-1 CONCRETE PANEL PAINTED
- P-2 CONCRETE PANEL PAINTED
- P-3 CONCRETE PANEL PAINTED
- SF-1 STOREFRONT
- D-1 HOLLOW METAL DOOR
- OHD-1 INSULATED OVERHEAD COILING DOOR
- L-1 LOUVERED EQUIPMENT SCREEN
- RJ-1 RECESSED 3/4" JOINT IN CONCRETE PANEL
- RJ-2 RECESSED 3" JOINT IN CONCRETE PANEL
- DS THROUGH WALL SCUPPER AND DOWNSPOUT PAINTED TO MATCH CONCRETE PANEL

EXTERIOR WALL MATERIAL SCHEDULE		
MATERIAL	AREA	PERCENTAGE
P-1 SMOOTH	43967 SF	41.21%
P-2 LINEAR FORMLINER	9030 SF	8.46%
P-2 SMOOTH	45197 SF	42.36%
P-3 SMOOTH	3980 SF	3.73%
P-3 STRIATED FORMLINER	4463 SF	4.18%
SF-1	54 SF	0.05%
Total	106692 SF	100.00%

NOT FOR CONSTRUCTION

REVISION					BY	APPROVED	DATE	ACCEPTABILITY THIS DESIGN AND/OR SPECIFICATION IS APPROVED				DRAWN	DATE	07/01/26	SUBTITLE	ENLARGED ELEVATIONS			CURRENT REVISION	SYMBOL	DATE	07/01/26
												CHECKED	07/01/26		BOEING OPERATION SHEETS			SHEET		A-061		
												ENGINEER	07/01/26		BUILDING 50-570A			JOB NO.		C08117.001		COMP NO.
												CHECKED	07/01/26		MESA, AZ			DWG NO.		50-570A-A-061		
												APPROVED			ADV. COMPOSITE FABRICATION CENTER							
												APPROVED										

BRPH


BOEING®

(REFER TO SHEET A-067 FOR MATERIALS)

- NOT FOR CONSTRUCTION

① ENLARGED EAST ELEVATION 3
1/8" = 1'-0"

NOT FOR CONSTRUCTION

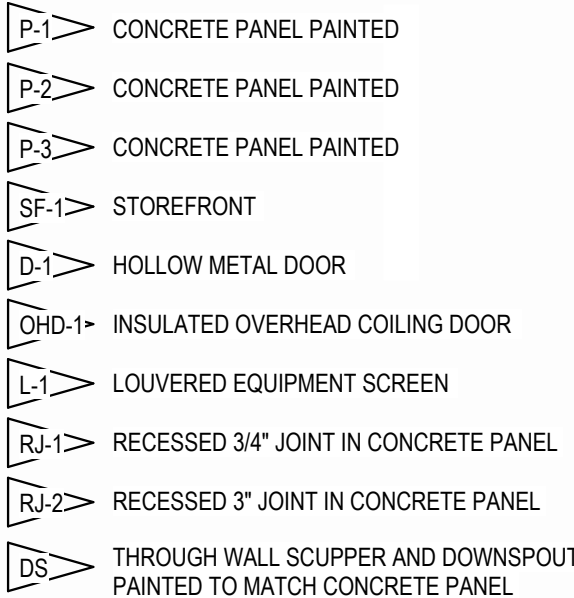

EXTERIOR WALL MATERIAL SCHEDULE		
MATERIAL	AREA	PERCENTAGE
P-1 SMOOTH	43967 SF	41.21%
P-2 LINEAR FORMLINER	9030 SF	8.46%
P-2 SMOOTH	45197 SF	42.36%
P-3 SMOOTH	3980 SF	3.73%
P-3 STRIATED FORMLINER	4463 SF	4.18%
SF-1	54 SF	0.05%
Total	106692 SF	100.00%

1 ENLARGED NORTH ELEVATION 1
1/8" = 1'-0"


[illegible]

LEGEND


(REFER TO SHEET A-067 FOR MATERIALS)

- P-1 CONCRETE PANEL PAINTED
- P-2 CONCRETE PANEL PAINTED
- P-3 CONCRETE PANEL PAINTED
- SF-1 STOREFRONT
- D-1 HOLLOW METAL DOOR
- QHD-1 INSULATED OVERHEAD COILING DOOR
- L-1 LOUVERED EQUIPMENT SCREEN
- RJ-1 RECESSED 3/4" JOINT IN CONCRETE PANEL
- RJ-2 RECESSED 3" JOINT IN CONCRETE PANEL
- DS THROUGH WALL SCUPPER AND DOWNSPOUT PAINTED TO MATCH CONCRETE PANEL

EXTERIOR WALL MATERIAL SCHEDULE		
MATERIAL	AREA	PERCENTAGE
P-1 SMOOTH	43967 SF	41.21%
P-2 LINEAR FORMLINER	9030 SF	8.46%
P-2 SMOOTH	45197 SF	42.36%
P-3 SMOOTH	3980 SF	3.73%
P-3 STRIATED FORMLINER	4463 SF	4.18%
SF-1	54 SF	0.05%
Total	106692 SF	100.00%

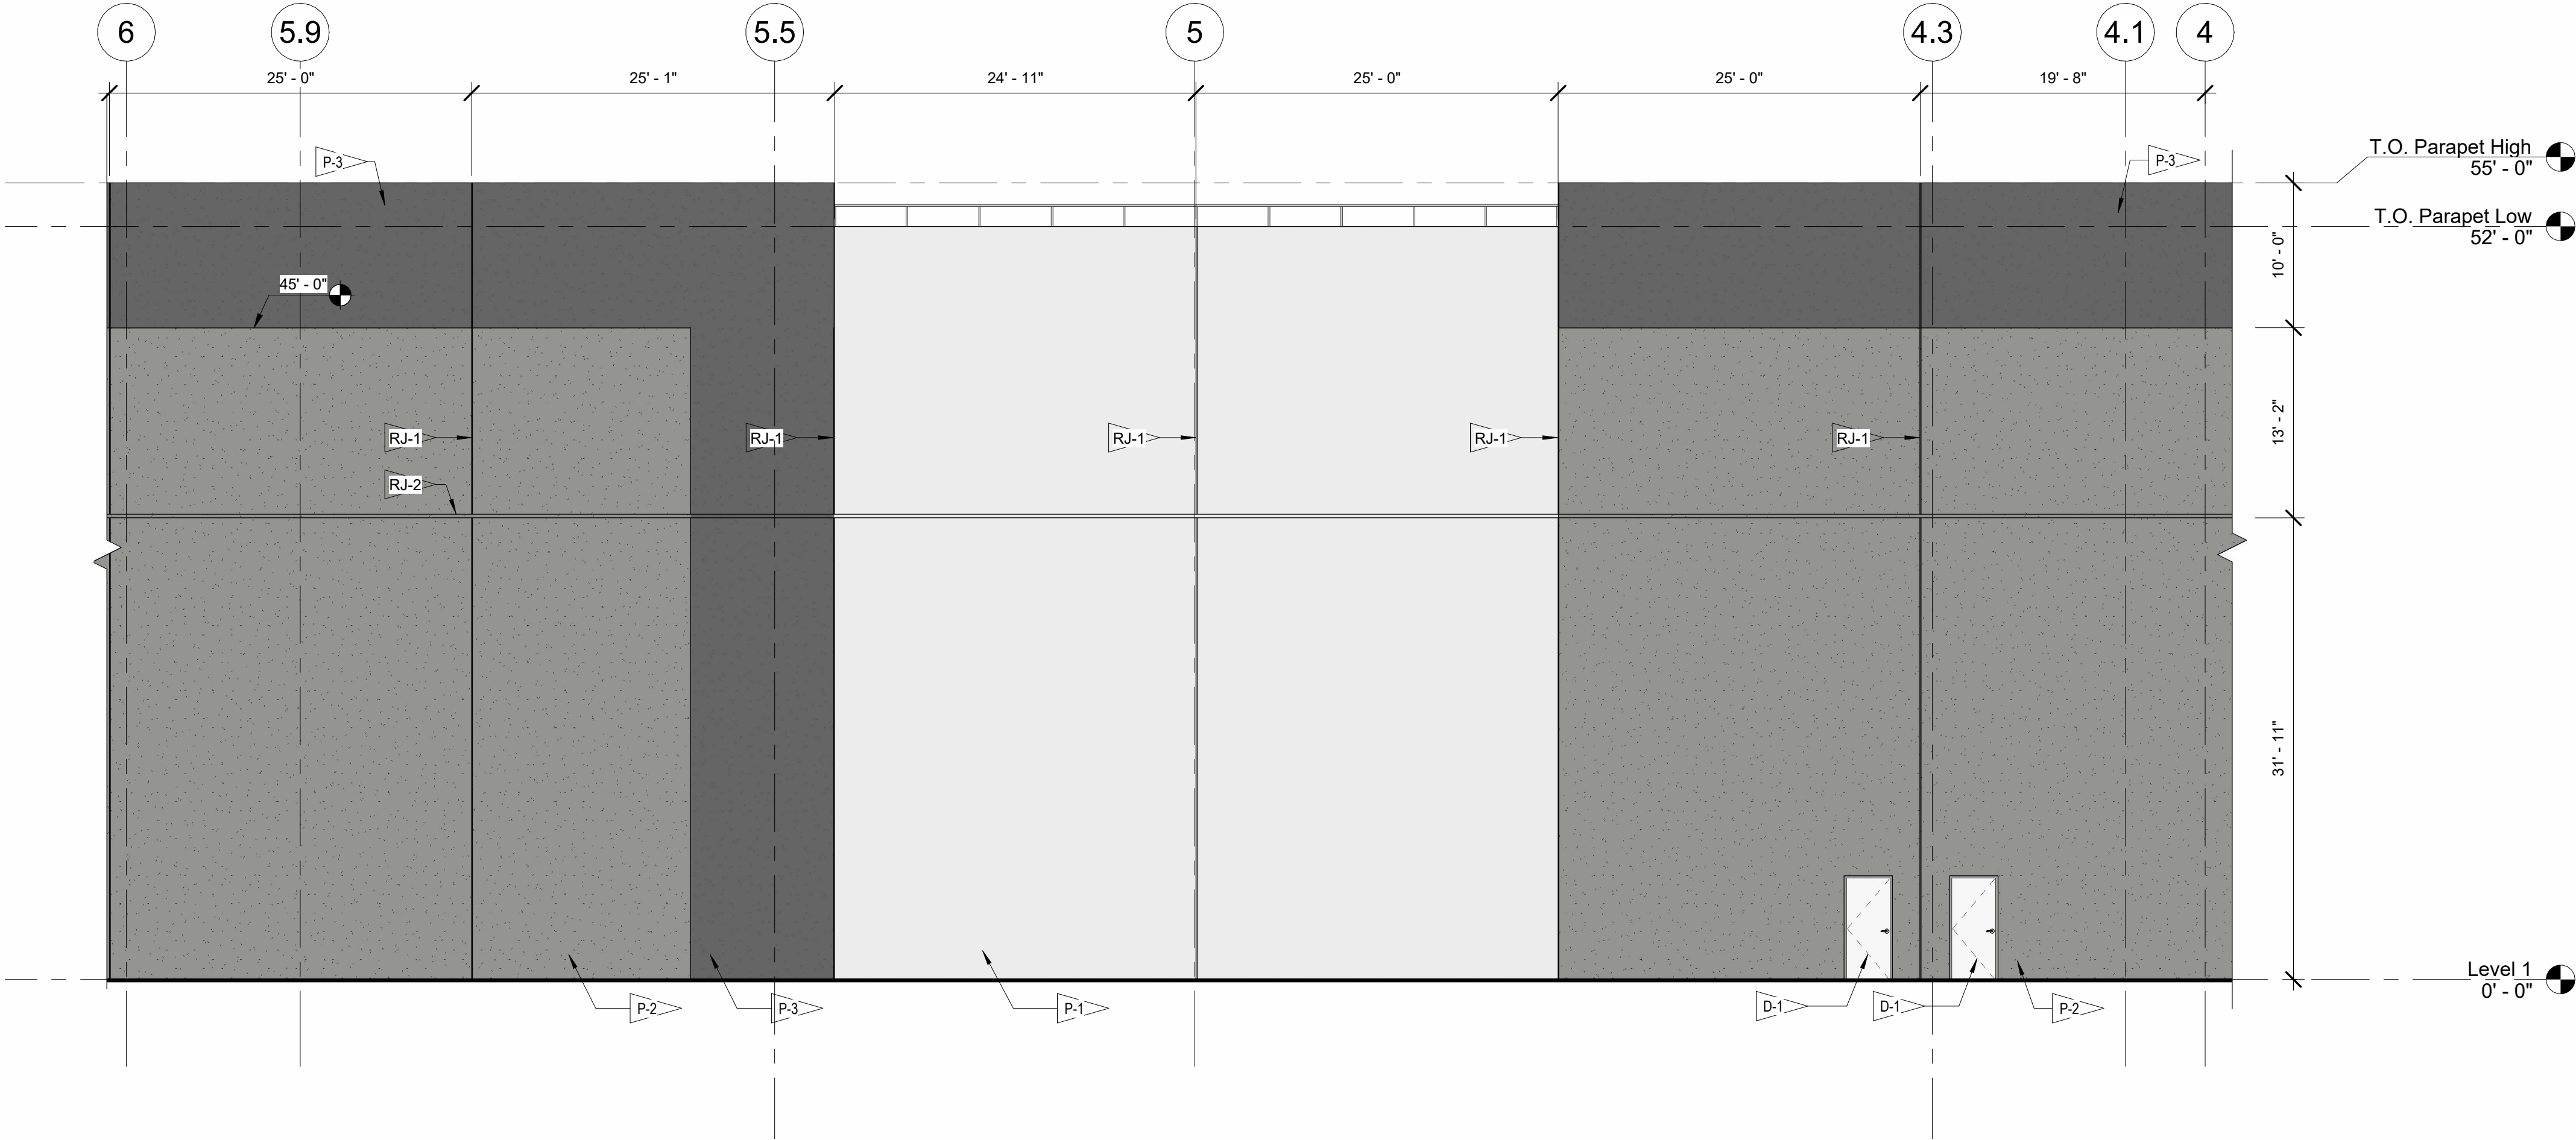

1 ENLARGED NORTH ELEVATION 3
1/8" = 1'-0"

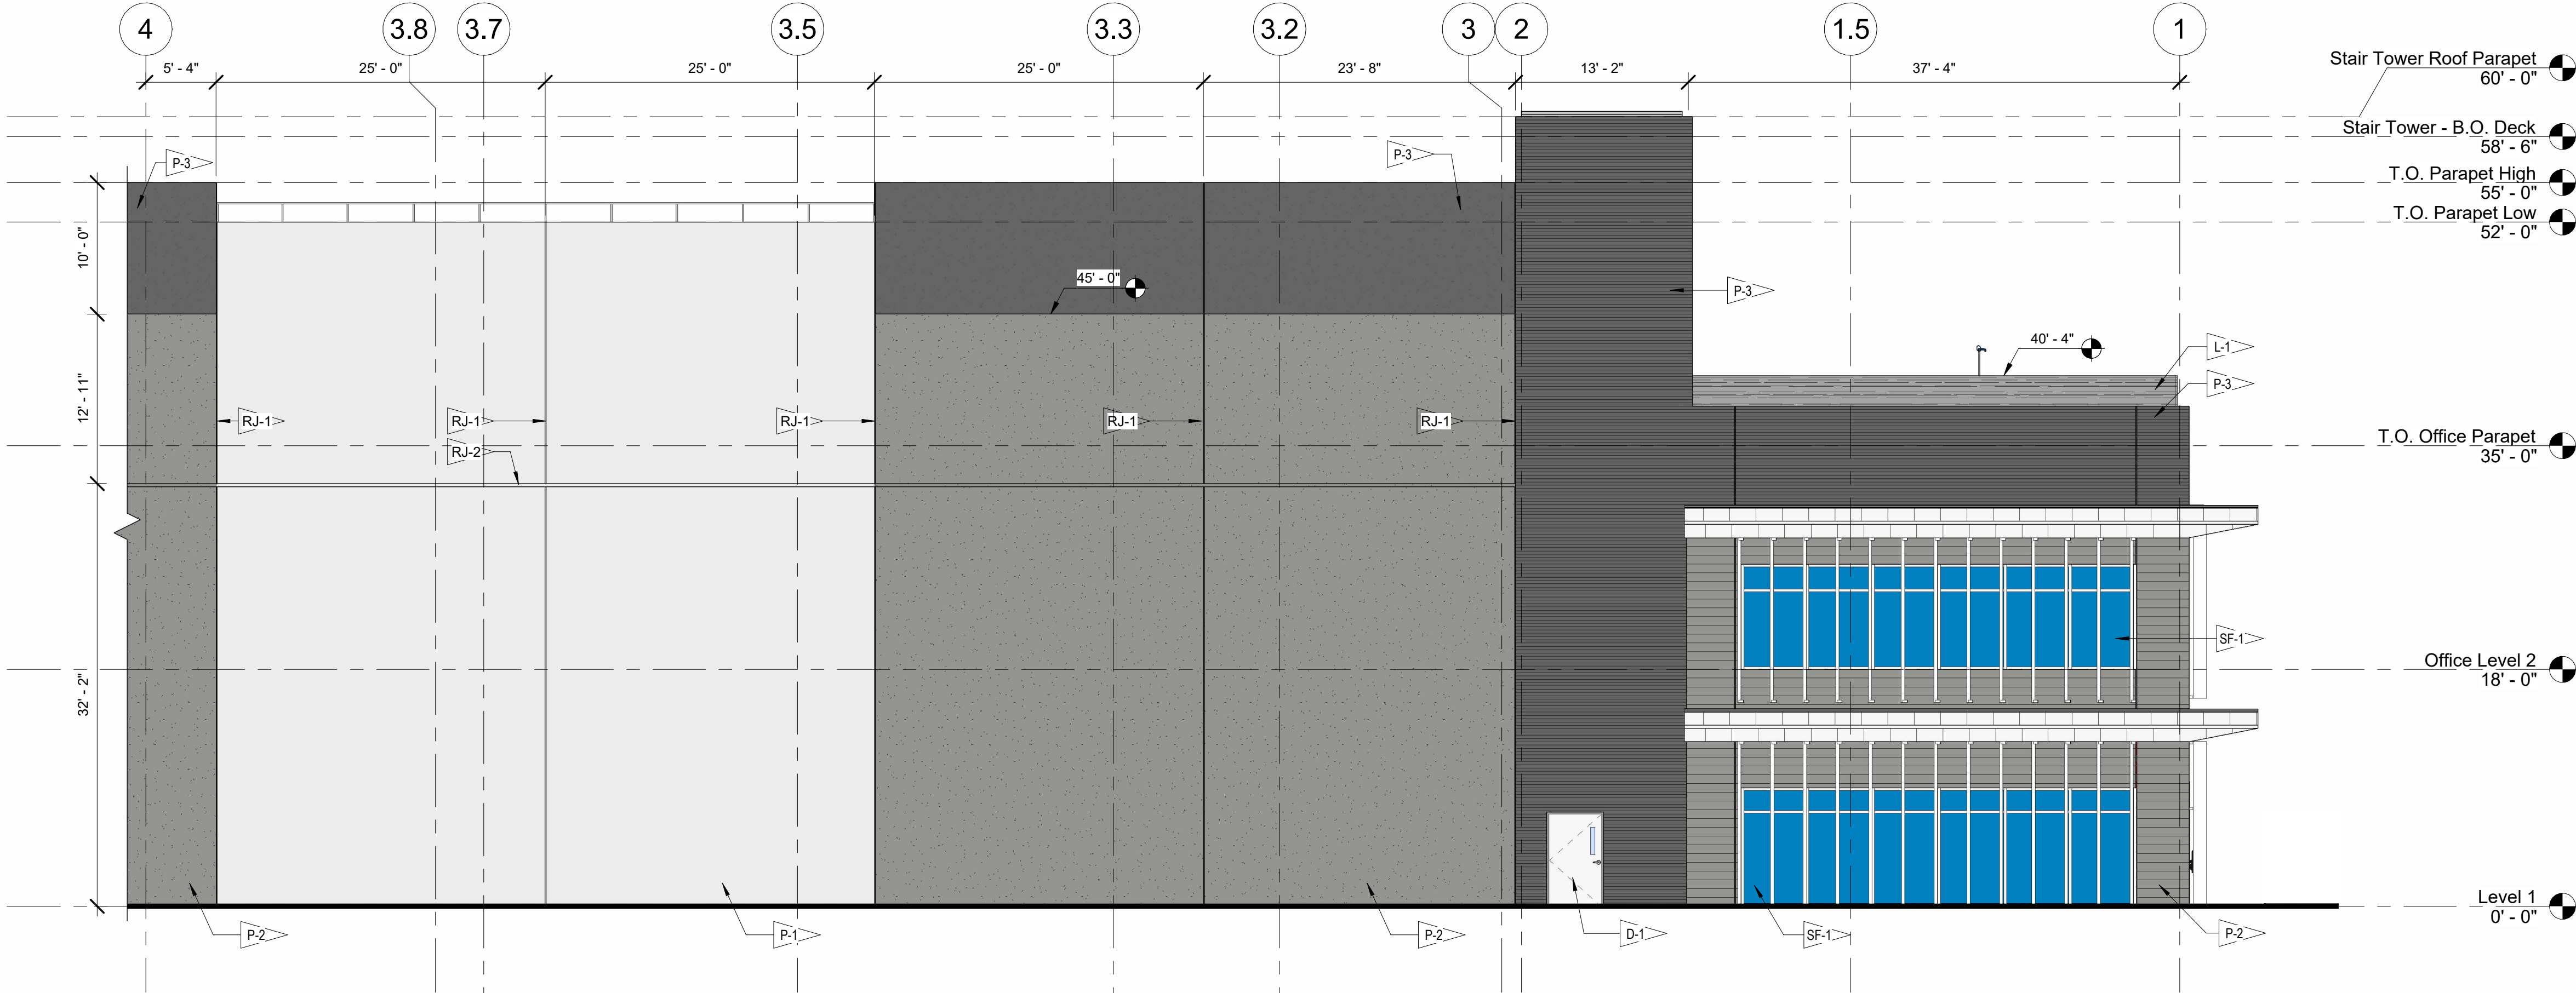

2 ENLARGED NORTH ELEVATION 4
1/8" = 1'-0"

SYM	REVISION	BY	APPROVED	DATE




ACCEPTABILITY		
THIS DESIGN AND/OR SPECIFICATION IS APPROVED		
APPROVED BY	DEPT.	DATE


DRAWN	DATE	SUBTITLE
CHECKED	07/01/26	
ENGINEER	07/01/26	
CHECKED	07/01/26	TITLE
APPROVED		
APPROVED		

ENLARGED ELEVATIONS
BOEING OPERATION SHEETS
BUILDING 50-570A
MESA, AZ
ADV. COMPOSITE FABRICATION CENTER

CURRENT REVISION	SYMBOL	DATE
SHEET	A-064	07/01/26
JOB NO.	C08117.001	COMP NO.
DWG NO.	50-570A-A-064	

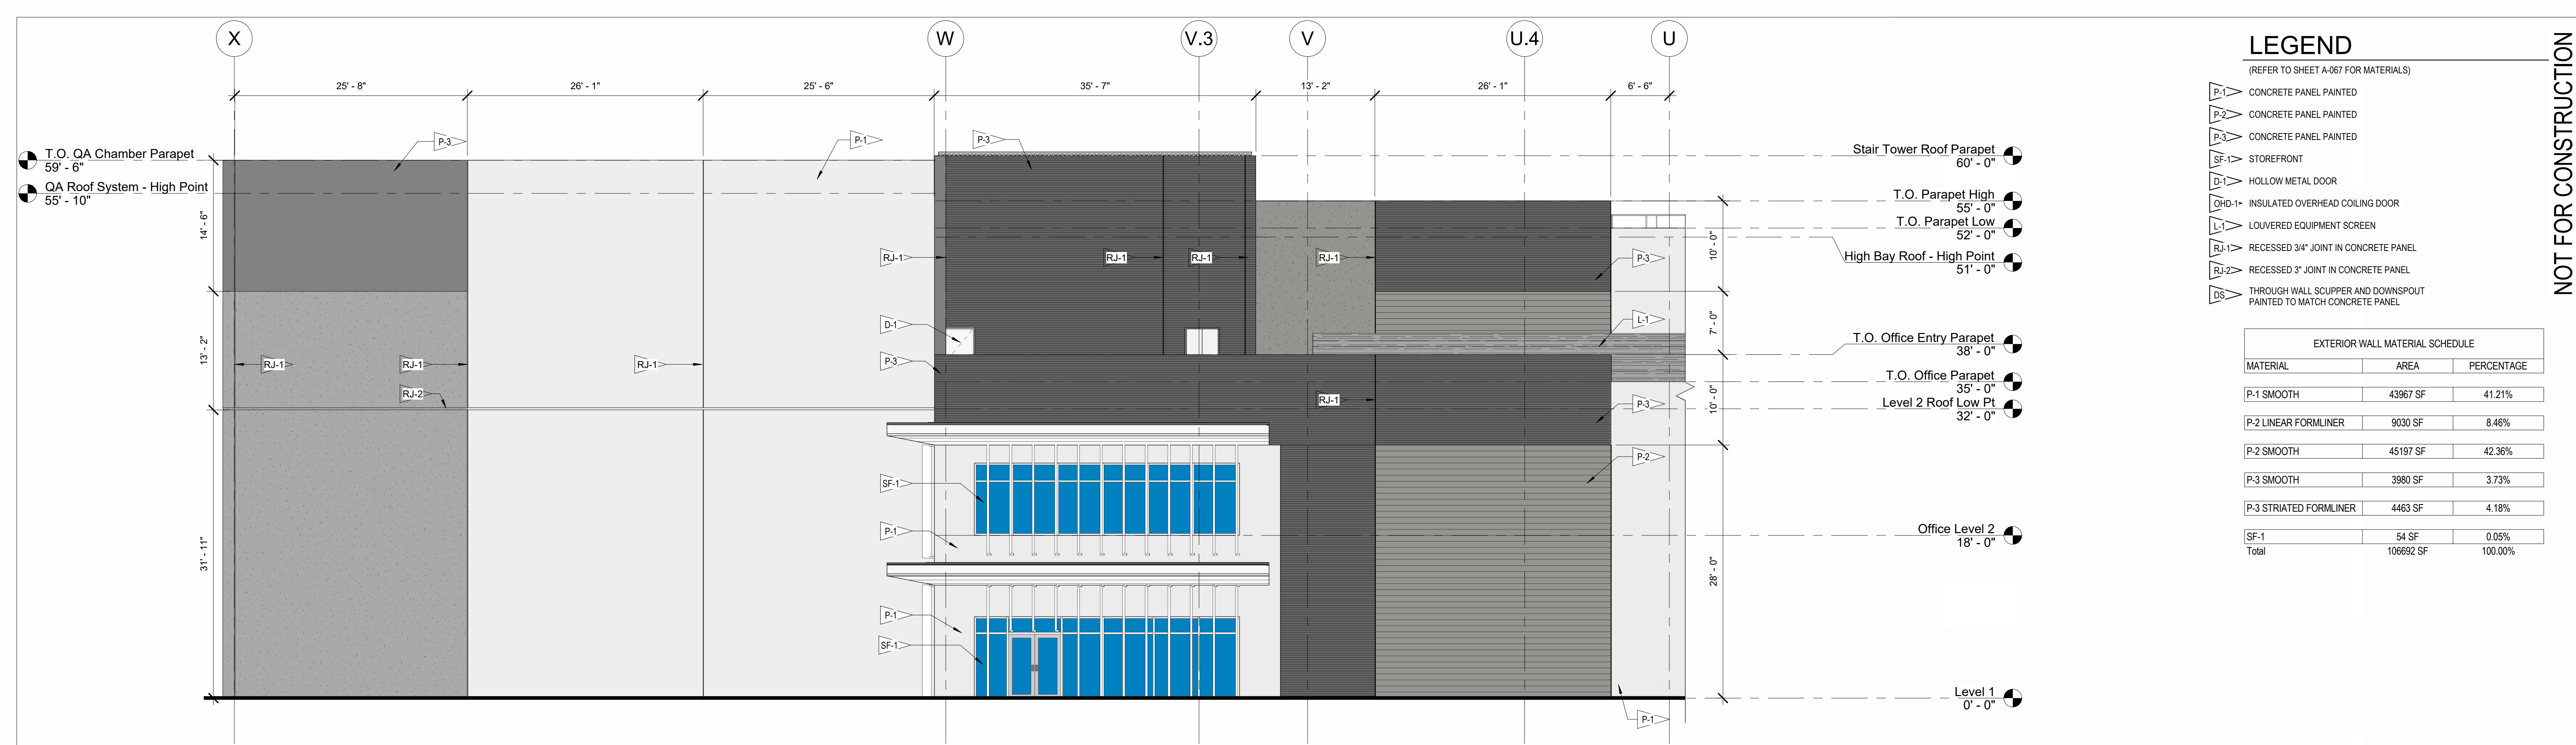

1 ENLARGED WEST ELEVATION
1/8" = 1'-0"

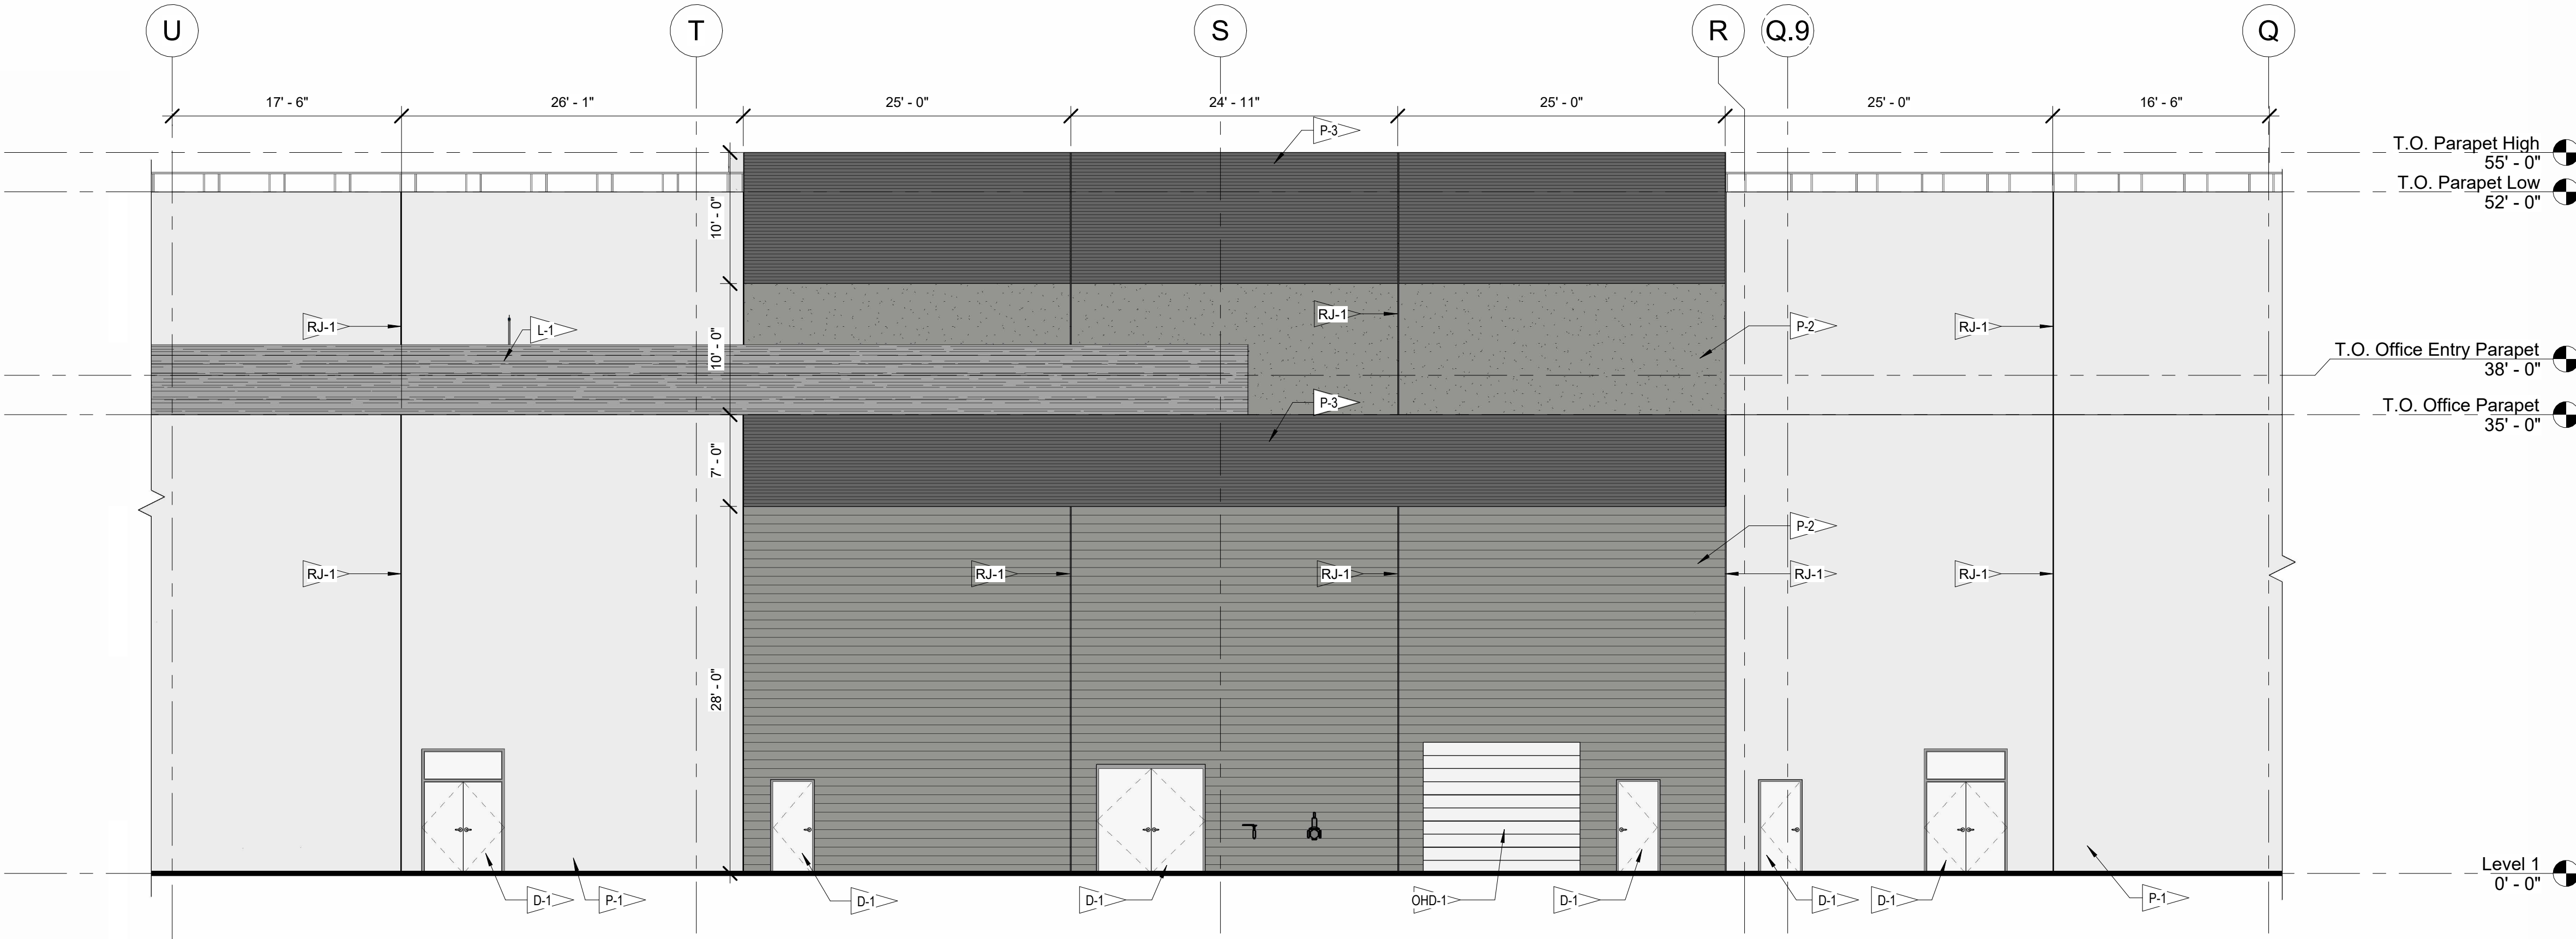

2 ENLARGED WEST ELEVATION 2
1/8" = 1'-0"

LEGEND

(REFER TO SHEET A-067 FOR MATERIALS)

- P-1 CONCRETE PANEL PAINTED
- P-2 CONCRETE PANEL PAINTED
- P-3 CONCRETE PANEL PAINTED
- SF-1 STOREFRONT
- D-1 HOLLOW METAL DOOR
- QHD-1 INSULATED OVERHEAD COILING DOOR
- L-1 LOUVERED EQUIPMENT SCREEN
- RJ-1 RECESSED 3/4" JOINT IN CONCRETE PANEL
- RJ-2 RECESSED 3" JOINT IN CONCRETE PANEL
- DS THROUGH WALL SCUPPER AND DOWNSPOUT PAINTED TO MATCH CONCRETE PANEL

EXTERIOR WALL MATERIAL SCHEDULE		
MATERIAL	AREA	PERCENTAGE
P-1 SMOOTH	43967 SF	41.21%
P-2 LINEAR FORMLINER	9030 SF	8.46%
P-2 SMOOTH	45197 SF	42.36%
P-3 SMOOTH	3980 SF	3.73%
P-3 STRIATED FORMLINER	4463 SF	4.18%
SF-1	54 SF	0.05%
Total	106692 SF	100.00%

NOT FOR CONSTRUCTION

Autodesk Docs/C08117.001 - Boeing Mesa ACP Expansion-90-TBD-BOENG-ZZ-M3-A1BD11.rvt

SYM	REVISION	BY	APPROVED	DATE

BRPH

BOEING

ACCEPTABILITY		
THIS DESIGN AND/OR SPECIFICATION IS APPROVED		
APPROVED BY	DEPT.	DATE

DRAWN	DATE
CHECKED	07/01/26
ENGINEER	07/01/26
CHECKED	07/01/26
APPROVED	
APPROVED	

SUBTITLE	TITLE
ENLARGED ELEVATIONS	
BOEING OPERATION SHEETS	
BUILDING 50-570A	
MESA, AZ	
ADV. COMPOSITE FABRICATION CENTER	

CURRENT REVISION	SYMBOL	DATE
SHEET	A-065	07/01/26
JOB NO.	C08117.001	COMP NO.
DWG NO.	50-570A-A-065	


LEGEND

(REFER TO SHEET A-067 FOR MATERIALS)


- P-1 CONCRETE PANEL PAINTED
- P-2 CONCRETE PANEL PAINTED
- P-3 CONCRETE PANEL PAINTED
- SF-1 STOREFRONT
- D-1 HOLLOW METAL DOOR
- QHD-1 INSULATED OVERHEAD COILING DOOR
- L-1 LOUVERED EQUIPMENT SCREEN
- RJ-1 RECESSED 3/4" JOINT IN CONCRETE PANEL
- RJ-2 RECESSED 3" JOINT IN CONCRETE PANEL
- DS THROUGH WALL SCUPPER AND DOWNSPOUT PAINTED TO MATCH CONCRETE PANEL

EXTERIOR WALL MATERIAL SCHEDULE		
MATERIAL	AREA	PERCENTAGE
P-1 SMOOTH	43967 SF	41.21%
P-2 LINEAR FORMLINER	9030 SF	8.46%
P-2 SMOOTH	45197 SF	42.36%
P-3 SMOOTH	3980 SF	3.73%
P-3 STRIATED FORMLINER	4463 SF	4.18%
SF-1	54 SF	0.05%
Total	106692 SF	100.00%

NOT FOR CONSTRUCTION

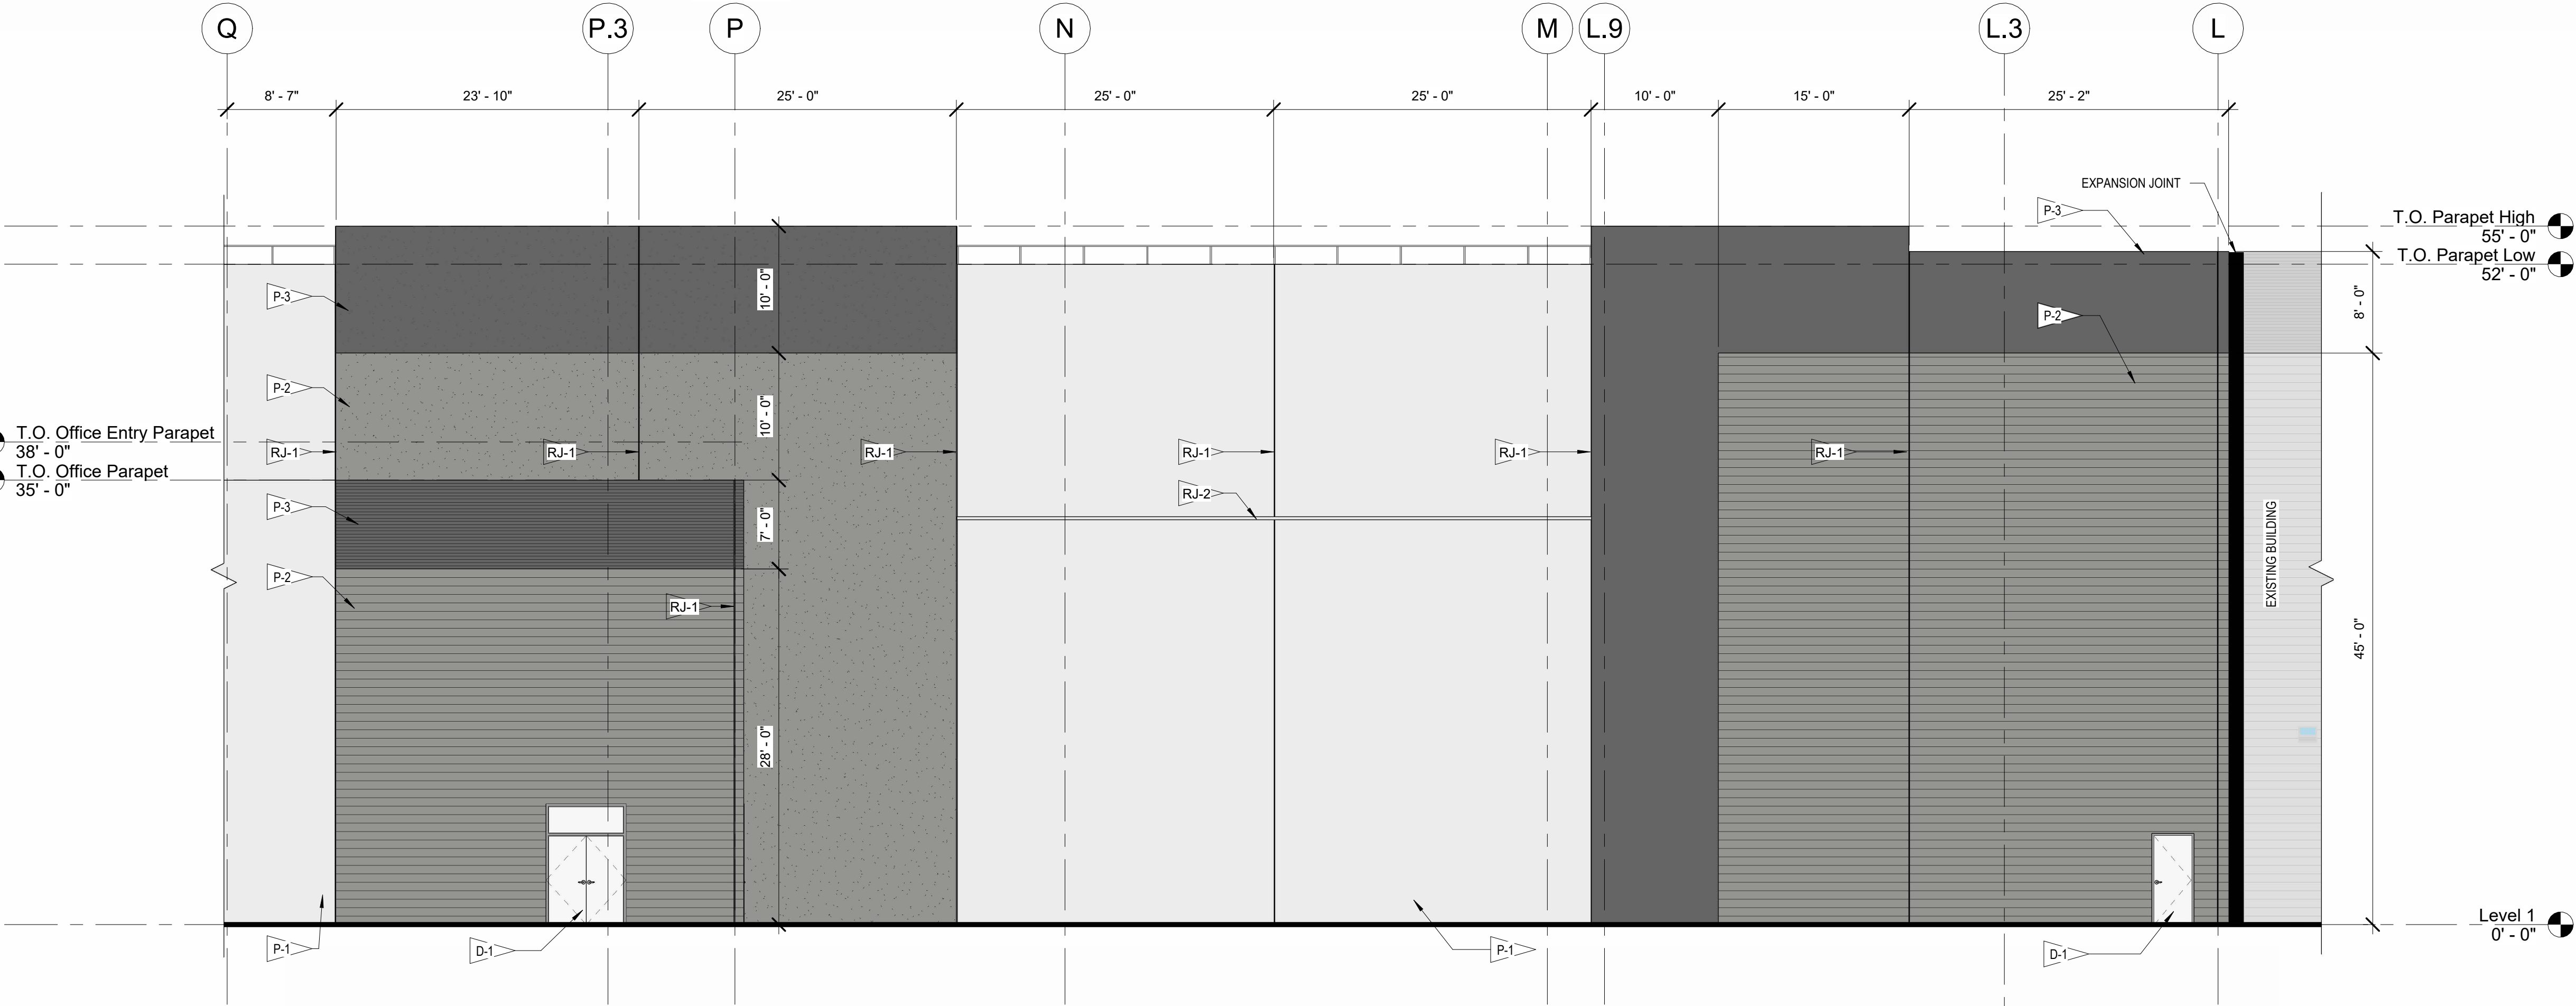

1 ENLARGED WEST ELEVATION 3
1/8" = 1'-0"

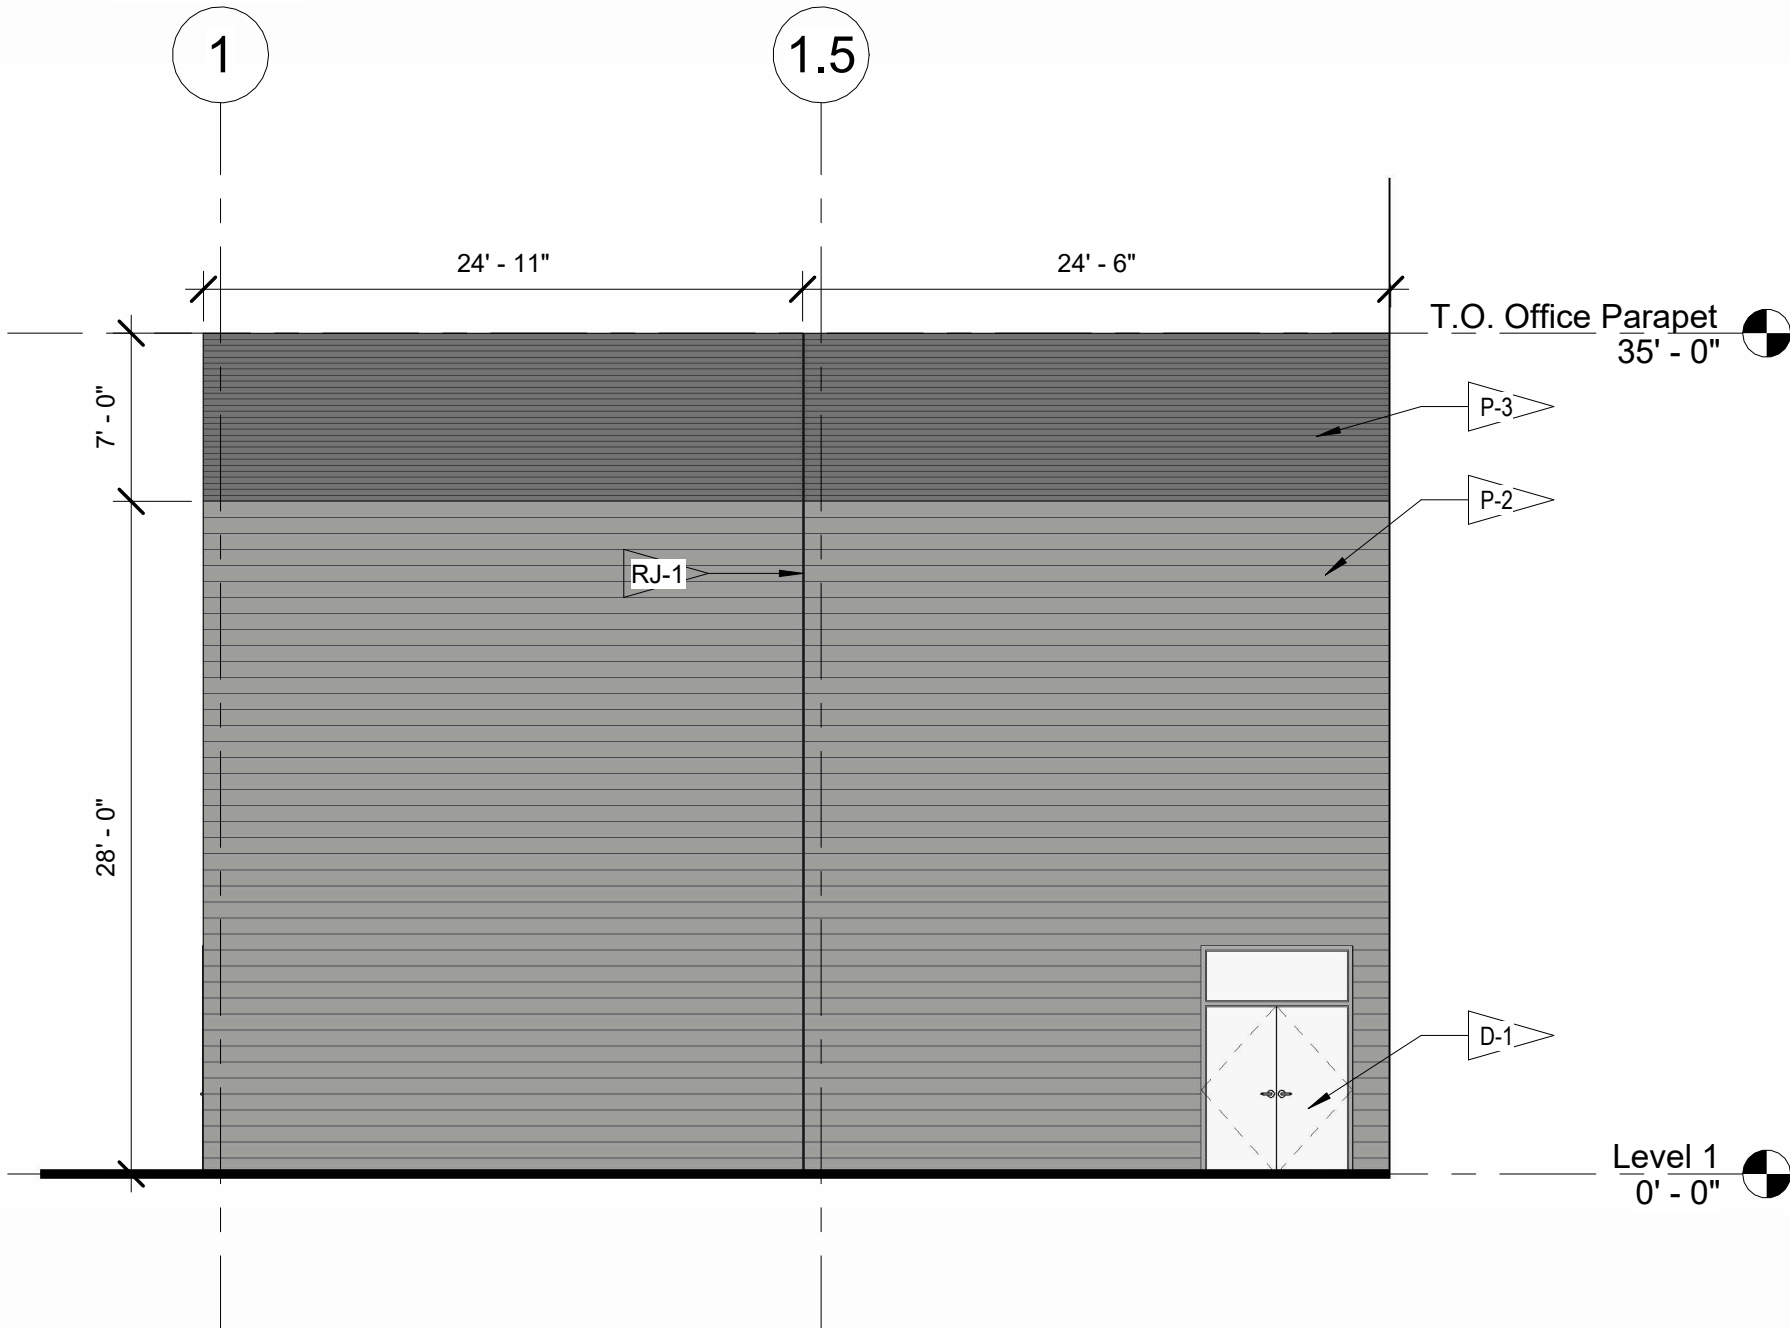

2 ENLARGED SOUTH ELEVATION
1/8" = 1'-0"

SYM	REVISION	BY	APPROVED	DATE




ACCEPTABILITY		
THIS DESIGN AND/OR SPECIFICATION IS APPROVED		
APPROVED BY	DEPT.	DATE


DRAWN	DATE	SUBTITLE
	07/01/26	
	07/01/26	
	07/01/26	

ENLARGED ELEVATIONS		
BOEING OPERATION SHEETS		
BUILDING 50-570A		
MESA, AZ		
ADV. COMPOSITE FABRICATION CENTER		


CURRENT REVISION	SYMBOL	DATE
SHEET	A-066	07/01/26
JOB NO.	C08117.001	COMP NO.
DWG NO.	50-570A-A-066	

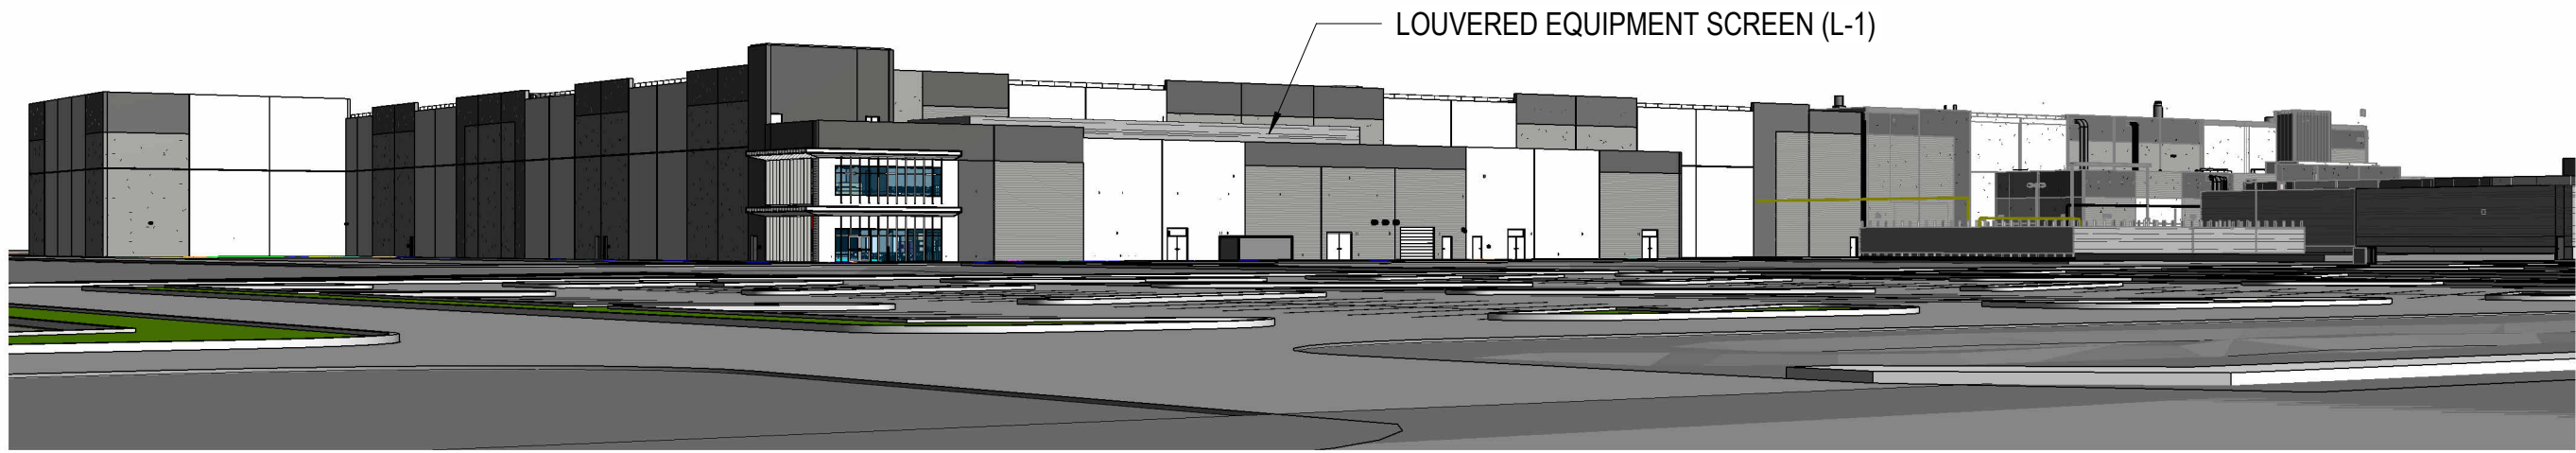


1 N GREENFIELD RD VIEW 1

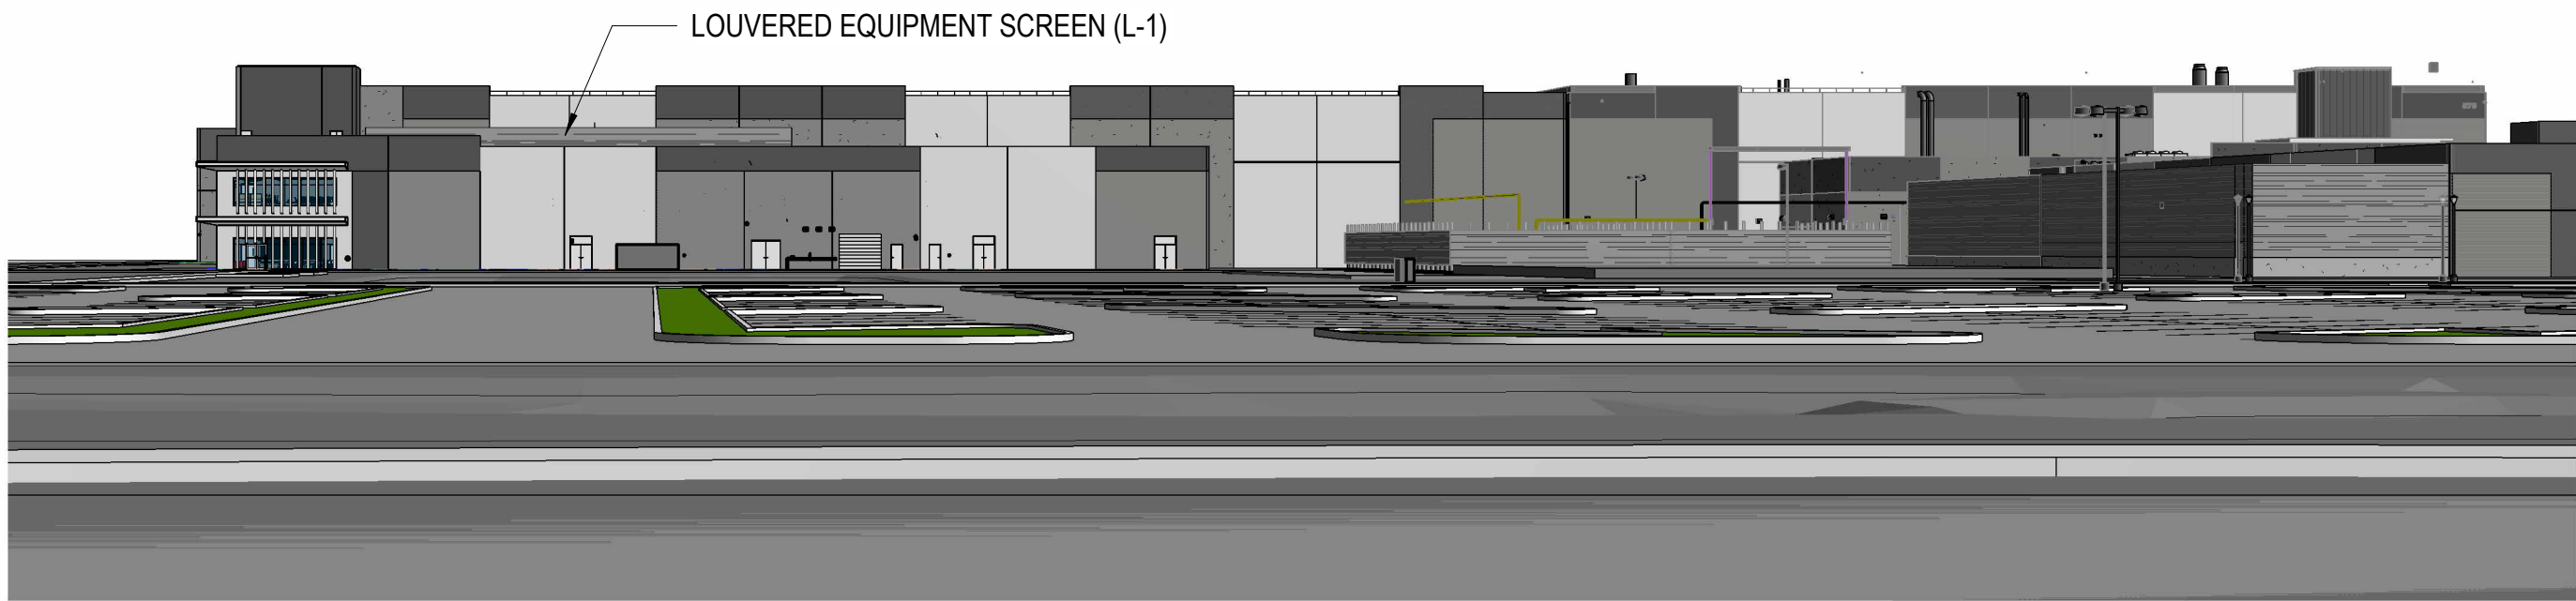


2 N GREENFIELD RD VIEW 2

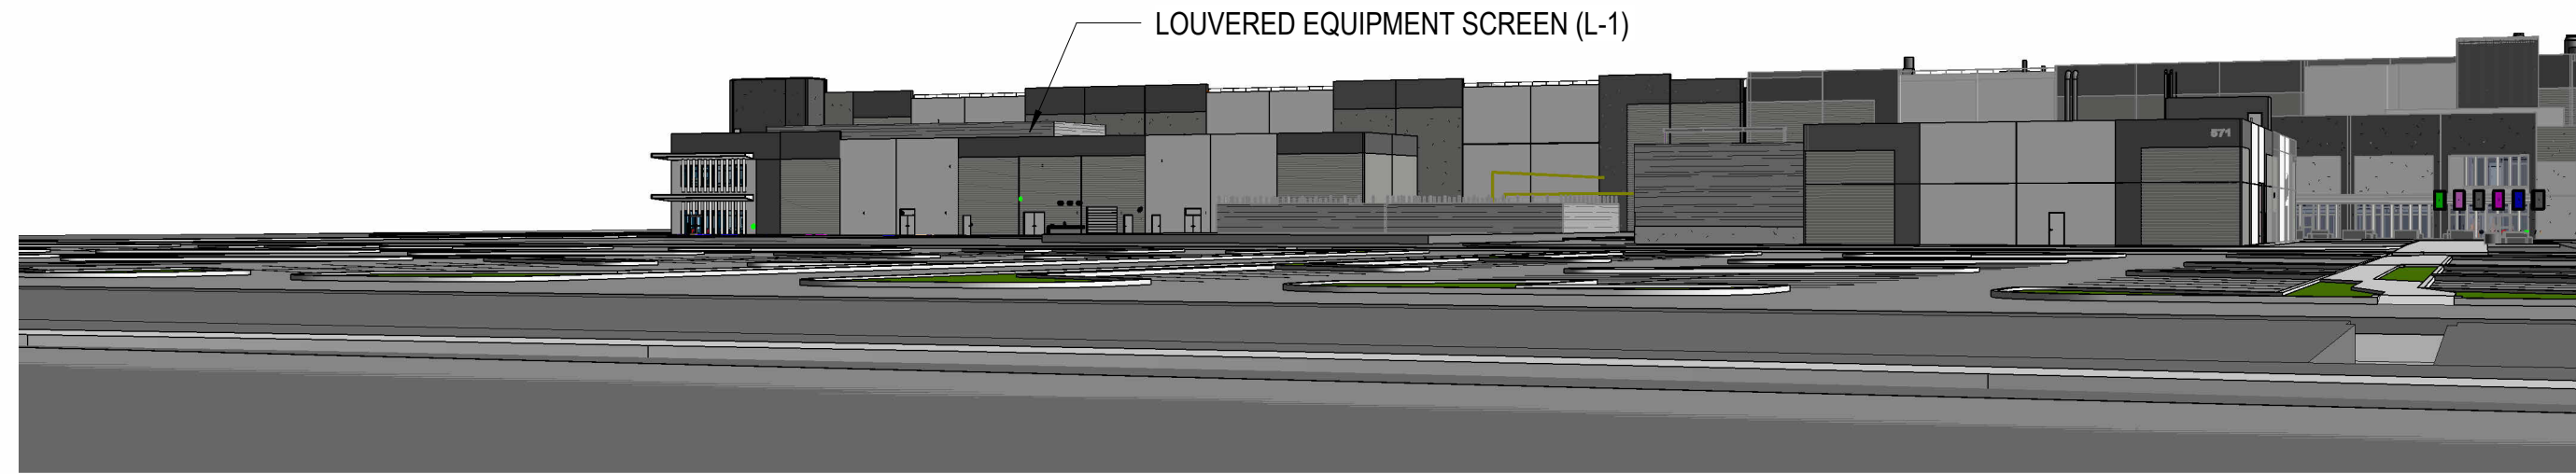


3 N GREENFIELD RD VIEW 3

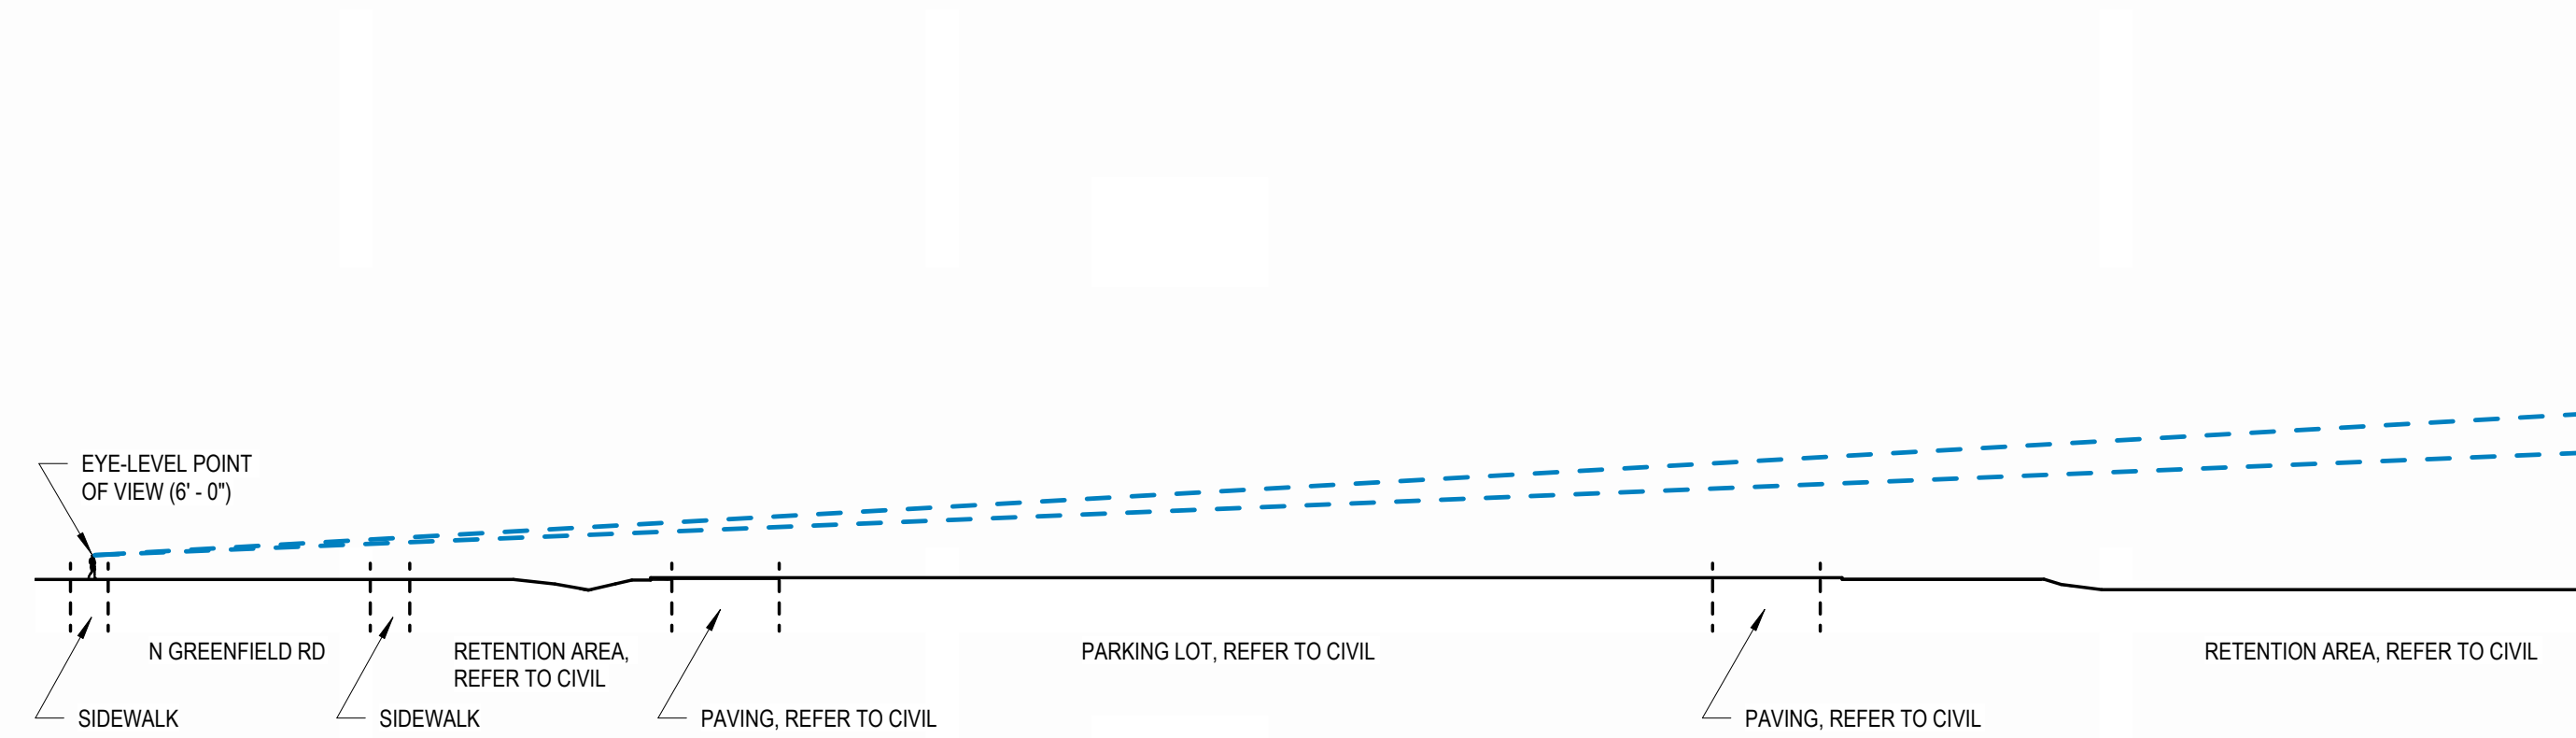

4 SITE SECTION
1" = 50'-0"

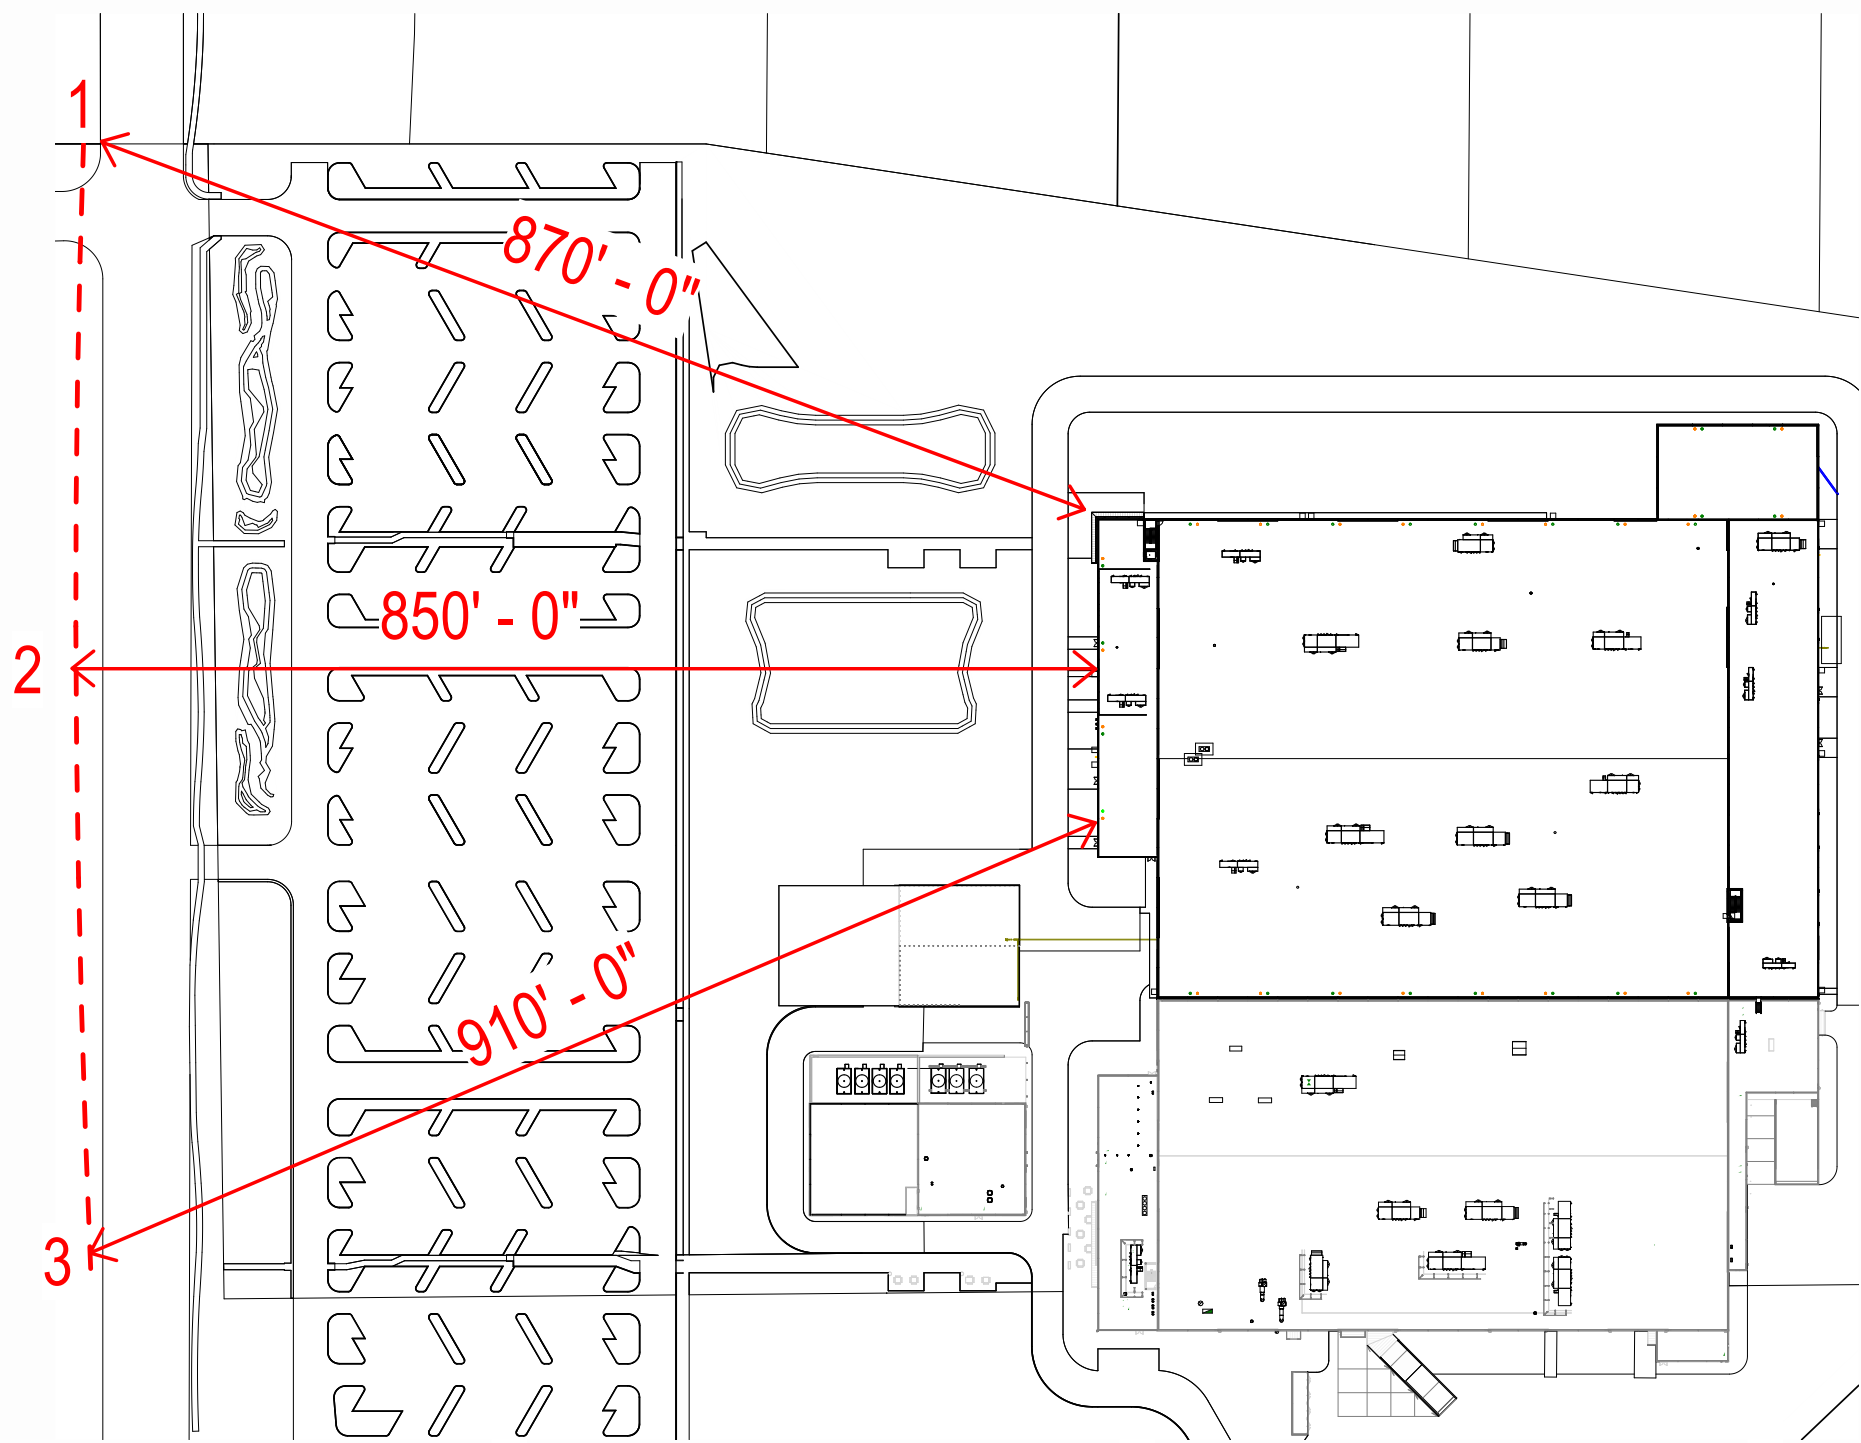

KEY PLAN

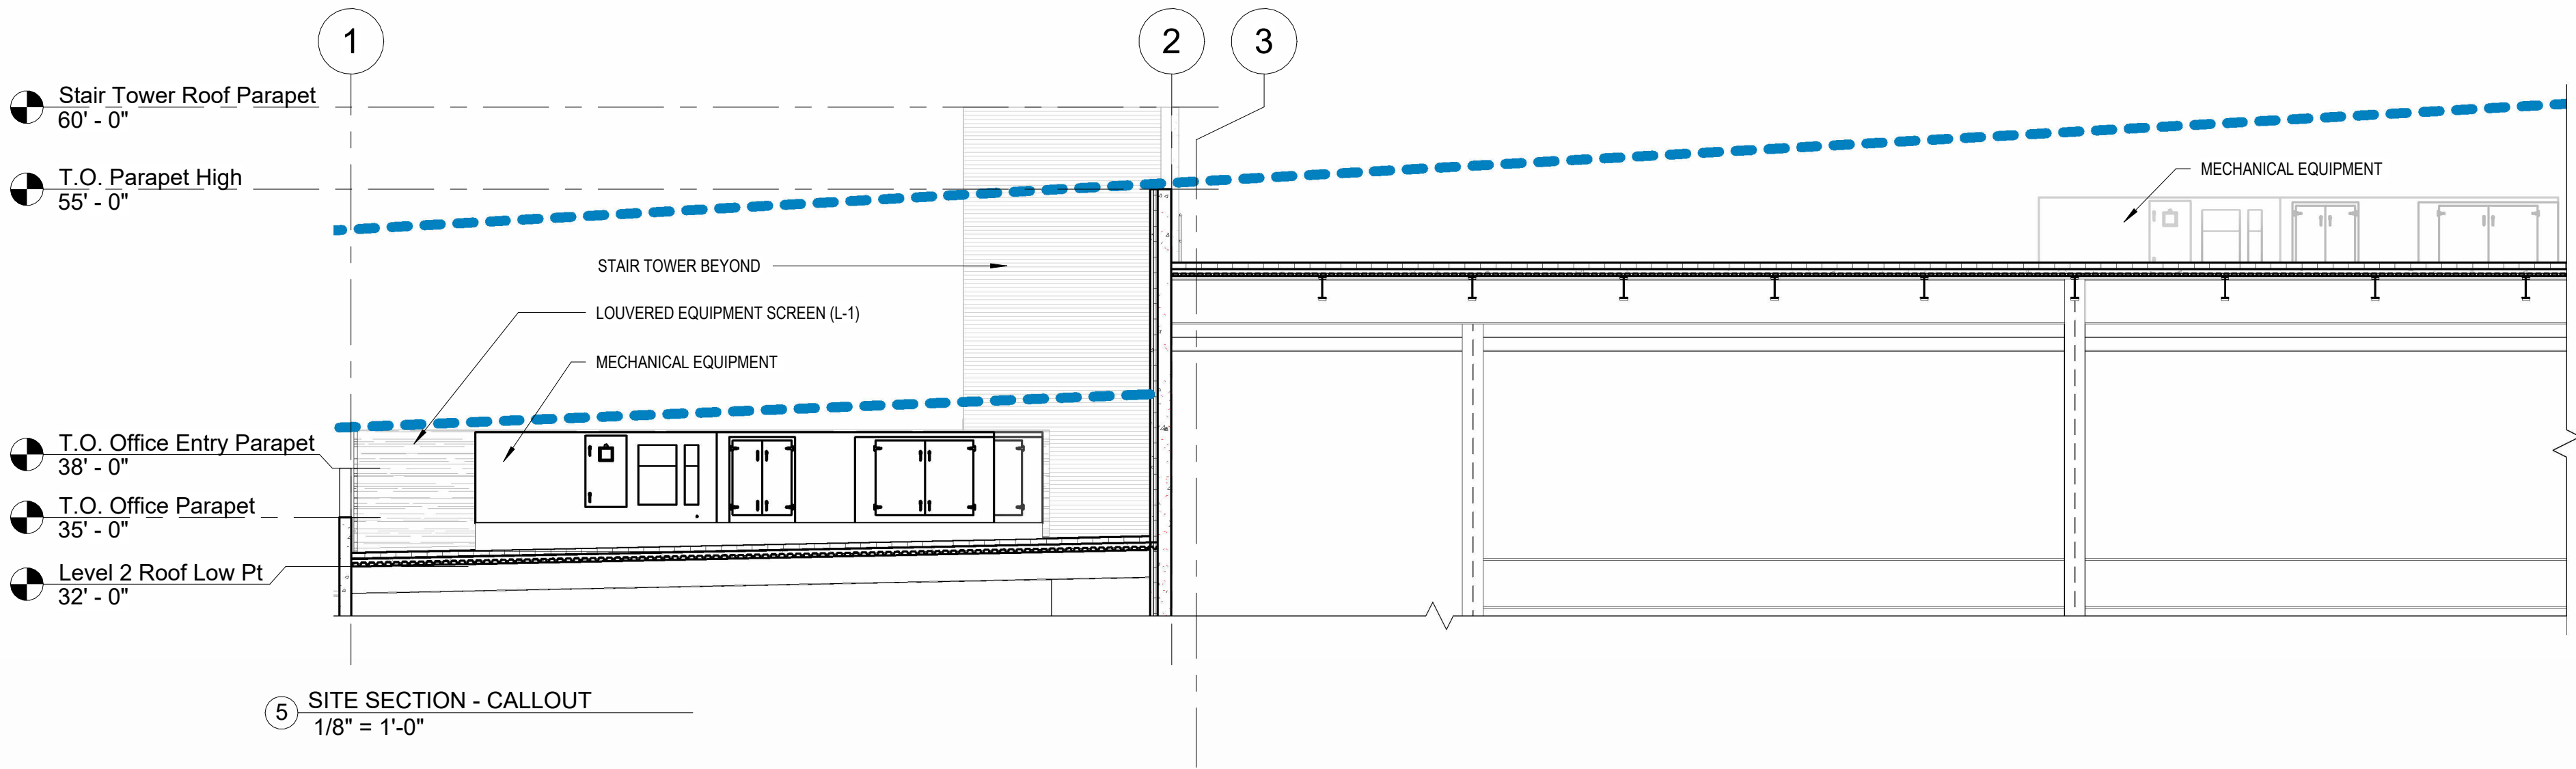

5 SITE SECTION - CALLOUT
1/8" = 1'-0"



LEGEND

- LINE OF SIGHT
- ROOFTOP MECHANICAL EQUIPMENT

GENERAL NOTES

A. THIS DIAGRAMMATIC SITE SECTION DEMONSTRATES HOW THE MECHANICAL EQUIPMENT SCREENS BLOCK THE VIEW OF THE BUILDING'S ROOFTOP MECHANICAL EQUIPMENT FROM N GREENFIELD RD. FOR MORE INFORMATION REGARDING THE LOCATION AND HEIGHT OF MECHANICAL EQUIPMENT SCREENS, REFERENCE THE BUILDING ELEVATIONS, BUILDING SECTION, AND ROOF PLAN.

NOT FOR CONSTRUCTION

Autodesk Doc/C08117.001 - Boeing Mesa ASFC Expansion-05-TBD-BOEING-CZ-M3-A1-B011.rvt

SYM	REVISION	BY	APPROVED	DATE


BRPH

BOEING®

ACCEPTABILITY			DRAWN BRP	DATE
THIS DESIGN AND/OR SPECIFICATION IS APPROVED			CHECKED KIL	07/01/26
			ENGINEER BRPH	07/01/26
APPROVED BY	DEPT.	DATE	CHECKED	07/01/26
			APPROVED	
			APPROVED	

SUBTITLE	SITE SECTION				
TITLE	BOEING OPERATION SHEETS BUILDING 50-570A MESA, AZ ADV. COMPOSITE FABRICATION CENTER				

CURRENT REVISION	SYMBOL	DATE
SHEET	G-006	07/01/26
JOB NO.		COMP NO.
DWG NO.	50-570A-G-006	

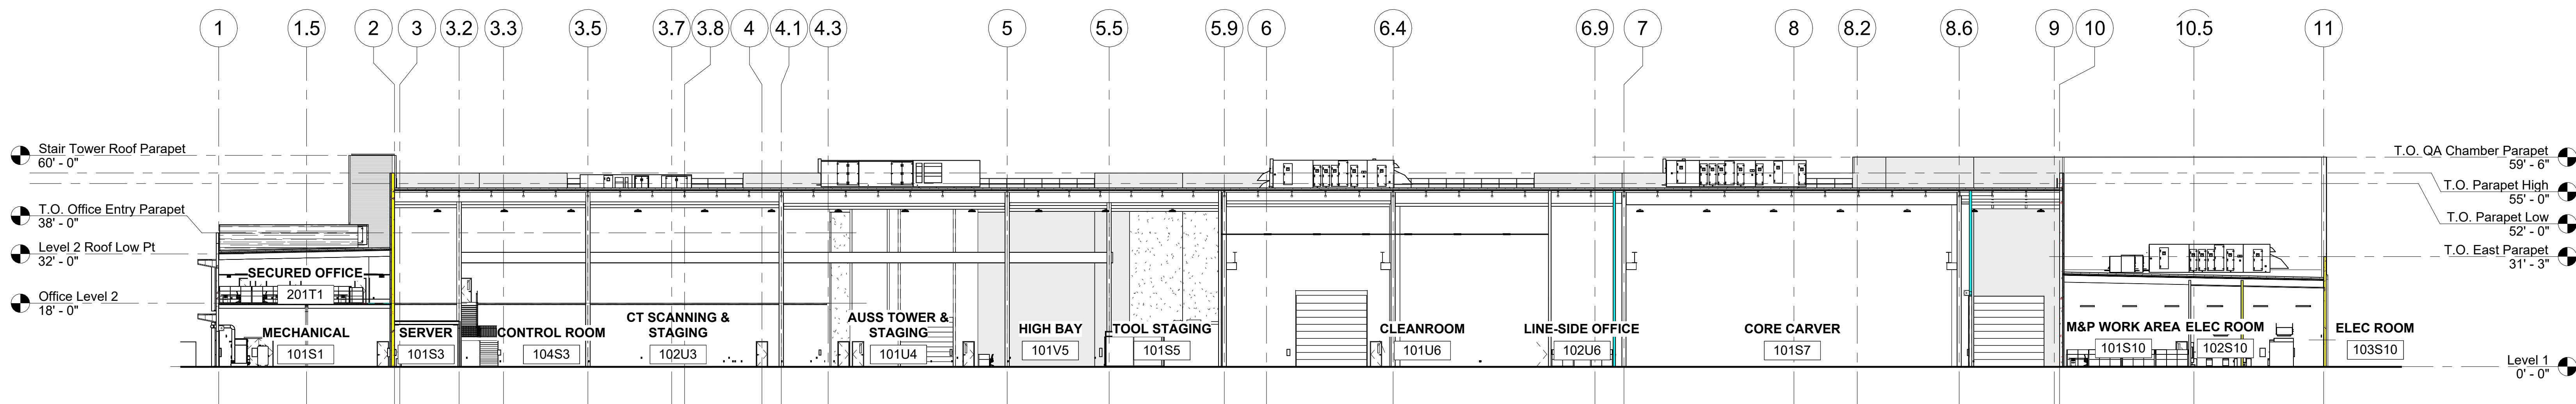

1 BUILDING SECTION
3/64" = 1'-0"


SYM	REVISION	BY	APPROVED	DATE




ACCEPTABILITY THIS DESIGN AND/OR SPECIFICATION IS APPROVED			DRAWN	DATE
			CHECKED	07/01/26
			ENGINEER	07/01/26
			CHECKED	07/01/26
			APPROVED	
			APPROVED	

SUBTITLE		TITLE
BUILDING SECTION		
BOEING OPERATION SHEETS		
BUILDING 50-570A		
MESA, AZ		
ADV. COMPOSITE FABRICATION CENTER		

CURRENT REVISION	SYMBOL	DATE
SHEET	A-110	07/01/26
JOB NO.	C08117.001	COMP NO.
DWG NO.	50-570A-A-110	

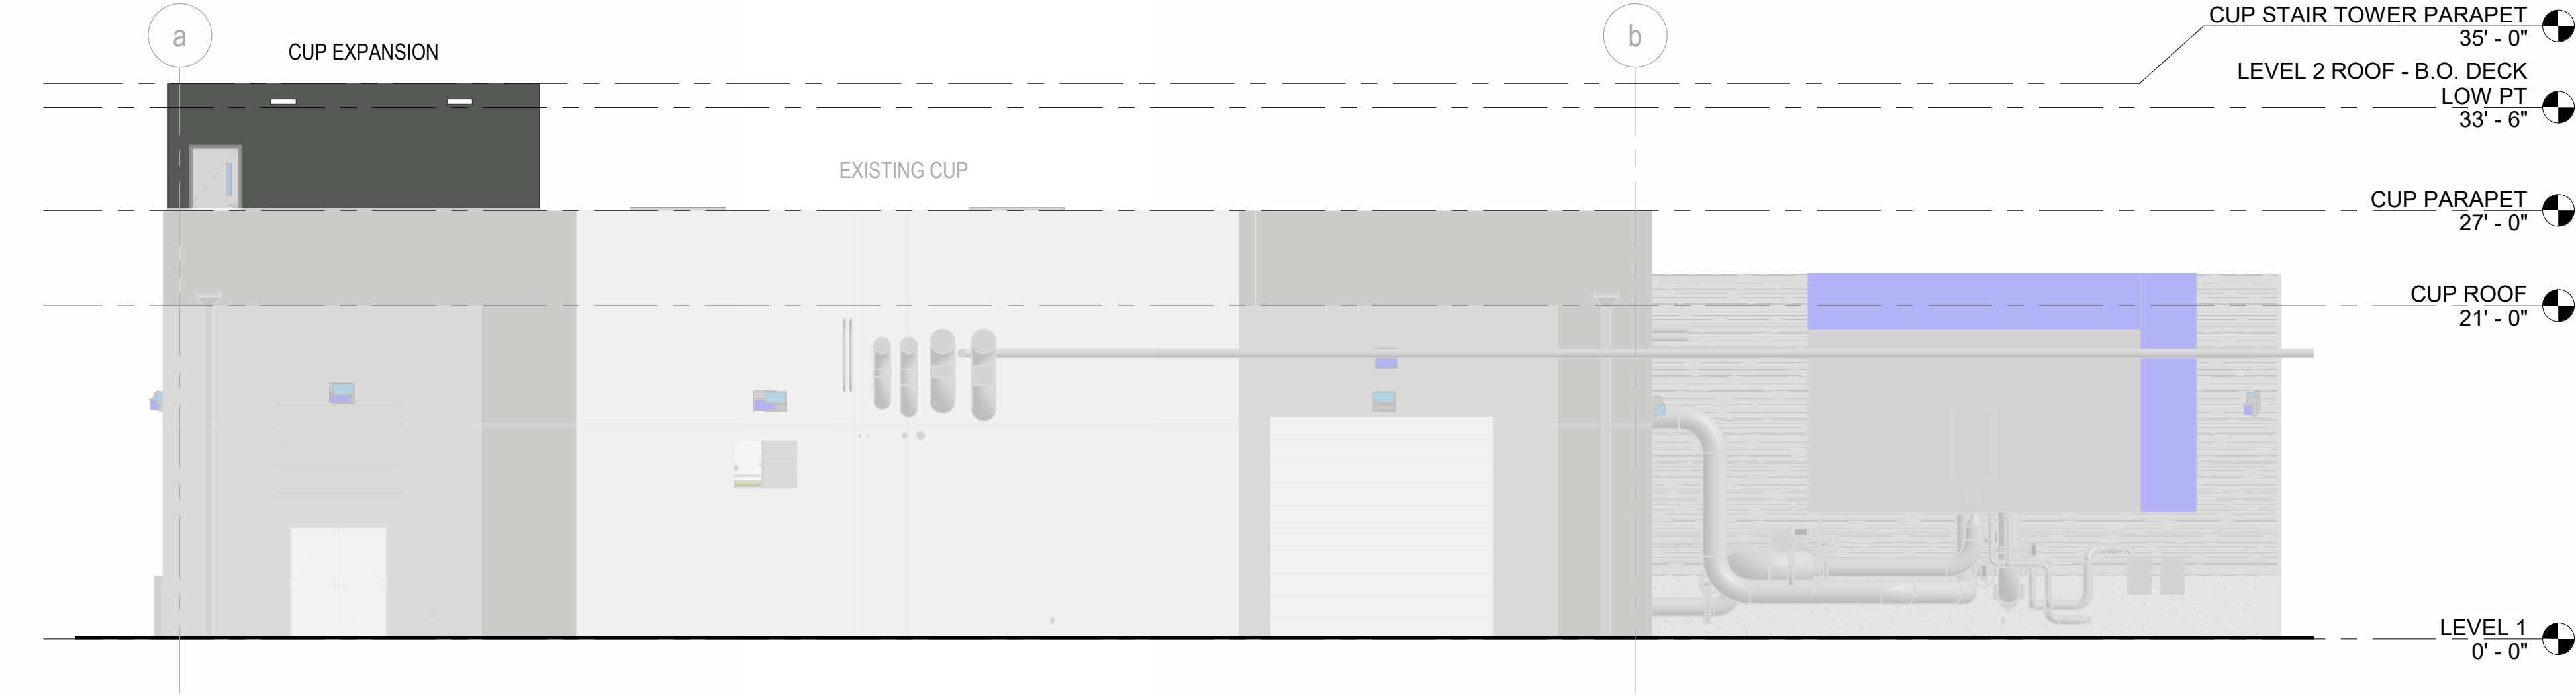

1 CUP EAST ELEVATION

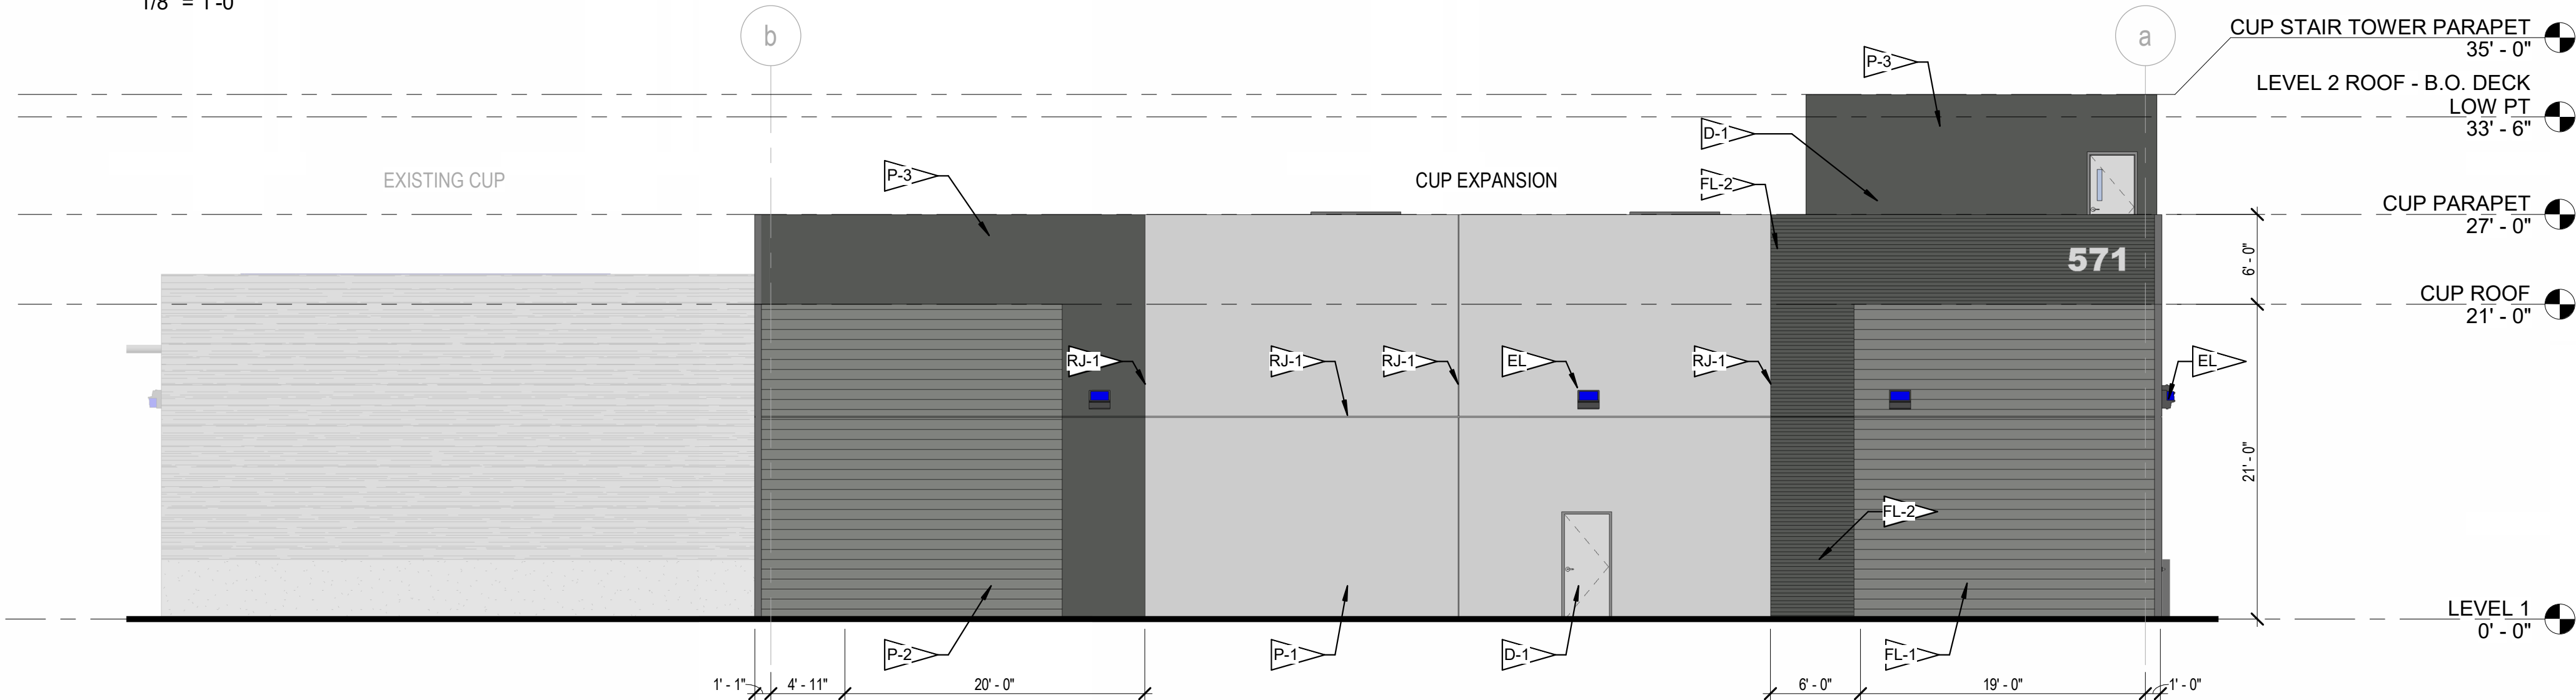

2 CUP WEST ELEVATION

LEGEND

- MTL PANEL SCREEN
- EXISTING CUP

GENERAL NOTES

1. COLORATION OCCURS BETWEEN PANEL JOINTS U.O.N.

CONSTRUCTION NOTES

- P-1> CONCRETE PANEL PAINTED
- P-2> CONCRETE PANEL PAINTED
- P-3> CONCRETE PANEL PAINTED
- D-1> HOLLOW METAL DOOR
- D-2> HOLLOW METAL DOOR WITH TRANSOM
- OHD-1> 14'-0" x 14'-0" INSULATED OVERHEAD COILING DOOR
- SIGN-1> PIN MOUNTED BLDG SIGN
- EL> EXTERIOR LIGHT. REFER TO ELECTRICAL PLAN.
- DS> THROUGH WALL SCUPPER AND DOWNSPOUT PAINTED (P-2)
- SF-1> STOREFRONT
- S-1> VERTICAL SUN PROTECTION
- MGR> METAL GUARD RAIL PAINTED (P-3)
- AWN> PRE-ENGINEERED METAL AWNING PAINTED (P-2)
- SCN> PRE-FINISHED ALUMINUM PERFORATED METAL SCREEN
- SC> SECURITY CAMERA
- FL-1> FORMLINER (LINEAR PATTERN)
- FL-2> FORMLINER (STRIATED PATTERN)
- RJ-1> RECESSED 3/4" JOINT IN CONCRETE PANEL

EXTERIOR PAINT

- P-1 EXTERIOR WALL PAINT - LIGHT GRAY
MANUFACTURER: SHERWIN WILLIAMS
COLOR: SW 7661 REFLECTION
FINISH: (1) COAT PRIMER AS RECOMMENDED BY PAINT MANUFACTURER; (2) COATS OF EXTERIOR LATEX WITH A FLAT FINISH. APPLY PER MANUFACTURER'S SPECIFICATIONS.
- P-2 EXTERIOR WALL PAINT - MEDIUM GRAY
MANUFACTURER: SHERWIN WILLIAMS
COLOR: SW 9163 TIN LIZZIE
FINISH: (1) COAT PRIMER AS RECOMMENDED BY PAINT MANUFACTURER; (2) COATS OF EXTERIOR LATEX WITH A FLAT FINISH. APPLY PER MANUFACTURER'S SPECIFICATIONS.
- P-3 EXTERIOR WALL PAINT - DARK GRAY
MANUFACTURER: SHERWIN WILLIAMS
COLOR: SW 7068 GRIZZLE GRAY
FINISH: (1) COAT PRIMER AS RECOMMENDED BY PAINT MANUFACTURER; (2) COATS OF EXTERIOR LATEX WITH A FLAT FINISH. APPLY PER MANUFACTURER'S SPECIFICATIONS.



TRASH ENCLOSURE AXON
N.T.S

EXTERIOR WALL MATERIAL SCHEDULE		
MATERIAL	AREA	PERCENTAGE
P-1 SMOOTH	3248 SF	41.18%
P-2 LINEAR FORMLINER	2446 SF	31.02%
P-3 SMOOTH	1924 SF	24.39%
P-3 STRIATED FORMLINER	269 SF	3.41%
Total	7887 SF	100.00%

SYM	REVISION	BY	APPROVED	DATE	BRPH		BOEING®		ACCEPTABILITY THIS DESIGN AND/OR SPECIFICATION IS APPROVED		DRAWN CASS	DATE 07/01/26	SUBTITLE	CUP ELEVATIONS		CURRENT REVISION	SYMBOL	DATE 07/01/26
									APPROVED BY	DEPT.	DATE	07/01/26	TITLE	BOEING OPERATION SHEETS BUILDING 50-570 MESA, AZ ADV. COMPOSITE FABRICATION CENTER		SHEET A67		
												07/01/26				JOB NO. C08117.001		COMP NO.
																DWG NO.	50-570-A67	

LEGEND

- MTL PANEL SCREEN
- EXISTING CUP

GENERAL NOTES

1. COLORATION OCCURS BETWEEN PANEL JOINTS U.O.N.

CONSTRUCTION NOTES

- P-1

CONCRETE PANEL PAINTED
- P-2

CONCRETE PANEL PAINTED
- P-3

CONCRETE PANEL PAINTED
- D-1

HOLLOW METAL DOOR
- D-2

HOLLOW METAL DOOR WITH TRANSOM
- OHD-1

14'-0" x 14'-0" INSULATED OVERHEAD COILING DOOR
- SIGN-1

PIN MOUNTED BLDG SIGN
- EL

EXTERIOR LIGHT. REFER TO ELECTRICAL PLAN.
- DS

THROUGH WALL SCUPPER AND DOWNSPOUT PAINTED (P-2)
- SF-1

STOREFRONT
- S-1

VERTICAL SUN PROTECTION
- MGR

METAL GUARD RAIL PAINTED (P-3)
- AWN

PRE-ENGINEERED METAL AWNING PAINTED (P-2)
- SCN

PRE-FINISHED ALUMINUM PERFORATED METAL SCREEN
- SC

SECURITY CAMERA
- FL-1

FORMLINER (LINEAR PATTERN)
- FL-2

FORMLINER (STRIATED PATTERN)
- RJ-1

RECESSED 3/4" JOINT IN CONCRETE PANEL

EXTERIOR PAINT


- P-1

EXTERIOR WALL PAINT - LIGHT GRAY
MANUFACTURER: SHERWIN WILLIAMS
COLOR: SW 7661 REFLECTION
FINISH: (1) COAT PRIMER AS RECOMMENDED BY PAINT MANUFACTURER; (2) COATS OF EXTERIOR LATEX WITH A FLAT FINISH. APPLY PER MANUFACTURER'S SPECIFICATIONS.
- P-2

EXTERIOR WALL PAINT - MEDIUM GRAY
MANUFACTURER: SHERWIN WILLIAMS
COLOR: SW 9163 TIN LIZZIE
FINISH: (1) COAT PRIMER AS RECOMMENDED BY PAINT MANUFACTURER; (2) COATS OF EXTERIOR LATEX WITH A FLAT FINISH. APPLY PER MANUFACTURER'S SPECIFICATIONS.
- P-3

EXTERIOR WALL PAINT - DARK GRAY
MANUFACTURER: SHERWIN WILLIAMS
COLOR: SW 7068 GRIZZLE GRAY
FINISH: (1) COAT PRIMER AS RECOMMENDED BY PAINT MANUFACTURER; (2) COATS OF EXTERIOR LATEX WITH A FLAT FINISH. APPLY PER MANUFACTURER'S SPECIFICATIONS.


EXTERIOR WALL MATERIAL SCHEDULE		
MATERIAL	AREA	PERCENTAGE
P-1 SMOOTH	3248 SF	41.18%
P-2 LINEAR FORMLINER	2446 SF	31.02%
P-3 SMOOTH	1924 SF	24.39%
P-3 STRIATED FORMLINER	269 SF	3.41%
Total	7887 SF	100.00%

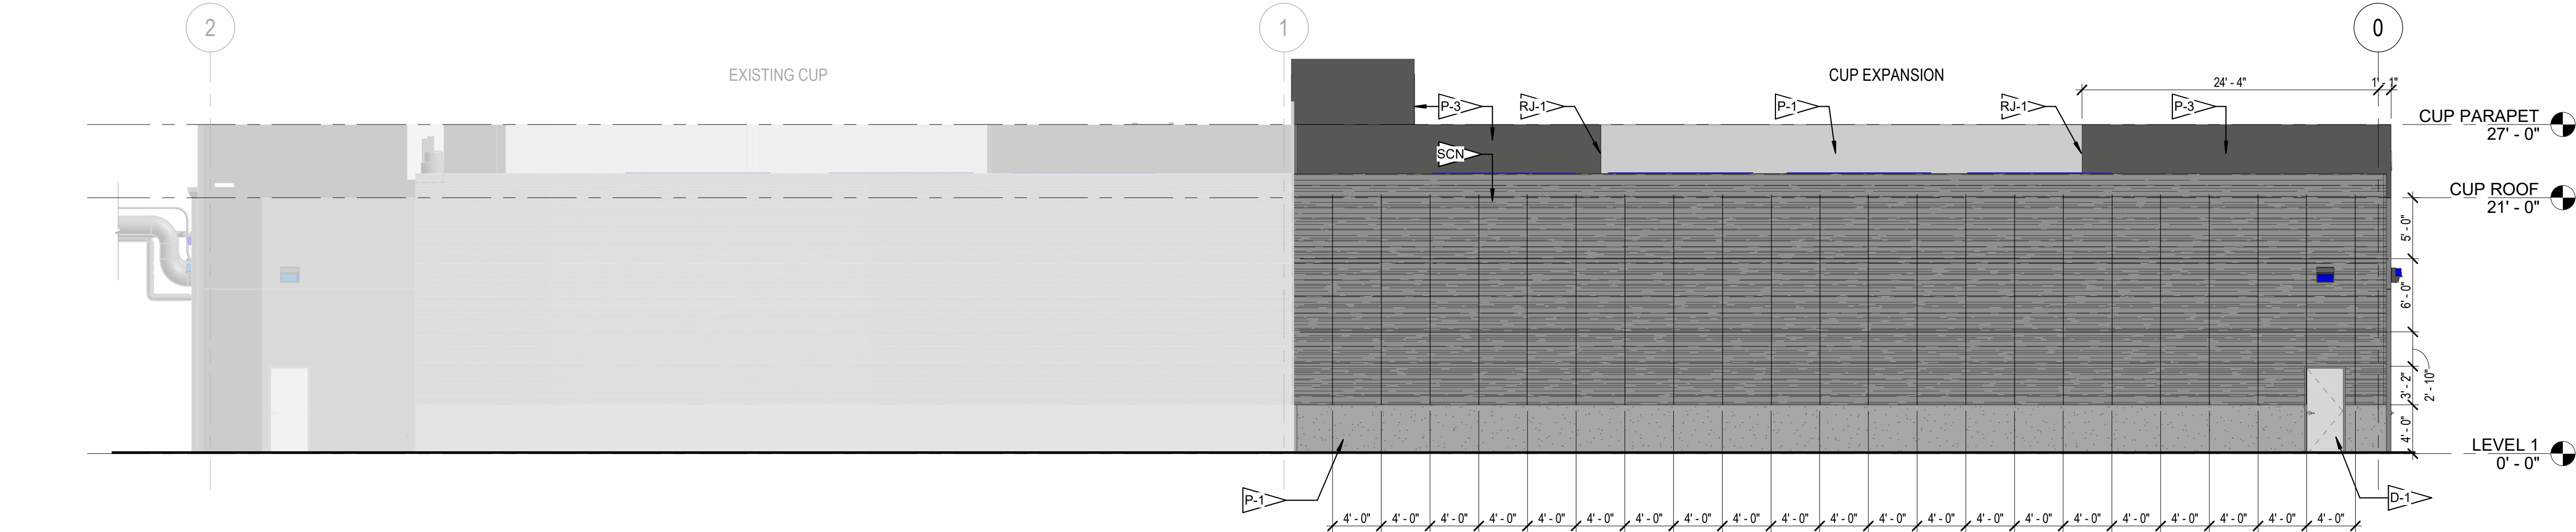

1 CUP NORTH ELEVATION

10' 5' 0' 10' 20'


1/8" = 1'-0"

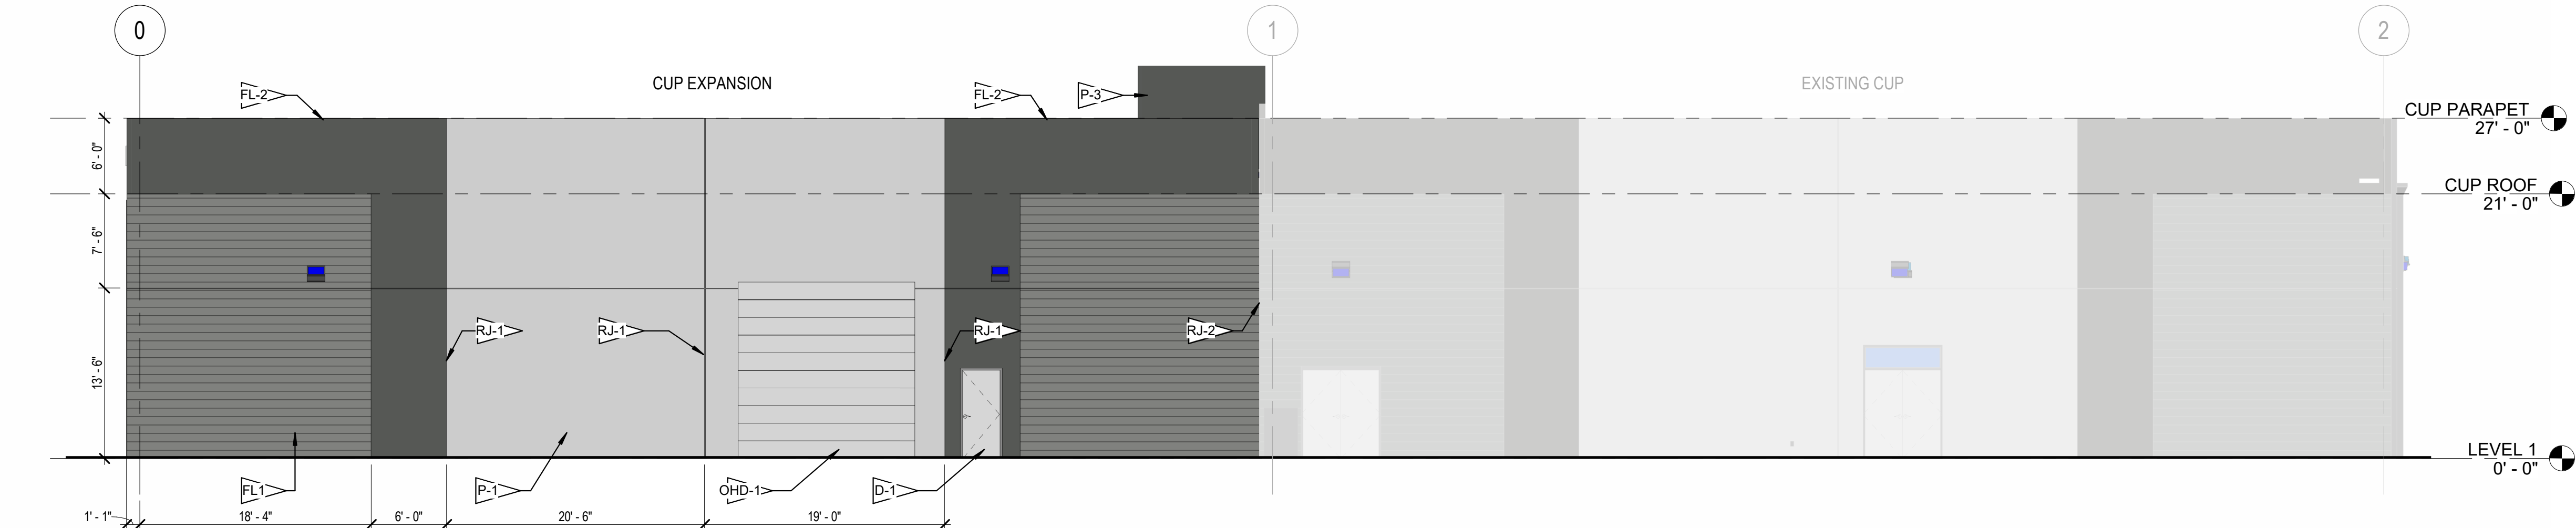

2 CUP SOUTH ELEVATION

10' 5' 0' 10' 20'

1/8" = 1'-0"

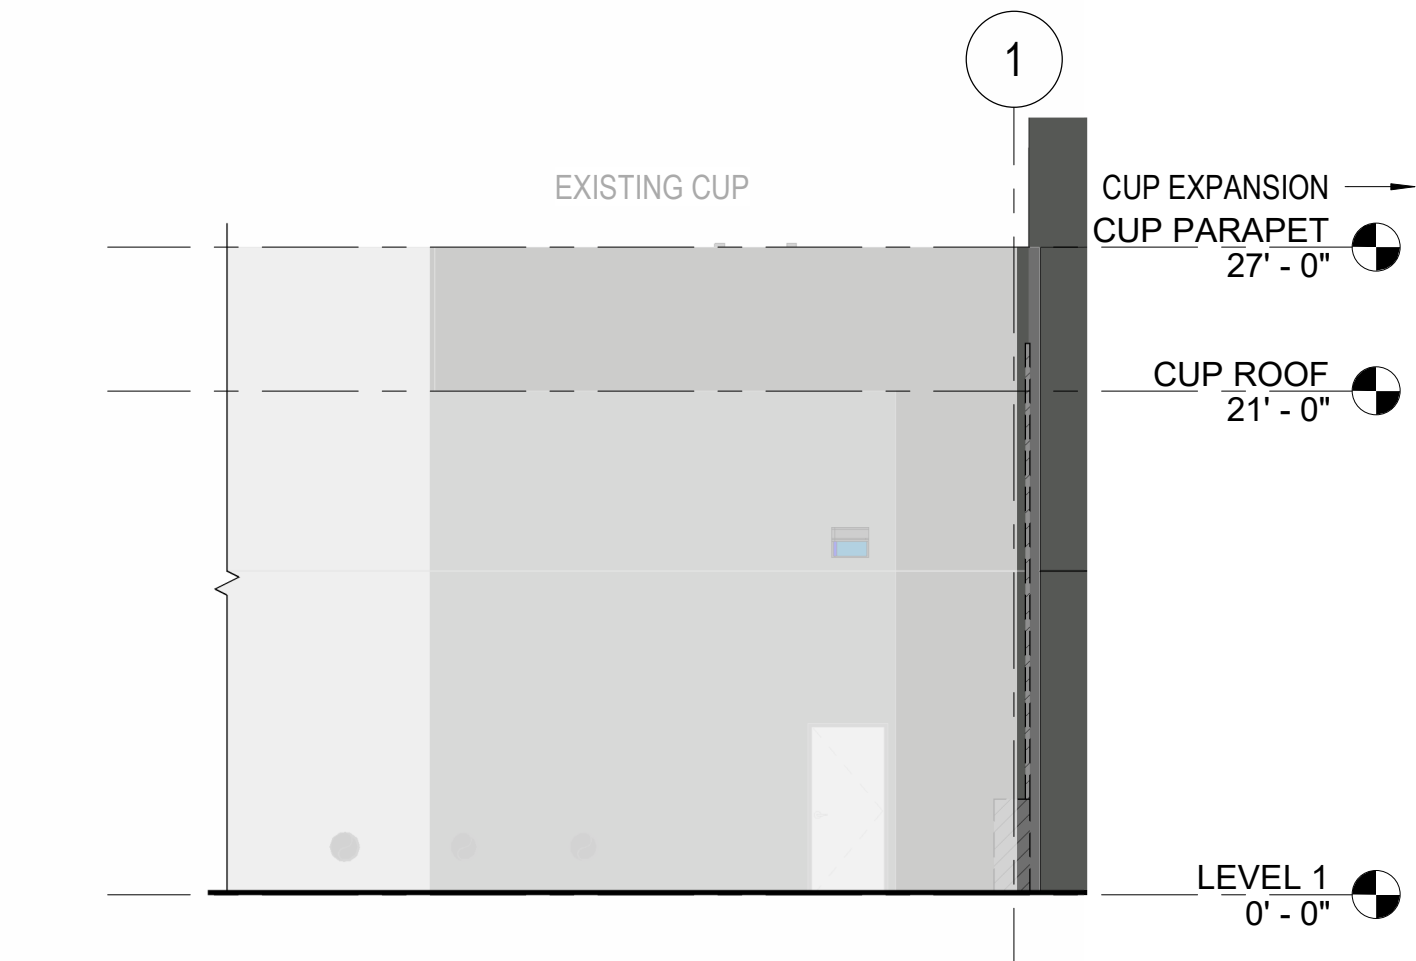

3 CUP NORTH ELEVATION - NW CORNER

10' 5' 0' 10' 20'

1/8" = 1'-0"

SYM	REVISION	BY	APPROVED	DATE	ACCEPTABILITY		DRAWN	CASE	DATE	SUBTITLE	CURRENT REVISION		SYMBOL	DATE
					THIS DESIGN AND/OR SPECIFICATION IS APPROVED			CHECKED	07/01/26		SHEET		A68	07/01/26
					APPROVED BY	DEPT.	DATE	CHECKED	07/01/26		JOB NO.		C08117.001	COMP NO.
								ENGINEER			DWG NO.		50-570-A68	
								NOI.						
								CHECKED						
								APPROVED						
								APPROVED						

BRPH

BOEING®

ACCEPTABILITY

THIS DESIGN AND/OR SPECIFICATION IS APPROVED

APPROVED BY

DEPT.

DATE

DRAWN

CASE

DATE

SUBTITLE

TITLE


CUP ELEVATIONS

BOEING OPERATION SHEETS


BUILDING 50-570

MESA, AZ

ADV. COMPOSITE FABRICATION CENTER

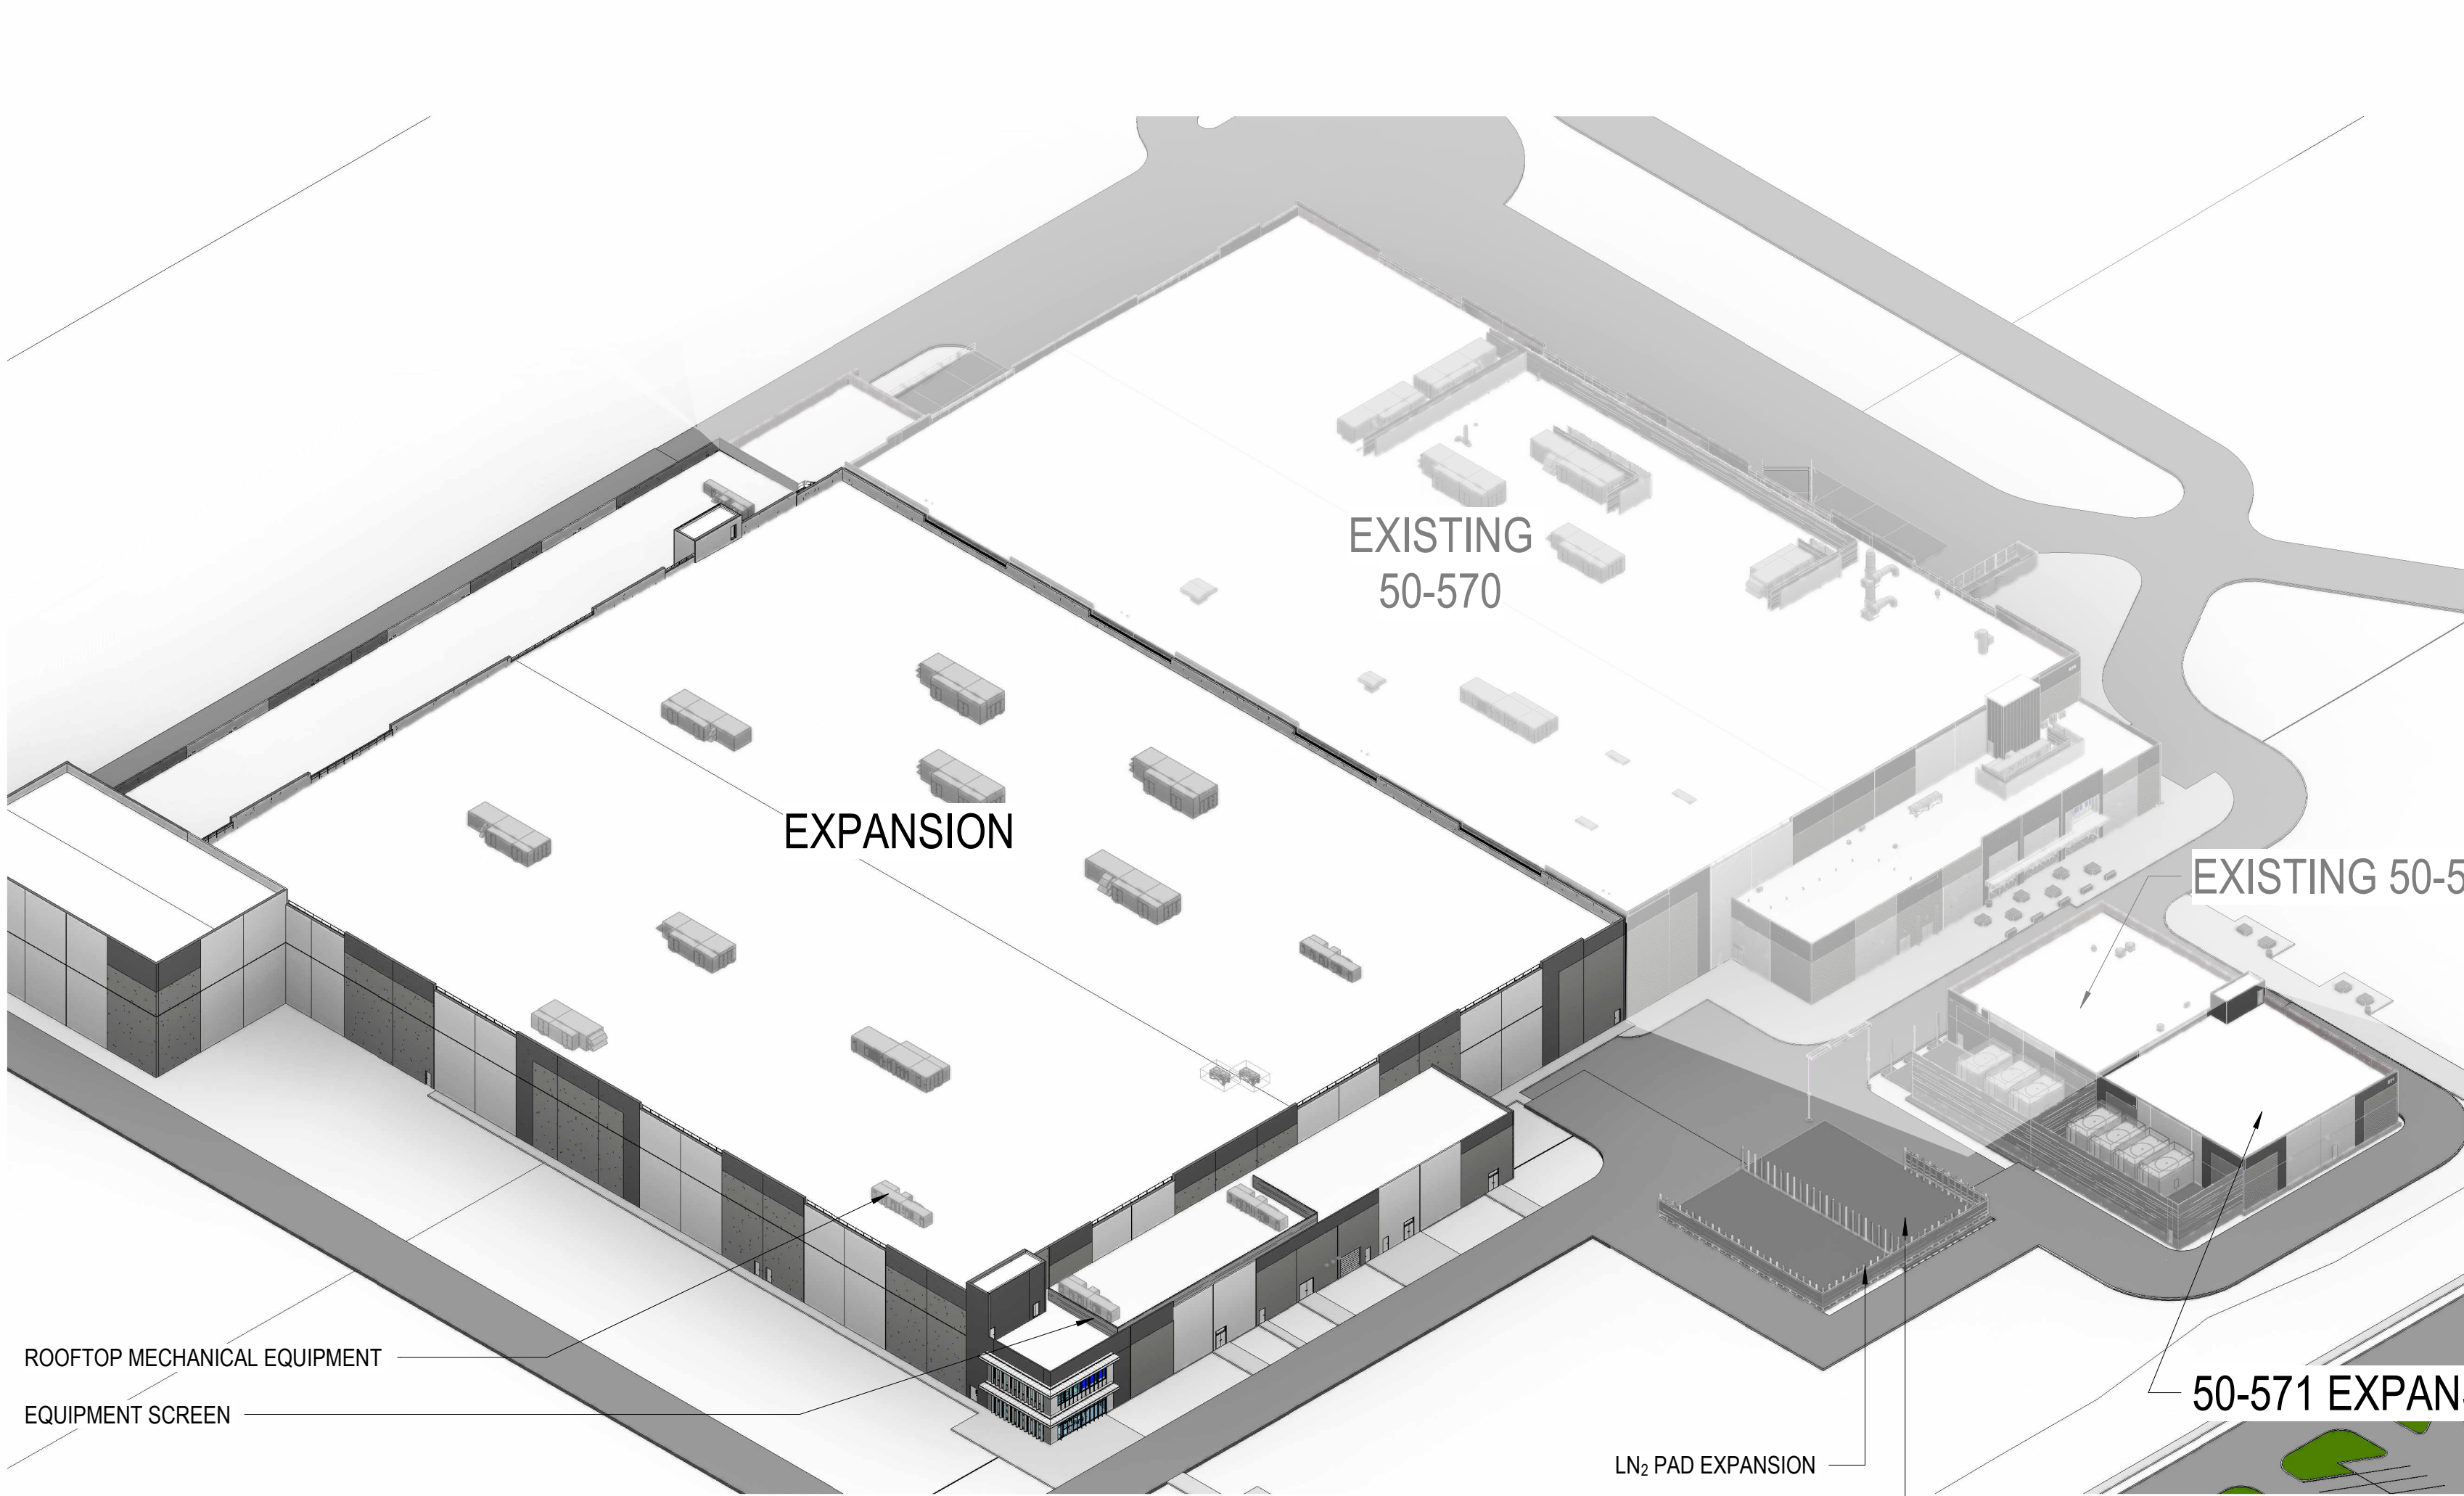

① NORTHWEST VIEW

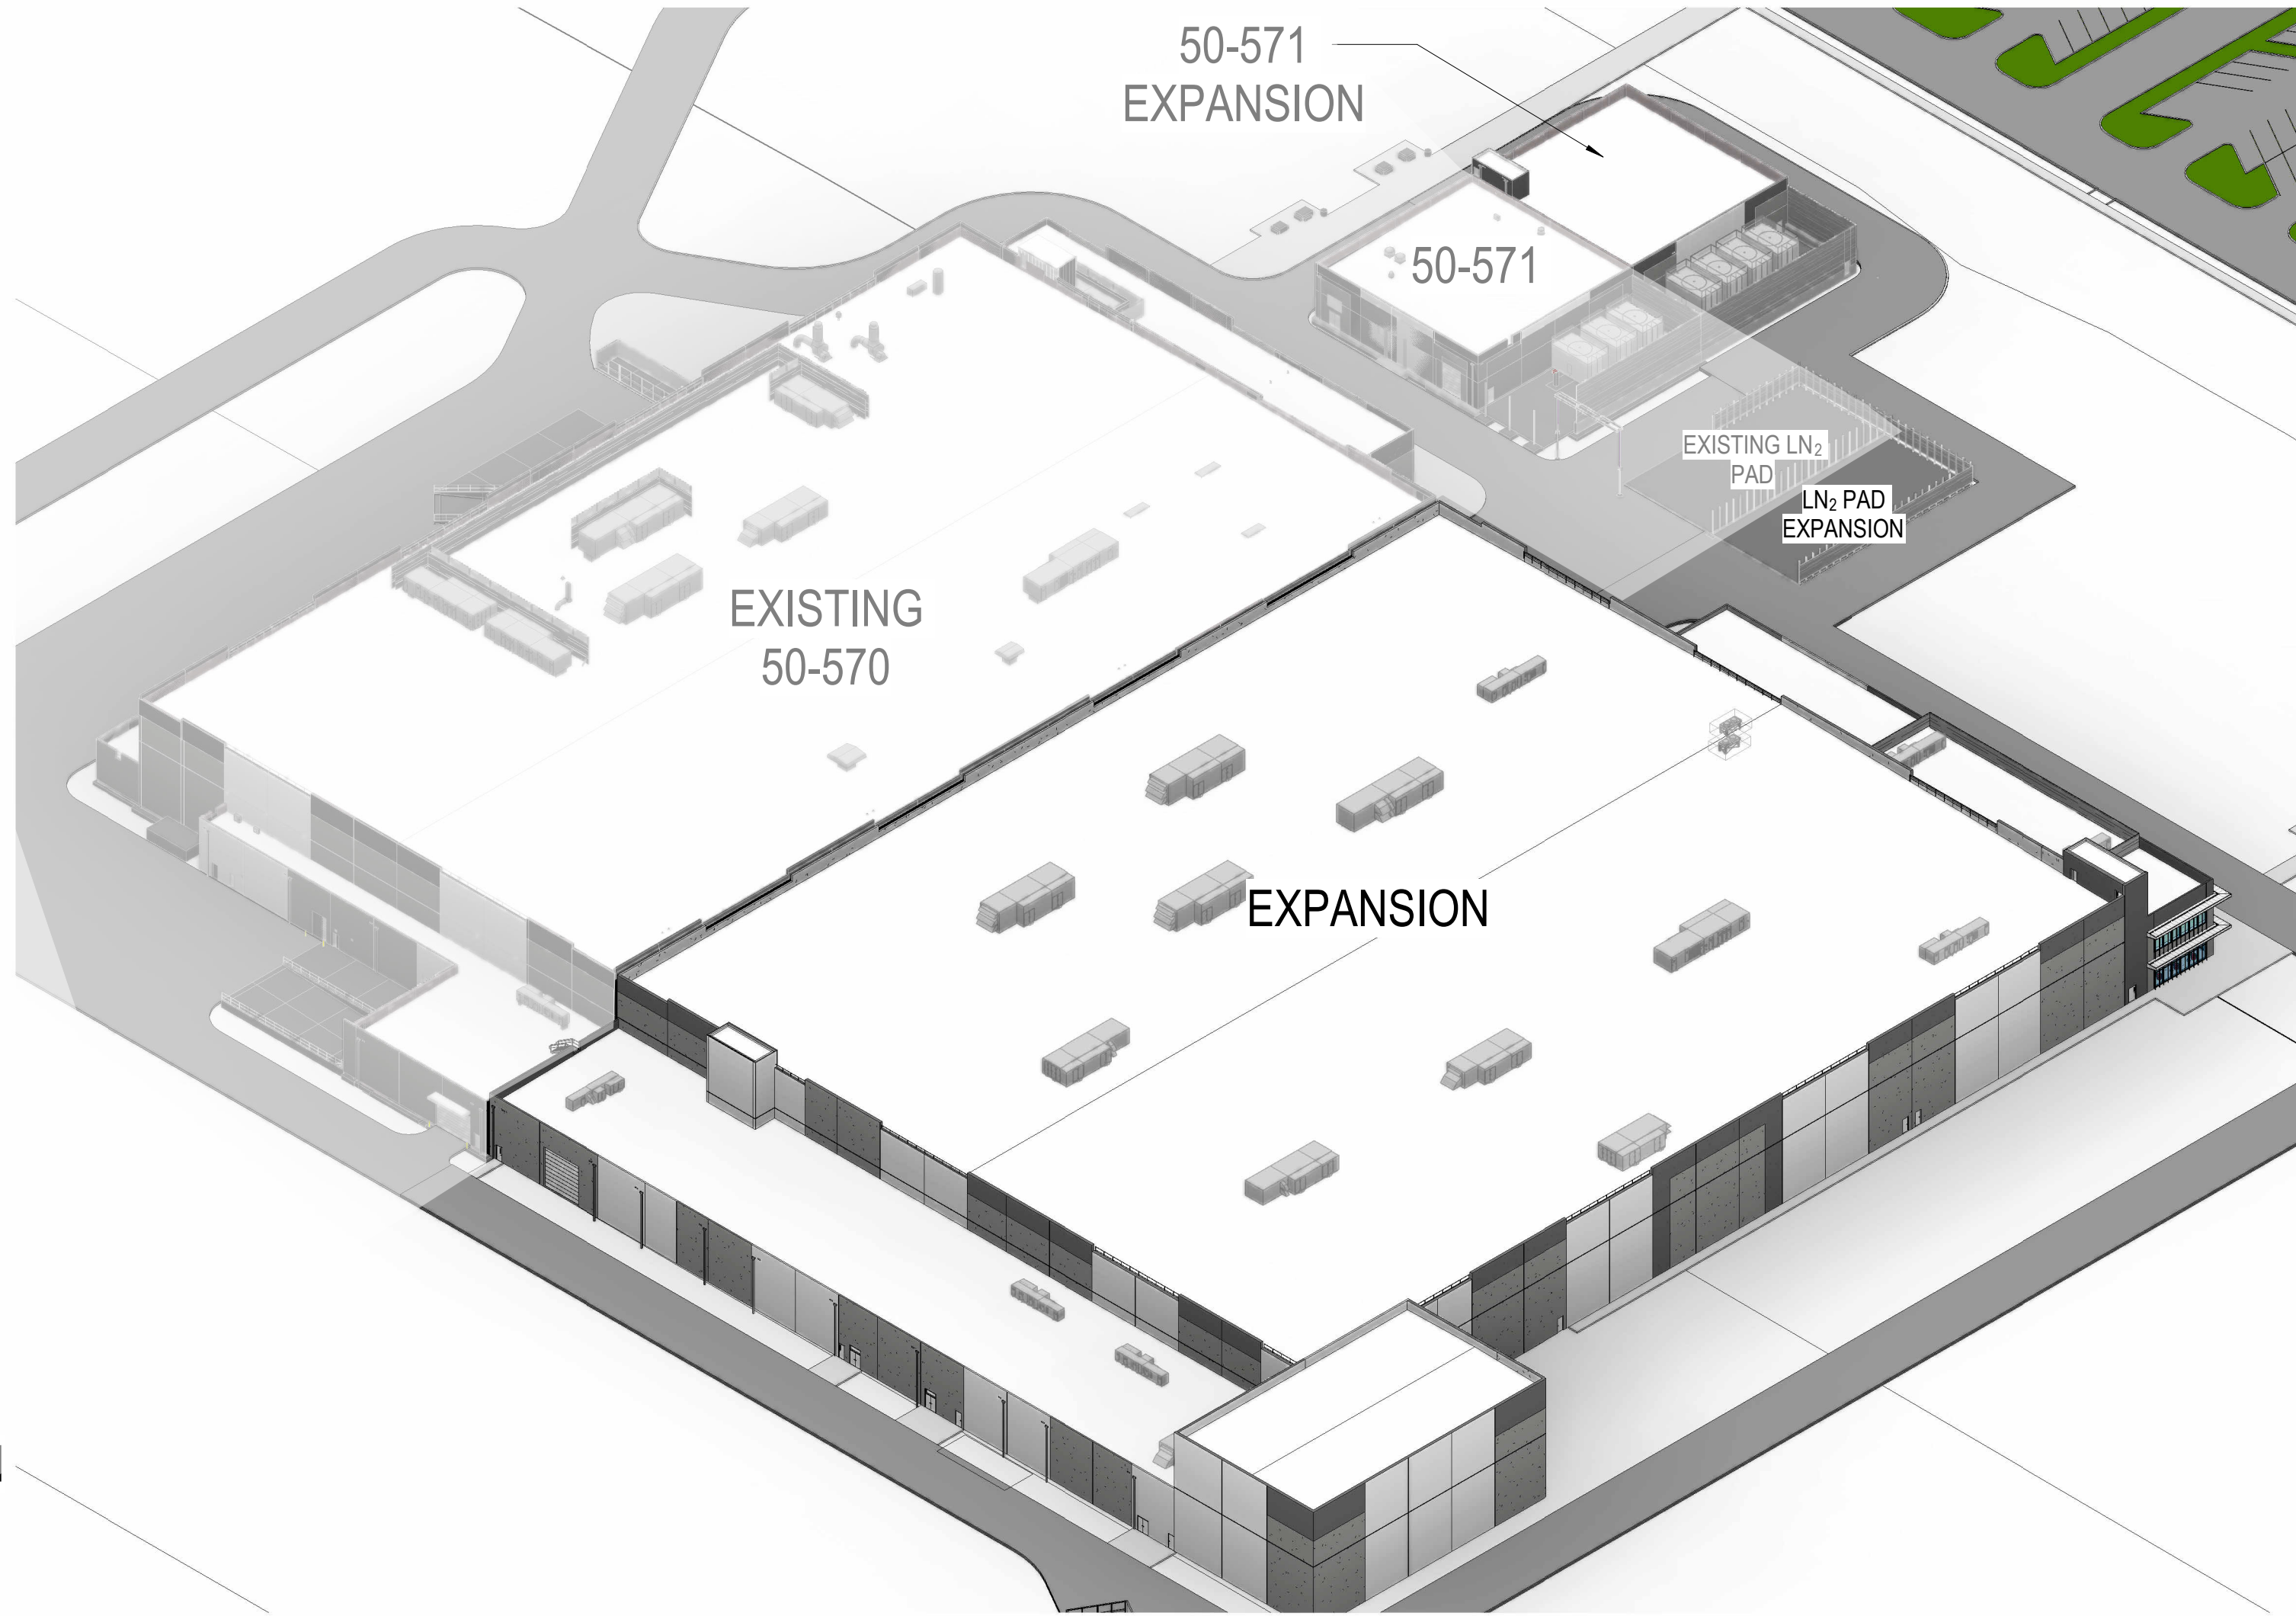

② NORTHEAST VIEW

SYM	REVISION	BY	APPROVED	DATE



ACCEPTABILITY			DRAWN		DATE	
THIS DESIGN AND/OR SPECIFICATION IS APPROVED			CHECKED	BRPH	07/01/26	
			KML		07/01/26	
			ENGINEER	BRPH	07/01/26	
			CHECKED			
			APPROVED			
			APPROVED			

SUBTITLE		DATE	
BUILDING AXONONOMETRIC VIEWS		07/01/26	
BOEING OPERATION SHEETS			
BUILDING 50-570A			
MESA, AZ			
ADV. COMPOSITE FABRICATION CENTER			

CURRENT REVISION	SYMBOL	DATE
SHEET	G-003	07/01/26
JOB NO.	C08117.001	COMP NO.
DWG NO.	50-570A-G-003	



RENDERING - NW AERIAL



RENDERING - ENTRY PATH VIEW



RENDERING - SW AERIAL



RENDERING - SE AERIAL



RENDERING - W AERIAL



RENDERING - NE AERIAL



RENDERING - ENTRY VIEW



RENDERING - STREET VIEW - W GREENFIELD & PRESIDIO



RENDERING - W GREENFIELD SW ENTRY STREET VIEW

SYM	REVISION	BY	APPROVED	DATE



ACCEPTABILITY THIS DESIGN AND/OR SPECIFICATION IS APPROVED			DRAWN C/K	DATE	SUBTITLE
APPROVED BY	DEPT.	DATE	CHECKED C/K	07/01/26	TITLE
			ENGINEER M/L	07/01/26	
			CHECKED		
			APPROVED		
			APPROVED		

BUILDING RENDERINGS
BOEING OPERATION SHEETS
BUILDING 50-570A
MESA, AZ
ADV. COMPOSITE FABRICATION CENTER

CURRENT REVISION	SYMBOL	DATE
SHEET	G-004	07/01/26
JOB NO.	C08117.001	COMP NO.
DWG NO.	50-570A-G-004	