


BUILDING 1A NORTH ELEVATION

SCALE: 1/20"=1'-0"


A

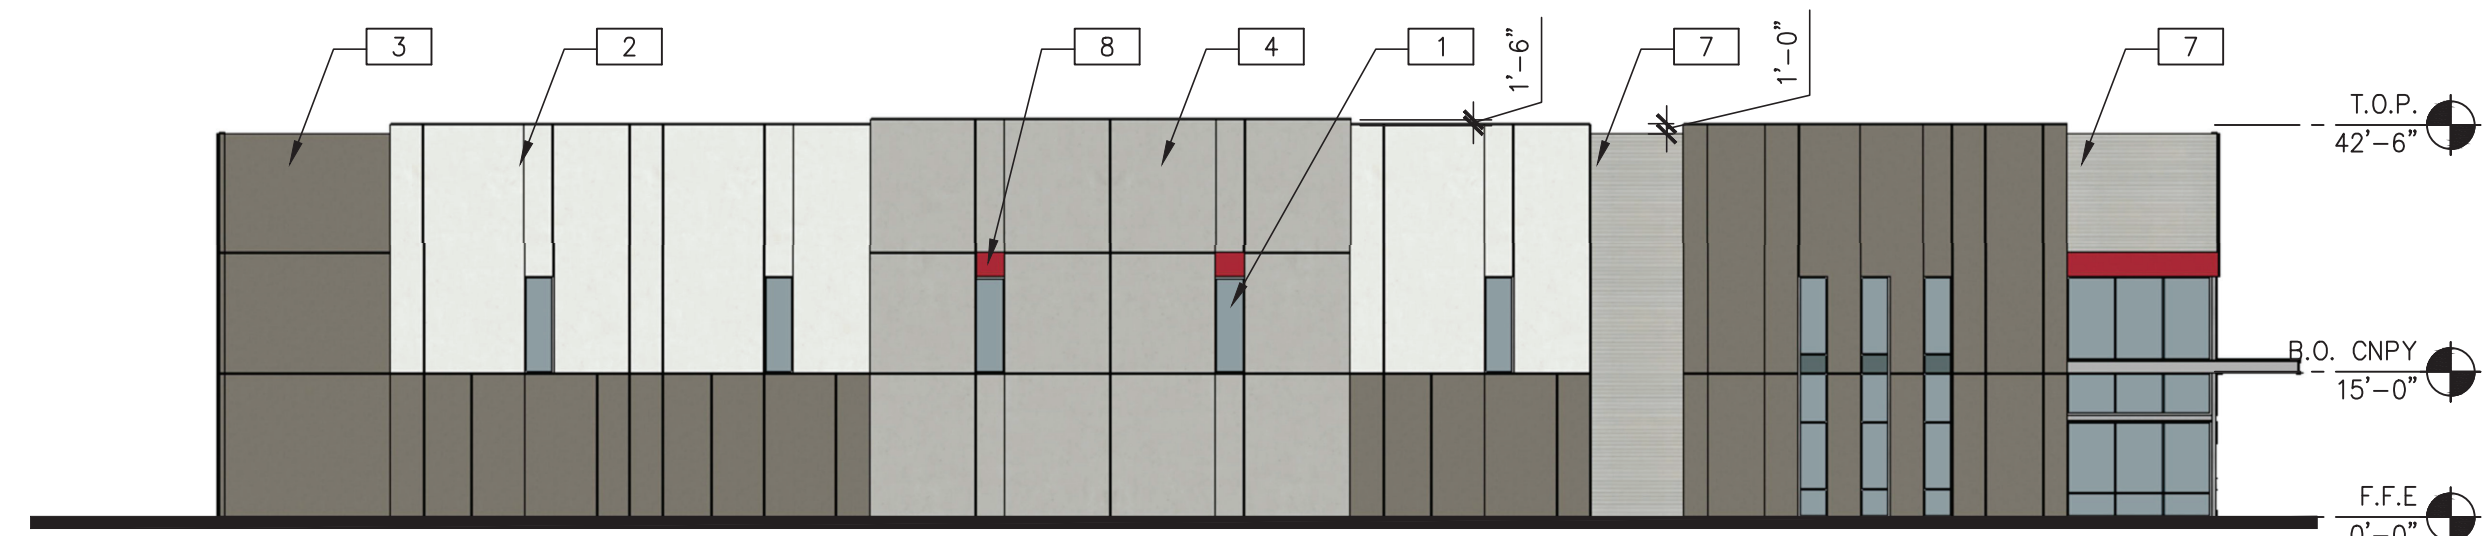

BUILDING 1A EAST ELEVATION

SCALE: 1/20"=1'-0"

B

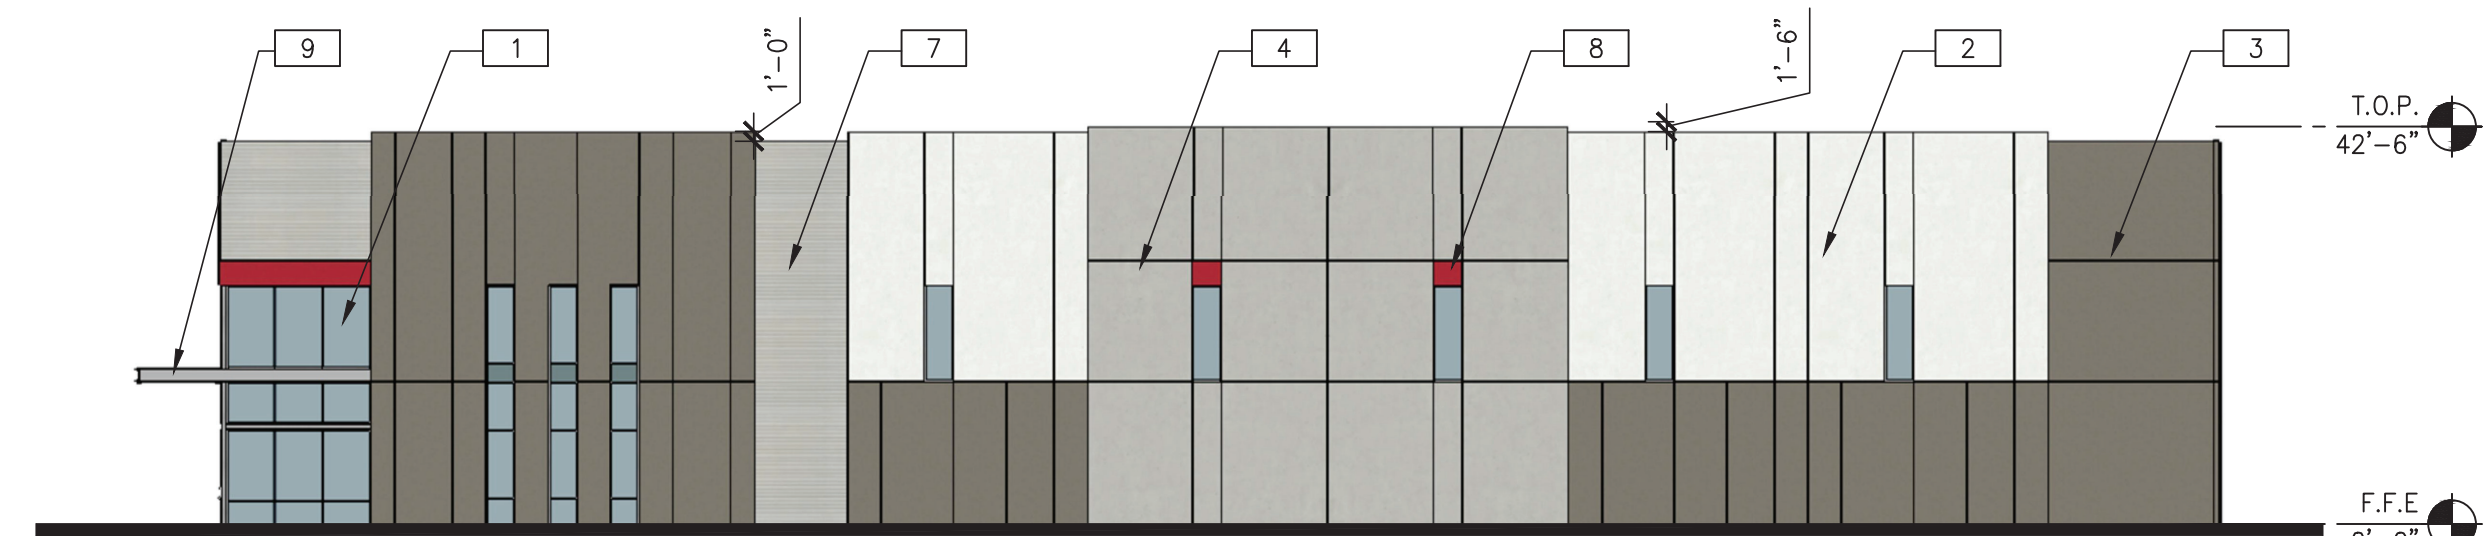

BUILDING 1A WEST ELEVATION

SCALE: 1/20"=1'-0"

C



BUILDING 1A SOUTH ELEVATION

SCALE: 1/20"=1'-0"

D

MATERIAL PERCENTAGES

NORTH

	SHERWIN WILLIAMS: EXTRA WHITE- SW7006 8812 SF - 31%
	SHERWIN WILLIAMS: SETTLEMENT- SW9594 5695 SF - 21%
	SHERWIN WILLIAMS: POSITIVE RED- SW6871 3437 SF - 12%
	FORMLINER PAINTED: SHERWIN WILLIAMS: ARGOS- SW7065 5489 SF - 19%
	VITRO GLASS: SOLARBLUE WITH SOLARBAN 60 ON 2 4450 SF - 16%
	STEEL CANOPY 327 SF - 1%

SOUTH

	SHERWIN WILLIAMS: EXTRA WHITE- SW7006 13166 SF - 41%
	SHERWIN WILLIAMS: SETTLEMENT- SW9594 10058 SF - 28%
	SHERWIN WILLIAMS: POSITIVE RED- SW6871 142.5 SF - < 1%
	FORMLINER PAINTED: SHERWIN WILLIAMS: ARGOS- SW7065 3510 SF - 13%
	VITRO GLASS: SOLARBLUE WITH SOLARBAN 60 ON 2 570 SF - 2%

EAST

	SHERWIN WILLIAMS: EXTRA WHITE- SW7006 1840 SF - 22%
	SHERWIN WILLIAMS: SETTLEMENT- SW9594 3200 SF - 37%
	SHERWIN WILLIAMS: POSITIVE RED- SW6871 48.5 SF - 1%
	SHERWIN WILLIAMS: ARGOS- SW7065 2050 SF - 23%
	FORMLINER PAINTED: SHERWIN WILLIAMS: ARGOS- SW7065 574 SF - 7%
	VITRO GLASS: SOLARBLUE WITH SOLARBAN 60 ON 2 724 SF - 9%
	STEEL CANOPY 32 SF - < 1%

WEST

	SHERWIN WILLIAMS: EXTRA WHITE- SW7006 1840 SF - 22%
	SHERWIN WILLIAMS: SETTLEMENT- SW9594 3200 SF - 37%
	SHERWIN WILLIAMS: POSITIVE RED- SW6871 48.5 SF - 1%
	SHERWIN WILLIAMS: ARGOS- SW7065 2050 SF - 23%
	FORMLINER PAINTED: SHERWIN WILLIAMS: ARGOS- SW7065 574 SF - 7%
	VITRO GLASS: SOLARBLUE WITH SOLARBAN 60 ON 2 724 SF - 9%
	STEEL CANOPY 32 SF - < 1%

COLOR LEGEND

	BASE COLOR: SHERWIN WILLIAMS: EXTRA WHITE- SW7006
	BASE COLOR: SHERWIN WILLIAMS: SETTLEMENT- SW9594
	FORMLINER COLOR: SHERWIN WILLIAMS: ARGOS- SW7065
	ACCENT COLOR: SHERWIN WILLIAMS: POSITIVE RED- SW6871

ELEVATION NOTES

- VITRO GLASS: SOLARBLUE WITH SOLARBAN 60 ON
- SHERWIN WILLIAMS: EXTRA WHITE- SW7006
- SHERWIN WILLIAMS: SETTLEMENT- SW9594
- SHERWIN WILLIAMS: ARGOS- SW7065
- FORMLINER PAINTED: SHERWIN WILLIAMS: SETTLEMENT- 9594
- CLEAR ANODIZED ALUMINUM MULLIONS
- US FORMLINER: 1/31 RIB TYPE C- COLOR TO MATCH SHERWIN WILLIAMS: ARGOS- SW7065
- SHERWIN WILLIAMS: POSITIVE RED - SW 6871
- STEEL CANOPY

BUILDING 1A OVERALL ELEVATIONS


DATE	REVISIONS	DATE	REVISIONS
03/14/2022	08 CITY SUBMITTAL		
04/18/2022	REZONING RESUBMITTAL		
06/06/2022	REZONING RESUBMITTAL #2		

PA / PM:	H. CHAN
DRAWN BY:	DV
JOB NO.:	PHX21-0034


SHEET
A4.1




BUILDING 1B NORTH ELEVATION
SCALE: 1/20"=1'-0" A

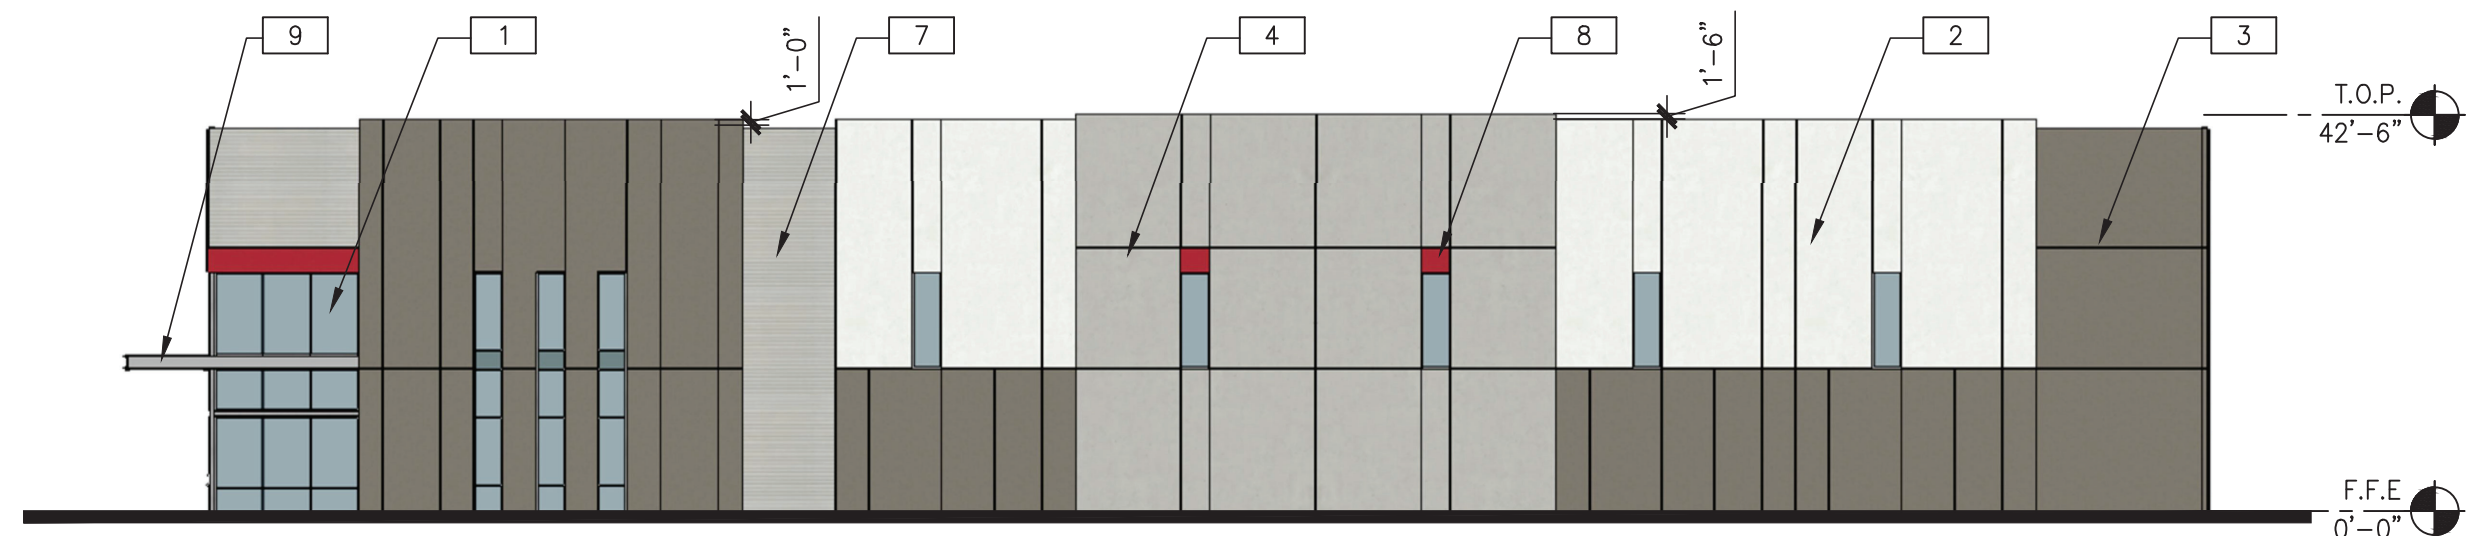

BUILDING 1B EAST ELEVATION
SCALE: 1/20"=1'-0" B

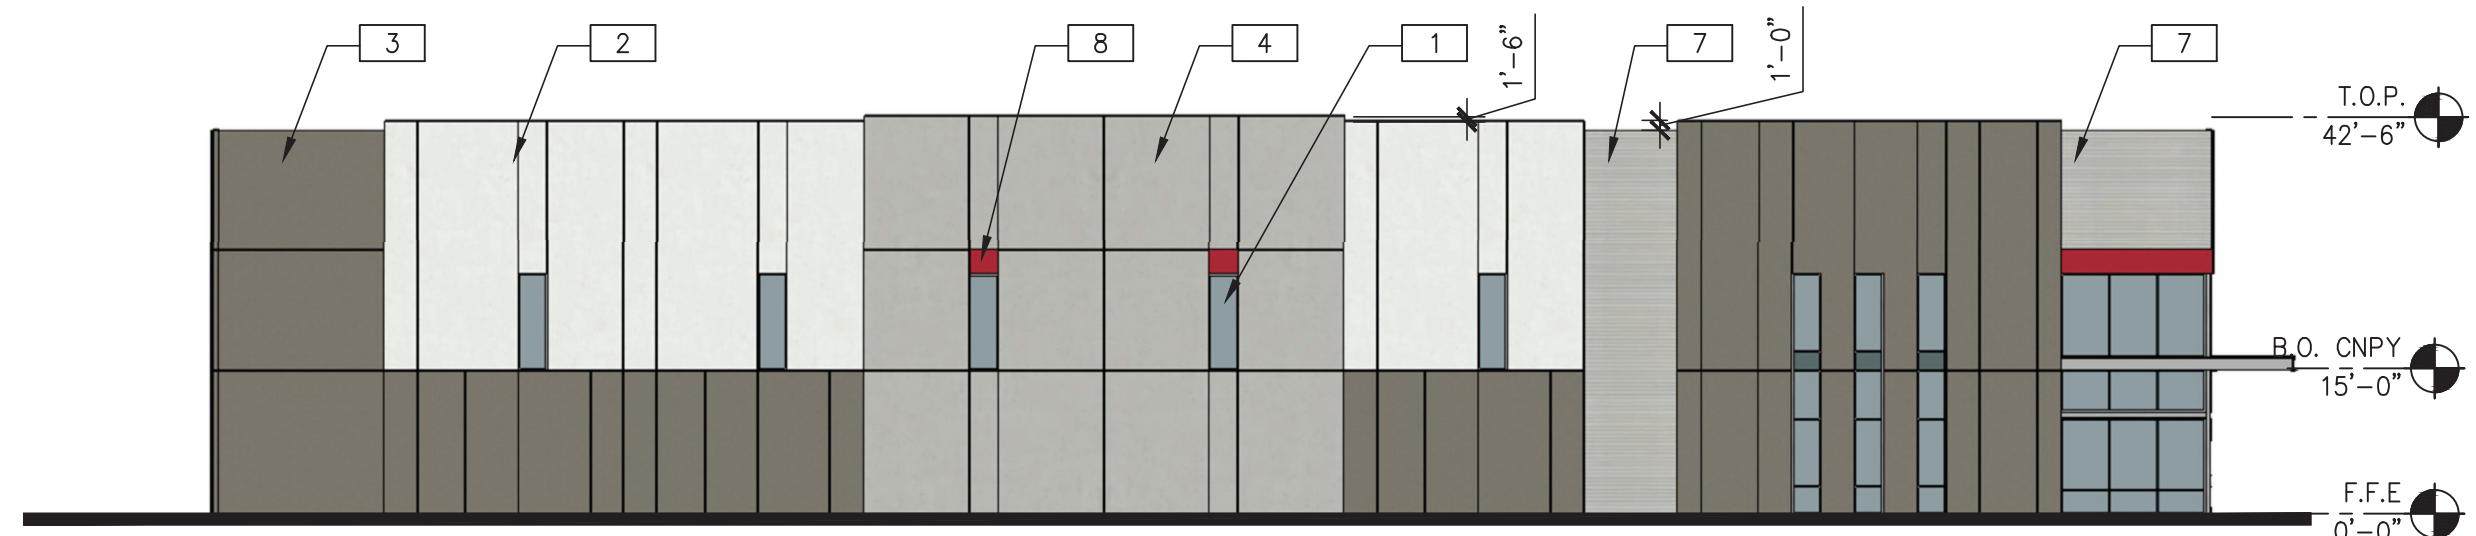

BUILDING 1B WEST ELEVATION
SCALE: 1/20"=1'-0" C

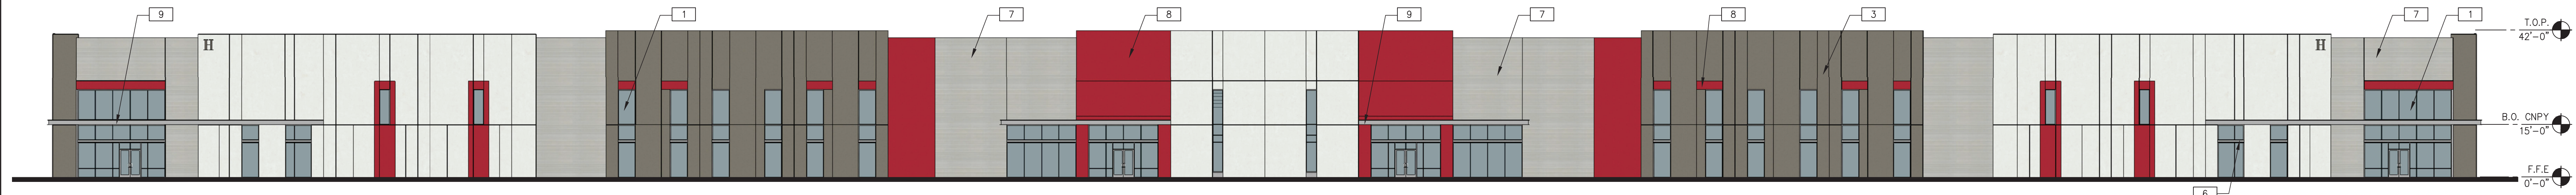

BUILDING 1B SOUTH ELEVATION
SCALE: 1/20"=1'-0" D

MATERIAL PERCENTAGES

NORTH

	SHERWIN WILLIAMS: EXTRA WHITE- SW7006 13166.5 SF - 41%
	SHERWIN WILLIAMS: SETTLEMENT- SW9594 10058 SF - 28%
	SHERWIN WILLIAMS: POSITIVE RED- SW6871 142.5 SF - < 1%
	FORMLINER PAINTED: SHERWIN WILLIAMS: ARGOS- SW7065 3510 SF - 13%
	VITRO GLASS: SOLARBLUE WITH SOLARBAN 60 ON 2 570 SF - 2%

SOUTH

	SHERWIN WILLIAMS: EXTRA WHITE- SW7006 8812 SF - 31%
	SHERWIN WILLIAMS: SETTLEMENT- SW9594 5695 SF - 21%
	SHERWIN WILLIAMS: POSITIVE RED- SW6871 3437 SF - 12%
	FORMLINER PAINTED: SHERWIN WILLIAMS: ARGOS- SW7065 5489 SF - 19%
	VITRO GLASS: SOLARBLUE WITH SOLARBAN 60 ON 2 4450 SF - 16%
	STEEL CANOPY 327 SF - 1%

EAST

	SHERWIN WILLIAMS: EXTRA WHITE- SW7006 1840 SF - 22%
	SHERWIN WILLIAMS: SETTLEMENT- SW9594 3200 SF - 37%
	SHERWIN WILLIAMS: POSITIVE RED- SW6871 48.5 SF - 1%
	SHERWIN WILLIAMS: ARGOS- SW7065 2050 SF - 24%
	FORMLINER PAINTED: SHERWIN WILLIAMS: ARGOS- SW7065 574 SF - 7%
	VITRO GLASS: SOLARBLUE WITH SOLARBAN 60 ON 2 724 SF - 9%
	STEEL CANOPY 32 SF - < 1%

WEST

	SHERWIN WILLIAMS: EXTRA WHITE- SW7006 1840 SF - 22%
	SHERWIN WILLIAMS: SETTLEMENT- SW9594 3200 SF - 37%
	SHERWIN WILLIAMS: POSITIVE RED- SW6871 48.5 SF - 1%
	SHERWIN WILLIAMS: ARGOS- SW7065 2050 SF - 24%
	FORMLINER PAINTED: SHERWIN WILLIAMS: ARGOS- SW7065 574 SF - 7%
	VITRO GLASS: SOLARBLUE WITH SOLARBAN 60 ON 2 724 SF - 9%
	STEEL CANOPY 32 SF - < 1%

COLOR LEGEND

	BASE COLOR: SHERWIN WILLIAMS: EXTRA WHITE- SW7006
	BASE COLOR: SHERWIN WILLIAMS: SETTLEMENT- SW9594
	FORMLINER COLOR: SHERWIN WILLIAMS: ARGOS- SW7065
	ACCENT COLOR: SHERWIN WILLIAMS: POSITIVE RED- SW6871

ELEVATION NOTES

- VITRO GLASS: SOLARBLUE WITH SOLARBAN 60 ON
- SHERWIN WILLIAMS: EXTRA WHITE- SW7006
- SHERWIN WILLIAMS: SETTLEMENT- SW9594
- SHERWIN WILLIAMS: ARGOS- SW7065
- FORMLINER PAINTED: SHERWIN WILLIAMS: SETTLEMENT- 9594
- CLEAR ANODIZED ALUMINUM MULLIONS
- US FORMLINER: 1/31 RIB TYPE C- COLOR TO MATCH SHERWIN WILLIAMS: ARGOS- SW7065
- SHERWIN WILLIAMS: POSITIVE RED - SW 6871
- STEEL CANOPY


BUILDING 1B OVERALL ELEVATIONS

DATE	REVISIONS	DATE	REVISIONS
03/14/2022	01 CITY SUBMITTAL		
04/18/2022	REZONING RESUBMITTAL		
06/06/2022	REZONING RESUBMITTAL #2		
1			

PA / PM:	H. CHAN
DRAWN BY:	DV
JOB NO.:	PHX21-0034

SHEET
A4.2

Rev. 03 Jun 2022

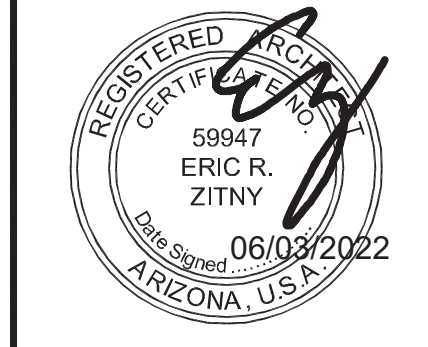


BASELINE LOGISTICS PARK E INVERNESS AVE & SUNVIEW MESA, ARIZONA


WARE MALCOMB
Leading Design for Commercial Real Estate

architecture
planning
interior design
graphics
civil engineering
2777 E. Camelback Rd. Suite 325
Phoenix, AZ 85016
P: 602.997.1000
F: 480.957.2388


W:\PHX\21\0034\00\Architectural\04\UD\PLANNING\0034_A42a.dwg

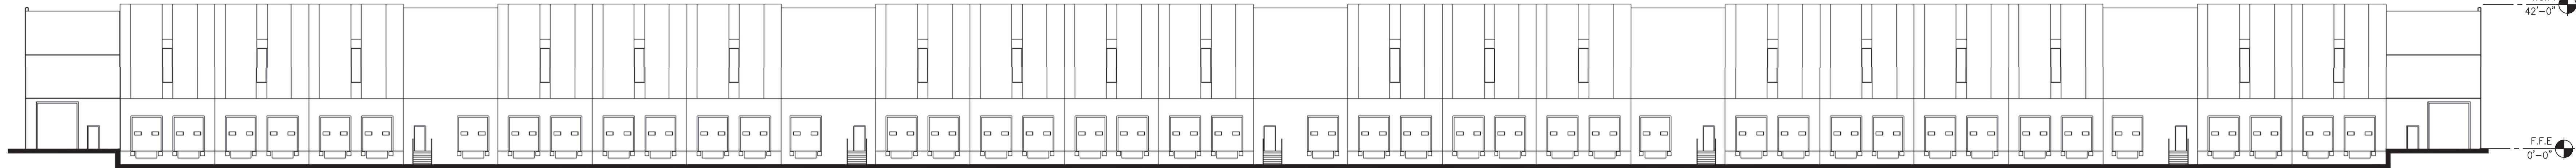


BUILDING 1B NORTH ELEVATION BW
SCALE: 1/20"=1'-0" A

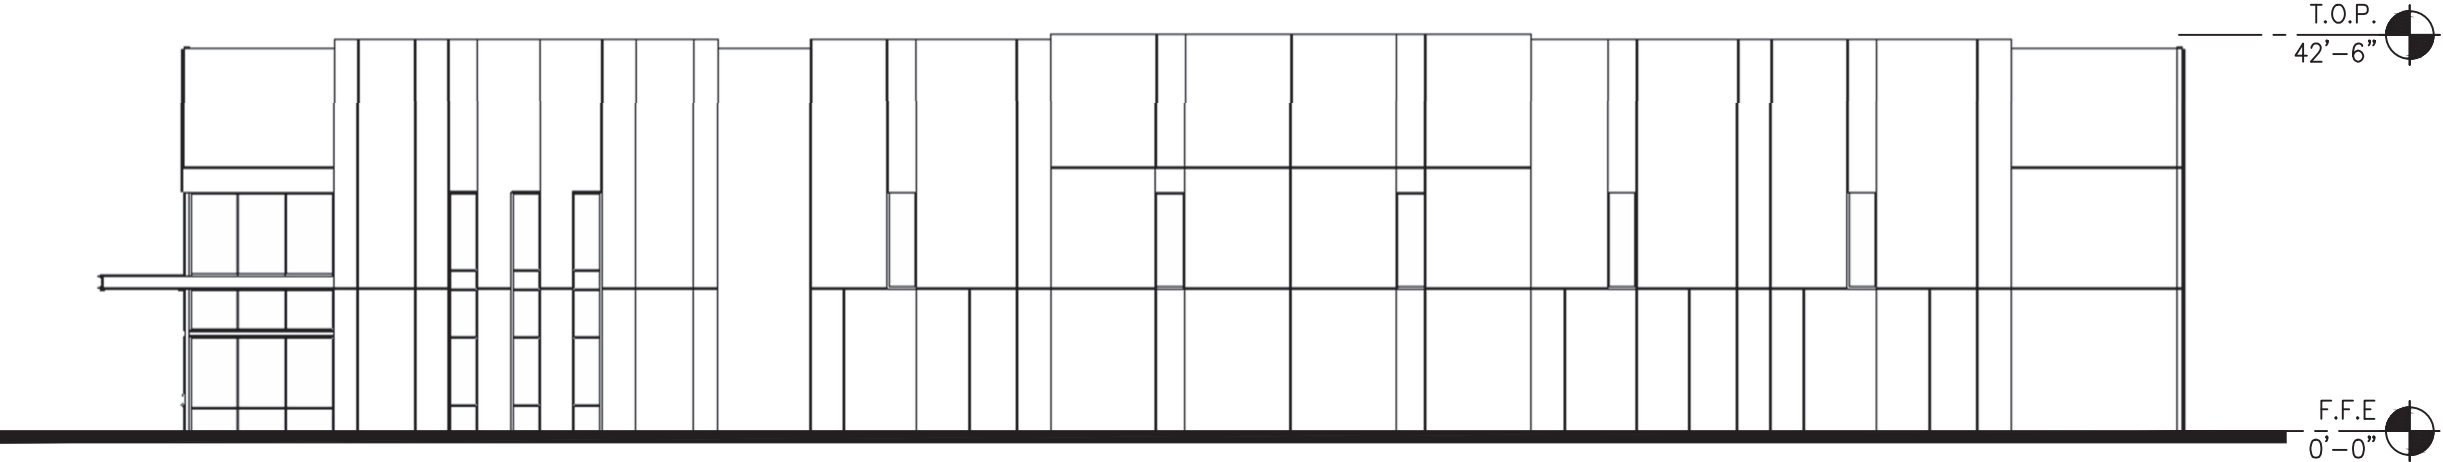

BUILDING 1B EAST ELEVATION BW
SCALE: 1/20"=1'-0" B

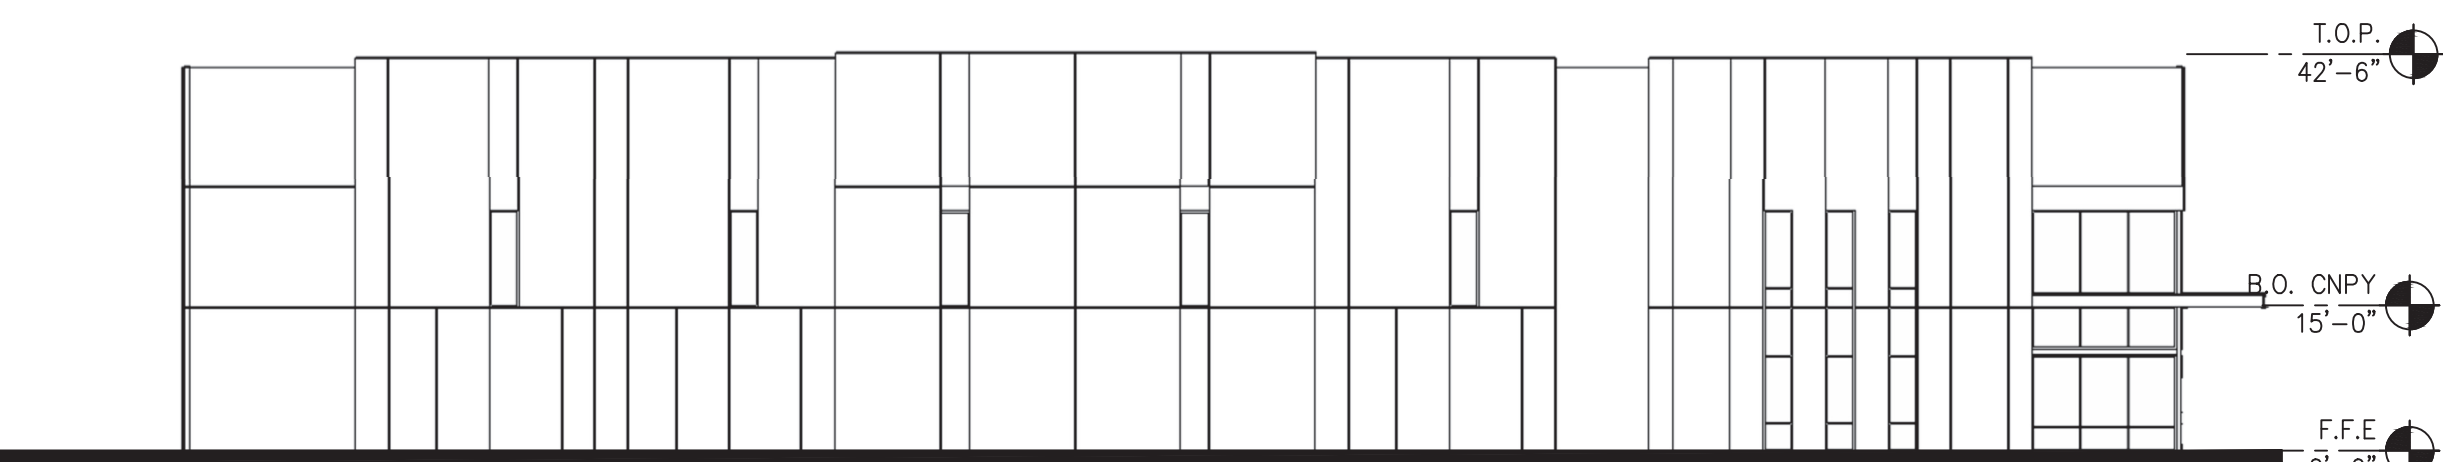

BUILDING 1B WEST ELEVATION BW
SCALE: 1/20"=1'-0" C

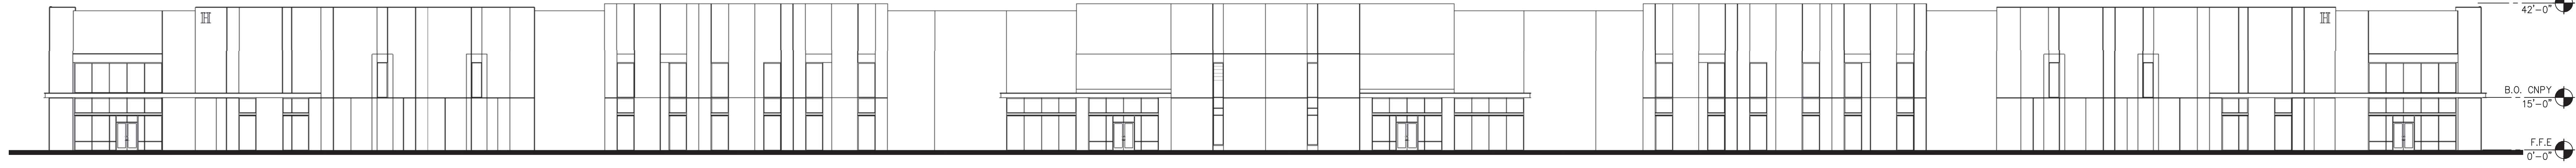

BUILDING 1B SOUTH ELEVATION BW
SCALE: 1/20"=1'-0" D



architecture
planning
interior design
graphics
civil engineering
2777 E. Camelback Rd. Suite 325
Phoenix, AZ 85016
P: 480.967.2288
F: 480.967.2288

WARE MALCOMB
Leading Design for Commercial Real Estate


**BASELINE LOGISTICS
PARK**
E INVERNESS AVE & SUNVIEW
MESA, ARIZONA

BUILDING 1B OVERALL ELEVATIONS BW			
DATE	REMARKS	DATE	REMARKS
03/12/2022	DR. CITY SUBMITTAL		
04/18/2022	REZONING RESUBMITTAL		
05/05/2022	REZONING RESUBMITTAL #2		


PA / PM:	H. CHAN
DRAWN BY:	DV
JOB NO.:	PHX21-0034

SHEET
A4.2a


THESE DRAWINGS AND SPECIFICATIONS ARE THE PROPERTY AND COPYRIGHT OF WARE MALCOMB AND SHALL NOT BE USED ON ANY OTHER WORK EXCEPT BY AGREEMENT WITH WARE MALCOMB. WRITTEN DIMENSIONS SHALL TAKE PRECEDENCE OVER SCALED DIMENSIONS AND SHALL BE VERIFIED ON THE JOB SITE. ANY DISCREPANCY SHALL BE BROUGHT TO THE NOTICE OF WARE MALCOMB PRIOR TO THE COMMENCEMENT OF ANY WORK.

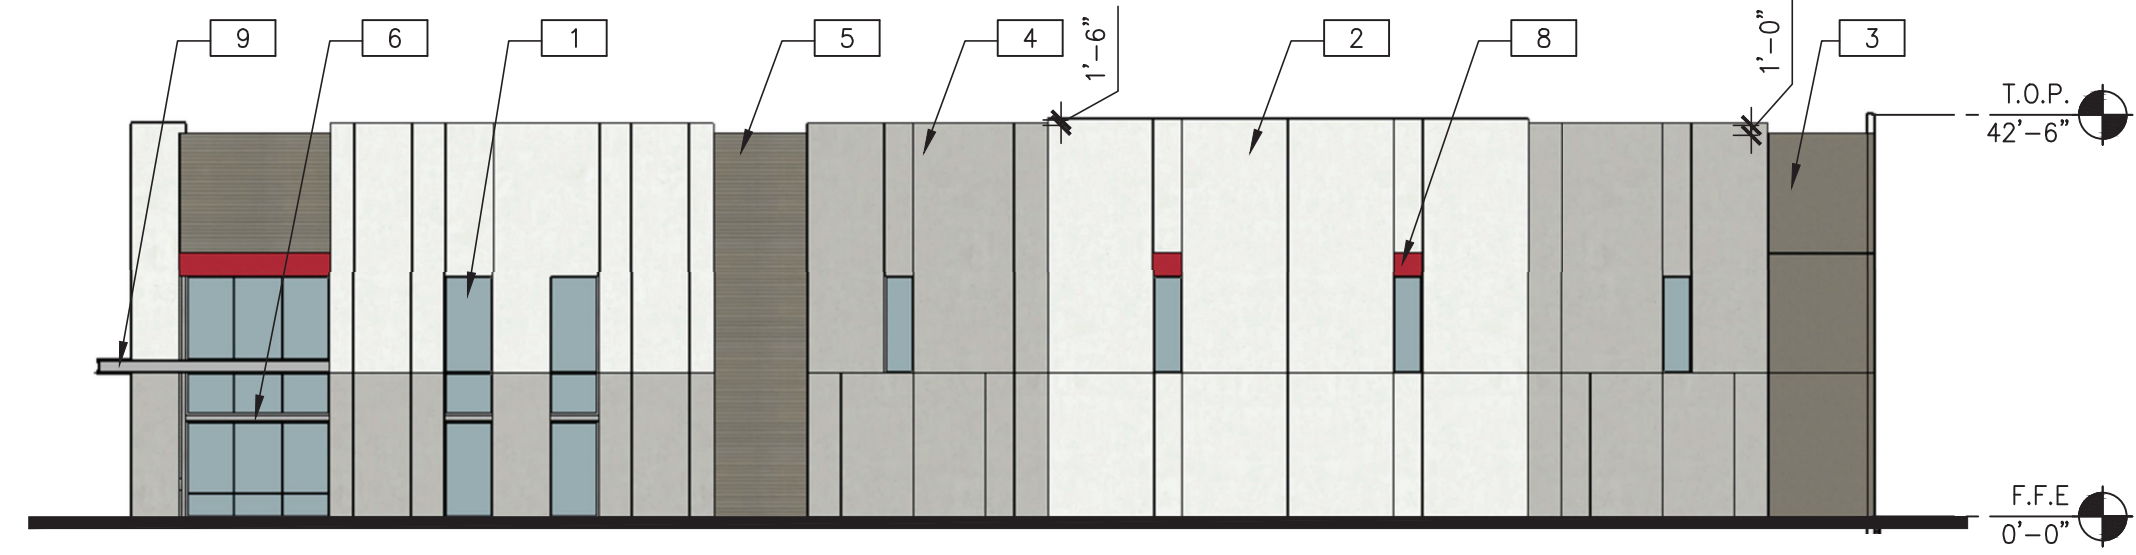


BUILDING 1C NORTH ELEVATION
SCALE: 1/20"=1'-0"

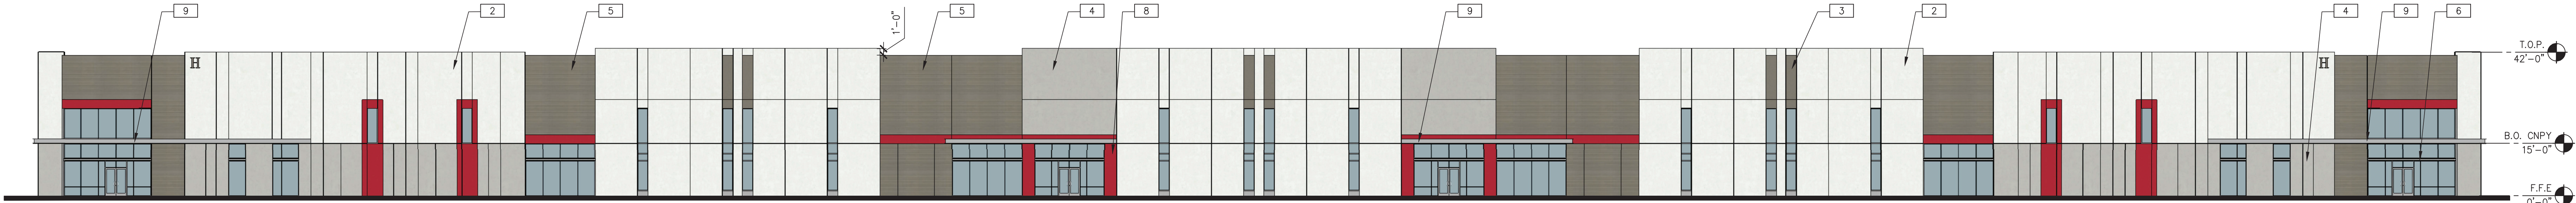

BUILDING 1C EAST ELEVATION
SCALE: 1/20"=1'-0"

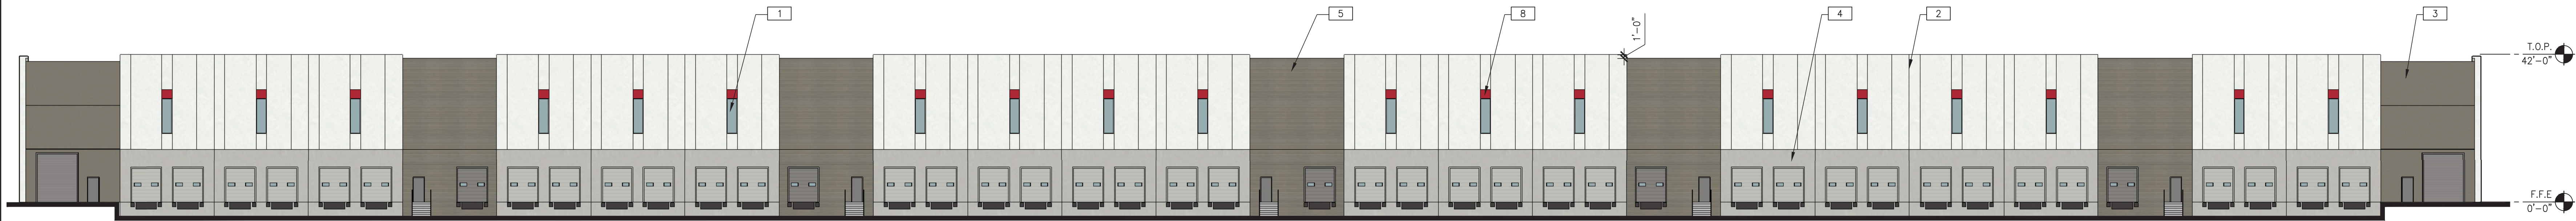

BUILDING 1C WEST ELEVATION
SCALE: 1/20"=1'-0"

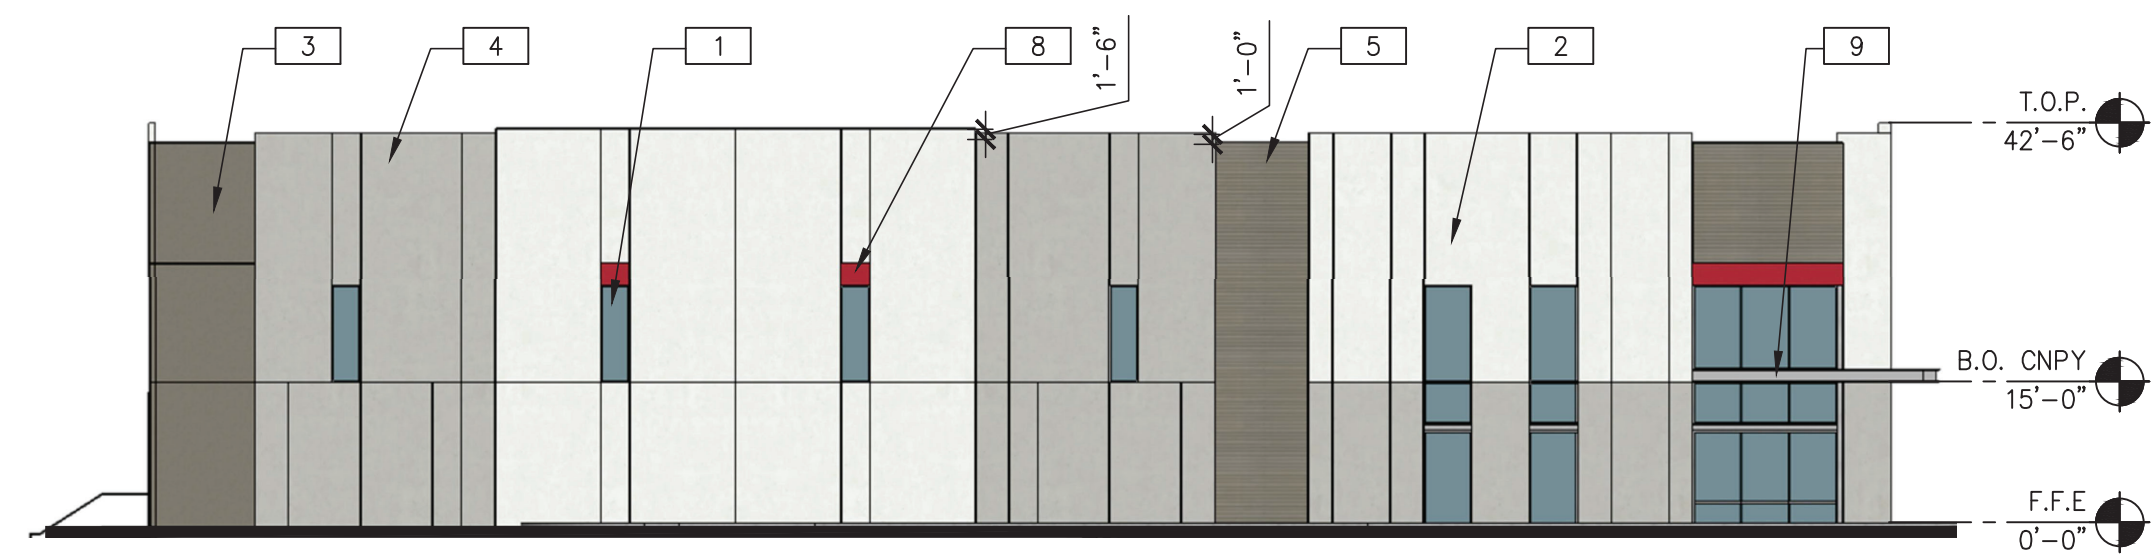

BUILDING 1C SOUTH ELEVATION
SCALE: 1/20"=1'-0"

MATERIAL PERCENTAGES

NORTH

	SHERWIN WILLIAMS: EXTRA WHITE- SW7006 3071 SF - 41%
	SHERWIN WILLIAMS: SETTLEMENT- SW9594 436 SF - 6%
	SHERWIN WILLIAMS: POSITIVE RED- SW6871 54 SF - 1%
	FORMLINER PAINTED: SHERWIN WILLIAMS: SETTLEMENT- SW9594 583 SF - 8%
	SHERWIN WILLIAMS: ARGOS- SW7065 2520 SF - 34%
	VITRO GLASS: SOLARBLUE WITH SOLARBAN 60 ON 2 656 SF - 9%
	STEEL CANOPY 32 SF - < 1%

SOUTH

	SHERWIN WILLIAMS: EXTRA WHITE- SW7006 3071SF - 41%
	SHERWIN WILLIAMS: SETTLEMENT- SW9594 436 SF - 6%
	SHERWIN WILLIAMS: POSITIVE RED- SW6871 54 SF - 1%
	FORMLINER PAINTED: SHERWIN WILLIAMS: SETTLEMENT- SW9594 583 SF - 8%
	SHERWIN WILLIAMS: ARGOS- SW7065 2520 SF - 34%
	VITRO GLASS: SOLARBLUE WITH SOLARBAN 60 ON 2 656 SF - 9%
	STEEL CANOPY 32 SF - < 1%

EAST

	SHERWIN WILLIAMS: EXTRA WHITE- SW7006 14079 SF - 49%
	SHERWIN WILLIAMS: SETTLEMENT- SW9594 253 SF - < 1%
	SHERWIN WILLIAMS: POSITIVE RED- SW6871 1200 SF - 4%
	FORMLINER PAINTED: SHERWIN WILLIAMS: SETTLEMENT- SW9594 4964 SF - 17%
	SHERWIN WILLIAMS: ARGOS- SW7065 3700 SF - 13%
	VITRO GLASS: SOLARBLUE WITH SOLARBAN 60 ON 2 4206 SF - 15%
	STEEL CANOPY 275 SF - 1%

WEST

	SHERWIN WILLIAMS: EXTRA WHITE- SW7006 13072 SF - 41%
	SHERWIN WILLIAMS: SETTLEMENT- SW9594 7990 SF - 25%
	SHERWIN WILLIAMS: POSITIVE RED- SW6871 490 SF - 2%
	FORMLINER PAINTED: SHERWIN WILLIAMS: SETTLEMENT- SW9594 4964 SF - 16%
	VITRO GLASS: SOLARBLUE WITH SOLARBAN 60 ON 2 570 SF - 2%

ELEVATION NOTES

- VITRO GLASS: SOLARBLUE WITH SOLARBAN 60 ON
- SHERWIN WILLIAMS: EXTRA WHITE- SW7006
- SHERWIN WILLIAMS: SETTLEMENT- SW9594
- SHERWIN WILLIAMS: ARGOS- SW7065
- FORMLINER PAINTED: SHERWIN WILLIAMS: SETTLEMENT- 9594
- CLEAR ANODIZED ALUMINUM MULLIONS
- US FORMLINER: 1/31 RIB TYPE C- COLOR TO MATCH SHERWN WILLIAMS: ARGOS- SW7065
- SHERWIN WILLIAMS: POSITIVE RED - SW 6871
- STEEL CANOPY

BUILDING 1C OVERALL ELEVATIONS

DATE	REMARKS	DATE	REMARKS
03/14/2022	DR. CITY SUBMITTAL		
04/18/2022	REZONING RESUBMITTAL		
06/06/2022	REZONING RESUBMITTAL #2		

PA / PM:	H. CHAN
DRAWN BY:	CAOD
JOB NO.:	PHX21-0034

BASELINE LOGISTICS PARK E INVERNESS AVE & SUNVIEW MESA, ARIZONA




architecture
planning
interior
graphics
civil engineering

2777 E. Camelback Rd. Suite 325
Phoenix, AZ 85016
P: 602.997.1111
F: 480.957.2388

WARE MALCOMB
Leading Design for Commercial Real Estate

THESE DRAWINGS AND SPECIFICATIONS ARE THE PROPERTY AND COPYRIGHT OF WARE MALCOMB AND SHALL NOT BE USED ON ANY OTHER WORK EXCEPT BY AGREEMENT WITH WARE MALCOMB. WRITTEN DIMENSIONS SHALL TAKE PRECEDENCE OVER SCALED DIMENSIONS AND SHALL BE VERIFIED ON THE JOB SITE. ANY DISCREPANCY SHALL BE BROUGHT TO THE NOTICE OF WARE MALCOMB PRIOR TO THE COMMENCEMENT OF ANY WORK.

W:\PHX\21\0034\00\Architectural\04\00\PLANNING\0034_A4.3a.dwg

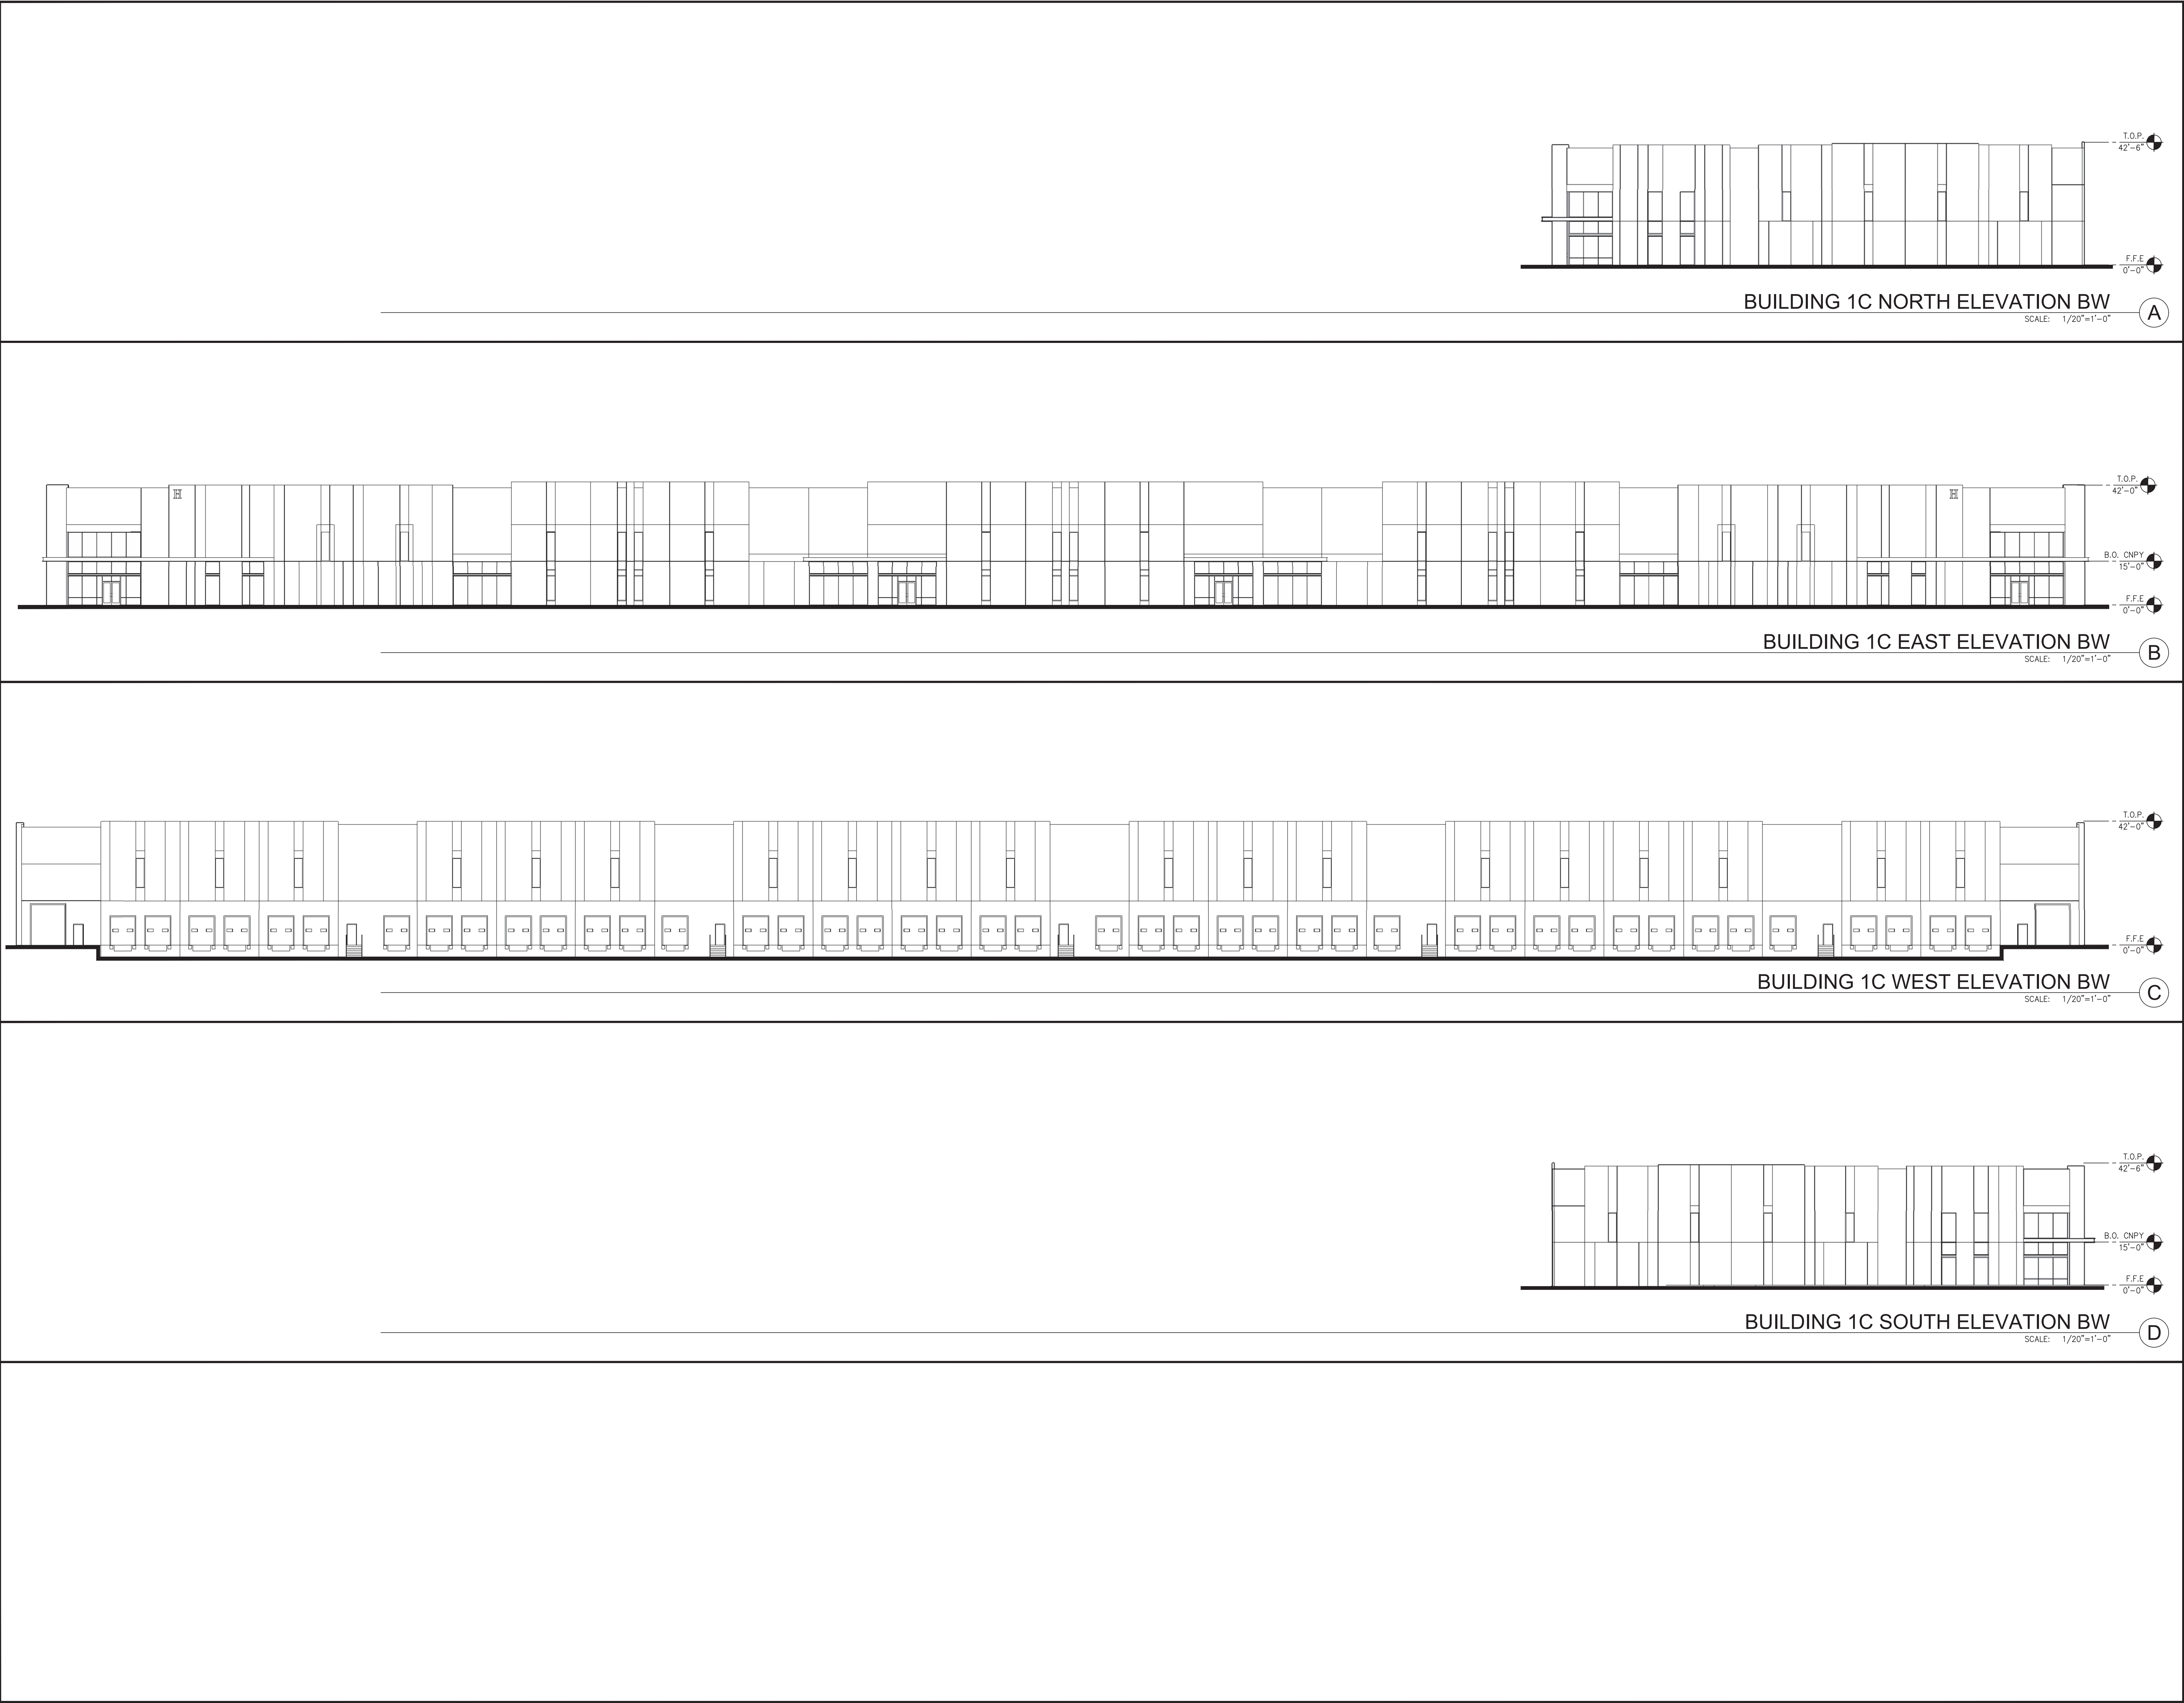

architecture
planning
interiors
graphics
civil engineering

2777 E. Camelback Rd. Suite 325
Phoenix, AZ 85016
Phone: 602.998.1100
Fax: 602.998.1101
F-480.917.2388

WARE MALCOMB
Leading Design for Commercial Real Estate

REGISTERED PROFESSIONAL ARCHITECT
59947
ERIC R. ZITNY
06/03/2022
ARIZONA, U.S.A.

BASELINE LOGISTICS PARK
E INVERNESS AVE & SUNVIEW
MESA, ARIZONA

BUILDING 1C OVERALL ELEVATIONS BW			
DATE	REMARKS	DATE	REMARKS
03/12/2022	DR. CITY SUBMITTAL		
04/18/2022	REZONING RESUBMITTAL		
05/05/2022	REZONING RESUBMITTAL #2		


PA / PM:	H. CHAN
DRAWN BY:	CADD
JOB NO.:	PHX21-0034

SHEET


A4.3a

PH: 03 Jun 2022


THESE DRAWINGS AND SPECIFICATIONS ARE THE PROPERTY AND COPYRIGHT OF WARE MALCOMB AND SHALL NOT BE USED ON ANY OTHER WORK EXCEPT BY AGREEMENT WITH WARE MALCOMB. WRITTEN DIMENSIONS SHALL TAKE PRECEDENCE OVER SCALED DIMENSIONS AND SHALL BE VERIFIED ON THE JOB SITE. ANY DISCREPANCY SHALL BE BROUGHT TO THE NOTICE OF WARE MALCOMB PRIOR TO THE COMMENCEMENT OF ANY WORK.

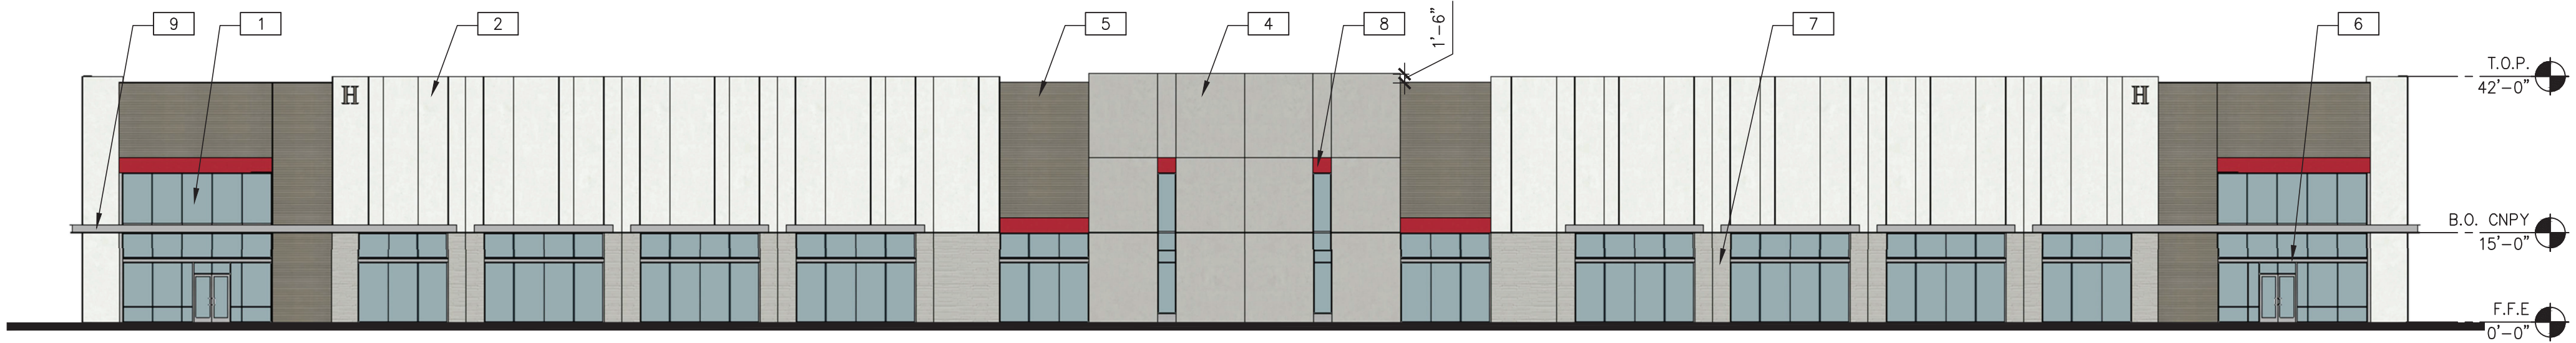


BUILDING 2A NORTH ELEVATION
SCALE: 1/20"=1'-0"

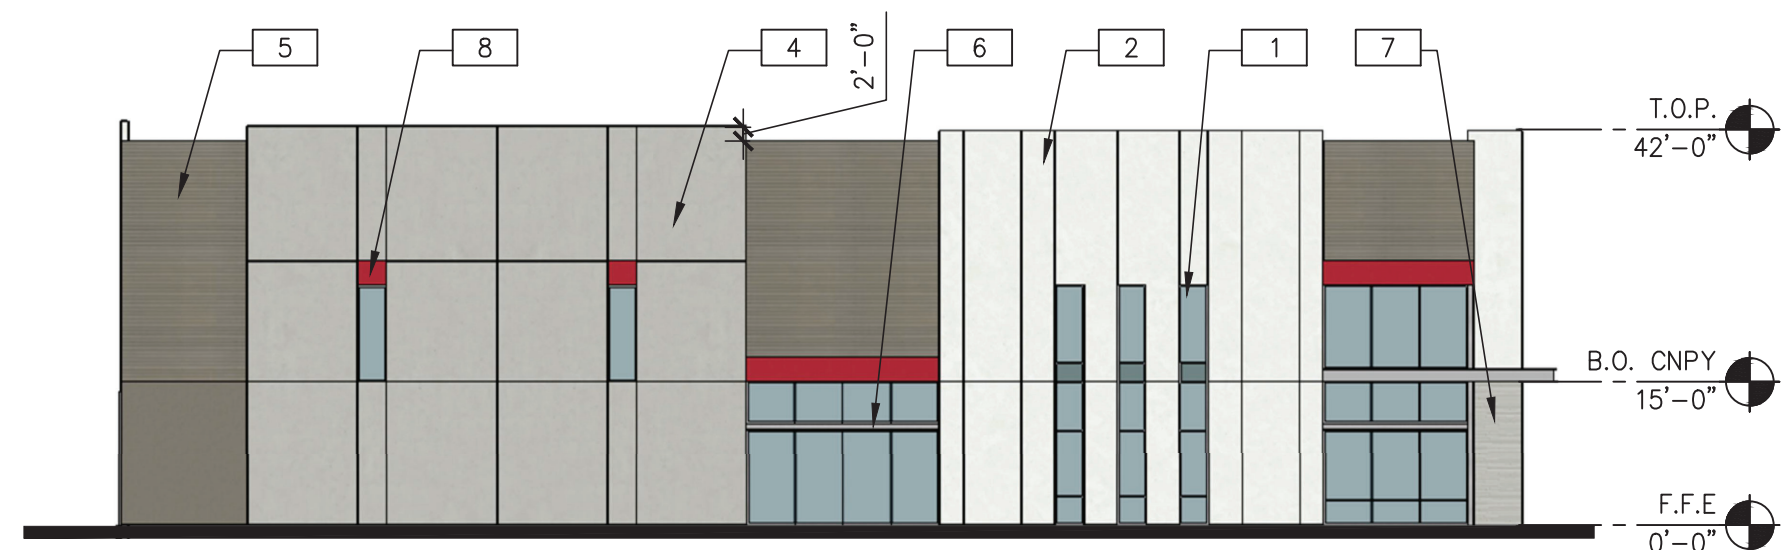

BUILDING 2A EAST ELEVATION
SCALE: 1/20"=1'-0"

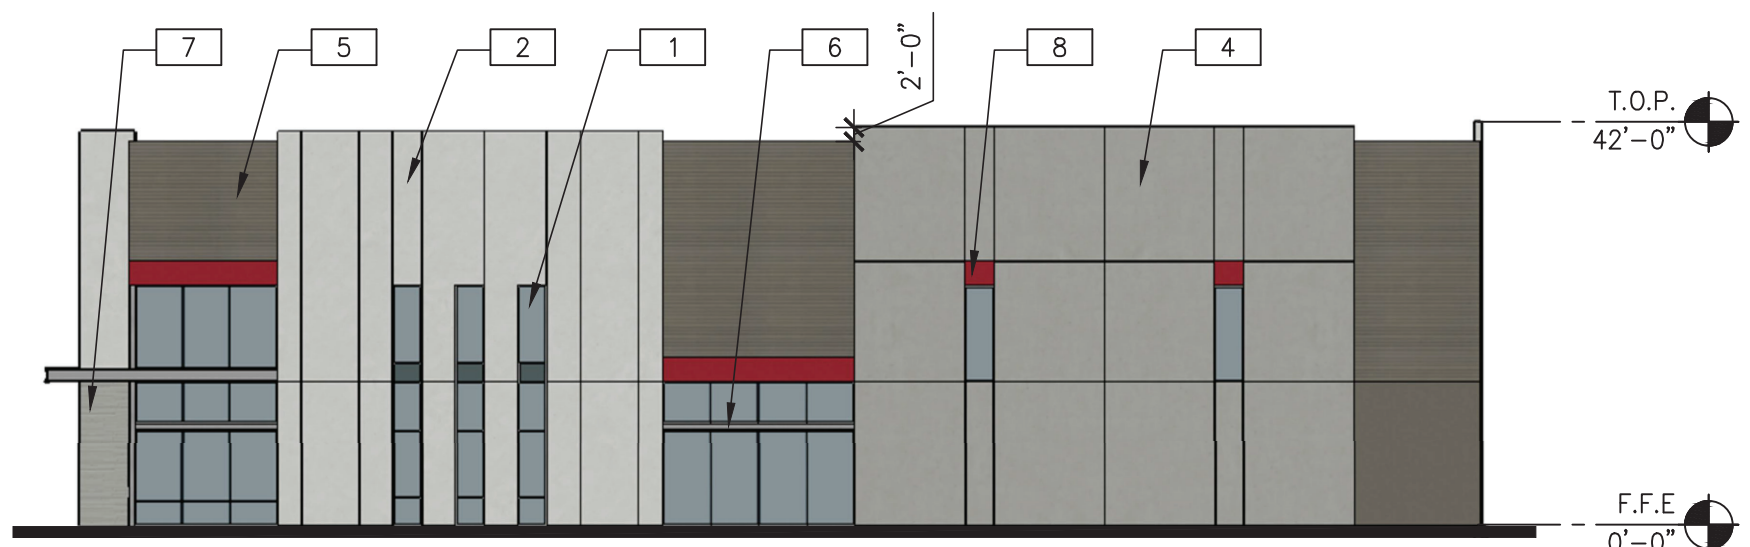

BUILDING 2A WEST ELEVATION
SCALE: 1/20"=1'-0"

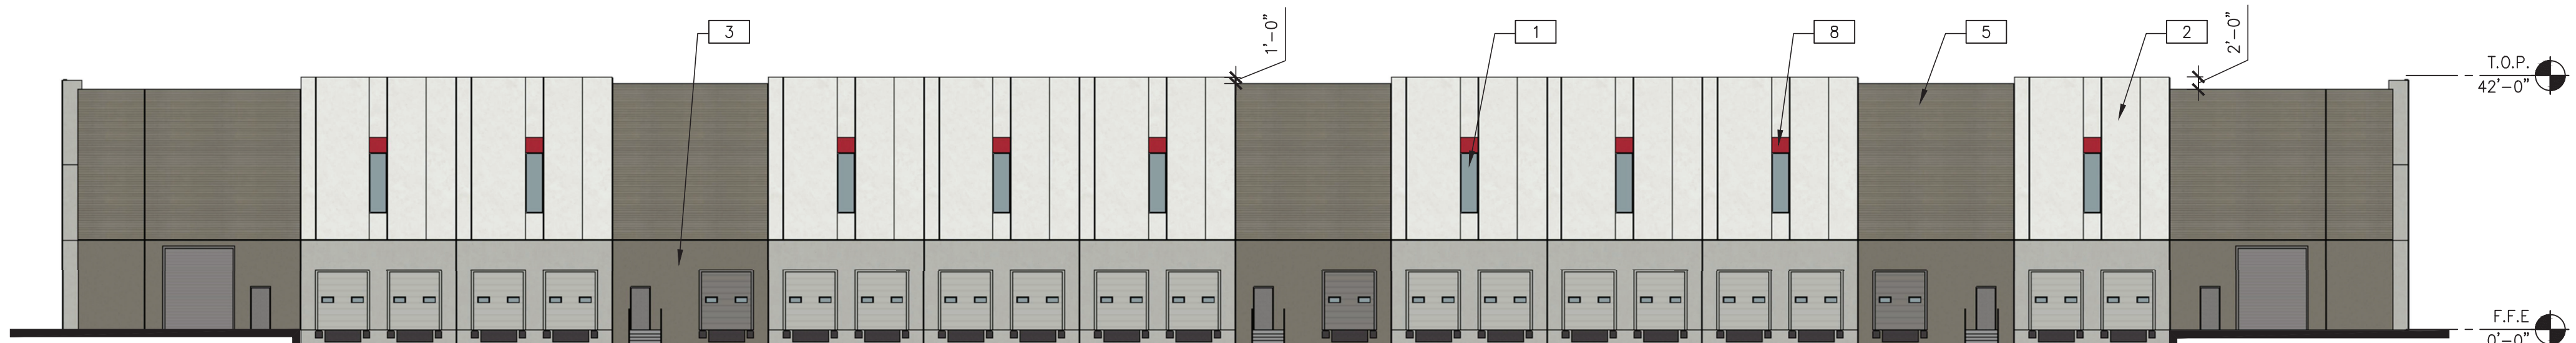

BUILDING 2A SOUTH ELEVATION
SCALE: 1/20"=1'-0"

MATERIAL PERCENTAGES

NORTH

	SHERWIN WILLIAMS: EXTRA WHITE- SW7006 6184SF - 39%
	FORMLINER PAINTED: SHERWIN WILLIAMS: SETTLEMENT- SW9594 2068 SF - 13%
	SHERWIN WILLIAMS: POSITIVE RED- SW6871 218 SF - 1%
	FORMLINER PAINTED: SHERWIN WILLIAMS: ARGOS- SW7065 1315 SF - 8%
	SHERWIN WILLIAMS: ARGOS- SW7065 1900 SF - 12%
	VITRO GLASS: SOLARBLUE WITH SOLARBAN 60 ON 2 3950 SF - 25%
	STEEL CANOPY 322 SF - 2%

SOUTH

	SHERWIN WILLIAMS: EXTRA WHITE- SW7006 5964SF - 34%
	SHERWIN WILLIAMS: SETTLEMENT- SW9594 1720 SF - 10%
	FORMLINER PAINTED: SHERWIN WILLIAMS: SETTLEMENT- SW9594 3815 SF - 22%
	SHERWIN WILLIAMS: POSITIVE RED- SW6871 67.5 SF - < 1%
	SHERWIN WILLIAMS: ARGOS- SW7065 3112 SF - 18%
	VITRO GLASS: SOLARBLUE WITH SOLARBAN 60 ON 2 270 SF - 2%

EAST

	SHERWIN WILLIAMS: EXTRA WHITE- SW7006 2578 SF - 26%
	SHERWIN WILLIAMS: SETTLEMENT- SW9594 331 SF - 3%
	FORMLINER PAINTED: SHERWIN WILLIAMS: SETTLEMENT- SW9594 1616 SF - 16%
	SHERWIN WILLIAMS: POSITIVE RED- SW6871 180 SF - 2%
	SHERWIN WILLIAMS: ARGOS- SW7065 3467 SF - 35%
	FORMLINER PAINTED: SHERWIN WILLIAMS: ARGOS- SW7065 123 SF - 1%
	VITRO GLASS: SOLARBLUE WITH SOLARBAN 60 ON 2 1600 SF - 16%
	STEEL CANOPY 32 SF - 1%

WEST

	SHERWIN WILLIAMS: EXTRA WHITE- SW7006 2578 SF - 26%
	SHERWIN WILLIAMS: SETTLEMENT- SW9594 331 SF - 3%
	FORMLINER PAINTED: SHERWIN WILLIAMS: SETTLEMENT- SW9594 1616 SF - 16%
	SHERWIN WILLIAMS: POSITIVE RED- SW6871 180 SF - 2%
	SHERWIN WILLIAMS: ARGOS- SW7065 3467 SF - 35%
	FORMLINER PAINTED: SHERWIN WILLIAMS: ARGOS- SW7065 123 SF - 1%
	VITRO GLASS: SOLARBLUE WITH SOLARBAN 60 ON 2 1600 SF - 16%
	STEEL CANOPY 32 SF - 1%

ELEVATION NOTES

- VITRO GLASS: SOLARBLUE WITH SOLARBAN 60 ON 2
- SHERWIN WILLIAMS: EXTRA WHITE- SW7006
- SHERWIN WILLIAMS: SETTLEMENT- SW9594
- SHERWIN WILLIAMS: ARGOS- SW7065
- FORMLINER PAINTED: SHERWIN WILLIAMS: SETTLEMENT- 9594
- CLEAR ANODIZED ALUMINUM MULLIONS
- US FORMLINER: 1/31 RIB TYPE C- COLOR TO MATCH SHERWIN WILLIAMS: ARGOS- SW7065
- SHERWIN WILLIAMS: POSITIVE RED - SW 6871
- STEEL CANOPY

BUILDING 2A OVERALL ELEVATIONS

DATE	REMARKS	DATE	REMARKS
03/14/2022	DR. CITY SUBMITTAL		
04/18/2022	REZONING RESUBMITTAL		
06/06/2022	REZONING RESUBMITTAL #2		

PA / PM:	H. CHAN
DRAWN BY:	CADD
JOB NO.:	PHX21-0034

SHEET
A4.4

THESE DRAWINGS AND SPECIFICATIONS ARE THE PROPERTY AND COPYRIGHT OF WARE MALCOMB AND SHALL NOT BE USED ON ANY OTHER WORK EXCEPT BY AGREEMENT WITH WARE MALCOMB. WRITTEN DIMENSIONS SHALL TAKE PRECEDENCE OVER SCALED DIMENSIONS AND SHALL BE VERIFIED ON THE JOB SITE. ANY DISCREPANCY SHALL BE BROUGHT TO THE NOTICE OF WARE MALCOMB PRIOR TO THE COMMENCEMENT OF ANY WORK.

architecture
planning
interior design
graphics
civil engineering




BASELINE LOGISTICS
PARK
E INVERNESS AVE & SUNVIEW
MESA, ARIZONA

DATE	REMARKS	DATE	REMARKS
03/14/2022	DR. CITY SUBMITTAL		
04/18/2022	REZONING RESUBMITTAL		
06/06/2022	REZONING RESUBMITTAL #2		

PA / PM:	H. CHAN
DRAWN BY:	CADD
JOB NO.:	PHX21-0034

SHEET
A4.4


W:\PHX\21\0034\00\Architectural\04\UD\PLANNING\0034_A44a.dwg

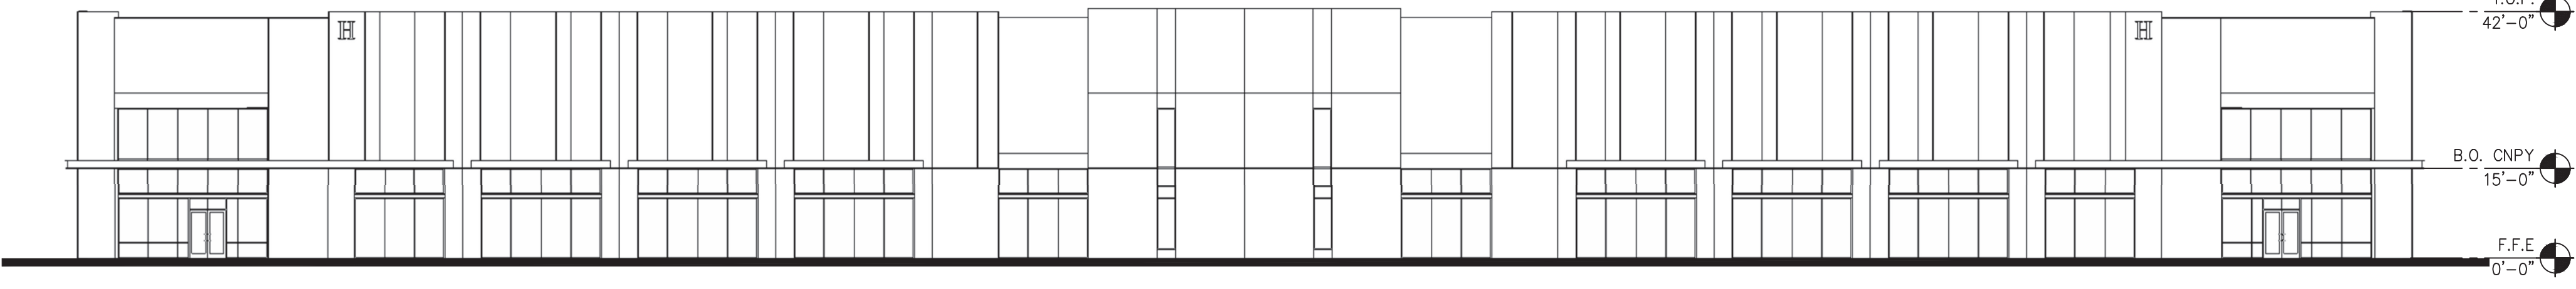


BUILDING 2A NORTH ELEVATION BW
SCALE: 1/20"=1'-0" (A)



BUILDING 2A EAST ELEVATION BW
SCALE: 1/20"=1'-0" (B)

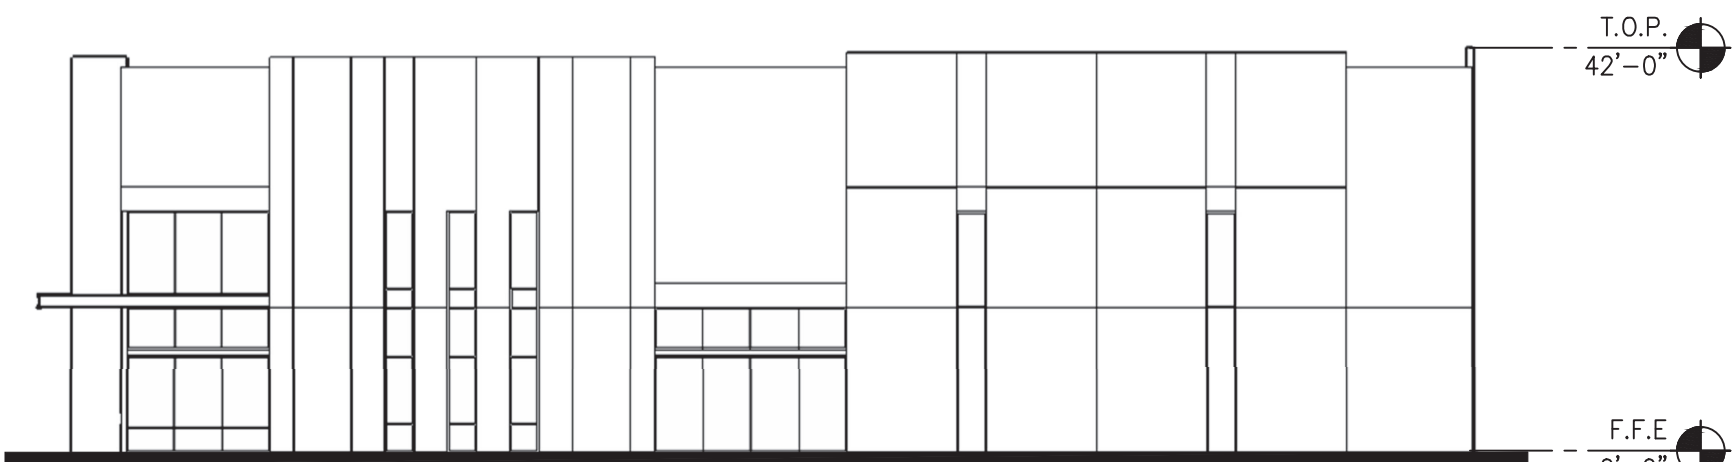

BUILDING 2A WEST ELEVATION BW
SCALE: 1/20"=1'-0" (C)

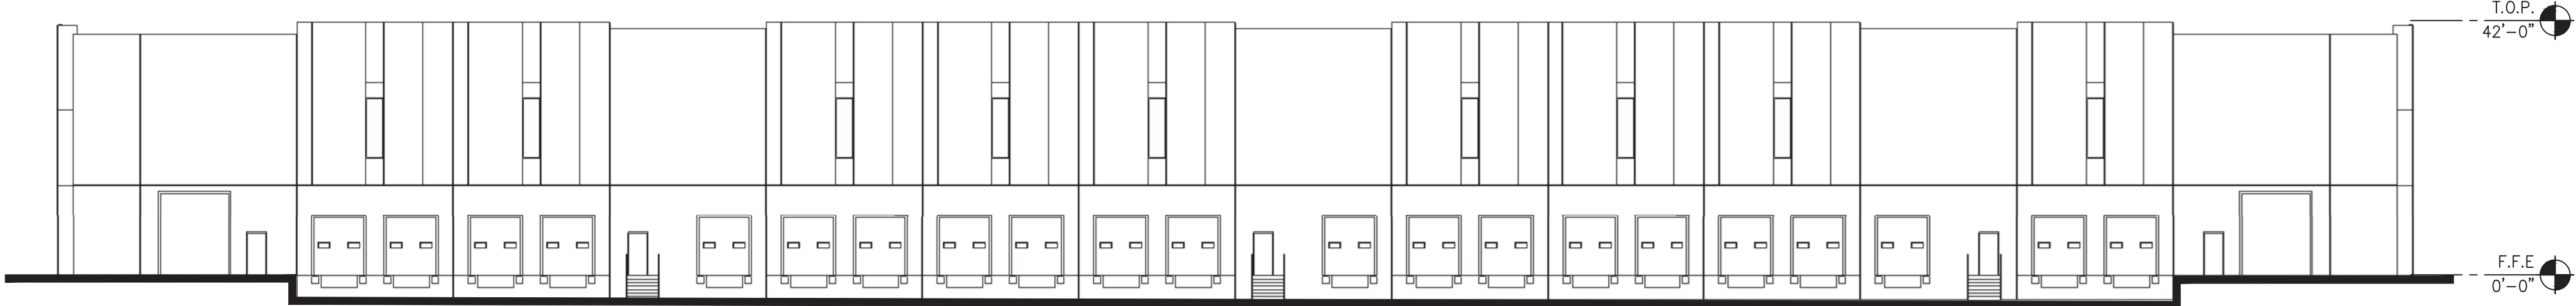


BUILDING 2A SOUTH ELEVATION BW
SCALE: 1/20"=1'-0" (D)

WARE MALCOMB
Leading Design for Commercial Real Estate

architecture
planning
interiors
graphics
civil engineering

2777 E Camelback Rd, Suite 325
Phoenix, AZ 85016
Phone: 602.954.1000
Fax: 602.954.1001
E: 480.957.2388

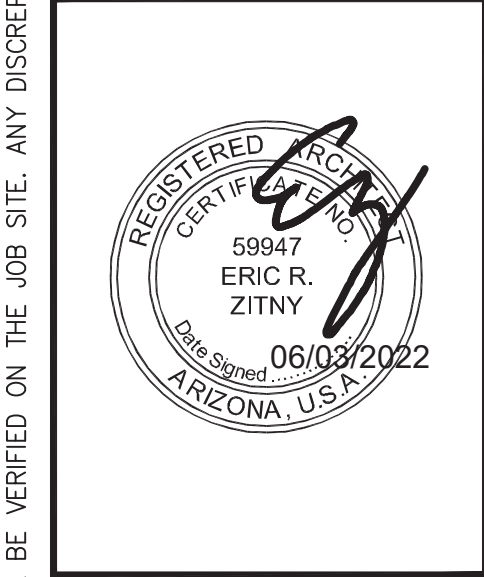

BASILINE LOGISTICS
PARK
E INVERNESS AVE & SUNVIEW
MESA, ARIZONA

BUILDING 2A OVERALL ELEVATIONS BW			
DATE	REMARKS	DATE	REMARKS
03/14/2022	DR. CITY SUBMITTAL		
04/18/2022	REZONING RESUBMITTAL		
05/05/2022	REZONING RESUBMITTAL #2		

PA / PM:	H. CHAN
DRAWN BY:	DV
JOB NO.:	PHX21-0034

SHEET

A4.4a

PH: 03 Jun 2022



	SHERWIN WILLIAMS: EXTRA WHITE- SW7006 59645F - 34%
	SHERWIN WILLIAMS: SETTLEMENT- SW9594 1720 SF - 10%
	FORMULINE PAINTED: SHERWIN WILLIAMS: SETTLEMENT- SW9594 3815 SF - 22%
	SHERWIN WILLIAMS: POSITIVE RED- SW6871 67.5 SF - < 1%
	SHERWIN WILLIAMS: ARGOS- SW7065 3112 SF - 18%
	VITRO GLASS: SOLARBLUE WITH SOLARBAN 60 ON 2 270 SF - 2%

	SHERWIN WILLIAMS: EXTRA WHITE- SW7006 6184SF - 39%
	FORMLINER PAINTED: SHERWIN WILLIAMS: SETTLEMENT- SW5994 2068 SF - 13%
	SHERWIN WILLIAMS: POSITIVE RED- SW6871 218 SF - 1%
	FORMLINER PAINTED: SHERWIN WILLIAMS: ARGOS- SW7065 1315 SF - 8%
	SHERWIN WILLIAMS: ARGOS- SW7065 1900 SF - 12%
	VITRO GLASS: SOLARBLUE WITH SOLARBAN 60 ON 2 3950 SF - 25%
	STEEL CANOPY

	SHERWIN WILLIAMS: EXTRA WHITE- SW7006 2578 SF = 26%
	SHERWIN WILLIAMS: SETTLEMENT- SW9594 331 SF = 3%
	FORMLINER PAINTED: SHERWIN WILLIAMS: SETTLEMENT- SW9594 1616 SF = 16%
	SHERWIN WILLIAMS: POSITIVE RED- SW6871 180 SF = 2%
	SHERWIN WILLIAMS: ARGOS- SW7065 3487 SF = 35%
	FORMLINER PAINTED: SHERWIN WILLIAMS: ARGOS- SW7065 123 SF = 1%
	VITRO GLASS: SOLARBLUE WITH SOLARBAN 60 ON 2 1600 SF = 16%
	STEEL CANOPY 32 SF = 1%

	SHERWIN WILLIAMS: EXTRA WHITE- SW7006 2578 SF - 26%
	SHERWIN WILLIAMS: SETTLEMENT- SW9594 331 SF - 3%
	FORMLINER PAINTED: SHERWIN WILLIAMS: SETTLEMENT- SW9594 1616 SF - 16%
	SHERWIN WILLIAMS: POSITIVE RED- SW6871 180 SF - 2%
	SHERWIN WILLIAMS: ARGOS- SW7065 3487 SF - 35%
	FORMLINER PAINTED: SHERWIN WILLIAMS: ARGOS- SW7065 123 SF - 1%
	VITRO GLASS: SOLARBLUE WITH SOLARBAN 60 ON 2 1600 SF - 16%
	STEEL CANOPY 32 SF - 1%

1	VITRO GLASS: SOLARBLUE WITH SOLARBAN 60 ON
2	SHERWIN WILLIAMS: EXTRA WHITE- SW7006
3	SHERWIN WILLIAMS: SETTLEMENT- SW9594
4	SHERWIN WILLIAMS: ARGOS- SW7065
5	FORMLINER PAINTED: SHERWIN WILLIAMS: SETTLEMENT- 9594
6	CLEAR ANODIZED ALUMINUM MILLIONS
7	US FORMLINER: 1/31 RIB TYPE C- COLOR TO MATCH SHERWIN WILLIAMS: ARGOS- SW7065
8	SHERWIN WILLIAMS: POSITIVE RED - SW 6871
9	STEEL CANOPY

	DATE	REMARKS	DATE	REMARKS
1	03/14/2022	DR CITY SUBMITAL		
2	04/18/2022	REZONING RESUBMITAL		
3	06/06/2022	REZONING RESUBMITAL #2		
4				
5				
PA / PM:	H. CHAN
DRAWN BY:	DV
JOB NO.:	PHX21-0034


SHEET

A4.5

architecture
planning
interiors
landscape
civil engineering

WARE, MALCOMB
Leading Design for Commercial Real Estate

277 E. Camelback Rd., Suite 325
Phoenix, AZ 85016
p 480.767.1101
f 480.597.2286

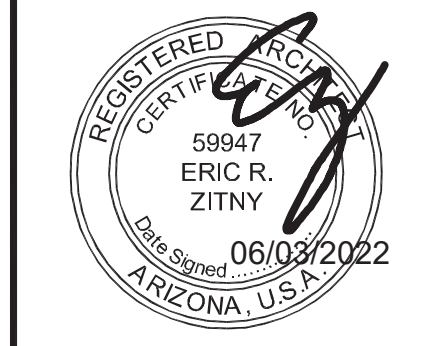


**BASELINE LOGISTICS
PARK**
E INVERNESS AVE & SUNVIEW
MESA, ARIZONA

THESE DRAWINGS AND SPECIFICATIONS ARE THE PROPERTY AND COPYRIGHT OF WARE MALCOMB AND SHALL NOT BE USED ON ANY OTHER WORK EXCEPT BY AGREEMENT WITH WARE MALCOMB. WRITTEN DIMENSIONS SHALL TAKE PRECEDENCE OVER SCALED DIMENSIONS AND SHALL BE VERIFIED ON THE JOB SITE. ANY DISCREPANCY SHALL BE BROUGHT TO THE NOTICE OF WARE MALCOMB PRIOR TO THE COMMENCEMENT OF ANY WORK.


W:\PHX\21\0034\00\Architectural\04\UD\PLANNING\0034_A45a.dwg




BUILDING 2B NORTH ELEVATION BW
SCALE: 1/20"=1'-0" A

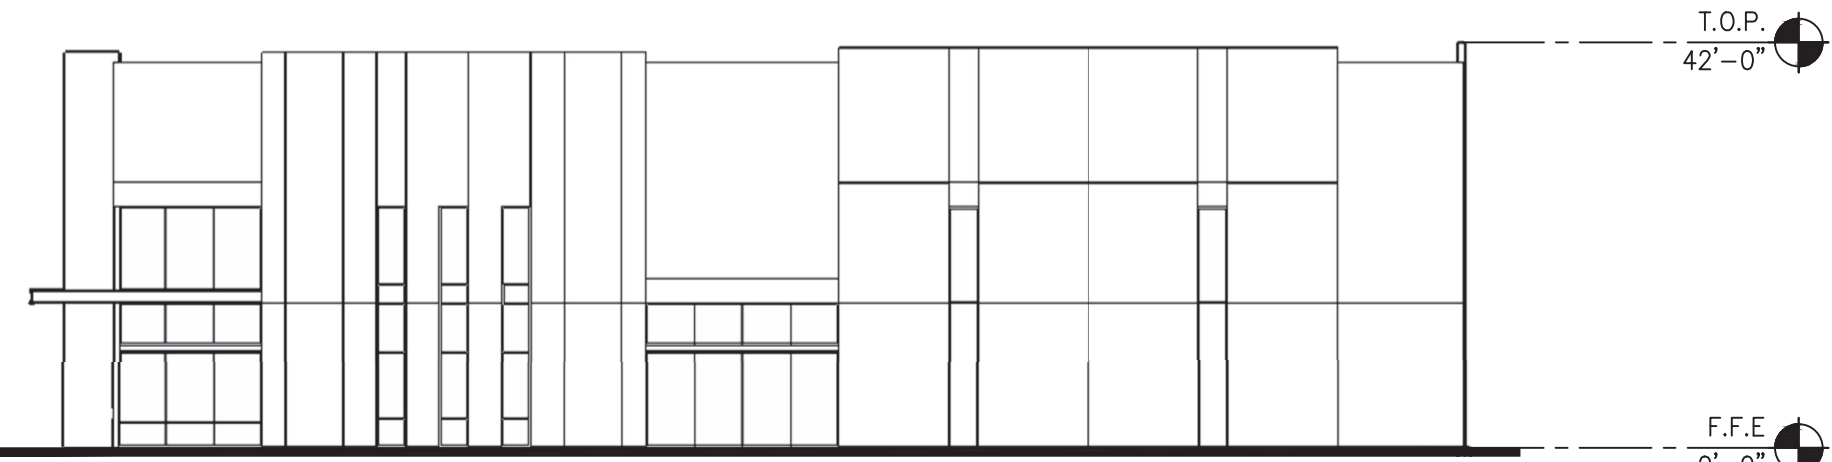

BUILDING 2B EAST ELEVATION BW
SCALE: 1/20"=1'-0" B

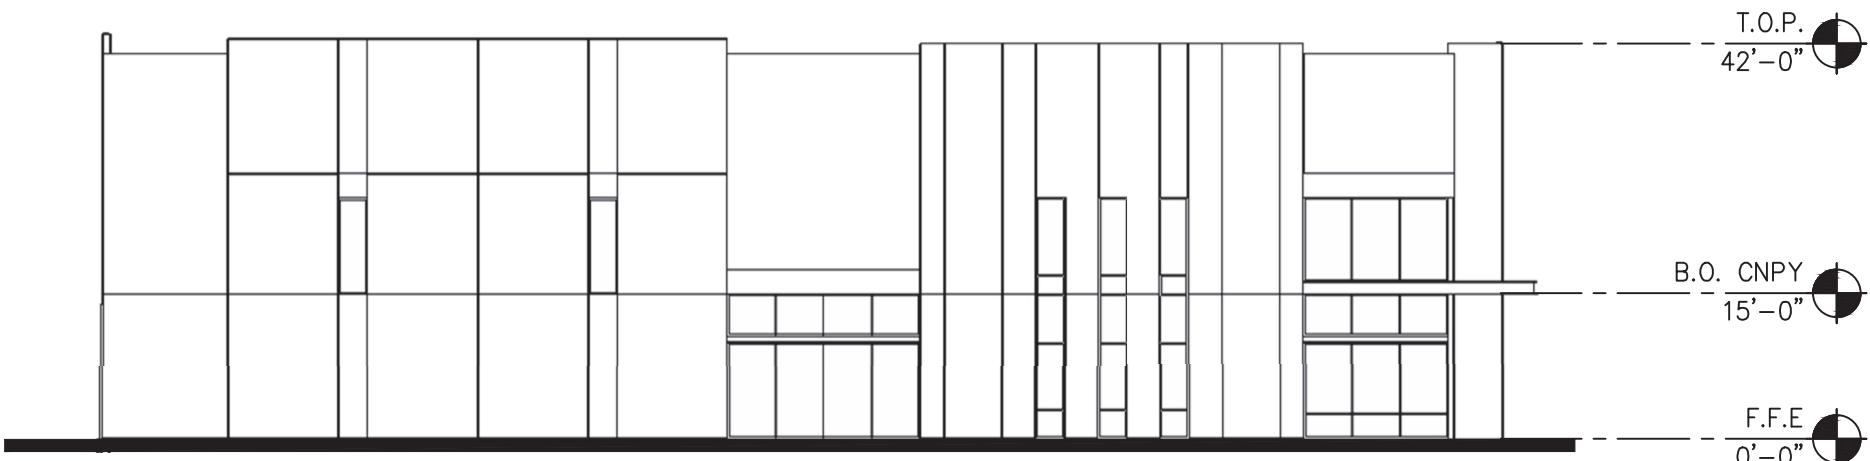

BUILDING 2B WEST ELEVATION BW
SCALE: 1/20"=1'-0" C

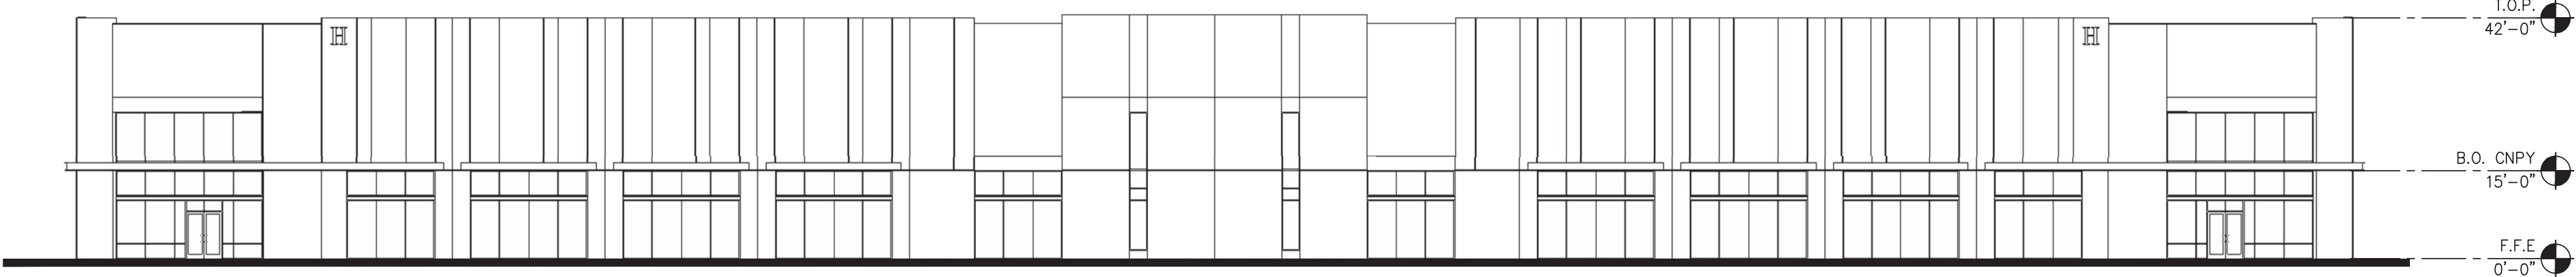

BUILDING 2B SOUTH ELEVATION BW
SCALE: 1/20"=1'-0" D

architecture
planning
interiors
graphics
civil engineering

2777 E. Camelback Rd. Suite 325
Phoenix, AZ 85016
P: 602.997.1000
F: 480.957.2288




**BASELINE LOGISTICS
PARK**
E INVERNESS AVE & SUNVIEW
MESA, ARIZONA

BUILDING 2B OVERALL ELEVATIONS BW


DATE	REMARKS	DATE	REMARKS
03/14/2022	DR. CITY SUBMITTAL		
04/18/2022	REZONING RESUBMITTAL		
05/05/2022	REZONING RESUBMITTAL #2		

PA / PM:	H. CHAN
DRAWN BY:	DV
JOB NO.:	PHX21-0034


SHEET
A4.5a

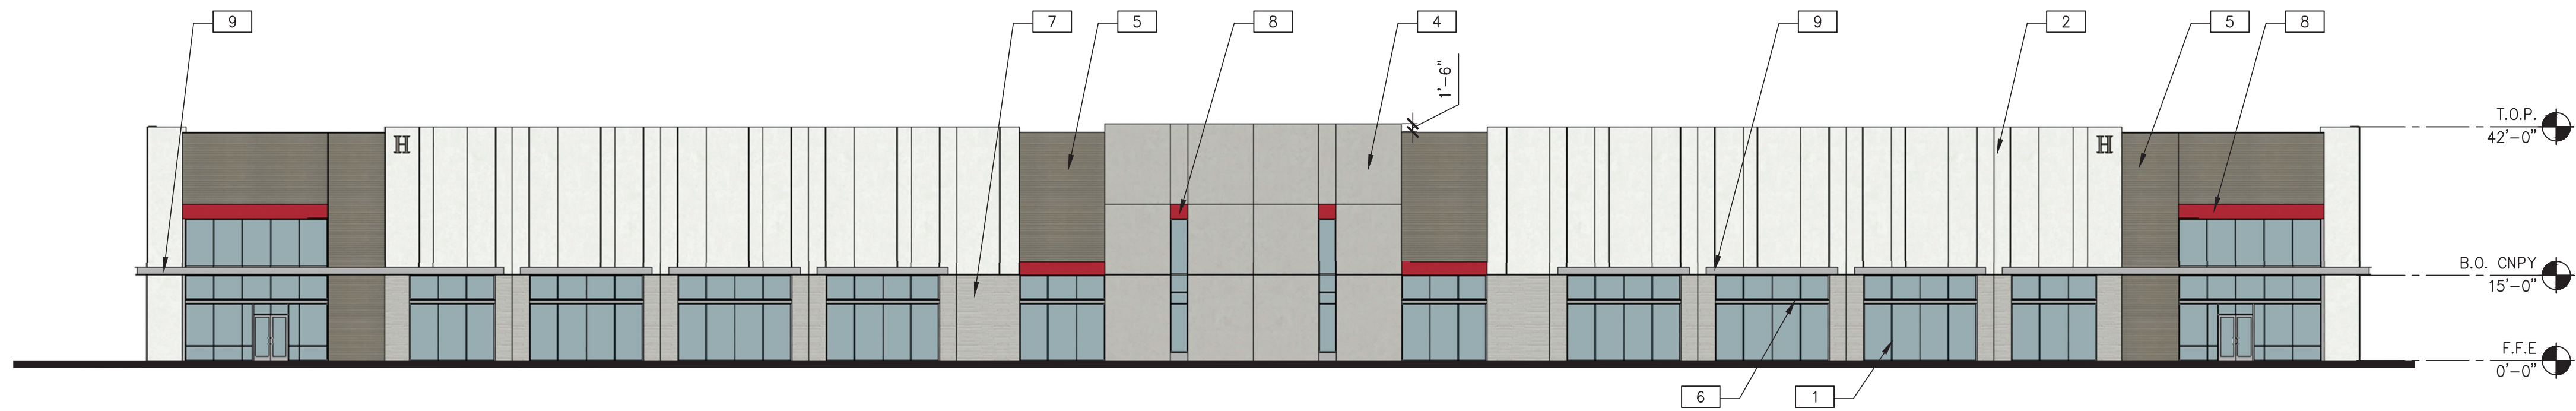


BUILDING 2C NORTH ELEVATION
SCALE: 1/20"=1'-0"

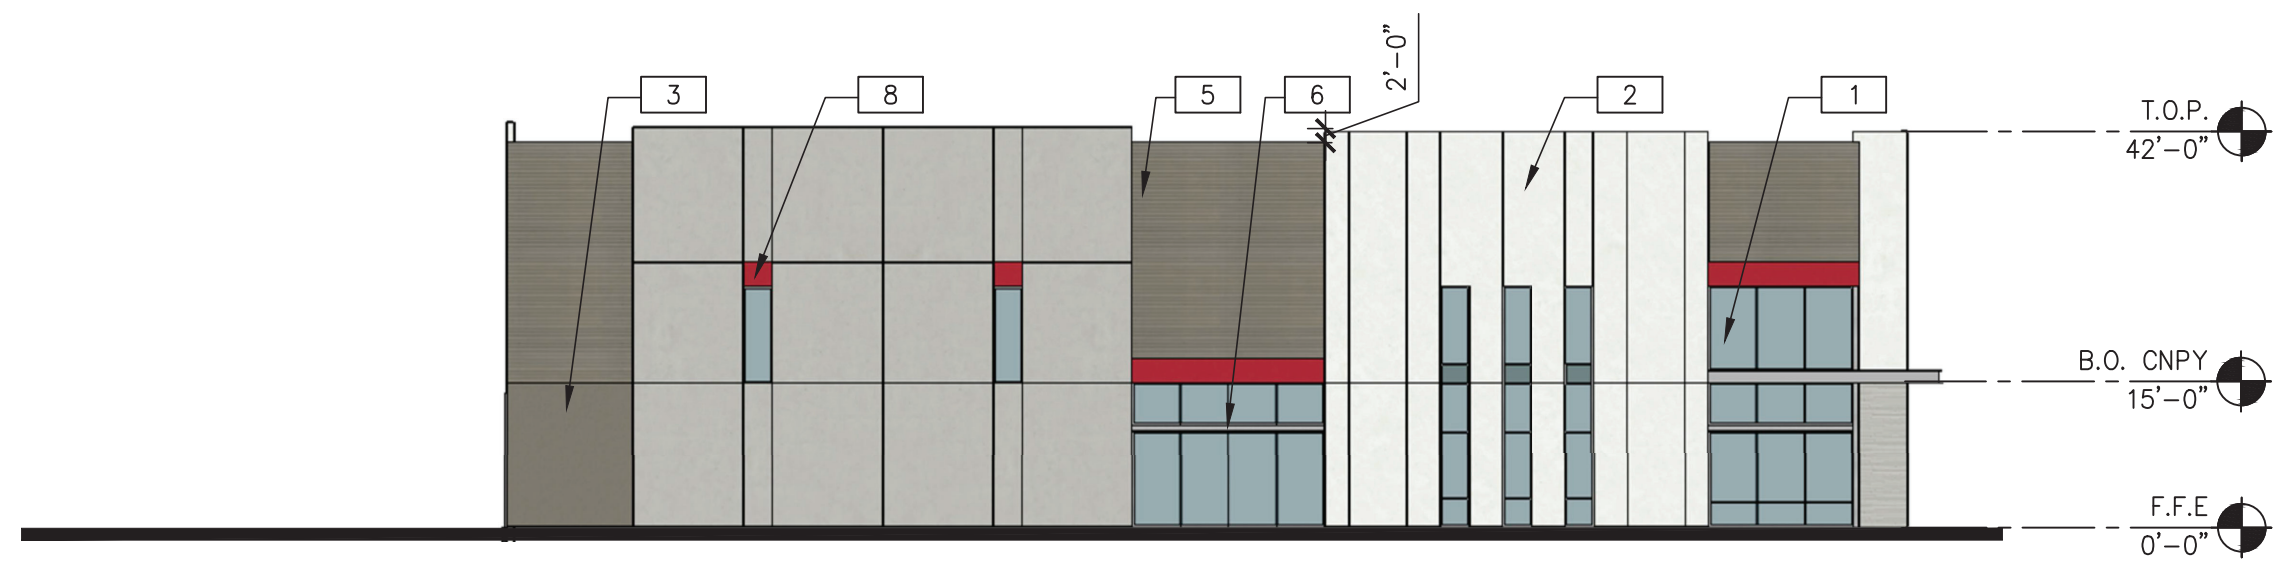

BUILDING 2C EAST ELEVATION
SCALE: 1/20"=1'-0"

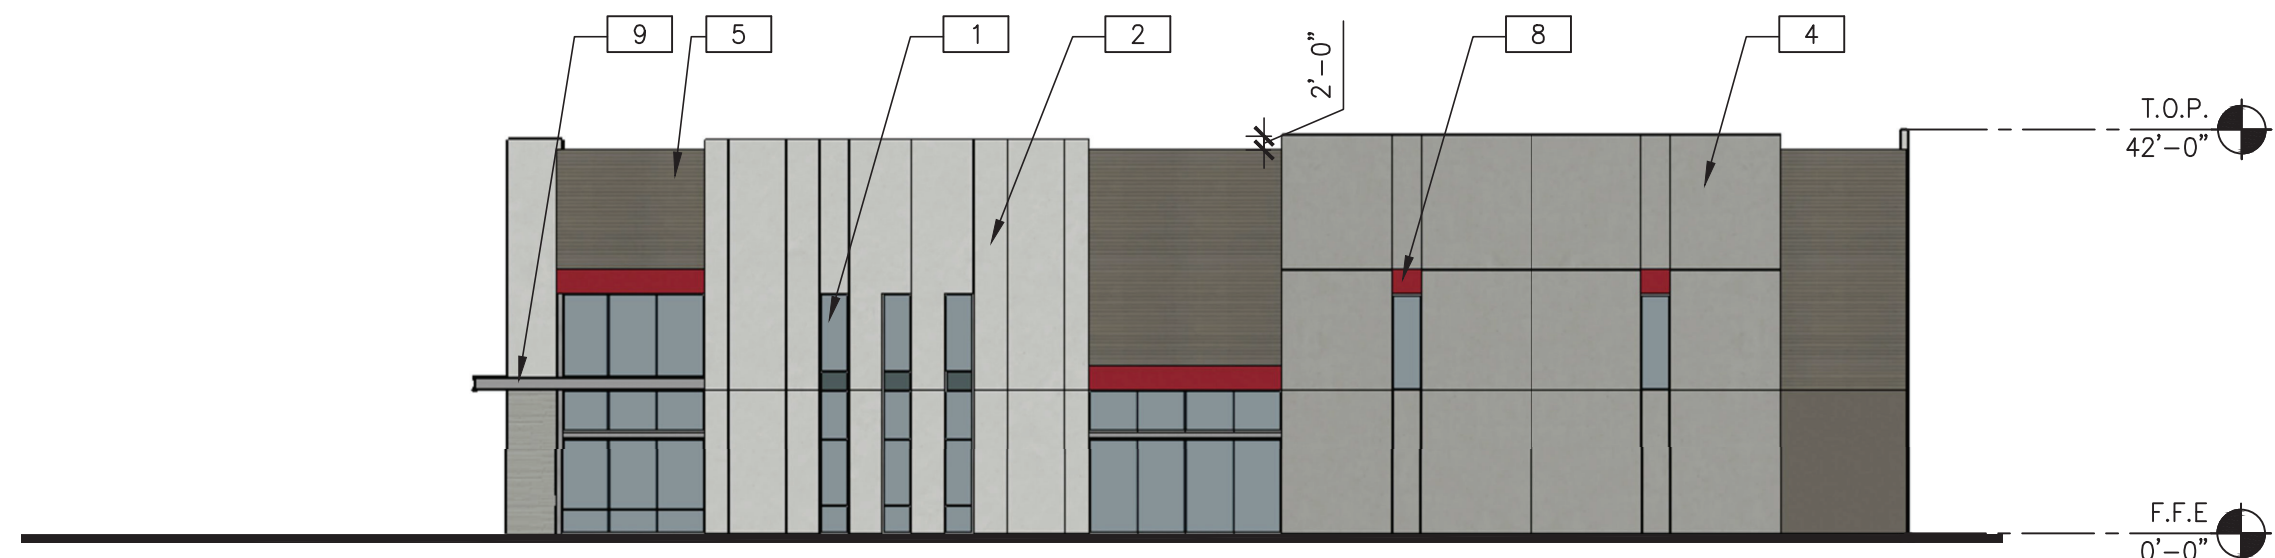

BUILDING 2C WEST ELEVATION
SCALE: 1/20"=1'-0"

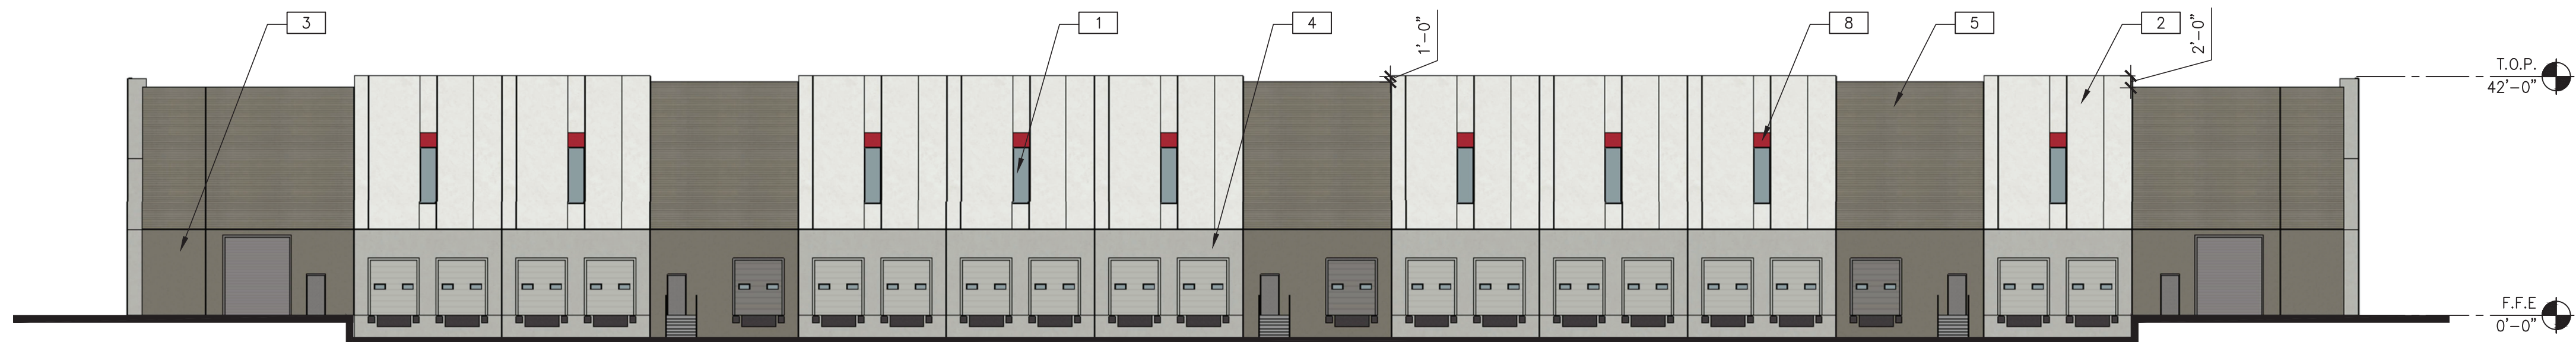

BUILDING 2C SOUTH ELEVATION
SCALE: 1/20"=1'-0"

MATERIAL PERCENTAGES

NORTH

	SHERWIN WILLIAMS: EXTRA WHITE- SW7006 6184SF - 39%
	FORMLINER PAINTED: SHERWIN WILLIAMS: SETTLEMENT- SW9594 2068 SF - 13%
	SHERWIN WILLIAMS: POSITIVE RED- SW6871 218 SF - 1%
	FORMLINER PAINTED: SHERWIN WILLIAMS: ARGOS- SW7065 1315 SF - 8%
	SHERWIN WILLIAMS: ARGOS- SW7065 1900 SF - 12%
	VITRO GLASS: SOLARBLUE WITH SOLARBAN 60 ON 2 3950 SF - 25%
	STEEL CANOPY 322 SF - 2%

SOUTH

	SHERWIN WILLIAMS: EXTRA WHITE- SW7006 5964SF - 34%
	SHERWIN WILLIAMS: SETTLEMENT- SW9594 1720 SF - 10%
	FORMLINER PAINTED: SHERWIN WILLIAMS: SETTLEMENT- SW9594 3815 SF - 22%
	SHERWIN WILLIAMS: POSITIVE RED- SW6871 67.5 SF - < 1%
	SHERWIN WILLIAMS: ARGOS- SW7065 3112 SF - 18%
	VITRO GLASS: SOLARBLUE WITH SOLARBAN 60 ON 2 270 SF - 2%

EAST

	SHERWIN WILLIAMS: EXTRA WHITE- SW7006 2578 SF - 26%
	SHERWIN WILLIAMS: SETTLEMENT- SW9594 331 SF - 3%
	FORMLINER PAINTED: SHERWIN WILLIAMS: SETTLEMENT- SW9594 1616 SF - 16%
	SHERWIN WILLIAMS: POSITIVE RED- SW6871 180 SF - 2%
	SHERWIN WILLIAMS: ARGOS- SW7065 3467 SF - 35%
	FORMLINER PAINTED: SHERWIN WILLIAMS: ARGOS- SW7065 123 SF - 1%
	VITRO GLASS: SOLARBLUE WITH SOLARBAN 60 ON 2 1600 SF - 16%
	STEEL CANOPY 32 SF - 1%

WEST

	SHERWIN WILLIAMS: EXTRA WHITE- SW7006 2578 SF - 26%
	SHERWIN WILLIAMS: SETTLEMENT- SW9594 331 SF - 3%
	FORMLINER PAINTED: SHERWIN WILLIAMS: SETTLEMENT- SW9594 1616 SF - 16%
	SHERWIN WILLIAMS: POSITIVE RED- SW6871 180 SF - 2%
	SHERWIN WILLIAMS: ARGOS- SW7065 3467 SF - 35%
	FORMLINER PAINTED: SHERWIN WILLIAMS: ARGOS- SW7065 123 SF - 1%
	VITRO GLASS: SOLARBLUE WITH SOLARBAN 60 ON 2 1600 SF - 16%
	STEEL CANOPY 32 SF - 1%

ELEVATION NOTES

- VITRO GLASS: SOLARBLUE WITH SOLARBAN 60 ON
- SHERWIN WILLIAMS: EXTRA WHITE- SW7006
- SHERWIN WILLIAMS: SETTLEMENT- SW9594
- SHERWIN WILLIAMS: ARGOS- SW7065
- FORMLINER PAINTED: SHERWIN WILLIAMS: SETTLEMENT- 9594
- CLEAR ANODIZED ALUMINUM MULLIONS
- US FORMLINER: 1/31 RIB TYPE C- COLOR TO MATCH SHERWIN WILLIAMS: ARGOS- SW7065
- SHERWIN WILLIAMS: POSITIVE RED - SW 6871
- STEEL CANOPY

BUILDING 2C OVERALL ELEVATIONS

DATE	REVISIONS	DATE	REVISIONS
03/14/2022	01 CITY SUBMITTAL		
04/18/2022	REZONING RESUBMITTAL		
06/06/2022	REZONING RESUBMITTAL #2		

PA / PM:	H. CHAN
DRAWN BY:	DV
JOB NO.:	PHX21-0034

SHEET
A4.6

THESE DRAWINGS AND SPECIFICATIONS ARE THE PROPERTY AND COPYRIGHT OF WARE MALCOMB AND SHALL NOT BE USED ON ANY OTHER WORK EXCEPT BY AGREEMENT WITH WARE MALCOMB. WRITTEN DIMENSIONS SHALL TAKE PRECEDENCE OVER SCALED DIMENSIONS AND SHALL BE VERIFIED ON THE JOB SITE. ANY DISCREPANCY SHALL BE BROUGHT TO THE NOTICE OF WARE MALCOMB PRIOR TO THE COMMENCEMENT OF ANY WORK.

architecture
planning
interior
graphics
civil engineering



BASELINE LOGISTICS
PARK
E INVERNESS AVE & SUNVIEW
MESA, ARIZONA


BUILDING 2C OVERALL ELEVATIONS

DATE	REVISIONS	DATE	REVISIONS
03/14/2022	01 CITY SUBMITTAL		
04/18/2022	REZONING RESUBMITTAL		
06/06/2022	REZONING RESUBMITTAL #2		

PA / PM:	H. CHAN
DRAWN BY:	DV
JOB NO.:	PHX21-0034

SHEET
A4.6

W:\PHX\21\0034\00\Architectural\04\UD\PLANNING\0034_A46a.dwg

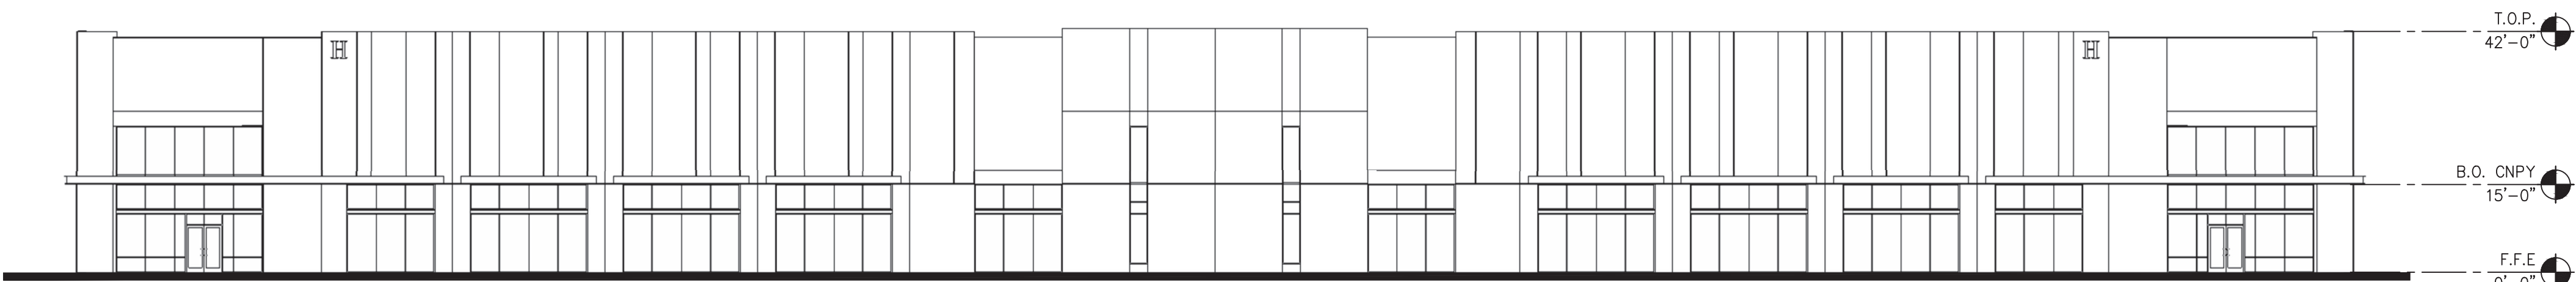

BUILDING 2C NORTH ELEVATION BW

SCALE: 1/20"=1'-0"


A



BUILDING 2C EAST ELEVATION BW

SCALE: 1/20"=1'-0"


B

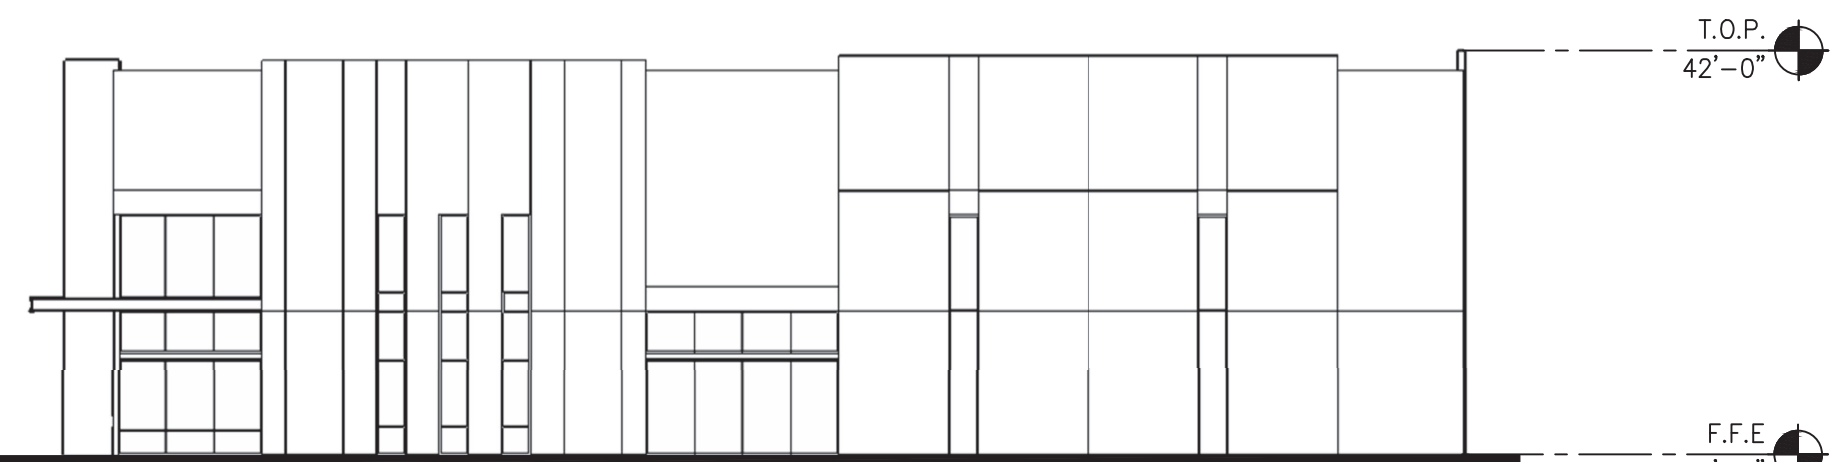

BUILDING 2C WEST ELEVATION BW

SCALE: 1/20"=1'-0"

C

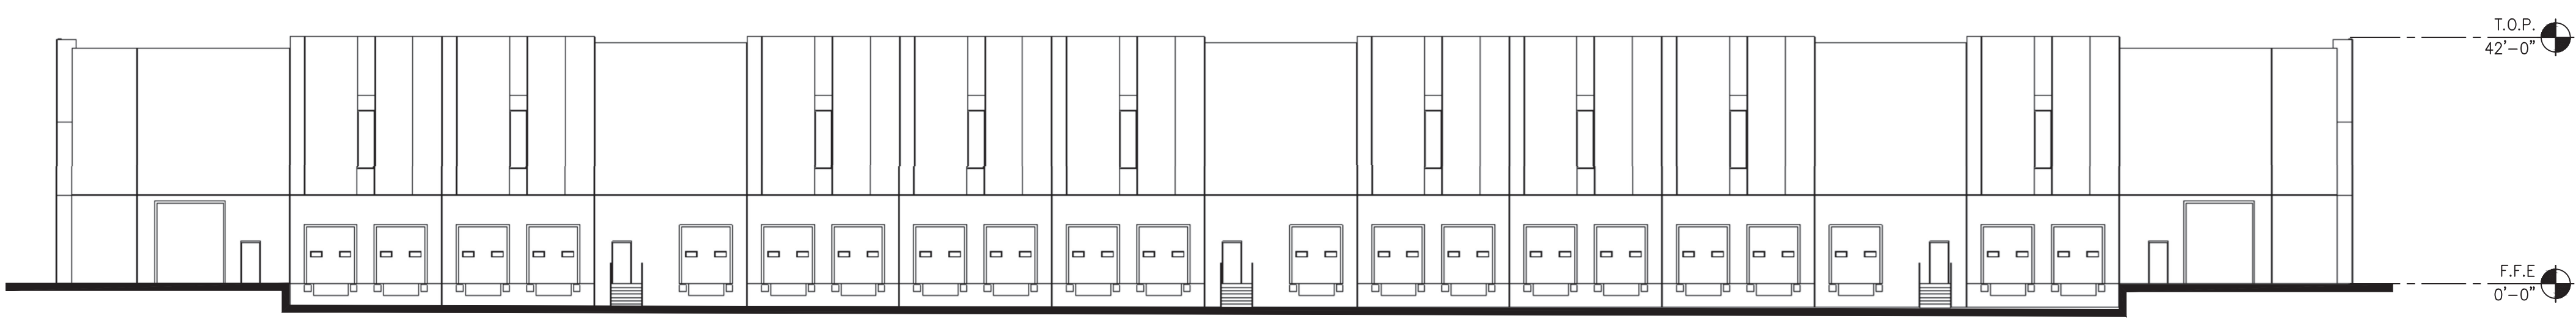

BUILDING 2C SOUTH ELEVATION BW

SCALE: 1/20"=1'-0"


D

BUILDING 2C OVERALL ELEVATIONS BW			
DATE	REMARKS	DATE	REMARKS
03/14/2022	DR. CITY SUBMITTAL		
04/18/2022	REZONING RESUBMITTAL		
05/05/2022	REZONING RESUBMITTAL #2		

PA / PM:	H. CHAN
DRAWN BY:	DV
JOB NO.:	PHX21-0034

SHEET

A4.6a

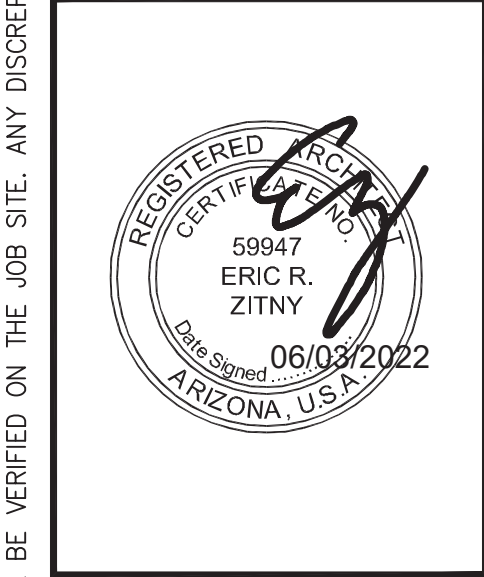

BASELINE LOGISTICS PARK

E INVERNESS AVE & SUNVIEW

MESA, ARIZONA


WARE MALCOMB

Leading Design for Commercial Real Estate


architecture
planning
interiors
graphics
civil engineering

2777 E. Camelback Rd. Suite 325
Phoenix, AZ 85016
P: 602.998.1000
F: 480.957.2388


THESE DRAWINGS AND SPECIFICATIONS ARE THE PROPERTY AND COPYRIGHT OF WARE MALCOMB AND SHALL NOT BE USED ON ANY OTHER WORK EXCEPT BY AGREEMENT WITH WARE MALCOMB. WRITTEN DIMENSIONS SHALL TAKE PRECEDENCE OVER SCALED DIMENSIONS AND SHALL BE VERIFIED ON THE JOB SITE. ANY DISCREPANCY SHALL BE BROUGHT TO THE NOTICE OF WARE MALCOMB PRIOR TO THE COMMENCEMENT OF ANY WORK.

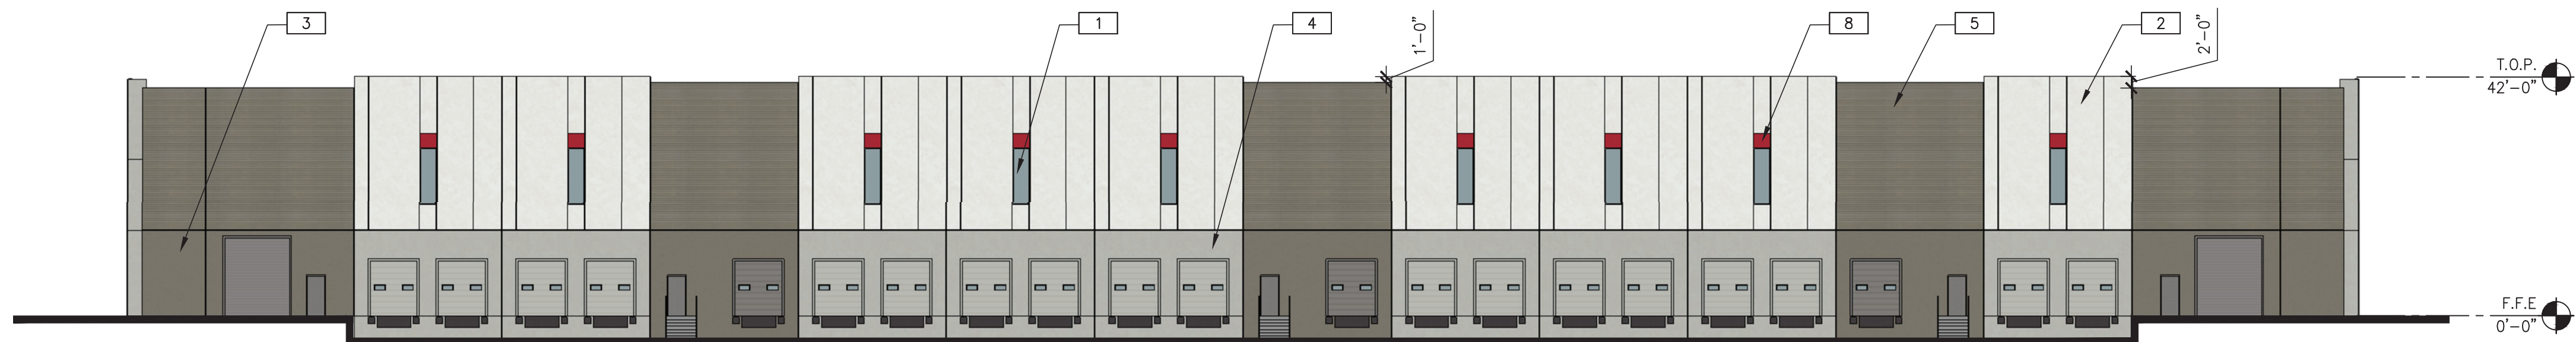


BUILDING 2D NORTH ELEVATION
SCALE: 1/20"=1'-0"

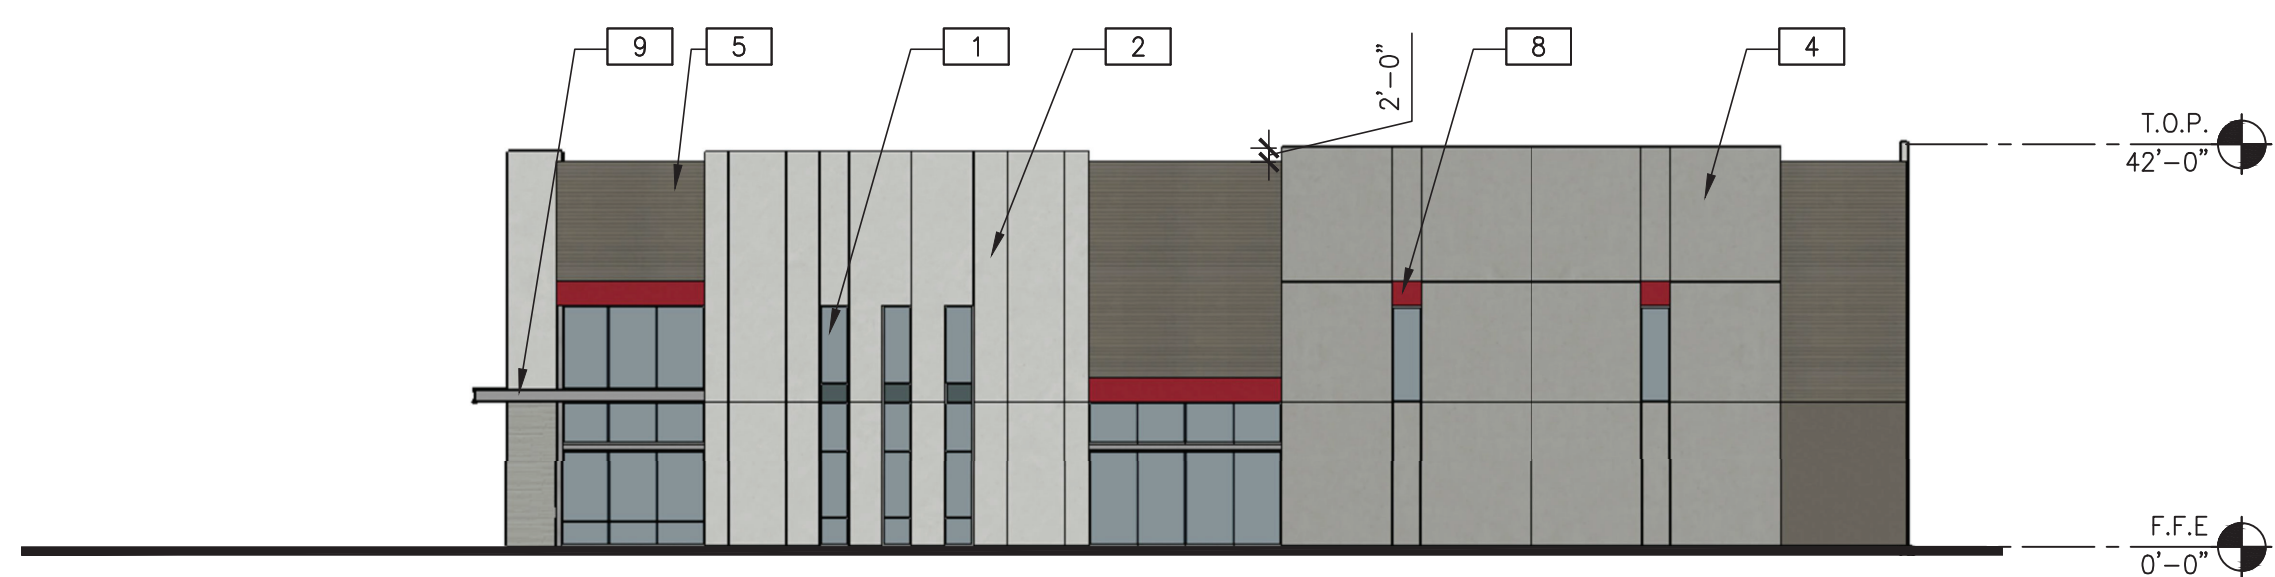

BUILDING 2D EAST ELEVATION
SCALE: 1/20"=1'-0"

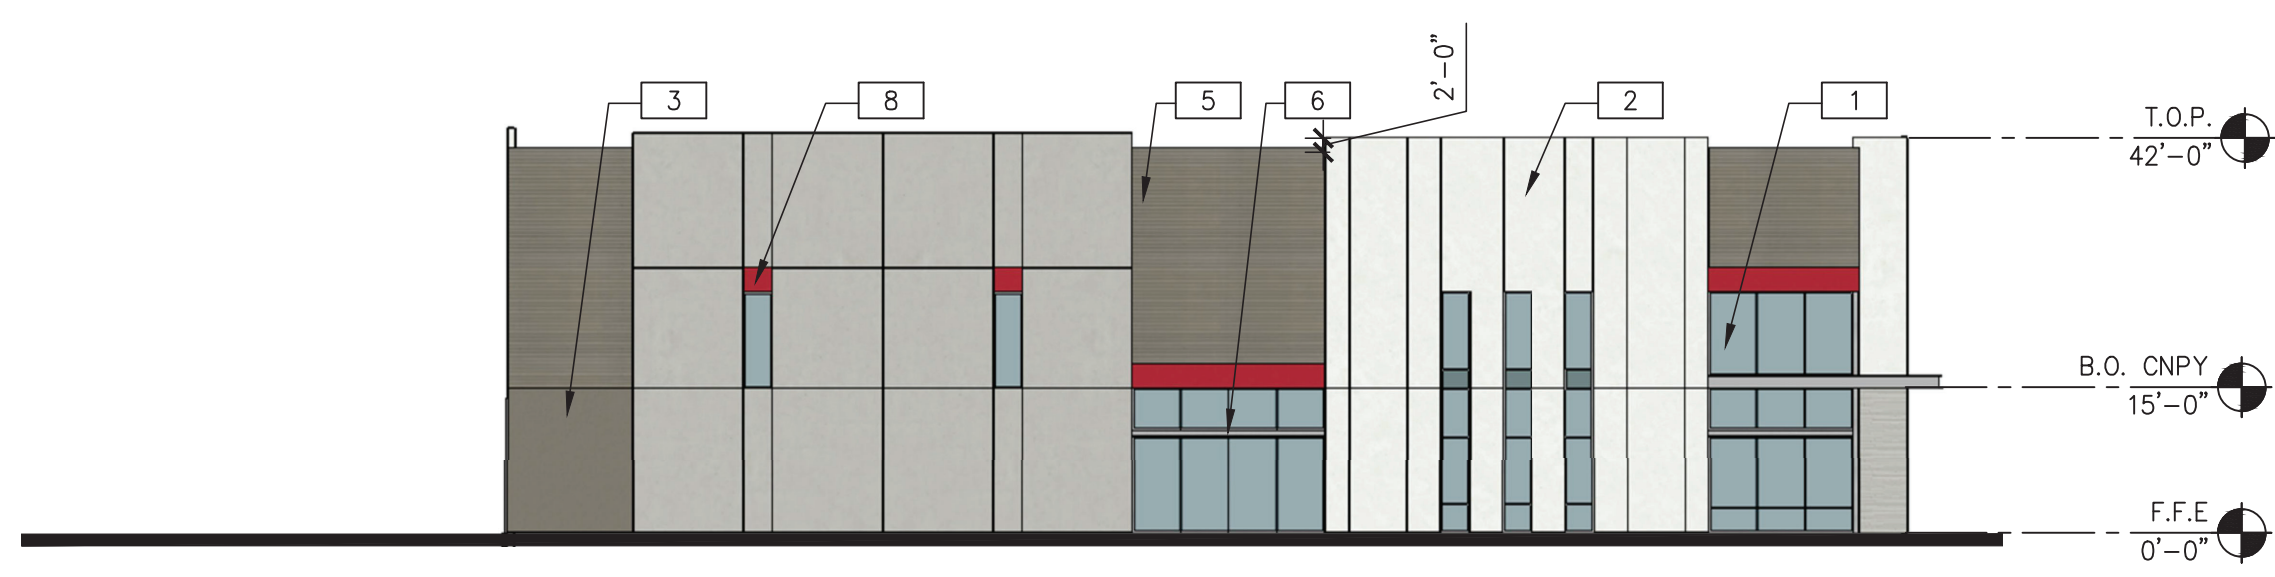

BUILDING 2D WEST ELEVATION
SCALE: 1/20"=1'-0"

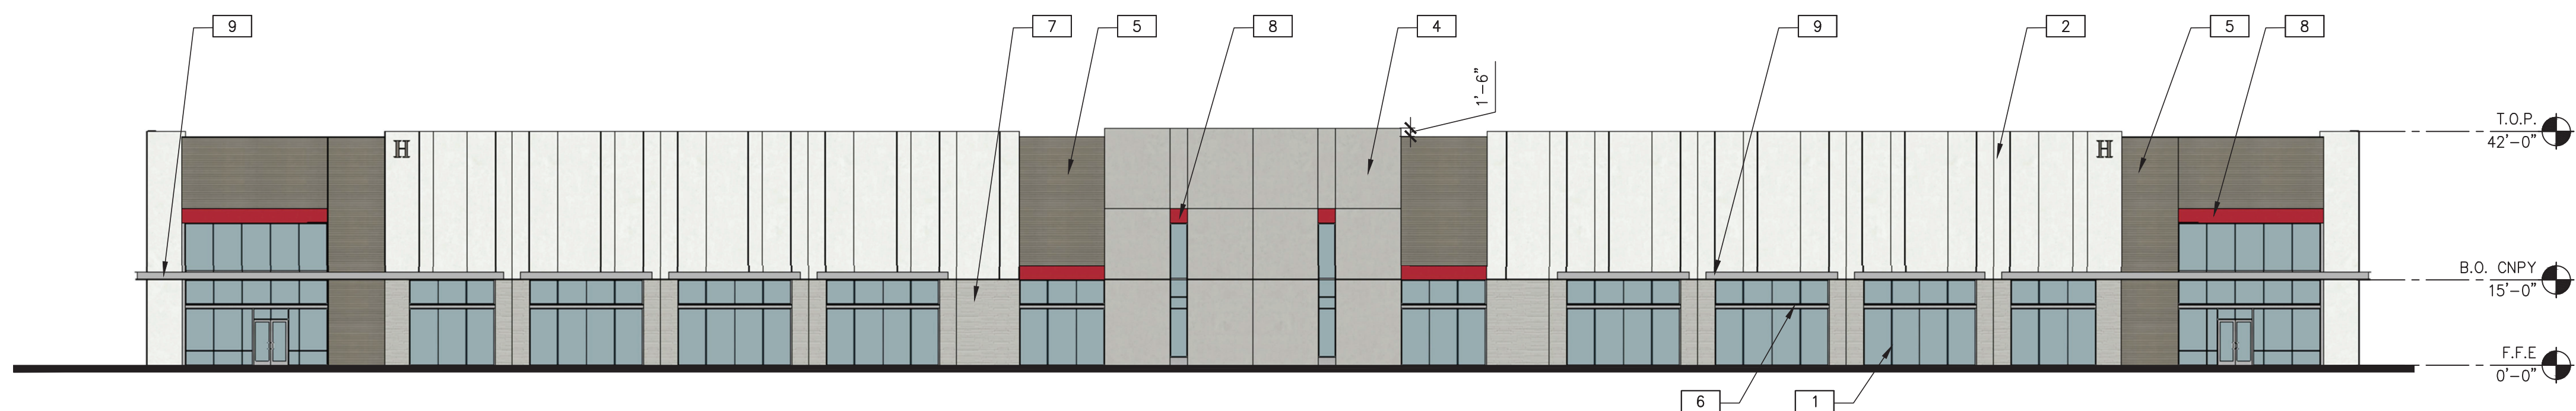

BUILDING 2D SOUTH ELEVATION
SCALE: 1/20"=1'-0"

MATERIAL PERCENTAGES

NORTH

	SHERWIN WILLIAMS: EXTRA WHITE- SW7006 5964SF - 34%
	SHERWIN WILLIAMS: SETTLEMENT- SW9594 1720 SF - 10%
	FORMLINER PAINTED: SHERWIN WILLIAMS: SETTLEMENT- SW9594 3815 SF - 22%
	SHERWIN WILLIAMS: POSITIVE RED- SW6871 67.5 SF - < 1%
	SHERWIN WILLIAMS: ARGOS- SW7065 3112 SF - 18%
	VITRO GLASS: SOLARBLUE WITH SOLARBAN 60 ON 2 270 SF - 2%

SOUTH

	SHERWIN WILLIAMS: EXTRA WHITE- SW7006 6184SF - 39%
	FORMLINER PAINTED: SHERWIN WILLIAMS: SETTLEMENT- SW9594 2068 SF - 13%
	SHERWIN WILLIAMS: POSITIVE RED- SW6871 218 SF - 1%
	FORMLINER PAINTED: SHERWIN WILLIAMS: ARGOS- SW7065 1315 SF - 8%
	SHERWIN WILLIAMS: ARGOS- SW7065 1900 SF - 12%
	VITRO GLASS: SOLARBLUE WITH SOLARBAN 60 ON 2 3950 SF - 25%
	STEEL CANOPY 322 SF - 2%

EAST

	SHERWIN WILLIAMS: EXTRA WHITE- SW7006 2578 SF - 26%
	SHERWIN WILLIAMS: SETTLEMENT- SW9594 331 SF - 3%
	FORMLINER PAINTED: SHERWIN WILLIAMS: SETTLEMENT- SW9594 1616 SF - 16%
	SHERWIN WILLIAMS: POSITIVE RED- SW6871 180 SF - 2%
	SHERWIN WILLIAMS: ARGOS- SW7065 3467 SF - 35%
	FORMLINER PAINTED: SHERWIN WILLIAMS: ARGOS- SW7065 123 SF - 1%
	VITRO GLASS: SOLARBLUE WITH SOLARBAN 60 ON 2 1600 SF - 16%
	STEEL CANOPY 32 SF - 1%

WEST

	SHERWIN WILLIAMS: EXTRA WHITE- SW7006 2578 SF - 26%
	SHERWIN WILLIAMS: SETTLEMENT- SW9594 331 SF - 3%
	FORMLINER PAINTED: SHERWIN WILLIAMS: SETTLEMENT- SW9594 1616 SF - 16%
	SHERWIN WILLIAMS: POSITIVE RED- SW6871 180 SF - 2%
	SHERWIN WILLIAMS: ARGOS- SW7065 3467 SF - 35%
	FORMLINER PAINTED: SHERWIN WILLIAMS: ARGOS- SW7065 123 SF - 1%
	VITRO GLASS: SOLARBLUE WITH SOLARBAN 60 ON 2 1600 SF - 16%
	STEEL CANOPY 32 SF - 1%

ELEVATION NOTES

- VITRO GLASS: SOLARBLUE WITH SOLARBAN 60 ON
- SHERWIN WILLIAMS: EXTRA WHITE- SW7006
- SHERWIN WILLIAMS: SETTLEMENT- SW9594
- SHERWIN WILLIAMS: ARGOS- SW7065
- FORMLINER PAINTED: SHERWIN WILLIAMS: SETTLEMENT- 9594
- CLEAR ANODIZED ALUMINUM MULLIONS
- US FORMLINER: 1/31 RIB TYPE C- COLOR TO MATCH SHERWIN WILLIAMS: ARGOS- SW7065
- SHERWIN WILLIAMS: POSITIVE RED - SW 6871
- STEEL CANOPY

BUILDING 2D OVERALL ELEVATIONS

DATE	REMARKS	DATE	REMARKS
03/14/2022	DR. CITY SUBMITTAL		
04/18/2022	REZONING RESUBMITTAL		
06/06/2022	REZONING RESUBMITTAL #2		

PA / PM:	H. CHAN
DRAWN BY:	DV
JOB NO.:	PHX21-0034

SHEET
A4.7

THESE DRAWINGS AND SPECIFICATIONS ARE THE PROPERTY AND COPYRIGHT OF WARE MALCOMB AND SHALL NOT BE USED ON ANY OTHER WORK EXCEPT BY AGREEMENT WITH WARE MALCOMB. WRITTEN DIMENSIONS SHALL TAKE PRECEDENCE OVER SCALED DIMENSIONS AND SHALL BE VERIFIED ON THE JOB SITE. ANY DISCREPANCY SHALL BE BROUGHT TO THE NOTICE OF WARE MALCOMB PRIOR TO THE COMMENCEMENT OF ANY WORK.

architecture
planning
interior design
graphics
civil engineering

2777 E. Camelback Rd. Suite 325
Phoenix, AZ 85016
P: 602.997.1111
F: 480.957.2388




BASELINE LOGISTICS
PARK
E INVERNESS AVE & SUNVIEW
MESA, ARIZONA


W:\PHX\21\0034\00\Architectural\Cad\DD\PLANNING\0034_A4.8a.dwg




BUILDING 2D NORTH ELEVATION BW
SCALE: 1/20"=1'-0" A

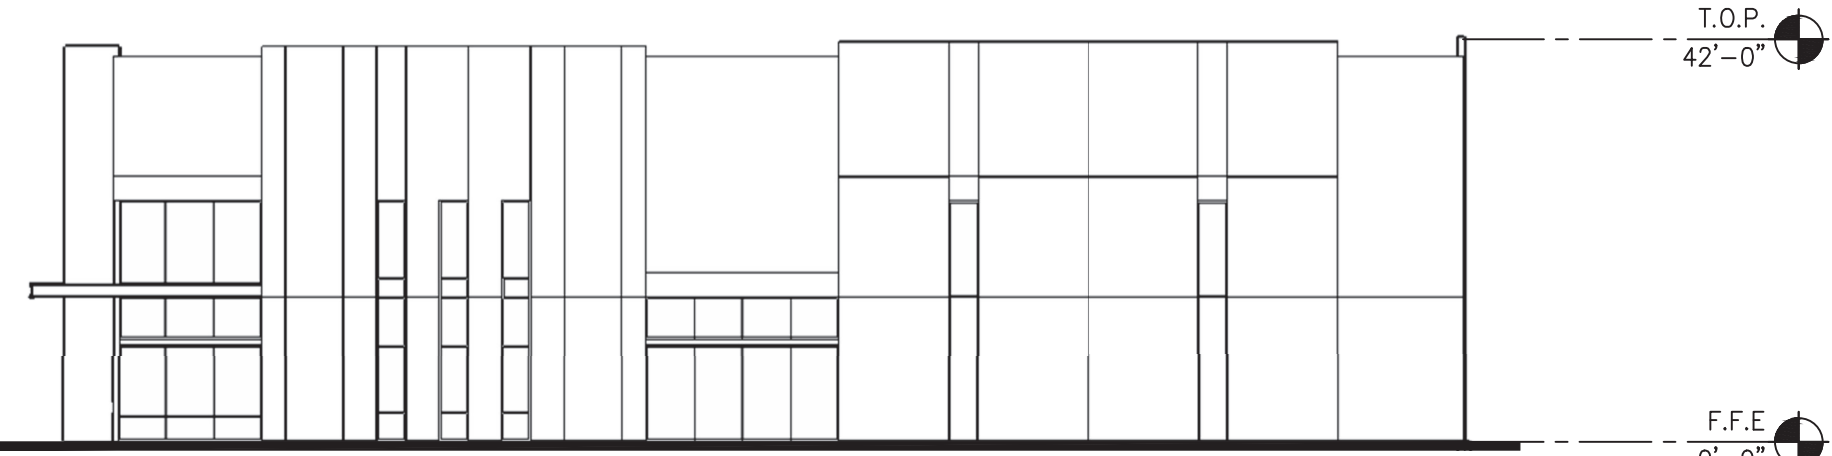

BUILDING 2D EAST ELEVATION BW
SCALE: 1/20"=1'-0" B

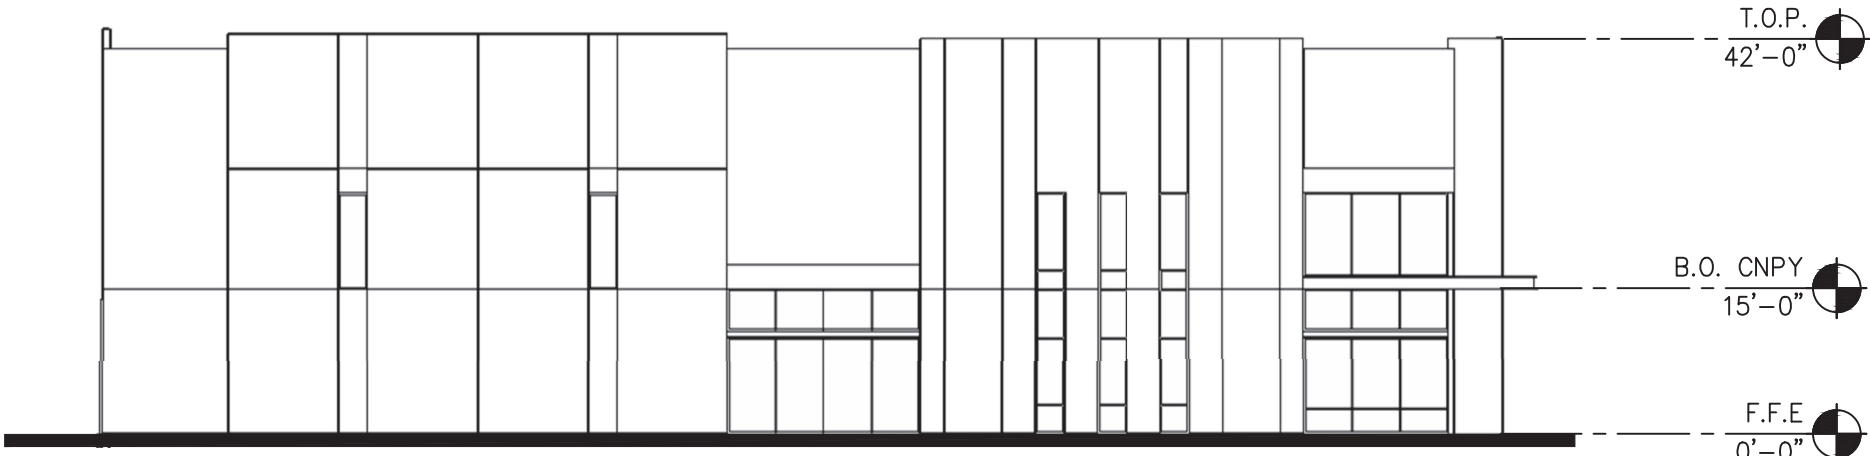


BUILDING 2D WEST ELEVATION BW
SCALE: 1/20"=1'-0" C

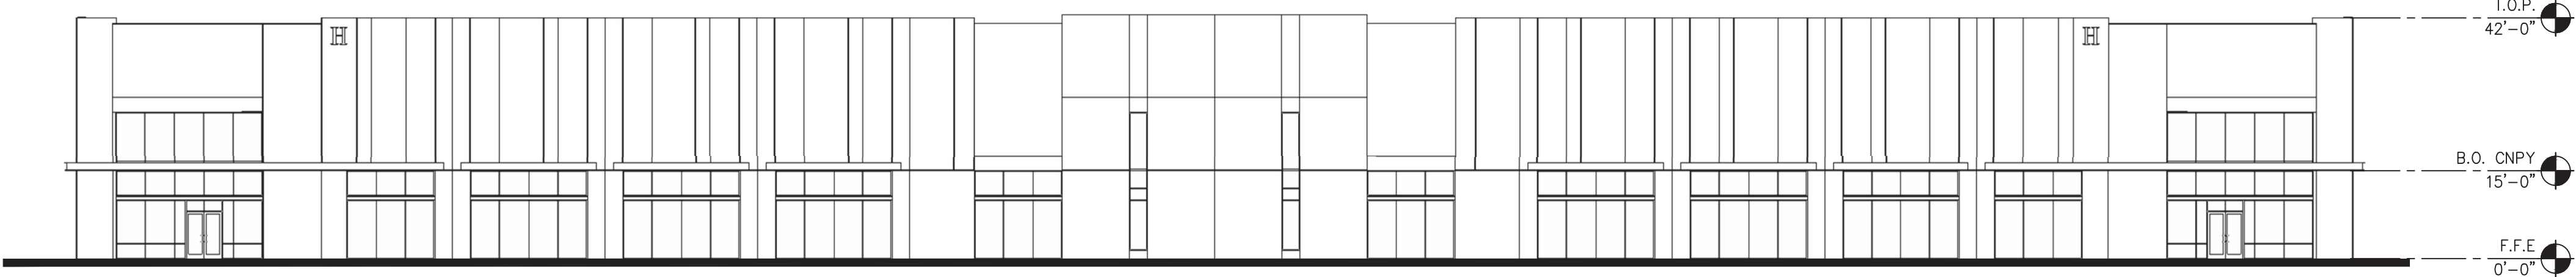

BUILDING 2D SOUTH ELEVATION BW
SCALE: 1/20"=1'-0" D

architecture
planning
interiors
graphics
civil engineering

WARE MALCOMB
Leading Design for Commercial Real Estate
2777 E. Camelback Rd. Suite 325
Phoenix, AZ 85016
P: 602.997.1000
F: 480.957.2288

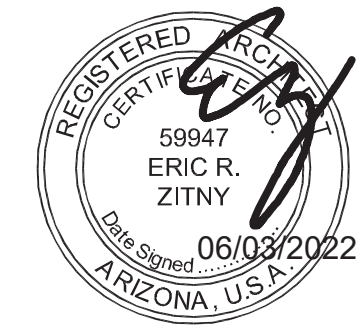


**BASELINE LOGISTICS
PARK**
E INVERNESS AVE & SUNVIEW
MESA, ARIZONA

BUILDING 2D OVERALL ELEVATIONS BW


DATE	REMARKS	DATE	REMARKS
03/14/2022	DR. CITY SUBMITTAL		
04/18/2022	REZONING RESUBMITTAL		
05/05/2022	REZONING RESUBMITTAL #2		

PA / PM:	H. CHAN
DRAWN BY:	DV
JOB NO.:	PHX21-0034


SHEET
A4.8a

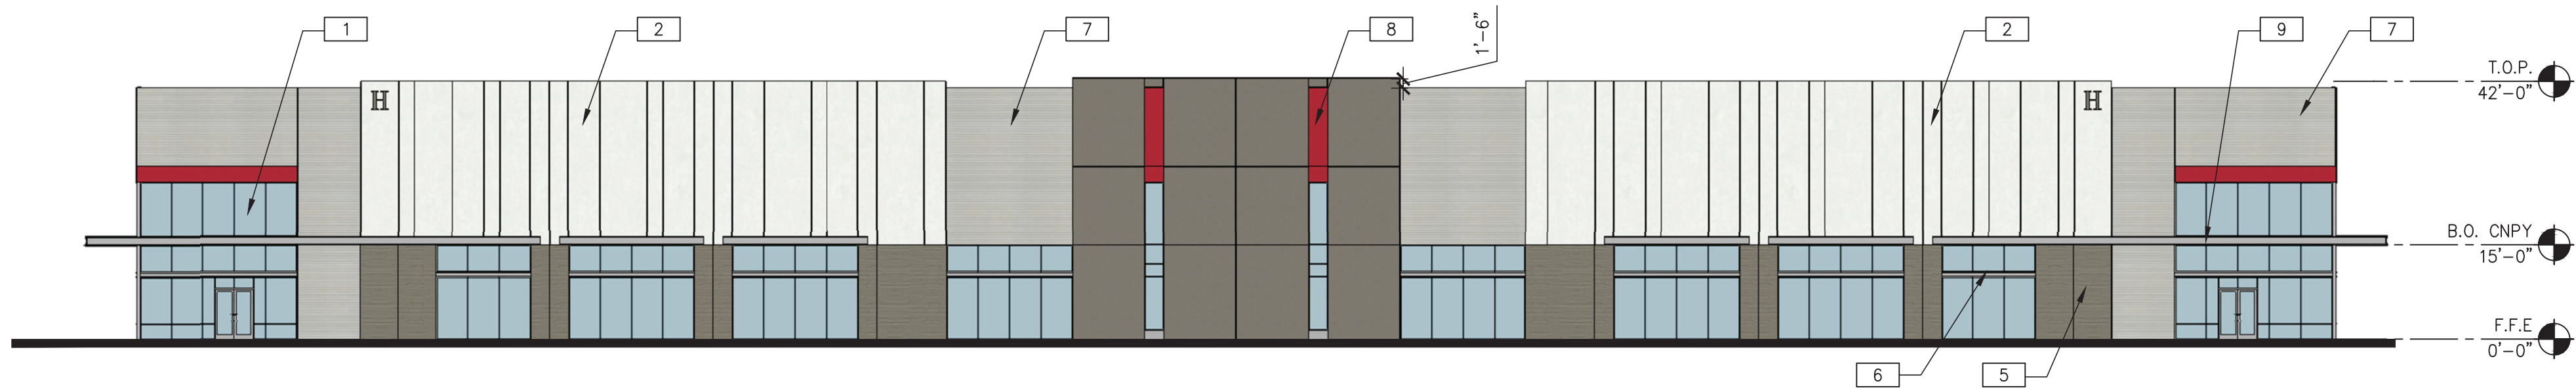


BUILDING 2E NORTH ELEVATION
SCALE: 1/20"=1'-0"

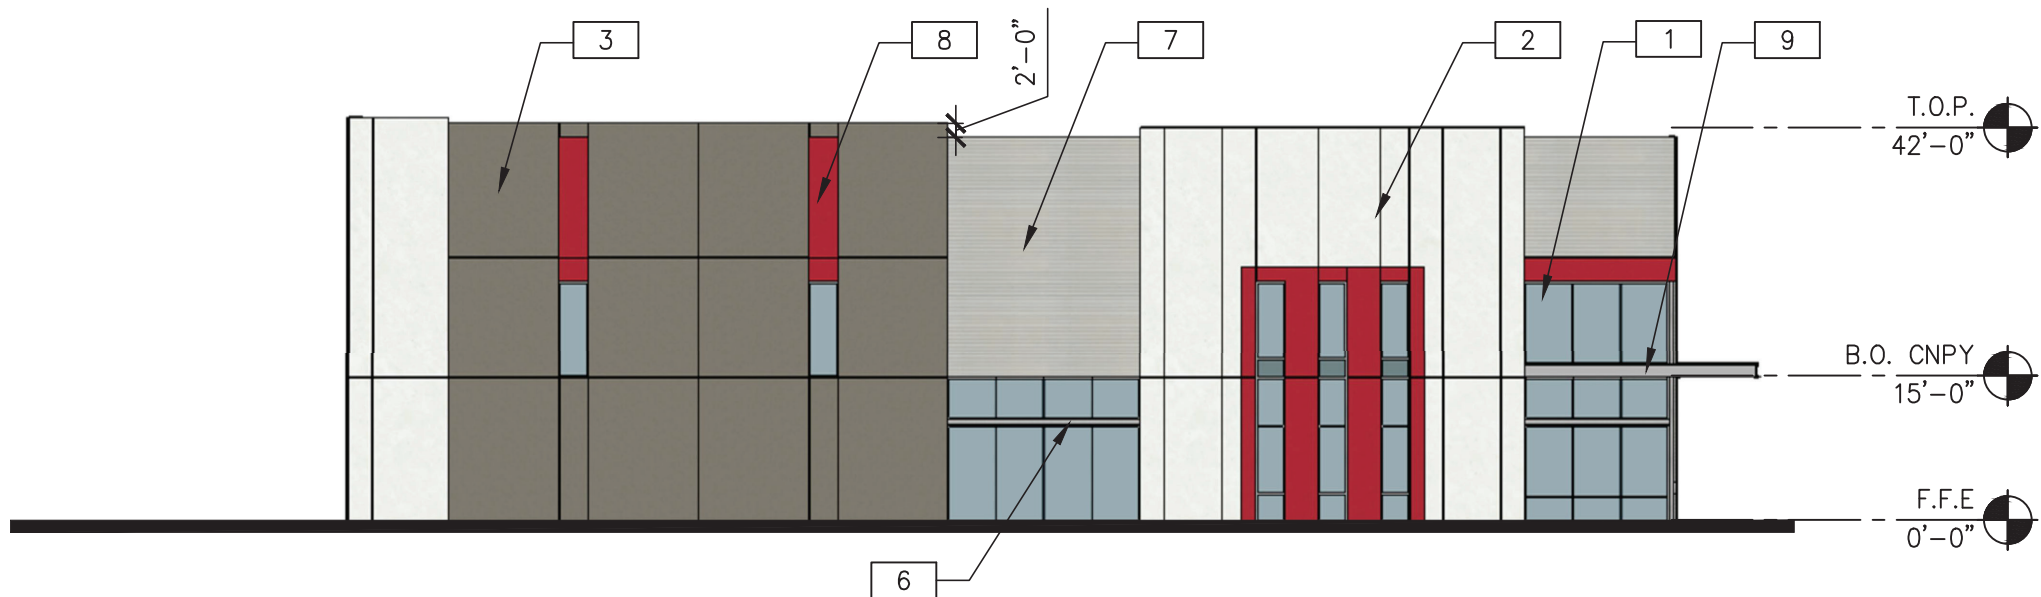

BUILDING 2E EAST ELEVATION
SCALE: 1/20"=1'-0"

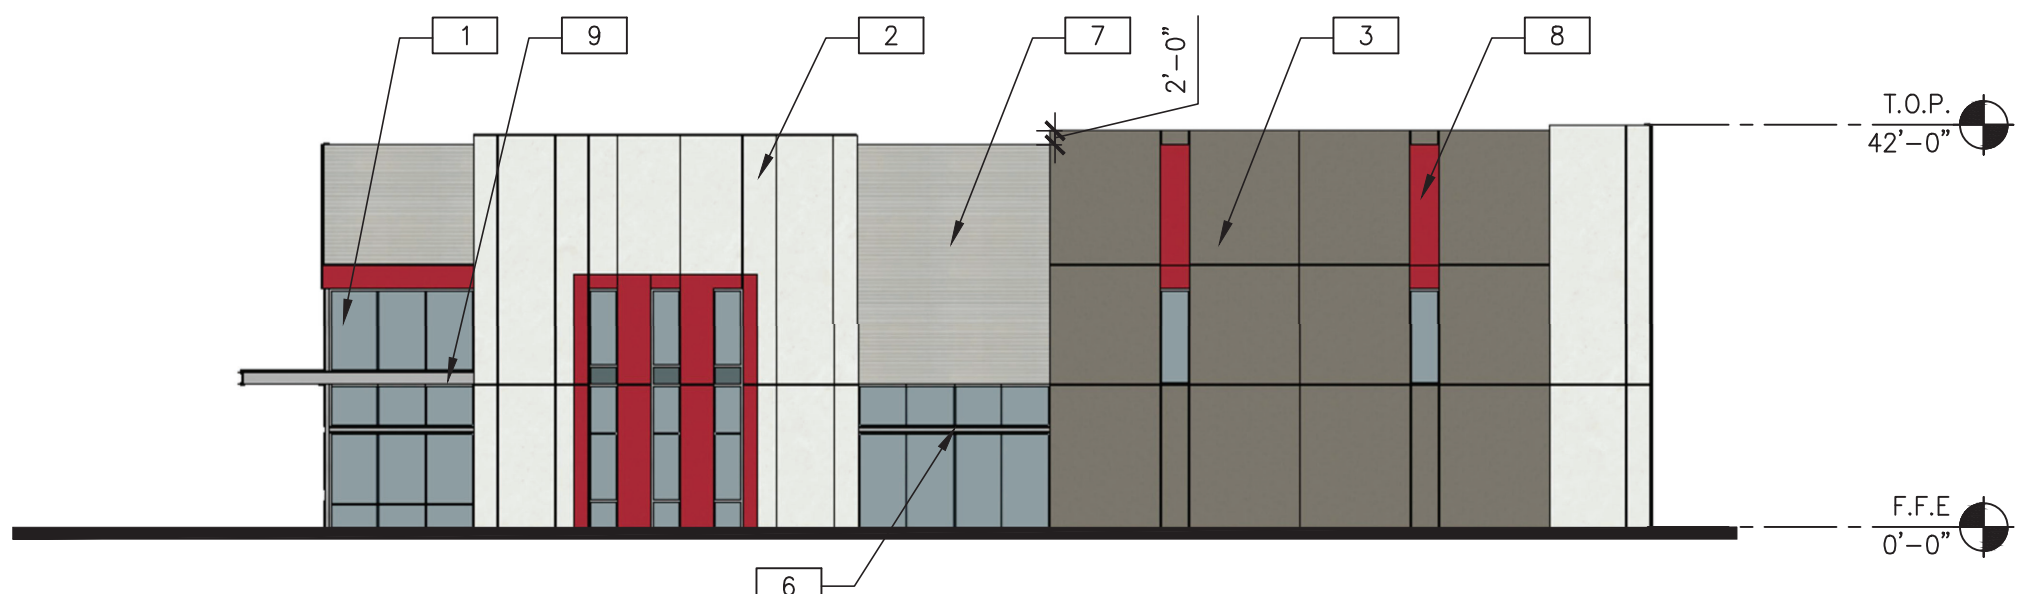

BUILDING 2E WEST ELEVATION
SCALE: 1/20"=1'-0"

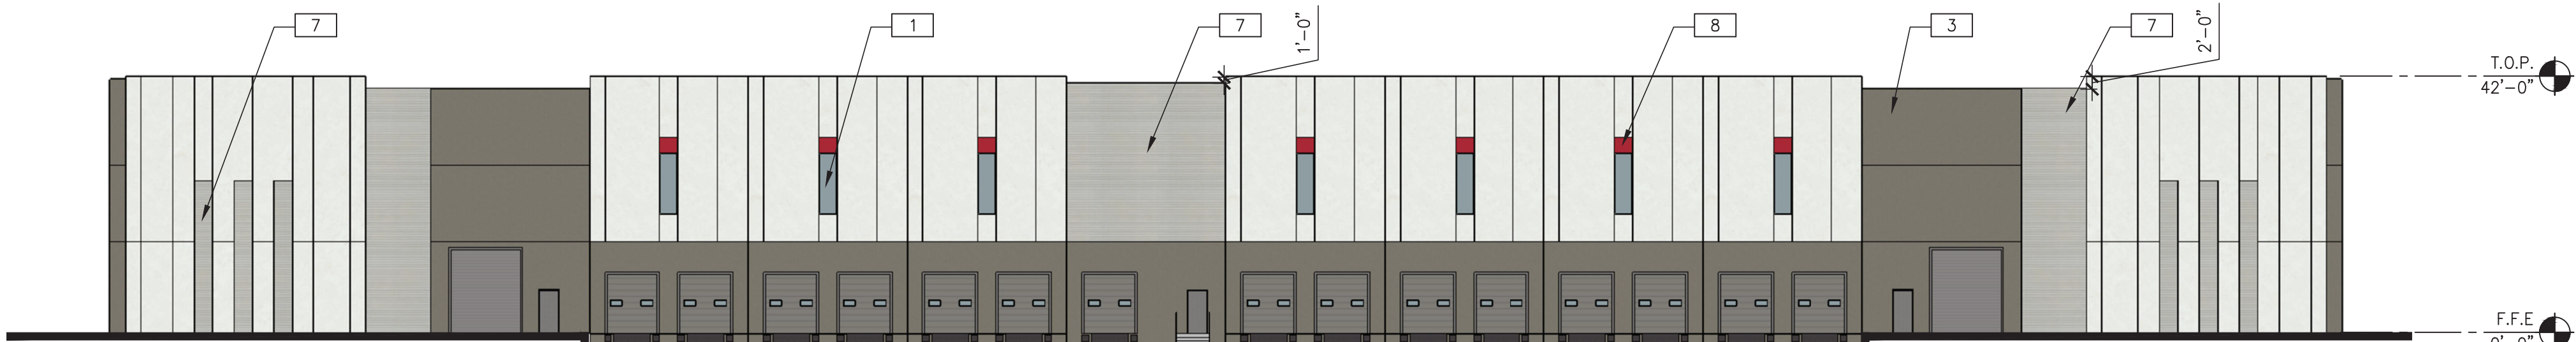

BUILDING 2E SOUTH ELEVATION
SCALE: 1/20"=1'-0"

MATERIAL PERCENTAGES

NORTH

	SHERWIN WILLIAMS: EXTRA WHITE- SW7006 4820 SF - 34%
	SHERWIN WILLIAMS: SETTLEMENT- SW9594 1871 SF - 13%
	FORMLINER PAINTED: SHERWIN WILLIAMS: SETTLEMENT- SW9594 1126 SF - 8%
	SHERWIN WILLIAMS: POSITIVE RED- SW6871 216 SF - 2%
	FORMLINER PAINTED: SHERWIN WILLIAMS: ARGOS- SW7065 2353 SF - 17%
	VITRO GLASS: SOLARBLUE WITH SOLARBAN 60 ON 2 3516 SF - 25%
	STEEL CANOPY 200 SF - 1%

SOUTH

	SHERWIN WILLIAMS: EXTRA WHITE- SW7006 7304.5 SF - 47%
	SHERWIN WILLIAMS: SETTLEMENT- SW9594 4133 SF - 27%
	SHERWIN WILLIAMS: POSITIVE RED- SW6871 52 SF - < 1%
	FORMLINER PAINTED: SHERWIN WILLIAMS: ARGOS- SW7065 1922 SF - 12%
	VITRO GLASS: SOLARBLUE WITH SOLARBAN 60 ON 2 262.5 SF - 2%

EAST

	SHERWIN WILLIAMS: EXTRA WHITE- SW7006 1548 SF - 27%
	SHERWIN WILLIAMS: SETTLEMENT- SW9594 1985.5 SF - 35%
	SHERWIN WILLIAMS: POSITIVE RED- SW6871 417 SF - 8%
	FORMLINER PAINTED: SHERWIN WILLIAMS: ARGOS- SW7065 674 SF - 12%
	VITRO GLASS: SOLARBLUE WITH SOLARBAN 60 ON 2 931 SF - 17%
	STEEL CANOPY 30 SF - 1%

WEST

	SHERWIN WILLIAMS: EXTRA WHITE- SW7006 1548 SF - 27%
	SHERWIN WILLIAMS: SETTLEMENT- SW9594 1985.5 SF - 35%
	SHERWIN WILLIAMS: POSITIVE RED- SW6871 417 SF - 8%
	FORMLINER PAINTED: SHERWIN WILLIAMS: ARGOS- SW7065 674 SF - 12%
	VITRO GLASS: SOLARBLUE WITH SOLARBAN 60 ON 2 931 SF - 17%
	STEEL CANOPY 30 SF - 1%

ELEVATION NOTES

- VITRO GLASS: SOLARBLUE WITH SOLARBAN 60 ON
- SHERWIN WILLIAMS: EXTRA WHITE- SW7006
- SHERWIN WILLIAMS: SETTLEMENT- SW9594
- SHERWIN WILLIAMS: ARGOS- SW7065
- FORMLINER PAINTED: SHERWIN WILLIAMS: SETTLEMENT- 9594
- CLEAR ANODIZED ALUMINUM MULLIONS
- US FORMLINER: 1/31 RIB TYPE C- COLOR TO MATCH SHERWIN WILLIAMS: ARGOS- SW7065
- SHERWIN WILLIAMS: POSITIVE RED - SW 6871
- STEEL CANOPY

BUILDING 2E OVERALL ELEVATIONS

DATE	REVISIONS	DATE	REMARKS
03/14/2022	01		DR. CITY SUBMITTAL
04/18/2022	02		REZONING RESUBMITTAL
06/06/2022	03		REZONING RESUBMITTAL #2

PA / PM:	H. CHAN
DRAWN BY:	CADD
JOB NO.:	PHX21-0034

SHEET
A4.8

THESE DRAWINGS AND SPECIFICATIONS ARE THE PROPERTY AND COPYRIGHT OF WARE MALCOMB AND SHALL NOT BE USED ON ANY OTHER WORK EXCEPT BY AGREEMENT WITH WARE MALCOMB. WRITTEN DIMENSIONS SHALL TAKE PRECEDENCE OVER SCALED DIMENSIONS AND SHALL BE VERIFIED ON THE JOB SITE. ANY DISCREPANCY SHALL BE BROUGHT TO THE NOTICE OF WARE MALCOMB PRIOR TO THE COMMENCEMENT OF ANY WORK.


architecture
planning
interior design
graphics
civil engineering

WARE MALCOMB
Leading Design for Commercial Real Estate



BASELINE LOGISTICS
PARK
E INVERNESS AVE & SUNVIEW
MESA, ARIZONA


W:\PHX\21\0034\00\Architectural\04\UD\PLANNING\0034_A48a.dwg

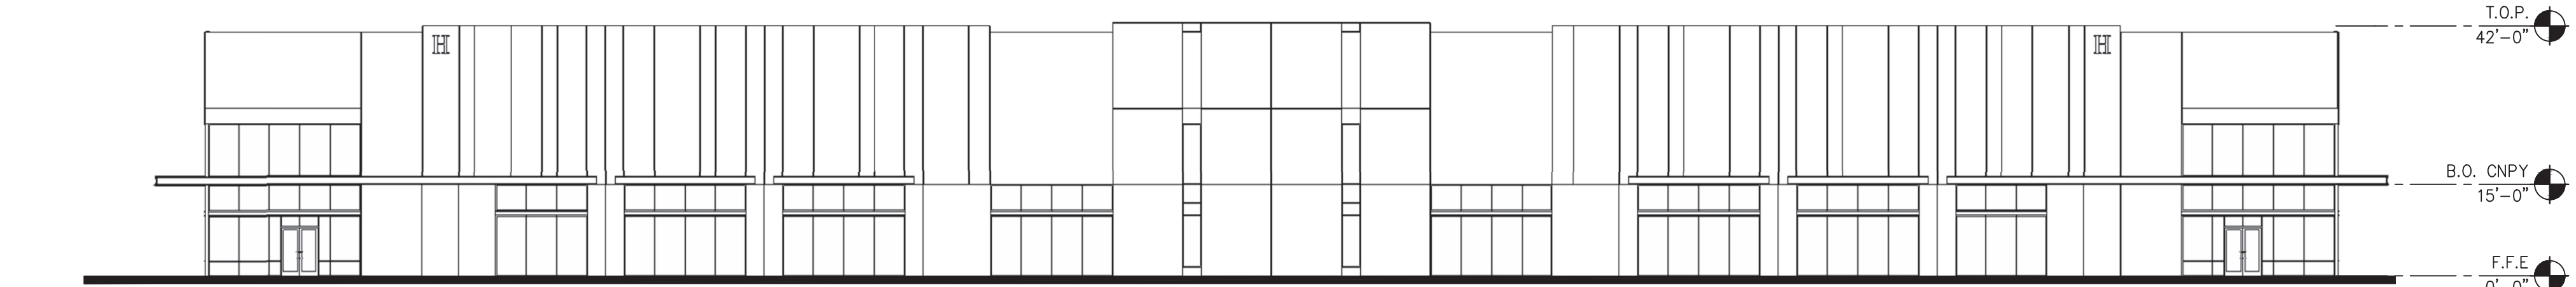

BUILDING 2E NORTH ELEVATION BW

SCALE: 1/20"=1'-0"


A

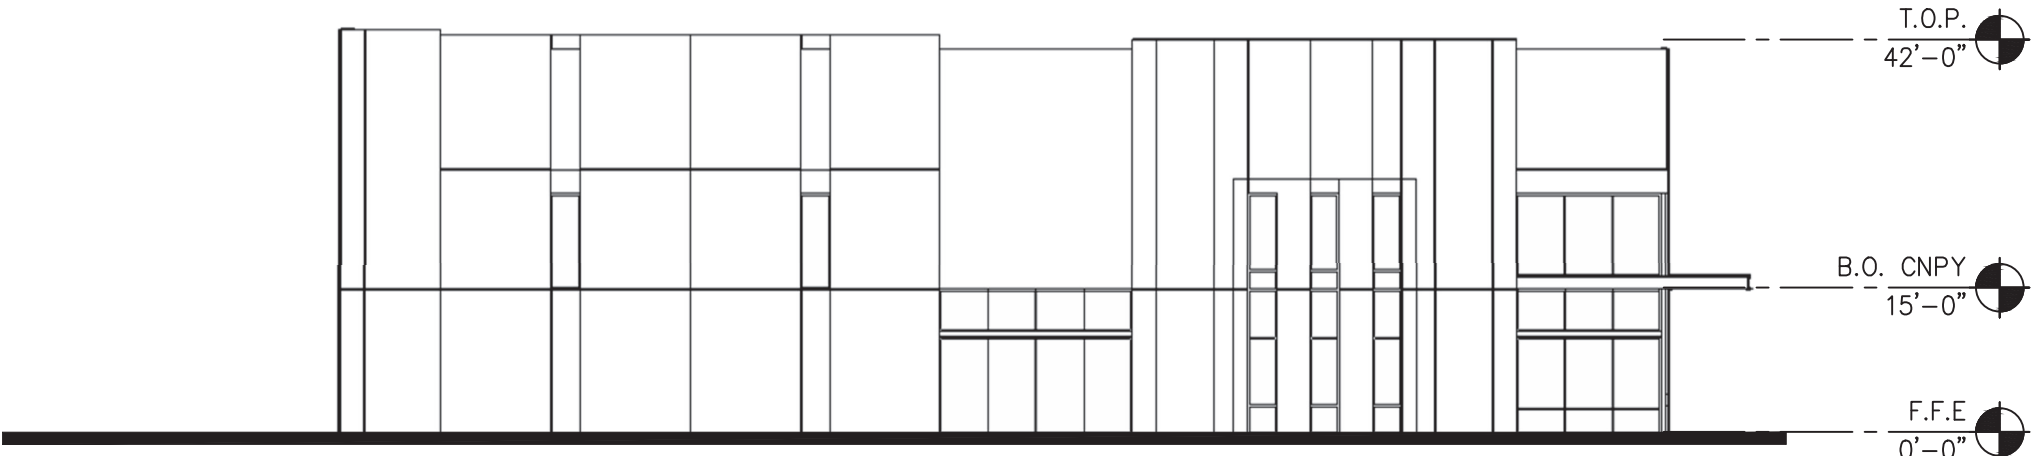

BUILDING 2E EAST ELEVATION BW

SCALE: 1/20"=1'-0"


B

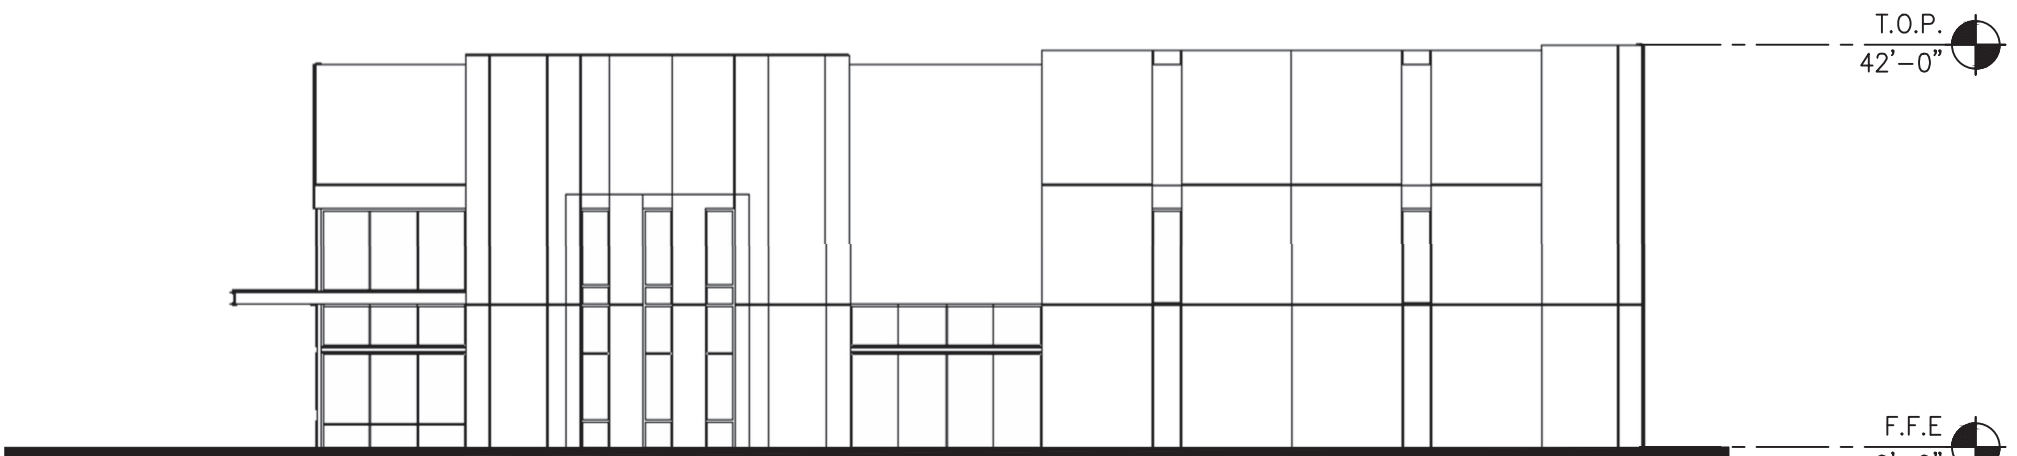

BUILDING 2E WEST ELEVATION BW

SCALE: 1/20"=1'-0"

C

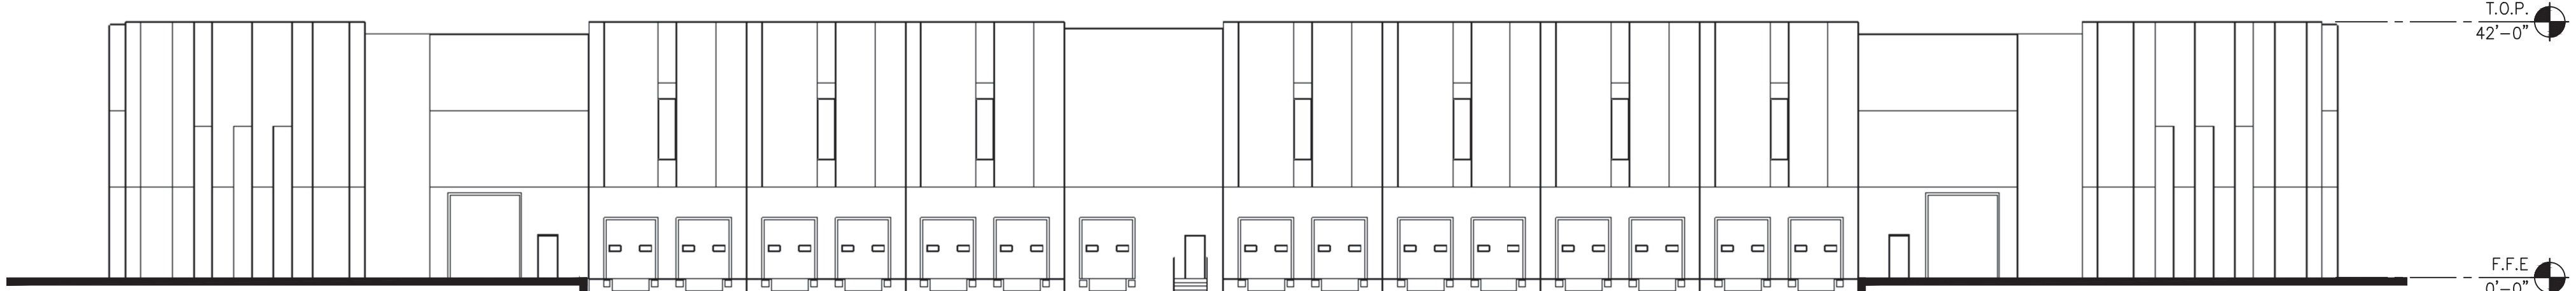

BUILDING 2E SOUTH ELEVATION BW

SCALE: 1/20"=1'-0"

D

WARE MALCOMB
Leading Design for Commercial Real Estate

architecture
planning
interiors
graphics
civil engineering
2777 E. Camelback Rd. Suite 325
Phoenix, AZ 85016
P: 602.998.1000
F: 480.957.2288



BASELINE LOGISTICS
PARK
E INVERNESS AVE & SUNVIEW
MESA, ARIZONA

BUILDING 2E OVERALL ELEVATIONS BW

DATE	REMARKS	DATE	REMARKS
03/12/2022	DR. CITY SUBMITTAL		
04/18/2022	REZONING RESUBMITTAL		
05/05/2022	REZONING RESUBMITTAL #2		

PA / PM:	H. CHAN
DRAWN BY:	CADD
JOB NO.:	PHX21-0034

SHEET
A4.8a

THESE DRAWINGS AND SPECIFICATIONS ARE THE PROPERTY AND COPYRIGHT OF WARE MALCOMB AND SHALL NOT BE USED ON ANY OTHER WORK EXCEPT BY AGREEMENT WITH WARE MALCOMB. WRITTEN DIMENSIONS SHALL TAKE PRECEDENCE OVER SCALED DIMENSIONS AND SHALL BE VERIFIED ON THE JOB SITE. ANY DISCREPANCY SHALL BE BROUGHT TO THE NOTICE OF WARE MALCOMB PRIOR TO THE COMMENCEMENT OF ANY WORK.

