




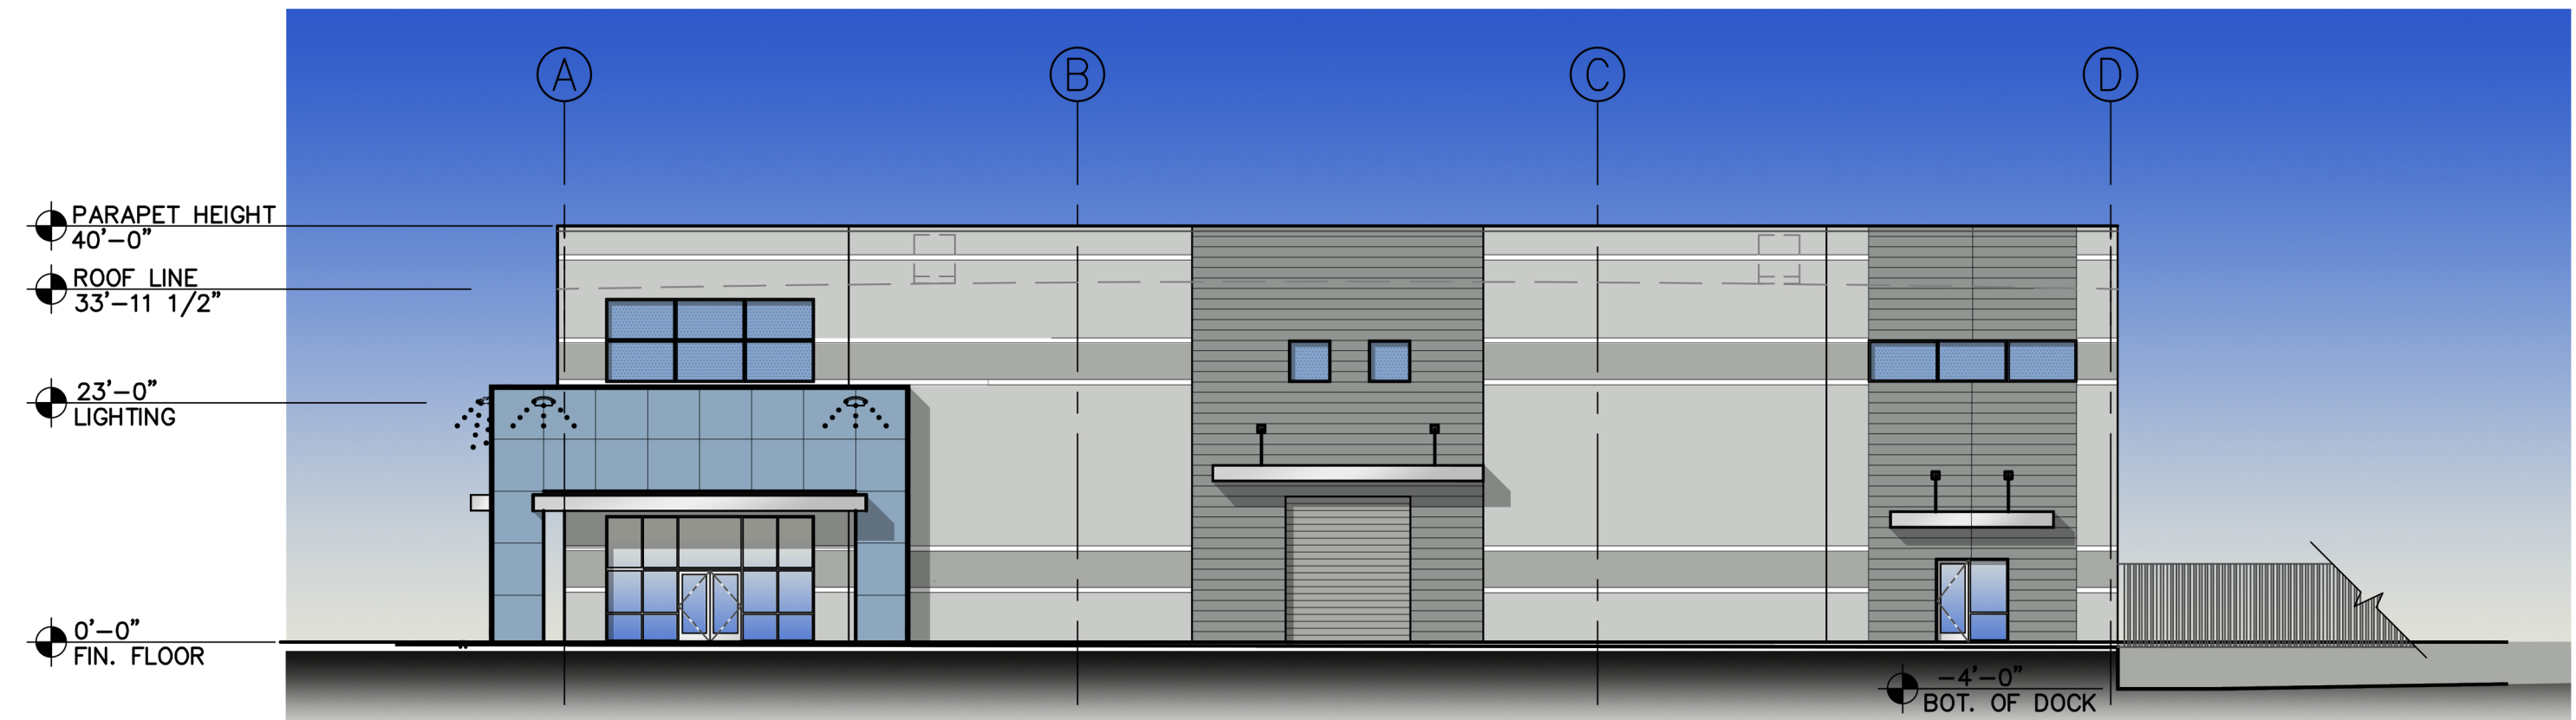

BUILDING "A" OVERALL EAST ELEVATION
SCALE: 1/16" = 1'-0"

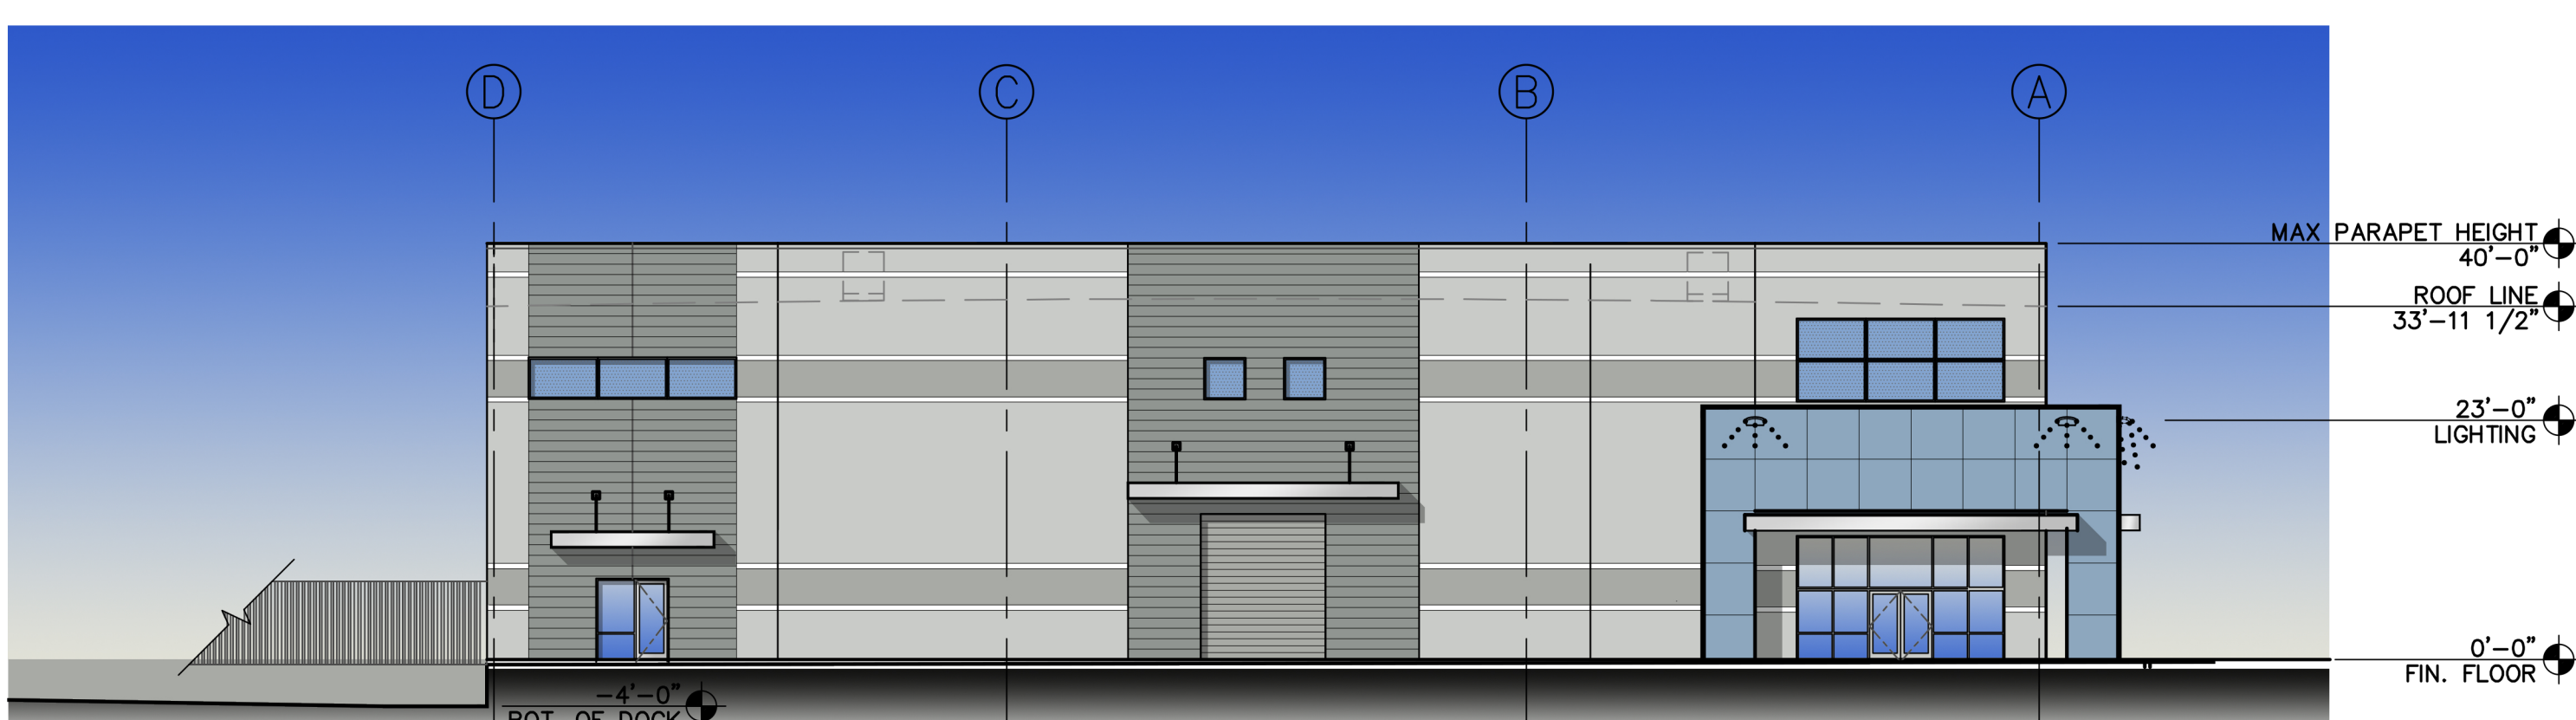


BUILDING "A" OVERALL WEST ELEVATION
SCALE: 1/16" = 1'-0"

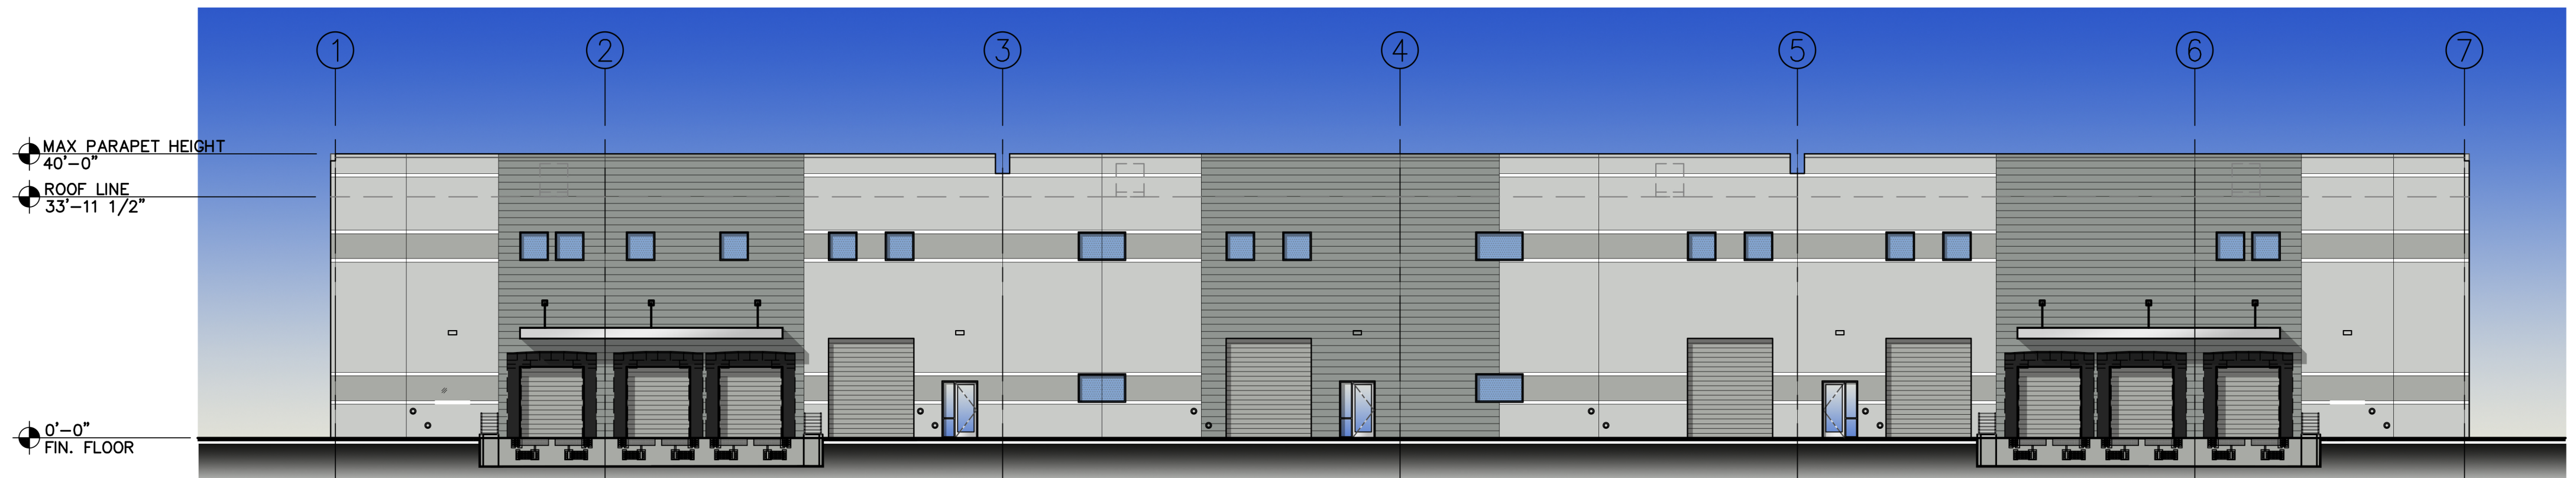


BUILDING "A" OVERALL SOUTH ELEVATION
SCALE: 1/16" = 1'-0"

COLORS & MATERIALS		
1	FIELD 1 - PPG0994-2 PITTSBURGH GRAY TILT PANEL	
2	ACCENT 1 - PPG0994-4 HIPPOPOTAMUS TILT PANEL	
3	ACCENT 2 - PPG0994-6 HUSKY GRAY TILT PANEL	
4	ACCENT 3 - PPG1160-4 KALEIDOSCOPE TILT PANEL	
5	ACCENT 4 - PPG1160-6 CHINESE PORCELAIN TILT PANEL	
6	CLEAR ANODIZED ALUMINUM STOREFRONT SYSTEM	
7	METAL CANOPY - CLEAR ANODIZED ALUMINUM FINISH	

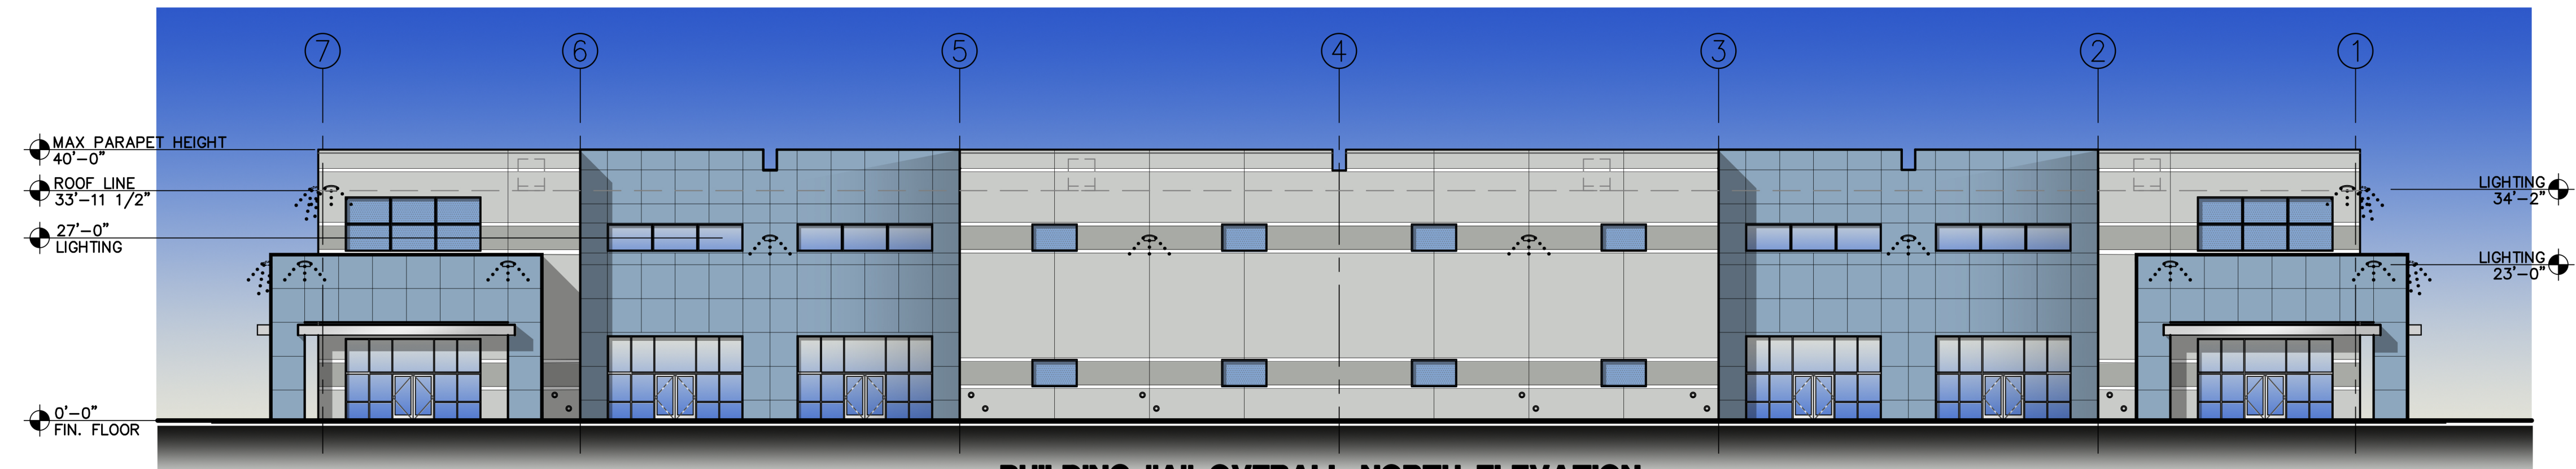

BUILDING "A" OVERALL NORTH ELEVATION
SCALE: 1/16" = 1'-0"

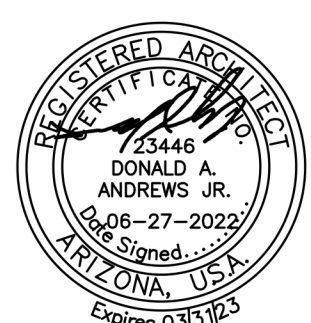

Andrews Design Group, Inc.

ARCHITECTURE PLANNING INTERIORS PROJECT MANAGEMENT

CV MESA GERMANN INDUSTRIAL PARK
NEC E. GERMANN + ELLSWORTH
MESA, ARIZONA

1095 W. RIO SALADO PKWY, SUITE 203 TEMPE, AZ 85281

ADG A1421

No:	DATE:	REVISIONS:
1		
2		
3		

DR4.1


DATE: 05/08/2022



BUILDING "B & D" OVERALL SOUTH ELEVATION
SCALE: 1/32" = 1'-0"

BUILDING "C & E" OVERALL NORTH ELEVATION
SCALE: 1/32" = 1'-0"

COLORS & MATERIALS	
1	FIELD 1 - PPG0994-2 PITTSBURGH GRAY TILT PANEL
2	ACCENT 1 - PPG0994-4 HIPPOPOTAMUS TILT PANEL
3	ACCENT 2 - PPG0994-6 HUSKY GRAY TILT PANEL
4	ACCENT 3 - PPG1160-4 KALEIDOSCOPE TILT PANEL
5	ACCENT 4 - PPG1160-6 CHINESE PORCELAIN TILT PANEL
6	CLEAR ANODIZED ALUMINUM STOREFRONT SYSTEM
7	METAL CANOPY - CLEAR ANODIZED ALUMINUM FINISH

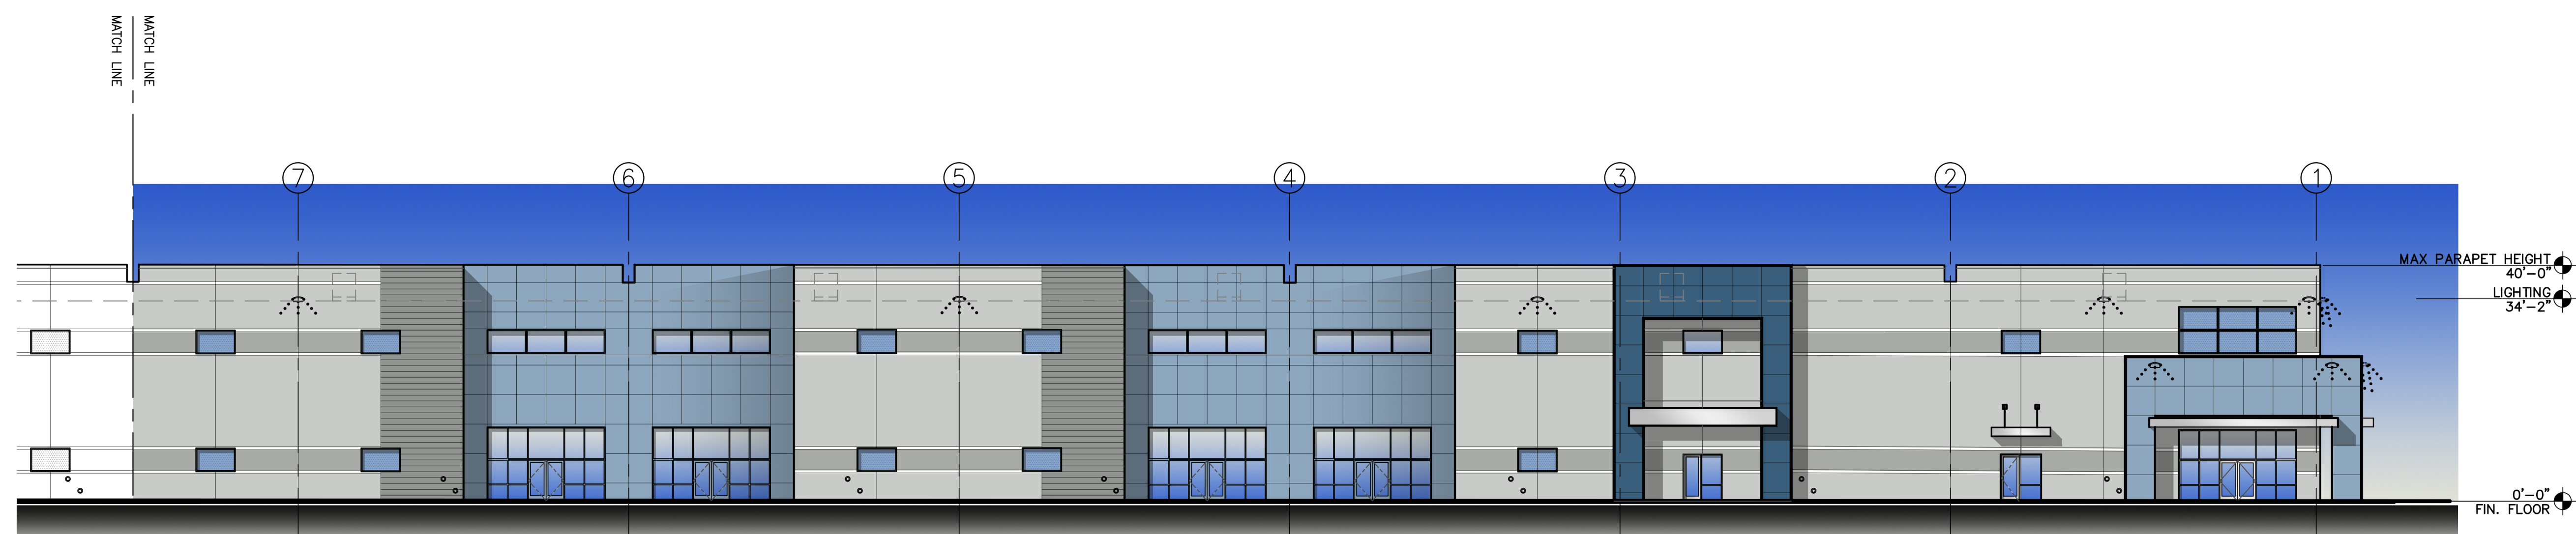

BUILDING "B & D" OVERALL SOUTH ELEVATION
SCALE: 1/32" = 1'-0"

BUILDING "C & E" OVERALL NORTH ELEVATION
SCALE: 1/32" = 1'-0"



Andrews Design Group, Inc.

ARCHITECTURE

PLANNING

INTERIORS

PROJECT MANAGEMENT

CV MESA GERMANN INDUSTRIAL PARK
NEC E. GERMANN + ELLSWORTH
MESA, ARIZONA

1095 W. RIO SALADO PKWY, SUITE 203 TEMPE, AZ 85281


ADG A1421

No:	DATE:	REVISIONS:
1		
2		
3		

DR5.1

DATE: 05/08/2022




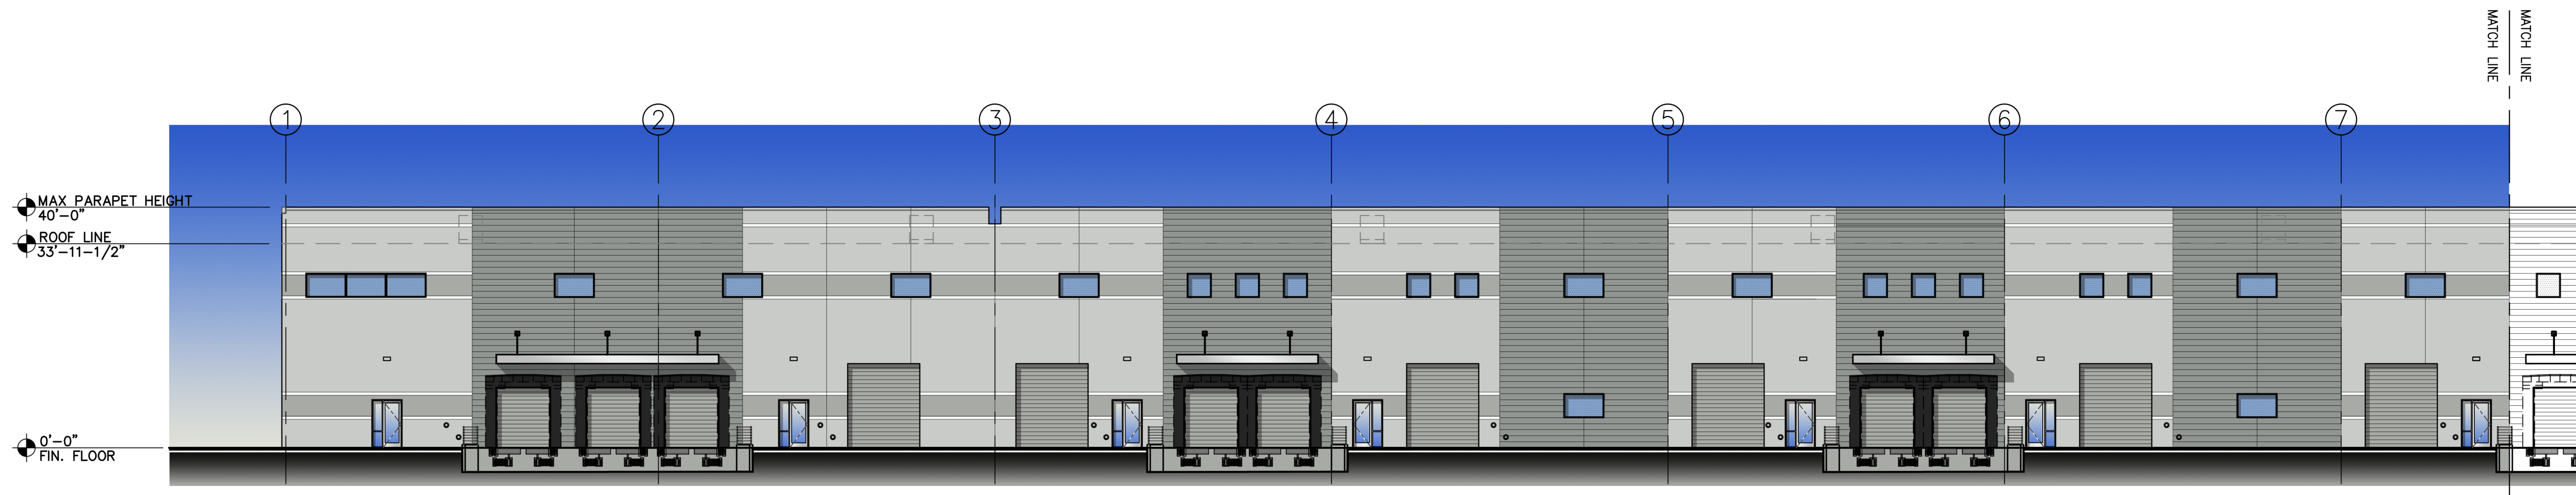

BUILDING "B & D" OVERALL NORTH ELEVATION
SCALE: 1/32" = 1'-0"

BUILDING "C & E" OVERALL SOUTH ELEVATION
SCALE: 1/32" = 1'-0"

COLORS & MATERIALS		
1	FIELD 1 - PPG0994-2 PITTSBURGH GRAY TILT PANEL	
2	ACCENT 1 - PPG0994-4 HIPPOPOTAMUS TILT PANEL	
3	ACCENT 2 - PPG0994-6 HUSKY GRAY TILT PANEL	
4	ACCENT 3 - PPG1160-4 KALEIDOSCOPE TILT PANEL	
5	ACCENT 4 - PPG1160-6 CHINESE PORCELAIN TILT PANEL	
6	CLEAR ANODIZED ALUMINUM STOREFRONT SYSTEM	
7	METAL CANOPY - CLEAR ANODIZED ALUMINUM FINISH	

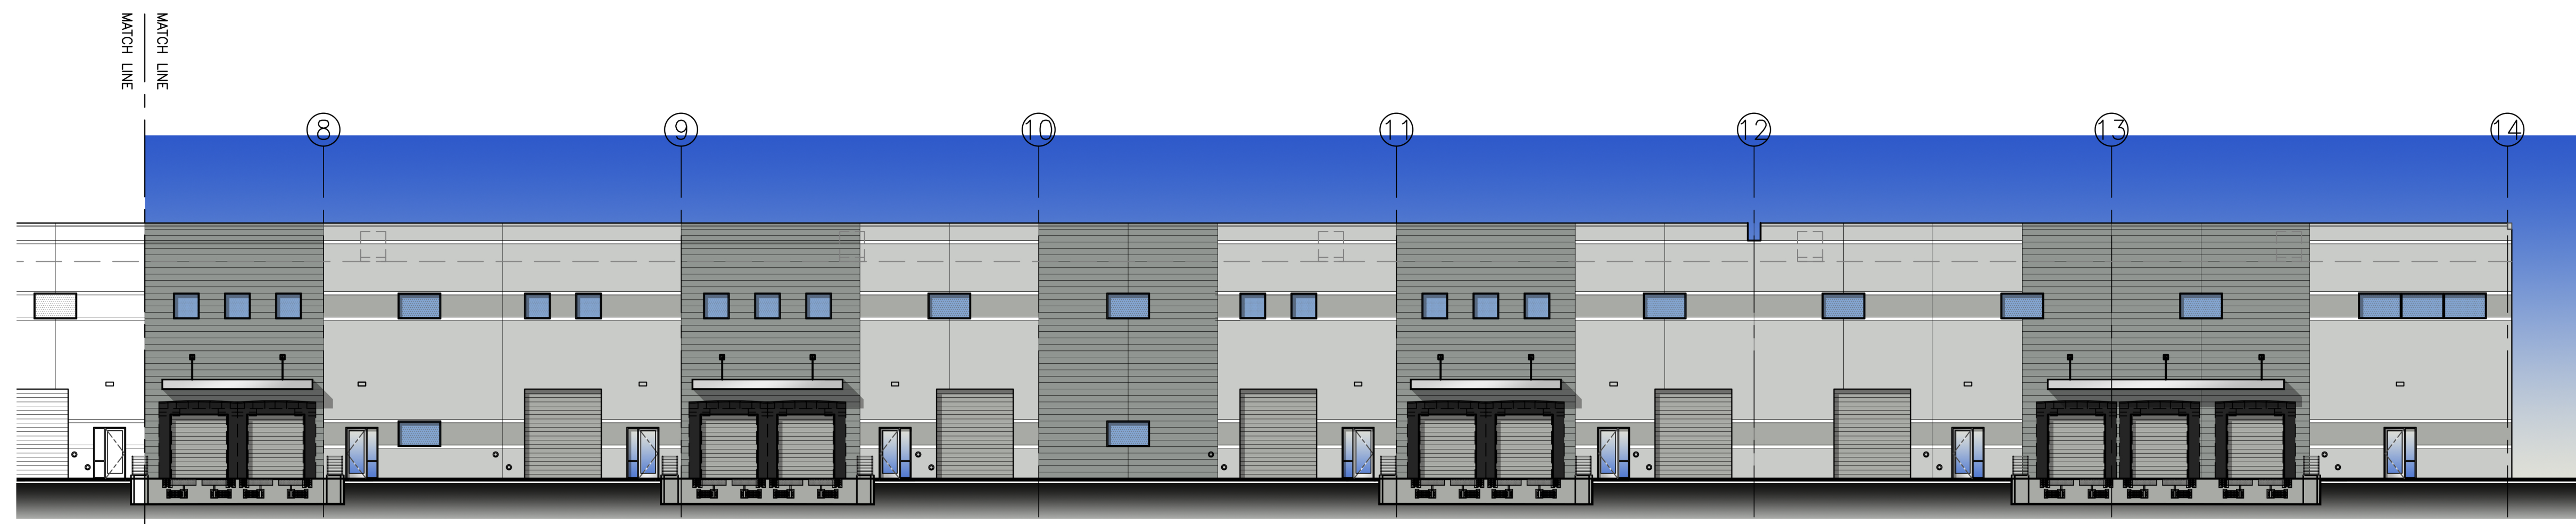

BUILDING "B & D" OVERALL NORTH ELEVATION
SCALE: 1/32" = 1'-0"

BUILDING "C & E" OVERALL SOUTH ELEVATION
SCALE: 1/32" = 1'-0"



Andrews Design Group, Inc.

ARCHITECTURE

PLANNING

INTERIORS

PROJECT MANAGEMENT

CV MESA GERMANN INDUSTRIAL PARK
NEC E. GERMANN + ELLSWORTH
MESA, ARIZONA

1095 W. RIO SALADO PKWY, SUITE 203 TEMPE, AZ 85281


ADG A1421

No:	DATE:	REVISIONS:
1		
2		
3		

DR5.2

DATE: 05/08/2022




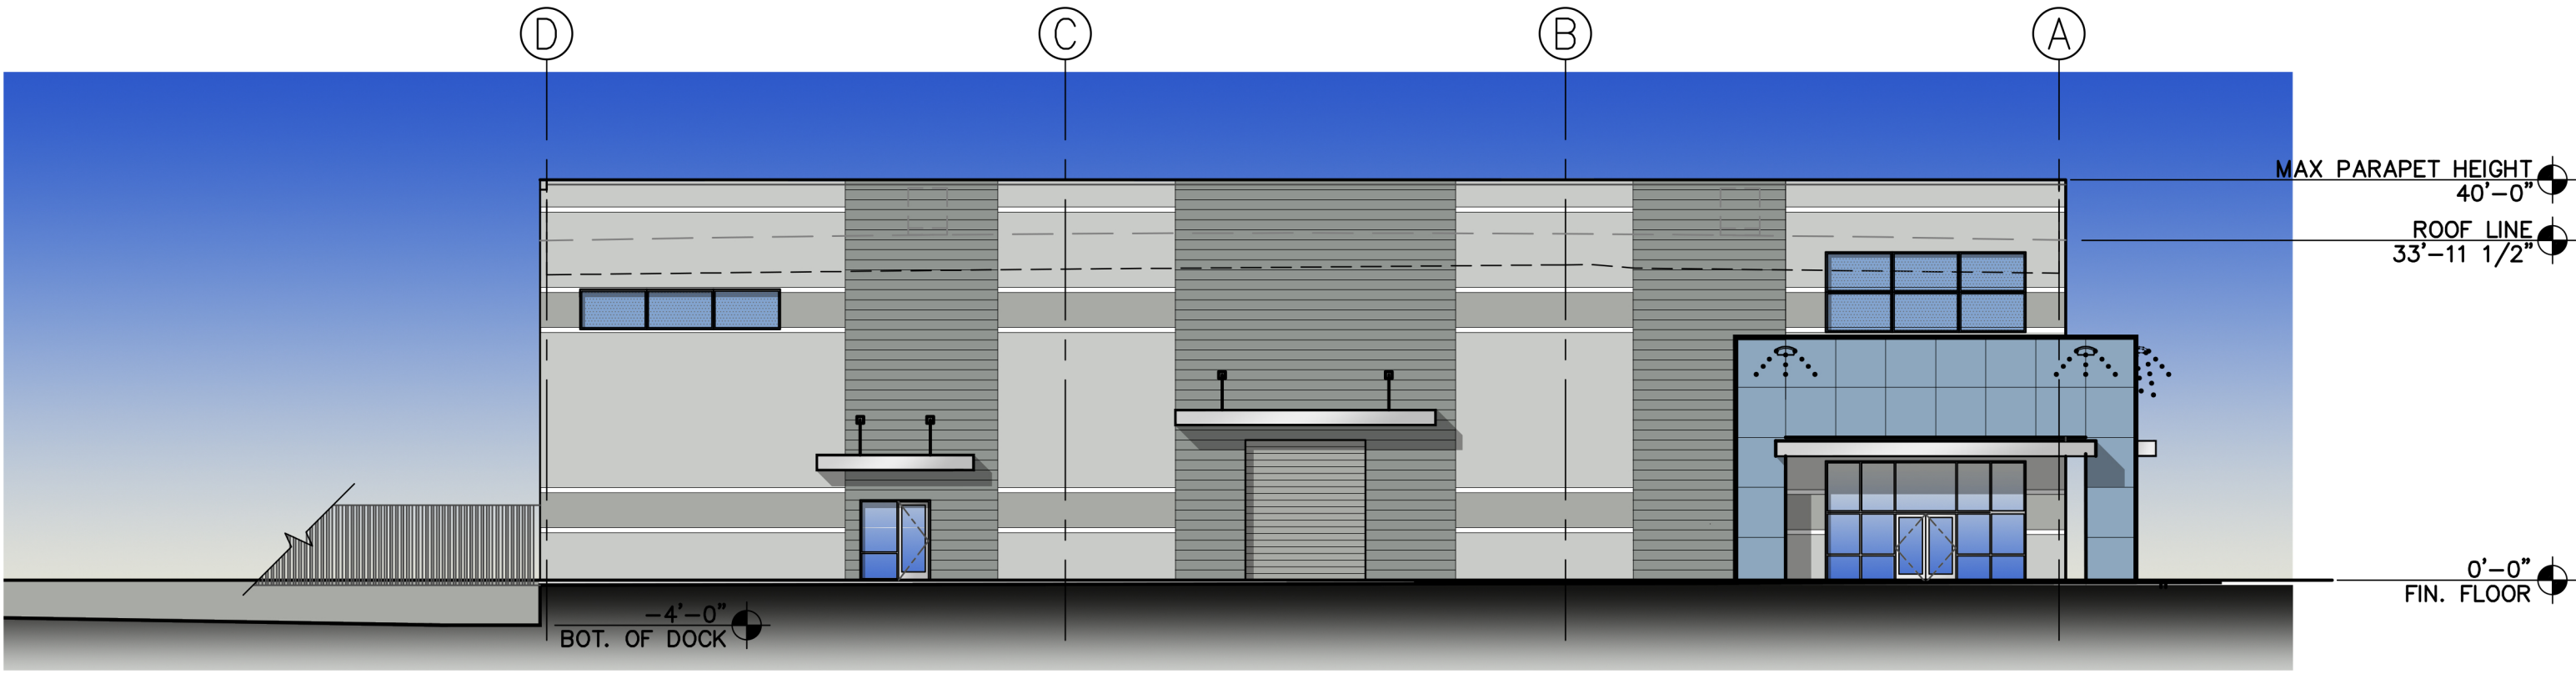

BUILDING "B & D" WEST ELEVATION
SCALE: 1/16" = 1'-0"

BUILDING "C & E" EAST ELEVATION
SCALE: 1/16" = 1'-0"

COLORS & MATERIALS	
1	FIELD 1 - PPG0994-2 PITTSBURGH GRAY TILT PANEL
2	ACCENT 1 - PPG0994-4 HIPPOPOTAMUS TILT PANEL
3	ACCENT 2 - PPG0994-6 HUSKY GRAY TILT PANEL
4	ACCENT 3 - PPG1160-4 KALEIDOSCOPE TILT PANEL
5	ACCENT 4 - PPG1160-6 CHINESE PORCELAIN TILT PANEL
6	CLEAR ANODIZED ALUMINUM STOREFRONT SYSTEM
7	METAL CANOPY - CLEAR ANODIZED ALUMINUM FINISH

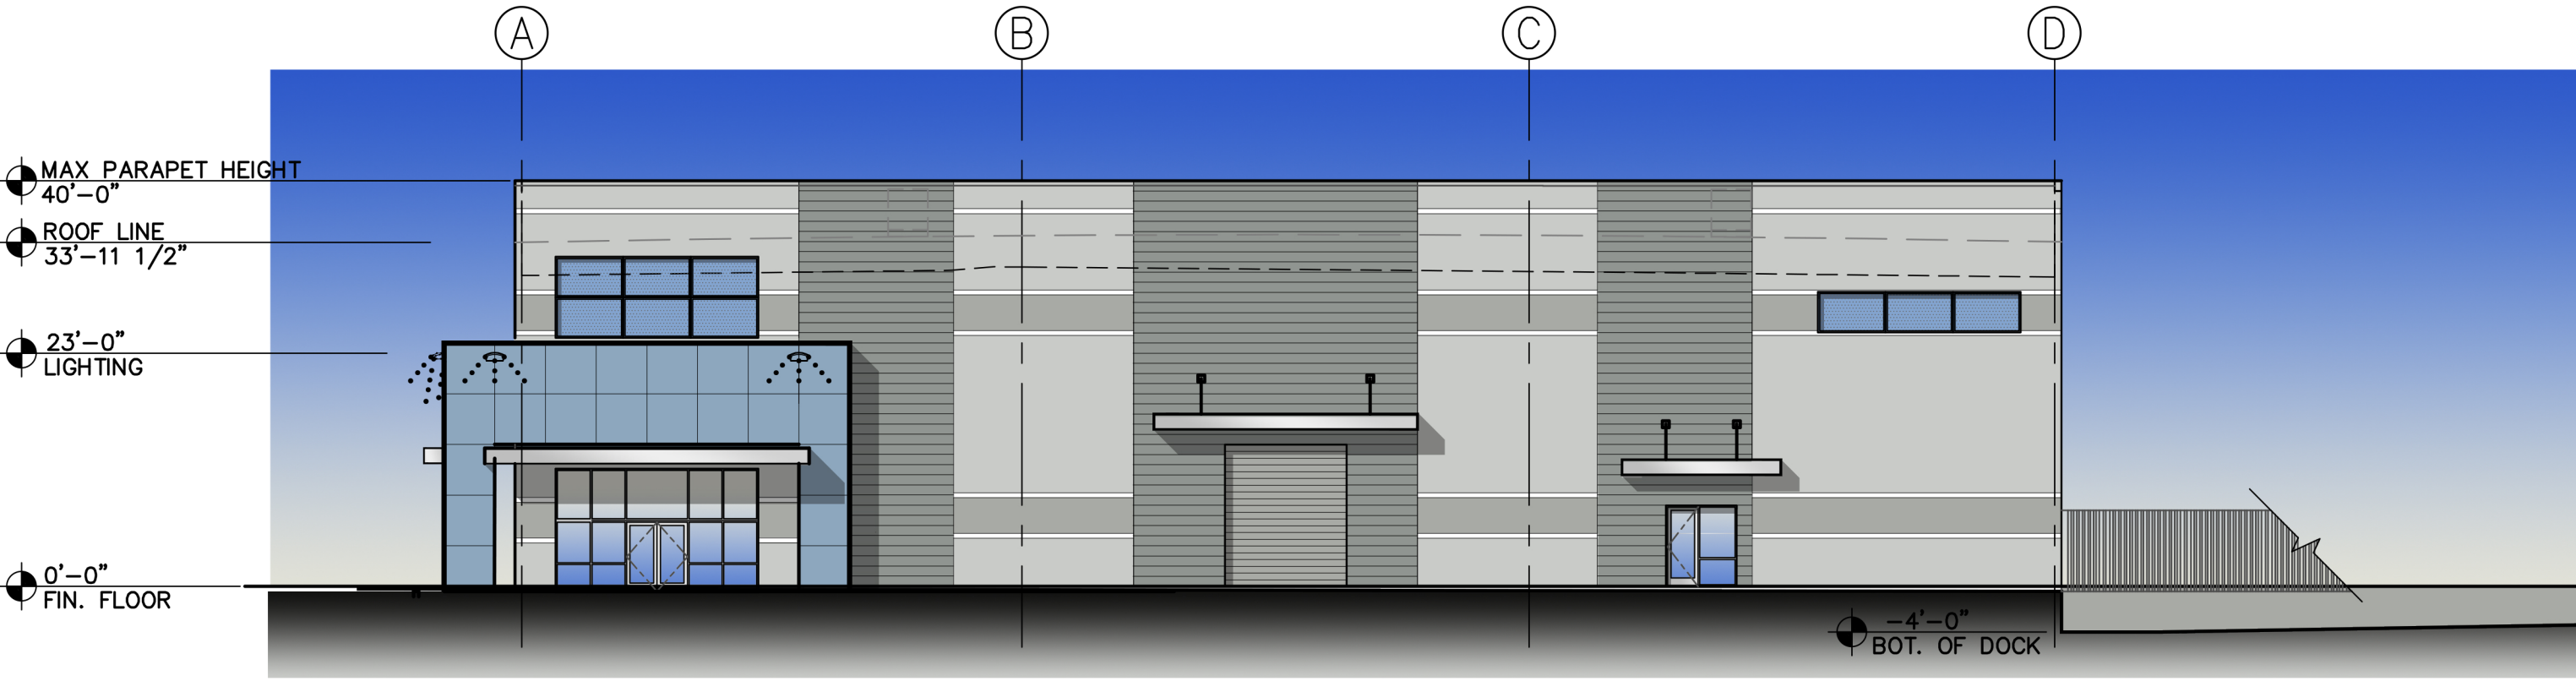

BUILDING "B & D" EAST ELEVATION
SCALE: 1/16" = 1'-0"

BUILDING "C & E" WEST ELEVATION
SCALE: 1/16" = 1'-0"



Andrews Design Group, Inc.


ARCHITECTURE PLANNING INTERIORS PROJECT MANAGEMENT

CV MESA GERMANN INDUSTRIAL PARK
NEC E. GERMANN + ELLSWORTH
MESA, ARIZONA

1095 W. RIO SALADO PKWY., SUITE 203 TEMPE, AZ 85281


ADG A1421

No:	DATE:	REVISIONS:
1		
2		
3		

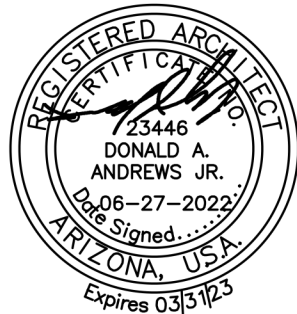


DR5.3

DATE: 05/08/2022

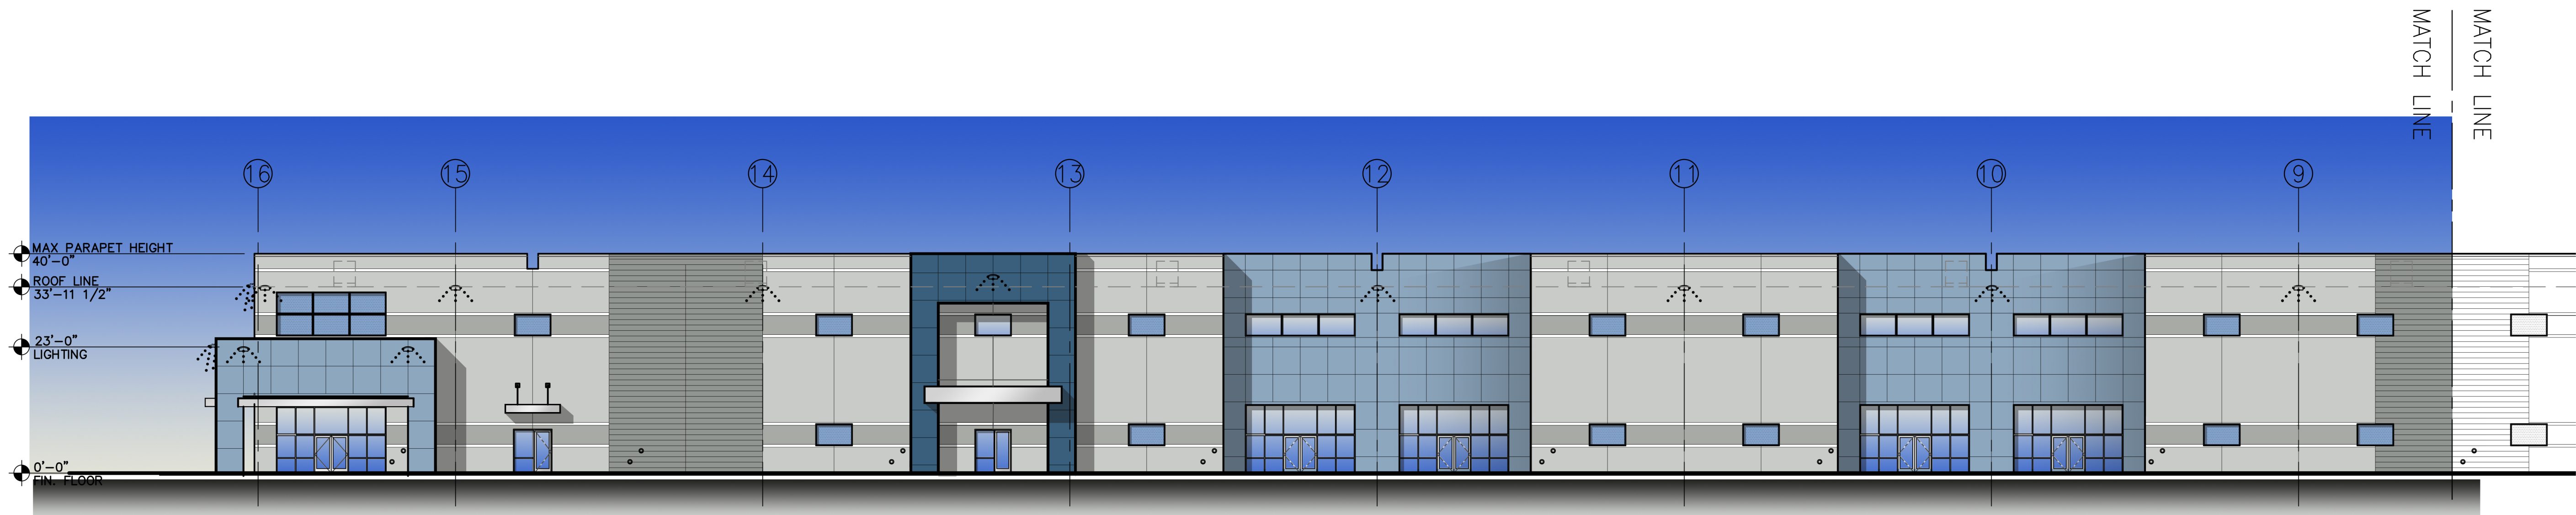

BUILDING "F" WEST ELEVATION
SCALE: 1/16" = 1'-0"

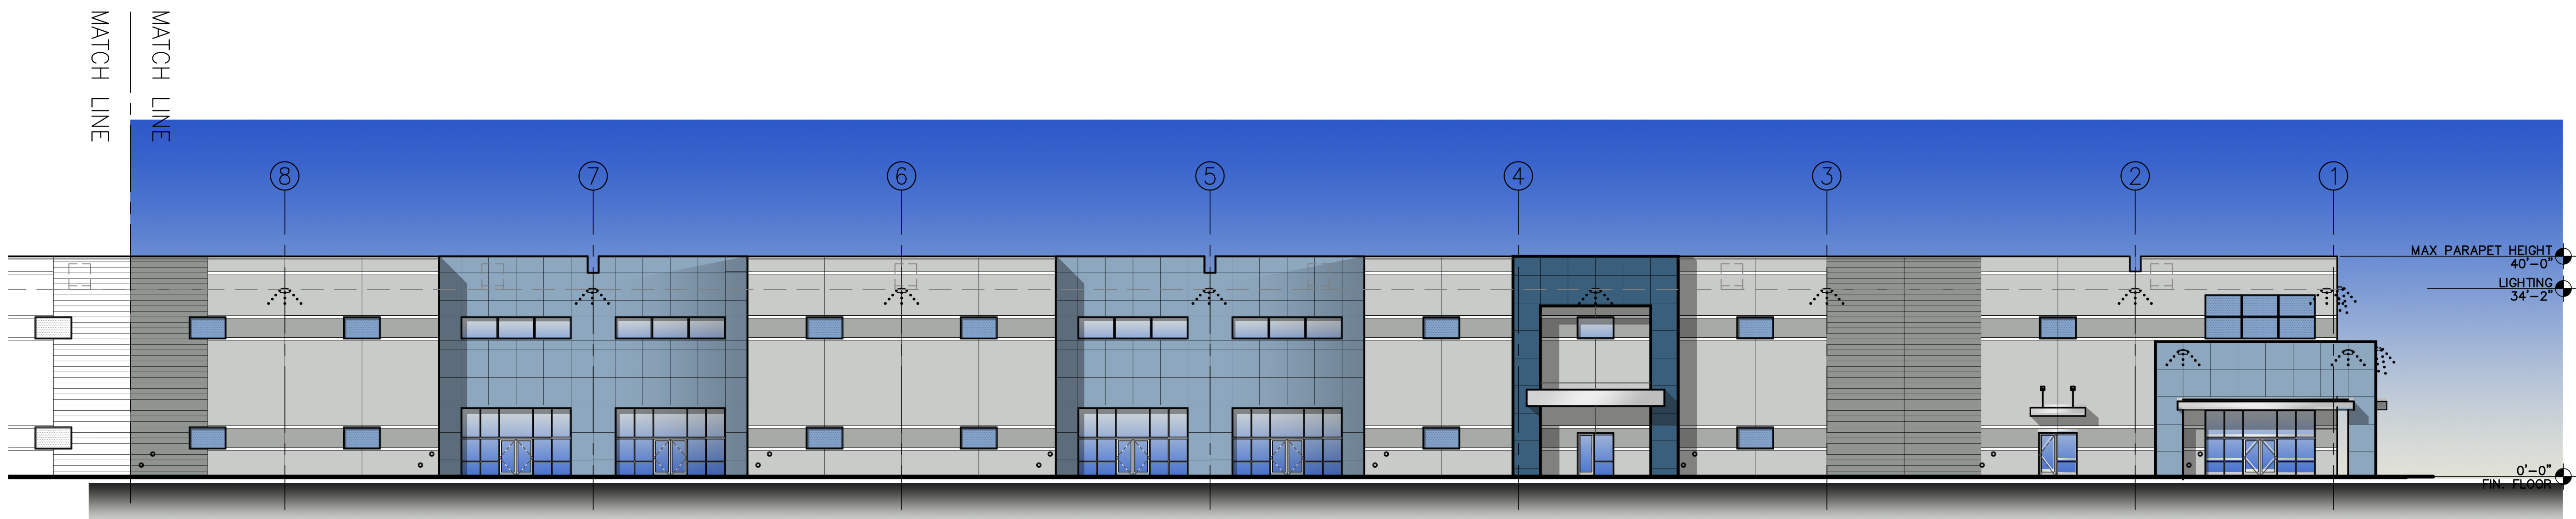

BUILDING "F" WEST ELEVATION
SCALE: 1/16" = 1'-0"

COLORS & MATERIALS	
1	FIELD 1 - PPG0994-2 PITTSBURGH GRAY TILT PANEL
2	ACCENT 1 - PPG0994-4 HIPPOPOTAMUS TILT PANEL
3	ACCENT 2 - PPG0994-6 HUSKY GRAY TILT PANEL
4	ACCENT 3 - PPG1160-4 KALEIDOSCOPE TILT PANEL
5	ACCENT 4 - PPG1160-6 CHINESE PORCELAIN TILT PANEL
6	CLEAR ANODIZED ALUMINUM STOREFRONT SYSTEM
7	METAL CANOPY - CLEAR ANODIZED ALUMINUM FINISH



Andrews Design Group, Inc.

ARCHITECTURE PLANNING INTERIORS PROJECT MANAGEMENT

CV MESA GERMANN INDUSTRIAL PARK
NEC E. GERMANN + ELLSWORTH
MESA, ARIZONA


1095 W. RIO SALADO PKWY, SUITE 203 TEMPE, AZ 85281

ADG A1421


No:	DATE:	REVISIONS:
1		
2		
3		

DR6.1

DATE: 05/08/2022

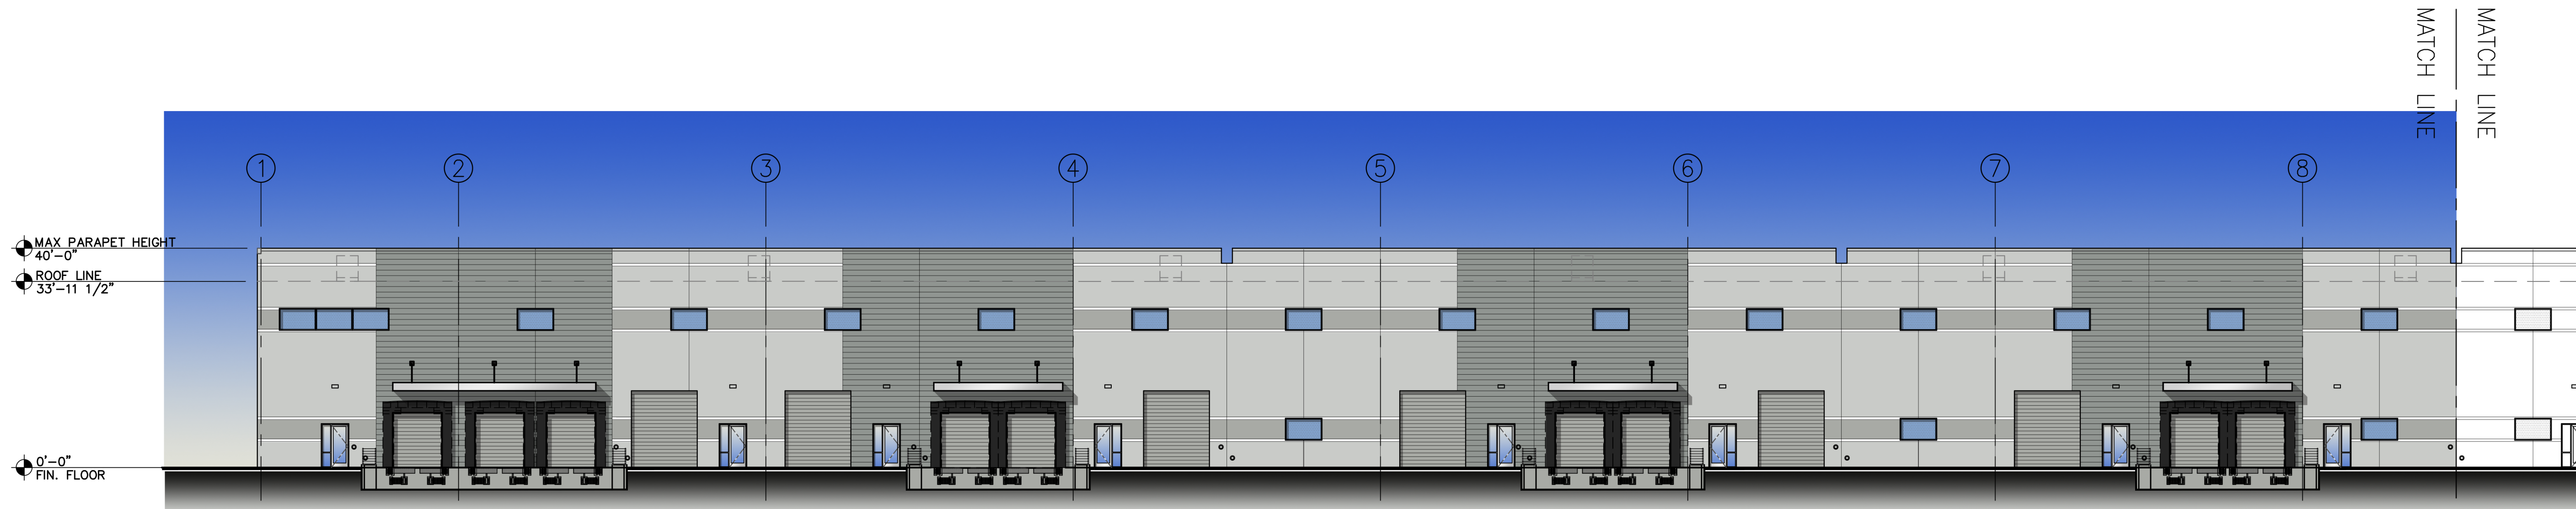

BUILDING "F" OVERALL EAST ELEVATION
SCALE: 1/16" = 1'-0"

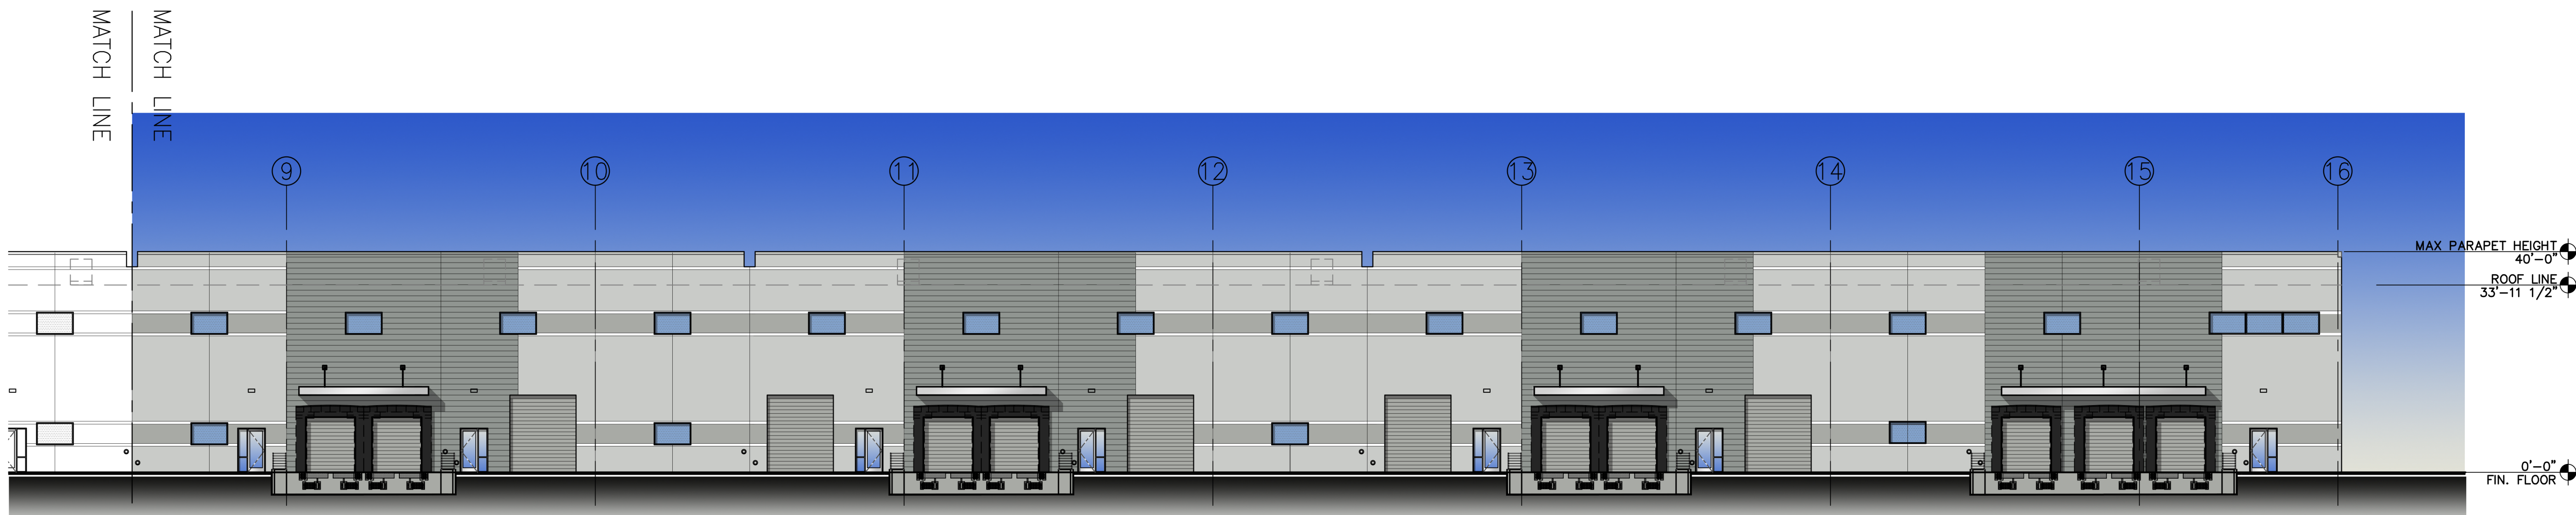

BUILDING "F" OVERALL EAST ELEVATION
SCALE: 1/16" = 1'-0"

COLORS & MATERIALS	
1	FIELD 1 - PPG0994-2 PITTSBURGH GRAY TILT PANEL
2	ACCENT 1 - PPG0994-4 HIPPOPOTAMUS TILT PANEL
3	ACCENT 2 - PPG0994-6 HUSKY GRAY TILT PANEL
4	ACCENT 3 - PPG180-4 KALEIDOSCOPE TILT PANEL
5	ACCENT 4 - PPG180-6 CHINESE PORCELAIN TILT PANEL
6	CLEAR ANODIZED ALUMINUM STOREFRONT SYSTEM
7	METAL CANOPY - CLEAR ANODIZED ALUMINUM FINISH



Andrews Design Group, Inc.

ARCHITECTURE

PLANNING

INTERIORS

PROJECT MANAGEMENT

CV MESA GERMANN INDUSTRIAL PARK
NEC E. GERMANN + ELLSWORTH
MESA, ARIZONA

1095 W. RIO SALADO PKWY, SUITE 203 TEMPE, AZ 85281

ADG A1421

No:	DATE:	REVISIONS:
1		
2		
3		

DR6.2

DATE: 05/08/2022

