



STREET VIEW FROM JASMINE STREET

PROJECT JASMINE
 1807 N. 48TH STREET
 Mesa, AZ 85205



Butler Design Group, Inc
 architects & planners

10/02/2018

18069



STREET VIEW FROM INGRAM STREET

PROJECT JASMINE


1807 N. 48TH STREET
Mesa, AZ 85205




Butler Design Group, Inc
architects & planners

10/02/2018


18069

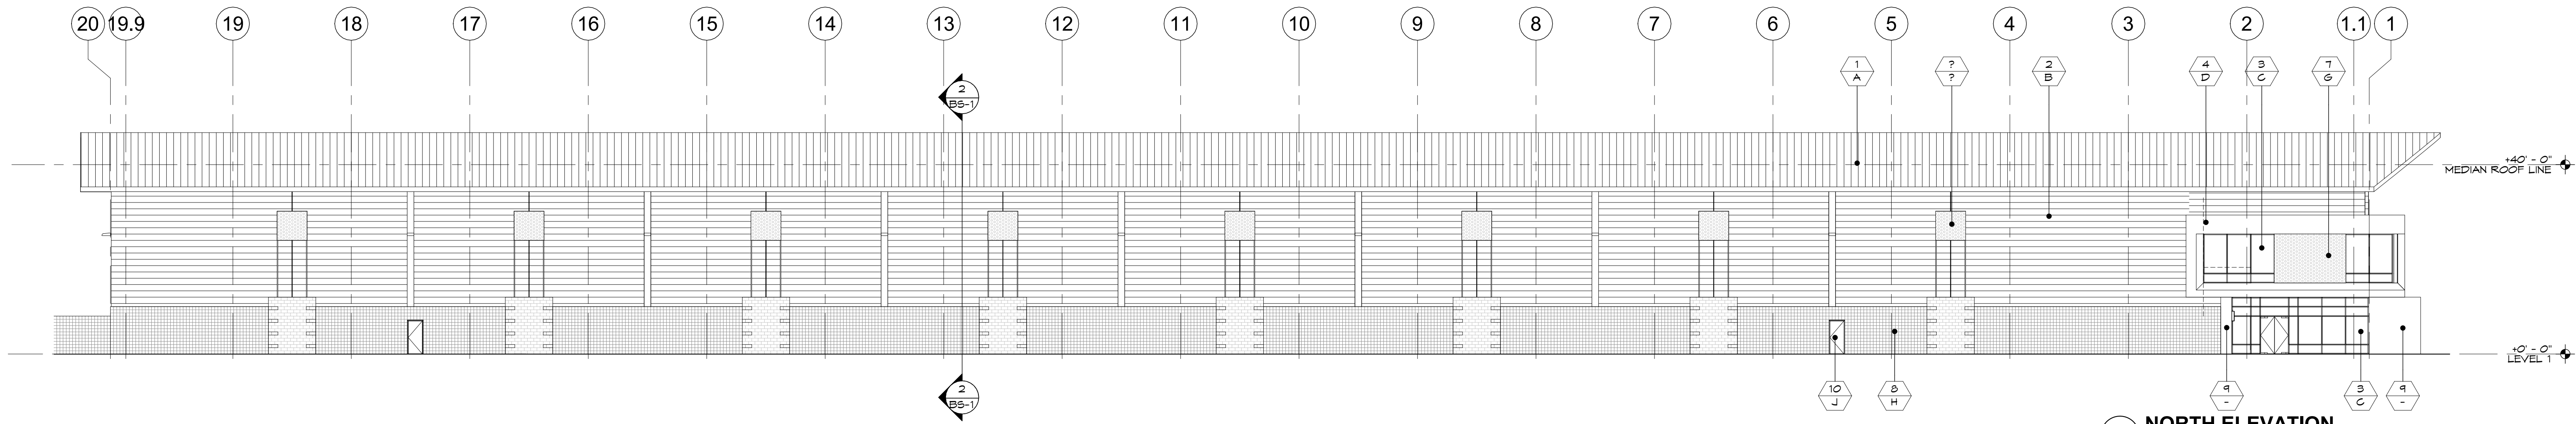


1 NORTH ELEVATION
SCALE: 1/16" = 1'-0"

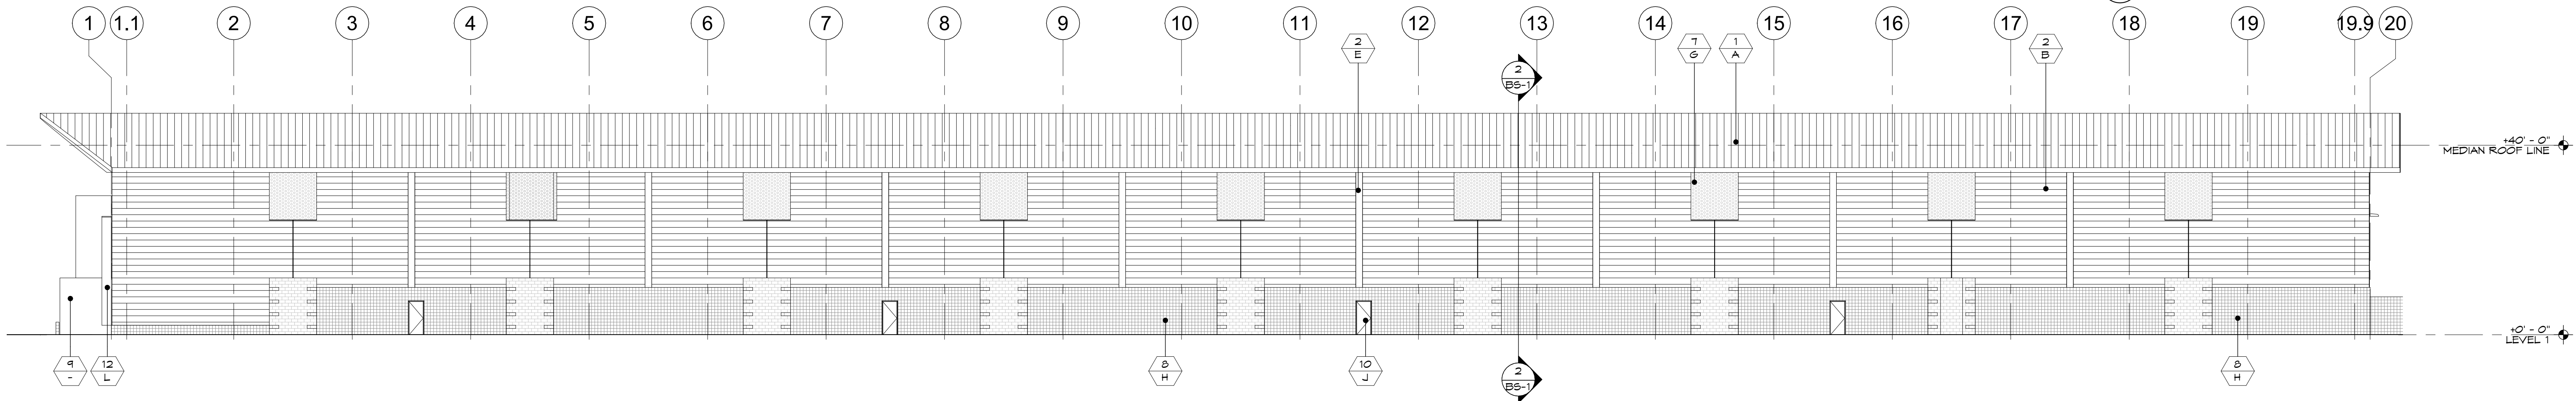

2 SOUTH ELEVATION
SCALE: 1/16" = 1'-0"

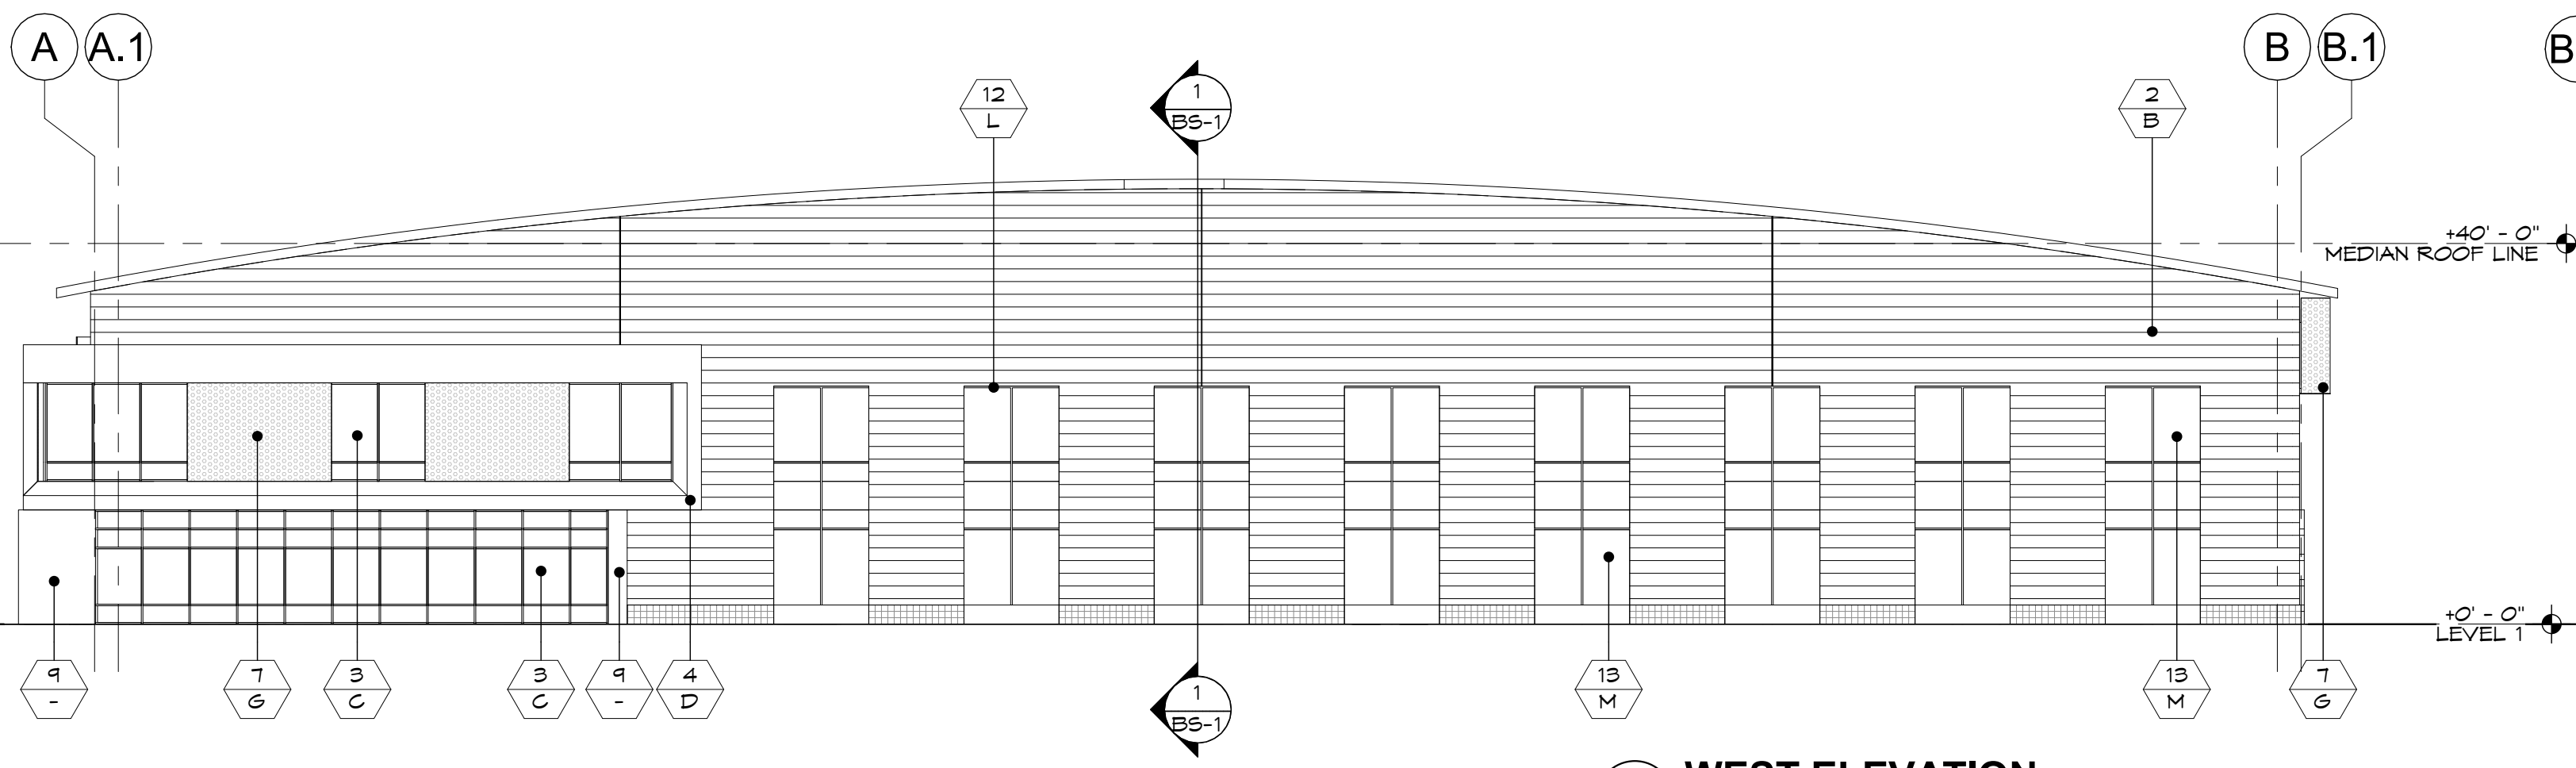

3 WEST ELEVATION
SCALE: 1/16" = 1'-0"

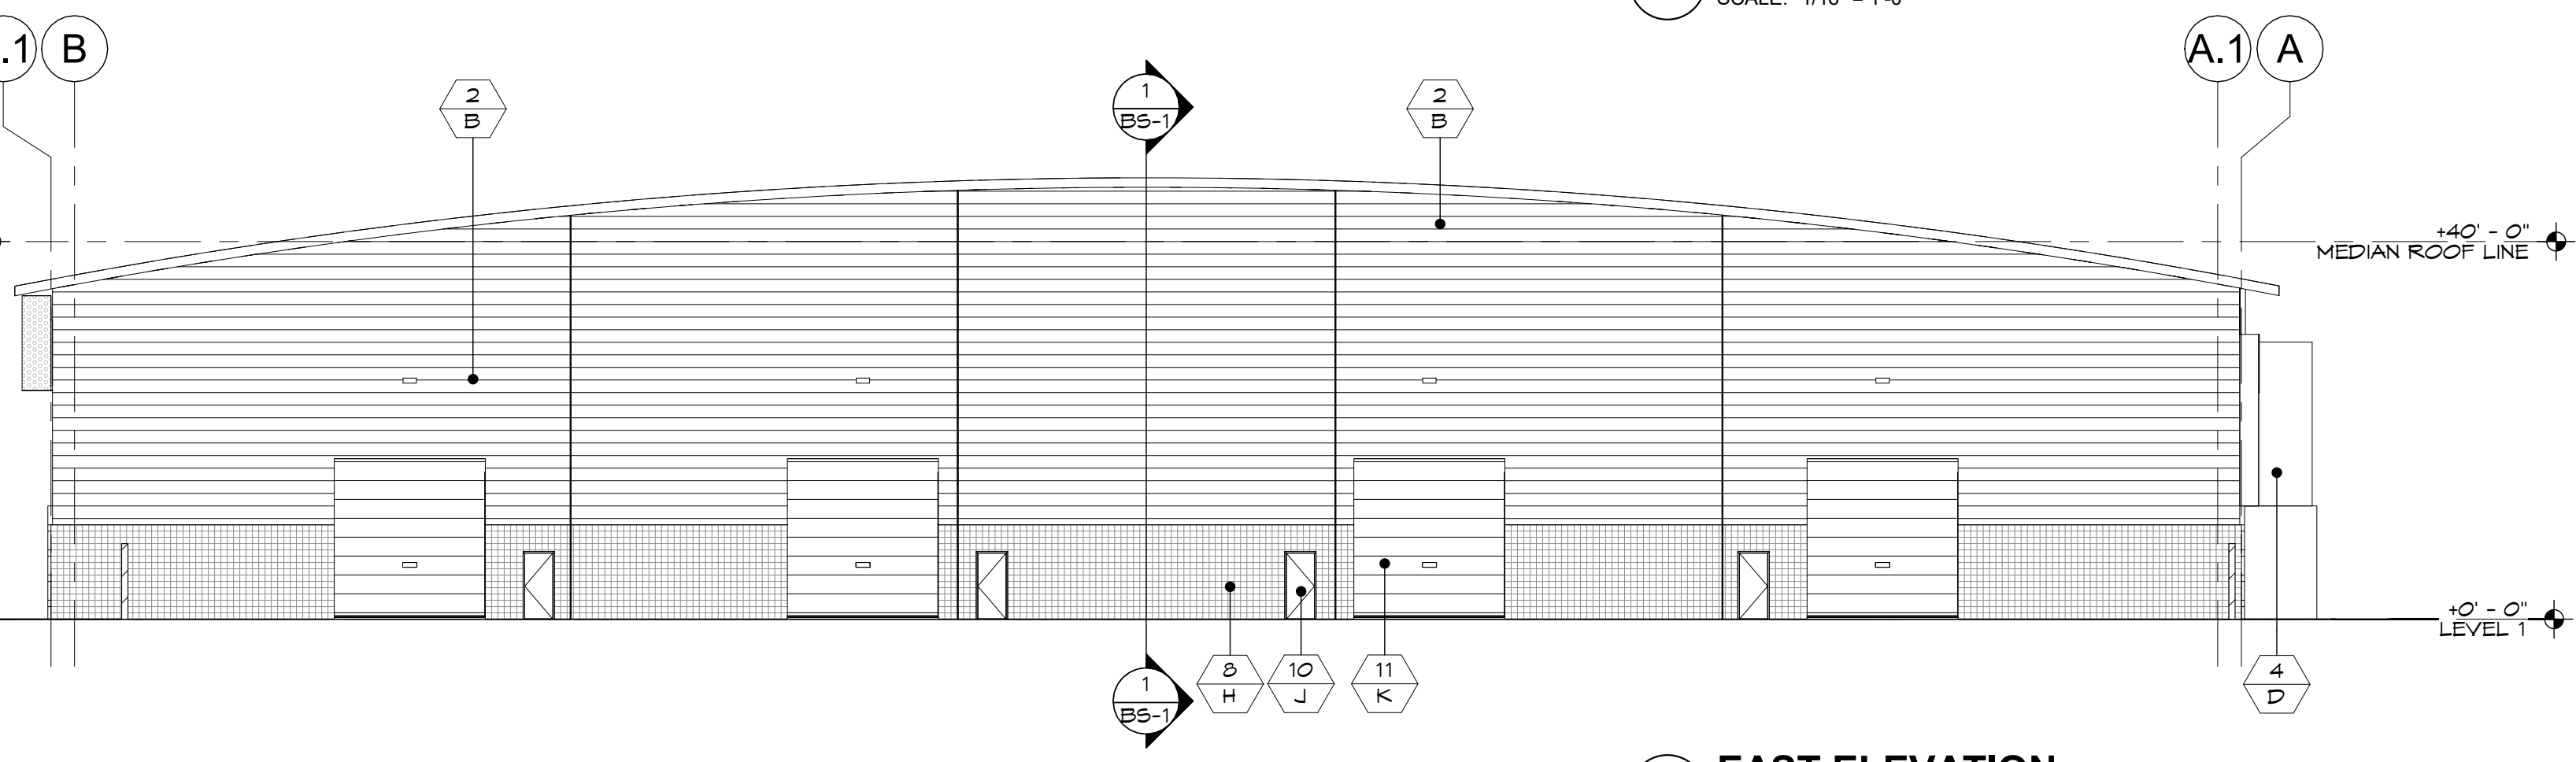

4 EAST ELEVATION
SCALE: 1/16" = 1'-0"

MATERIAL SCHEDULE	
SYMBOL	MATERIAL
1	STANDING SEAM METAL ROOF SYSTEM
2	INSULATED METAL PANEL SYSTEM
3	STOREFRONT GLAZING
4	ENTRY METAL WRAP SYSTEM
5	PAINTED LOUVERS
6	LED WALL LIGHT FIXTURE
7	PERFORATED GLAZING SCREEN
8	SMOOTH-FACE 8X8X16 BLOCK
9	CAST IN PLACE CONCRETE
10	PAINTED METAL
11	16X17 DRIVE IN DOOR
12	METAL PANEL SYSTEM ACCENT
13	WINDOW GLAZING

FINISH SCHEDULE			
SYMBOL	NAME	NUMBER	MANUFACTURER
A	GALVALUME STUCCO NATURAL FINISH	-	BEMO
B	FW EMBOSSED SILVER METALLIC 24"x16"	-	CENTRIA
C	CLEAR GLAZING	VE1-85	VERACON
D	DEEP SEA BLUE ACM	-	LARSON
E	FW EMBOSSED SILVER METALLIC	9957	CENTRIA
F	TEXTURED NATURAL ALUMINUM	DNATXD	LITHONIA LIGHTING
G	1/4" PERFORATED ALUMINUM	-	BEMO
H	PEBBLE BEACH	-	ECHELON
J	PAINT TO MATCH	-	DUNN EDWARDS
K	FACTORY FINISH WHITE	-	-
L	ALUMINUM FLAT SHEET FACE FIXED / TRIANA BROWN FT EX	-	LARSON SPECIALS
M	TINTED BLUE GLAZING	VE1-35	VERACON
O	HUNTINGTON GRAY	-	ECHELON

PROJECT JASMINE

1807 N. 48TH STREET
Mesa, AZ 85205



EL-1



Butler Design Group, Inc.
architects & planners

10/02/2018

18069

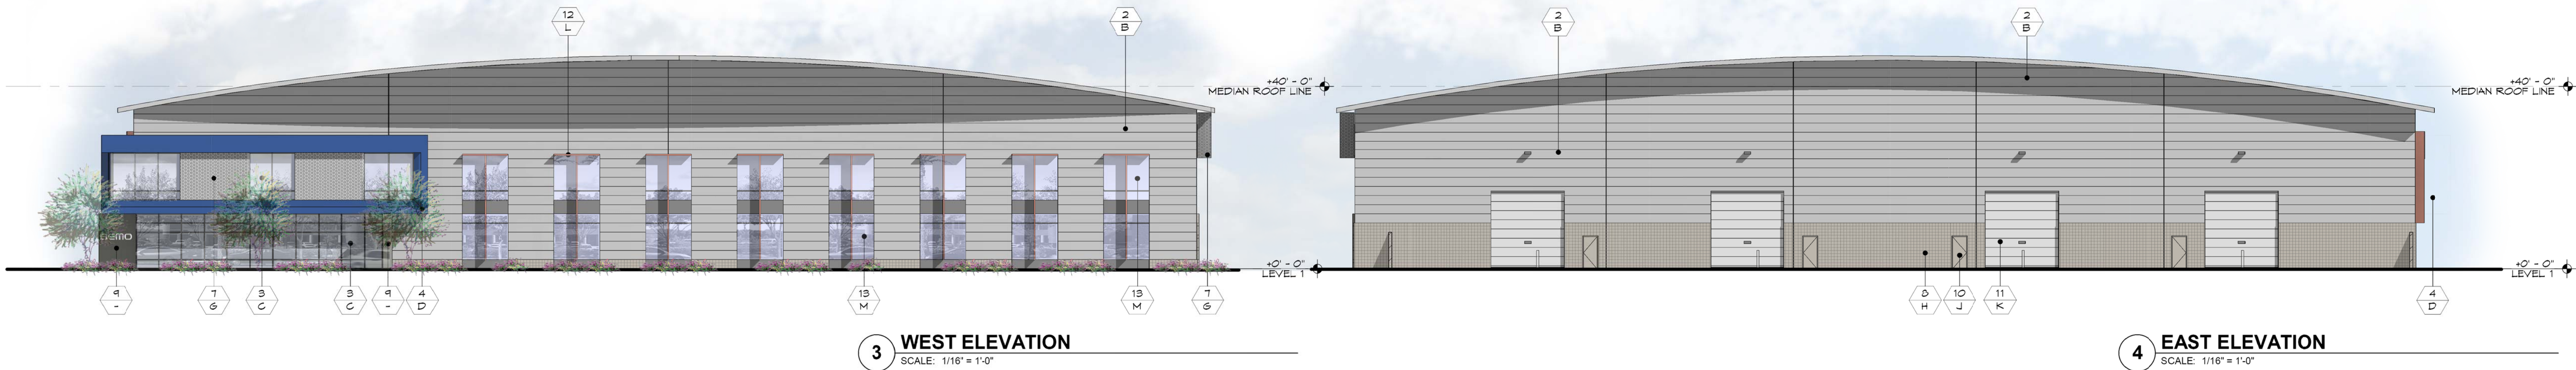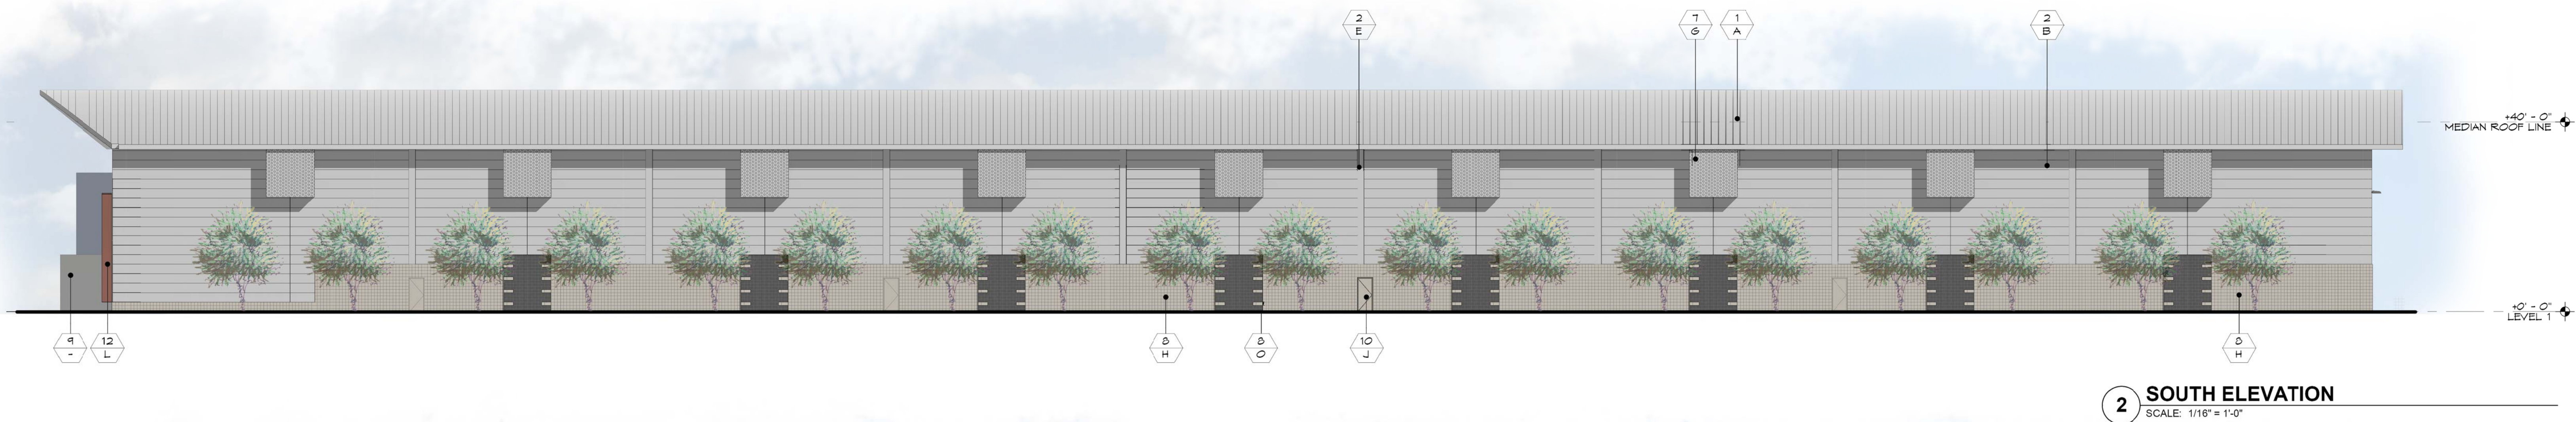


MATERIAL SCHEDULE - SEE MB-1	
SYMBOL	MATERIAL
1	STANDING SEAM METAL ROOF SYSTEM
2	INSULATED METAL PANEL SYSTEM
3	STOREFRONT GLAZING
4	ENTRY METAL WRAP SYSTEM
5	PAINTED LOUVERS
6	LED WALL LIGHT FIXTURE
7	PERFORATED GLAZING SCREEN
8	SMOOTH-FACE 8X8X16 BLOCK
9	CAST IN PLACE CONCRETE
10	PAINTED METAL
11	16X11 DRIVE IN DOOR
12	METAL PANEL SYSTEM ACCENT
13	WINDOW GLAZING

FINISH SCHEDULE			
SYMBOL	NAME	NUMBER	MANUFACTURER
A	GALVALUME STUCCO NATURAL FINISH	-	BEMO
B	PM EMBOSSED SILVER METALLIC 24\"X16\"	-	CENTRIA
C	CLEAR GLAZING	VE1-05	VERACON
D	DEEP SEA BLUE ACM	-	LARSON
E			CENTRIA
F	TEXTURED NATURAL ALUMINUM	DNATXD	LITHONIA LIGHTING
G	1/4\" PERFORATED ALUMINUM	-	BEMO
H	PEBBLE BEACH / CENTER SCORED	-	ECHELON
J	PAIN TO MATCH	-	DUNN EDWARDS
K	FACTORY FINISH WHITE	-	-
L	ALUMINUM FLAT SHEET FACE FIXED / TRIANA BROWN FT EX	-	LARSON SPECIALS
M	TINTED BLUE GLAZING	VE1-05	VERACON
O	HUNTINGTON GRAY / CENTER SCORED	-	ECHELON

PROJECT JASMINE

1807 N. 48TH STREET
Mesa, AZ 85205


EL-1

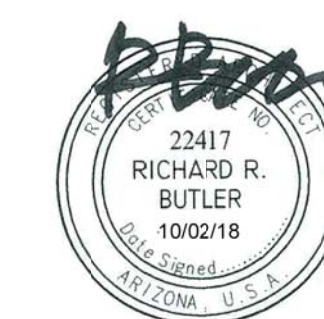


Butler Design Group, Inc.
architects & planners

10/02/2018


18069

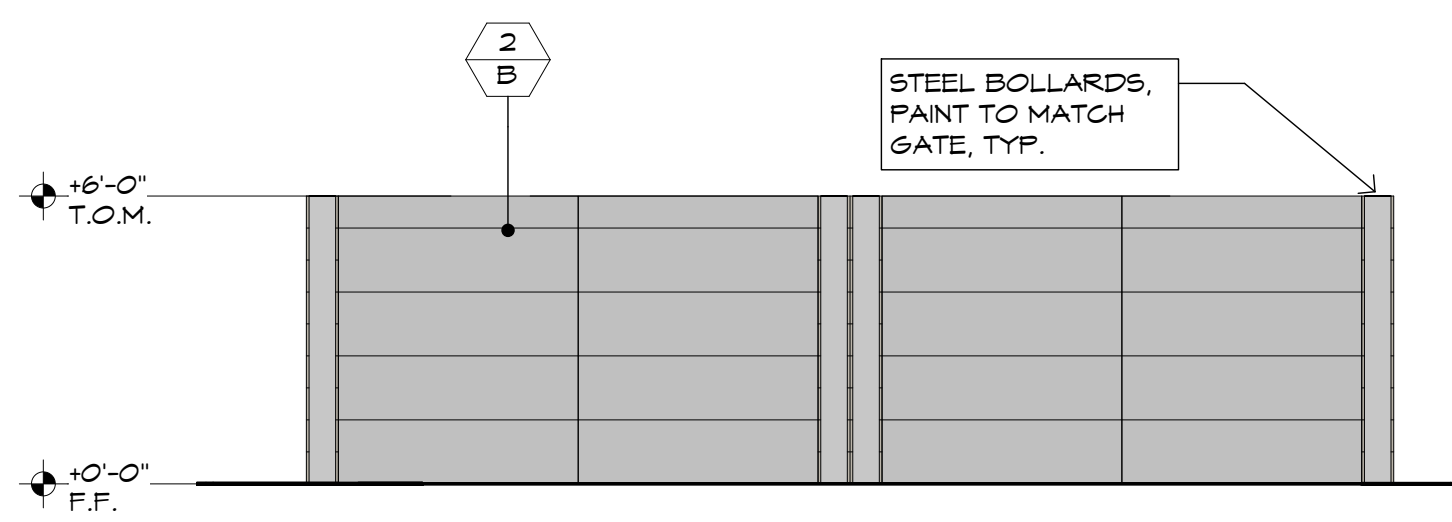


SOUTH ELEVATION

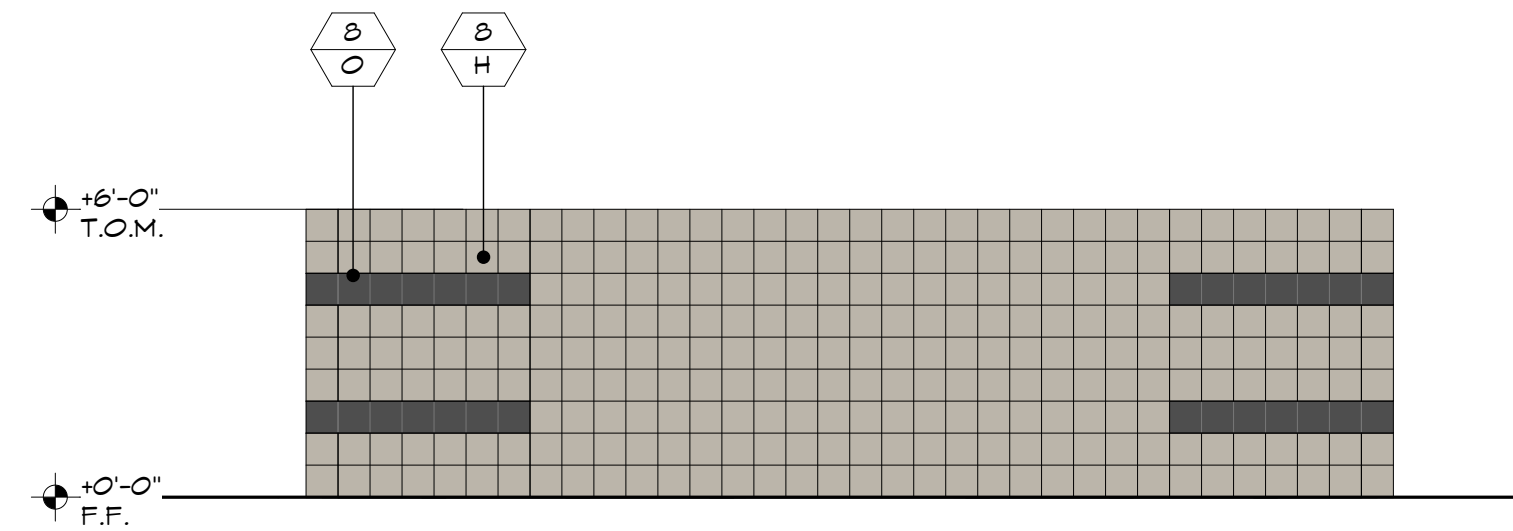


NORTH ELEVATION

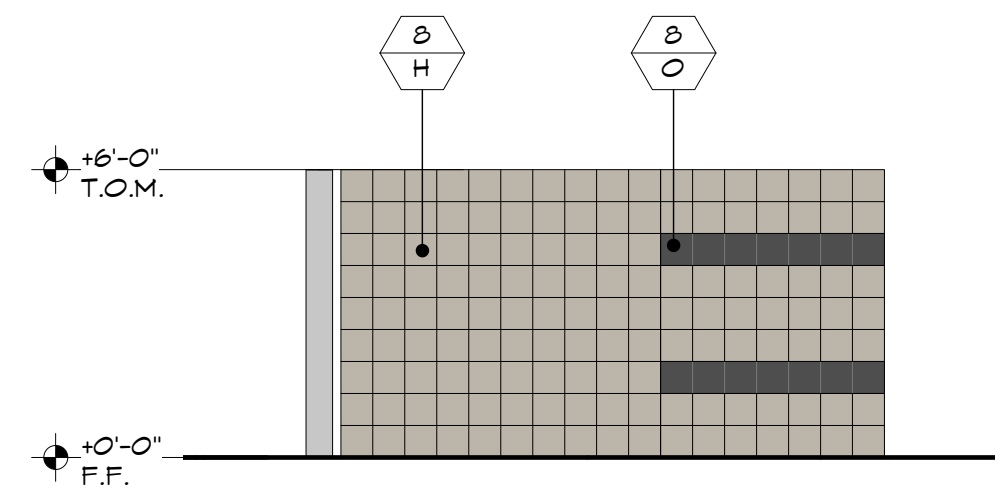

EAST / WEST ELEVATION


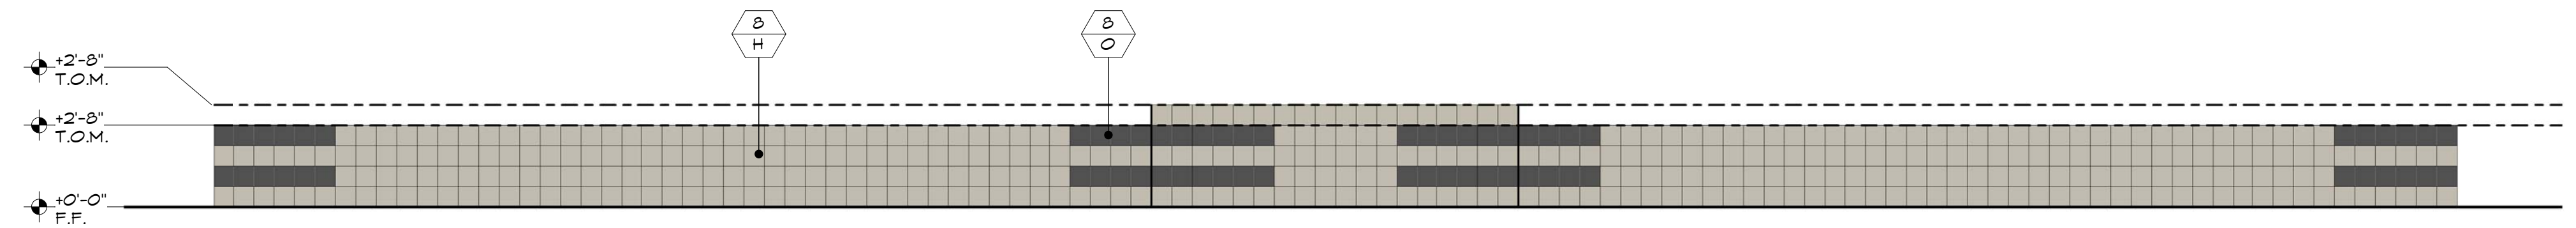


ELEVATION

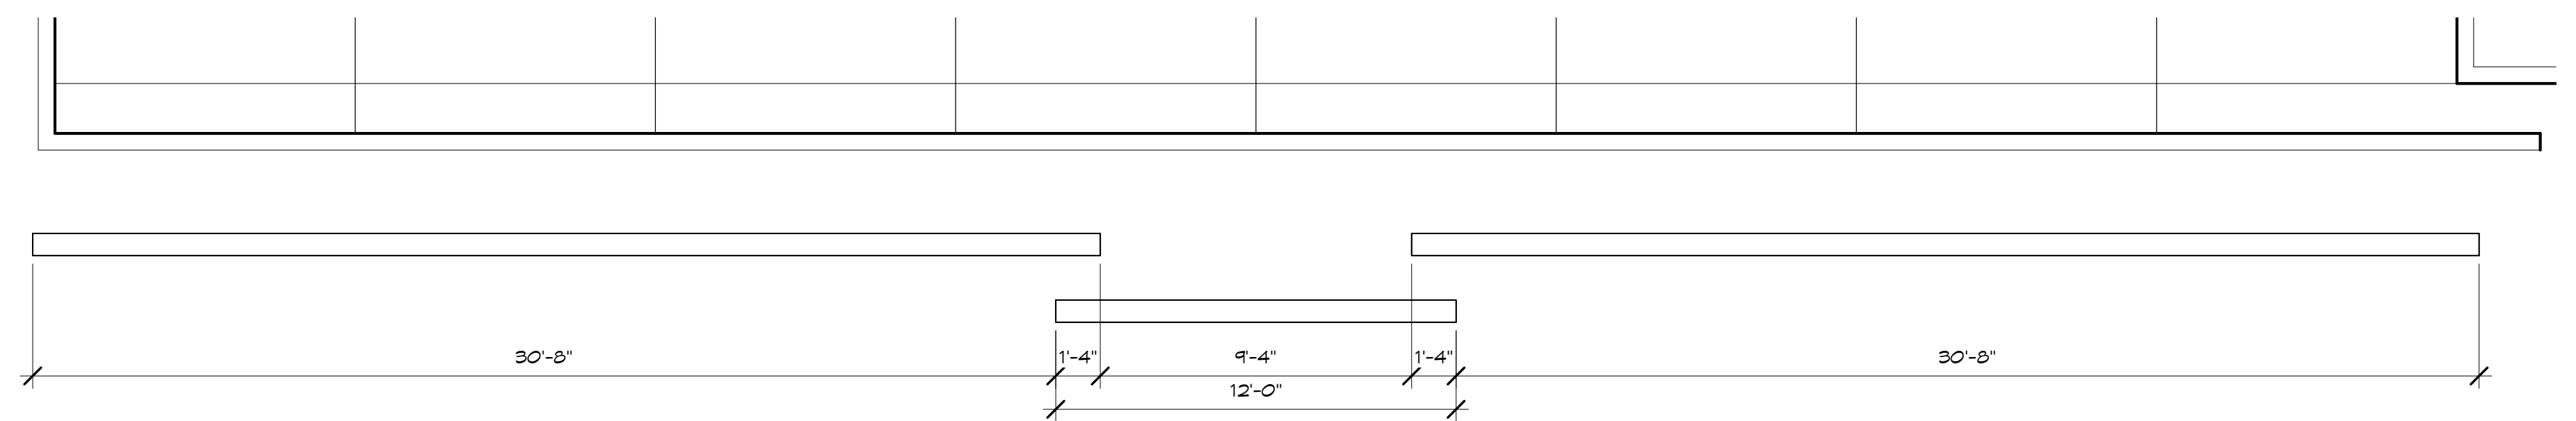

PLAN


1 TYP. PARKING SCREEN WALL
SCALE: 1/4" = 1'-0"

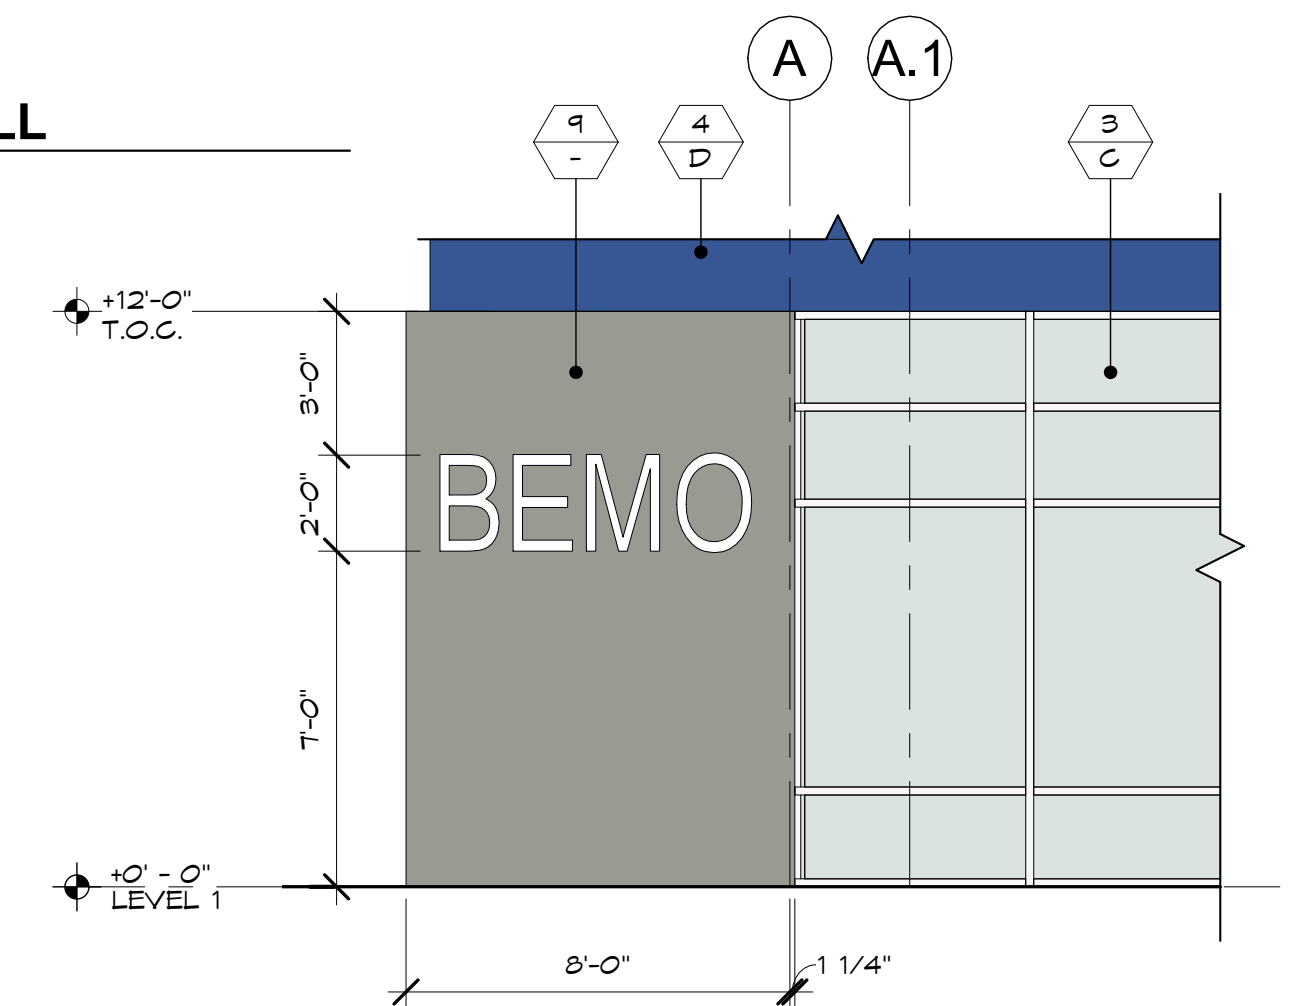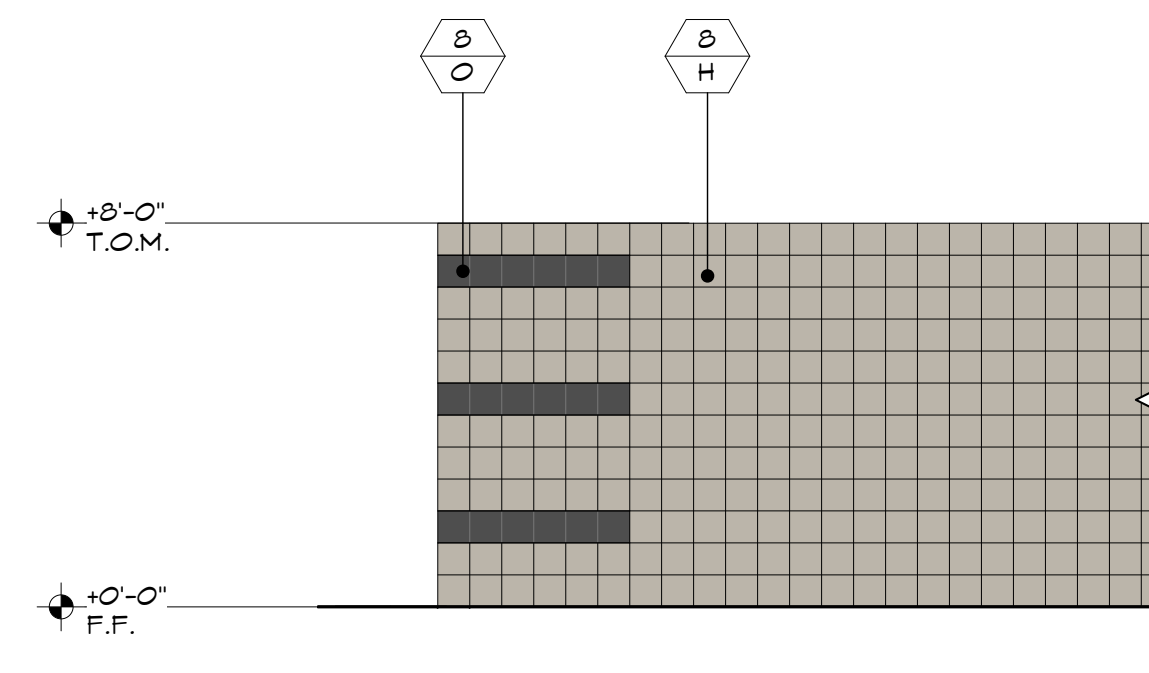

2 SIGNAGE
SCALE: 1/4" = 1'-0"


5 REFUSE ENCLOSURE ELEVATIONS
SCALE: 1/4" = 1'-0"

3 TYP. COURT SCREEN WALL ELEV
SCALE: 1/4" = 1'-0"

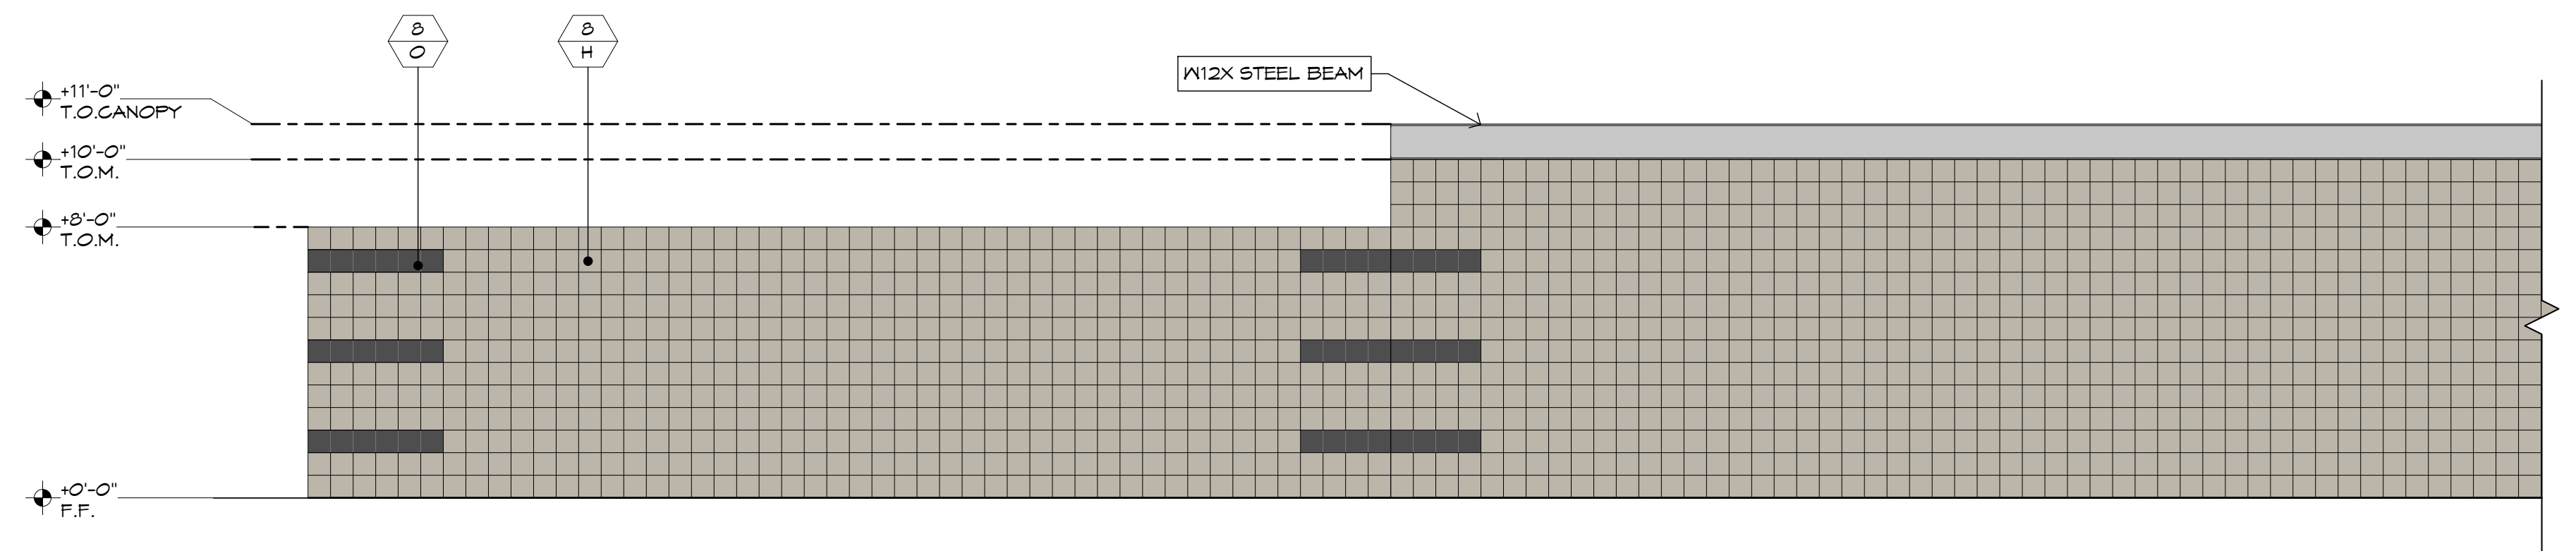


4 OUTDOOR STORAGE WALL EAST ELEVATION
SCALE: 1/4" = 1'-0"

6 TYP. TRUCK COURT GATE ELEV
SCALE: 1/4" = 1'-0"

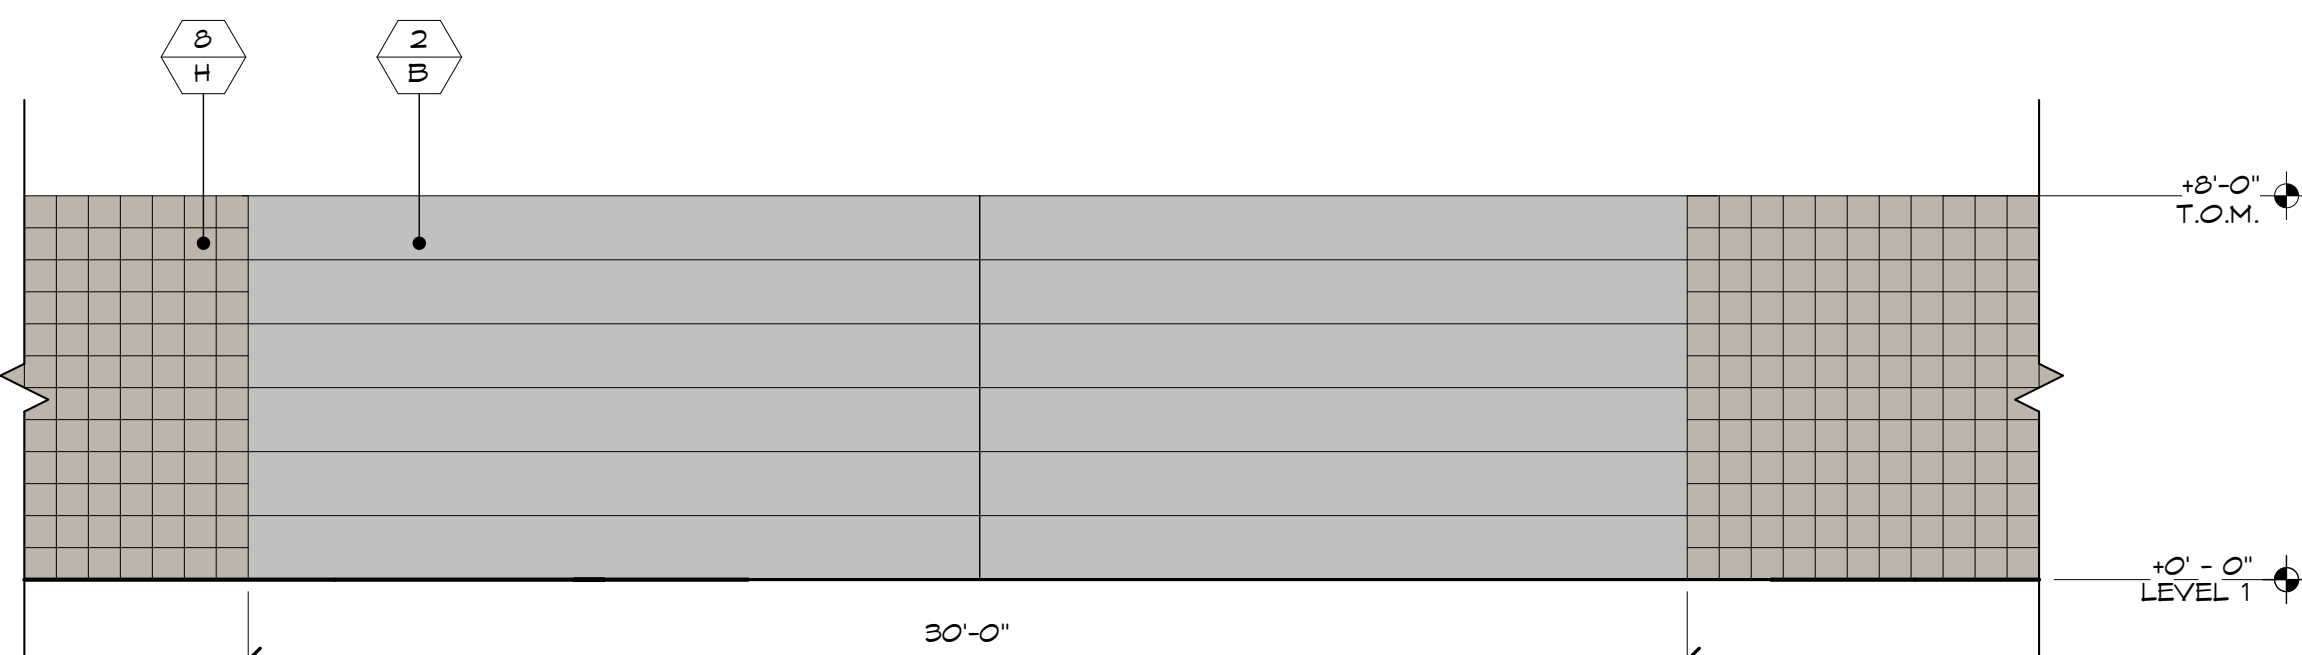


PROJECT JASMINE
1807 N. 48TH STREET
Mesa, AZ 85205

EL-2

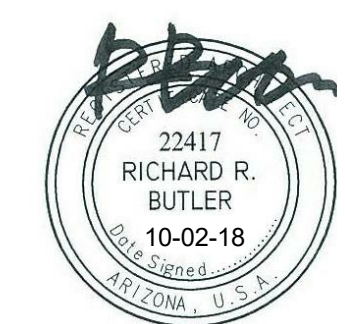


Butler Design Group, Inc
architects & planners

10/02/2018
18069

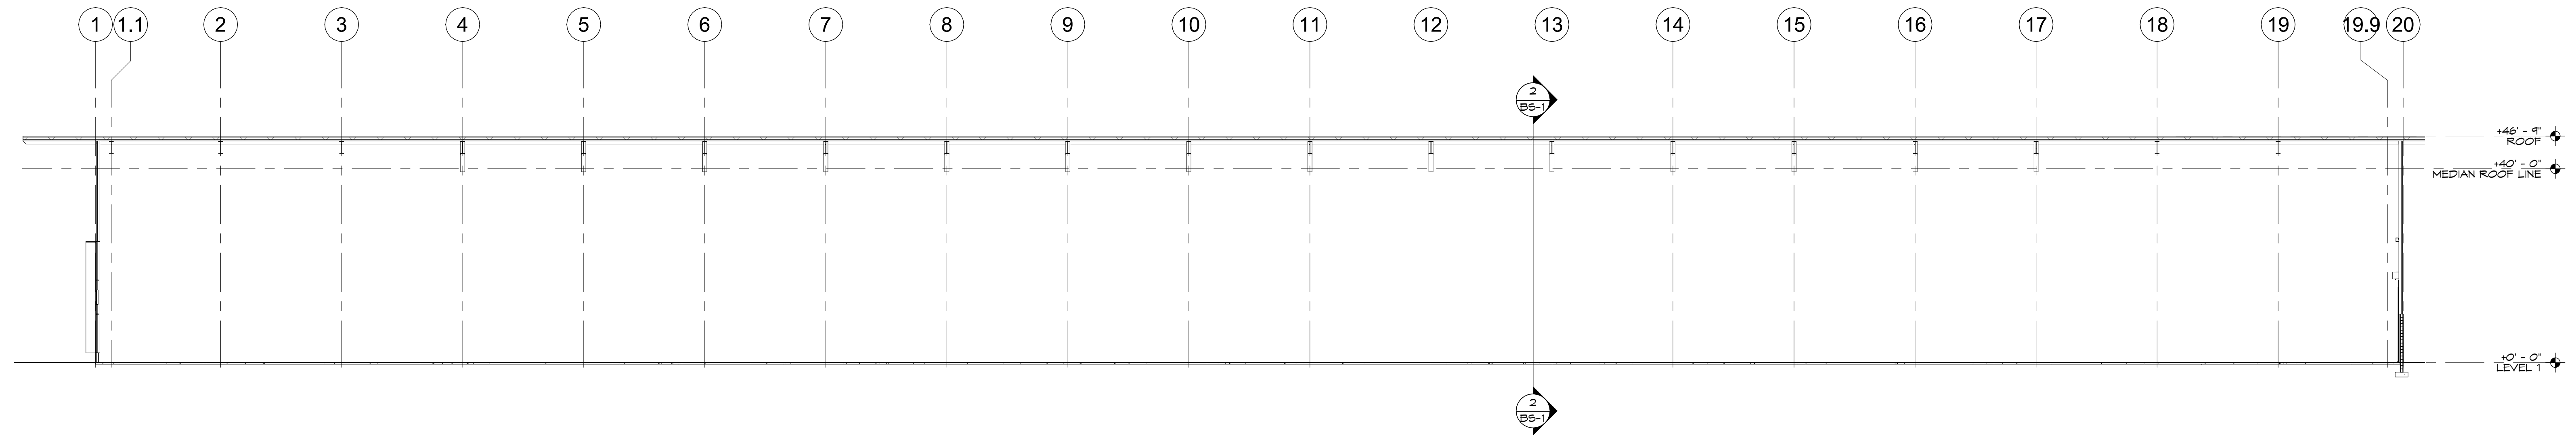


1 BUILDING SECTION - E/W
SCALE: 1/16" = 1'-0"

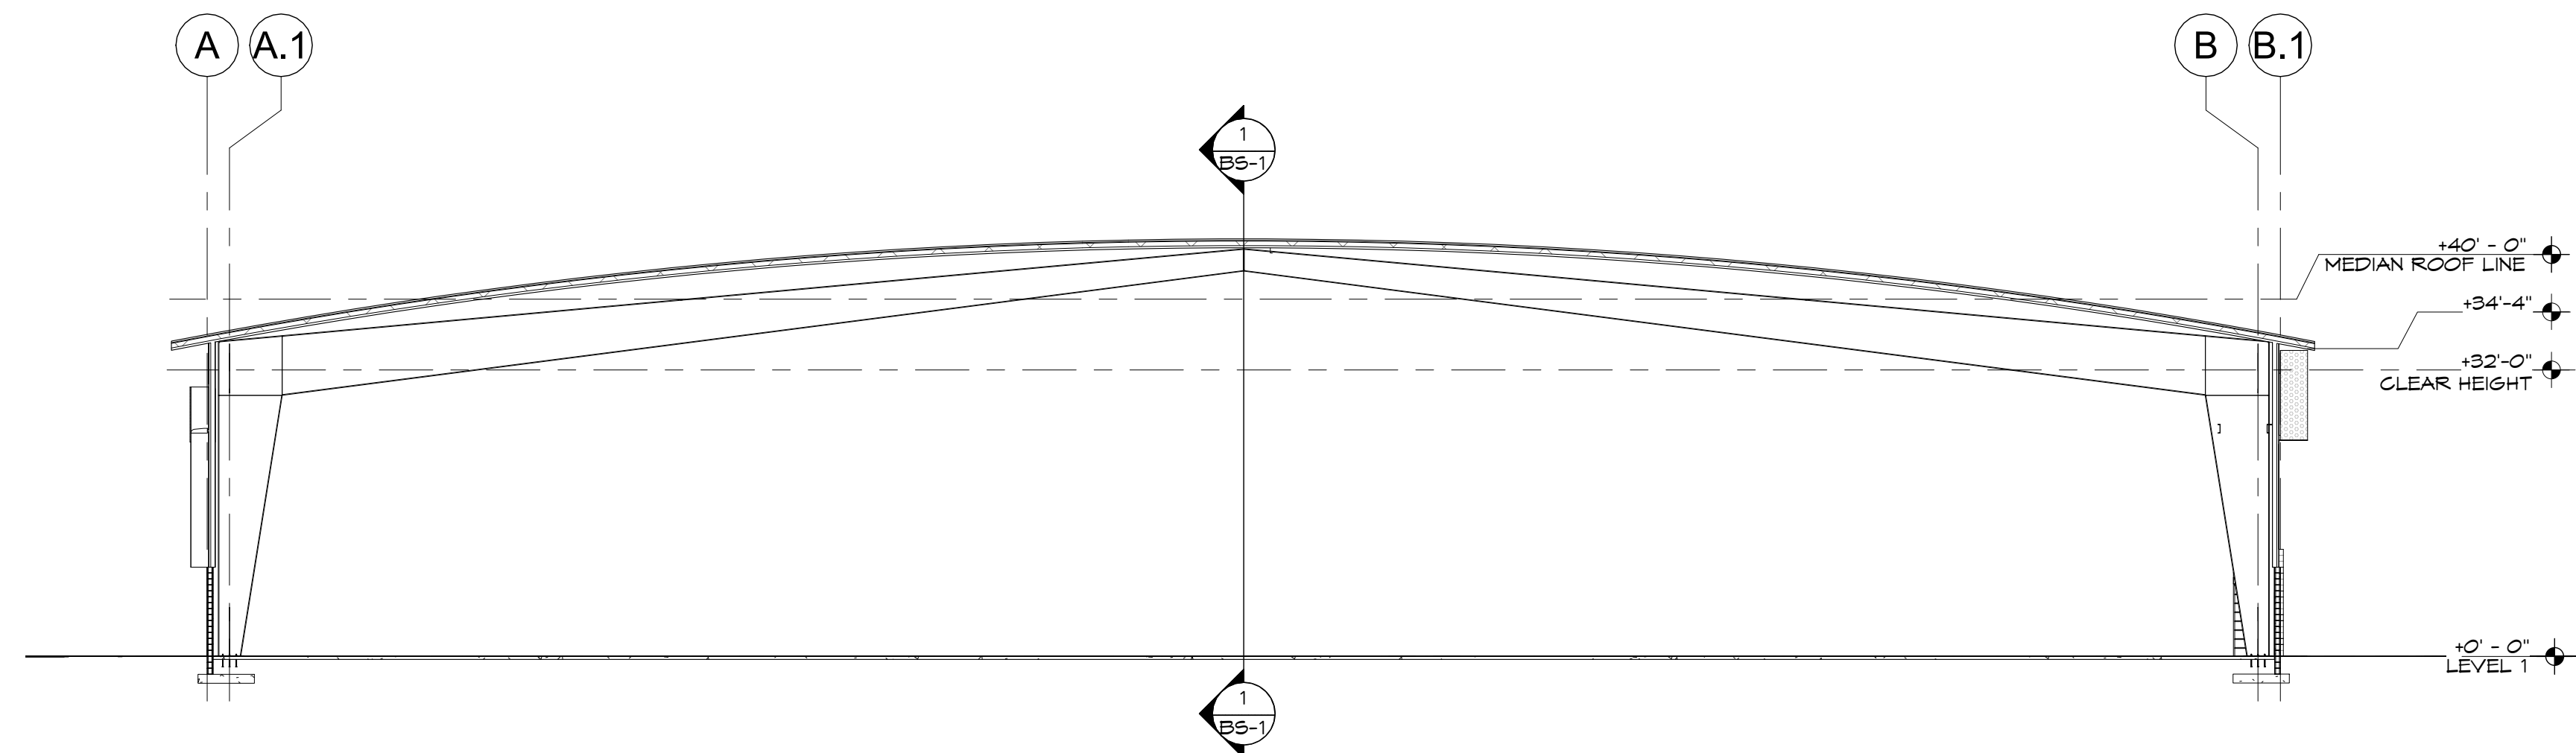

2 BUILDING SECTION - N/S
SCALE: 1/16" = 1'-0"


PROJECT JASMINE
1807 N. 48TH STREET
Mesa, AZ 85205

BS-1

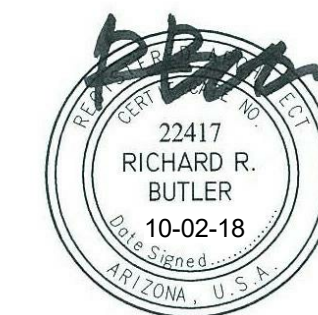


Butler Design Group, Inc
architects & planners

10/02/2018
18069

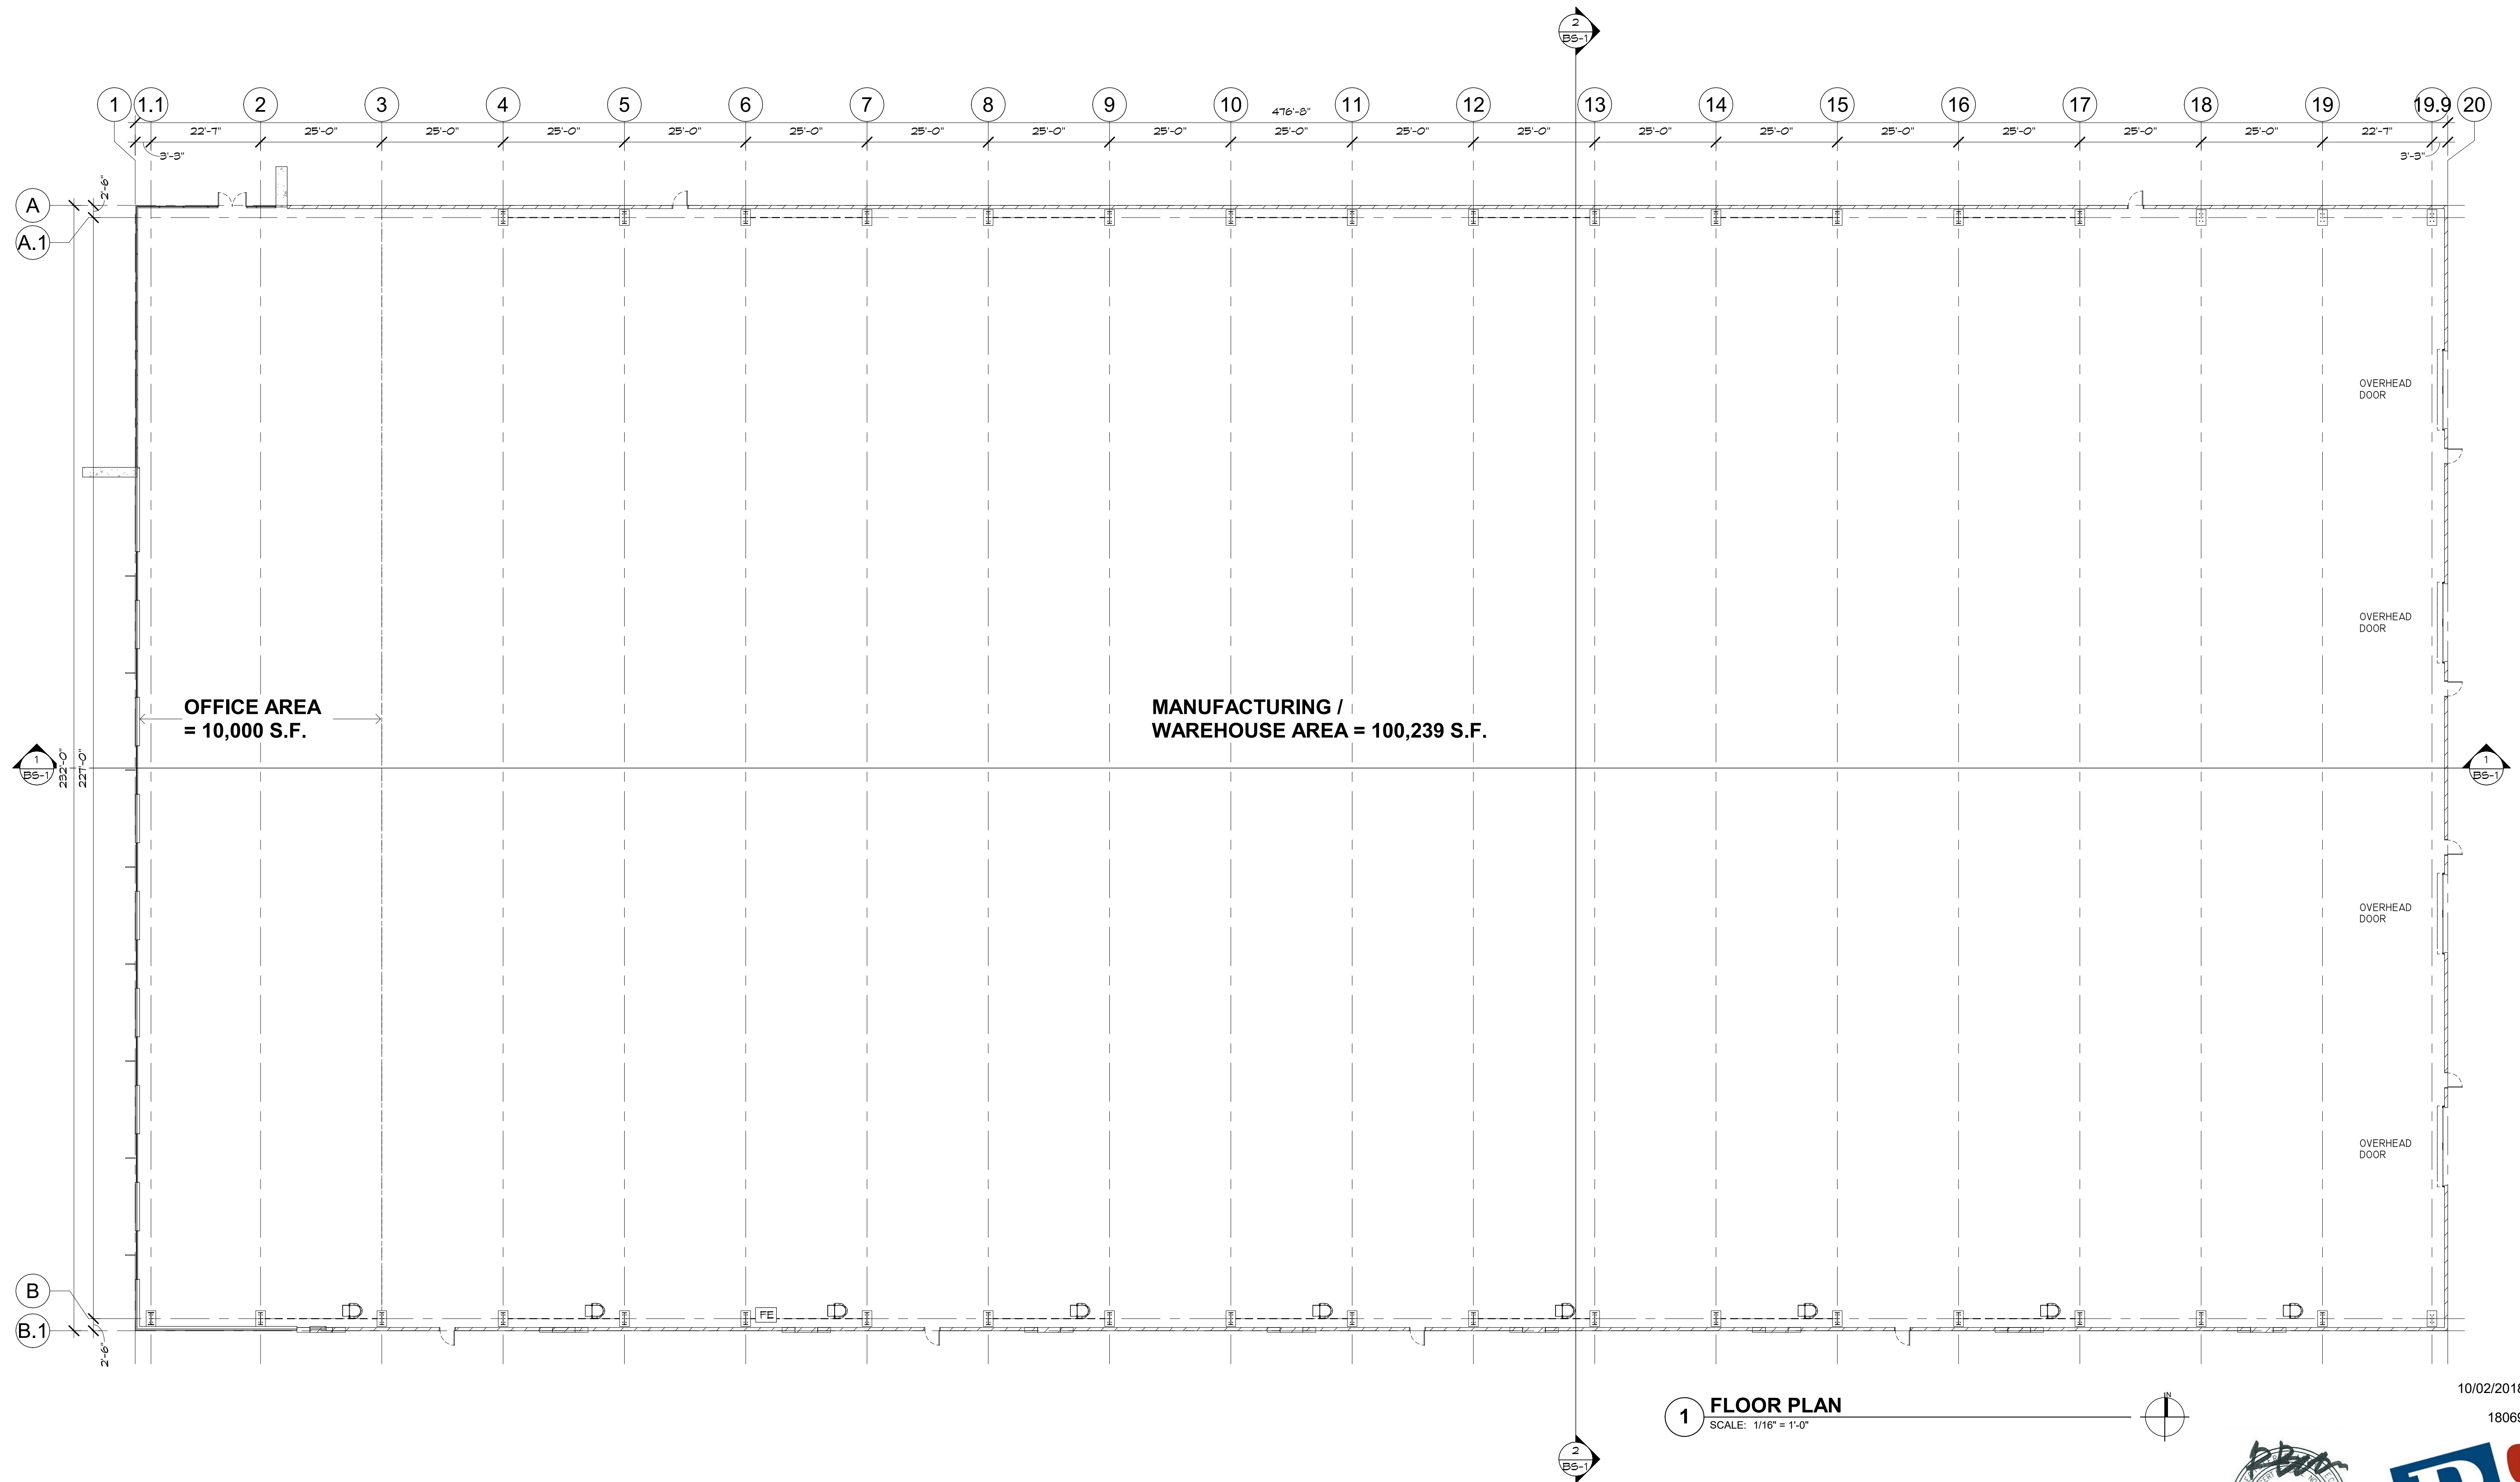

1 FLOOR PLAN
SCALE: 1/16" = 1'-0"

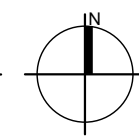

PROJECT JASMINE
1807 N. 48TH STREET
Mesa, AZ 85205

FP-1



Butler Design Group, Inc
architects & planners

10/02/2018
18069

STANDING SEAM ROOF



BARE GALVALUME 400 MM
BEMO

A


SECOND FLOOR ELEMENT



D

DEEP SEA BLUE ACM PANELS S74
BY LARSON


ENTRANCE SECOND FLOOR
ELEMENT SUN SCREENS | EVAP

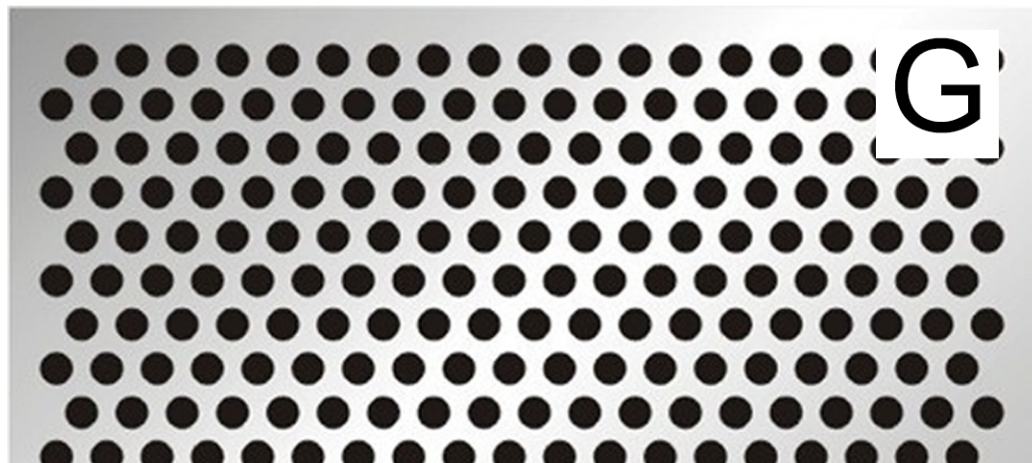

1/4 " PERFORATED ALUMINUM
BY BEMO


G

EXTERIOR WALLS HORIZONTAL (24' X 2')

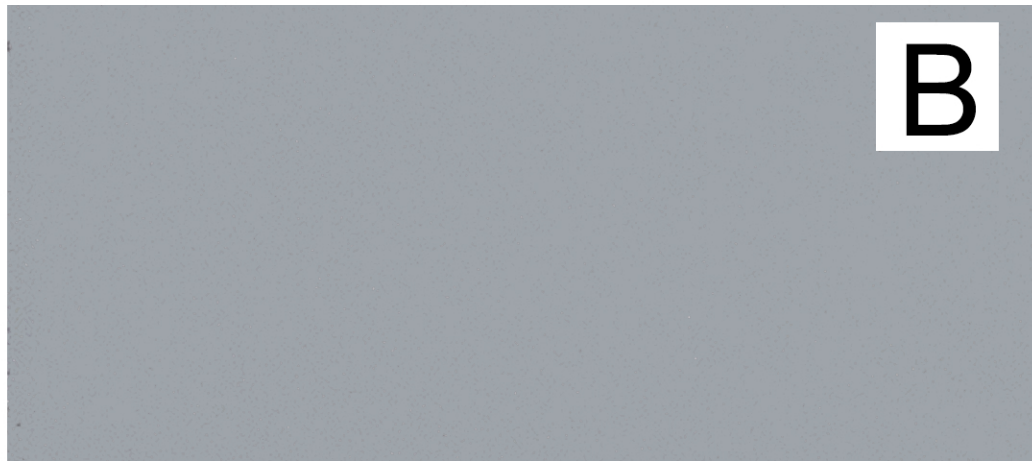


B

SILVER 9957
CENTRIA

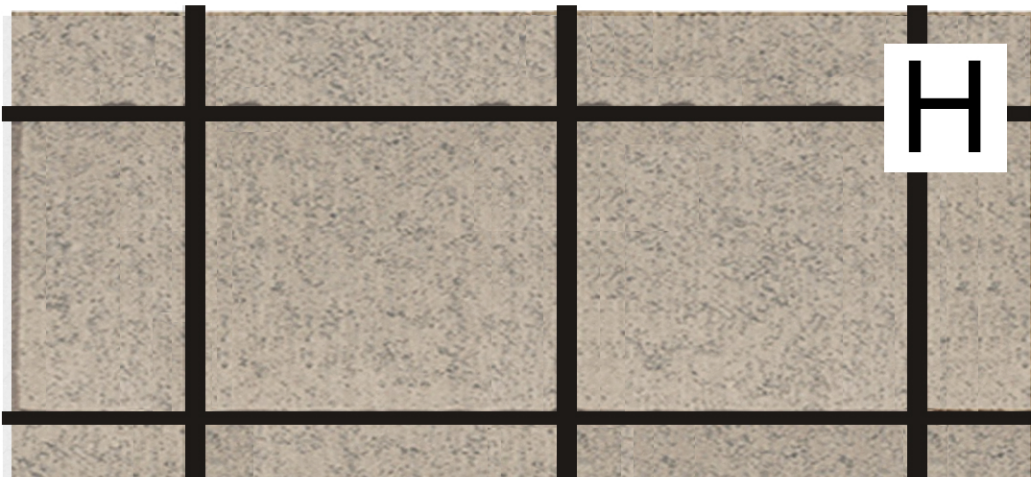

H


PEBBLE BEACH / SMOOTH FACE
ECHELON

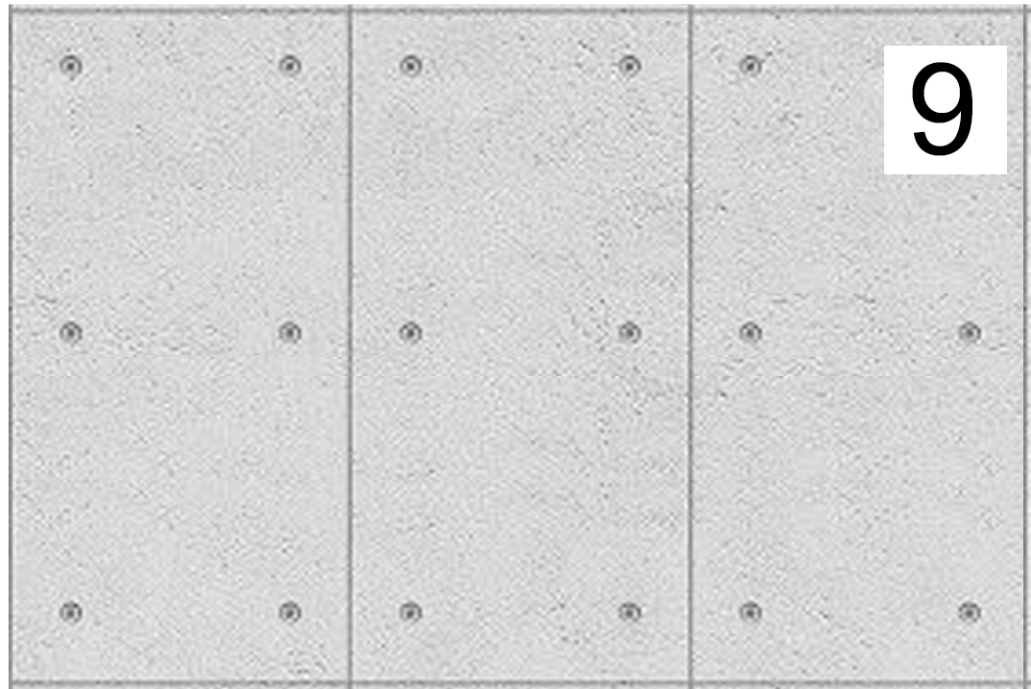

9

CAST-IN-PLACE CONCRETE.

HUNTINGTON GRAY

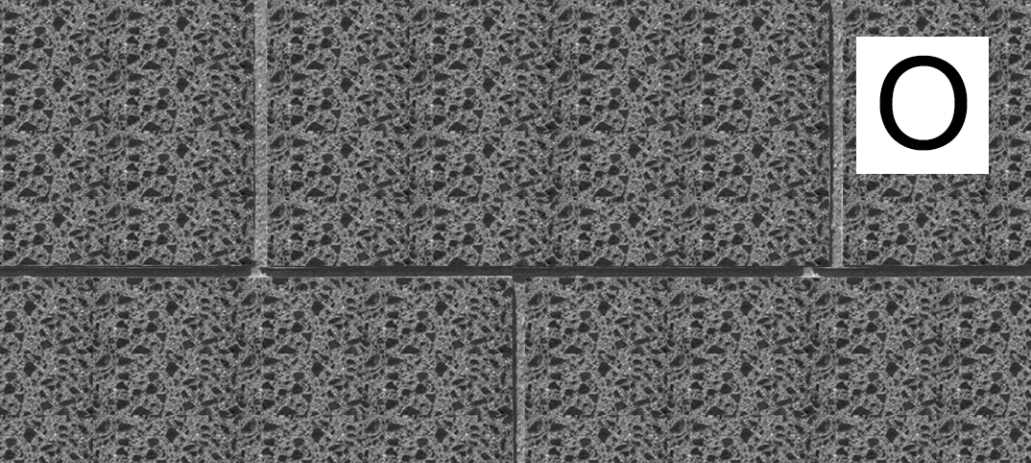

O

ECHELON

GLASS TYPE 1



C

VE1-85 BLUE GRAY
VERACON

GLASS TYPE 2



M

VE1-38 BLUE GRAY
VERACON

LOUVRES



L

CS LOUVERS
12 IN MATTE BLACK

PROJECT JASMINE
48TH STREET & JASMINE STREET
Mesa, AZ 85205

MB-1

18069 10.02.2018



Butler Design Group, Inc
architects & planners