



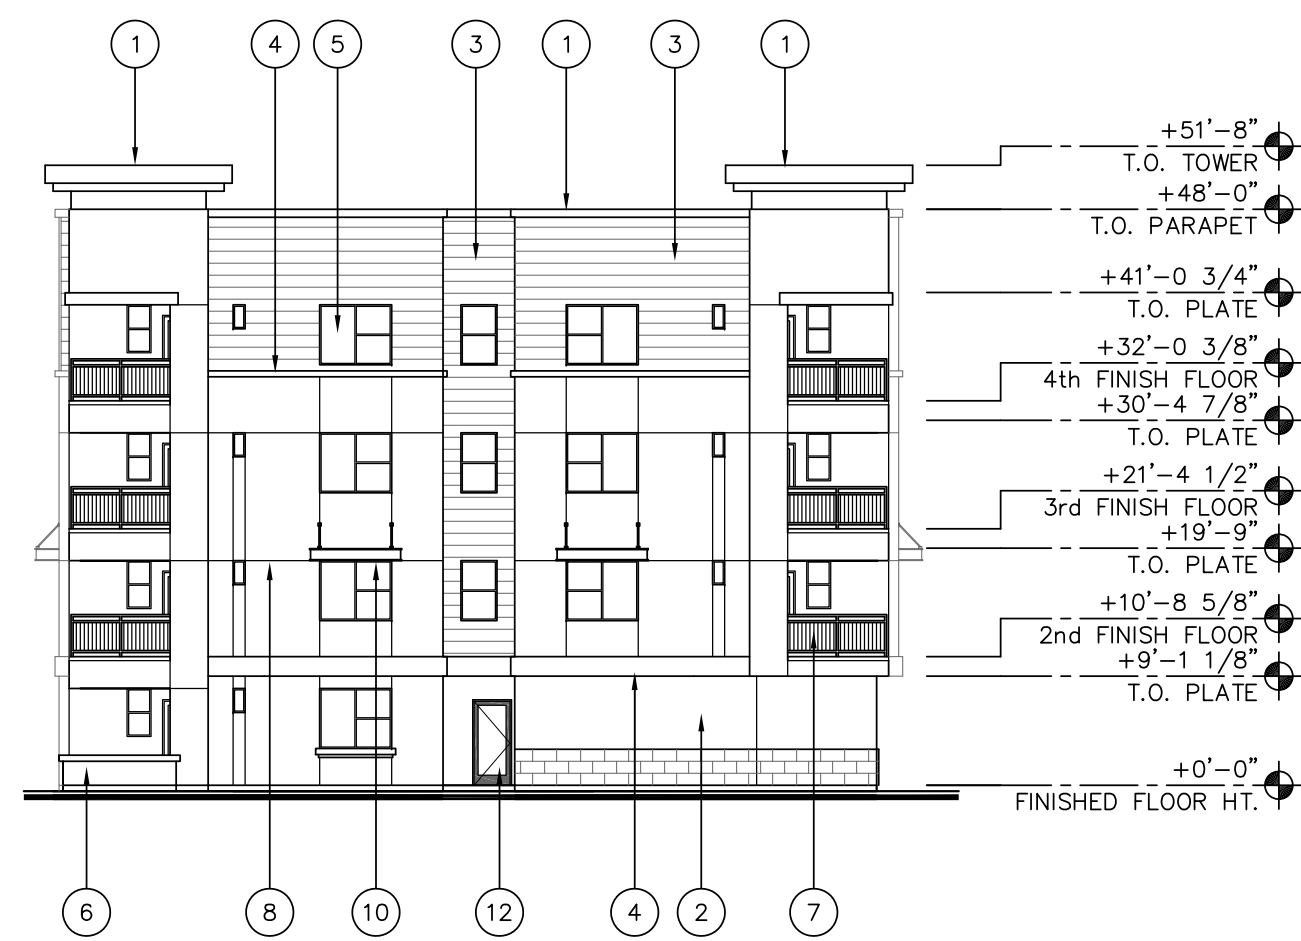

SOUTH ELEVATION

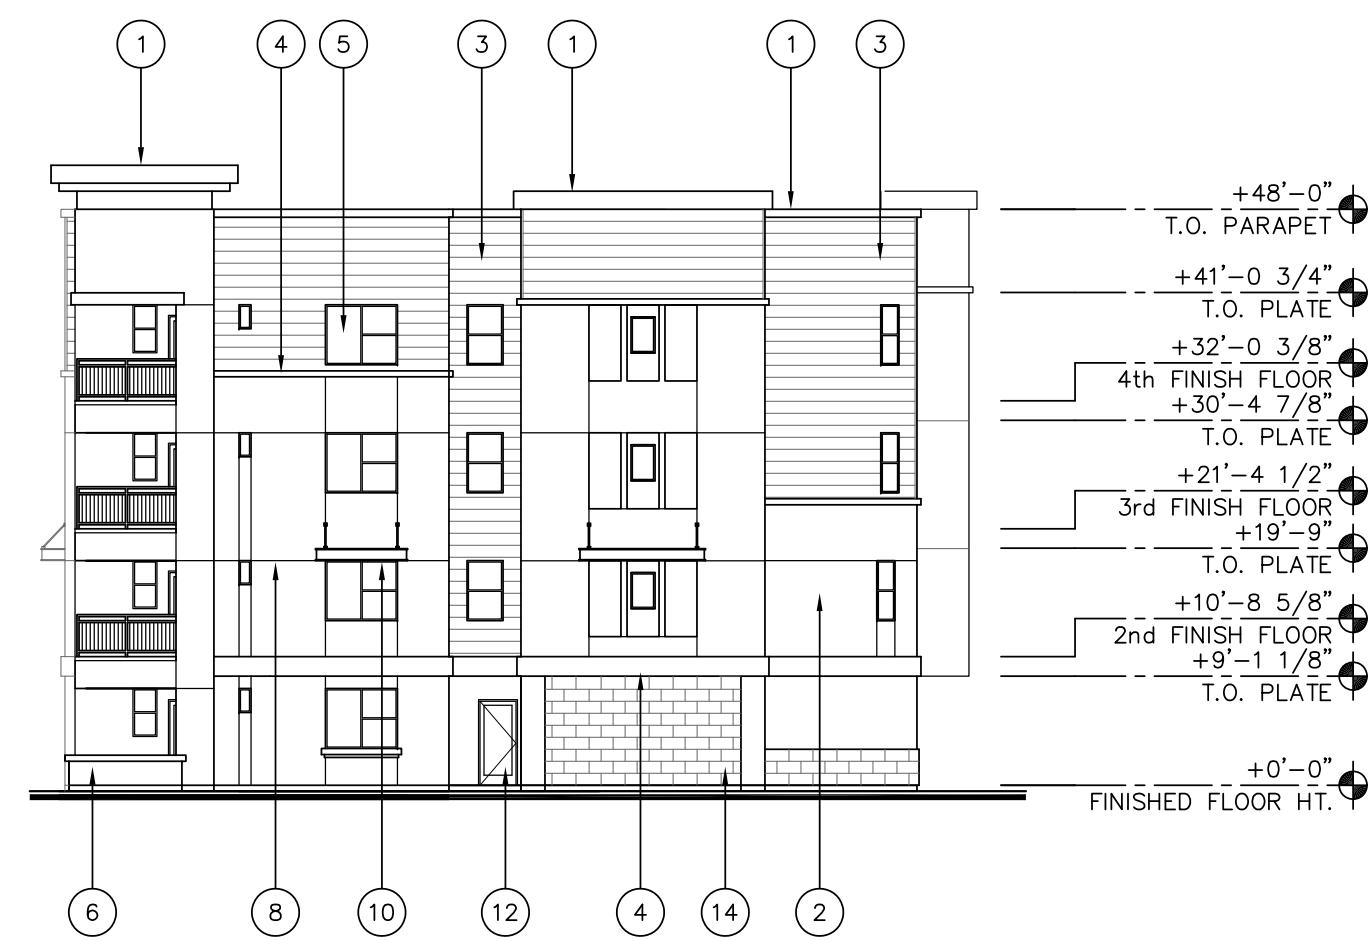

WEST ELEVATION



EAST ELEVATION




NORTH ELEVATION

- ELEVATION KEY NOTES: 
1. PARAPET CAP
 2. STUCCO SYSTEM
 3. FAUX WOOD PLANK
 4. STUCCO POP-OUT
 5. WINDOW
 6. STUCCO PATIO LOW WALL @ +34"
 7. METAL GUARDRAIL AT +42"
 8. STUCCO CONTROL JOINT
 9. SCUPPER AT STUCCO BALCONY WALL FOR DRAINAGE
 10. METAL CANOPY
 11. OVERHEAD GARAGE DOOR
 12. ENTRY DOOR
 13. STEEL PATIO GATE
 14. STONE/BRICK VENEER
 15. ALUMINUM STOREFRONT SYSTEM
 16. COURTYARD PATIO WALL @ 42"
 17. ALUMINUM TELESCOPING DOOR SYSTEM
 18. FULL VIEW OVERHEAD GARAGE DOOR

EXTERIOR COLOR SCHEME		
	BODY COLOR #1	TAUPE DUNN EDWARDS - DE6172
	BODY COLOR #2	LENAPE TRAIL BENJAMIN MOORE - 1222
	BODY COLOR #3	COBBLESTONE PATH DUNN EDWARDS - DE6068
	TRIM / DOOR	CHAPS DUNN EDWARDS - DE6049
	RAILING/METAL GATE	BLACK DUNN EDWARDS - DEA002
	FIBER CEMENT SIDING	LEGENDARY GRAY/488 DUNN EDWARDS - DE6369
	WINDOWS / STOREFRONT	DARK BRONZE
	METAL CANOPIES / GATES	WHARF VIEW DUNN EDWARDS - DEC799
	BRICK VENEER	FACE BRICK SMOKEY MOUNTAIN SUMMIT BRICK

ALT MATERIAL CALCULATIONS			
SOUTH ELEVATION		EAST ELEVATION	
	14,715 S.F.		3,345 S.F.
	.25		.25
REQUIRED	3,678.75 S.F.	REQUIRED	836.25 S.F.
SECONDARY:	3,747 S.F.	SECONDARY:	1,058 S.F.
PRIMARY:	10,968	PRIMARY:	2,287
NORTH ELEVATION		WEST ELEVATION	
	14,896 S.F.		3,227 S.F.
	.25		.25
REQUIRED	3,724 S.F.	REQUIRED	806.75 S.F.
SECONDARY:	4,202 S.F.	SECONDARY:	856 S.F.
PRIMARY:	10,694	PRIMARY:	2,371

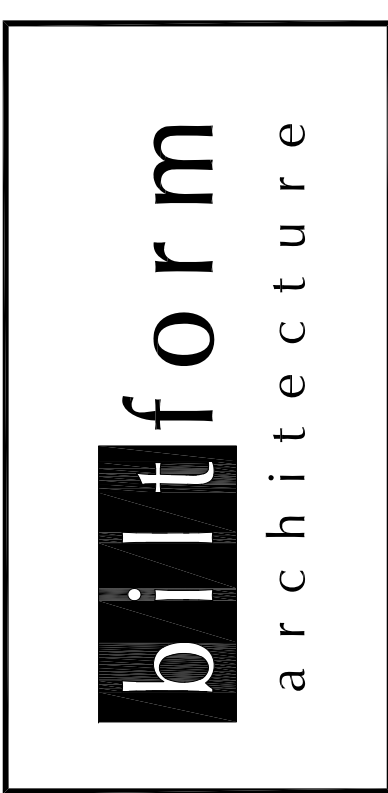

biltform architecture
group, inc.
11460 north cave creek road . suite 11
phoenix . arizona 85020
Phone 602.285.9200 Fax 602.285.9229

PRELIMINARY
NOT FOR
CONSTRUCTION
EXPIRES 9/30/22

BASELINE & SUNVIEW
MULTI-FAMILY LIVING
MESA, ARIZONA

Guardian Development Partners
SCOTTSDALE, AZ.

REVISIONS:	
	-
	-
	-
	-
	-
JOB NO:	21-081
DATE:	DECEMBER 01, 2021
SCALE:	1/16" = 1'-0"
SHEET NO:	



SOUTH ELEVATION



EAST ELEVATION



NORTH ELEVATION



WEST ELEVATION

- ELEVATION KEY NOTES: #
1. PARAPET CAP
 2. STUCCO SYSTEM
 3. FAUX WOOD PLANK
 4. STUCCO POP-OUT
 5. WINDOW
 6. STUCCO PATIO LOW WALL @ +34"
 7. METAL GUARDRAIL AT +42"
 8. STUCCO CONTROL JOINT
 9. SCUPPER AT STUCCO BALCONY WALL FOR DRAINAGE
 10. METAL CANOPY
 11. OVERHEAD GARAGE DOOR
 12. ENTRY DOOR
 13. STEEL PATIO GATE
 14. STONE/BRICK VENEER
 15. ALUMINUM STOREFRONT SYSTEM
 16. COURTYARD PATIO WALL @ 42"
 17. ALUMINUM TELESOPING DOOR SYSTEM
 18. FULL VIEW OVERHEAD GARAGE DOOR

ALT MATERIAL CALCULATIONS			
SOUTH ELEVATION		EAST ELEVATION	
17,497 S.F.		13,996 S.F.	
25		25	
REQUIRED 4,374.25 S.F.		REQUIRED 3,499 S.F.	
SECONDARY: 4,535 S.F.		SECONDARY: 3,601 S.F.	
PRIMARY: 12,962		PRIMARY: 10,395	
NORTH ELEVATION		WEST ELEVATION	
18,104 S.F.		11,367 S.F.	
25		25	
REQUIRED 4,526 S.F.		REQUIRED 2,841.75 S.F.	
SECONDARY: 5,048 S.F.		SECONDARY: 2,970 S.F.	
PRIMARY: 13,056		PRIMARY: 8,397	

EXTERIOR COLOR SCHEME		
A	BODY COLOR #1	TAUPE DUNN EDWARDS - DE6172
B	BODY COLOR #2	LENAPE TRAIL BENJAMIN MOORE - 1222
C	BODY COLOR #3	COBBLESTONE PATH DUNN EDWARDS - DE6068
D	TRIM / DOOR	CHAPS DUNN EDWARDS - DE6049
E	RAILING/METAL GATE	BLACK DUNN EDWARDS - DEA002
F	FIBER CEMENT SIDING	LEGENDARY GRAY/488 DUNN EDWARDS - DE6369
G	WINDOWS / STOREFRONT	DARK BRONZE
H	METAL CANOPIES / GATES	WHARF VIEW DUNN EDWARDS - DEC799
I	BRICK VENEER	FACE BRICK SMOKEY MOUNTAIN SUMMIT BRICK




biltform architecture
group, inc.
11460 north cave creek road . suite 11
phoenix . arizona 85020
Phone 602.285.9200 Fax 602.285.9229

PRELIMINARY
NOT FOR
CONSTRUCTION
EXPIRES 9/30/22

BASELINE & SUNVIEW
MULTI-FAMILY LIVING
MESA, ARIZONA
Guardian Development Partners
SCOTTSDALE, AZ.

REVISIONS:	
1	
2	-
3	-
4	-
5	-
JOB NO: 21-081	
DATE: DECEMBER 01, 2021	
SCALE: 1/16" = 1'-0"	
SHEET NO:	

BUILDING 2 - ELEVATIONS

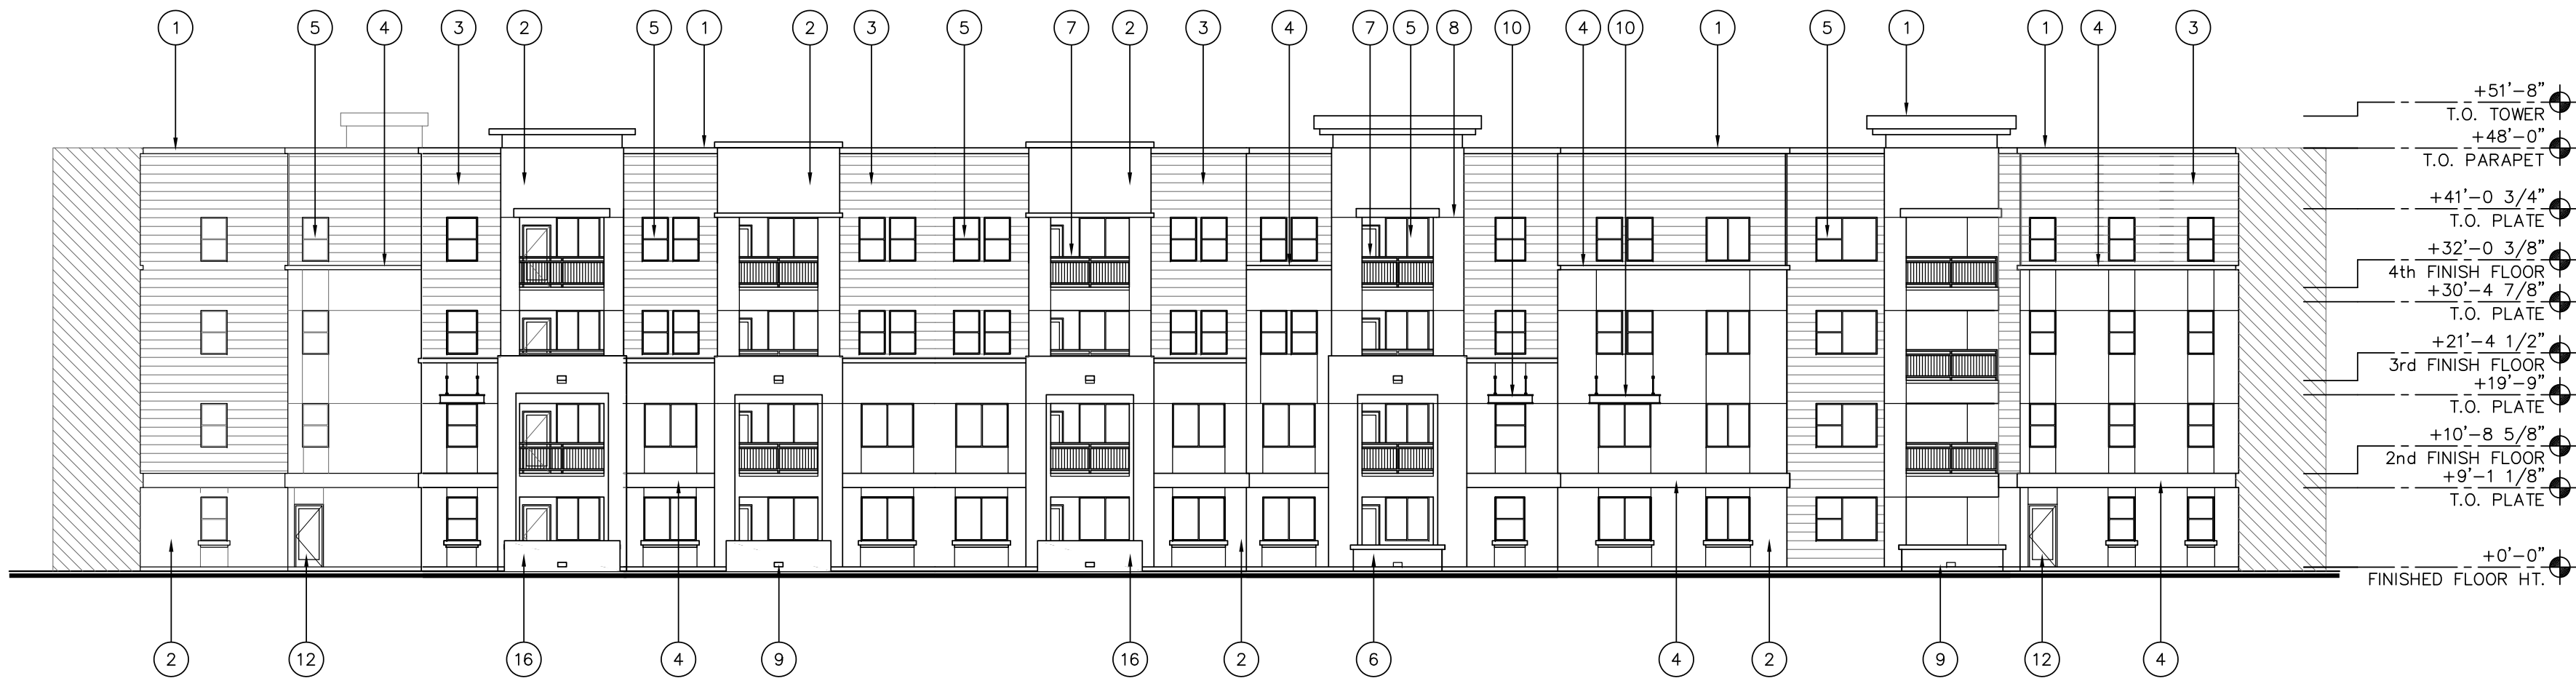

SOUTH ELEVATION - COURTYARD



EAST ELEVATION - COURTYARD



NORTH ELEVATION - COURTYARD



WEST ELEVATION - COURTYARD

ELEVATION KEY NOTES: #

1. PARAPET CAP
2. STUCCO SYSTEM
3. FAUX WOOD PLANK
4. STUCCO POP-OUT
5. WINDOW
6. STUCCO PATIO LOW WALL @ +34"
7. METAL GUARDRAIL AT +42"
8. STUCCO CONTROL JOINT
9. SCUPPER AT STUCCO BALCONY WALL FOR DRAINAGE
10. METAL CANOPY
11. OVERHEAD GARAGE DOOR
12. ENTRY DOOR
13. STEEL PATIO GATE
14. STONE/BRICK VENEER
15. ALUMINUM STOREFRONT SYSTEM
16. COURTYARD PATIO WALL @ 42"
17. ALUMINUM TELESCOPING DOOR SYSTEM
18. FULL VIEW OVERHEAD GARAGE DOOR

ALT MATERIAL CALCULATIONS

SOUTH ELEVATION		EAST ELEVATION	
	11,538 S.F.		3,507 S.F.
	25		25
REQUIRED	2,884.5 S.F.	REQUIRED	876.75 S.F.
SECONDARY:	3,933 S.F.	SECONDARY:	1,289 S.F.
PRIMARY:	7,605	PRIMARY:	2,218
NORTH ELEVATION		WEST ELEVATION	
	14,556 S.F.		6,622 S.F.
	25		25
REQUIRED	3,639 S.F.	REQUIRED	1,655.5 S.F.
SECONDARY:	3,840 S.F.	SECONDARY:	1,672 S.F.
PRIMARY:	10,716	PRIMARY:	4,950

EXTERIOR COLOR SCHEME		
A	BODY COLOR #1	TAUPE DUNN EDWARDS - DE6172
B	BODY COLOR #2	LENAPE TRAIL BENJAMIN MOORE - 1222
C	BODY COLOR #3	COBBLESTONE PATH DUNN EDWARDS - DE6068
D	TRIM / DOOR	CHAPS DUNN EDWARDS - DE6049
E	RAILING/METAL GATE	BLACK DUNN EDWARDS - DEA002
F	FIBER CEMENT SIDING	LEGENDARY GRAY/488 DUNN EDWARDS - DE6369
G	WINDOWS / STOREFRONT	DARK BRONZE
H	METAL CANOPIES / GATES	WHARF VIEW DUNN EDWARDS - DEC799
I	BRICK VENEER	FACE BRICK SMOKEY MOUNTAIN SUMMIT BRICK

PRELIMINARY
NOT FOR
CONSTRUCTION

EXPIRES 9/30/22

BASELINE & SUNVIEW
MULTI-FAMILY LIVING
MESA, ARIZONA

Guardian Development Partners
SCOTTSDALE, AZ.

REVISIONS:

- 1 -
- 2 -
- 3 -
- 4 -
- 5 -

JOB NO: 21-081


DATE: DECEMBER 01, 2021

SCALE: 1/16" = 1'-0"


SHEET NO:

COURTYARD
BUILDING 2 - ELEVATIONS

A4.7

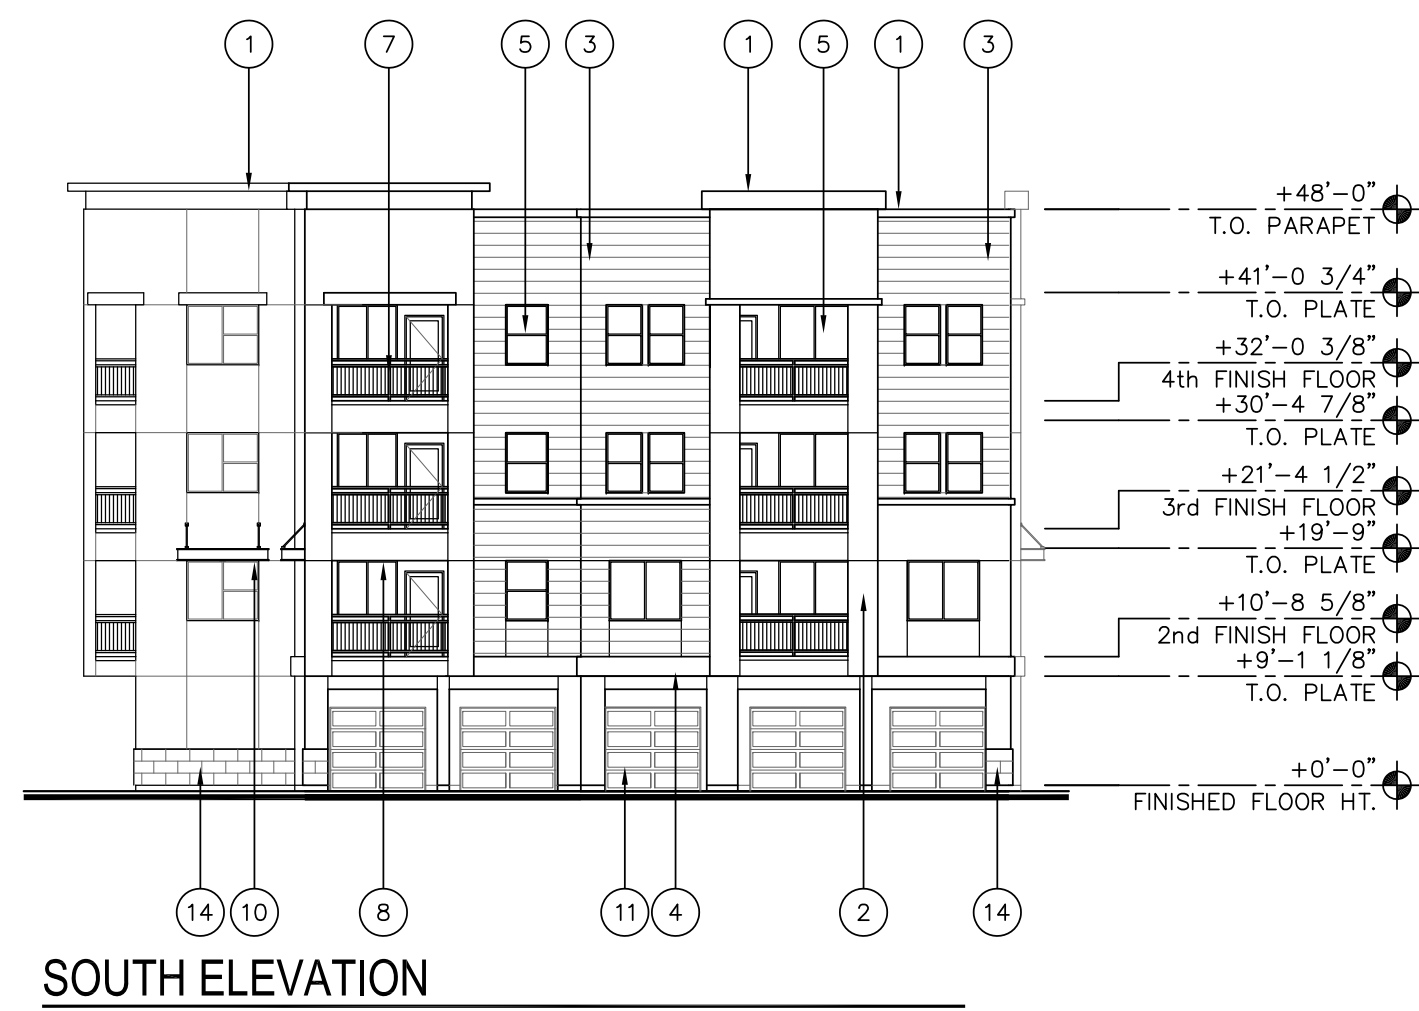

EXTERIOR COLOR SCHEME		
A	BODY COLOR #1	TAUPE DUNN EDWARDS - DE6172
B	BODY COLOR #2	LENAPE TRAIL BENJAMIN MOORE - 1222
C	BODY COLOR #3	COBBLESTONE PATH DUNN EDWARDS - DE6068
D	TRIM / DOOR	CHAPS DUNN EDWARDS - DE6049
E	RAILING/METAL GATE	BLACK DUNN EDWARDS - DEA002
F	FIBER CEMENT SIDING	LEGENDARY GRAY/488 DUNN EDWARDS - DE6369
G	WINDOWS / STOREFRONT	DARK BRONZE
H	METAL CANOPIES / GATES	WHARF VIEW DUNN EDWARDS - DEC799
I	BRICK VENEER	FACE BRICK SMOKEY MOUNTAIN SUMMIT BRICK

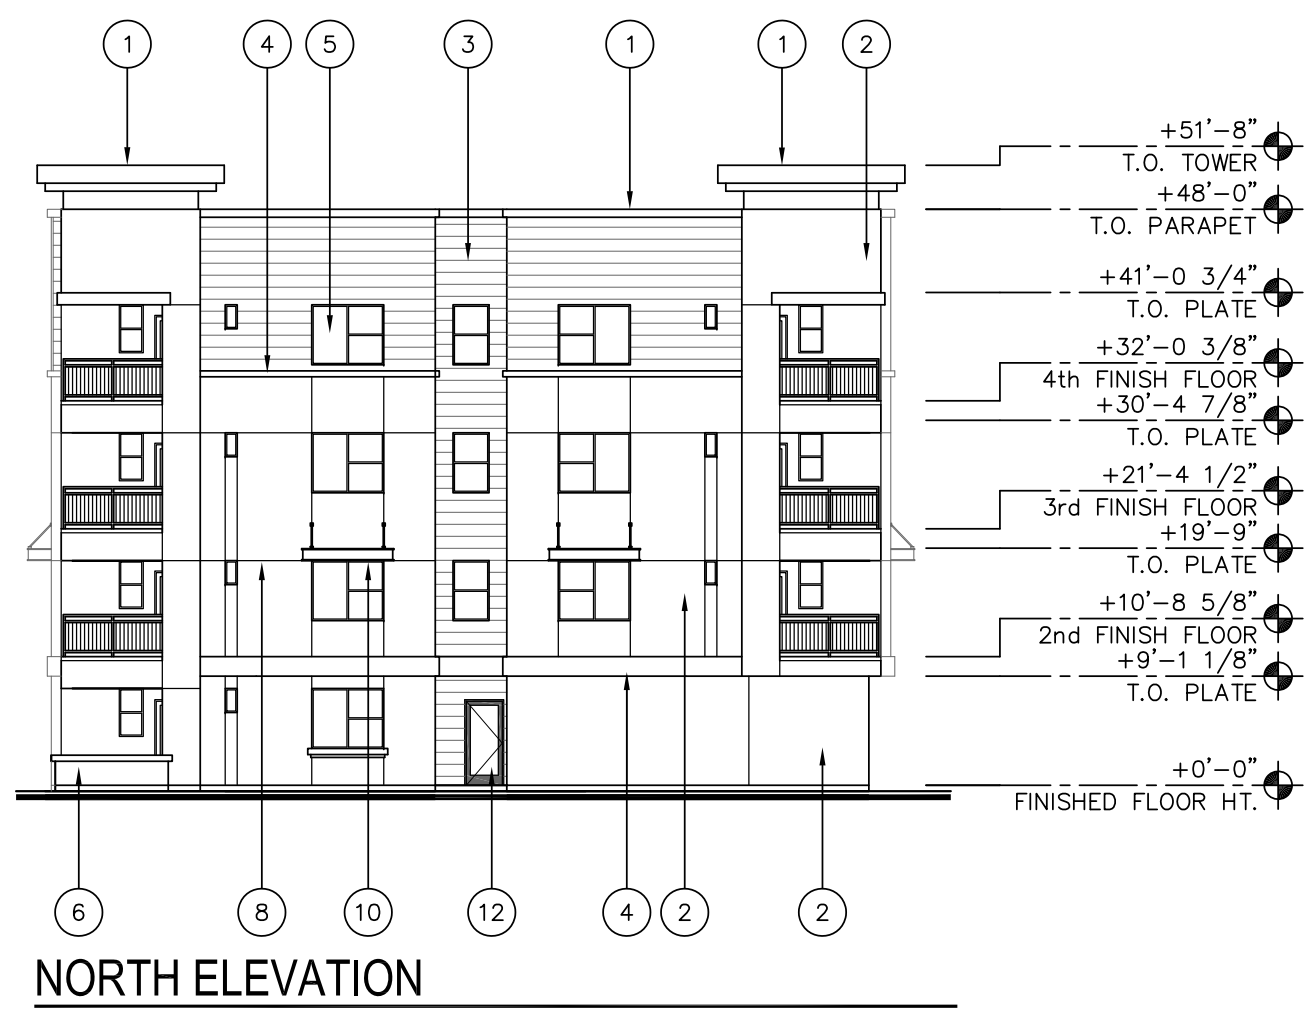


- ELEVATION KEY NOTES: #
1. PARAPET CAP
 2. STUCCO SYSTEM
 3. FAUX WOOD PLANK
 4. STUCCO POP-OUT
 5. WINDOW
 6. STUCCO PATIO LOW WALL @ +34"
 7. METAL GUARDRAIL AT +42"
 8. STUCCO CONTROL JOINT
 9. SCUPPER AT STUCCO BALCONY WALL FOR DRAINAGE
 10. METAL CANOPY
 11. OVERHEAD GARAGE DOOR
 12. ENTRY DOOR
 13. STEEL PATIO GATE
 14. STONE/BRICK VENEER
 15. ALUMINUM STOREFRONT SYSTEM
 16. COURTYARD PATIO WALL @ 42"
 17. ALUMINUM TELESCOPING DOOR SYSTEM
 18. FULL VIEW OVERHEAD GARAGE DOOR

ALT MATERIAL CALCULATIONS			
EAST ELEVATION		NORTH ELEVATION	
	22,145 S.F.		3,227 S.F.
	.25		.25
REQUIRED	5,536.25 S.F.	REQUIRED	806.75 S.F.
SECONDARY:	5,590 S.F.	SECONDARY:	833 S.F.
PRIMARY:	16,555	PRIMARY:	2,394
WEST ELEVATION		SOUTH ELEVATION	
	21,942 S.F.		2,824 S.F.
	.25		.25
REQUIRED	5,485.5 S.F.	REQUIRED	706 S.F.
SECONDARY:	5,531 S.F.	SECONDARY:	804 S.F.
PRIMARY:	16,411	PRIMARY:	2,020



BUILDING 3 - ELEVATIONS

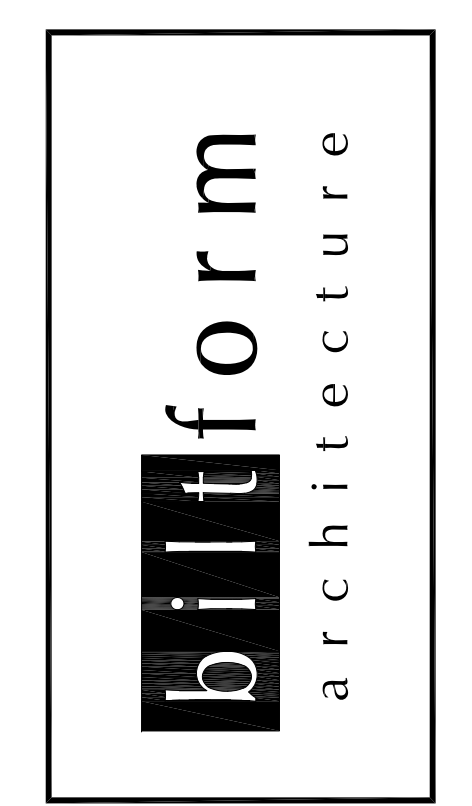

biltform architecture
group, inc.
11460 north cove creek road . suite 11
phoenix . arizona 85020
Phone 602.285.9200 Fax 602.285.9229

PRELIMINARY
NOT FOR
CONSTRUCTION
EXPIRES 9/30/22


BASELINE & SUNVIEW
MULTI-FAMILY LIVING
MESA, ARIZONA
Guardian Development Partners
SCOTTSDALE, AZ.

REVISIONS:	
1	
2	-
3	-
4	-
5	-
JOB NO: 21-081	
DATE: DECEMBER 01, 2021	
SCALE: 1/16" = 1'-0"	
SHEET NO:	


A5.4
© BILTFORM ARCHITECTURE GROUP, INC.



SOUTH ELEVATION

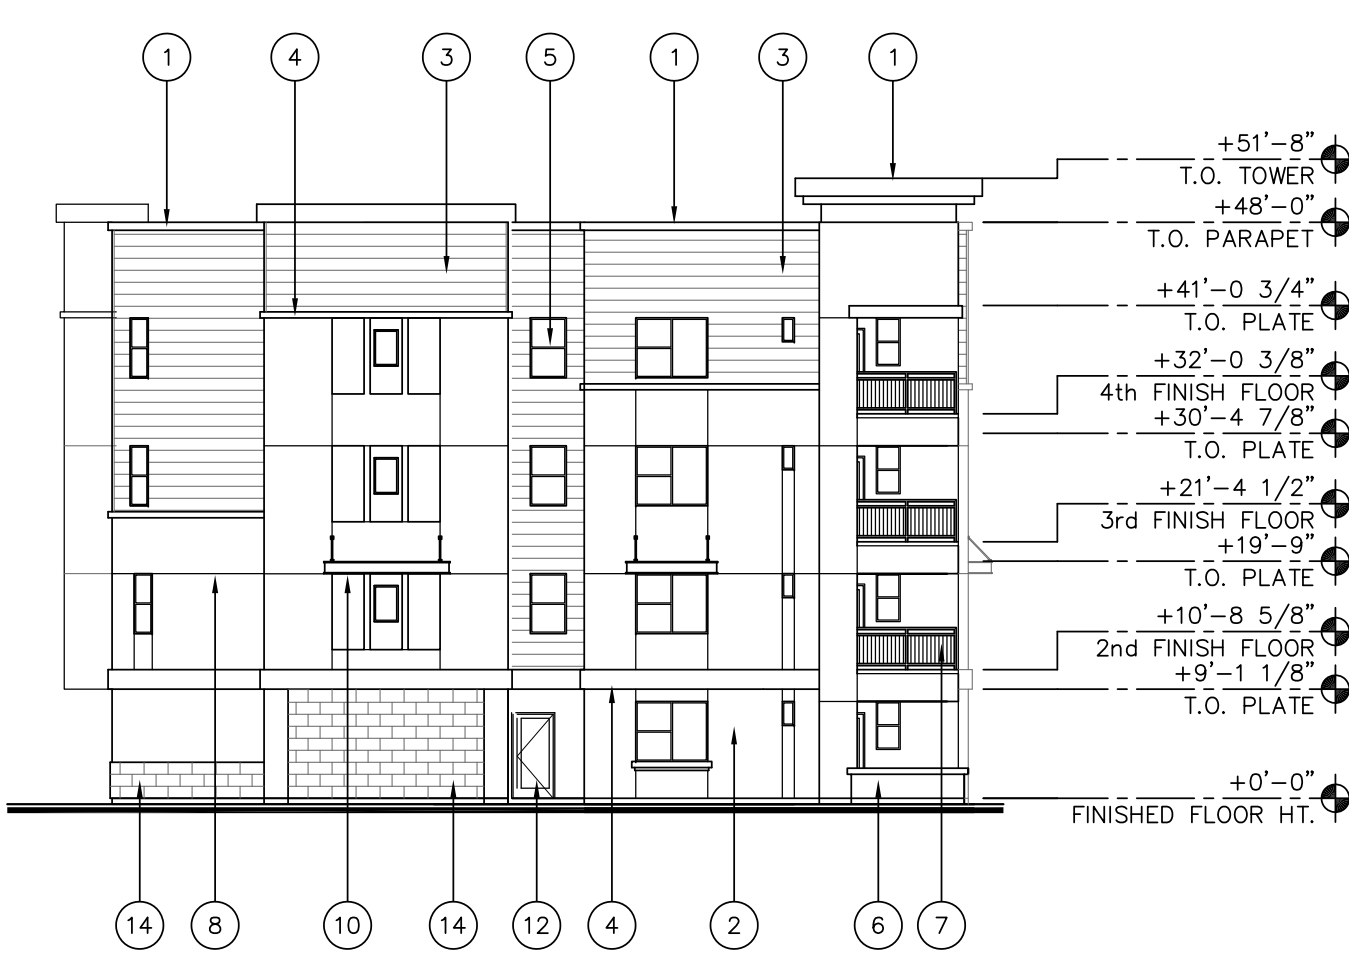

WEST ELEVATION

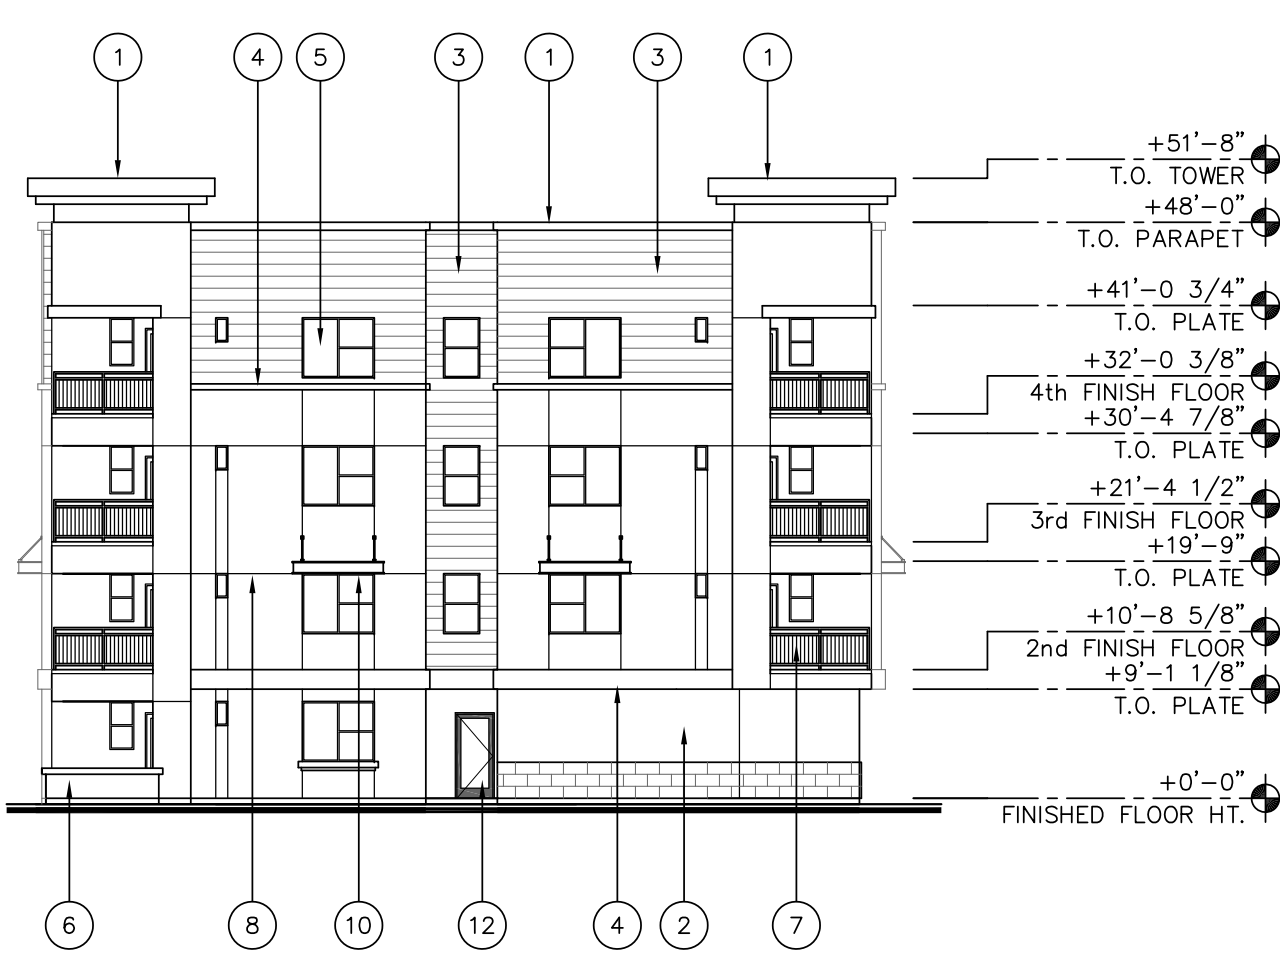

EAST ELEVATION




NORTH ELEVATION

- ELEVATION KEY NOTES: #
1. PARAPET CAP
 2. STUCCO SYSTEM
 3. FAUX WOOD PLANK
 4. STUCCO POP-OUT
 5. WINDOW
 6. STUCCO PATIO LOW WALL @ +34"
 7. METAL GUARDRAIL AT +42"
 8. STUCCO CONTROL JOINT
 9. SCUPPER AT STUCCO BALCONY WALL FOR DRAINAGE
 10. METAL CANOPY
 11. OVERHEAD GARAGE DOOR
 12. ENTRY DOOR
 13. STEEL PATIO GATE
 14. STONE/BRICK VENEER
 15. ALUMINUM STOREFRONT SYSTEM
 16. COURTYARD PATIO WALL @ 42"
 17. ALUMINUM TELESCOPING DOOR SYSTEM
 18. FULL VIEW OVERHEAD GARAGE DOOR

EXTERIOR COLOR SCHEME		
A	BODY COLOR #1	TAUPE DUNN EDWARDS - DE6172
B	BODY COLOR #2	LENAPE TRAIL BENJAMIN MOORE - 1222
C	BODY COLOR #3	COBBLESTONE PATH DUNN EDWARDS - DE6068
D	TRIM / DOOR	CHAPS DUNN EDWARDS - DE6049
E	RAILING/METAL GATE	BLACK DUNN EDWARDS - DEA002
F	FIBER CEMENT SIDING	LEGENDARY GRAY/488 DUNN EDWARDS - DE6369
G	WINDOWS / STOREFRONT	DARK BRONZE
H	METAL CANOPIES / GATES	WHARF VIEW DUNN EDWARDS - DEC799
I	BRICK VENEER	FACE BRICK SMOKEY MOUNTAIN SUMMIT BRICK

ALT MATERIAL CALCULATIONS			
SOUTH ELEVATION		EAST ELEVATION	
	14,715 S.F.		3,227 S.F.
	.25		.25
REQUIRED	3,678.75 S.F.	REQUIRED	806.75 S.F.
SECONDARY:	3,965 S.F.	SECONDARY:	855 S.F.
PRIMARY:	10,750	PRIMARY:	2,372
NORTH ELEVATION		WEST ELEVATION	
	14,839 S.F.		3,362 S.F.
	.25		.25
REQUIRED	3,709.75 S.F.	REQUIRED	840.5 S.F.
SECONDARY:	4,081 S.F.	SECONDARY:	1,117 S.F.
PRIMARY:	10,758	PRIMARY:	2,245

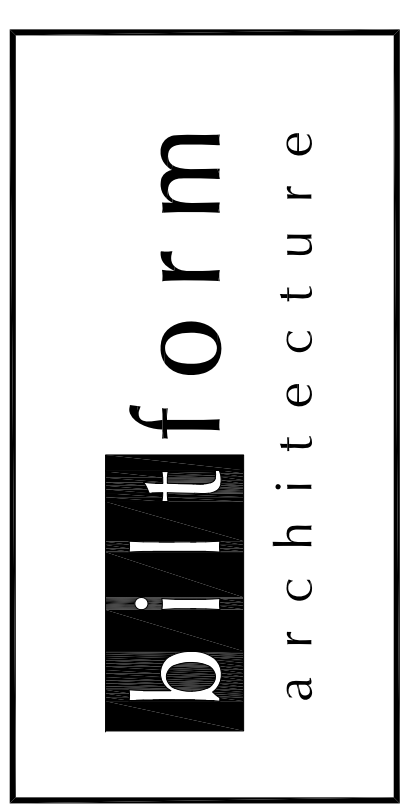

biltform architecture
group, inc.
11460 north cove creek road . suite 11
phoenix . arizona 85020
Phone 602.285.9200 Fax 602.285.9229

PRELIMINARY
NOT FOR
CONSTRUCTION
EXPIRES 9/30/22

BASELINE & SUNVIEW
MULTI-FAMILY LIVING
MESA, ARIZONA
Guardian Development Partners
SCOTTSDALE, AZ.

REVISIONS:	
1	
2	-
3	-
4	-
5	-
JOB NO: 21-081	
DATE: DECEMBER 01, 2021	
SCALE: 1/16" = 1'-0"	
SHEET NO:	



SOUTH ELEVATION



WEST ELEVATION




EAST ELEVATION



NORTH ELEVATION

ELEVATION KEY NOTES: #	
1.	PARAPET CAP
2.	STUCCO SYSTEM
3.	FAUX WOOD PLANK
4.	STUCCO POP-OUT
5.	WINDOW
6.	STUCCO PATIO LOW WALL @ +34"
7.	METAL GUARDRAIL AT +42"
8.	STUCCO CONTROL JOINT
9.	SCUPPER AT STUCCO BALCONY WALL FOR DRAINAGE
10.	METAL CANOPY
11.	OVERHEAD GARAGE DOOR
12.	ENTRY DOOR
13.	STEEL PATIO GATE
14.	STONE/BRICK VENEER
15.	ALUMINUM STOREFRONT SYSTEM
16.	COURTYARD PATIO WALL @ 42"
17.	ALUMINUM TELESCOPING DOOR SYSTEM
18.	FULL VIEW OVERHEAD GARAGE DOOR

EXTERIOR COLOR SCHEME		
A	BODY COLOR #1	TAUPE DUNN EDWARDS - DE6172
B	BODY COLOR #2	LENAPE TRAIL BENJAMIN MOORE - 1222
C	BODY COLOR #3	COBBLESTONE PATH DUNN EDWARDS - DE6068
D	TRIM / DOOR	CHAPS DUNN EDWARDS - DE6049
E	RAILING/METAL GATE	BLACK DUNN EDWARDS - DEA002
F	FIBER CEMENT SIDING	LEGENDARY GRAY/488 DUNN EDWARDS - DE6369
G	WINDOWS / STOREFRONT	DARK BRONZE
H	METAL CANOPIES / GATES	WHARF VIEW DUNN EDWARDS - DEC799
I	BRICK VENEER	FACE BRICK SMOKEY MOUNTAIN SUMMIT BRICK

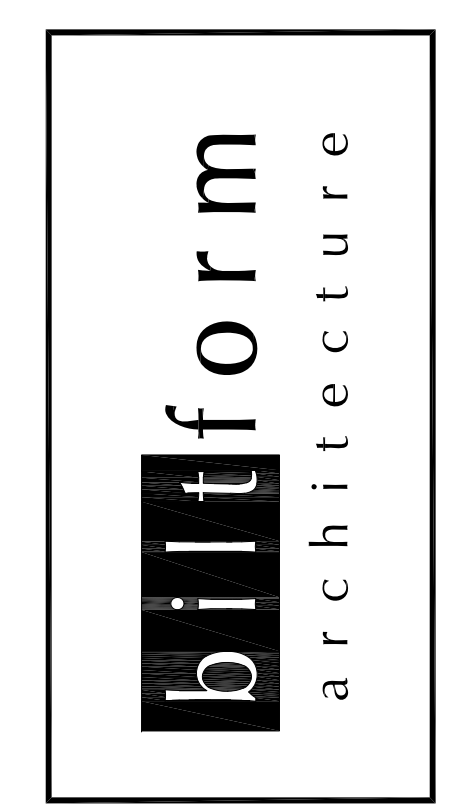

biltform architecture
group, inc.
11460 north cave creek road . suite 11
phoenix . arizona 85020
Phone 602.285.9200 Fax 602.285.9229

PRELIMINARY
NOT FOR
CONSTRUCTION
EXPIRES 9/30/22

BASELINE & SUNVIEW
MULTI-FAMILY LIVING
MESA, ARIZONA
Guardian Development Partners
SCOTTSDALE, AZ.

REVISIONS:	
1	-
2	-
3	-
4	-
5	-
JOB NO: 21-081	
DATE: DECEMBER 01, 2021	
SCALE: 1/16" = 1'-0"	
SHEET NO:	

BUILDING 1 - ELEVATIONS

A3.4
COLOR
© BILTFORM ARCHITECTURE GROUP, INC.



SOUTH ELEVATION



EAST ELEVATION



NORTH ELEVATION



WEST ELEVATION

EXTERIOR COLOR SCHEME		
A	BODY COLOR #1	TAUPE DUNN EDWARDS - DE6172
B	BODY COLOR #2	LENAPE TRAIL BENJAMIN MOORE - 1222
C	BODY COLOR #3	COBBLESTONE PATH DUNN EDWARDS - DE6068
D	TRIM / DOOR	CHAPS DUNN EDWARDS - DE6049
E	RAILING/METAL GATE	BLACK DUNN EDWARDS - DEA002
F	FIBER CEMENT SIDING	LEGENDARY GRAY/488 DUNN EDWARDS - DE6369
G	WINDOWS / STOREFRONT	DARK BRONZE
H	METAL CANOPIES / GATES	WHARF VIEW DUNN EDWARDS - DEC799
I	BRICK VENEER	FACE BRICK SMOKEY MOUNTAIN SUMMIT BRICK

ELEVATION KEY NOTES: #

1. PARAPET CAP
2. STUCCO SYSTEM
3. FAUX WOOD PLANK
4. STUCCO POP-OUT
5. WINDOW
6. STUCCO PATIO LOW WALL @ +34"
7. METAL GUARDRAIL AT +42"
8. STUCCO CONTROL JOINT
9. SCUPPER AT STUCCO BALCONY WALL FOR DRAINAGE
10. METAL CANOPY
11. OVERHEAD GARAGE DOOR
12. ENTRY DOOR
13. STEEL PATIO GATE
14. STONE/BRICK VENEER
15. ALUMINUM STOREFRONT SYSTEM
16. COURTYARD PATIO WALL @ 42"
17. ALUMINUM TELESCOPING DOOR SYSTEM
18. FULL VIEW OVERHEAD GARAGE DOOR

PRELIMINARY
NOT FOR
CONSTRUCTION
EXPIRES 9/30/22

BASELINE & SUNVIEW
MULTI-FAMILY LIVING
MESA, ARIZONA
Guardian Development Partners
SCOTTSDALE, AZ.

REVISIONS:	
1	-
2	-
3	-
4	-
5	-
JOB NO: 21-081	
DATE: DECEMBER 01, 2021	
SCALE: 1/16" = 1'-0"	
SHEET NO:	

BUILDING 2 - ELEVATIONS

A4.6
COLOR
© BILTFORM ARCHITECTURE GROUP, INC.



SOUTH ELEVATION - COURTYARD



EAST ELEVATION - COURTYARD



NORTH ELEVATION - COURTYARD



WEST ELEVATION - COURTYARD

EXTERIOR COLOR SCHEME		
A	BODY COLOR #1	TAUPE DUNN EDWARDS - DE6172
B	BODY COLOR #2	LENAPE TRAIL BENJAMIN MOORE - 1222
C	BODY COLOR #3	COBBLESTONE PATH DUNN EDWARDS - DE6068
D	TRIM / DOOR	CHAPS DUNN EDWARDS - DE6049
E	RAILING/METAL GATE	BLACK DUNN EDWARDS - DEA002
F	FIBER CEMENT SIDING	LEGENDARY GRAY/488 DUNN EDWARDS - DE6369
G	WINDOWS / STOREFRONT	DARK BRONZE
H	METAL CANOPIES / GATES	WHARF VIEW DUNN EDWARDS - DEC799
I	BRICK VENEER	FACE BRICK SMOKEY MOUNTAIN SUMMIT BRICK

ELEVATION KEY NOTES: #

1. PARAPET CAP
2. STUCCO SYSTEM
3. FAUX WOOD PLANK
4. STUCCO POP-OUT
5. WINDOW
6. STUCCO PATIO LOW WALL @ +34"
7. METAL GUARDRAIL AT +42"
8. STUCCO CONTROL JOINT
9. SCUPPER AT STUCCO BALCONY WALL FOR DRAINAGE
10. METAL CANOPY
11. OVERHEAD GARAGE DOOR
12. ENTRY DOOR
13. STEEL PATIO GATE
14. STONE/BRICK VENEER
15. ALUMINUM STOREFRONT SYSTEM
16. COURTYARD PATIO WALL @ 42"
17. ALUMINUM TELESCOPING DOOR SYSTEM
18. FULL VIEW OVERHEAD GARAGE DOOR

+51'-8"
T.O. TOWER
+48'-0"
T.O. PARAPET
+41'-0 3/4"
T.O. PLATE
+32'-0 3/8"
4th FINISH FLOOR
+30'-4 7/8"
T.O. PLATE
+21'-4 1/2"
3rd FINISH FLOOR
+19'-9"
T.O. PLATE
+10'-8 5/8"
2nd FINISH FLOOR
+9'-1 1/8"
T.O. PLATE
+0'-0"
FINISHED FLOOR HT.

+51'-0"
T.O. TOWER
+48'-0"
T.O. PARAPET
+41'-0 3/4"
T.O. PLATE
+32'-0 3/8"
4th FINISH FLOOR
+30'-4 7/8"
T.O. PLATE
+21'-4 1/2"
3rd FINISH FLOOR
+19'-9"
T.O. PLATE
+10'-8 5/8"
2nd FINISH FLOOR
+9'-1 1/8"
T.O. PLATE
+0'-0"
FINISHED FLOOR HT.

+51'-8"
T.O. TOWER
+48'-0"
T.O. PARAPET
+41'-0 3/4"
T.O. PLATE
+32'-0 3/8"
4th FINISH FLOOR
+30'-4 7/8"
T.O. PLATE
+21'-4 1/2"
3rd FINISH FLOOR
+19'-9"
T.O. PLATE
+10'-8 5/8"
2nd FINISH FLOOR
+9'-1 1/8"
T.O. PLATE
+0'-0"
FINISHED FLOOR HT.

+51'-8"
T.O. TOWER
+48'-0"
T.O. PARAPET
+41'-0 3/4"
T.O. PLATE
+32'-0 3/8"
4th FINISH FLOOR
+30'-4 7/8"
T.O. PLATE
+21'-4 1/2"
3rd FINISH FLOOR
+19'-9"
T.O. PLATE
+10'-8 5/8"
2nd FINISH FLOOR
+9'-1 1/8"
T.O. PLATE
+0'-0"
FINISHED FLOOR HT.



biltform architecture
group, inc.

11460 north cave creek road . suite 11
phoenix . arizona 85020
Phone 602.285.9200 Fax 602.285.9229

PRELIMINARY
NOT FOR
CONSTRUCTION

EXPIRES 9/30/22

BASELINE & SUNVIEW
MULTI-FAMILY LIVING
MESA, ARIZONA

Guardian Development Partners
SCOTTSDALE, AZ.

REVISIONS:

- | | |
|---|---|
| 1 | - |
| 2 | - |
| 3 | - |
| 4 | - |
| 5 | - |

JOB NO: 21-081

DATE: DECEMBER 01, 2021

SCALE: 1/16" = 1'-0"

SHEET NO:

COURTYARD
BUILDING 2 - ELEVATIONS

A4.7



EAST ELEVATION



SOUTH ELEVATION

EXTERIOR COLOR SCHEME		
A	BODY COLOR #1	TAUPE DUNN EDWARDS - DE6172
B	BODY COLOR #2	LENAPE TRAIL BENJAMIN MOORE - 1222
C	BODY COLOR #3	COBBLESTONE PATH DUNN EDWARDS - DE6068
D	TRIM / DOOR	CHAPS DUNN EDWARDS - DE6049
E	RAILING/METAL GATE	BLACK DUNN EDWARDS - DEA002
F	FIBER CEMENT SIDING	LEGENDARY GRAY/488 DUNN EDWARDS - DE6369
G	WINDOWS / STOREFRONT	DARK BRONZE
H	METAL CANOPIES / GATES	WHARF VIEW DUNN EDWARDS - DEC799
I	BRICK VENEER	FACE BRICK SMOKEY MOUNTAIN SUMMIT BRICK




NORTH ELEVATION

ELEVATION KEY NOTES: #	
1.	PARAPET CAP
2.	STUCCO SYSTEM
3.	FAUX WOOD PLANK
4.	STUCCO POP-OUT
5.	WINDOW
6.	STUCCO PATIO LOW WALL @ +34"
7.	METAL GUARDRAIL AT +42"
8.	STUCCO CONTROL JOINT
9.	SCUPPER AT STUCCO BALCONY WALL FOR DRAINAGE
10.	METAL CANOPY
11.	OVERHEAD GARAGE DOOR
12.	ENTRY DOOR
13.	STEEL PATIO GATE
14.	STONE/BRICK VENEER
15.	ALUMINUM STOREFRONT SYSTEM
16.	COURTYARD PATIO WALL @ 42"
17.	ALUMINUM TELESCOPING DOOR SYSTEM
18.	FULL VIEW OVERHEAD GARAGE DOOR



WEST ELEVATION

BUILDING 3 - ELEVATIONS

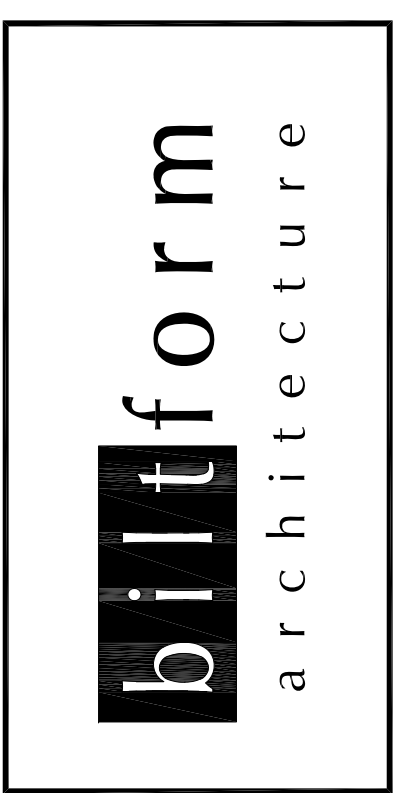

biltform architecture
group, inc.
11460 north cave creek road . suite 11
phoenix . arizona 85020
Phone 602.285.9200 Fax 602.285.9229

PRELIMINARY
NOT FOR
CONSTRUCTION
EXPIRES 9/30/22

BASELINE & SUNVIEW
MULTI-FAMILY LIVING
MESA, ARIZONA
Guardian Development Partners
SCOTTSDALE, AZ.

REVISIONS:	
1	-
2	-
3	-
4	-
5	-
JOB NO: 21-081	
DATE: DECEMBER 01, 2021	
SCALE: 1/16" = 1'-0"	
SHEET NO:	

A5.4
COLOR
© BILTFORM ARCHITECTURE GROUP, INC.



SOUTH ELEVATION



WEST ELEVATION



EAST ELEVATION



NORTH ELEVATION

ELEVATION KEY NOTES: #	
1.	PARAPET CAP
2.	STUCCO SYSTEM
3.	FAUX WOOD PLANK
4.	STUCCO POP-OUT
5.	WINDOW
6.	STUCCO PATIO LOW WALL @ +34"
7.	METAL GUARDRAIL AT +42"
8.	STUCCO CONTROL JOINT
9.	SCUPPER AT STUCCO BALCONY WALL FOR DRAINAGE
10.	METAL CANOPY
11.	OVERHEAD GARAGE DOOR
12.	ENTRY DOOR
13.	STEEL PATIO GATE
14.	STONE/BRICK VENEER
15.	ALUMINUM STOREFRONT SYSTEM
16.	COURTYARD PATIO WALL @ 42"
17.	ALUMINUM TELESCOPING DOOR SYSTEM
18.	FULL VIEW OVERHEAD GARAGE DOOR

EXTERIOR COLOR SCHEME		
A	BODY COLOR #1	TAUPE DUNN EDWARDS - DE6172
B	BODY COLOR #2	LENAPE TRAIL BENJAMIN MOORE - 1222
C	BODY COLOR #3	COBBLESTONE PATH DUNN EDWARDS - DE6068
D	TRIM / DOOR	CHAPS DUNN EDWARDS - DE6049
E	RAILING/METAL GATE	BLACK DUNN EDWARDS - DEA002
F	FIBER CEMENT SIDING	LEGENDARY GRAY/488 DUNN EDWARDS - DE6369
G	WINDOWS / STOREFRONT	DARK BRONZE
H	METAL CANOPIES / GATES	WHARF VIEW DUNN EDWARDS - DEC799
I	BRICK VENEER	FACE BRICK SMOKEY MOUNTAIN SUMMIT BRICK

PRELIMINARY
NOT FOR
CONSTRUCTION
EXPIRES 9/30/22

BASELINE & SUNVIEW
MULTI-FAMILY LIVING
MESA, ARIZONA
Guardian Development Partners
SCOTTSDALE, AZ.

REVISIONS:	
1	-
2	-
3	-
4	-
5	-
JOB NO: 21-081	
DATE: DECEMBER 01, 2021	
SCALE: 1/16" = 1'-0"	
SHEET NO:	

BUILDING 4 - ELEVATIONS

A6.4
COLOR
© BILTFORM ARCHITECTURE GROUP, INC.



biltform architecture
group, inc.
11460 north cave creek road, suite 11
phoenix, arizona 85020
Phone 602.285.9200
www.biltform.com

Millennium Superstition Springs

GUARDIAN DEVELOPMENT PARTNERS

07/18/2022

RENDERING #1

preliminary not for construction



biltform architecture
group, inc.
11460 north cave creek road . suite 11
phoenix . arizona 85020
Phone 602.285.9200
www.biltform.com

Millennium Superstition Springs

GUARDIAN DEVELOPMENT PARTNERS

07/18/2022

RENDERING #2

preliminary not for construction



biltform architecture
group, inc.
11460 north cave creek road, suite 11
phoenix, arizona 85020
Phone 602.285.9200
www.biltform.com


Millennium Superstition Springs

GUARDIAN DEVELOPMENT PARTNERS

07/18/2022

RENDERING #3

preliminary not for construction

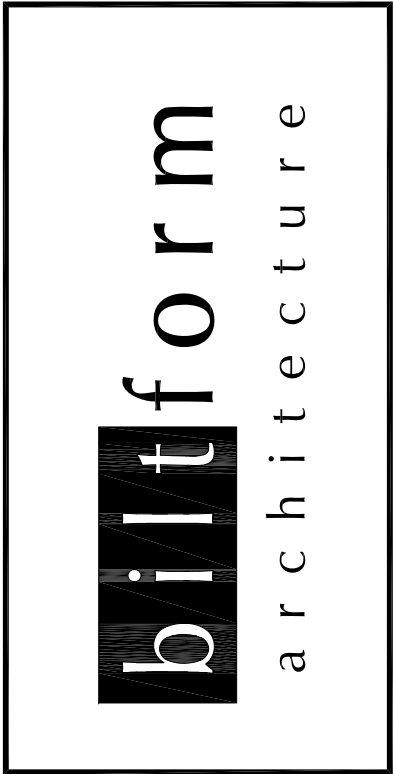

biltform architecture
group, inc.

11460 north cave creek road . suite 11
phoenix . arizona 85020
Phone 602.285.9200 Fax 602.285.9229

PRELIMINARY
NOT FOR
CONSTRUCTION

EXPIRES 9/30/22

BASELINE & SUNVIEW

MULTI-FAMILY LIVING
MESA, ARIZONA

Guardian Development Partners
SCOTTSDALE, AZ.

REVISIONS:

- 1 -
- 2 -
- 3 -
- 4 -
- 5 -

JOB NO: 21-081


DATE: DECEMBER 01, 2021

SCALE: 1/4" = 1'-0"

SHEET NO:

A7.1

© BILTFORM ARCHITECTURE GROUP, INC.

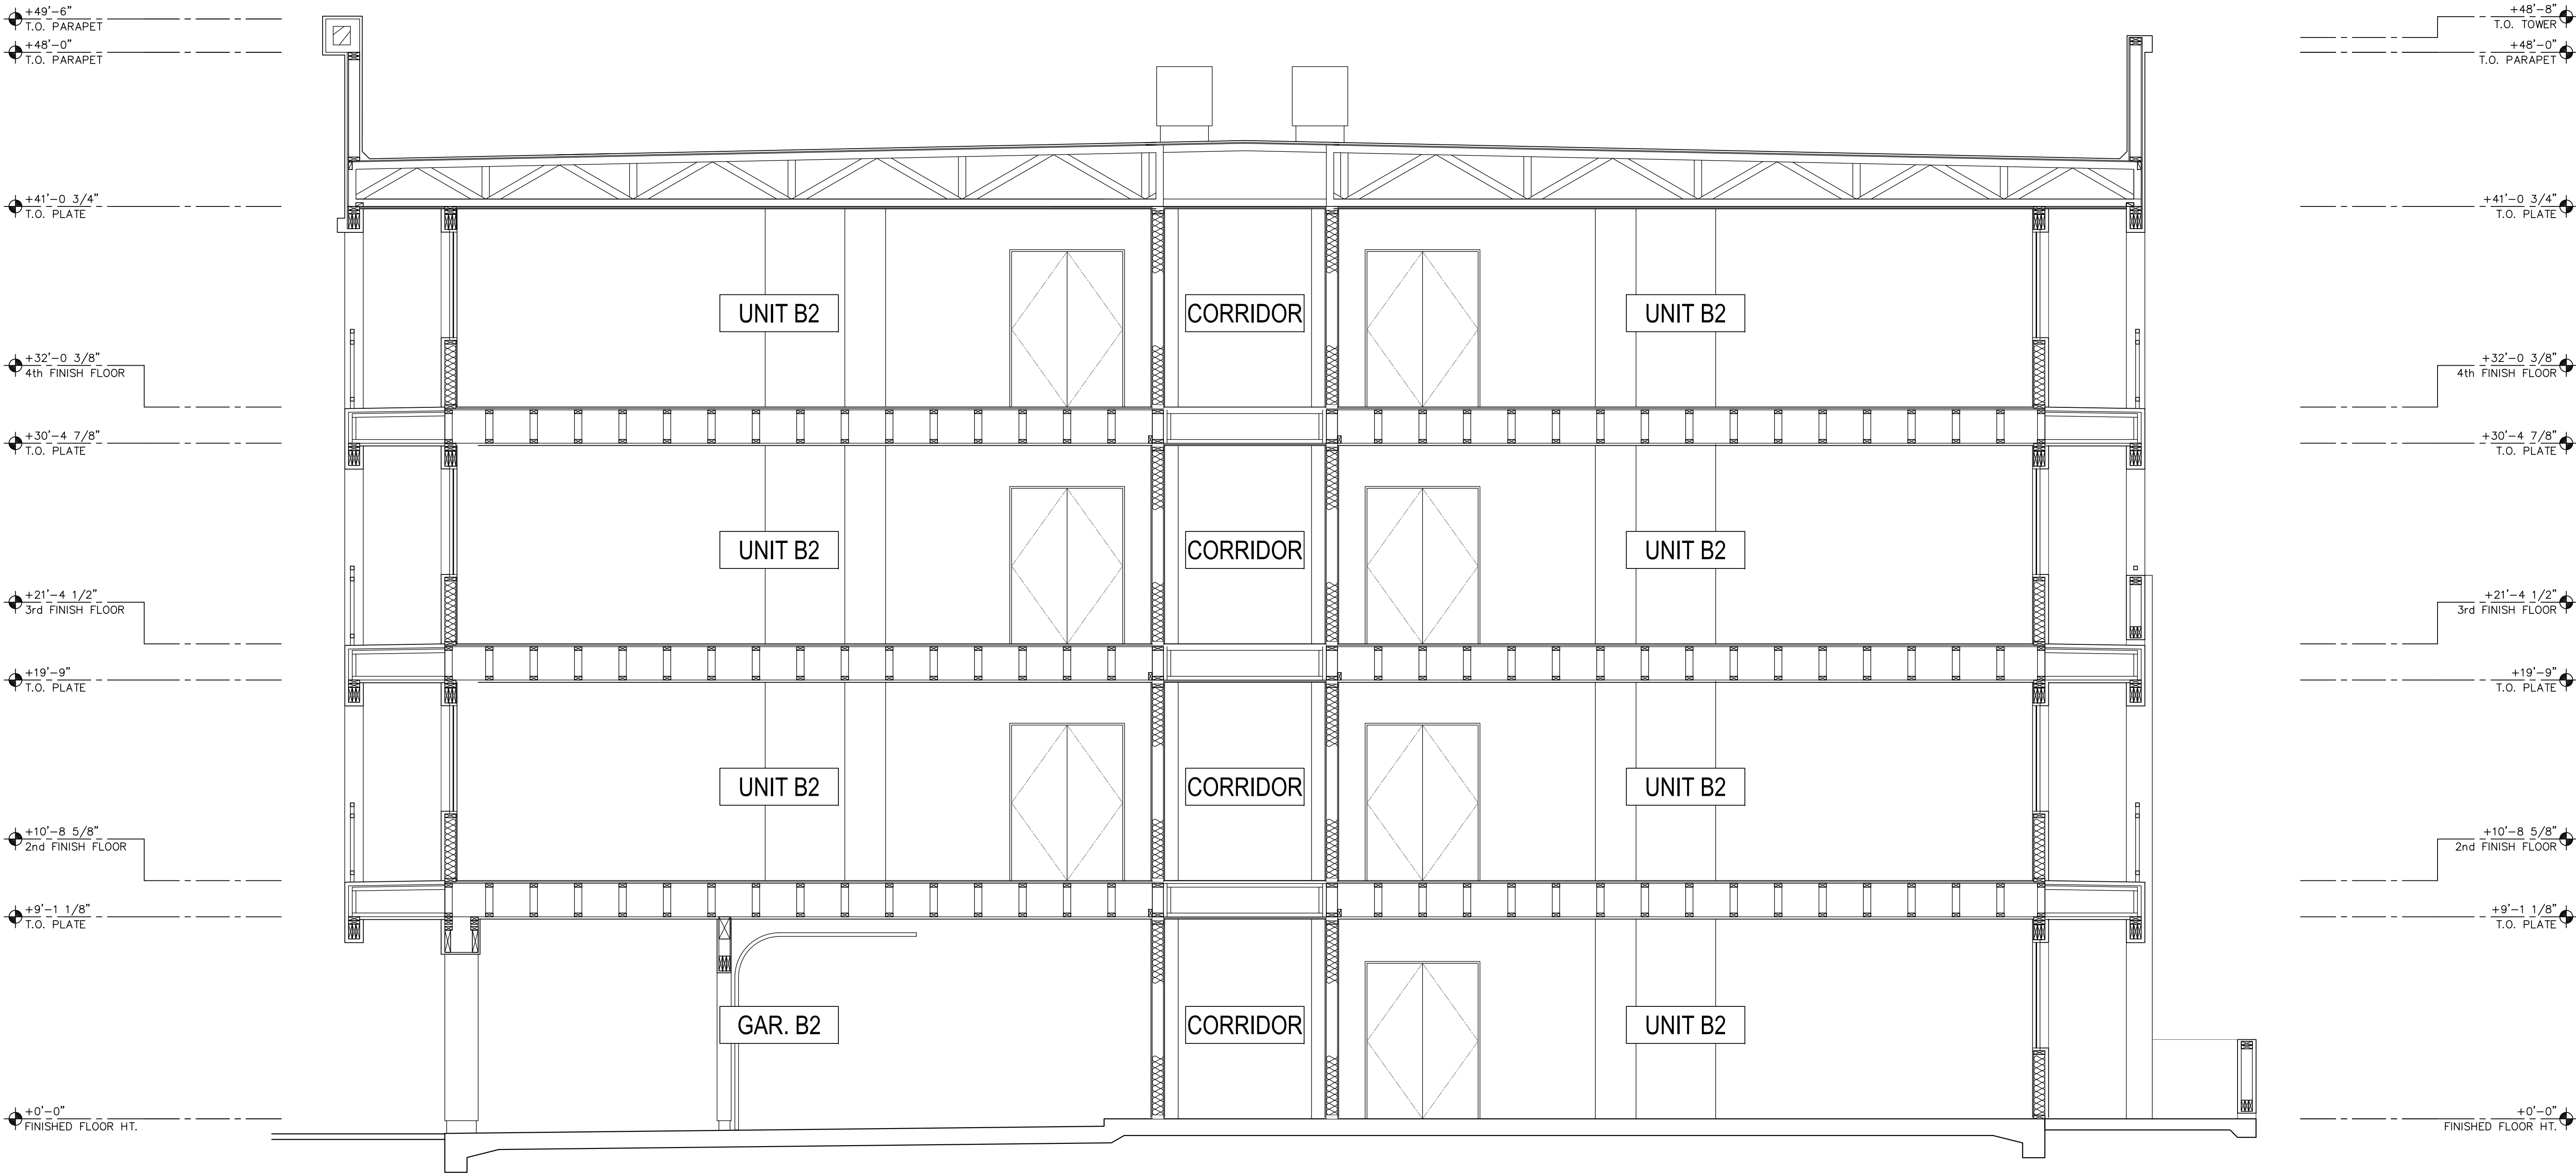

TYPICAL BUILDING SECTION



07/18/2022

ENTRY RENDERING

preliminary not for construction

Millennium Superstition Springs GUARDIAN DEVELOPMENT PARTNERS

biltform
architecture

biltform architecture
group, inc.
11460 north cave creek road, suite 11
phoenix, arizona 85020
Phone 602.285.9200
www.biltform.com

© BILTFORM ARCHITECTURE GROUP, INC.