




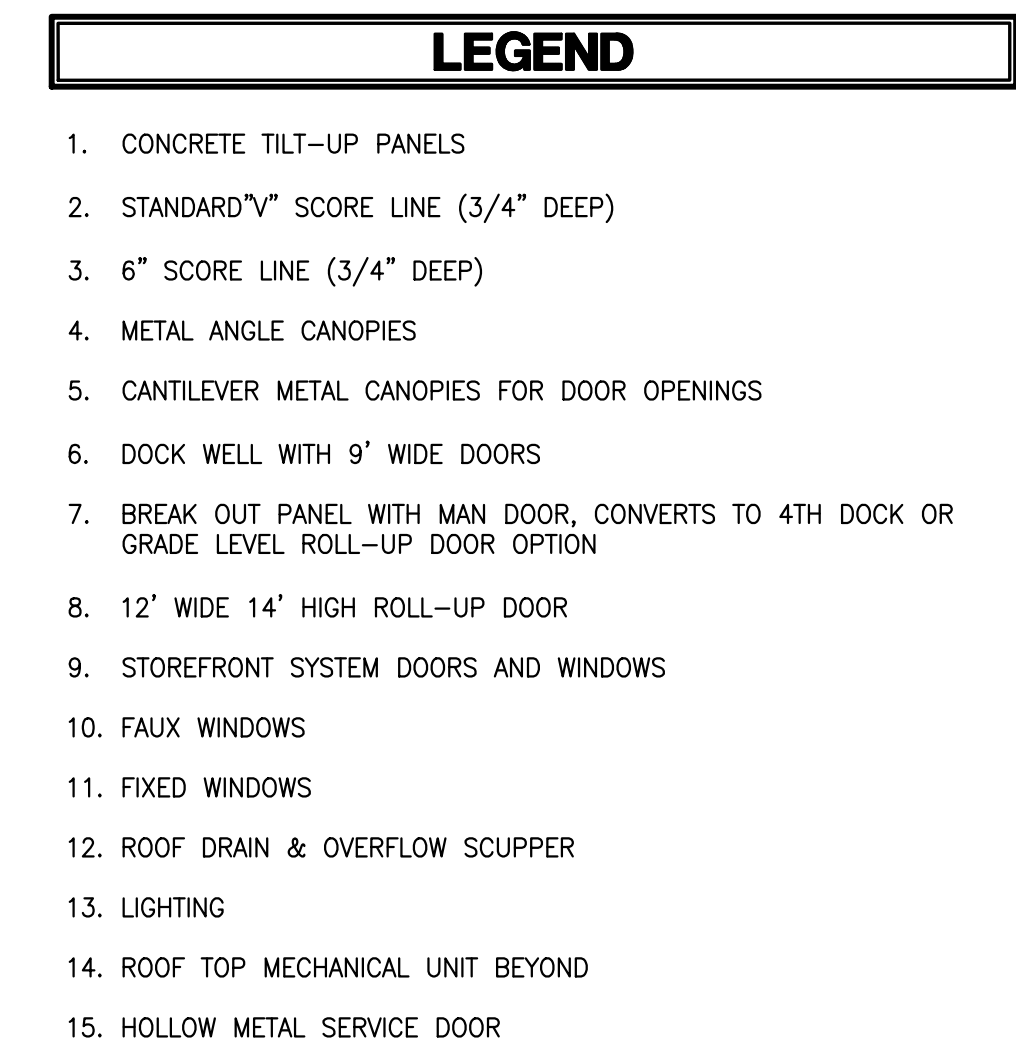

MATERIAL & COLOR SCHEDULE			
% COLOR	COLORS	TAG	MATERIAL & COLOR DESCRIPTION
		(1)	FIELD 1 - PPG0994-2 PITTSBURGH GRAY / TILT PANEL
		(2)	ACCENT 1 - PPG0994-4 HIPPOPOTAMUS / TILT PANEL
		(3)	ACCENT 2 - PPG0994-6 HUSKY GRAY / TILT PANEL
		(4)	ACCENT 3 - PPG1160-4 KALEIDOSCOPE / TILT PANEL
		(5)	ACCENT 4 - PPG1160-6 CHINESE PORCELAIN TILT PANEL
		(6)	DOOR & ENTRY METAL CANOPIES - CLEAR ANODIZED
		(7)	ANODIZED ALUMINUM STOREFRONT SYSTEM
		(8)	
		(9)	
		(10)	

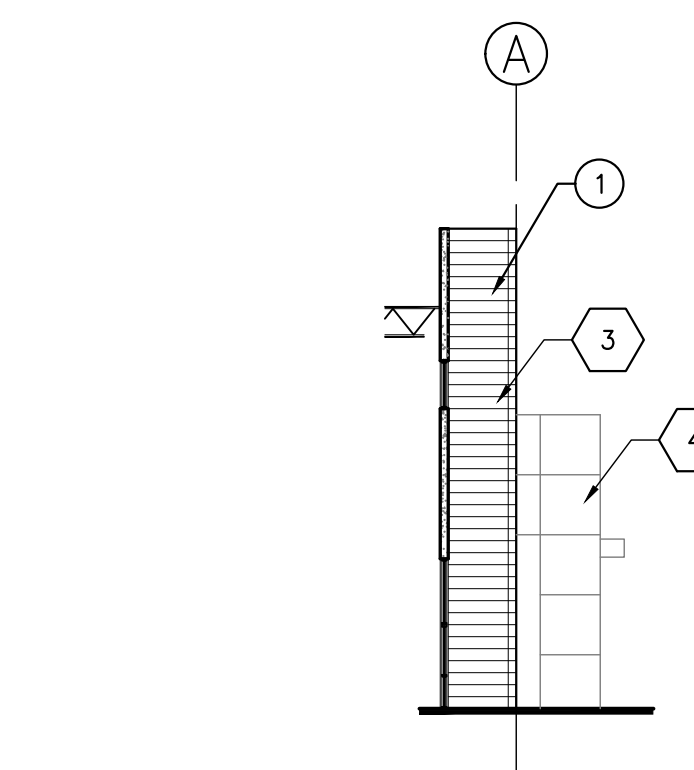

ELEVATION @ FRONT WALL RECESS

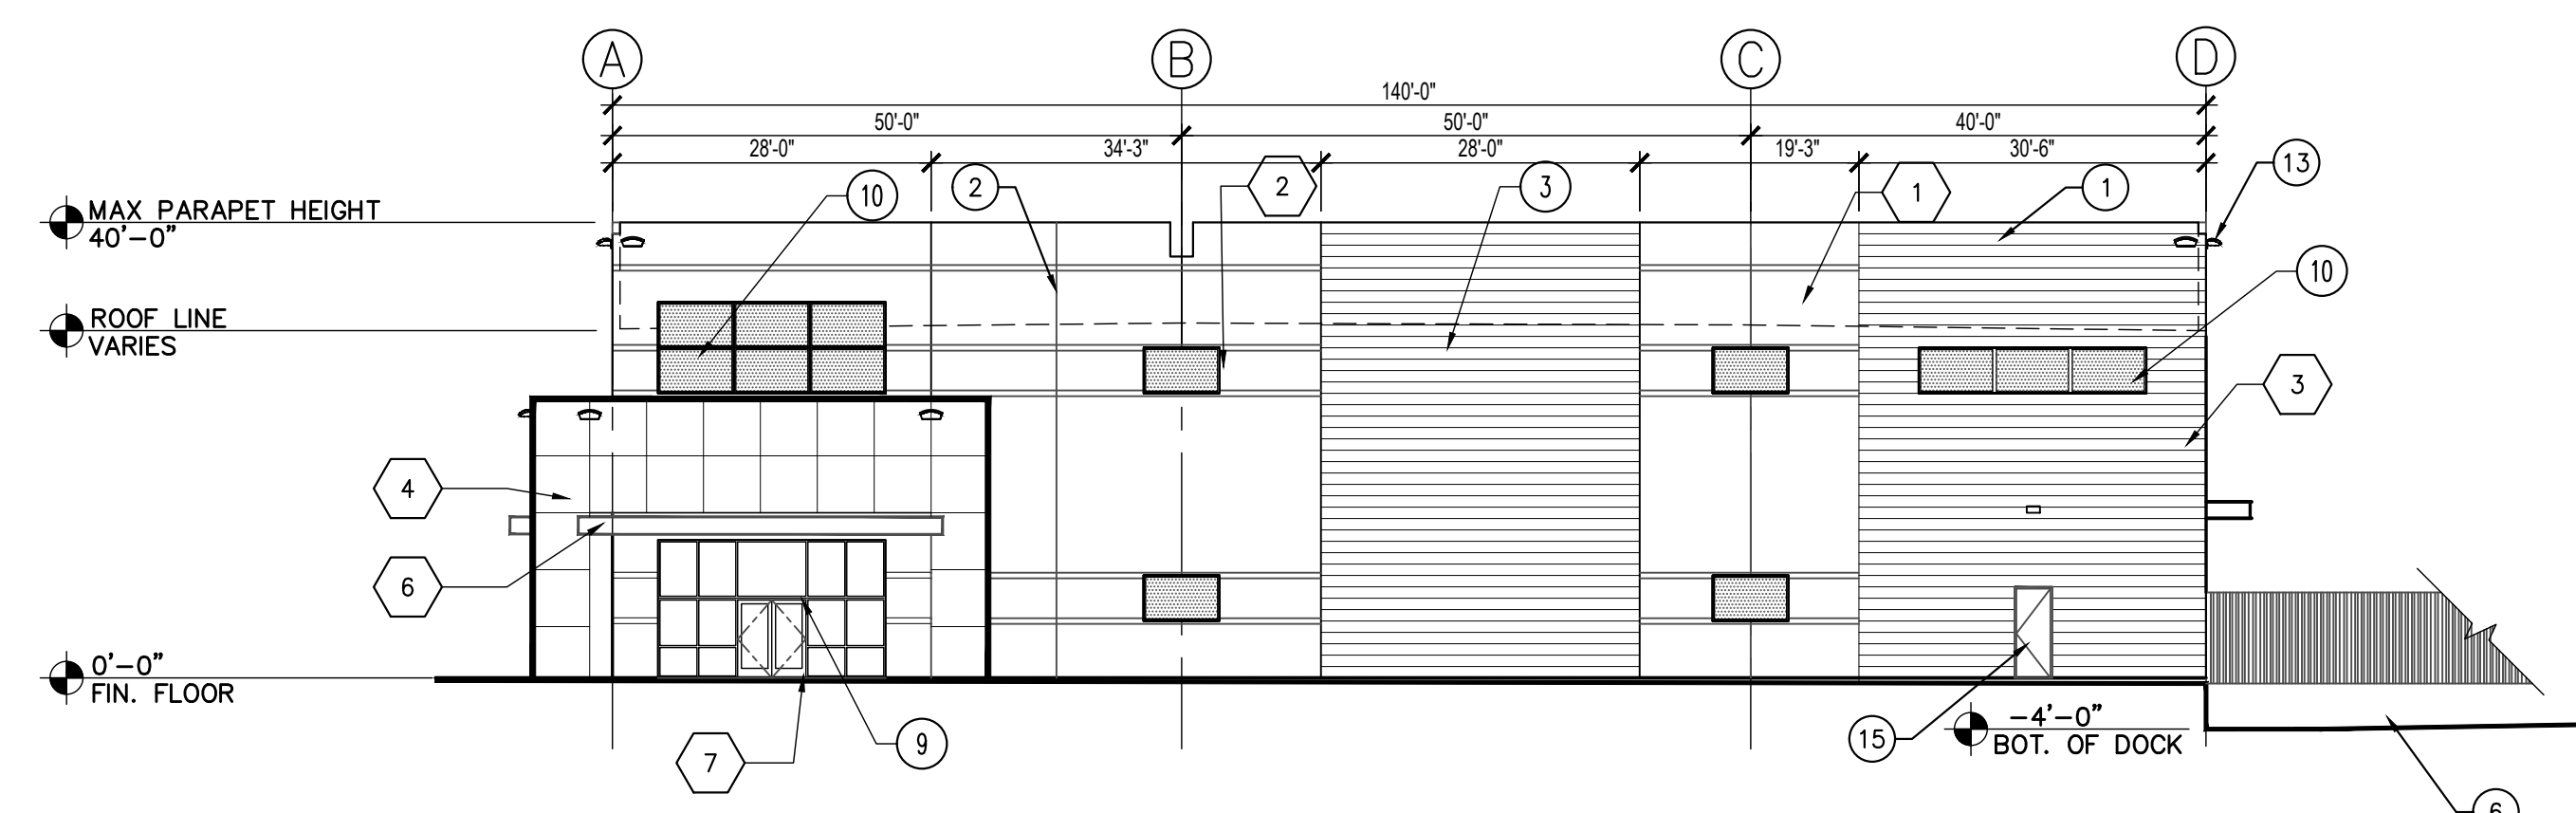

BUILDING "A" SOUTH ELEVATION
SCALE: 1/16" = 1'-0"



PROJECT MANAGEMENT

1095 W. RIO SALADO PKWY., SUITE 203 TEMPE, AZ 85281



No:	DATE:	REVISIONS:
1		
2		
3		

DR6.1


TE:06/12/2022

LEGEND

1. CONCRETE TILT-UP PANELS
2. STANDARD "V" SCORE LINE (3/4" DEEP)
3. 6" SCORE LINE (3/4" DEEP)
4. METAL ANGLE CANOPIES
5. CANTILEVER METAL CANOPIES FOR DOOR OPENINGS
6. DOCK WELL WITH 9' WIDE DOORS
7. BREAK OUT PANEL WITH MAN DOOR, CONVERTS TO 4TH DOCK OR GRADE LEVEL ROLL-UP DOOR OPTION
8. 12' WIDE 14' HIGH ROLL-UP DOOR
9. STOREFRONT SYSTEM DOORS AND WINDOWS
10. FAUX WINDOWS
11. FIXED WINDOWS
12. ROOF DRAIN & OVERFLOW SCUPPER
13. LIGHTING
14. ROOF TOP MECHANICAL UNIT BEYOND
15. HOLLOW METAL SERVICE DOOR


MATERIAL & COLOR SCHEDULE

% COLOR	COLORS	TAG	MATERIAL & COLOR DESCRIPTION
		(1)	FIELD 1 - PPG0994-2 PITTSBURGH GRAY / TILT PANEL
		(2)	ACCENT 1 - PPG0994-4 HIPPOPOTAMUS / TILT PANEL
		(3)	ACCENT 2 - PPG0994-6 HUSKY GRAY / TILT PANEL
		(4)	ACCENT 3 - PPG1160-4 KALEIDOSCOPE / TILT PANEL
		(5)	ACCENT 4 - PPG1160-6 CHINESE PORCELAIN TILT PANEL
		(6)	DOOR & ENTRY METAL CANOPIES - CLEAR ANODIZED
		(7)	ANODIZED ALUMINUM STOREFRONT SYSTEM
		(8)	
		(9)	
		(10)	

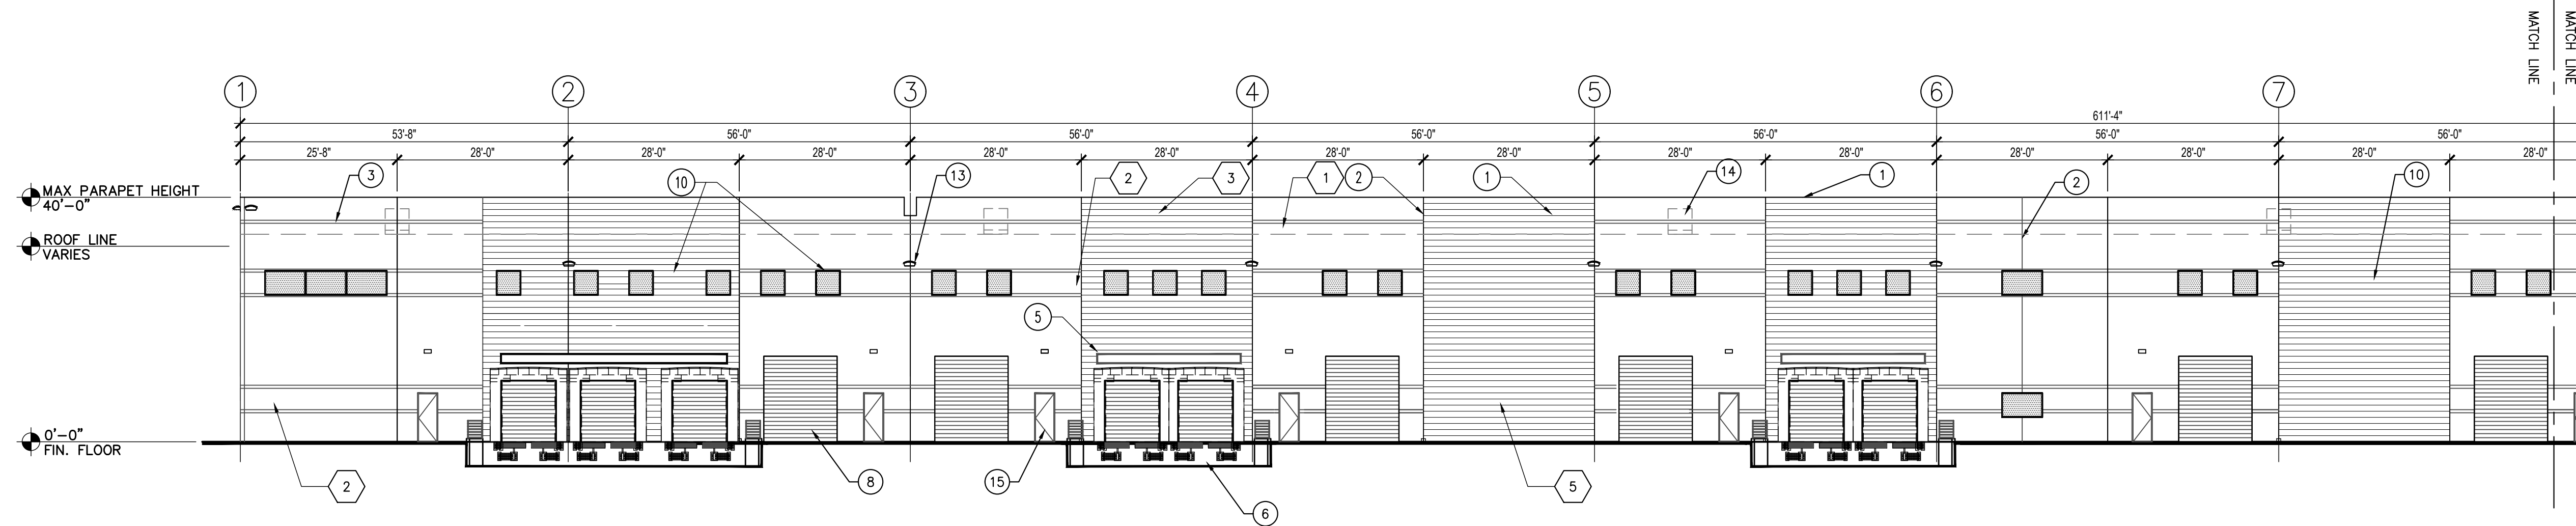


BUILDING "A" EAST ELEVATION

SCALE: 1/16" = 1'-0"

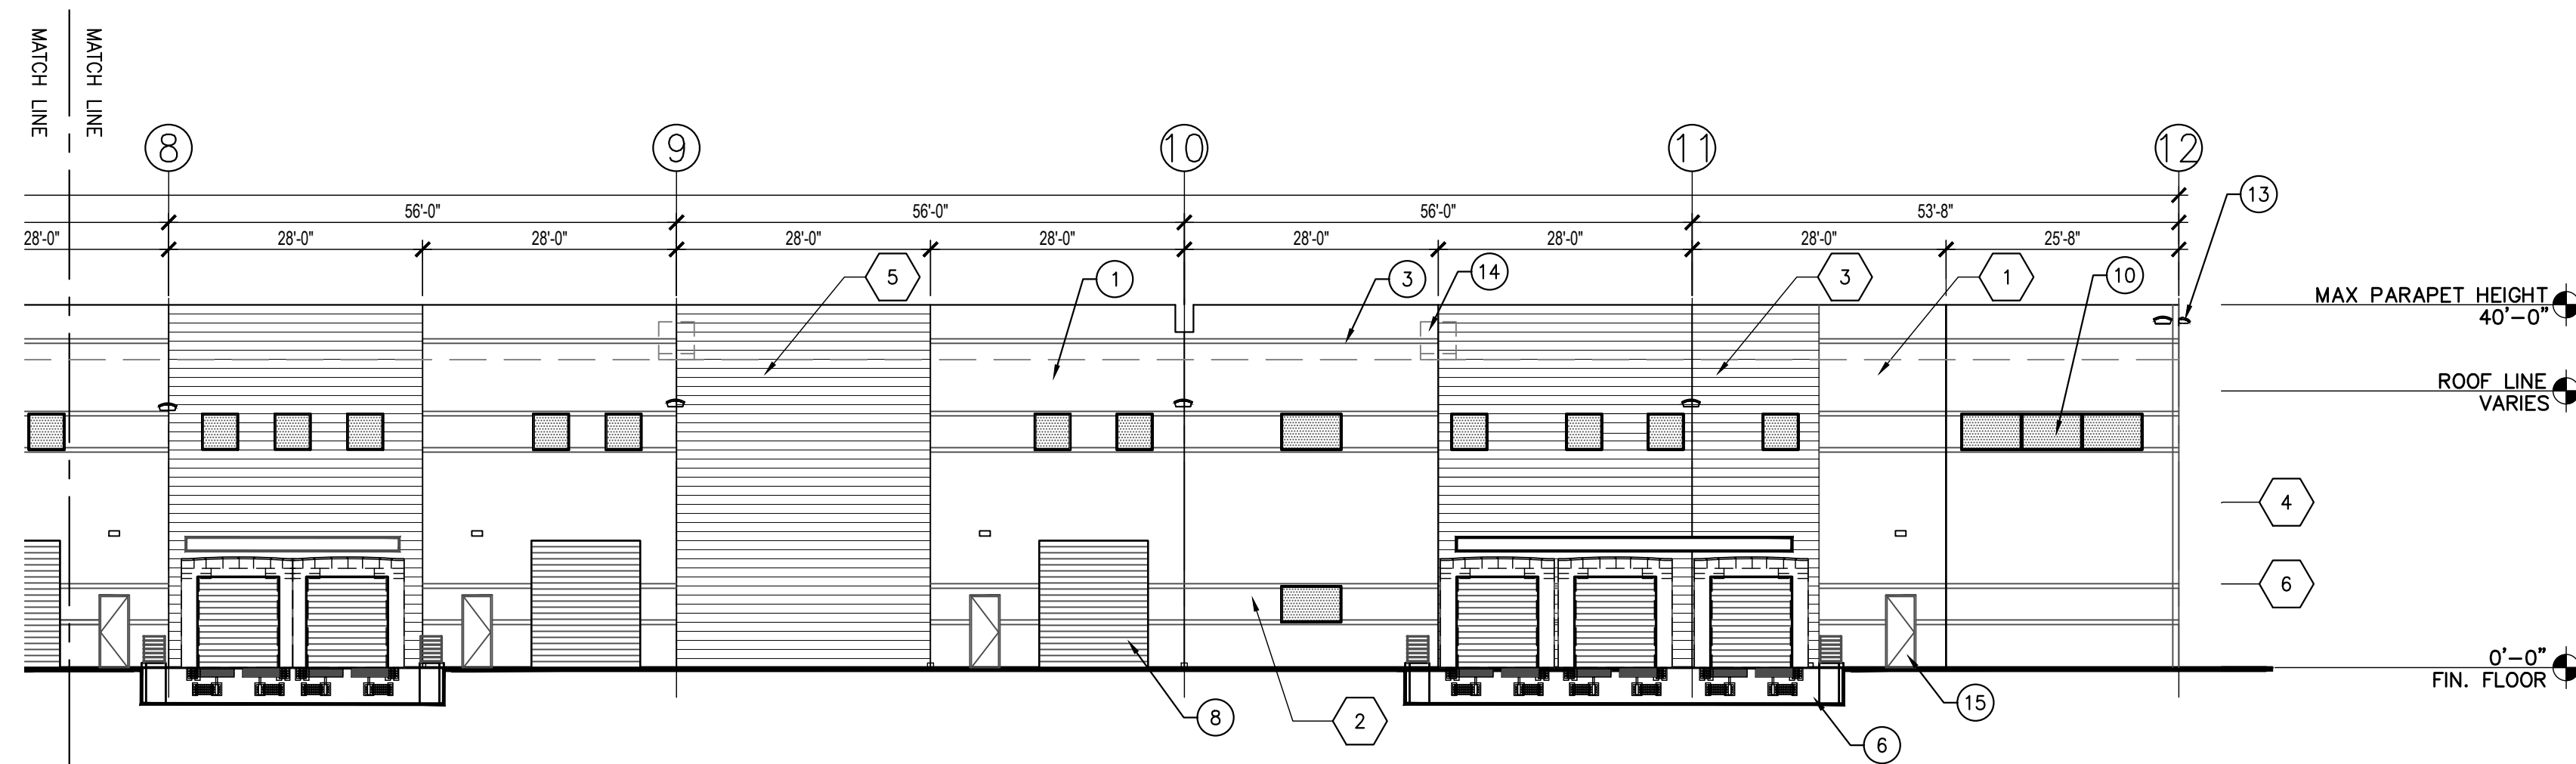

BUILDING "A" EAST ELEVATION

SCALE: $1/16" = 1'-0"$

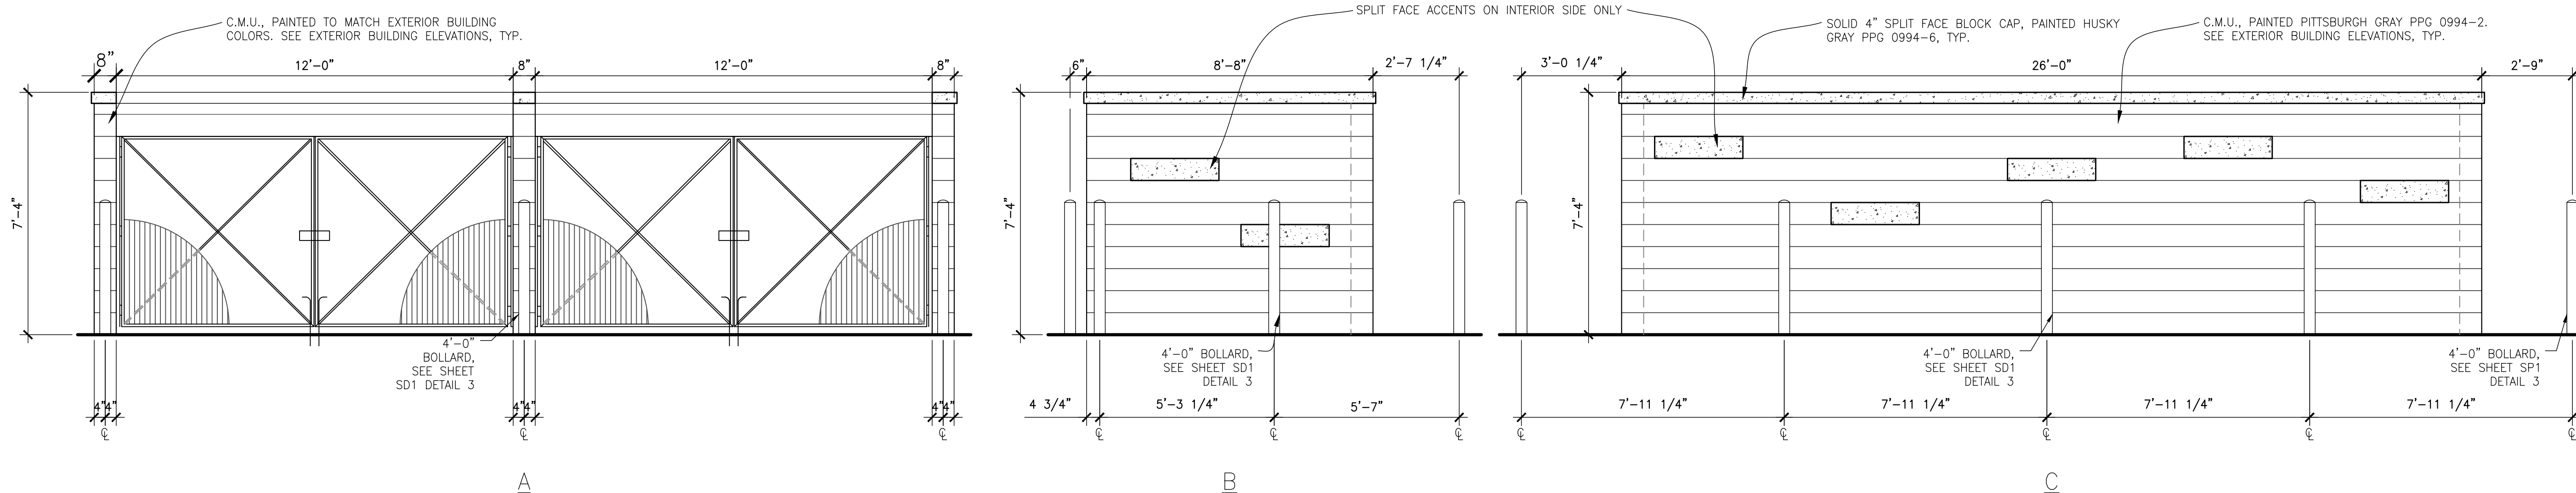

TRASH ENCLOSURE ELEVATIONS

SEE SHEET DR6.2C FOR COLOR

SCALE: $3/8" = 1'-0"$

ADG A1321



Andrews Design Group, Inc.

PROJECT MANAGEMENT

CV MESA PECOS INDUSTRIAL PARK
7839 E. PECOS ROAD
MESA, ARIZONA

1095 W. RIO SALADO PKWY., SUITE 203 TEMPE, AZ 85281



No:	DATE:	REVISIONS:
1		
2		
3		

DR6.2

E:06/12/2022


BLDG A - MATERIAL & COLOR SCHEDULE					
% FRONT	% BACK	% SIDES	TAG	MATERIAL & COLOR DESCRIPTION	
36%	0%	39%	1	FACADE - 3: CONC. TILT PANEL COLOR: PPG1160-4 (KALEIDOSCOPE)	
23%	20%	19%	2	FACADE - 2: CONC. TILT PANEL COLOR: PPG0994-6 (HUSKY GRAY)	
32%	49%	39%	3	FACADE - 1: CONC. TILT PANEL MAIN COLOR: PPG0994-2 (PITTSBURGH GRAY) ACCENT COLOR: PPG0994-4 (HIPPOPOTAMUS)	
0%	14%	20%	4	FACADE - 4: CONC. TILT PANEL COLOR: PPG1160-6 (CHINESE PORCELAIN)	
0%	14%	1%	5	OVERHEAD AND HOLLOW METAL DOORS	
9%	3%	10%	6	GLAZING	

GLAZ/STORFRNT
TOTAL = 2151 S.F.

FACADE-1
TOTAL = 8523 S.F.

FACADE-2
TOTAL = 5600 S.F.

FACADE-3
TOTAL = 8178 S.F.

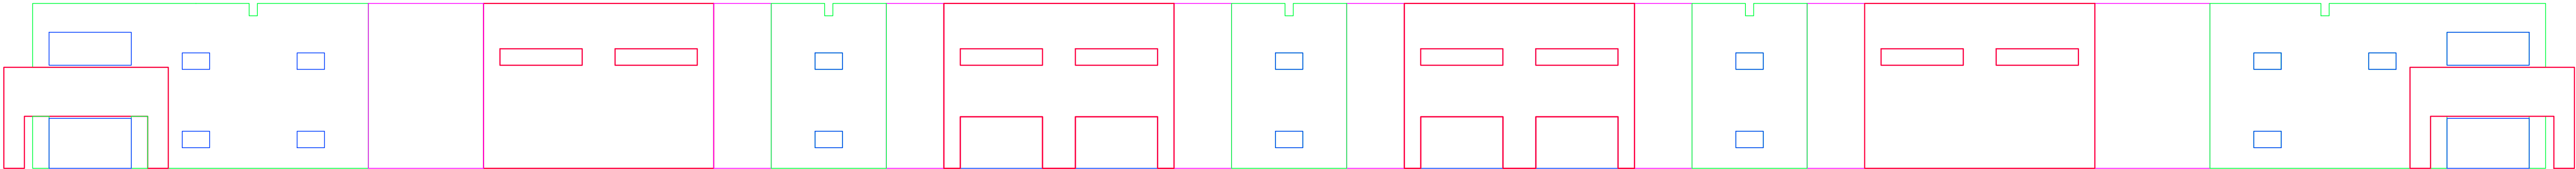

BUILDING "A" FRONT ELEVATION AREA CALCULATION
SCALE: NTS

GLAZ/STORFRNT
TOTAL = 795 S.F.


PAINTED DOORS
TOTAL = 3,435 S.F.

FACADE-1
TOTAL = 0 S.F.

FACADE-2
TOTAL = 4791 S.F.

FACADE-3
TOTAL = 12,071 S.F.

FACADE-4
TOTAL = 3360 S.F.

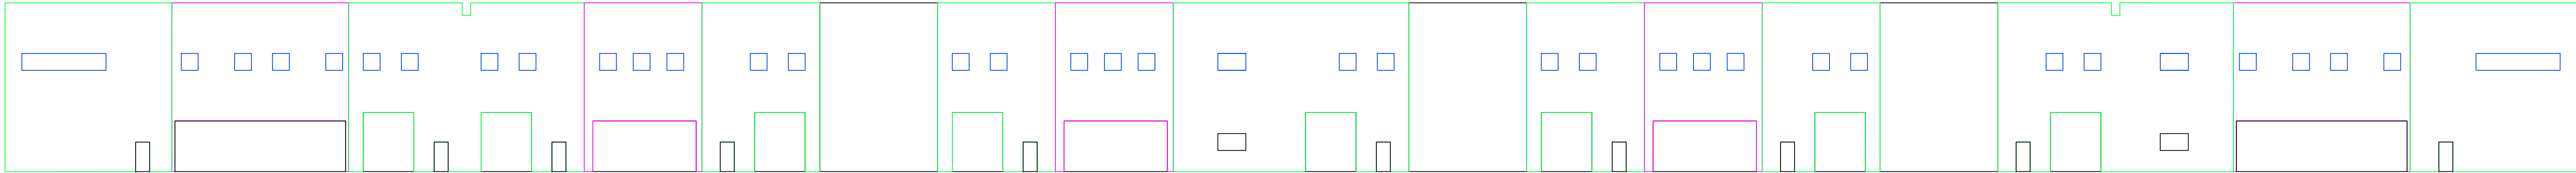

BUILDING "A" REAR ELEVATION AREA CALCULATION
SCALE: NTS

GLAZ/STORFRNT
TOTAL = 589 S.F.

PAINTED DOORS
TOTAL = 27 S.F.

FACADE-1
TOTAL = 602 S.F.

FACADE-2
TOTAL = 1,099 S.F.

FACADE-3
TOTAL = 2200 S.F.

FACADE-4
TOTAL = 1120 S.F.

FACADE-4
1120 S.F.TOTAL =


FACADE-3
2200 S.F.TOTAL =

FACADE-2
1,099 S.F.TOTAL =


FACADE-1
TOTAL = 602 S.F.

PAINTED DOORS
27 S.F.TOTAL =

GLAZ/STORFRNT
589 S.F.TOTAL =

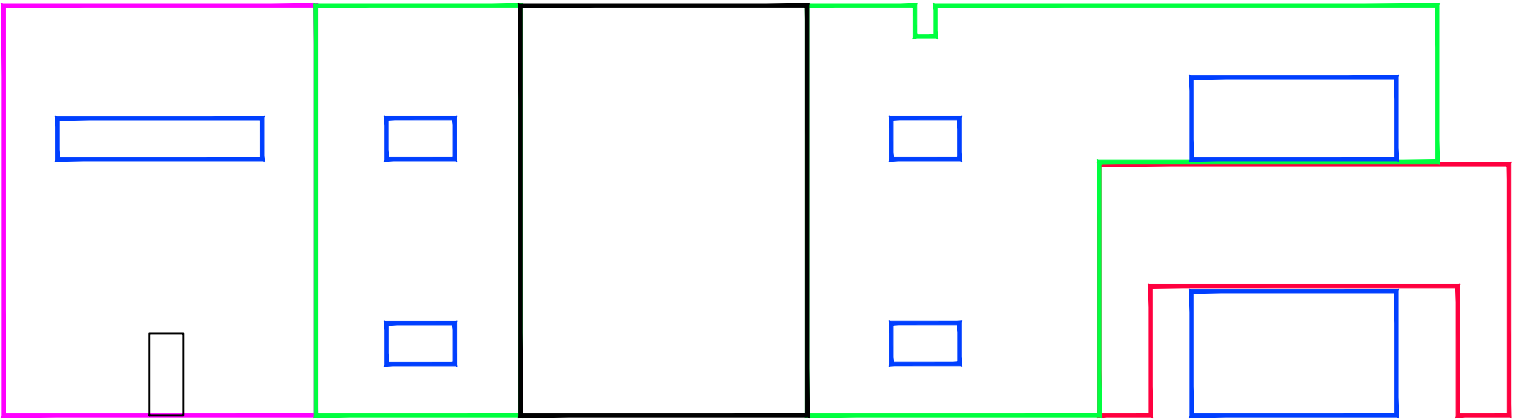

BUILDING "A" LEFT SIDE ELEVATION AREA CALCULATION
SCALE: NTS

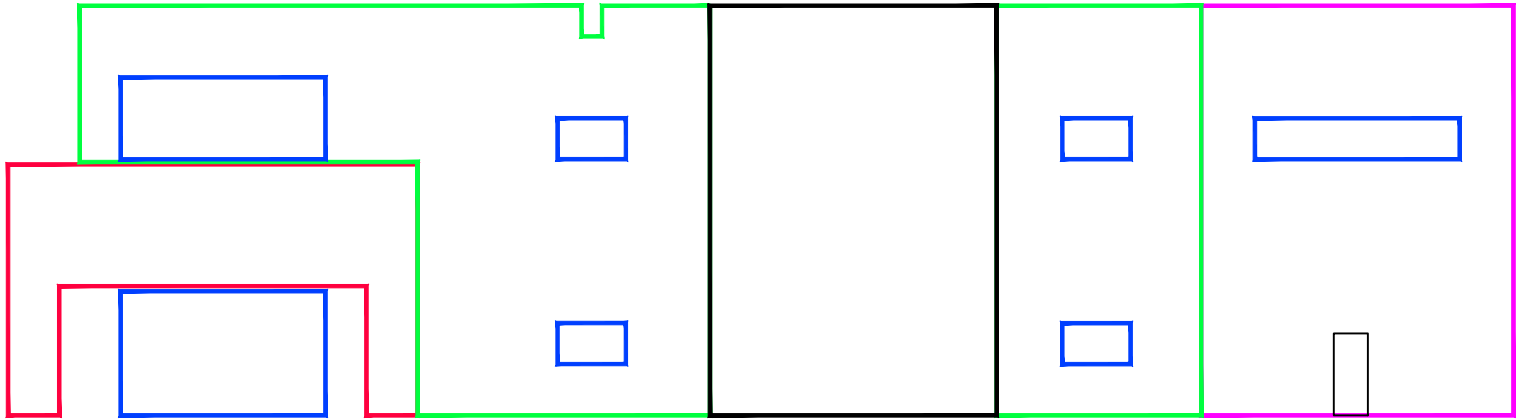

BUILDING "A" RIGHT SIDE ELEVATION AREA CALCULATION
SCALE: NTS

ELEVATION PERCENTAGE WORKSHEET

ADG A1321



Andrews Design Group, Inc.

ARCHITECTURE PLANNING INTERIORS PROJECT MANAGEMENT


CV MESA PECOS INDUSTRIAL PARK
7839 E. PECOS ROAD
MESA, ARIZONA


1095 W. RIO SALADO PKWY, SUITE 203 TEMPE, AZ 85281

No:	DATE:	REVISIONS:
1		
2		
3		

DR6.3

DATE: 06/12/2022

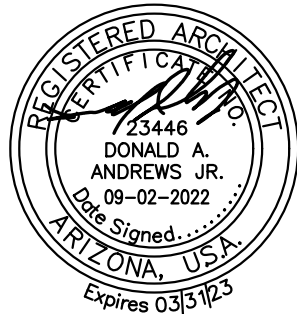


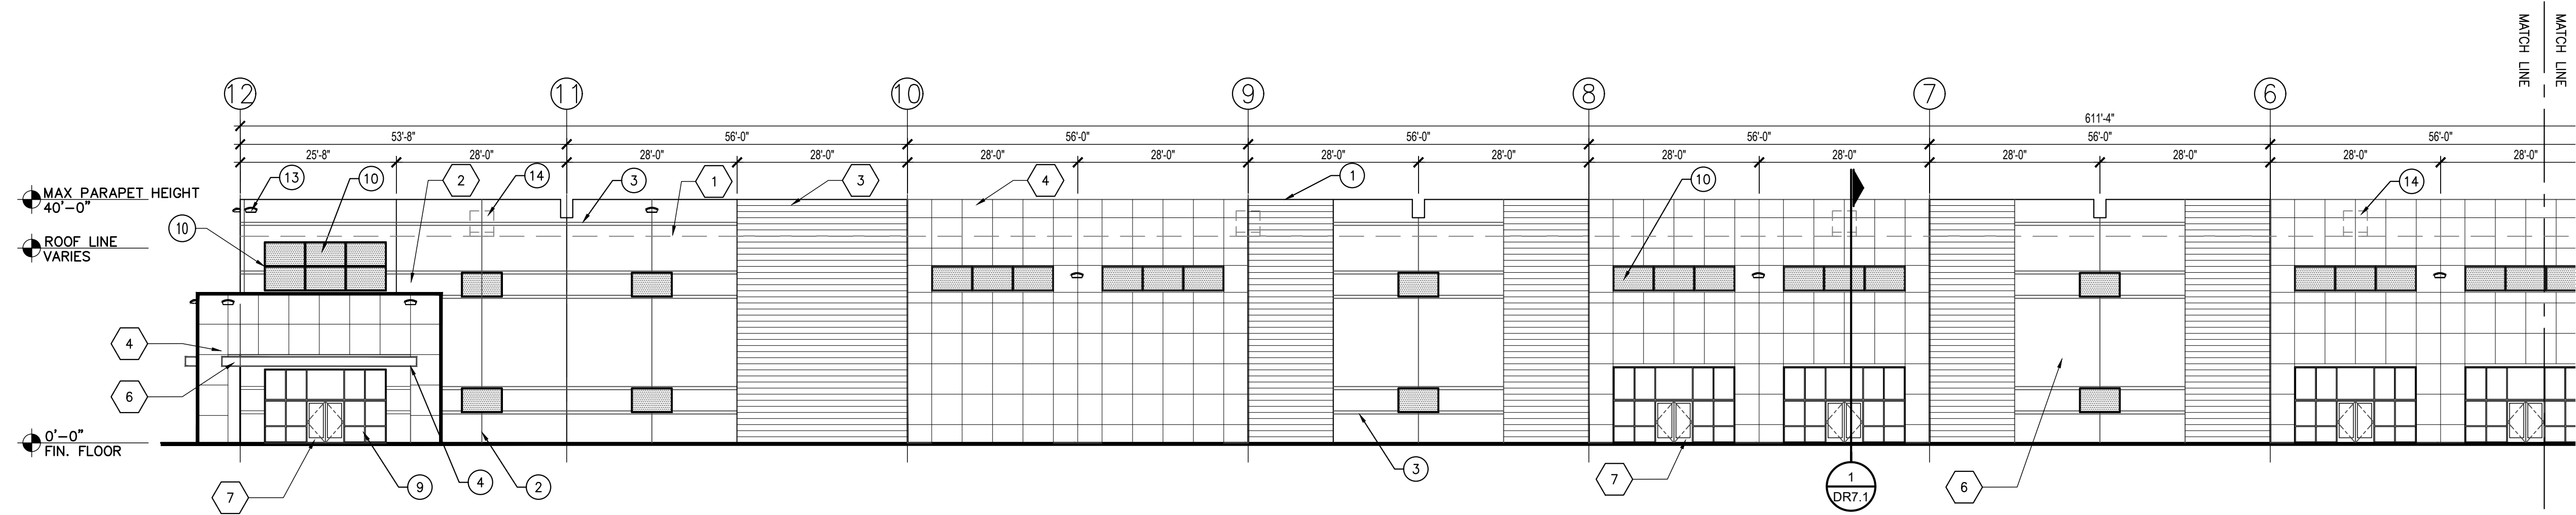


BUILDING "B" EAST ELEVATION
SCALE: 1/16" = 1'-0"

- | LEGEND | |
|--------|--|
| 1. | CONCRETE TILT-UP PANELS |
| 2. | STANDARD "V" SCORE LINE (3/4" DEEP) |
| 3. | 6" SCORE LINE (3/4" DEEP) |
| 4. | METAL ANGLE CANOPIES |
| 5. | CANTILEVER METAL CANOPIES FOR DOOR OPENINGS |
| 6. | DOCK WELL WITH 9' WIDE DOORS |
| 7. | BREAK OUT PANEL WITH MAN DOOR, CONVERTS TO 4TH DOCK OR GRADE LEVEL ROLL-UP DOOR OPTION |
| 8. | 12' WIDE 14' HIGH ROLL-UP DOOR |
| 9. | STOREFRONT SYSTEM DOORS AND WINDOWS |
| 10. | FAUX WINDOWS |
| 11. | FIXED WINDOWS |
| 12. | ROOF DRAIN & OVERFLOW SCUPPER |
| 13. | LIGHTING |
| 14. | ROOF TOP MECHANICAL UNIT BEYOND |
| 15. | HOLLOW METAL SERVICE DOOR |


MATERIAL & COLOR SCHEDULE			
% COLOR	COLORS	TAG	MATERIAL & COLOR DESCRIPTION
		1	FIELD 1 - PPG0994-2 PITTSBURGH GRAY / TILT PANEL
		2	ACCENT 1 - PPG0994-4 HIPPOPOTAMUS / TILT PANEL
		3	ACCENT 2 - PPG0994-6 HUSKY GRAY / TILT PANEL
		4	ACCENT 3 - PPG1160-4 KALEIDOSCOPE / TILT PANEL
		5	ACCENT 4 - PPG1160-6 CHINESE PORCELAIN TILT PANEL
		6	DOOR & ENTRY METAL CANOPIES - CLEAR ANODIZED
		7	ANODIZED ALUMINUM STOREFRONT SYSTEM
		8	
		9	
		10	

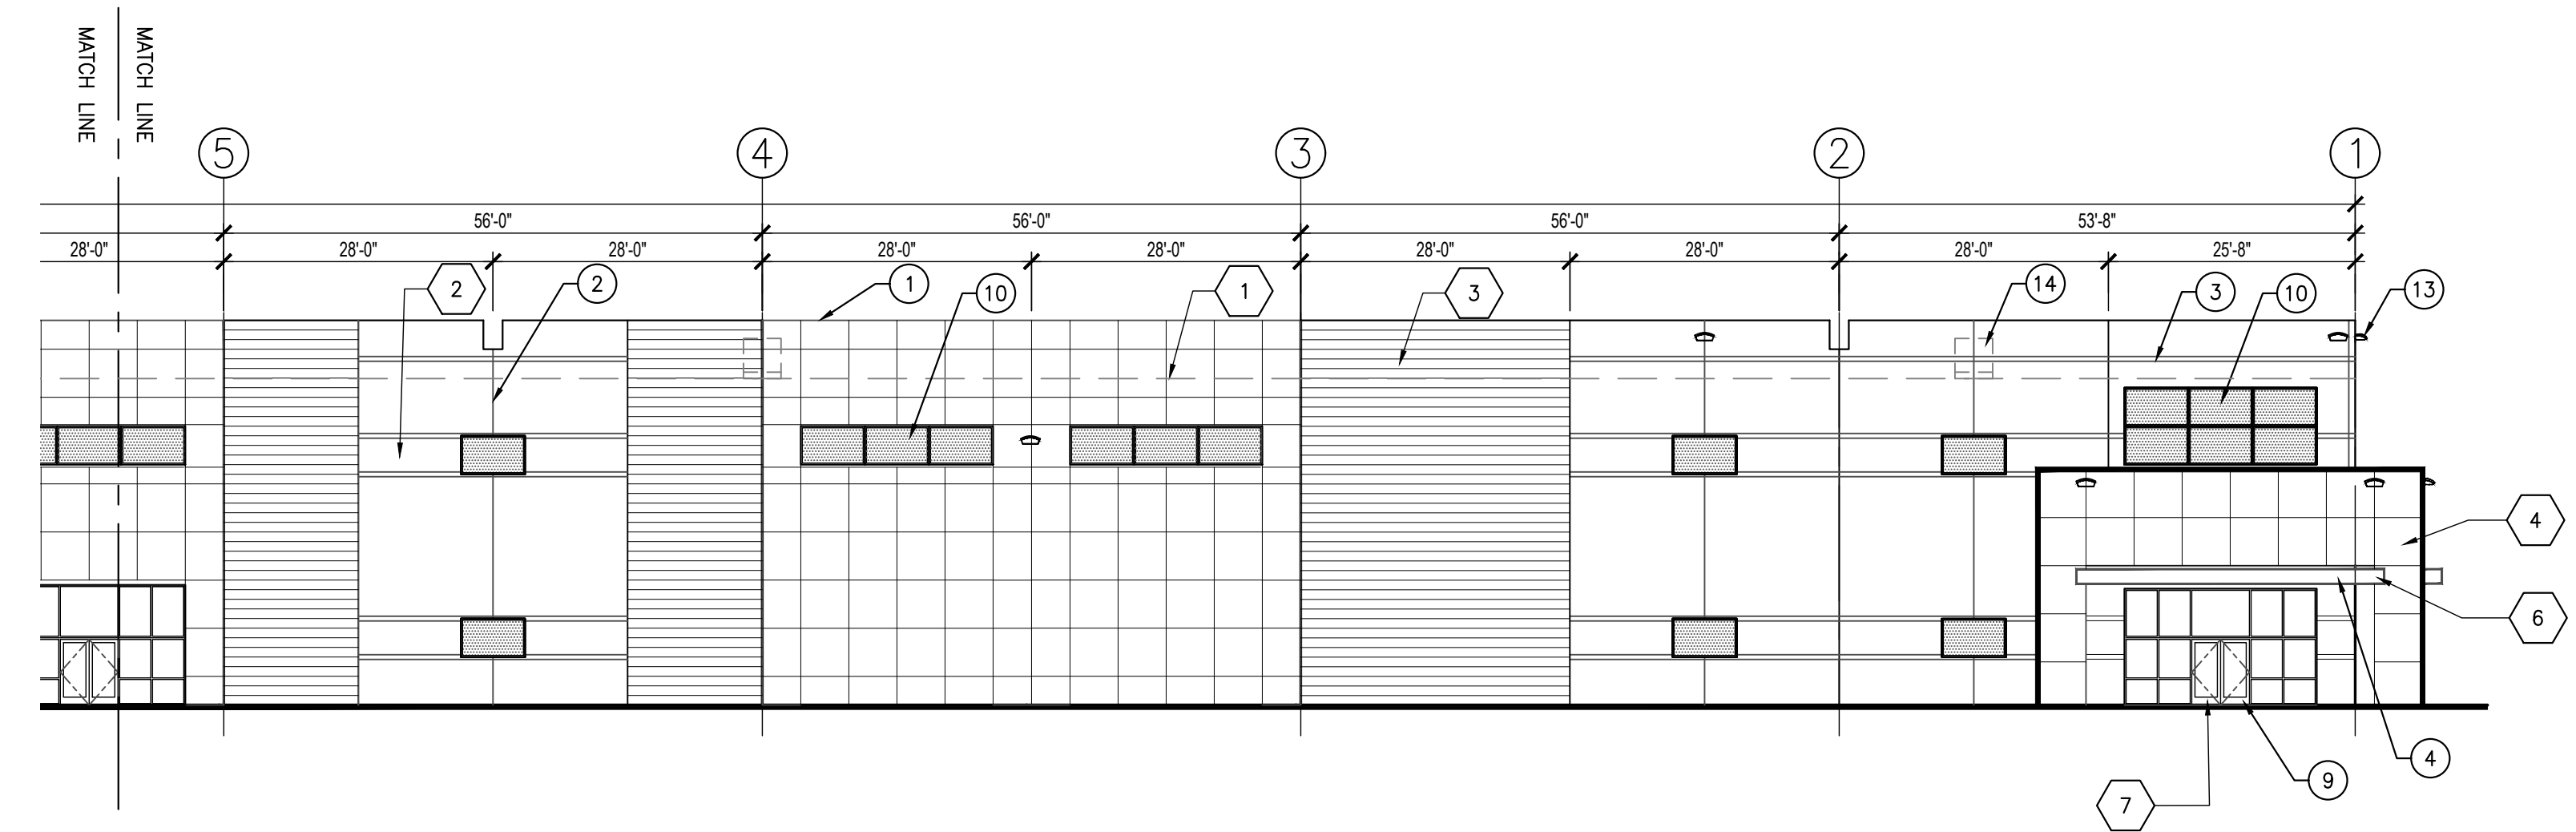


BUILDING "B" EAST ELEVATION
SCALE: 1/16" = 1'-0"

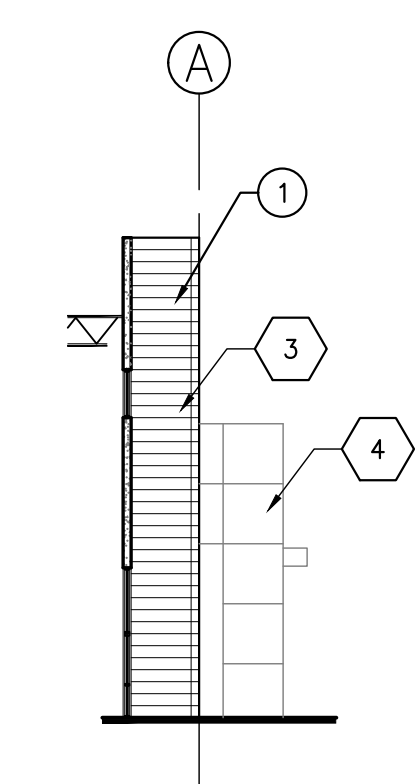

ELEVATION @ FRONT WALL RECESS
SCALE: 1/16" = 1'-0"

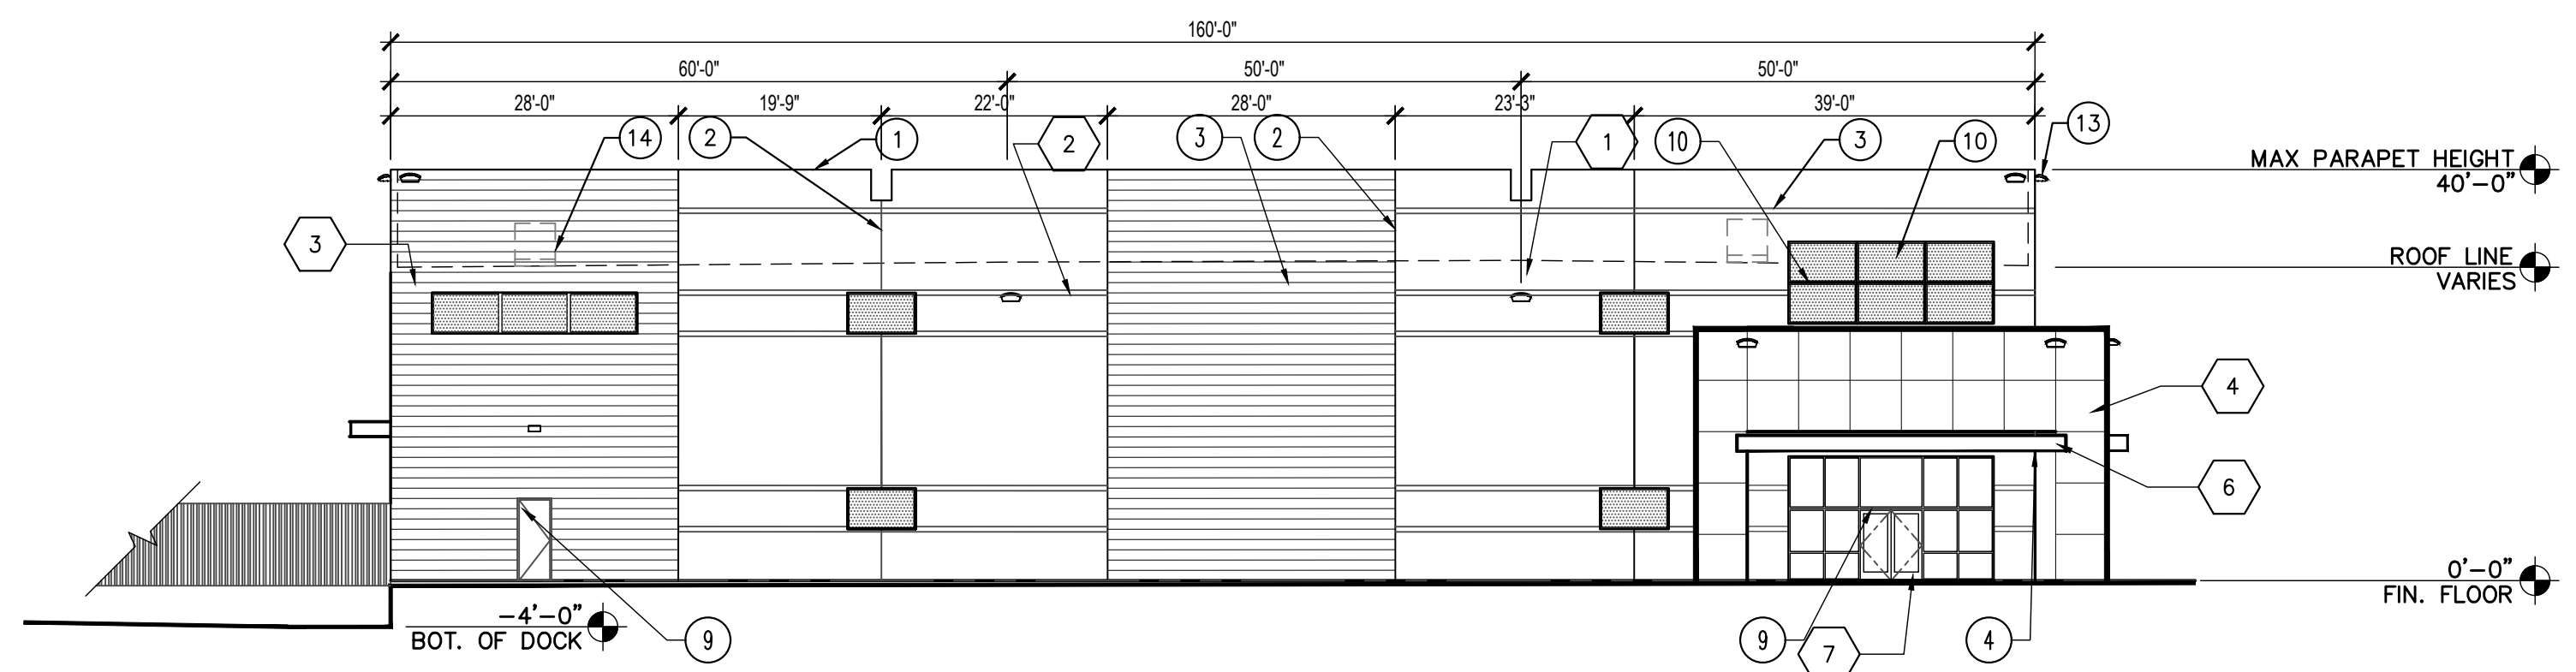

BUILDING "B" SOUTH ELEVATION
SCALE: 1/16" = 1'-0"

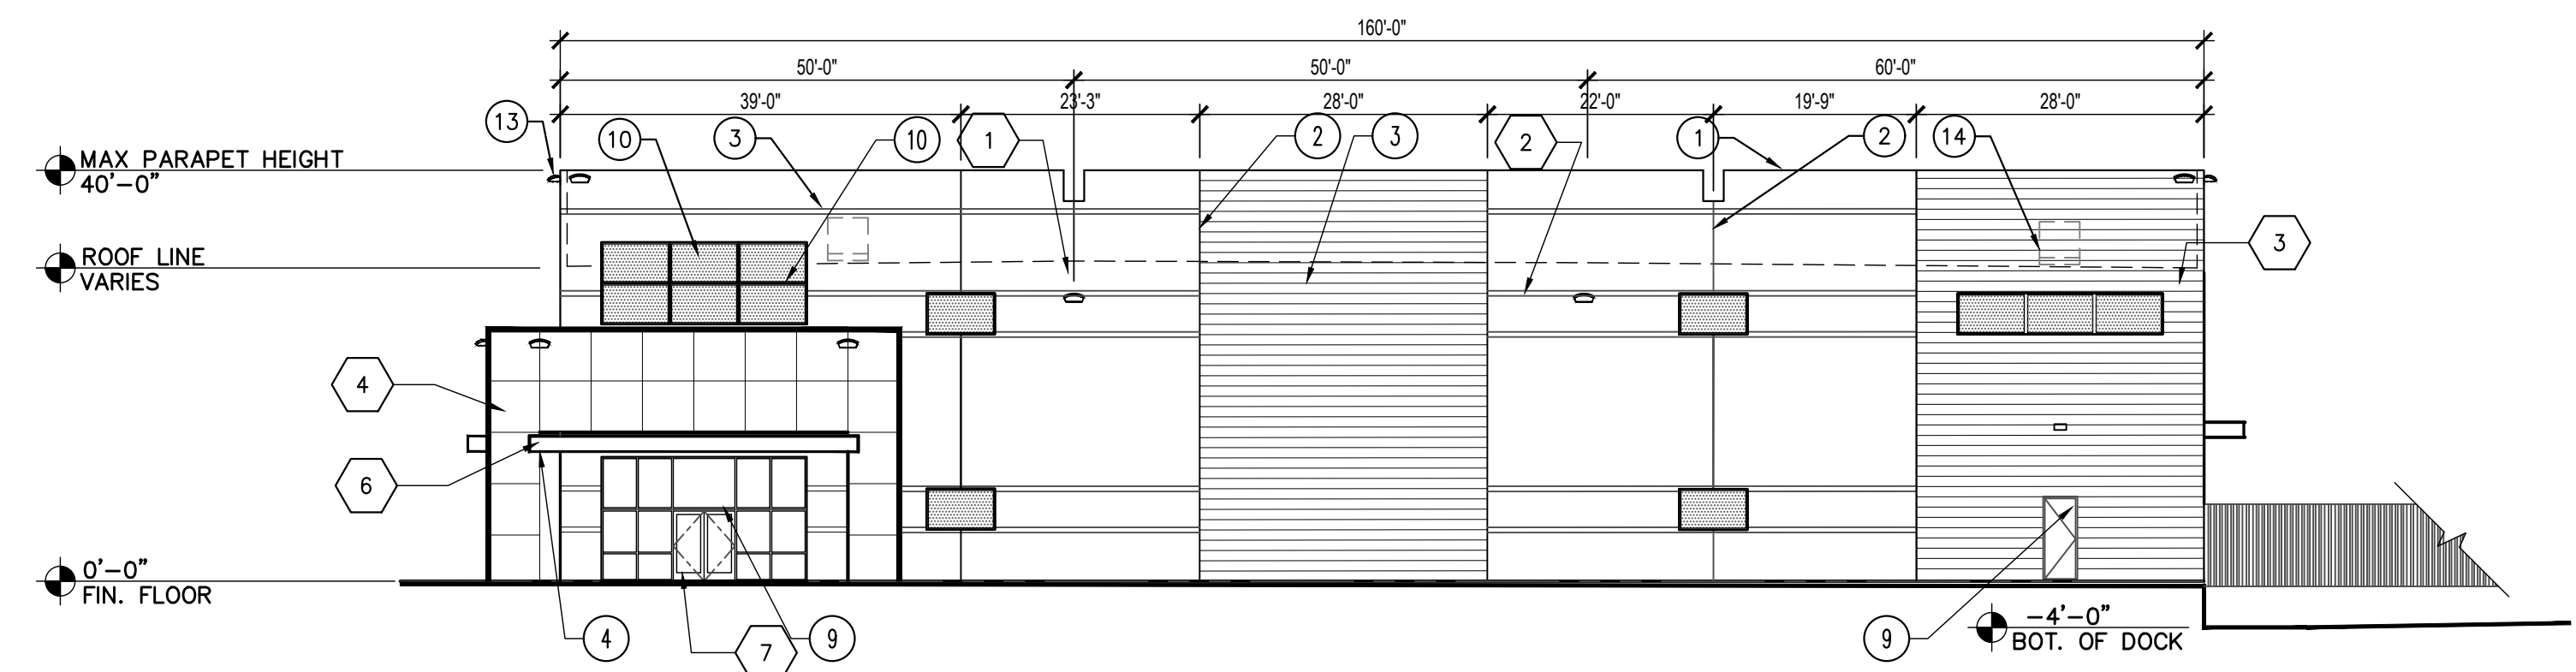

BUILDING "B" NORTH ELEVATION
SCALE: 1/16" = 1'-0"



Andrews Design Group, Inc.

ARCHITECTURE PLANNING INTERIORS PROJECT MANAGEMENT

CV MESA PECOS INDUSTRIAL PARK
7839 E. PECOS ROAD
MESA, ARIZONA


1095 W. RIO SALADO PKWY, SUITE 203 TEMPE, AZ 85281


ADG A1321

No.	DATE	REVISIONS
1		
2		
3		


DR7.1

DATE: 06/12/2022

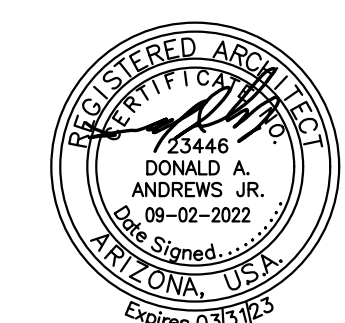

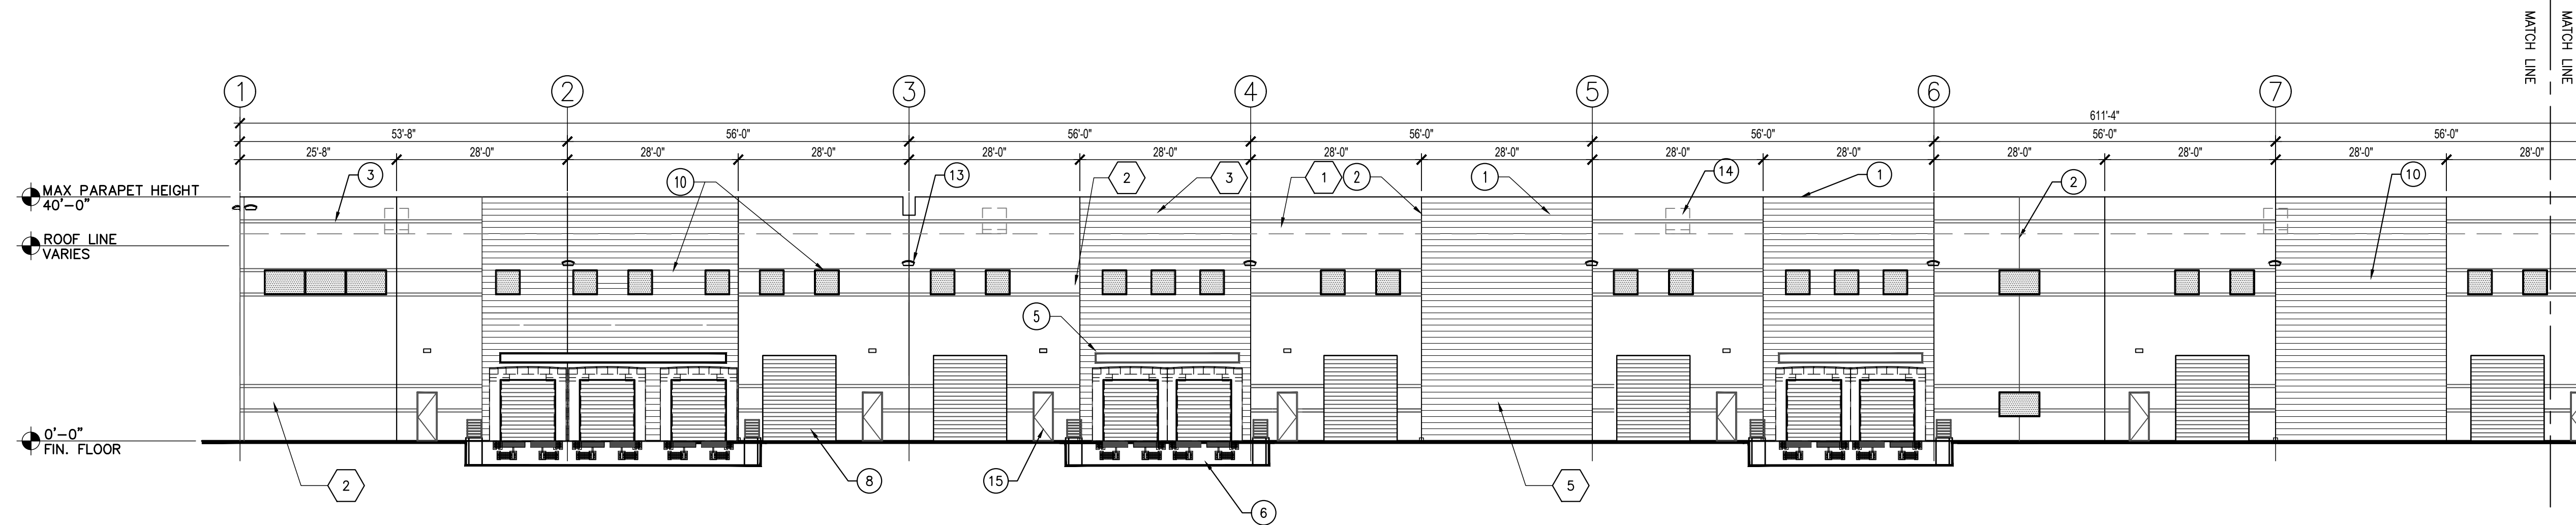

BUILDING "B" WEST ELEVATION
SCALE: 1/16" = 1'-0"

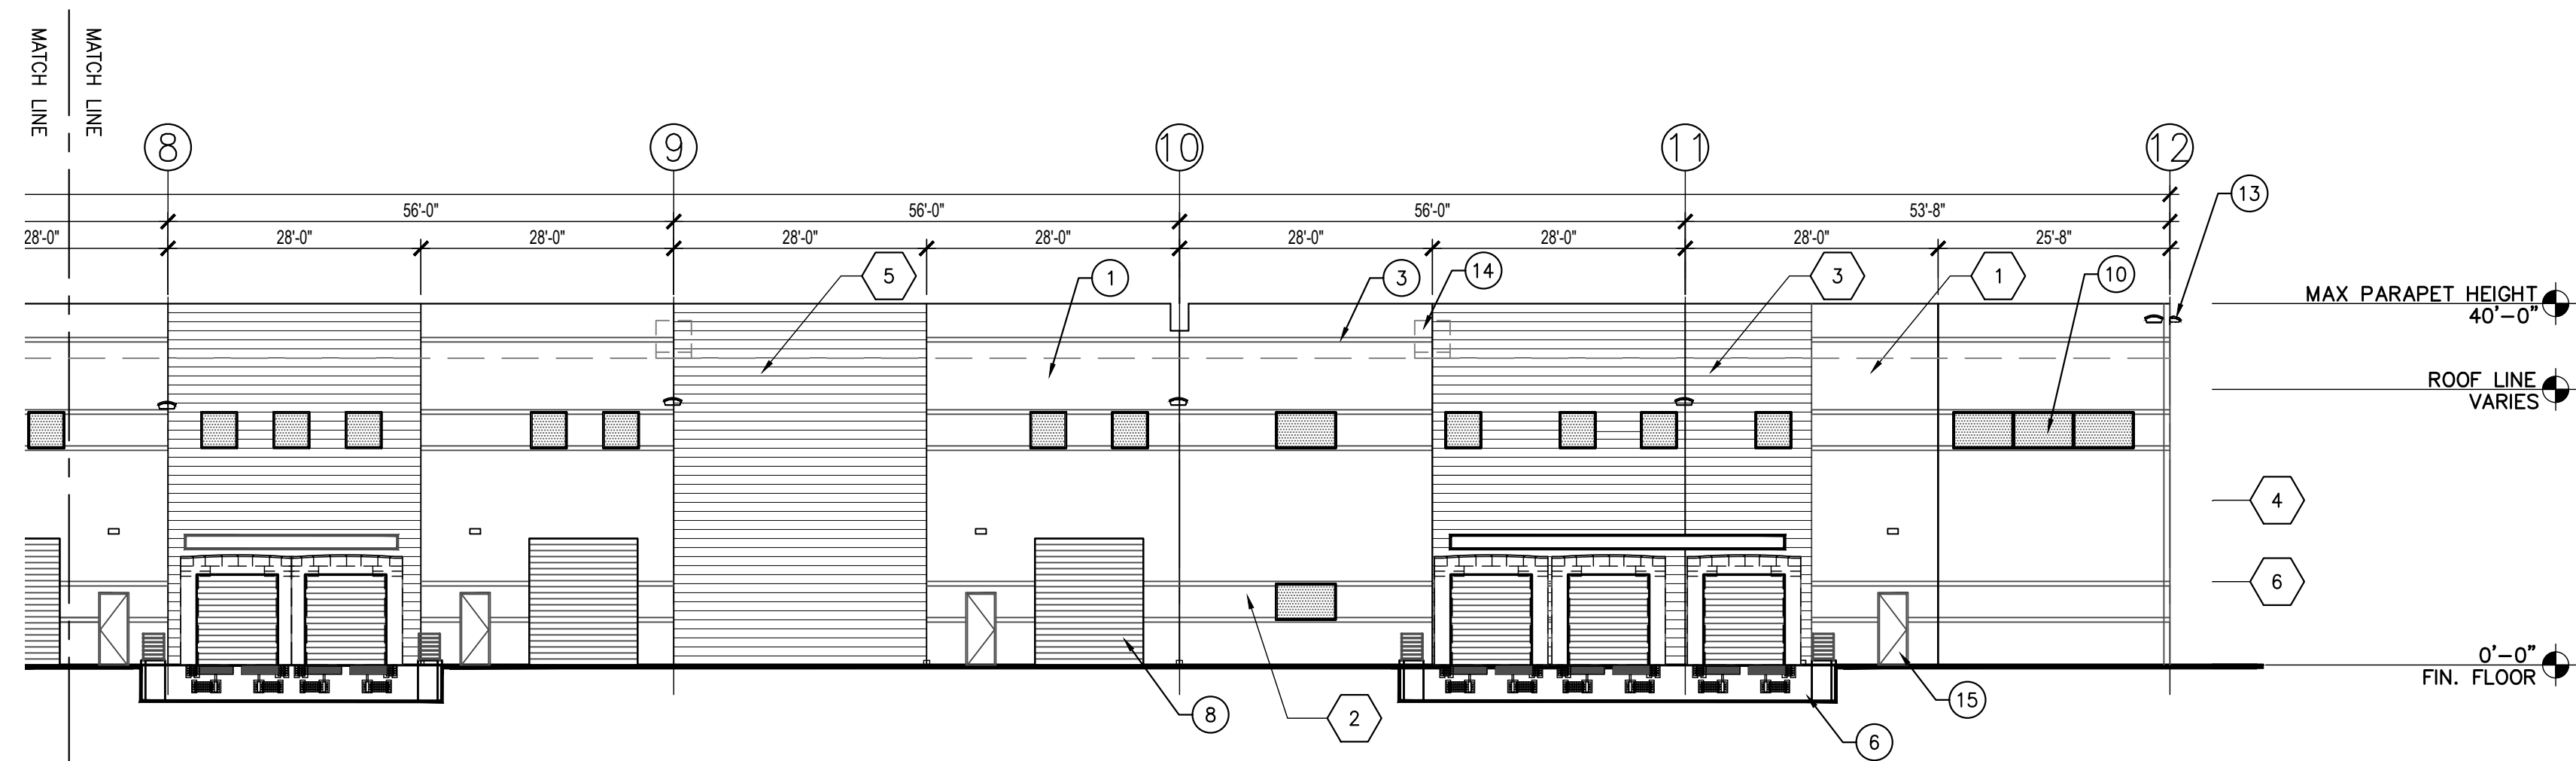


BUILDING "B" WEST ELEVATION
SCALE: 1/16" = 1'-0"

LEGEND


1. CONCRETE TILT-UP PANELS
2. STANDARD"V" SCORE LINE (3/4" DEEP)
3. 6" SCORE LINE (3/4" DEEP)
4. METAL ANGLE CANOPIES
5. CANTILEVER METAL CANOPIES FOR DOOR OPENINGS
6. DOCK WELL WITH 9' WIDE DOORS
7. BREAK OUT PANEL WITH MAN DOOR, CONVERTS TO 4TH DOCK OR GRADE LEVEL ROLL-UP DOOR OPTION
8. 12' WIDE 14' HIGH ROLL-UP DOOR
9. STOREFRONT SYSTEM DOORS AND WINDOWS
10. FAUX WINDOWS
11. FIXED WINDOWS
12. ROOF DRAIN & OVERFLOW SCUPPER
13. LIGHTING
14. ROOF TOP MECHANICAL UNIT BEYOND
15. HOLLOW METAL SERVICE DOOR

MATERIAL & COLOR SCHEDULE

% COLOR	COLORS	TAG	MATERIAL & COLOR DESCRIPTION
		1	FIELD 1 - PPG0994-2 PITTSBURGH GRAY / TILT PANEL
		2	ACCENT 1 - PPG0994-4 HIPPOPOTAMUS / TILT PANEL
		3	ACCENT 2 - PPG0994-6 HUSKY GRAY / TILT PANEL
		4	ACCENT 3 - PPG1160-4 KALEIDOSCOPE / TILT PANEL
		5	ACCENT 4 - PPG1160-6 CHINESE PORCELAIN TILT PANEL
		6	DOOR & ENTRY METAL CANOPIES - CLEAR ANODIZED
		7	ANODIZED ALUMINUM STOREFRONT SYSTEM
		8	
		9	
		10	

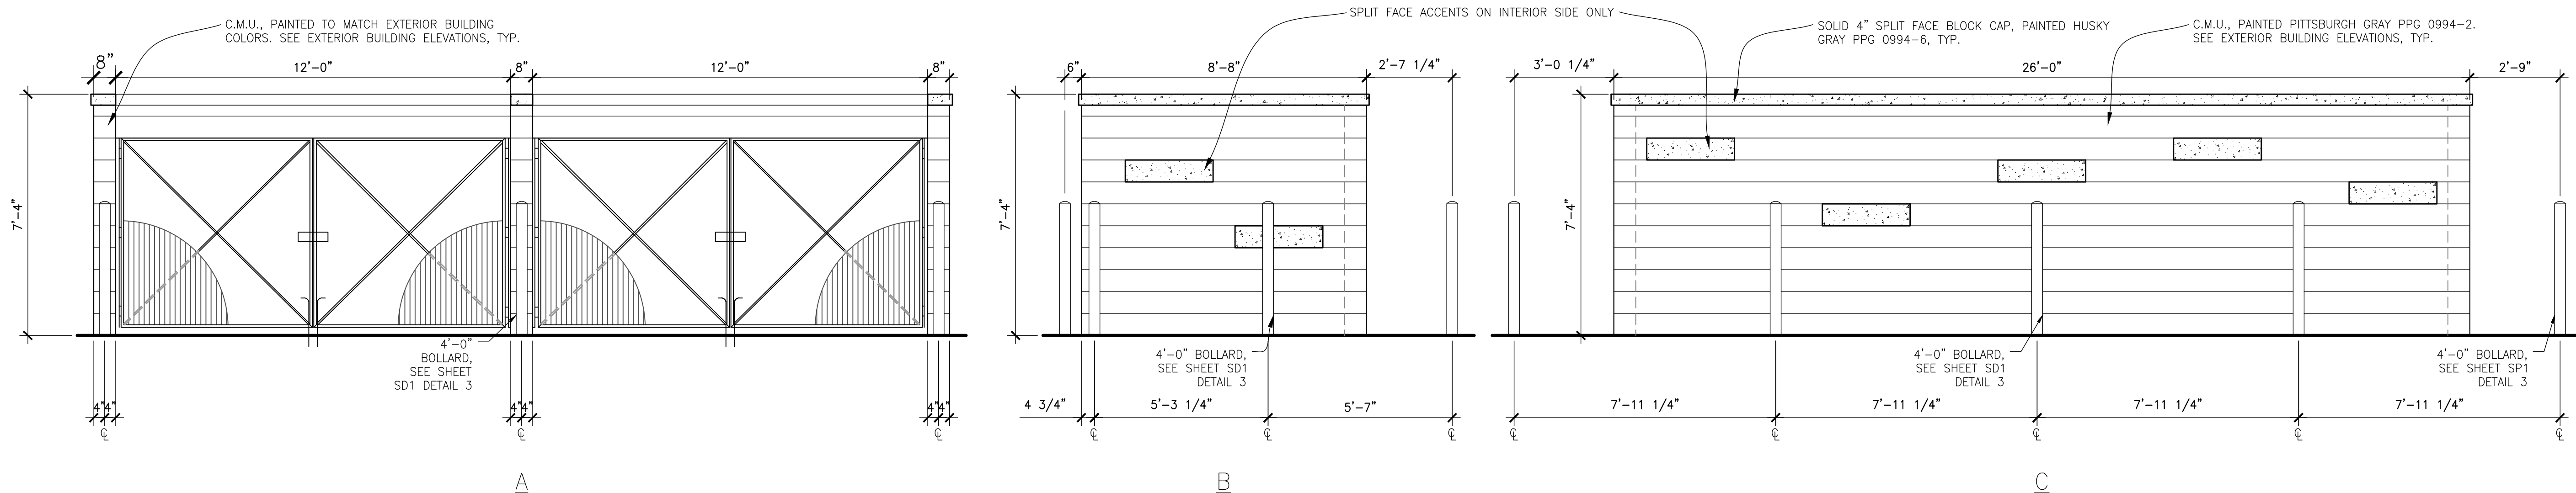

TRASH ENCLOSURE ELEVATIONS SEE SHEET DR7.2C FOR COLOR
SCALE: 3/8" = 1'-0"

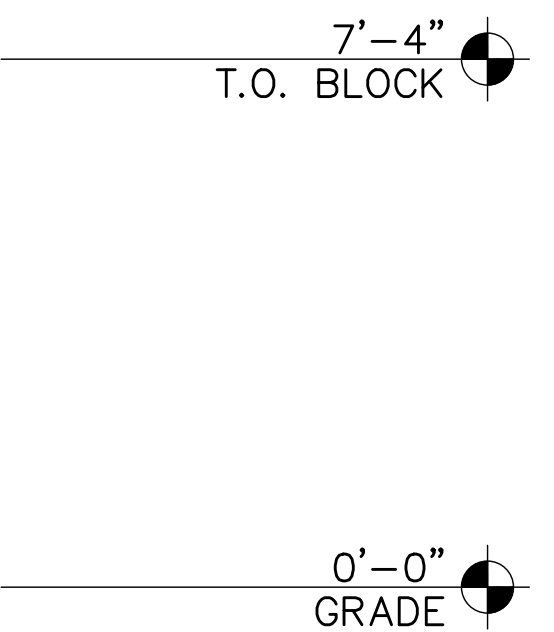

Andrews Design Group, Inc.

ARCHITECTURE

PLANNING

INTERIORS

PROJECT MANAGEMENT

CV MESA PECOS INDUSTRIAL PARK
7839 E. PECOS ROAD
MESA, ARIZONA

1095 W. RIO SALADO PKWY, SUITE 203 TEMPE, AZ 85281

ADG A1321

No:	DATE:	REVISIONS:
1		
2		
3		

DR7.2

DATE: 06/12/2022


BLDG B - MATERIAL & COLOR SCHEDULE						
% FRONT	% BACK	% SIDES	TAG	MATERIAL & COLOR DESCRIPTION		
36%	0%	9%	①	FACADE - 3: CONC. TILT PANEL COLOR: PPG1160-4 (KALEIDOSCOPE)		
23%	20%	16%	②	FACADE - 2: CONC. TILT PANEL COLOR: PPG0994-6 (HUSKY GRAY)		
32%	49%	47%	③	FACADE - 1: CONC. TILT PANEL MAIN COLOR: PPG0994-2 (PITTSBURGH GRAY) ACCENT COLOR: PPG0994-4 (HIPPOPOTAMUS)		
0%	14%	17%	④	FACADE - 4: CONC. TILT PANEL COLOR: PPG1160-6 (CHINESE PORCELAIN)		
0%	14%	1%	⑤	OVERHEAD AND HOLLOW METAL DOORS		
9%	3%	10%	⑥	GLAZING		

GLAZ/STORFRNT
TOTAL = 2151 S.F.

FACADE-1
TOTAL = 8523 S.F.

FACADE-2
TOTAL = 5600 S.F.

FACADE-3
TOTAL = 8178 S.F.

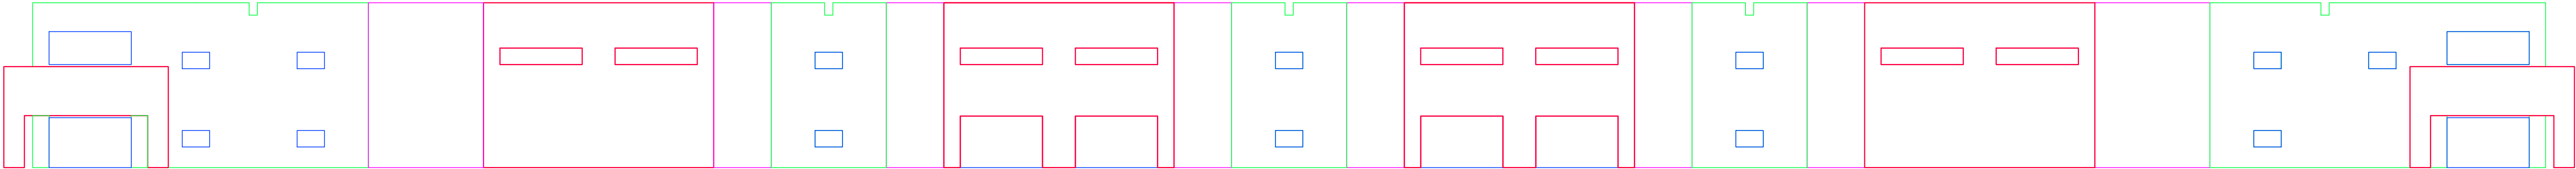

TOTAL = 24,744 S.F. (12,372=50%)

BUILDING "B" FRONT ELEVATION

SCALE: NTS

GLAZ/STORFRNT
TOTAL = 795 S.F.


PAINTED DOORS
TOTAL = 3,435 S.F.

FACADE-1
TOTAL = 0 S.F.

FACADE-2
TOTAL = 4791 S.F.

FACADE-3
TOTAL = 12,071 S.F.

FACADE-4
TOTAL = 3360 S.F.

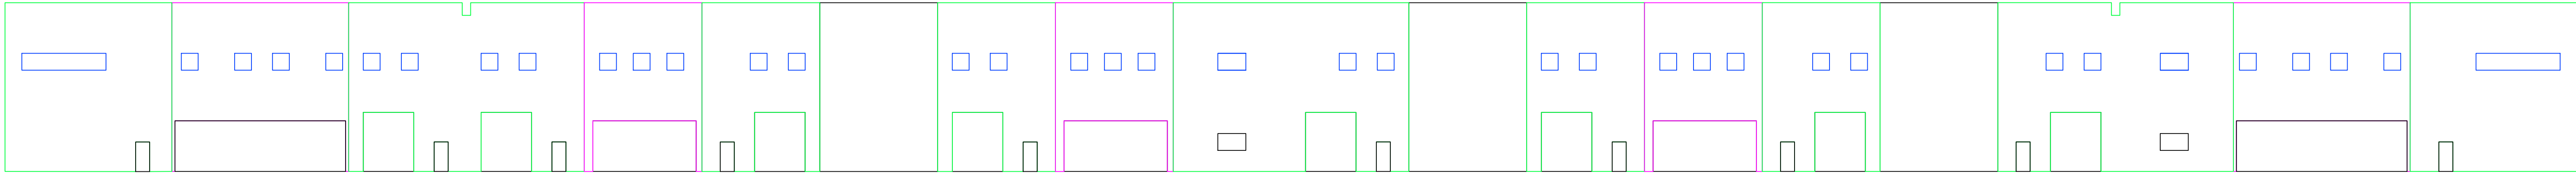

TOTAL = 24,452 S.F. (12,226=50%)

BUILDING "B" REAR ELEVATION

SCALE: NTS


GLAZ/STORFRNT
TOTAL = 645 S.F.

PAINTED WALLS
TOTAL = 1,120 S.F.

FACADE-1
TOTAL = 602 S.F.

FACADE-2
TOTAL = 984 S.F.

FACADE-3
TOTAL = 2,902 S.F.

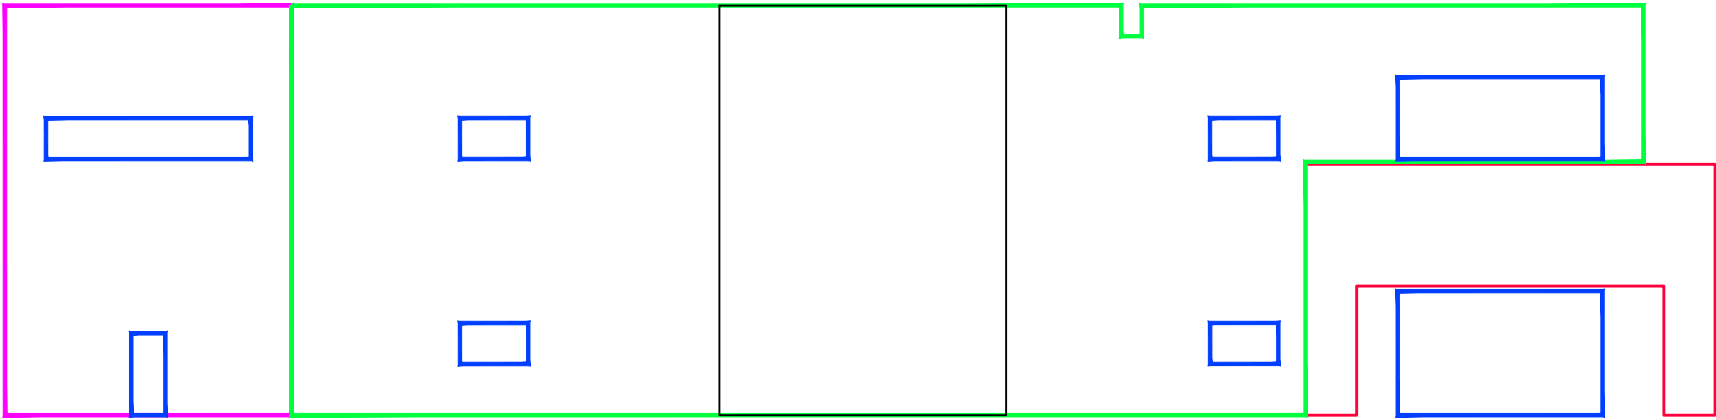

TOTAL = 6,253 S.F. (3,127=50%)

BUILDING "B" LEFT SIDE ELEVATION

SCALE: NTS


FACADE-3
TOTAL = 984 S.F.

FACADE-2
TOTAL = 602 S.F.

FACADE-1
TOTAL = 1,120 S.F.

PAINTED WALLS
TOTAL = 645 S.F.

GLAZ/STORFRNT
TOTAL = 645 S.F.

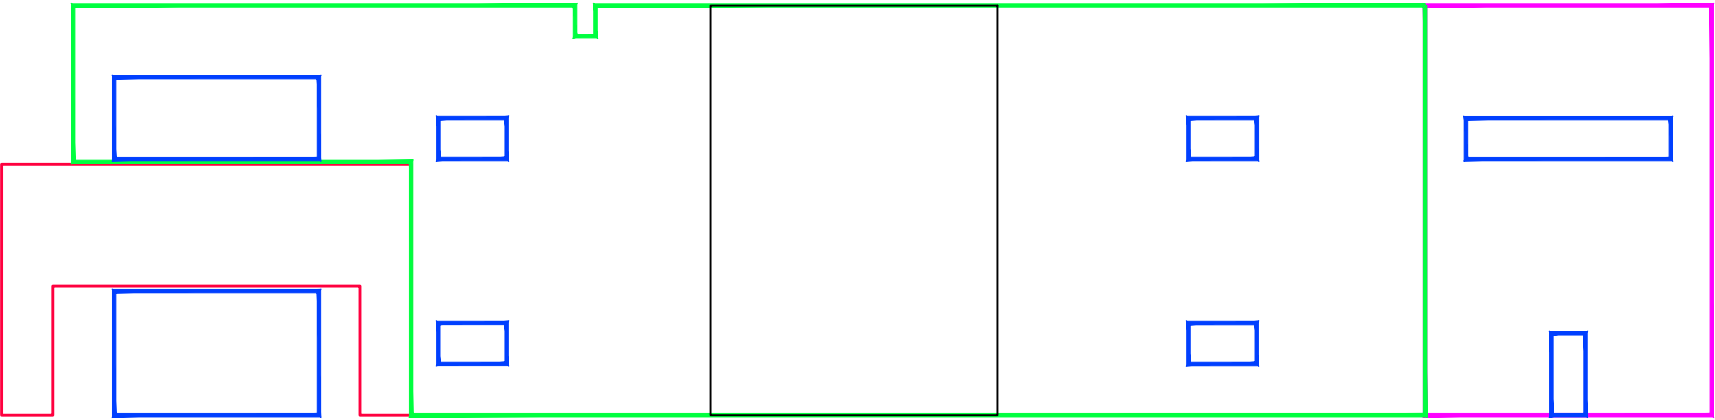

TOTAL = 6,253 S.F. (3,127=50%)

BUILDING "B" RIGHT SIDE ELEVATION

SCALE: NTS

ELEVATION PERCENTAGE WORKSHEET

ADG A1321



No:	DATE:	REVISIONS:
1		
2		
3		

DR7.3

DATE: 06/12/2022



Andrews Design Group, Inc.

ARCHITECTURE


PLANNING

INTERIORS


PROJECT MANAGEMENT

CV MESA PECOS INDUSTRIAL PARK
7839 E. PECOS ROAD
MESA, ARIZONA


1095 W. RIO SALADO PKWY, SUITE 203 TEMPE, AZ 85281

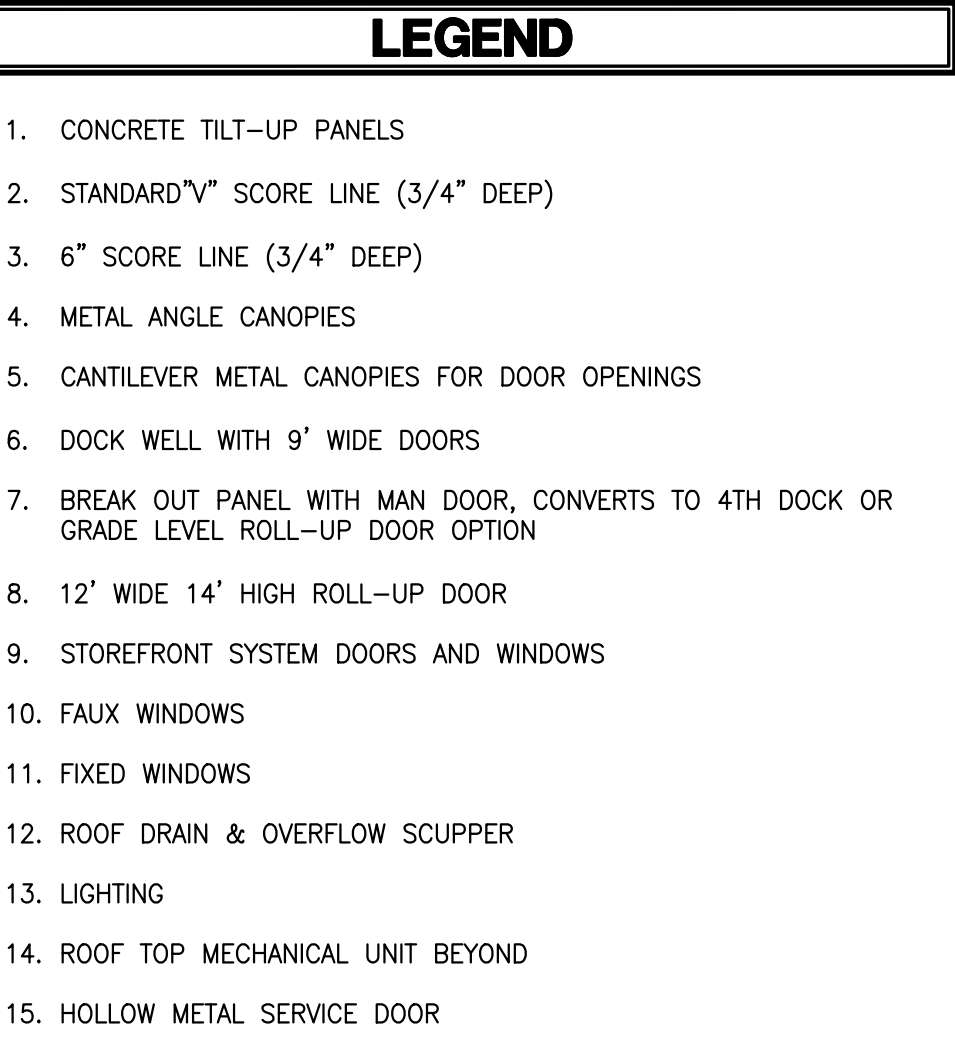

MATERIAL & COLOR SCHEDULE			
% COLOR	COLORS	TAG	MATERIAL & COLOR DESCRIPTION
		①	FIELD 1 - PPG0994-2 PITTSBURGH GRAY / TILT PANEL
		②	ACCENT 1 - PPG0994-4 HIPPOPOTAMUS / TILT PANEL
		③	ACCENT 2 - PPG0994-6 HUSKY GRAY / TILT PANEL
		④	ACCENT 3 - PPG1160-4 KALEIDOSCOPE / TILT PANEL
		⑤	ACCENT 4 - PPG1160-6 CHINESE PORCELAIN TILT PANEL
		⑥	DOOR & ENTRY METAL CANOPIES - CLEAR ANODIZED
		⑦	ANODIZED ALUMINUM STOREFRONT SYSTEM
		⑧	
		⑨	
		⑩	

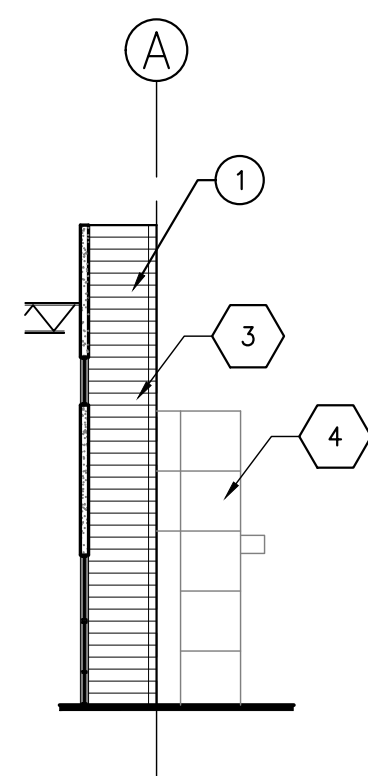

BUILDING "C" WEST ELEVATION
SCALE: 1/16" = 1'-0"

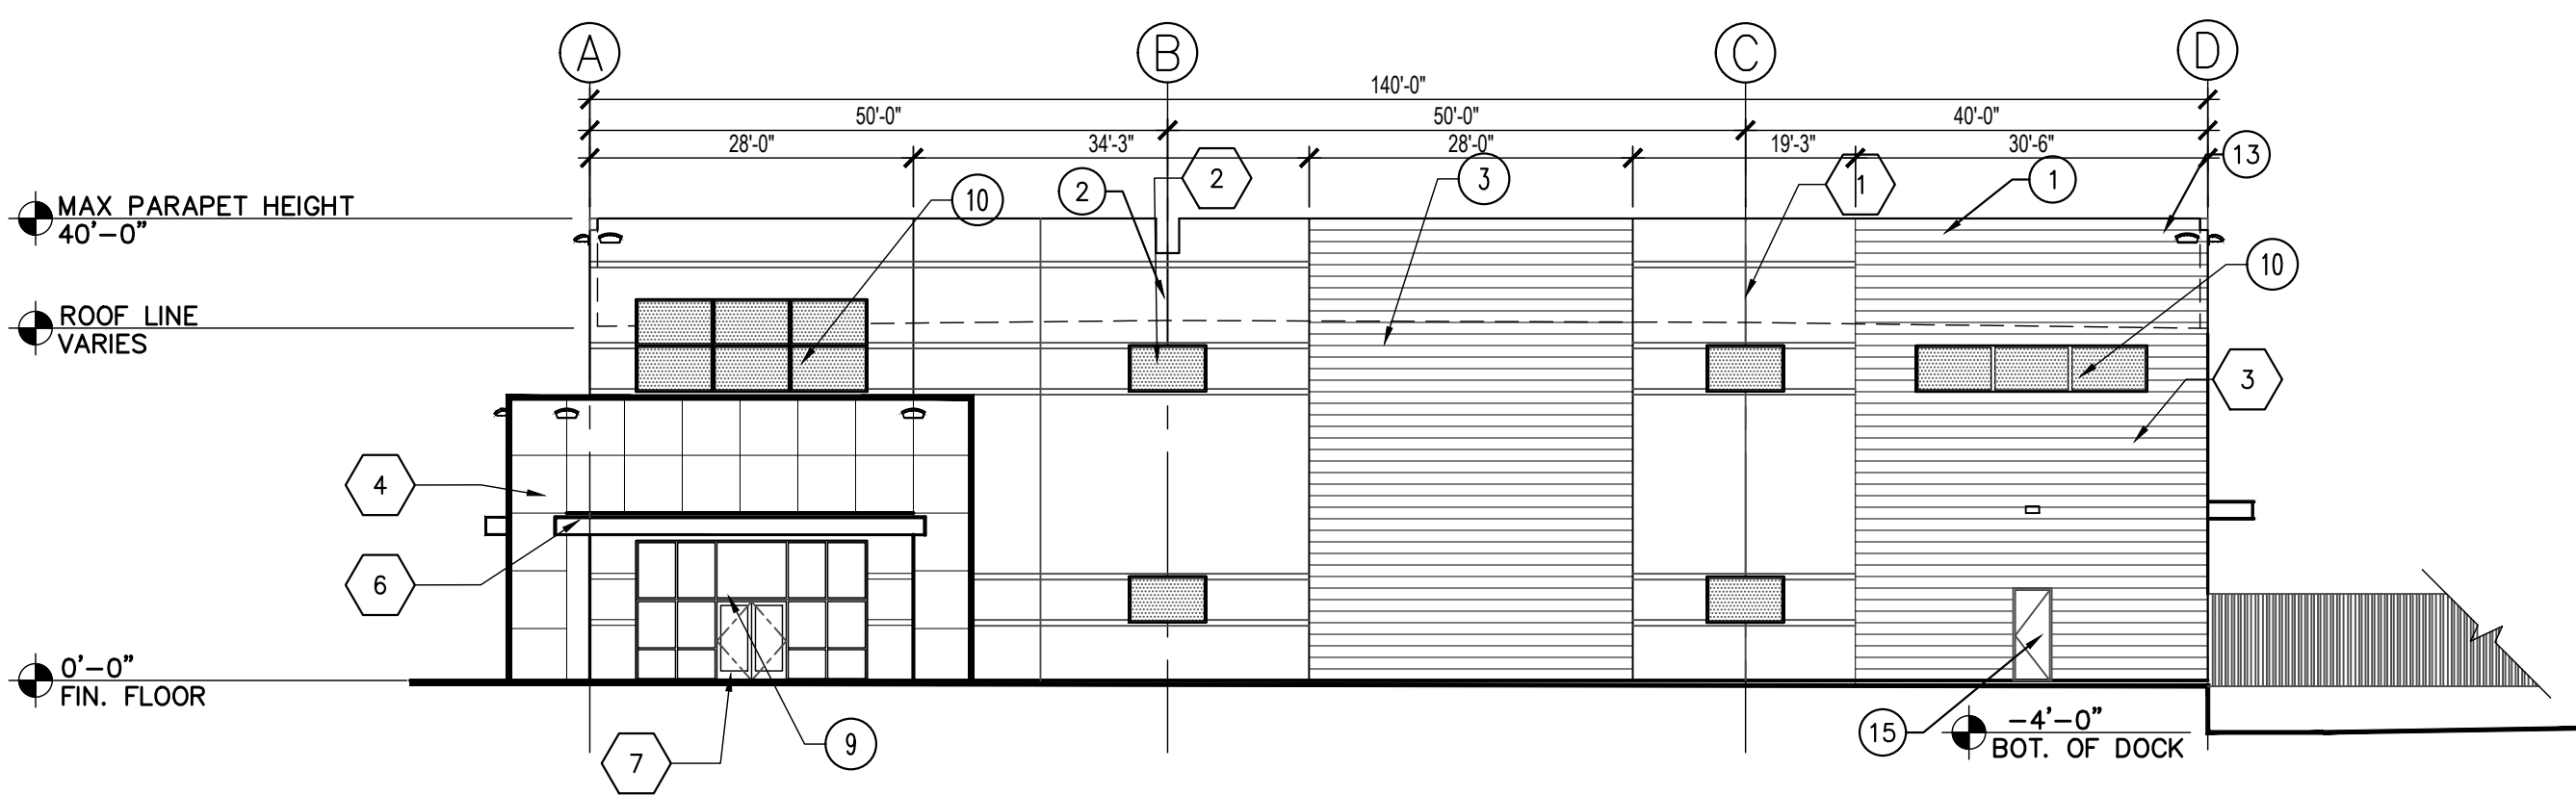

BUILDING "C" SOUTH ELEVATION
SCALE: 1/16" = 1'-0"



PROJECT MANAGEMENT

1095 W. RIO SALADO PKWY., SUITE 203 TEMPE, AZ 85281

No:	DATE:	REVISIONS:
1		
2		
3		


DATE: 06/12/2022




LEGEND

- 1. CONCRETE TILT-UP PANELS
- 2. STANDARD "V" SCORE LINE (3/4" DEEP)
- 3. 6" SCORE LINE (3/4" DEEP)
- 4. METAL ANGLE CANOPIES
- 5. CANTILEVER METAL CANOPIES FOR DOOR OPENINGS
- 6. DOCK WELL WITH 9' WIDE DOORS
- 7. BREAK OUT PANEL WITH MAN DOOR, CONVERTS TO 4TH DOCK OR GRADE LEVEL ROLL-UP DOOR OPTION
- 8. 12' WIDE 14' HIGH ROLL-UP DOOR
- 9. STOREFRONT SYSTEM DOORS AND WINDOWS
- 10. FAUX WINDOWS
- 11. FIXED WINDOWS
- 12. ROOF DRAIN & OVERFLOW SCUPPER
- 13. LIGHTING
- 14. ROOF TOP MECHANICAL UNIT BEYOND
- 15. HOLLOW METAL SERVICE DOOR

MATERIAL & COLOR SCHEDULE			
% COLOR	COLORS	TAG	MATERIAL & COLOR DESCRIPTION
		1	FIELD 1 - PPG0994-2 PITTSBURGH GRAY / TILT PANEL
		2	ACCENT 1 - PPG0994-4 HIPPOPOTAMUS / TILT PANEL
		3	ACCENT 2 - PPG0994-6 HUSKY GRAY / TILT PANEL
		4	ACCENT 3 - PPG1160-4 KALEIDOSCOPE / TILT PANEL
		5	ACCENT 4 - PPG1160-6 CHINESE PORCELAIN TILT PANEL
		6	DOOR & ENTRY METAL CANOPIES - CLEAR ANODIZED
		7	ANODIZED ALUMINUM STOREFRONT SYSTEM
		8	
		9	
		10	

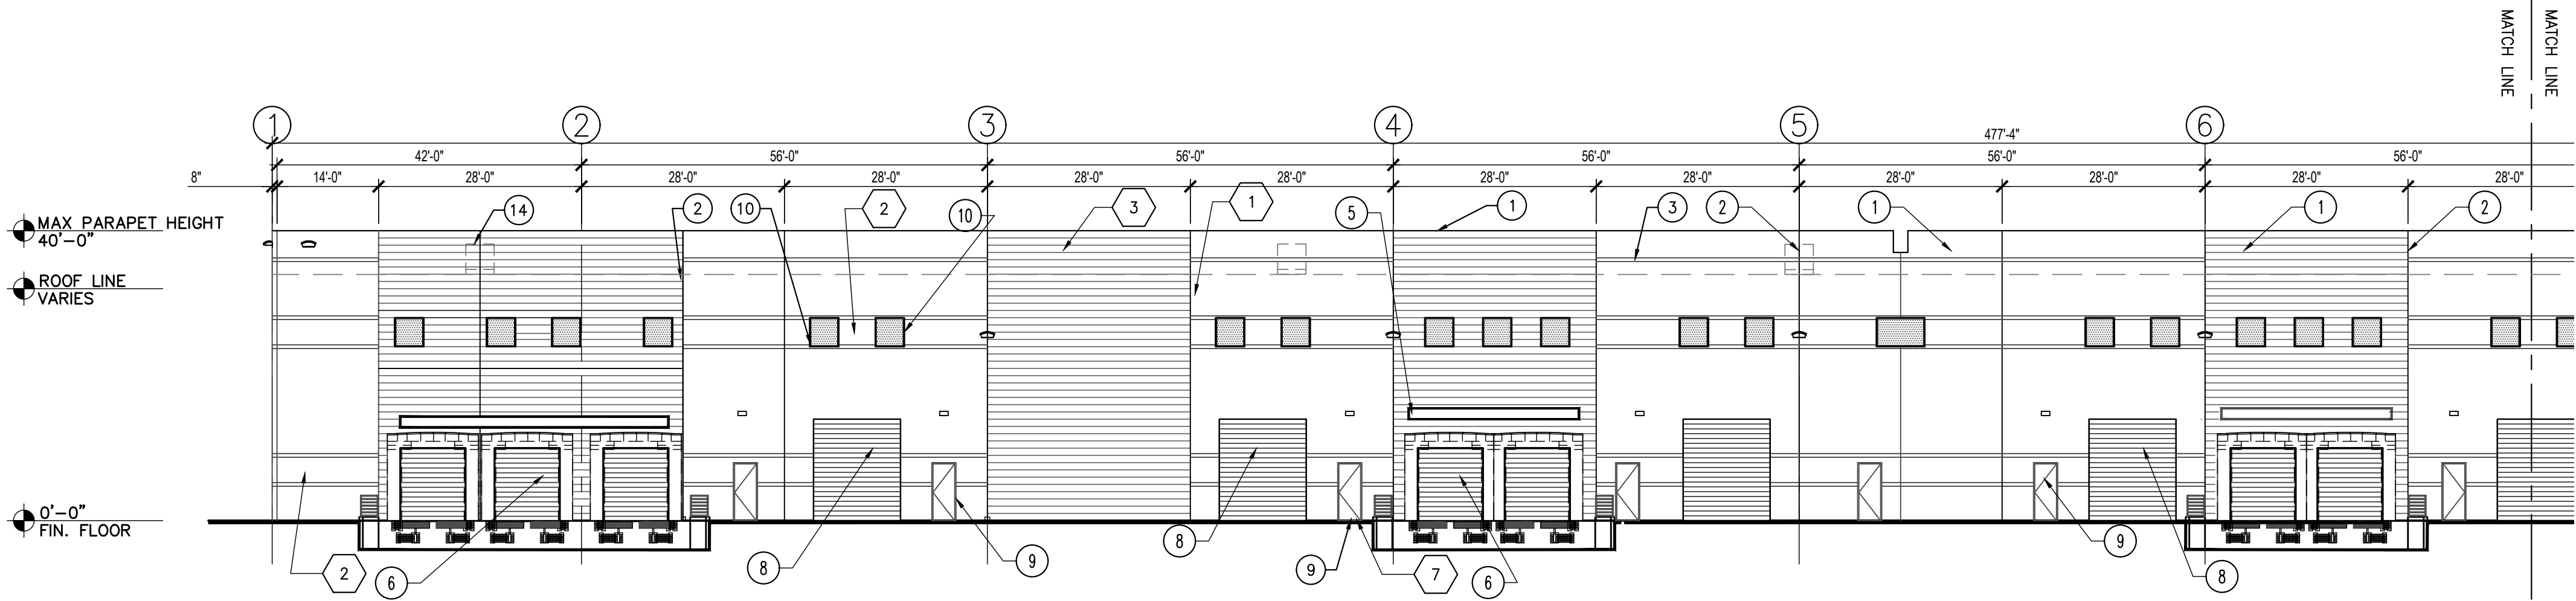

BUILDING "C" EAST ELEVATION
SCALE: 1/16" = 1'-0"

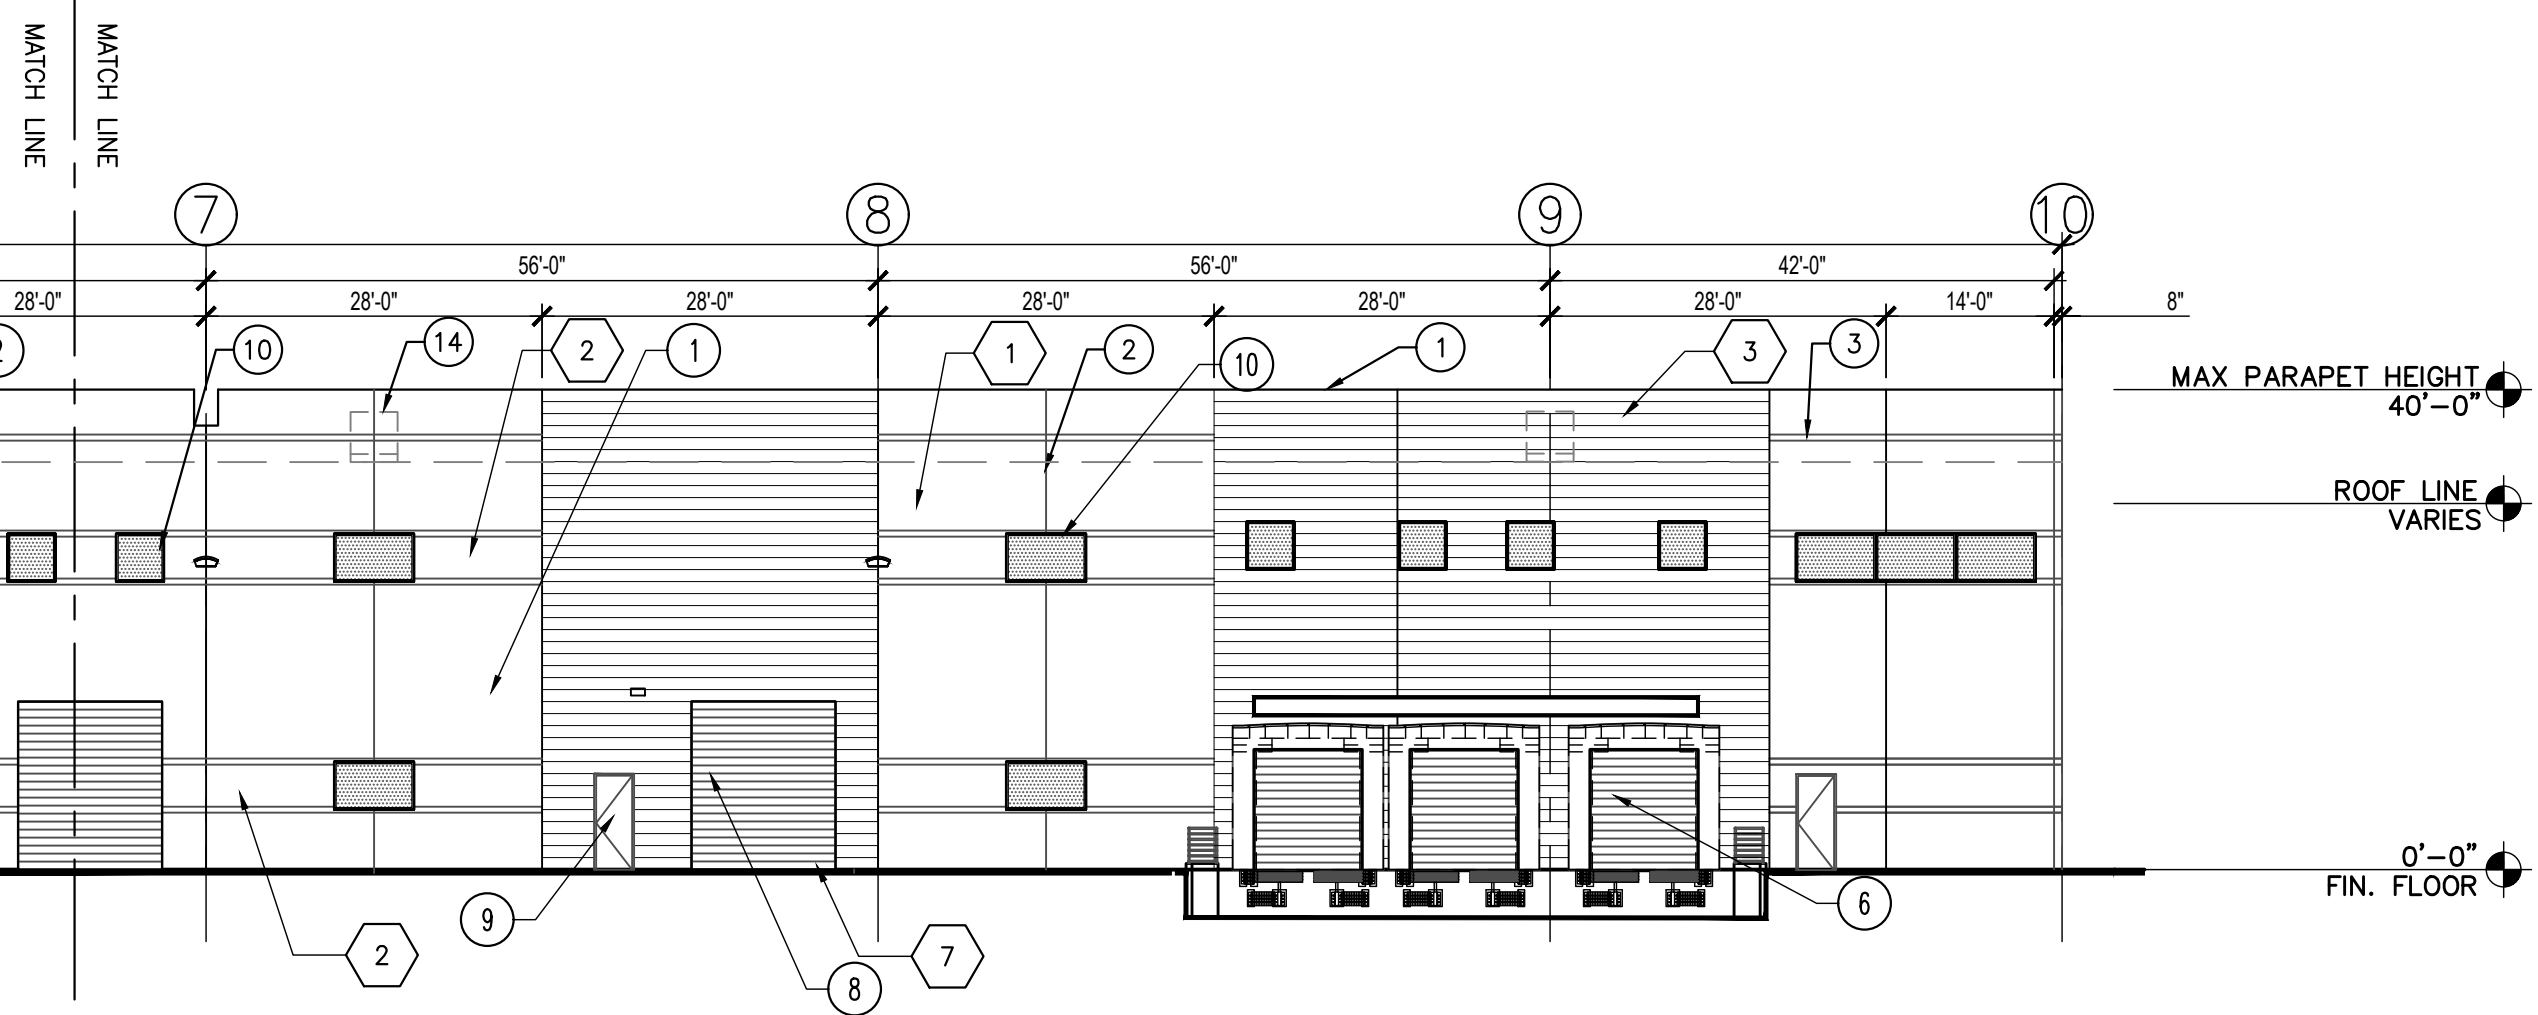

BUILDING "C" EAST ELEVATION
SCALE: 1/16" = 1'-0"



Andrews Design Group, Inc.

ARCHITECTURE PLANNING INTERIORS PROJECT MANAGEMENT

CV MESA PECOS INDUSTRIAL PARK
7839 E. PECOS ROAD
MESA, ARIZONA


1095 W. RIO SALADO PKWY, SUITE 203 TEMPE, AZ 85281

ADG A1321

No:	DATE:	REVISIONS:
1		
2		
3		

DR8.2

DATE: 06/12/2022

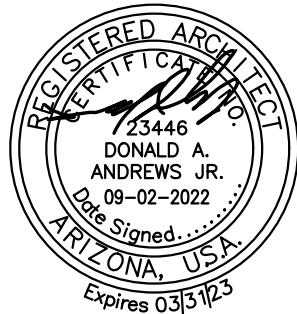

BLDG C - MATERIAL & COLOR SCHEDULE					
% FRONT	% BACK	% SIDES	TAG	MATERIAL & COLOR DESCRIPTION	
23%	0%	39%	①	FACADE - 3: CONC. TILT PANEL COLOR: PPG1160-4 (KALEIDOSCOPE)	
6%	18%	19%	②	FACADE - 2: CONC. TILT PANEL COLOR: PPG0994-6 (HUSKY GRAY)	
41%	49%	39%	③	FACADE - 1: CONC. TILT PANEL MAIN COLOR: PPG0994-2 (PITTSBURGH GRAY) ACCENT COLOR: PPG0994-4 (HIPPOPOTAMUS)	
17%	16%	20%	④	FACADE - 4: CONC. TILT PANEL COLOR: PPG1160-6 (CHINESE PORCELAIN)	
0%	14%	1%	⑤	OVERHEAD AND HOLLOW METAL DOORS	
13%	3%	10%	⑥	GLAZING	


GLAZ/STORFRNT
TOTAL = 2,444 S.F.

SLATTED PANELS
TOTAL = 4,476 S.F.

FACADE-1
TOTAL = 4,363 S.F.

FACADE-2
TOTAL = 0 S.F.

FACADE-3
TOTAL = 8,012 S.F.

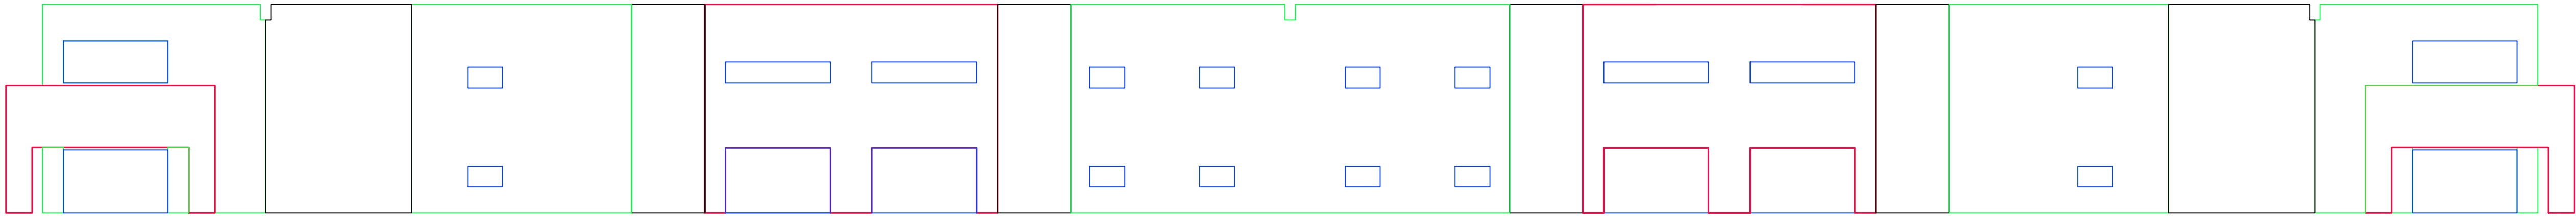

TOTAL = 19,295 S.F.(9,648=50%)

BUILDING "C" FRONT ELEVATION
SCALE: NTS


GLAZ/STORFRNT
TOTAL = 597 S.F.

PAINTED DOORS
TOTAL = 2,981 S.F.

FACADE-1
TOTAL = 0 S.F.

FACADE-2
TOTAL = 6694 S.F.

FACADE-3
TOTAL = 9422 S.F.

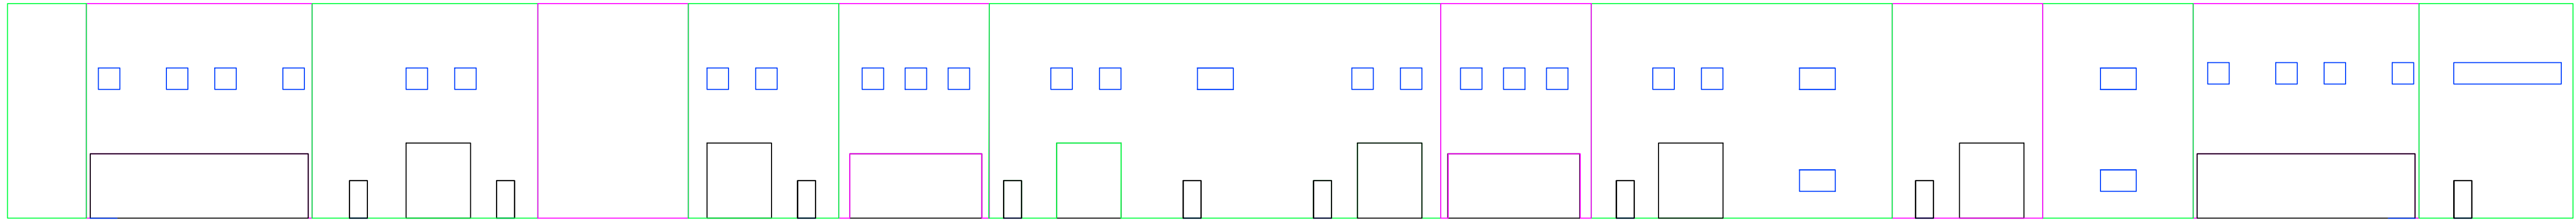

TOTAL = 19,097 S.F. (9,549=50%)

BUILDING "C" REAR ELEVATION
SCALE: NTS


GLAZ/STORFRNT
TOTAL = 589 S.F.

PAINTED DOORS
TOTAL = 27 S.F.

FACADE-1
TOTAL = 602 S.F.

FACADE-2
TOTAL = 1,099 S.F.

FACADE-3
TOTAL = 2200 S.F.

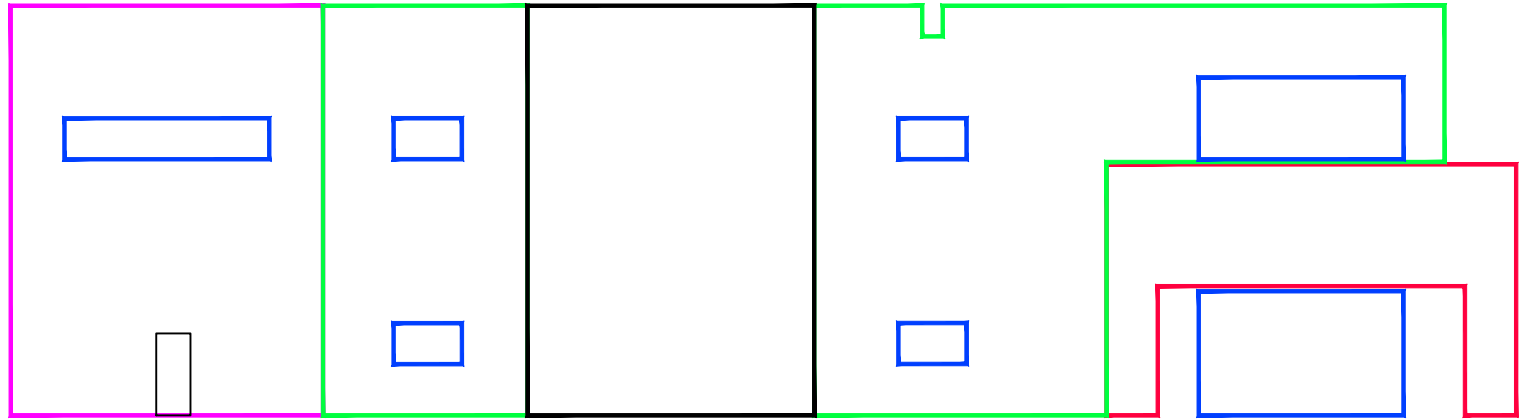

TOTAL = 5,637 S.F.(2,819=50%)

BUILDING "C" LEFT SIDE ELEVATION
SCALE: NTS


FACADE-3
TOTAL = 1,099 S.F.

FACADE-2
TOTAL = 602 S.F.

FACADE-1
TOTAL = 602 S.F.

PAINTED DOORS
TOTAL = 27 S.F.

GLAZ/STORFRNT
TOTAL = 589 S.F.

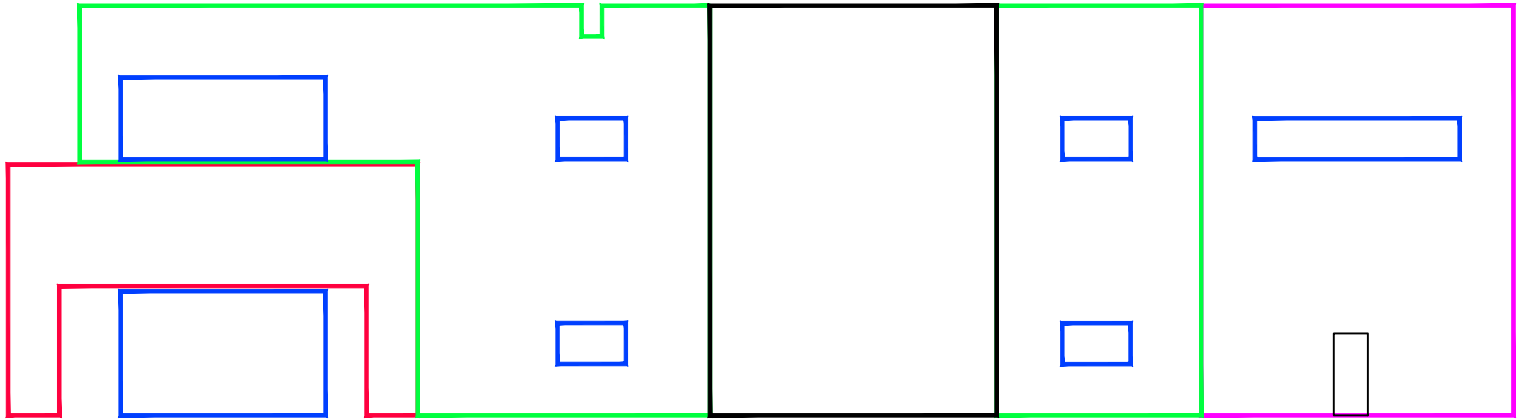

TOTAL = 5,637 S.F.(2,819=50%)

BUILDING "C" RIGHT SIDE ELEVATION
SCALE: NTS

ELEVATION PERCENTAGE WORKSHEET

ADG A1321



No:	DATE:	REVISIONS:
1		
2		
3		

DR8.3

DATE: 06/12/2022




Andrews Design Group, Inc.


ARCHITECTURE PLANNING INTERIORS PROJECT MANAGEMENT

CV MESA PECOS INDUSTRIAL PARK
7839 E. PECOS ROAD
MESA, ARIZONA


1095 W. RIO SALADO PKWY, SUITE 203 TEMPE, AZ 85281

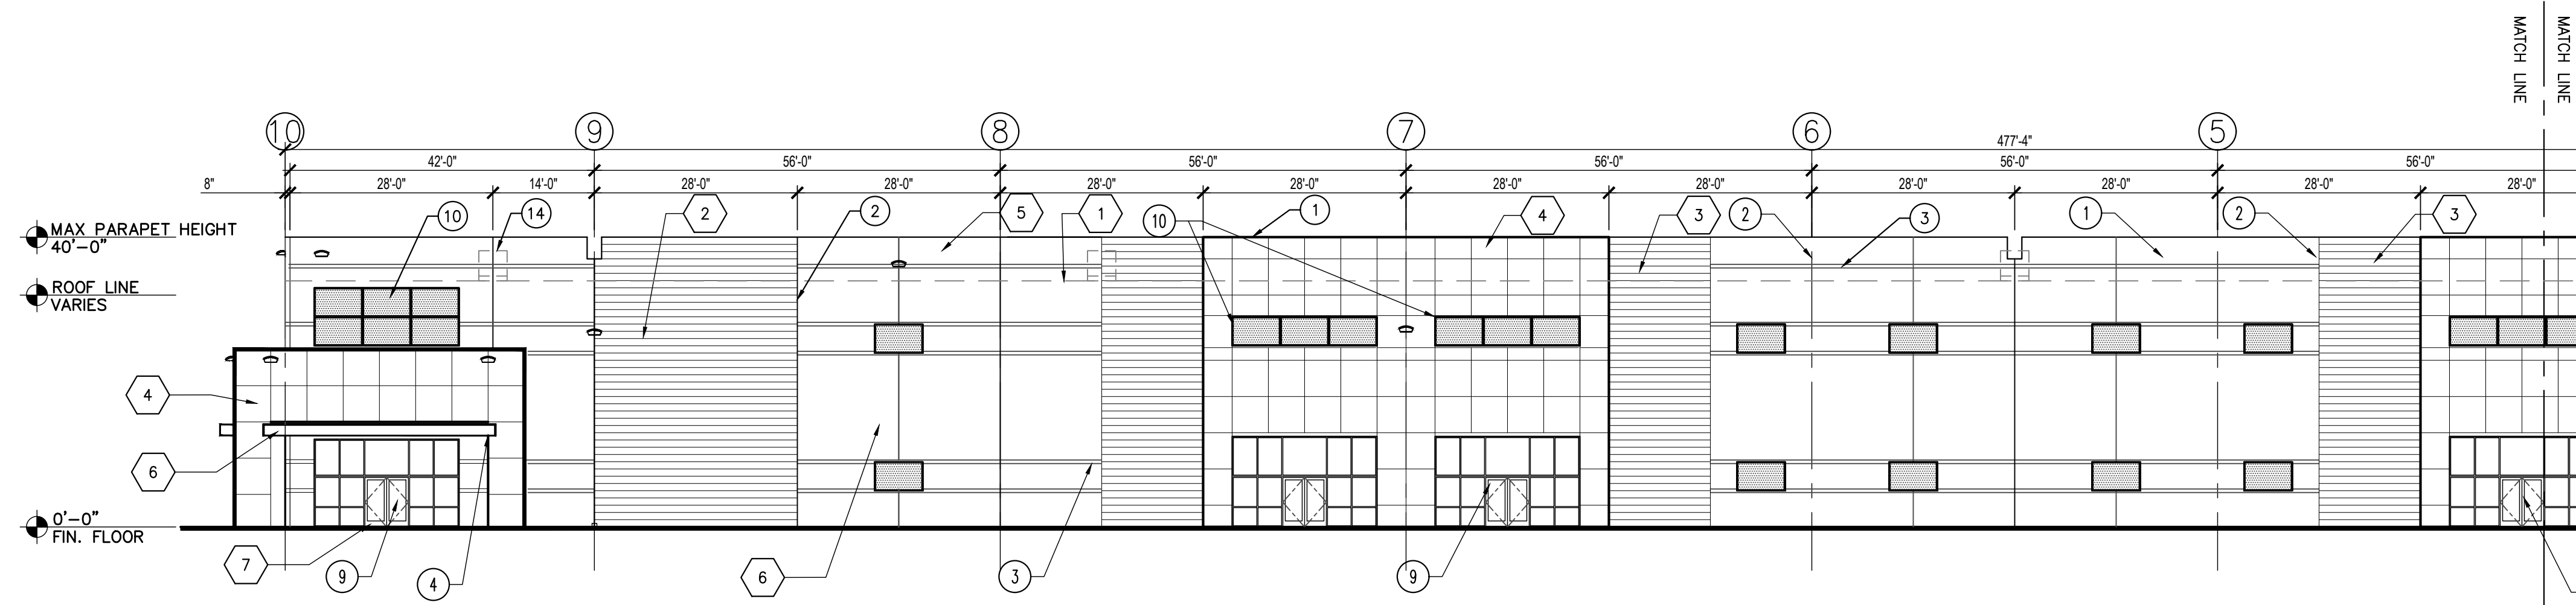


BUILDING "D" EAST ELEVATION
SCALE: 1/16" = 1'-0"

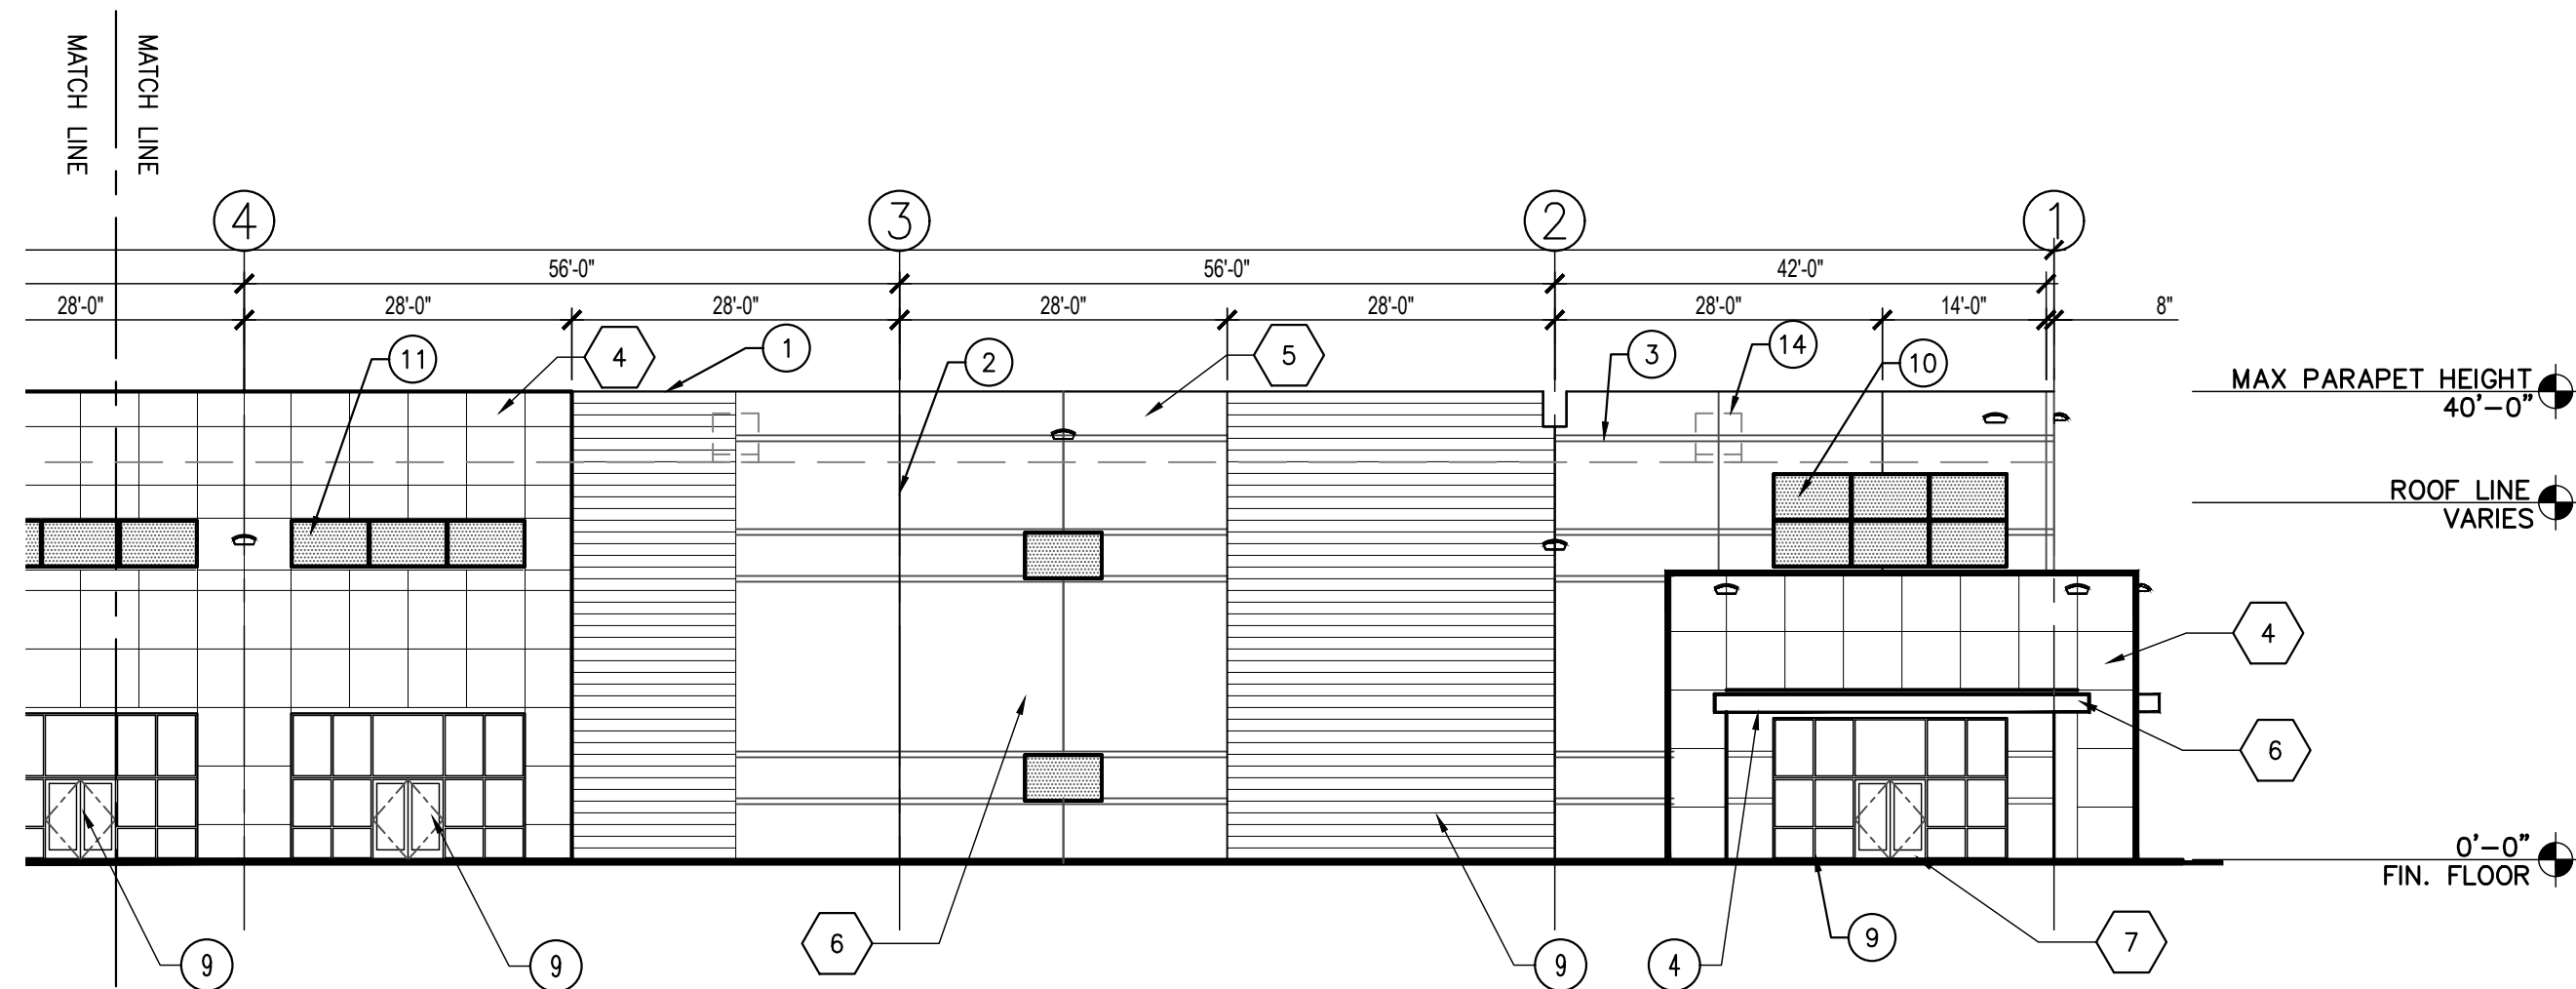


BUILDING "D" EAST ELEVATION
SCALE: 1/16" = 1'-0"

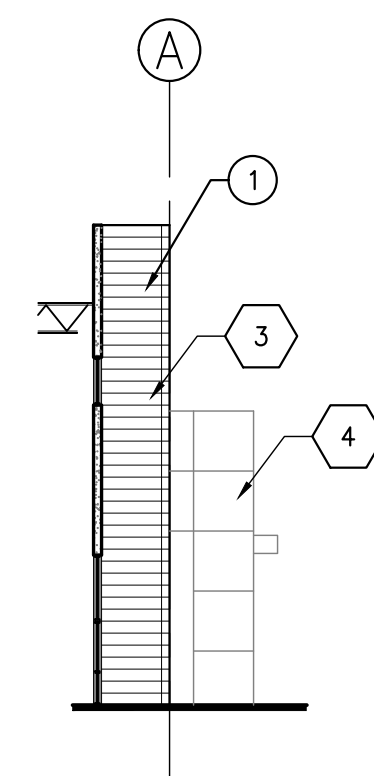

ELEVATION @ FRONT WALL RECESS
SCALE: 1/16" = 1'-0"

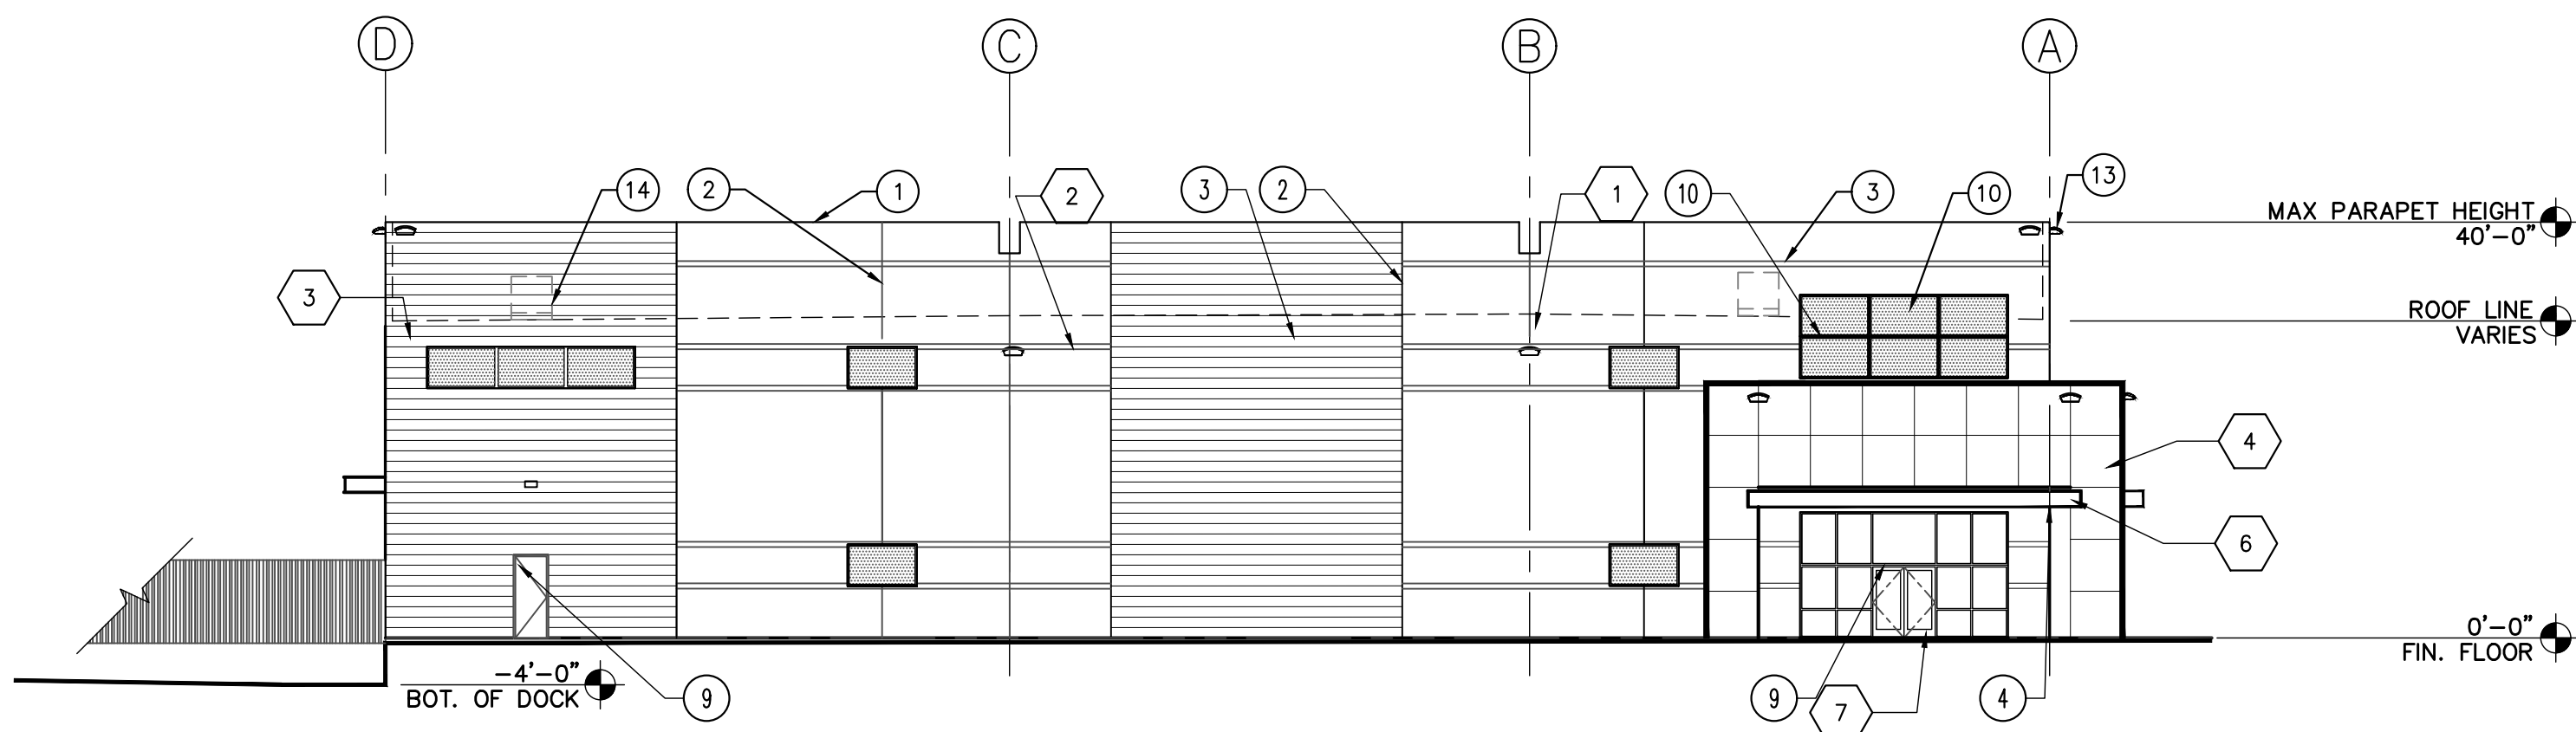

BUILDING "D" SOUTH ELEVATION
SCALE: 1/16" = 1'-0"

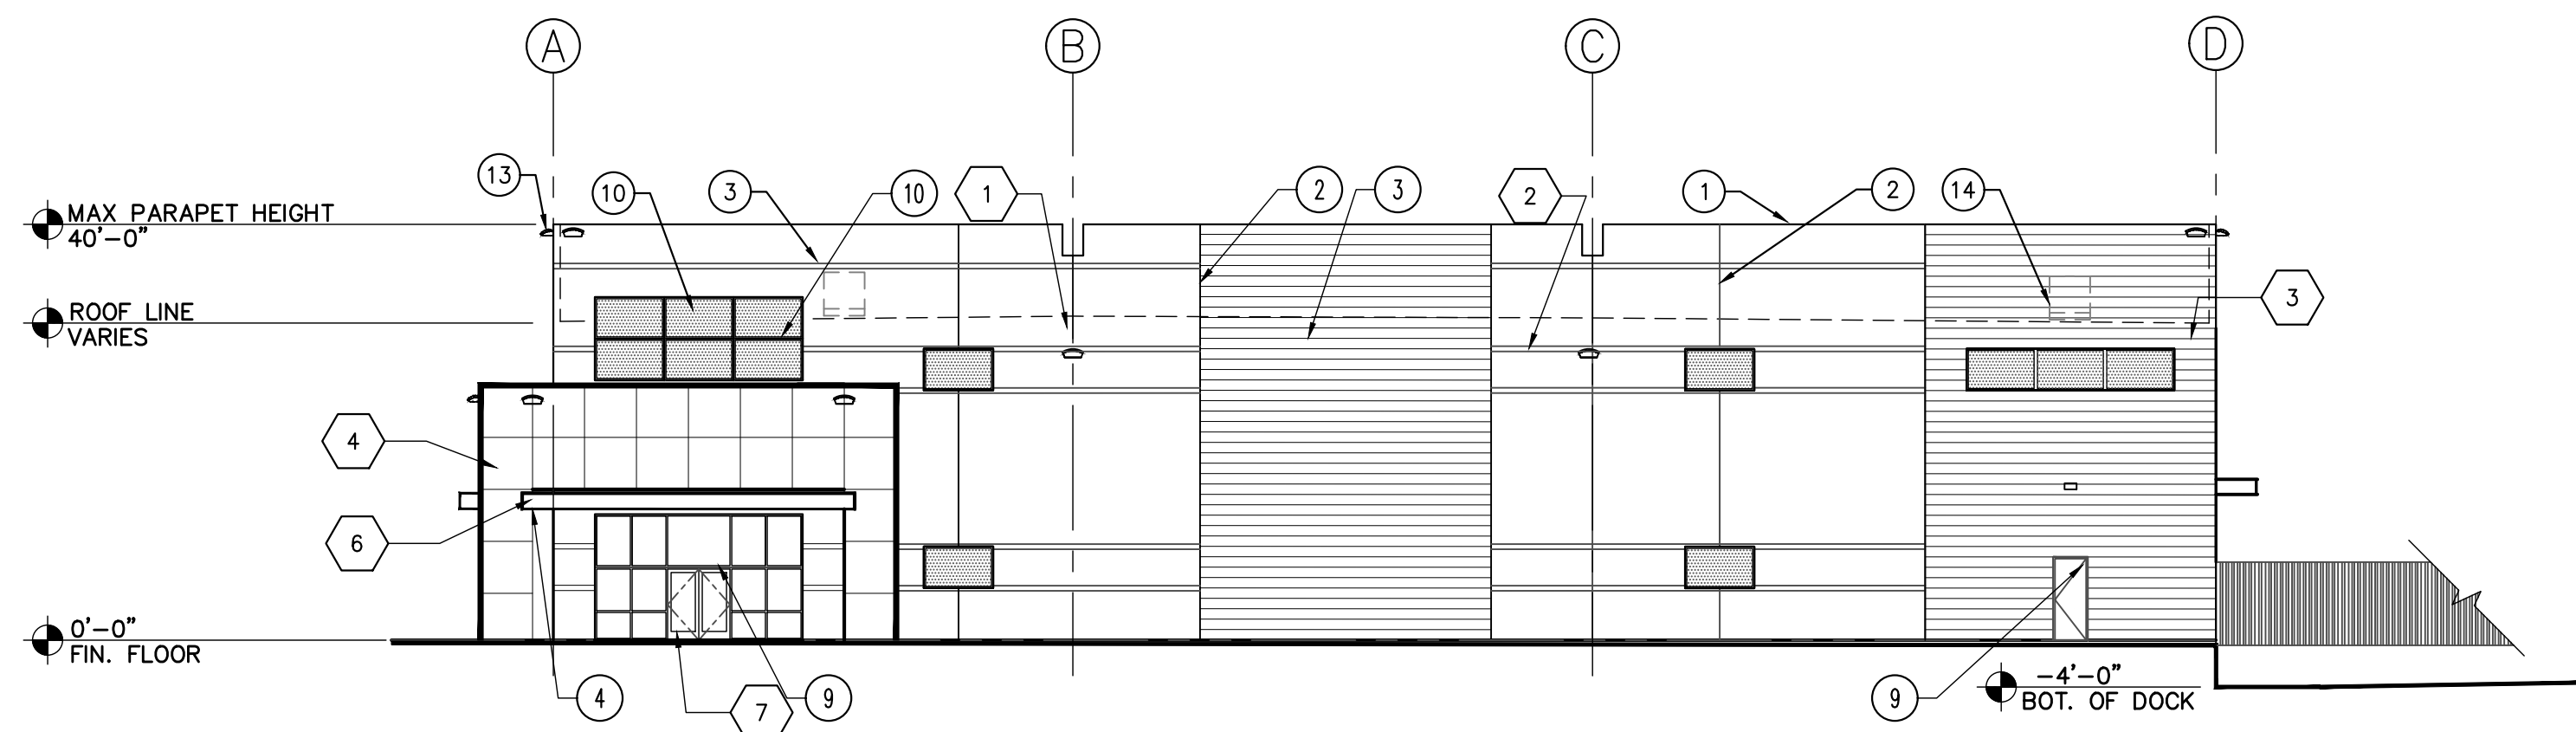

BUILDING "D" NORTH ELEVATION
SCALE: 1/16" = 1'-0"

LEGEND

1. CONCRETE TILT-UP PANELS
2. STANDARD "V" SCORE LINE (3/4" DEEP)
3. 6" SCORE LINE (3/4" DEEP)
4. METAL ANGLE CANOPIES
5. CANTILEVER METAL CANOPIES FOR DOOR OPENINGS
6. DOCK WELL WITH 9' WIDE DOORS
7. BREAK OUT PANEL WITH MAN DOOR, CONVERTS TO 4TH DOCK OR GRADE LEVEL ROLL-UP DOOR OPTION
8. 12' WIDE 14' HIGH ROLL-UP DOOR
9. STOREFRONT SYSTEM DOORS AND WINDOWS
10. FAUX WINDOWS
11. FIXED WINDOWS
12. ROOF DRAIN & OVERFLOW SCUPPER
13. LIGHTING
14. ROOF TOP MECHANICAL UNIT BEYOND
15. HOLLOW METAL SERVICE DOOR

MATERIAL & COLOR SCHEDULE

% COLOR	COLORS	TAG	MATERIAL & COLOR DESCRIPTION
		1	FIELD 1 - PPG0994-2 PITTSBURGH GRAY / TILT PANEL
		2	ACCENT 1 - PPG0994-4 HIPPOPOTAMUS / TILT PANEL
		3	ACCENT 2 - PPG0994-6 HUSKY GRAY / TILT PANEL
		4	ACCENT 3 - PPG1160-4 KALEIDOSCOPE / TILT PANEL
		5	ACCENT 4 - PPG1160-6 CHINESE PORCELAIN TILT PANEL
		6	DOOR & ENTRY METAL CANOPIES - CLEAR ANODIZED
		7	ANODIZED ALUMINUM STOREFRONT SYSTEM
		8	
		9	
		10	



Andrews Design Group, Inc.

ARCHITECTURE

PLANNING

INTERIORS

PROJECT MANAGEMENT

CV MESA PECOS INDUSTRIAL PARK
7839 E. PECOS ROAD
MESA, ARIZONA

1095 W. RIO SALADO PKWY, SUITE 203 TEMPE, AZ 85281

ADG A1321

No.	DATE	REVISIONS
1		
2		
3		

DR8.1


DATE: 06/12/2022




LEGEND

- 1. CONCRETE TILT-UP PANELS
- 2. STANDARD "V" SCORE LINE (3/4" DEEP)
- 3. 6" SCORE LINE (3/4" DEEP)
- 4. METAL ANGLE CANOPIES
- 5. CANTILEVER METAL CANOPIES FOR DOOR OPENINGS
- 6. DOCK WELL WITH 9' WIDE DOORS
- 7. BREAK OUT PANEL WITH MAN DOOR, CONVERTS TO 4TH DOCK OR GRADE LEVEL ROLL-UP DOOR OPTION
- 8. 12' WIDE 14' HIGH ROLL-UP DOOR
- 9. STOREFRONT SYSTEM DOORS AND WINDOWS
- 10. FAUX WINDOWS
- 11. FIXED WINDOWS
- 12. ROOF DRAIN & OVERFLOW SCUPPER
- 13. LIGHTING
- 14. ROOF TOP MECHANICAL UNIT BEYOND
- 15. HOLLOW METAL SERVICE DOOR

MATERIAL & COLOR SCHEDULE			
% COLOR	COLORS	TAG	MATERIAL & COLOR DESCRIPTION
		1	FIELD 1 - PPG0994-2 PITTSBURGH GRAY / TILT PANEL
		2	ACCENT 1 - PPG0994-4 HIPPOPOTAMUS / TILT PANEL
		3	ACCENT 2 - PPG0994-6 HUSKY GRAY / TILT PANEL
		4	ACCENT 3 - PPG1160-4 KALEIDOSCOPE / TILT PANEL
		5	ACCENT 4 - PPG1160-6 CHINESE PORCELAIN TILT PANEL
		6	DOOR & ENTRY METAL CANOPIES - CLEAR ANODIZED
		7	ANODIZED ALUMINUM STOREFRONT SYSTEM
		8	
		9	
		10	

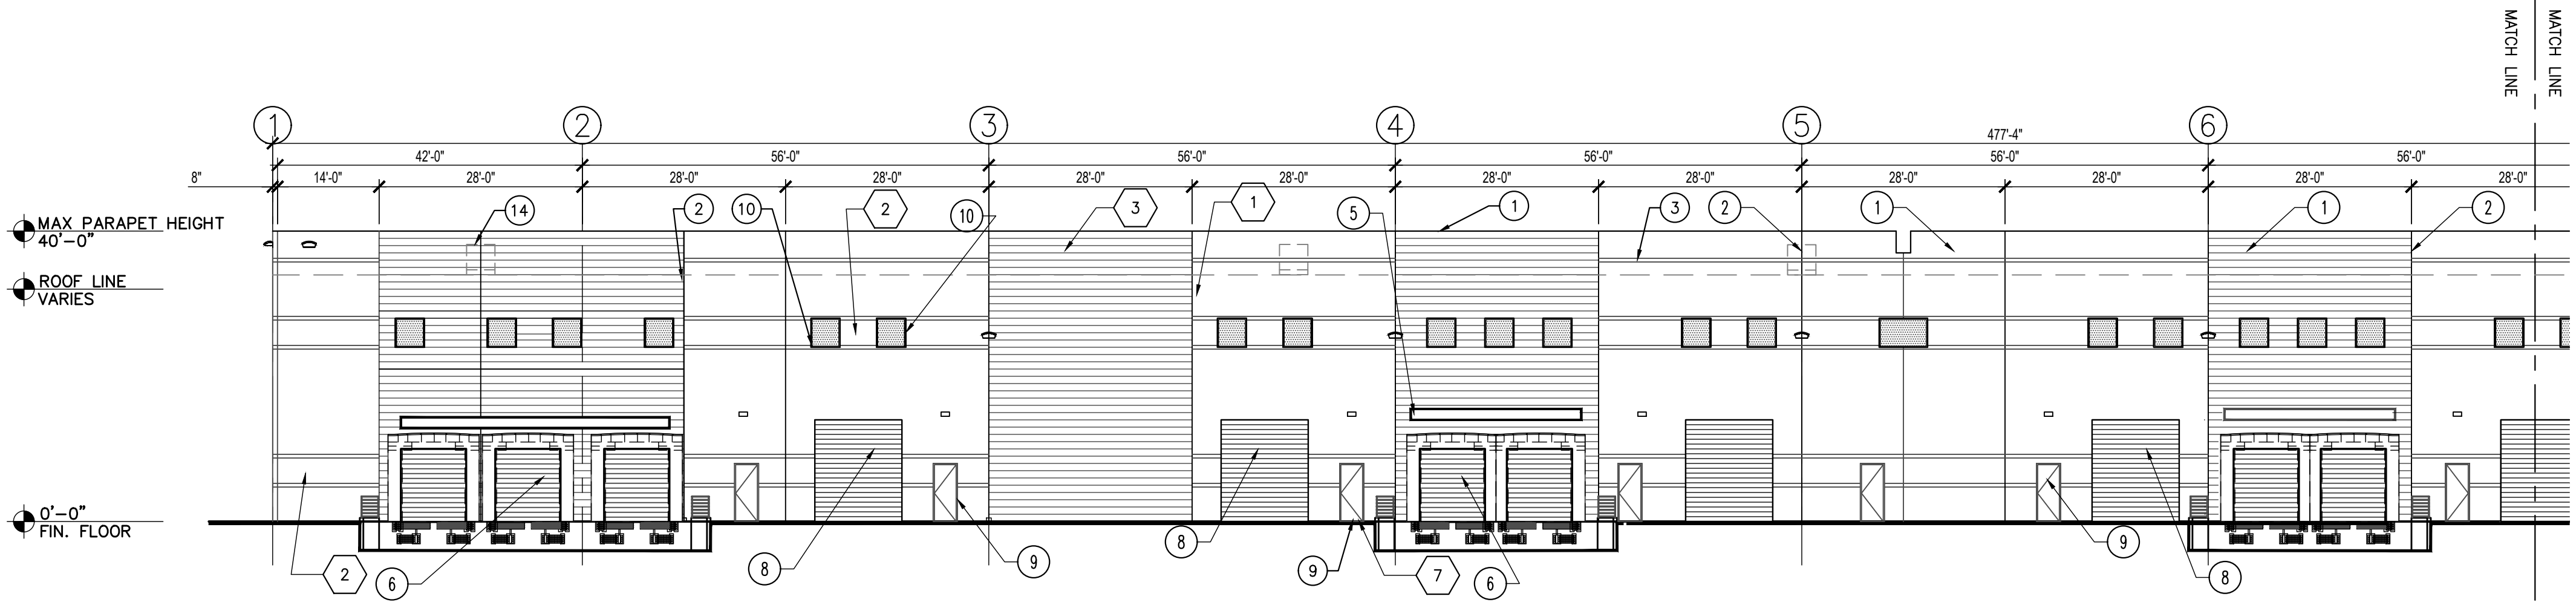

BUILDING "D" WEST ELEVATION
SCALE: 1/16" = 1'-0"

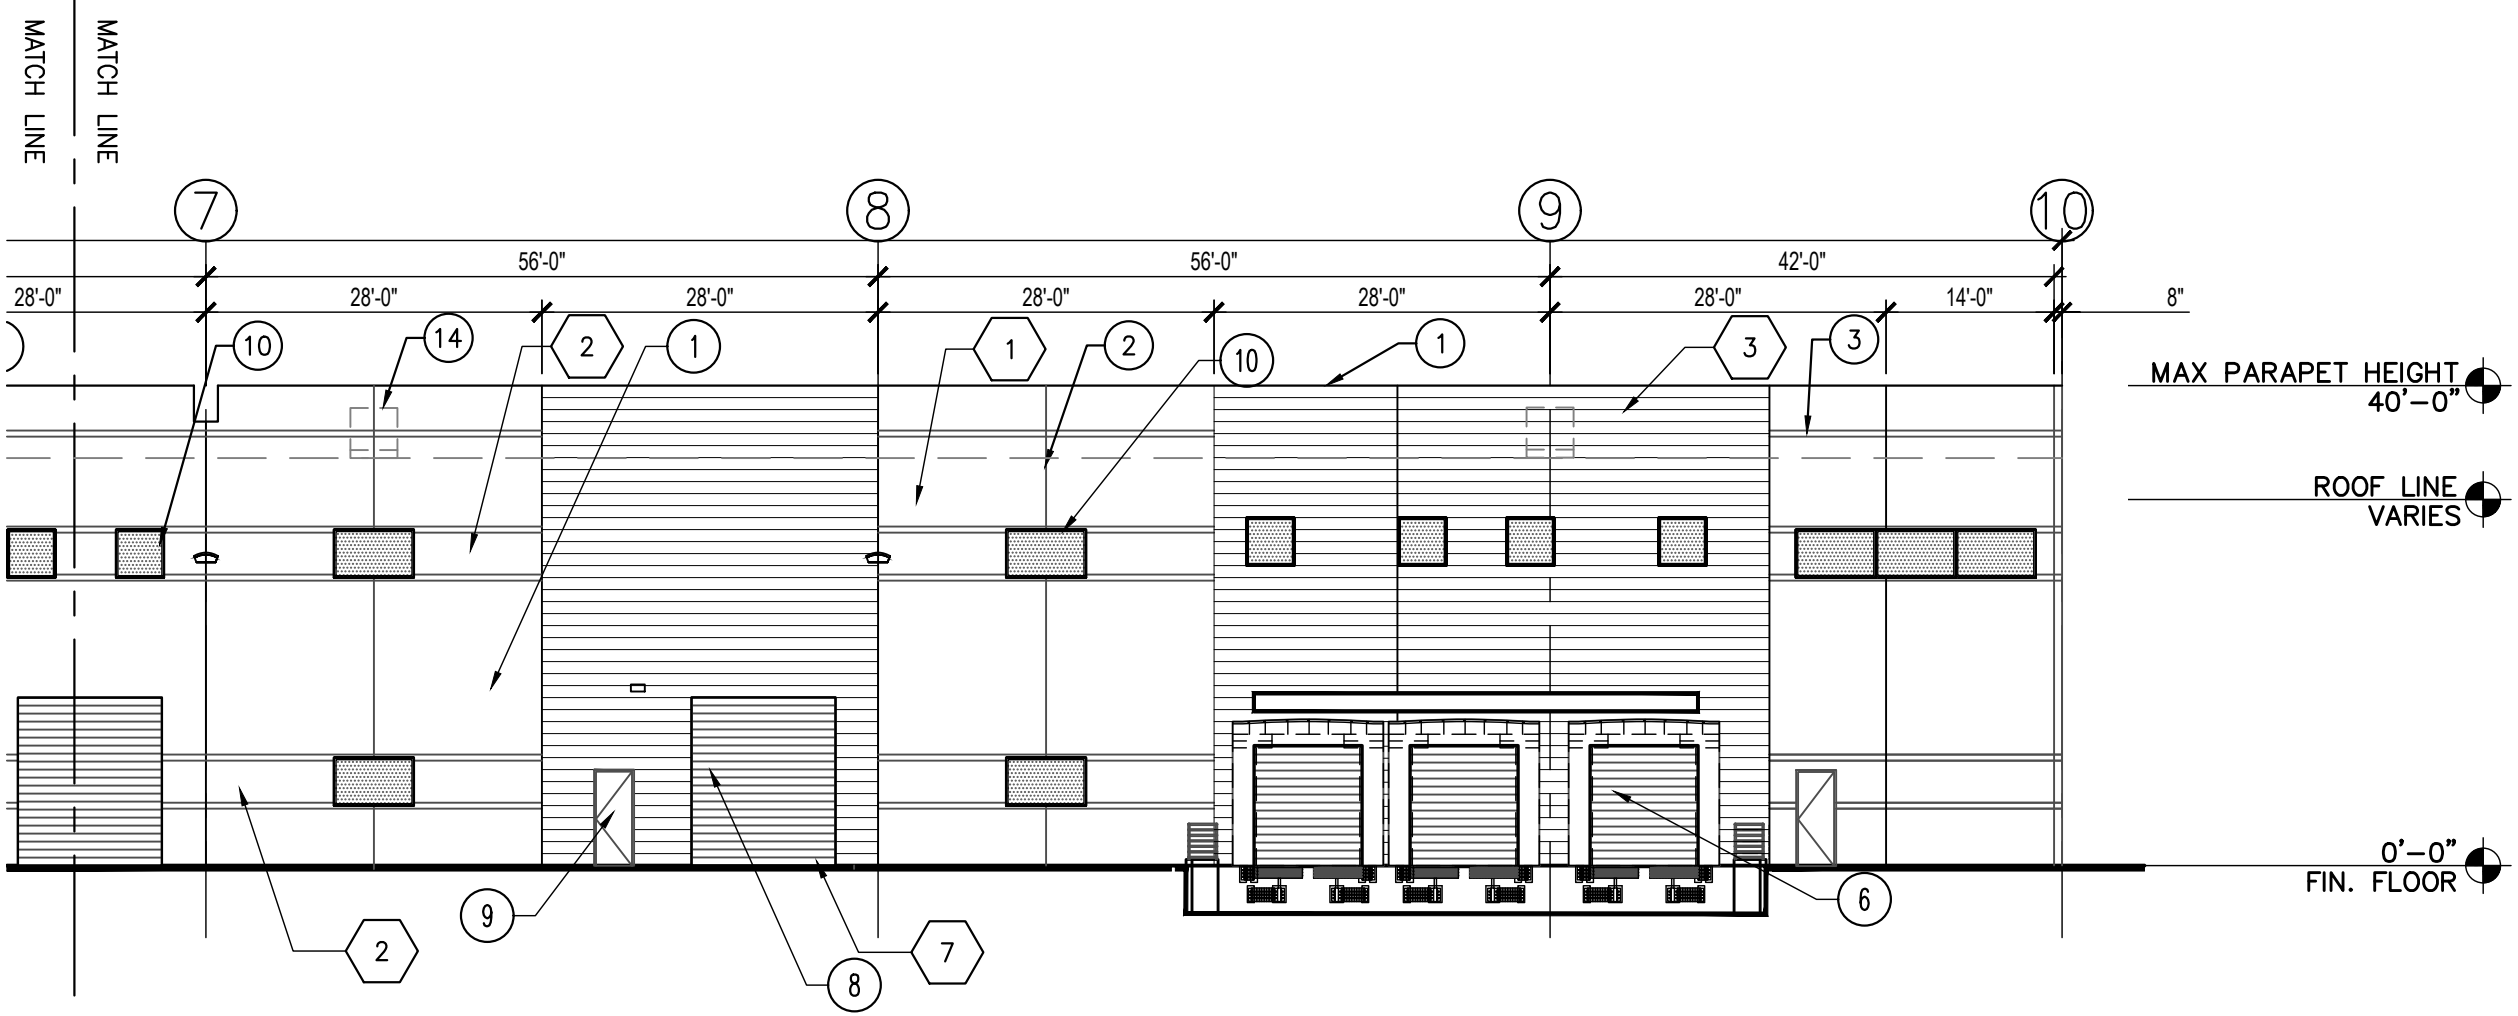

BUILDING "D" WEST ELEVATION
SCALE: 1/16" = 1'-0"



Andrews Design Group, Inc.

ARCHITECTURE

PLANNING

INTERIORS

PROJECT MANAGEMENT

CV MESA PECOS INDUSTRIAL PARK
7839 E. PECOS ROAD
MESA, ARIZONA


1095 W. RIO SALADO PKWY, SUITE 203 TEMPE, AZ 85281

ADG A1321

No:	DATE:	REVISIONS:
1		
2		
3		

DR9.2

DATE: 06/12/2022

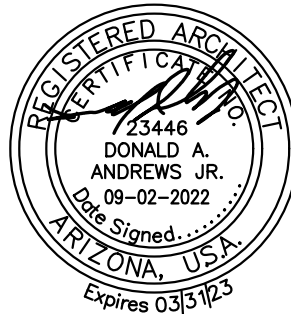

BLDG D - MATERIAL & COLOR SCHEDULE					
% FRONT	% BACK	% SIDES	TAG	MATERIAL & COLOR DESCRIPTION	
23%	0%	9%	1	FACADE - 3: CONC. TILT PANEL COLOR: PPG1160-4 (KALEIDOSCOPE)	
6%	18%	16%	2	FACADE - 2: CONC. TILT PANEL COLOR: PPG0994-6 (HUSKY GRAY)	
41%	49%	47%	3	FACADE - 1: CONC. TILT PANEL MAIN COLOR: PPG0994-2 (PITTSBURGH GRAY) ACCENT COLOR: PPG0994-4 (HIPPOPOTAMUS)	
17%	16%	17%	4	FACADE - 4: CONC. TILT PANEL COLOR: PPG1160-6 (CHINESE PORCELAIN)	
0%	14%	1%	5	OVERHEAD AND HOLLOW METAL DOORS	


GLAZ/STORFRNT
TOTAL = 2,444 S.F.

SLATTED PANELS
TOTAL = 4,476 S.F.

FACADE-1
TOTAL = 4,363 S.F.

FACADE-2
TOTAL = 0 S.F.

FACADE-3
TOTAL = 8,012 S.F.

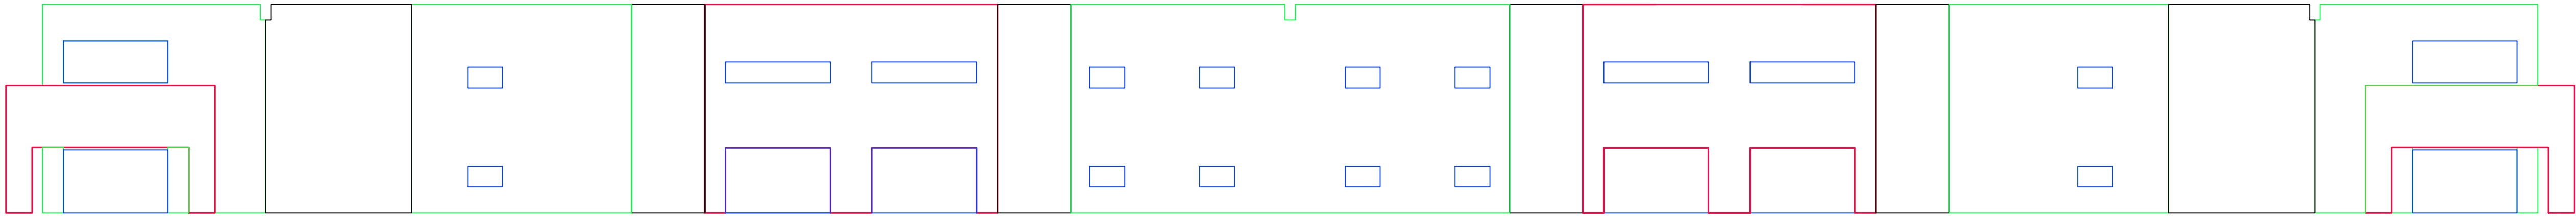

BUILDING "D" FRONT ELEVATION
SCALE: NTS


GLAZ/STORFRNT
TOTAL = 597 S.F.

PAINTED DOORS
TOTAL = 2,781 S.F.

FACADE-1
TOTAL = 0 S.F.

FACADE-2
TOTAL = 5,863 S.F.

FACADE-3
TOTAL = 9,856 S.F.

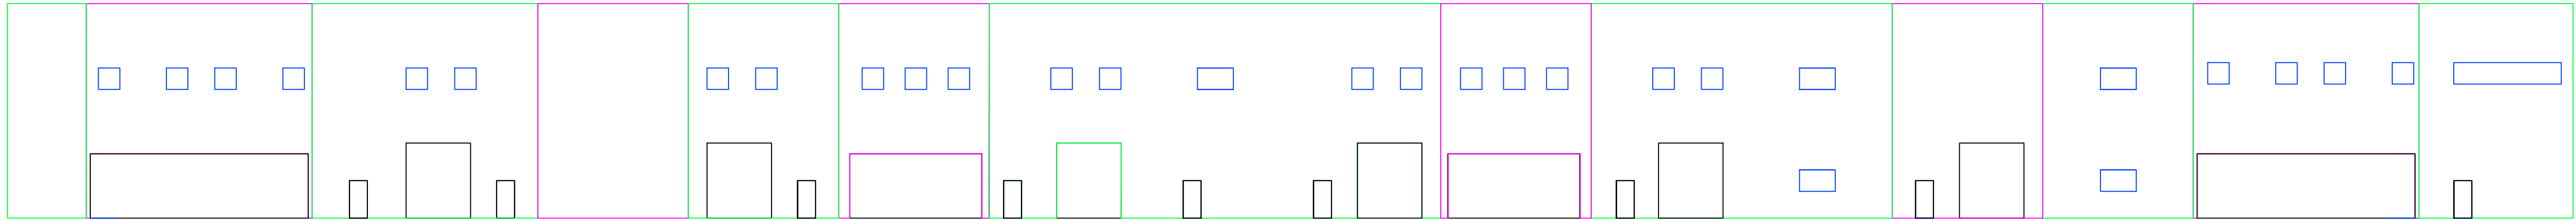

BUILDING "D" REAR ELEVATION
SCALE: NTS


GLAZ/STORFRNT
TOTAL = 645 S.F.

PAINTED WALLS
TOTAL = 1,120 S.F.

FACADE-1
TOTAL = 602 S.F.

FACADE-2
TOTAL = 984 S.F.

FACADE-3
TOTAL = 2,902 S.F.

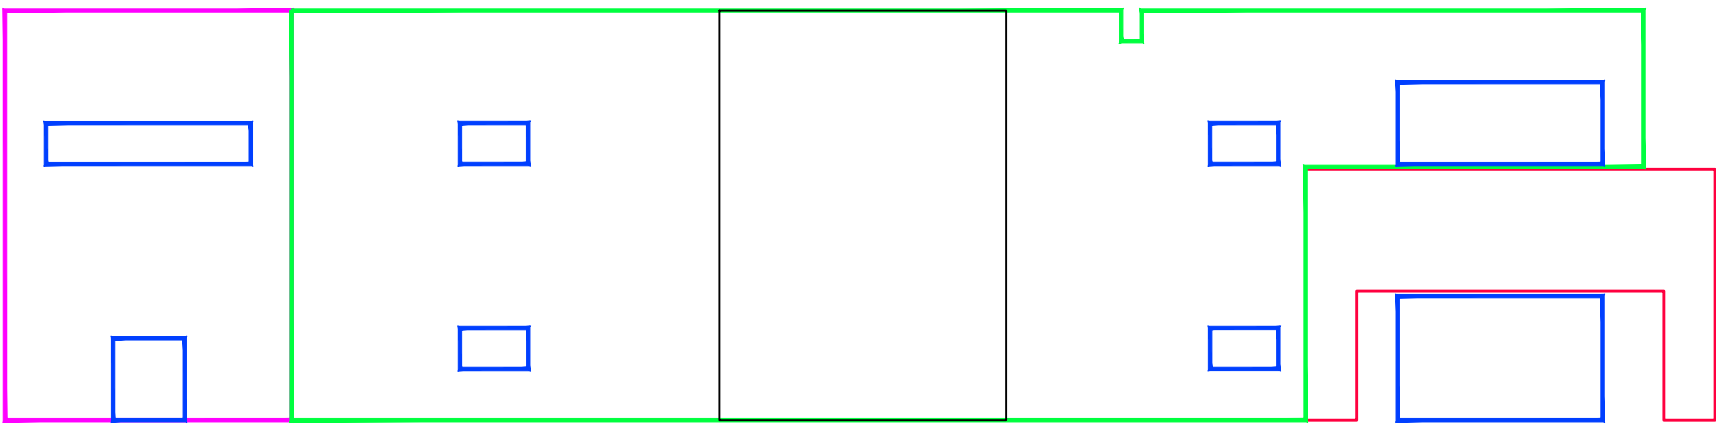

BUILDING "D" LEFT SIDE ELEVATION
SCALE: NTS


FACADE-3
TOTAL = 984 S.F.

FACADE-2
TOTAL = 602 S.F.

FACADE-1
TOTAL = 1,120 S.F.

PAINTED WALLS
TOTAL = 645 S.F.

GLAZ/STORFRNT
TOTAL = 645 S.F.

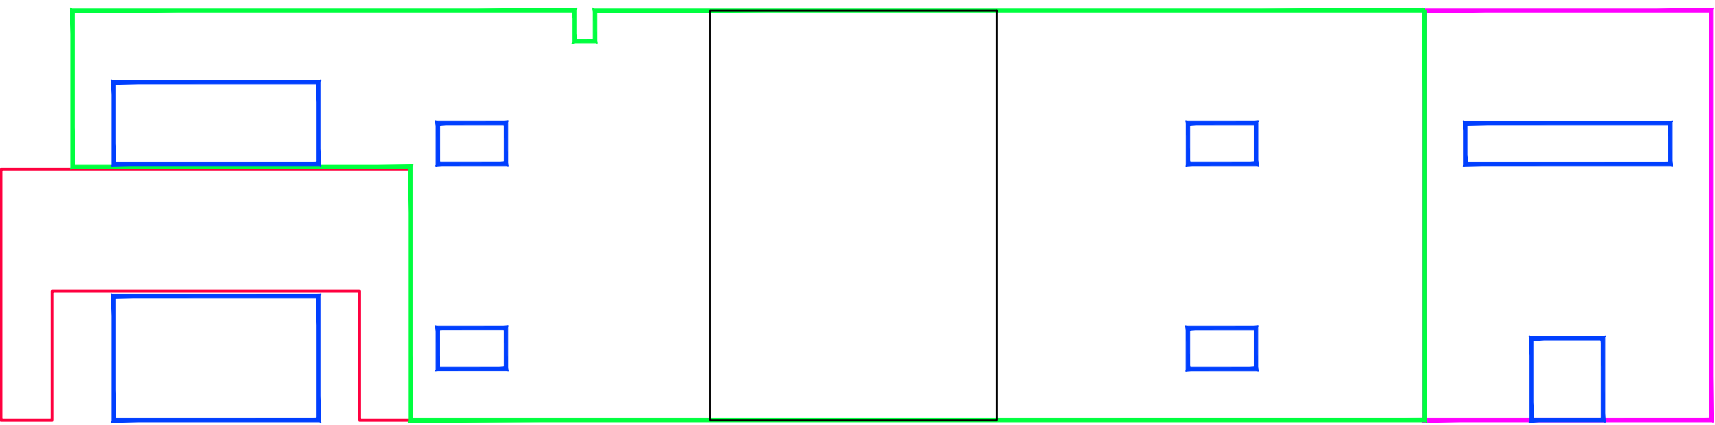

BUILDING "D" RIGHT SIDE ELEVATION
SCALE: NTS


ELEVATION PERCENTAGE WORKSHEET

ADG A1321

CV MESA PECOS INDUSTRIAL PARK
7839 E. PECOS ROAD
MESA, ARIZONA

1095 W. RIO SALADO PKWY, SUITE 203 TEMPE, AZ 85281

No:	DATE:	REVISIONS:
1		
2		
3		

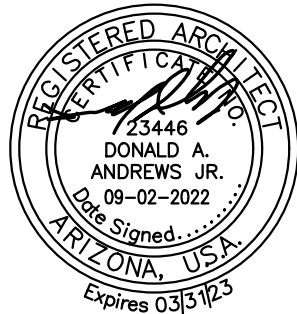

DR9.3

DATE: 06/12/2022




Andrews Design Group, Inc.

ARCHITECTURE

PLANNING

INTERIORS

PROJECT MANAGEMENT



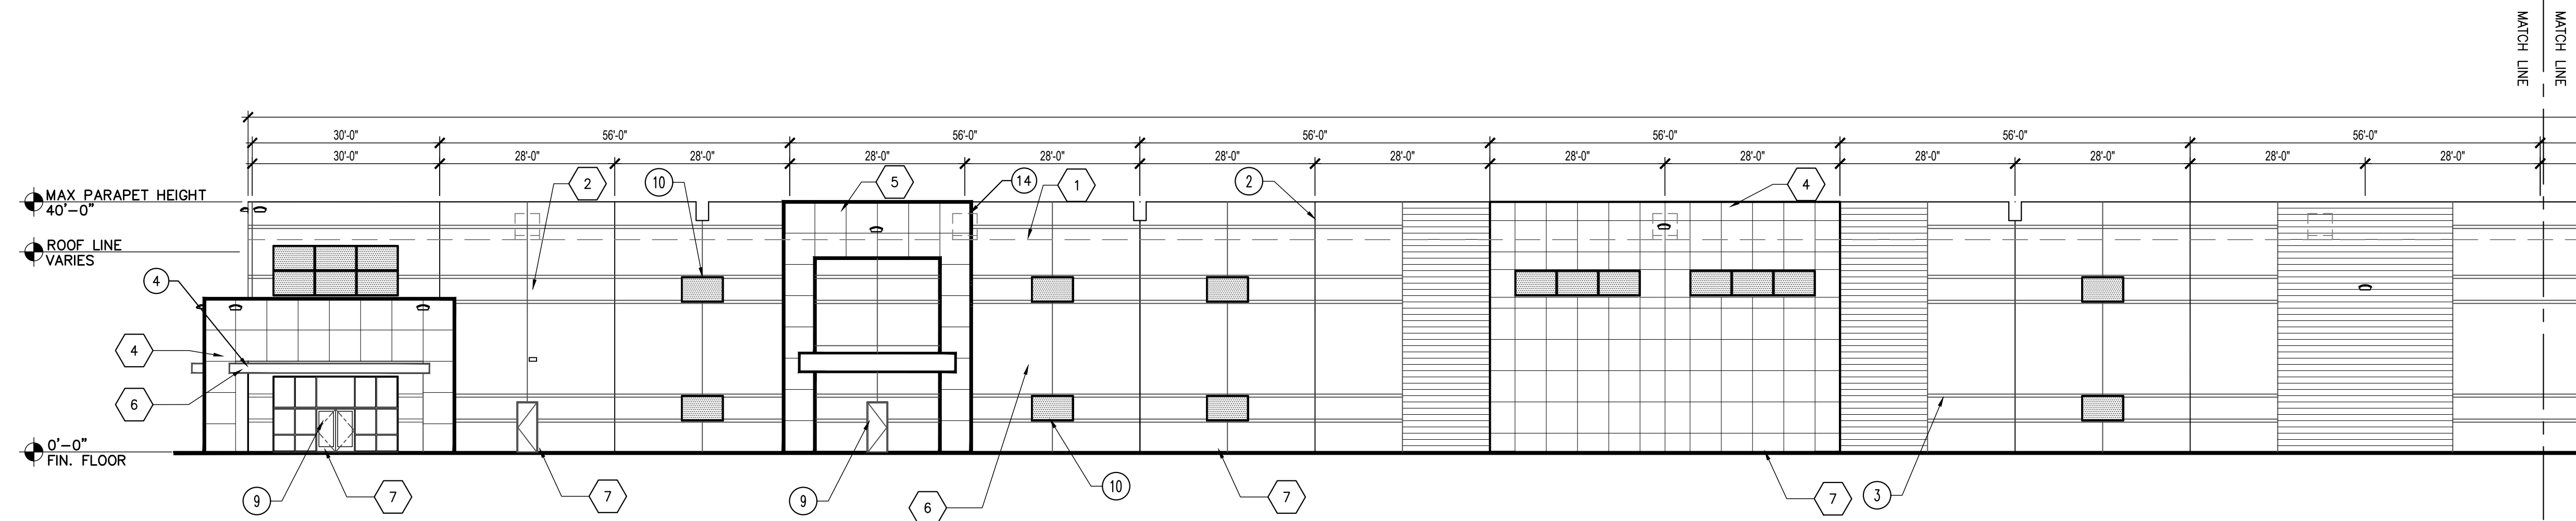


LEGEND

1. CONCRETE TILT-UP PANELS
2. STANDARD "V" SCORE LINE (3/4" DEEP)
3. 6" SCORE LINE (3/4" DEEP)
4. METAL ANGLE CANOPIES
5. CANTILEVER METAL CANOPIES FOR DOOR OPENINGS
6. DOCK WELL WITH 9' WIDE DOORS
7. BREAK OUT PANEL WITH MAIN DOOR, CONVERTS TO 4TH DOCK OR GRADE LEVEL ROLL-UP DOOR OPTION
8. 12' WIDE 14' HIGH ROLL-UP DOOR
9. STOREFRONT SYSTEM DOORS AND WINDOWS
10. FAUX WINDOWS
11. FIXED WINDOWS
12. ROOF DRAIN & OVERFLOW SCUPPER
13. LIGHTING
14. ROOF TOP MECHANICAL UNIT BEYOND
15. HOLLOW METAL SERVICE DOOR

MATERIAL & COLOR SCHEDULE

% COLOR	COLORS	TAG	MATERIAL & COLOR DESCRIPTION
		1	FIELD 1 - PPG0994-2 PITTSBURGH GRAY / TILT PANEL
		2	ACCENT 1 - PPG0994-4 HIPPOPOTAMUS / TILT PANEL
		3	ACCENT 2 - PPG0994-6 HUSKY GRAY / TILT PANEL
		4	ACCENT 3 - PPG1160-4 KALEIDOSCOPE / TILT PANEL
		5	ACCENT 4 - PPG1160-6 CHINESE PORCELAIN TILT PANEL
		6	DOOR & ENTRY METAL CANOPIES - CLEAR ANODIZED
		7	ANODIZED ALUMINUM STOREFRONT SYSTEM
		8	
		9	
		10	

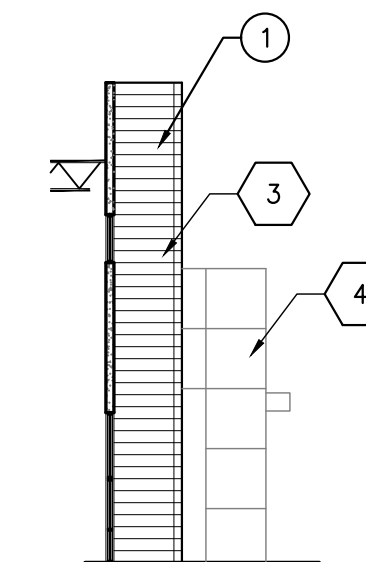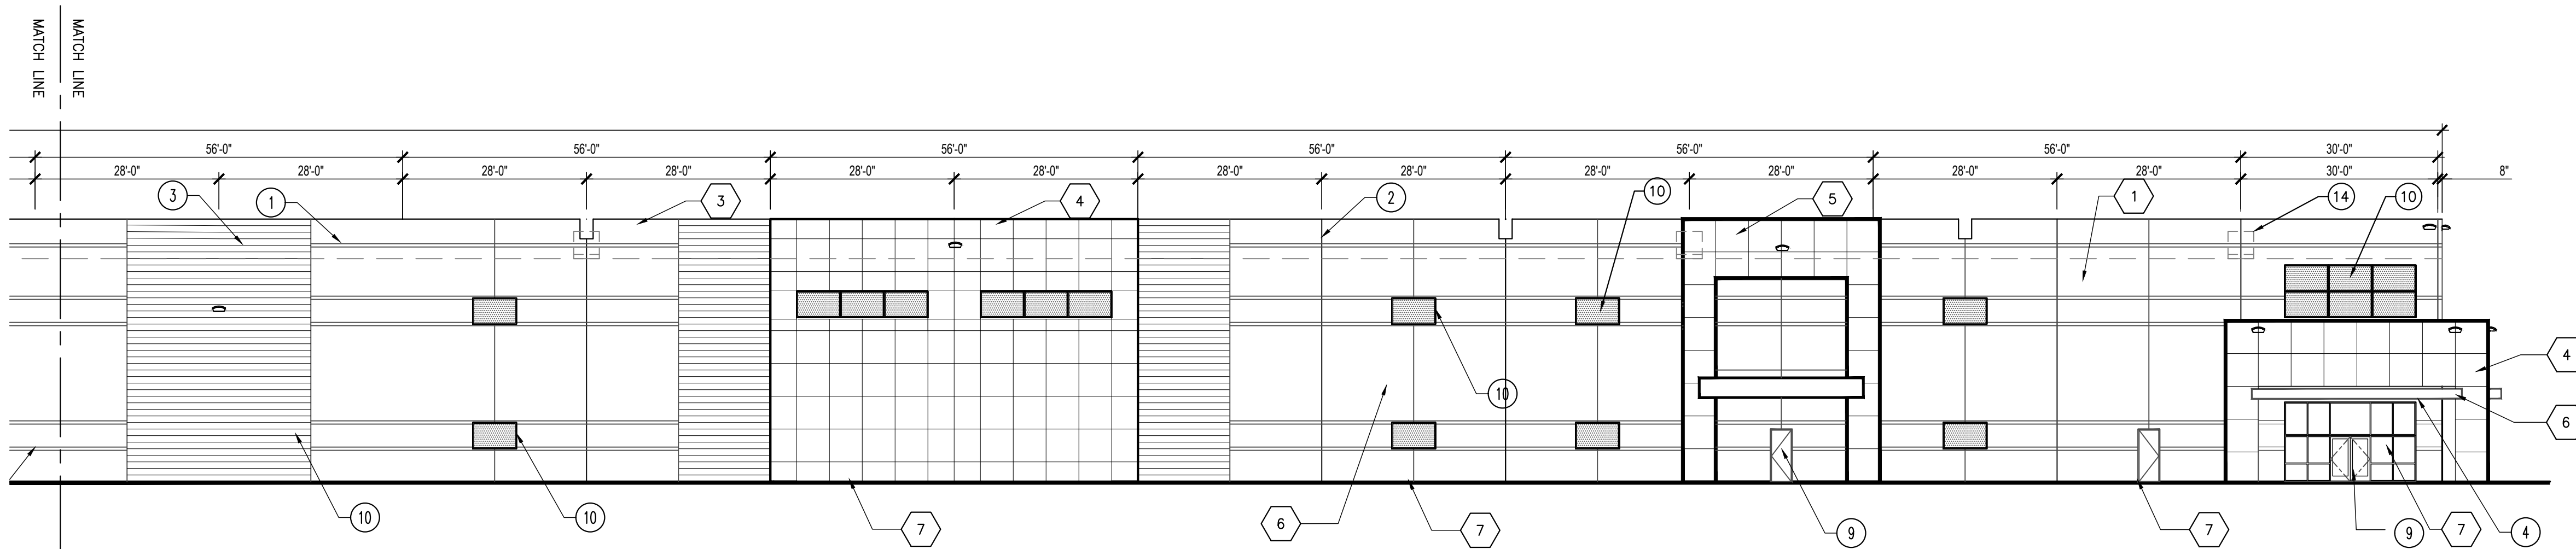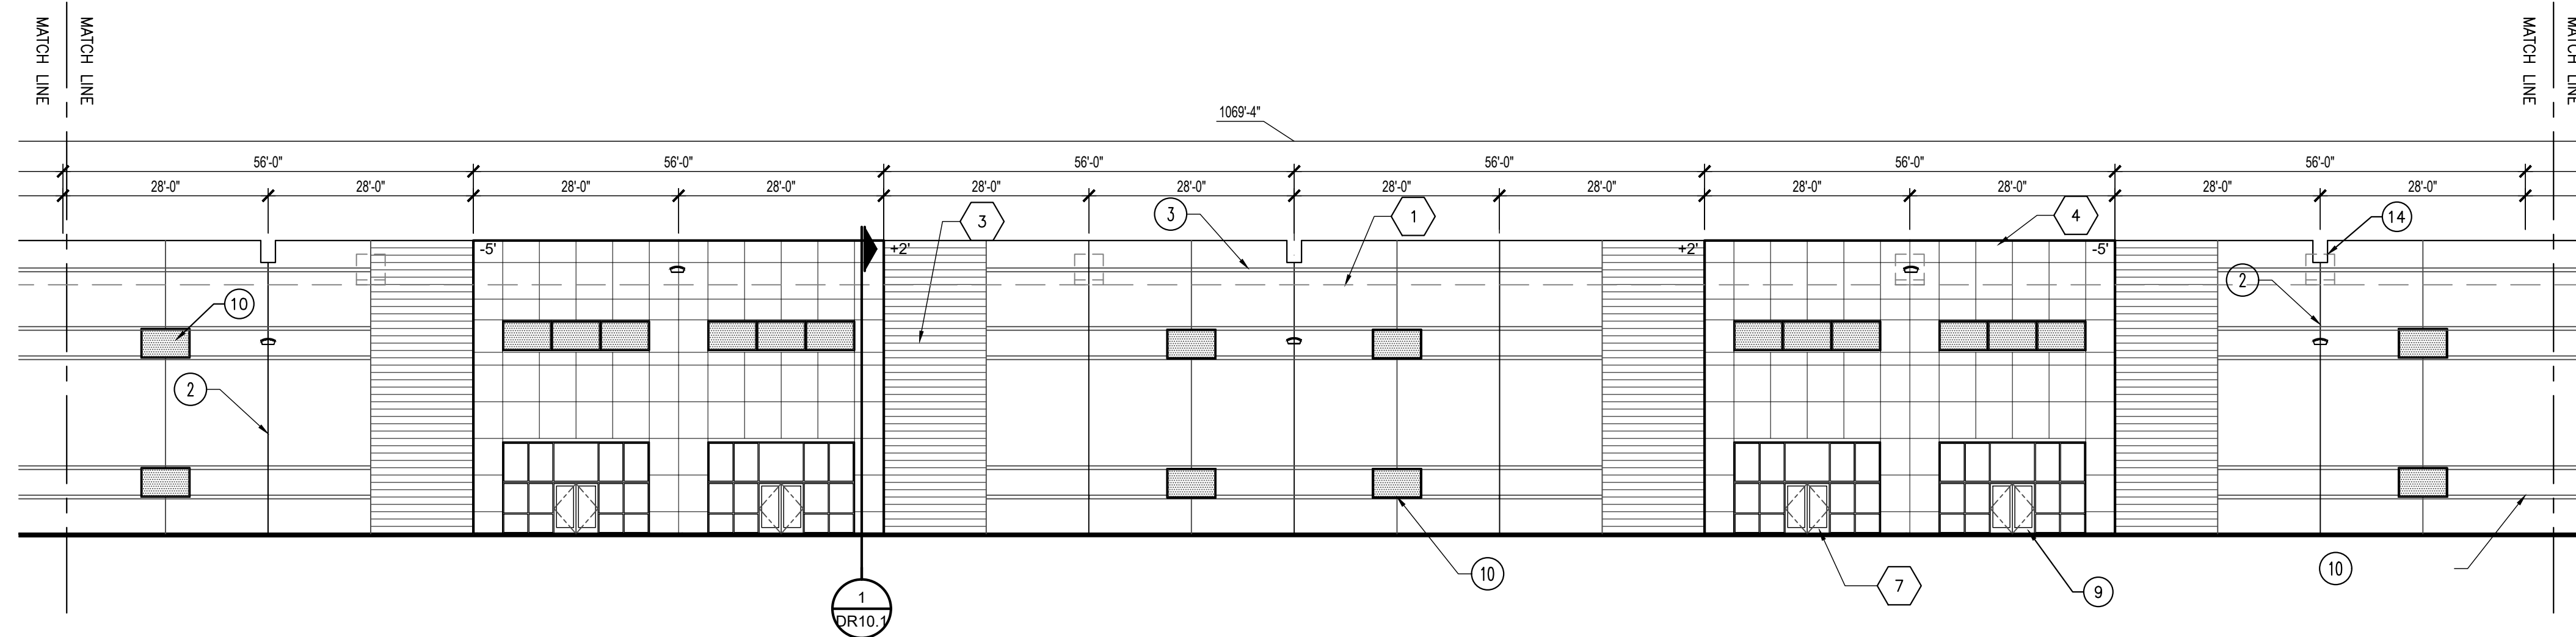

BUILDING "E" EAST ELEVATION
SCALE: 1/16" = 1'-0"

ELEVATION @ FRONT WALL RECESS
SCALE: 1/16" = 1'-0"



Andrews Design Group, Inc.

ARCHITECTURE

PLANNING

INTERIORS

PROJECT MANAGEMENT

CV MESA PECOS INDUSTRIAL PARK
7839 E. PECOS ROAD
MESA, ARIZONA


1095 W. RIO SALADO PKWY, SUITE 203 TEMPE, AZ 85281


ADG A1321

No:	DATE:	REVISIONS:
1		
2		
3		

DR10.1


DATE: 06/12/2022

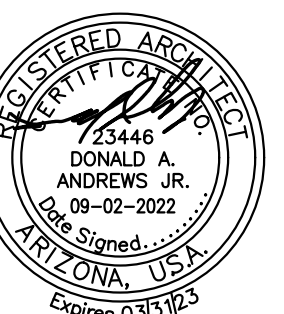

 

SPLIT-FACE ACCENTS ARE TYPICAL AT 8' HIGH PERIMETER WALL, INWARD FACING SIDE ONLY

DATE: 06/12/2022


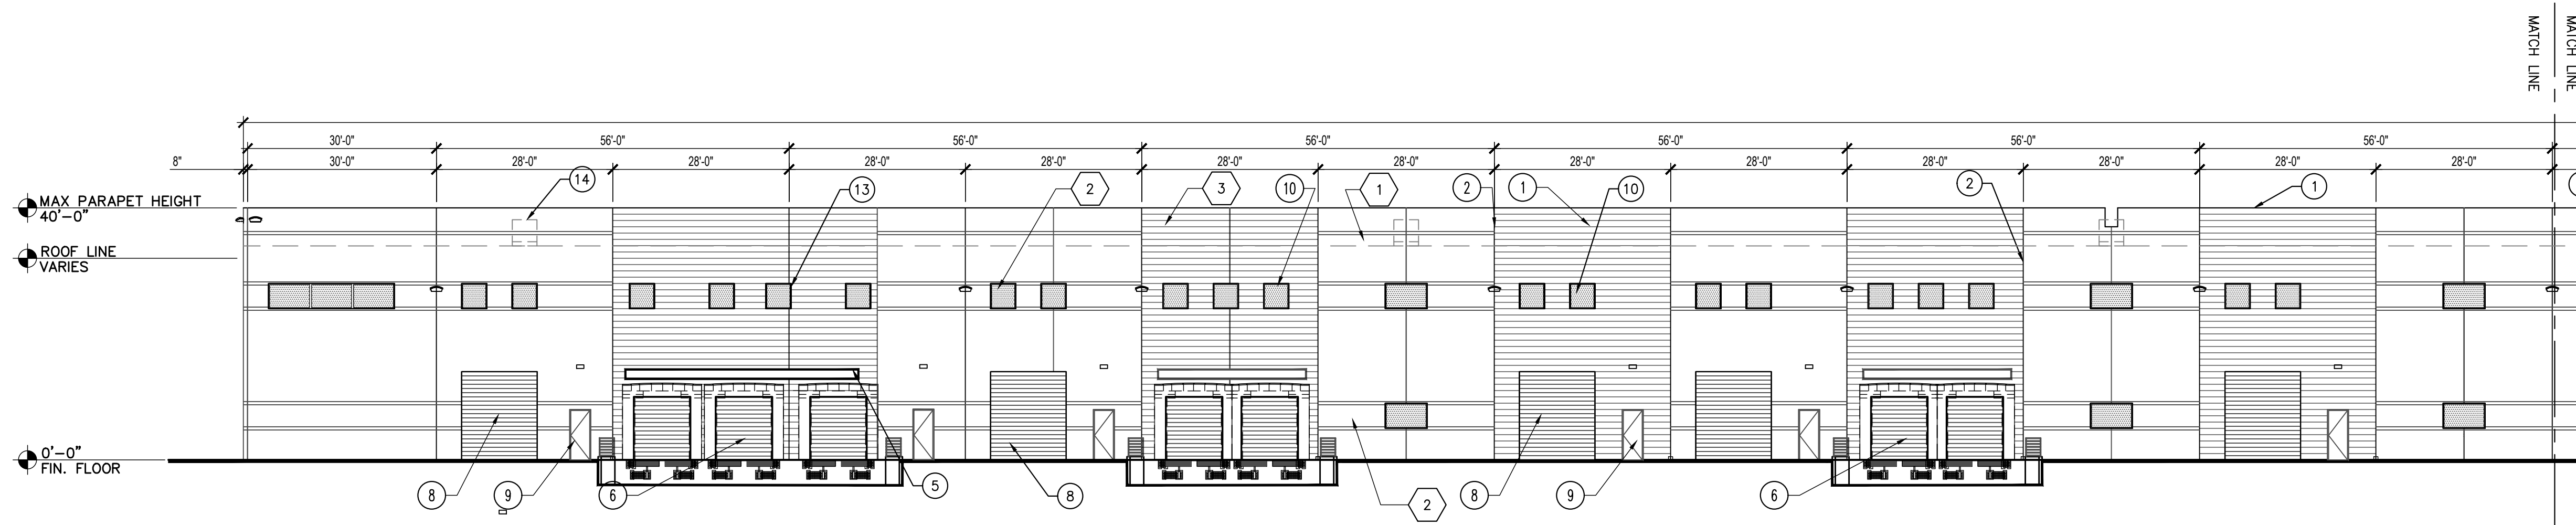


LEGEND

1. CONCRETE TILT-UP PANELS
2. STANDARD "V" SCORE LINE (3/4" DEEP)
3. 6" SCORE LINE (3/4" DEEP)
4. METAL ANGLE CANOPIES
5. CANTILEVER METAL CANOPIES FOR DOOR OPENINGS
6. DOCK WELL WITH 9' WIDE DOORS
7. BREAK OUT PANEL WITH MAN DOOR, CONVERTS TO 4TH DOCK OR GRADE LEVEL ROLL-UP DOOR OPTION
8. 12' WIDE 14' HIGH ROLL-UP DOOR
9. STOREFRONT SYSTEM DOORS AND WINDOWS
10. FAUX WINDOWS
11. FIXED WINDOWS
12. ROOF DRAIN & OVERFLOW SCUPPER
13. LIGHTING
14. ROOF TOP MECHANICAL UNIT BEYOND
15. HOLLOW METAL SERVICE DOOR

MATERIAL & COLOR SCHEDULE

% COLOR	COLORS	TAG	MATERIAL & COLOR DESCRIPTION
		1	FIELD 1 - PPG0994-2 PITTSBURGH GRAY / TILT PANEL
		2	ACCENT 1 - PPG0994-4 HIPPOPOTAMUS / TILT PANEL
		3	ACCENT 2 - PPG0994-6 HUSKY GRAY / TILT PANEL
		4	ACCENT 3 - PPG1160-4 KALEIDOSCOPE / TILT PANEL
		5	ACCENT 4 - PPG1160-6 CHINESE PORCELAIN TILT PANEL
		6	DOOR & ENTRY METAL CANOPIES - CLEAR ANODIZED
		7	ANODIZED ALUMINUM STOREFRONT SYSTEM
		8	
		9	
		10	

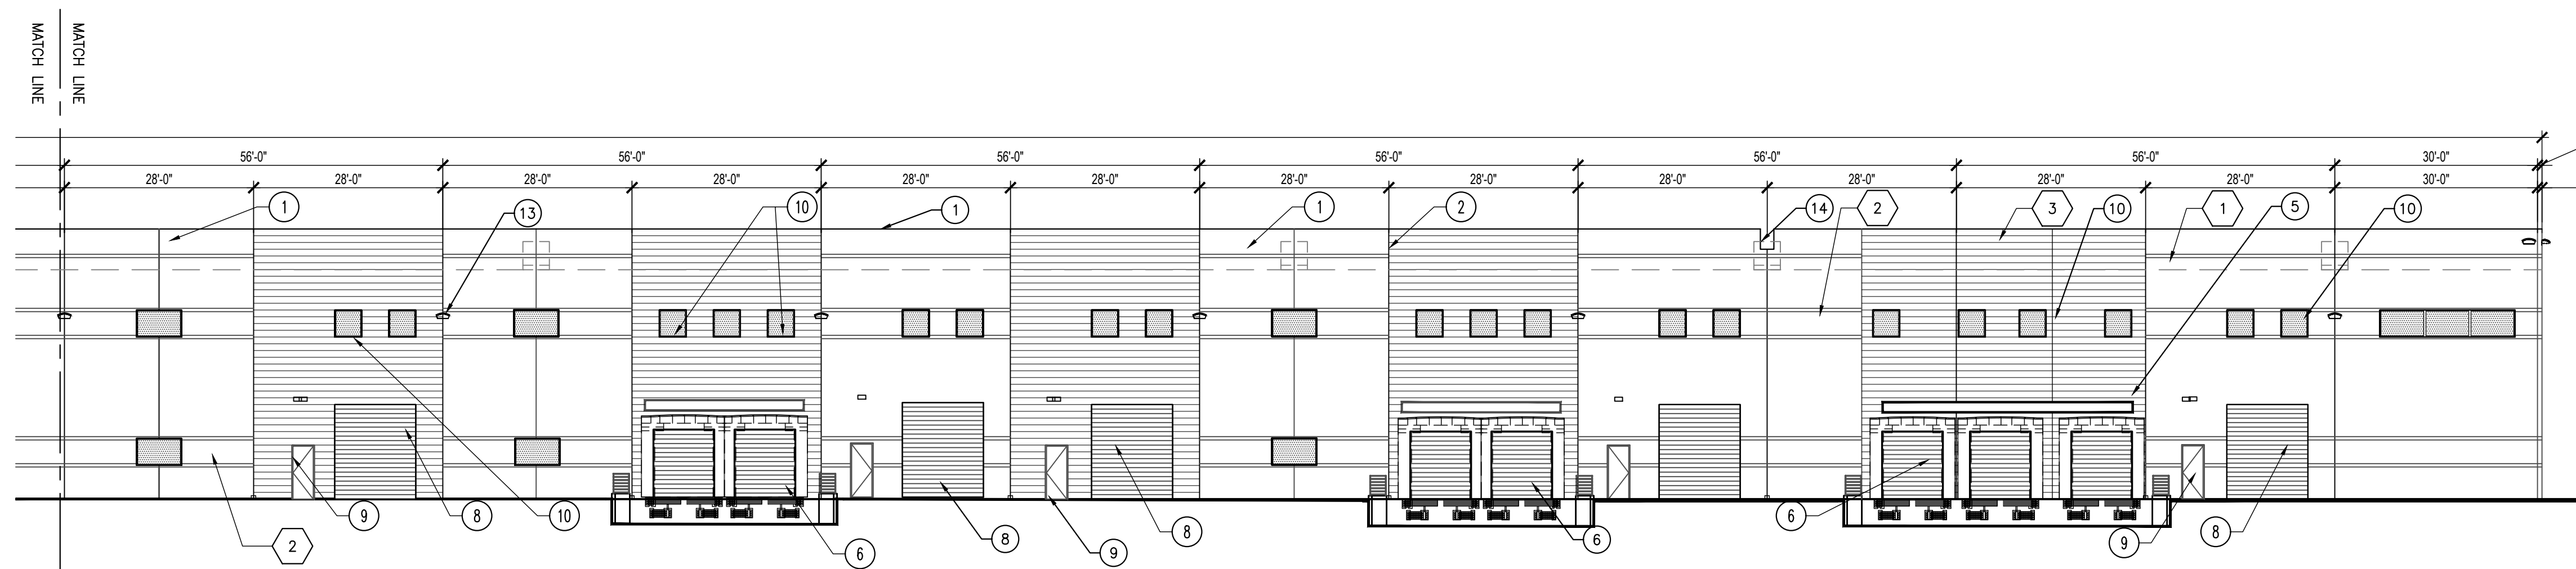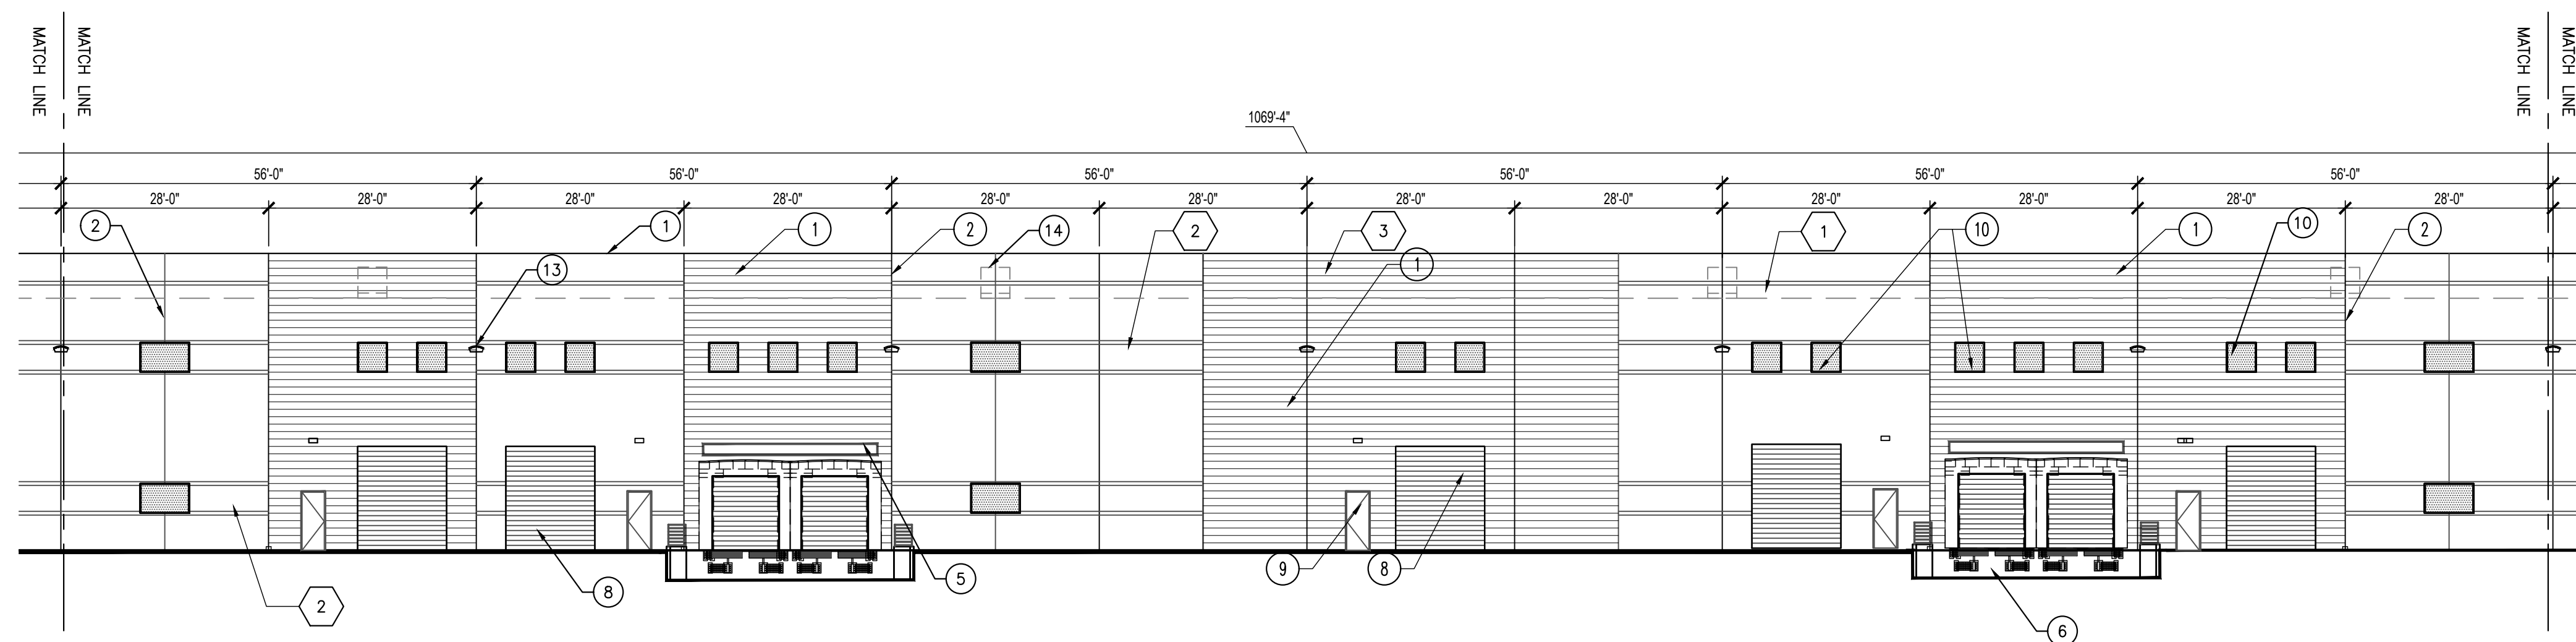

BUILDING "E" WEST ELEVATION
SCALE: 1/16" = 1'-0"



Andrews Design Group, Inc.

ARCHITECTURE

PLANNING

INTERIORS

PROJECT MANAGEMENT

CV MESA PECOS INDUSTRIAL PARK
7839 E. PECOS ROAD
MESA, ARIZONA


1095 W. RIO SALADO PKWY, SUITE 203 TEMPE, AZ 85281

ADG A1321


No:	DATE:	REVISIONS:
1		
2		
3		

DR10.3


DATE: 06/12/2022

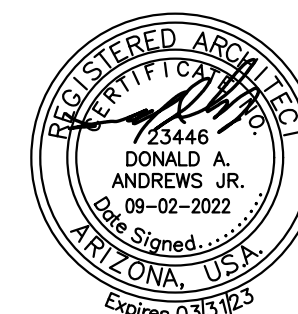


BLDG E - MATERIAL & COLOR SCHEDULE					
% FRONT	% BACK	% SIDES	TAG	MATERIAL & COLOR DESCRIPTION	
23%	0%	5%	①	FACADE - 3: CONC. TILT PANEL COLOR: PPG1160-4 (KALEIDOSCOPE)	
6%	18%	19%	②	FACADE - 2: CONC. TILT PANEL COLOR: PPG0994-6 (HUSKY GRAY)	
41%	49%	44%	③	FACADE - 1: CONC. TILT PANEL MAIN COLOR: PPG0994-2 (PITTSBURGH GRAY) ACCENT COLOR: PPG0994-4 (HIPPOPOTAMUS)	
17%	16%	27%	④	FACADE - 4: CONC. TILT PANEL COLOR: PPG1160-6 (CHINESE PORCELAIN)	
0%	14%	1%	⑤	OVERHEAD AND HOLLOW METAL DOORS	
13%	3%	5%	⑥	GLAZING	

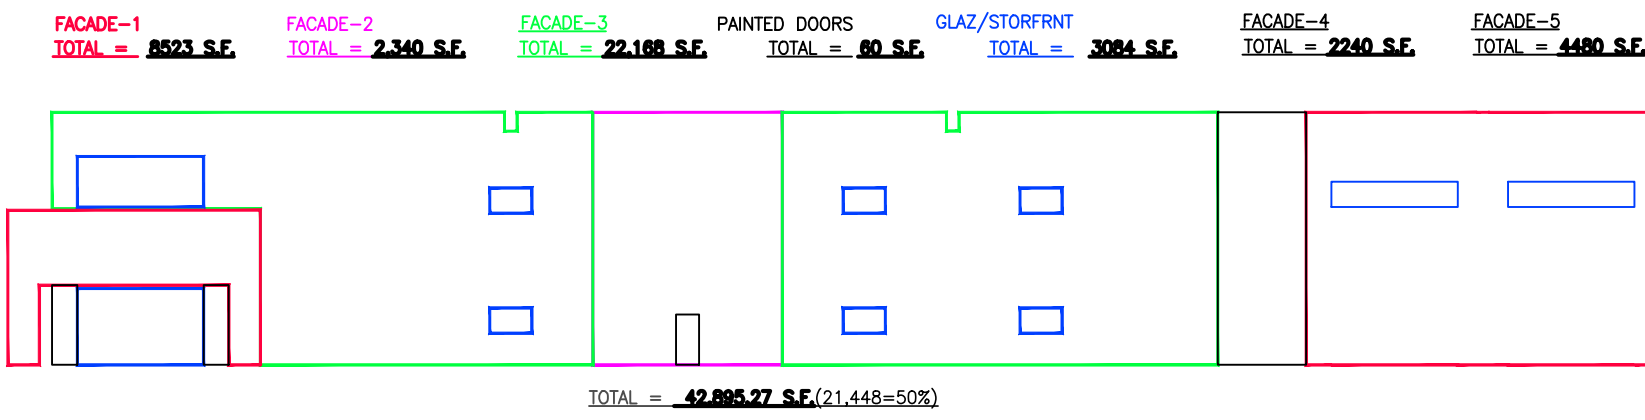


BUILDING "E" FRONT ELEVATION
SCALE: NTS

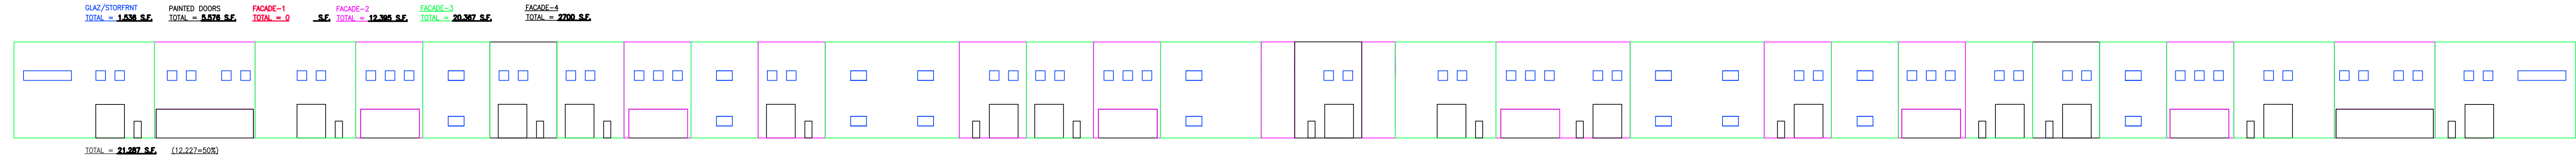

BUILDING "E" REAR ELEVATION
SCALE: NTS

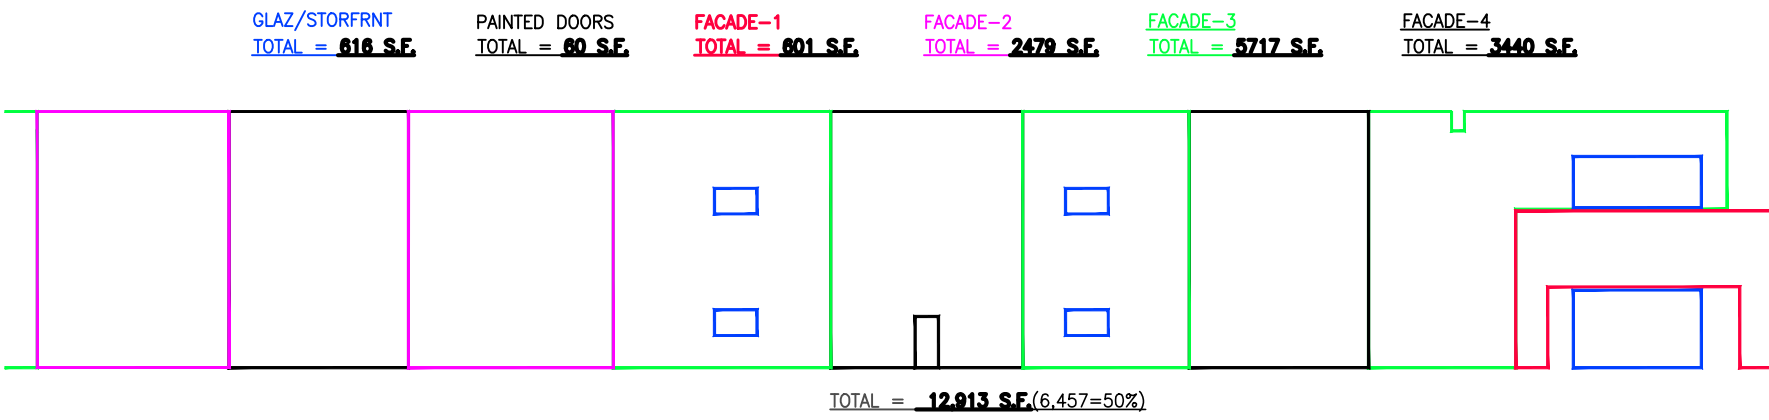

BUILDING "E" LEFT SIDE ELEVATION
SCALE: NTS

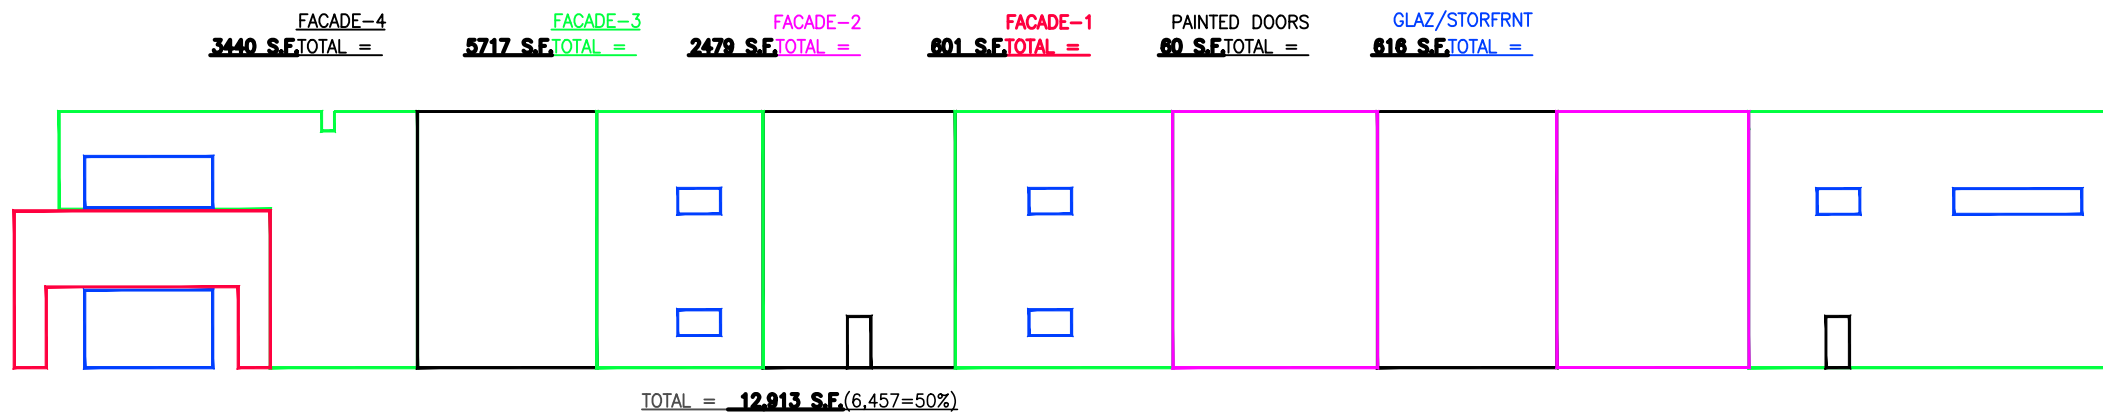

BUILDING "E" RIGHT SIDE ELEVATION
SCALE: NTS

ELEVATION PERCENTAGE WORKSHEET

ADG A1321


CV MESA PECOS INDUSTRIAL PARK
7839 E. PECOS ROAD
MESA, ARIZONA

1095 W. RIO SALADO PKWY, SUITE 203 TEMPE, AZ 85281

No:	DATE:	REVISIONS:
①		
②		
③		

DR10.4

DATE: 06/12/2022

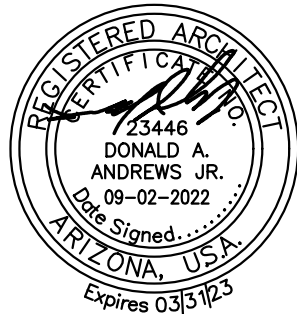


Andrews Design Group, Inc.

ARCHITECTURE


PLANNING

INTERIORS


PROJECT MANAGEMENT

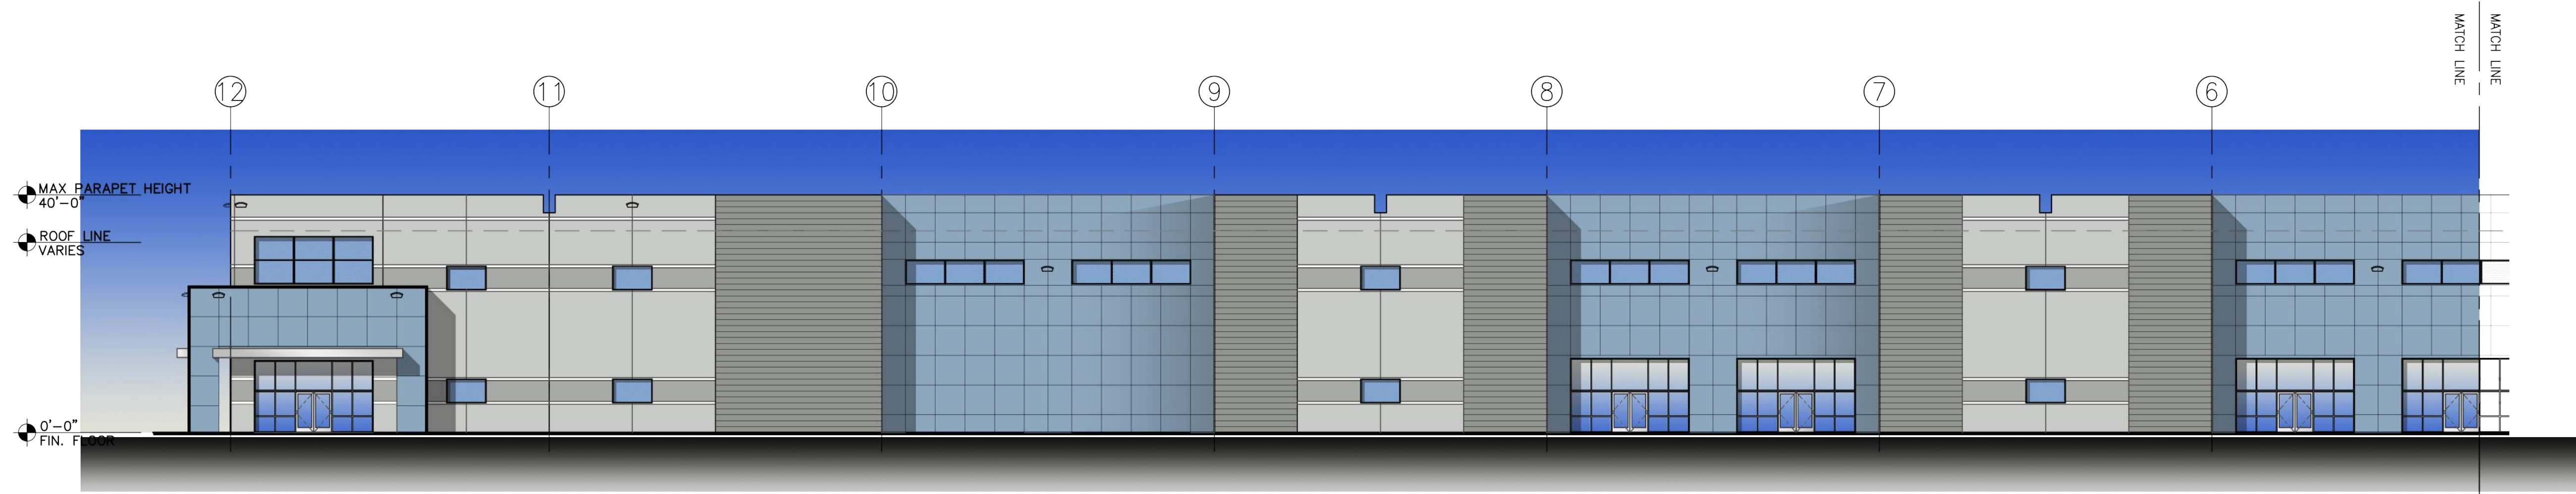

BUILDING "A" WEST ELEVATION
SCALE: 1/16" = 1'-0"

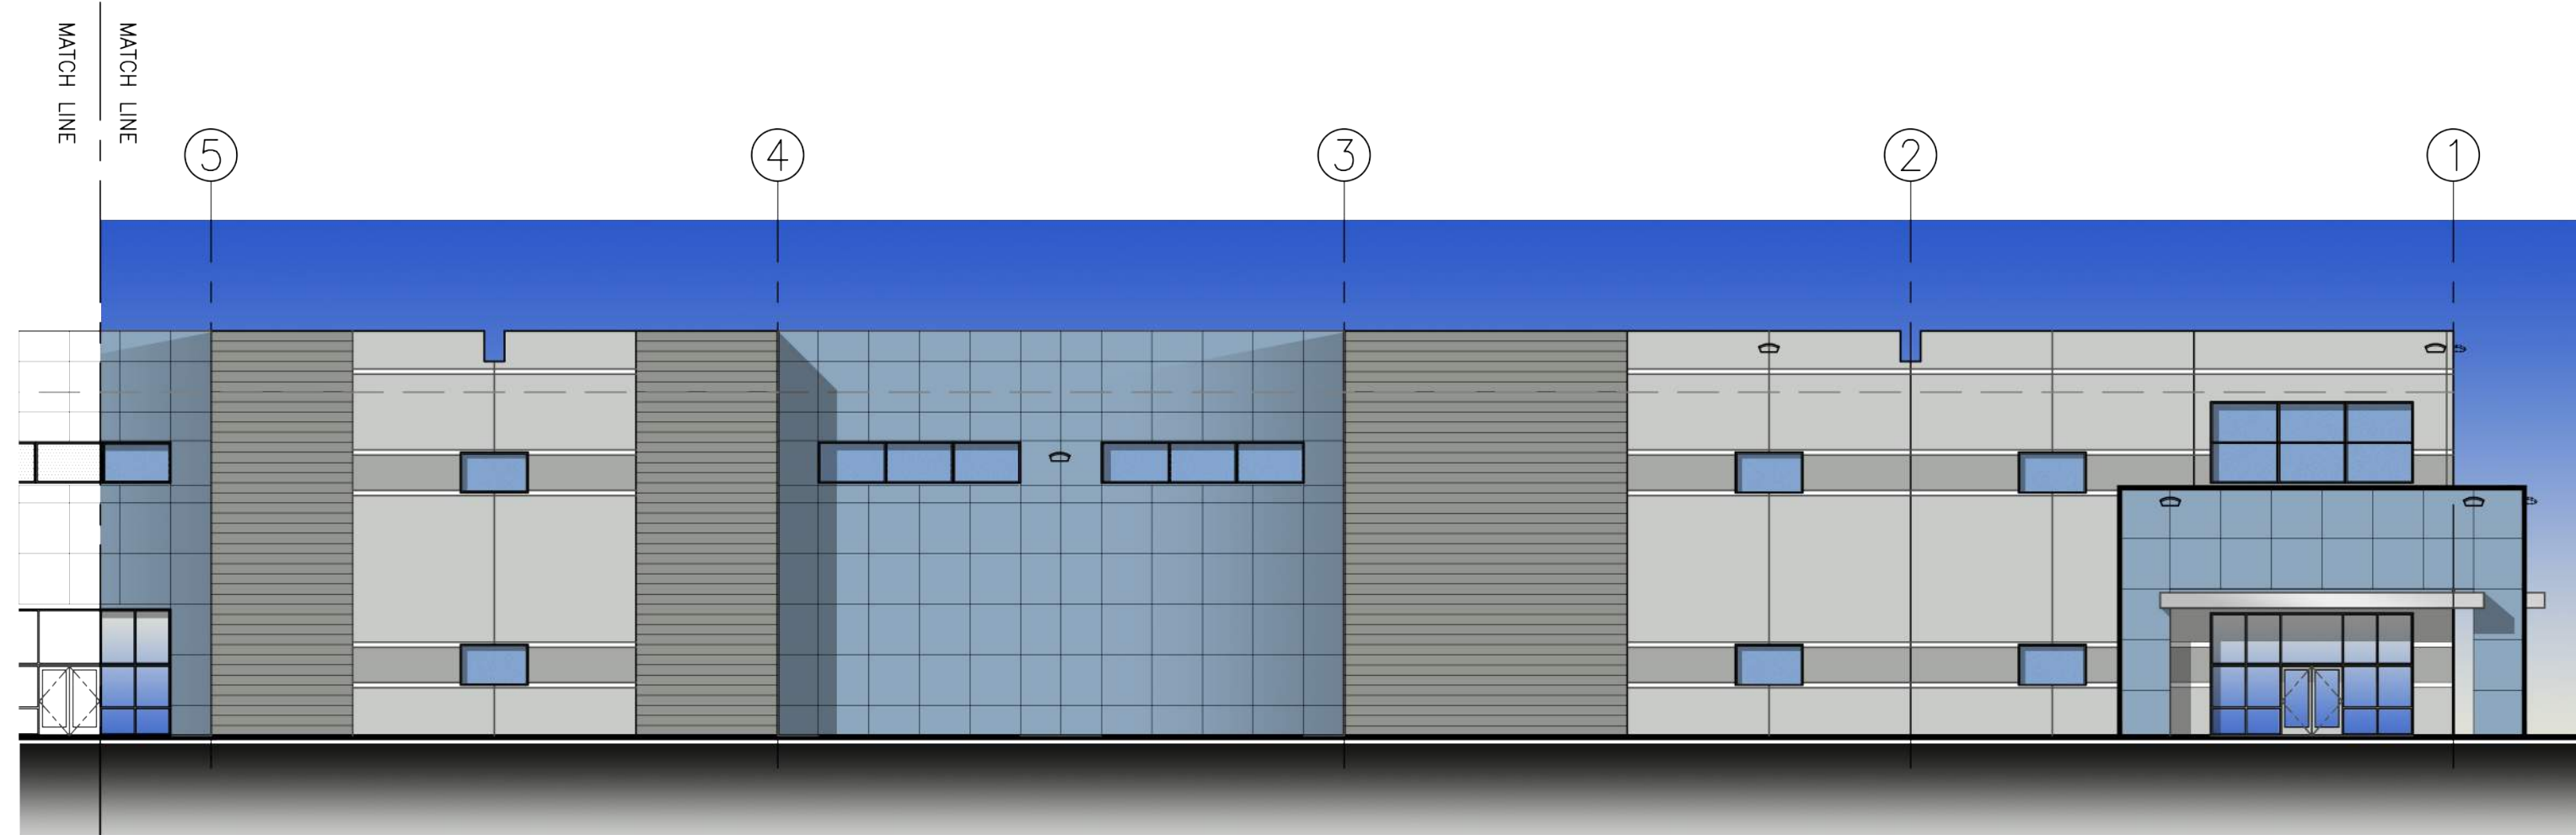


BUILDING "A" WEST ELEVATION
SCALE: 1/16" = 1'-0"

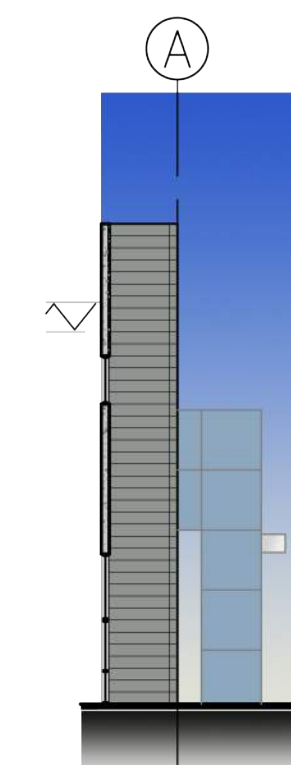


SECTION @ GRIDLINE 3, 7 & 9
SCALE: 1/16" = 1'-0"

COLORS & MATERIALS	
1	FIELD 1 - PPG0994-2 PITTSBURGH GRAY TILT PANEL
2	ACCENT 1 - PPG0994-4 HIPPOPOTAMUS TILT PANEL
3	ACCENT 2 - PPG0994-6 HUSKY GRAY TILT PANEL
4	ACCENT 3 - PPG180-4 KALEIDOSCOPE TILT PANEL
5	ACCENT 4 - PPG180-6 CHINESE PORCELAIN TILT PANEL
6	CLEAR ANODIZED ALUMINUM STOREFRONT SYSTEM
7	METAL CANOPY - CLEAR ANODIZED ALUMINUM FINISH

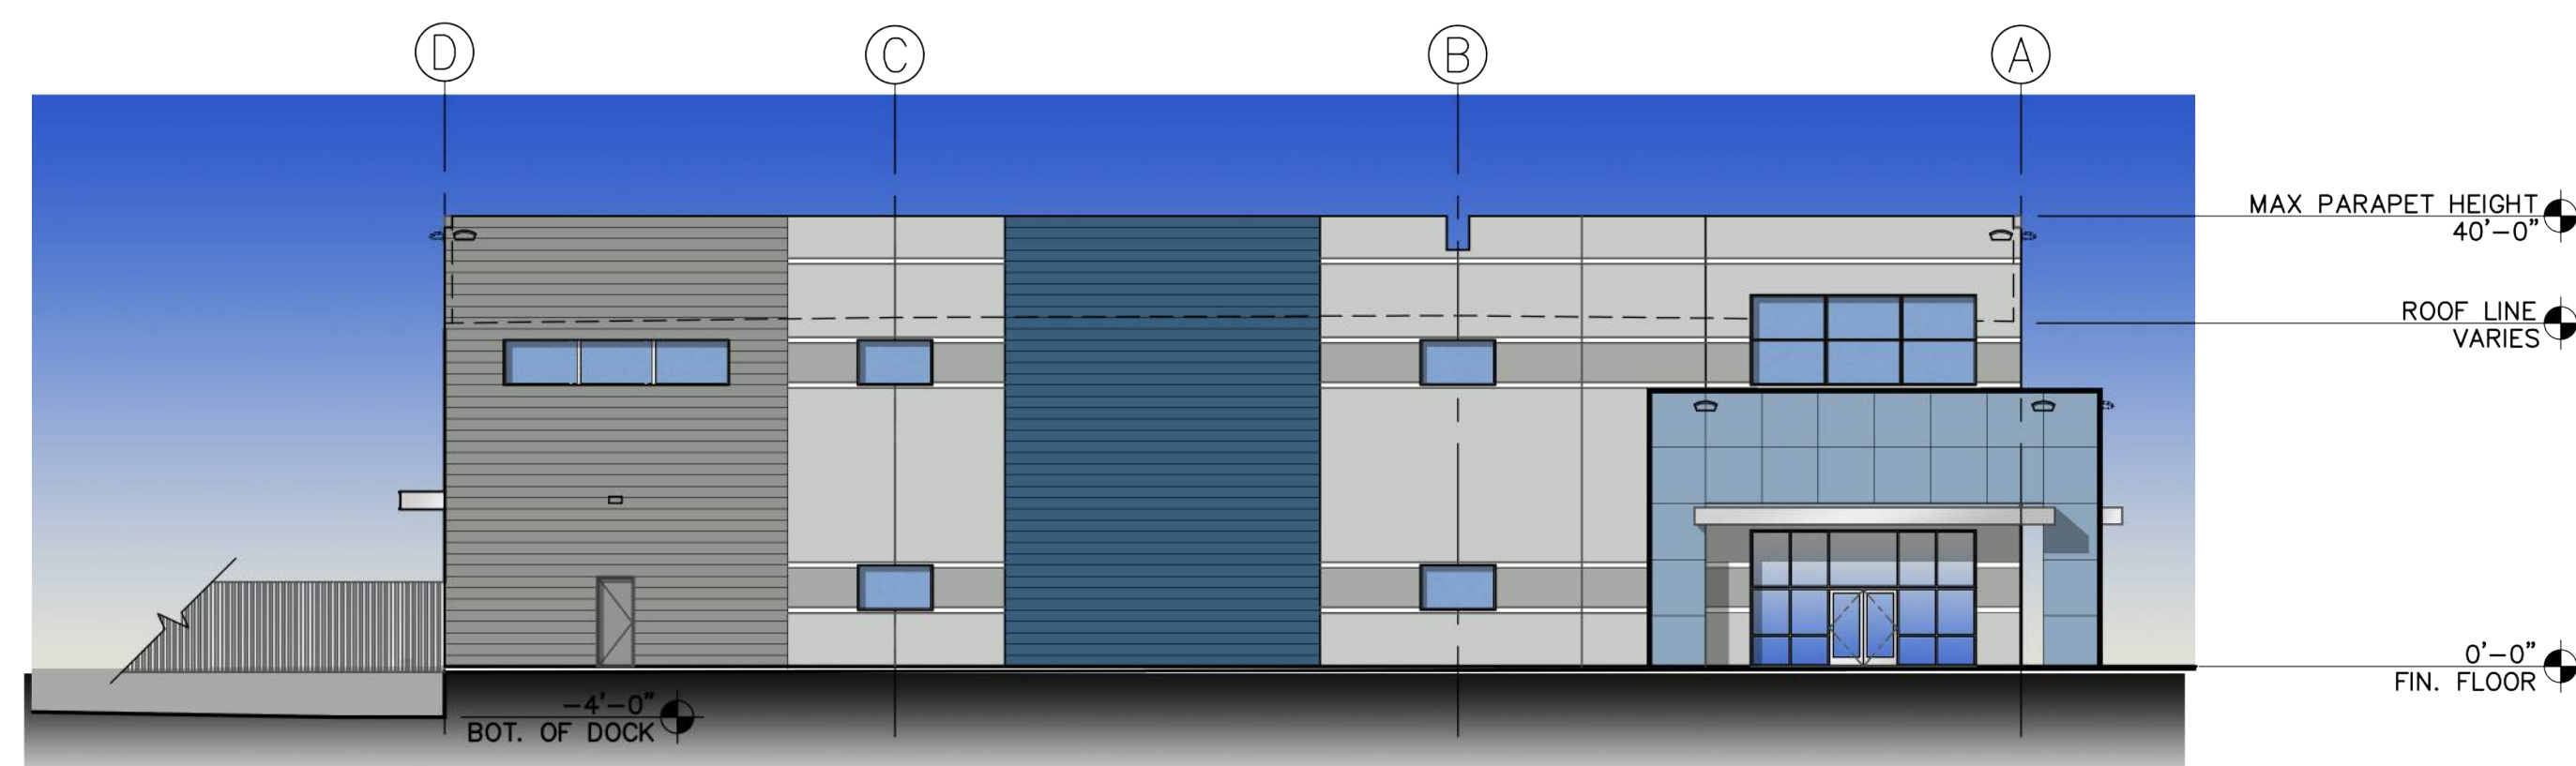

BUILDING "A" NORTH ELEVATION
SCALE: 1/16" = 1'-0"

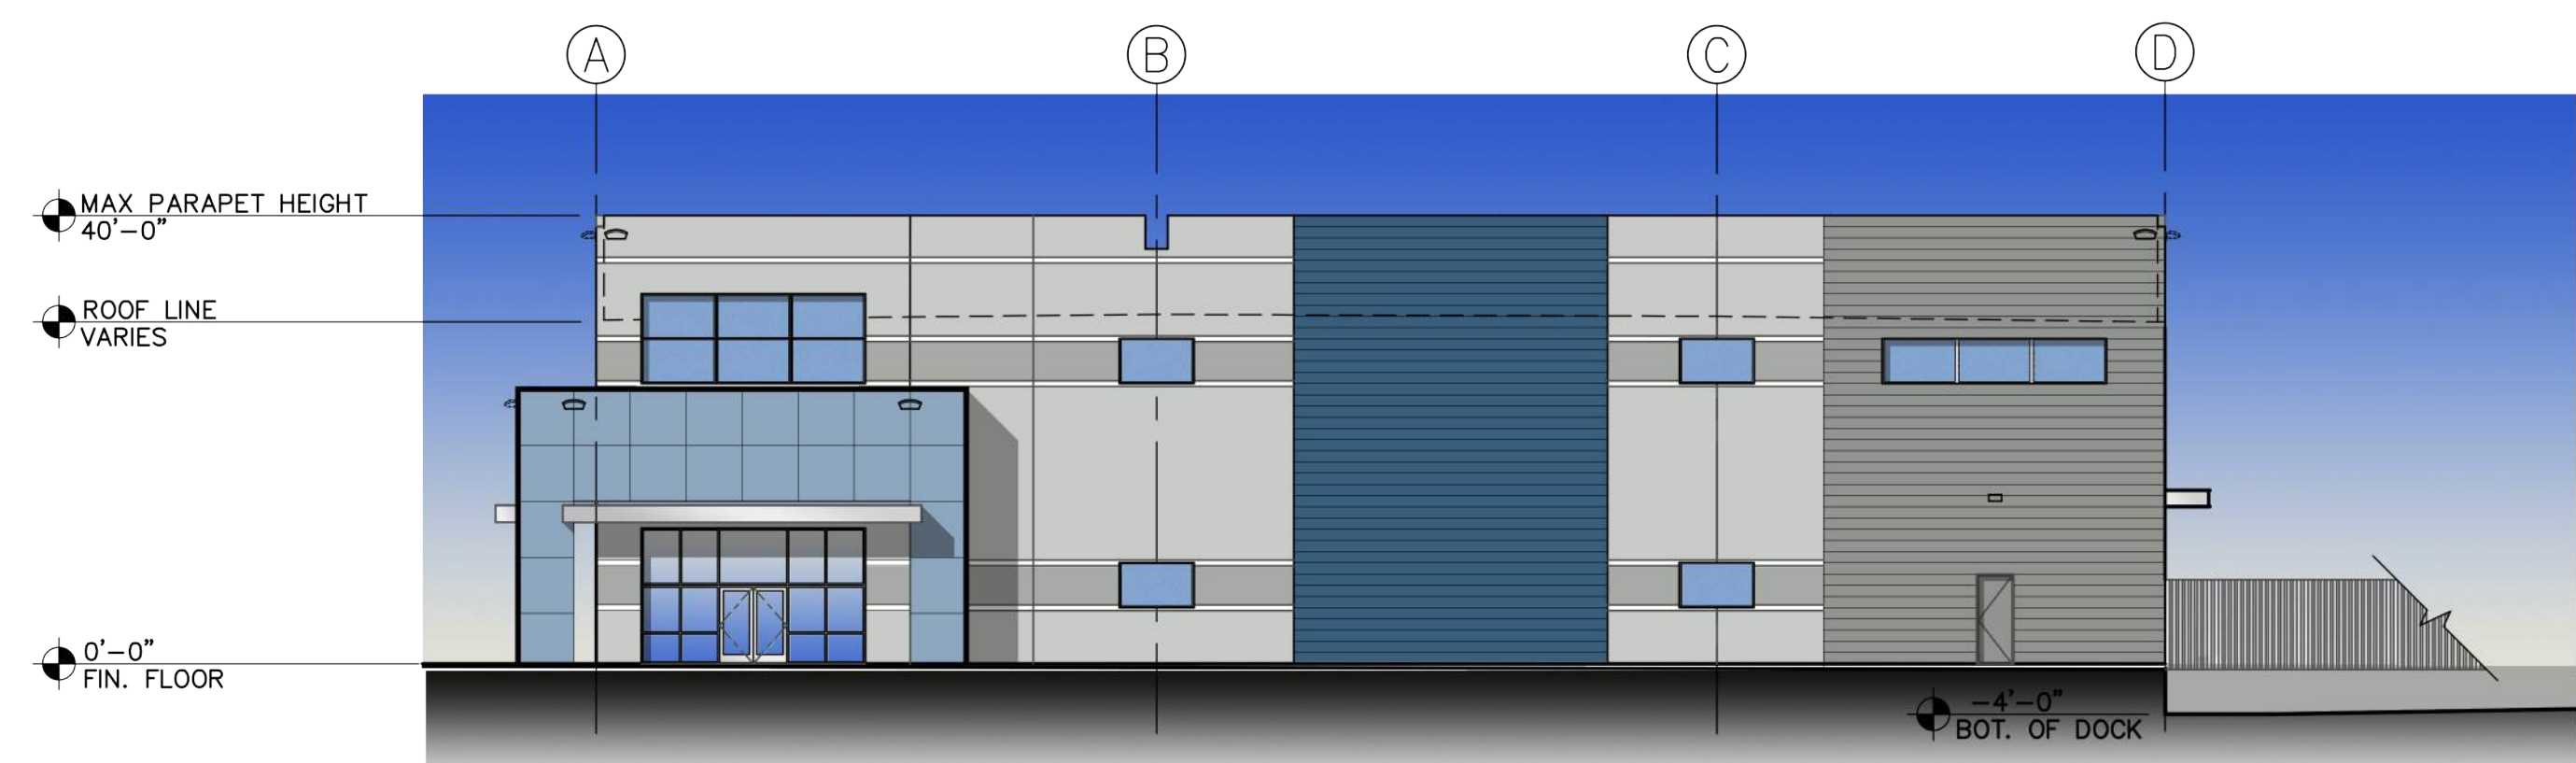

BUILDING "A" SOUTH ELEVATION
SCALE: 1/16" = 1'-0"



Andrews Design Group, Inc.

ARCHITECTURE

PLANNING

INTERIORS

PROJECT MANAGEMENT

CV MESA PECOS INDUSTRIAL PARK
7839 E. PECOS ROAD
MESA, ARIZONA

1095 W. RIO SALADO PKWY, SUITE 203 TEMPE, AZ 85281

ADG A1321

No:	DATE:	REVISIONS:
1		
2		
3		

DR6.1C


DATE: 06/12/2022





BUILDING "A" EAST ELEVATION


SCALE: 1/16" = 1'-0"

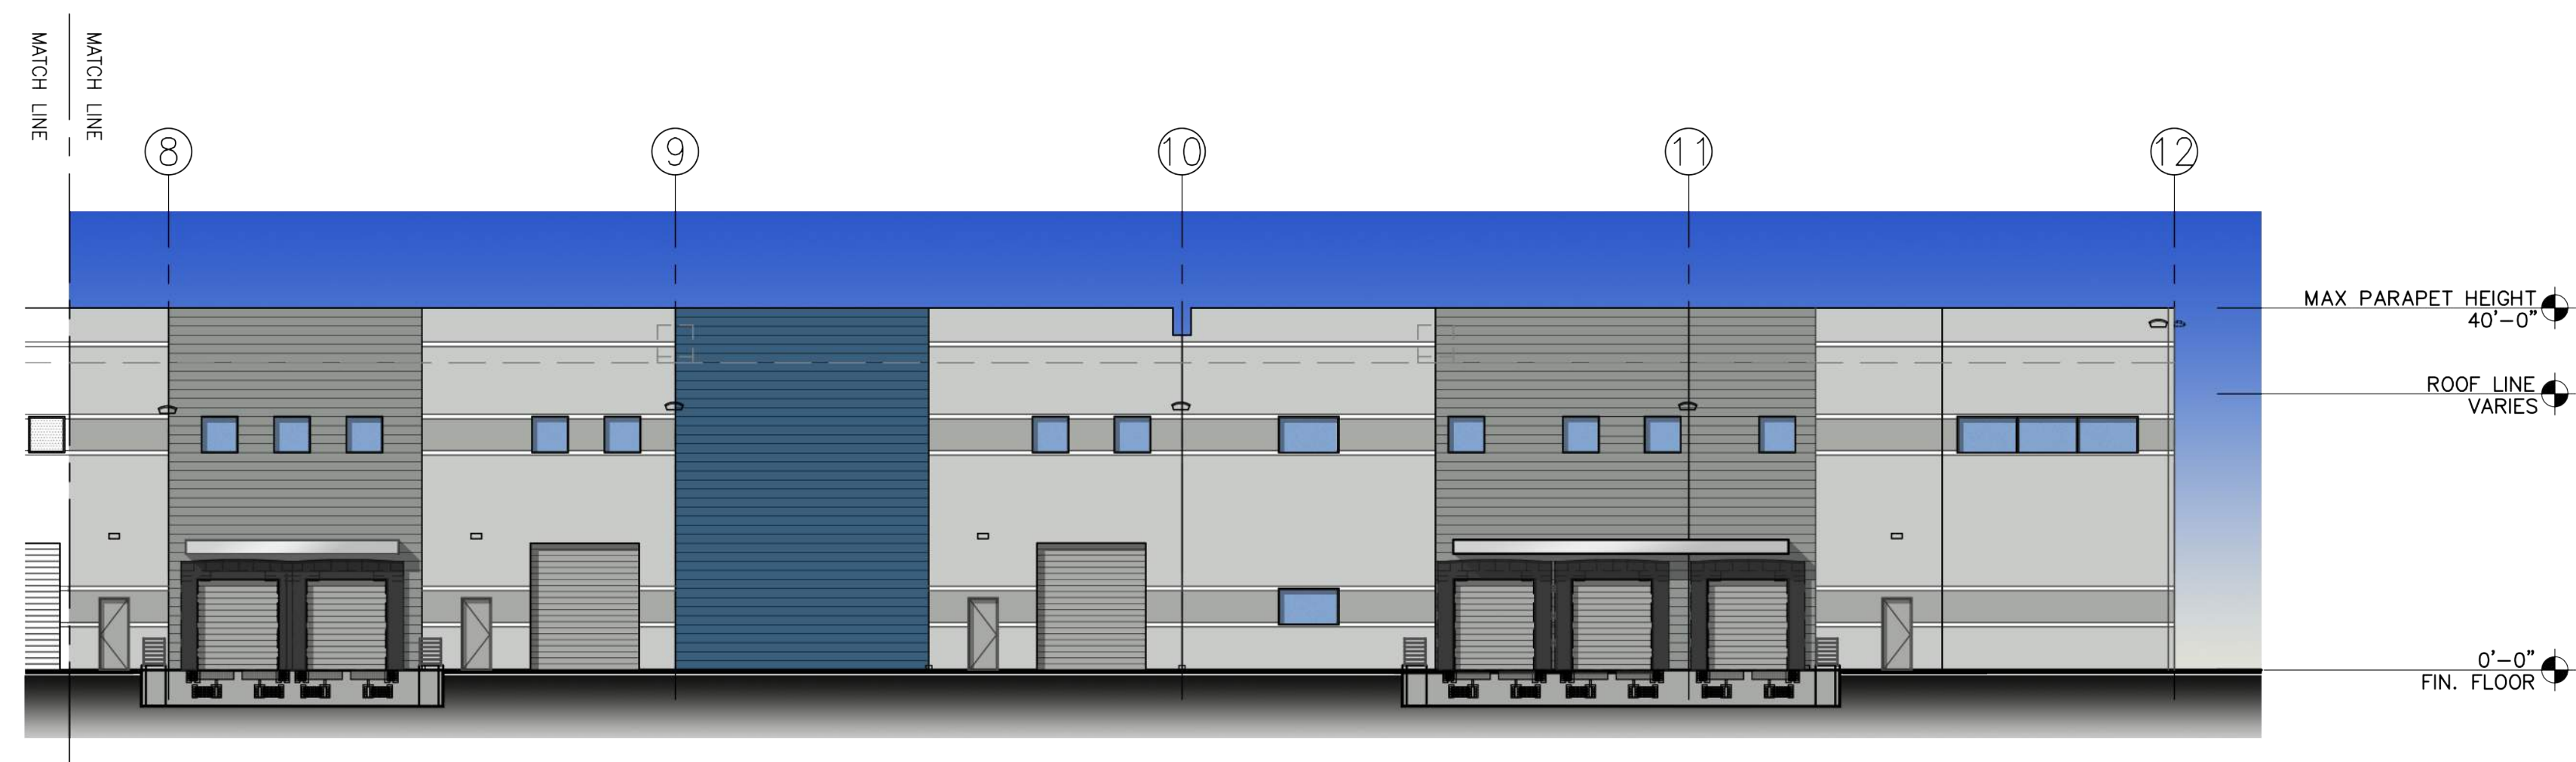

BUILDING "A" EAST ELEVATION

SCALE: 1/16" = 1'-0"

COLORS & MATERIALS	
1	FIELD 1 - PPG0994-2 PITTSBURGH GRAY TILT PANEL
2	ACCENT 1 - PPG0994-4 HIPPOPOTAMUS TILT PANEL
3	ACCENT 2 - PPG0994-6 HUSKY GRAY TILT PANEL
4	ACCENT 3 - PPG1160-4 KALEIDOSCOPE TILT PANEL
5	ACCENT 4 - PPG1160-6 CHINESE PORCELAIN TILT PANEL
6	CLEAR ANODIZED ALUMINUM STOREFRONT SYSTEM
7	METAL CANOPY - CLEAR ANODIZED ALUMINUM FINISH

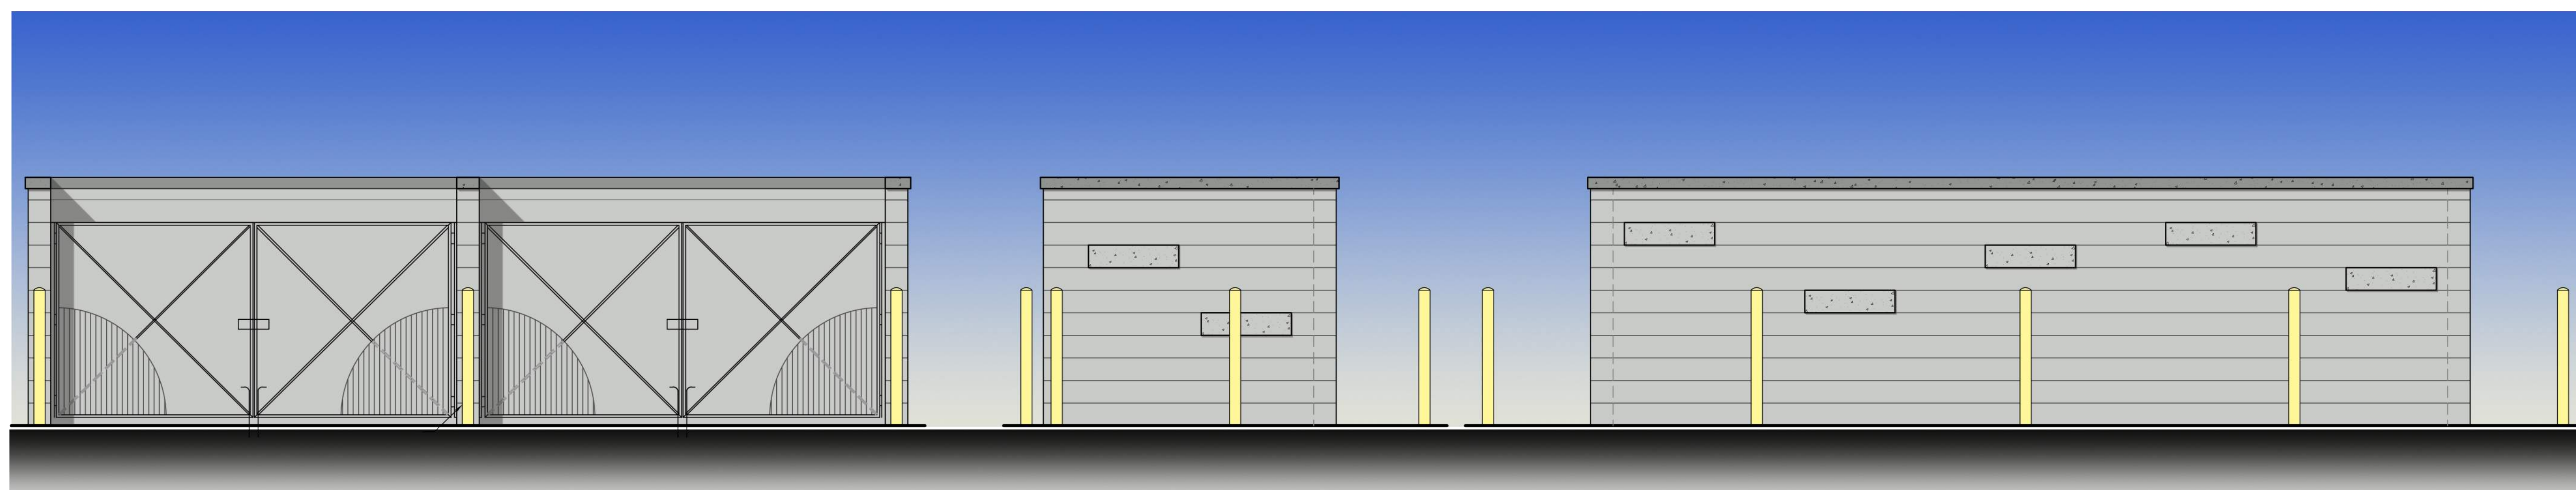

TRASH ENCLOSURE ELEVATIONS

SCALE: 3/8" = 1'-0"

SEE SHEETS DR6.2 AND SP6 FOR ADDITIONAL INFORMATION



Andrews Design Group, Inc.

ARCHITECTURE

PLANNING

INTERIORS

PROJECT MANAGEMENT

CV MESA PECOS INDUSTRIAL PARK
7839 E. PECOS ROAD
MESA, ARIZONA

ADG A1321


No:	DATE:	REVISIONS:
1		
2		
3		

DR6.2C


DATE: 05/12/2022




1095 W. RIO SALADO PKWY., SUITE 203 TEMPE, AZ 85281

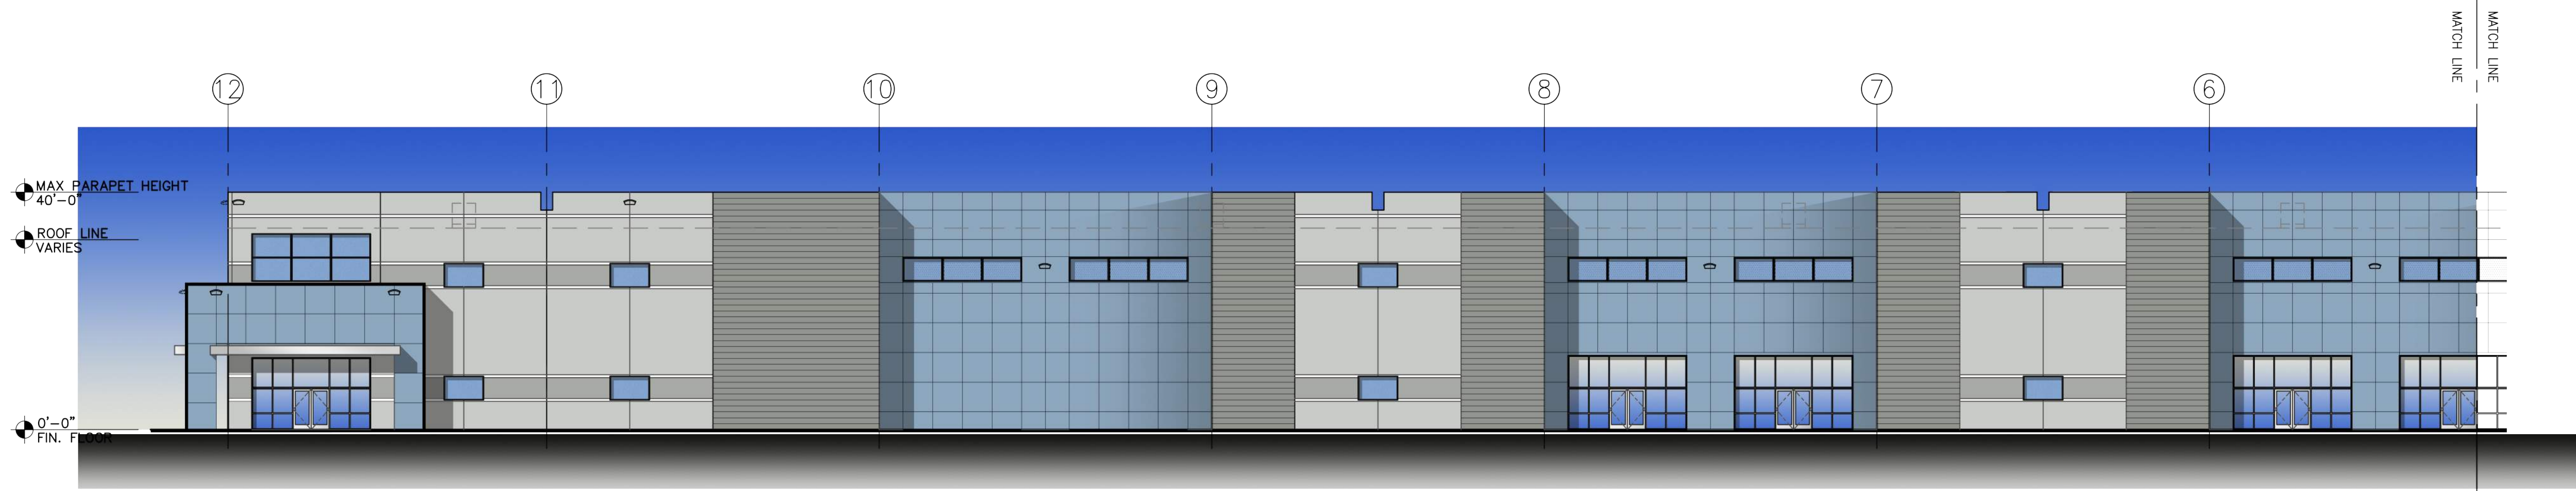

BUILDING "B" EAST ELEVATION
SCALE: 1/16" = 1'-0"

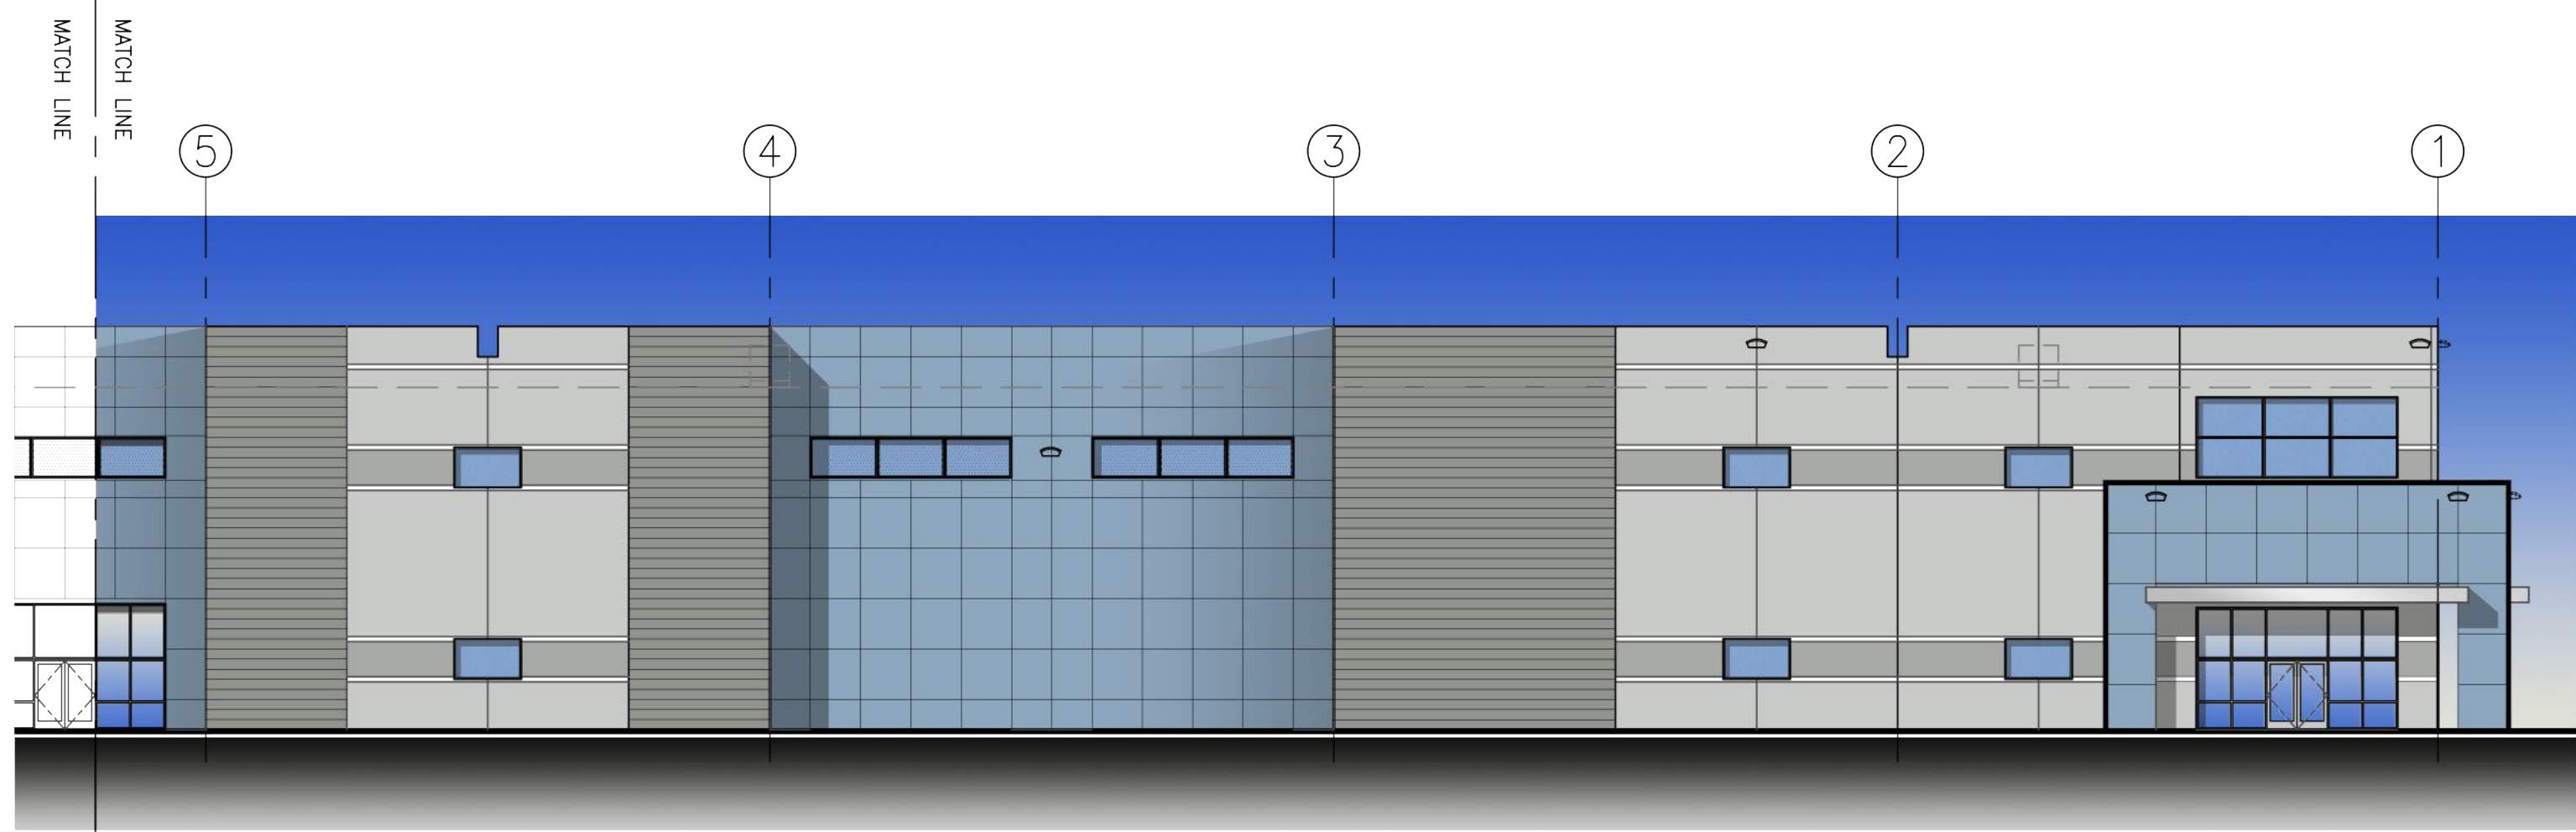


BUILDING "B" EAST ELEVATION
SCALE: 1/16" = 1'-0"

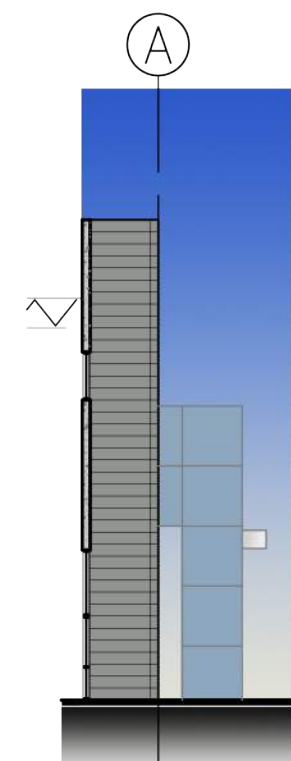


ELEVATION @ FRONT WALL RECESS
SCALE: 1/16" = 1'-0"

COLORS & MATERIALS	
1	FIELD 1 - PPG0994-2 PITTSBURGH GRAY TILT PANEL
2	ACCENT 1 - PPG0994-4 HIPPOPOTAMUS TILT PANEL
3	ACCENT 2 - PPG0994-6 HUSKY GRAY TILT PANEL
4	ACCENT 3 - PPG1160-4 KALEIDOSCOPE TILT PANEL
5	ACCENT 4 - PPG1160-6 CHINESE PORCELAIN TILT PANEL
6	CLEAR ANODIZED ALUMINUM STOREFRONT SYSTEM
7	METAL CANOPY - CLEAR ANODIZED ALUMINUM FINISH

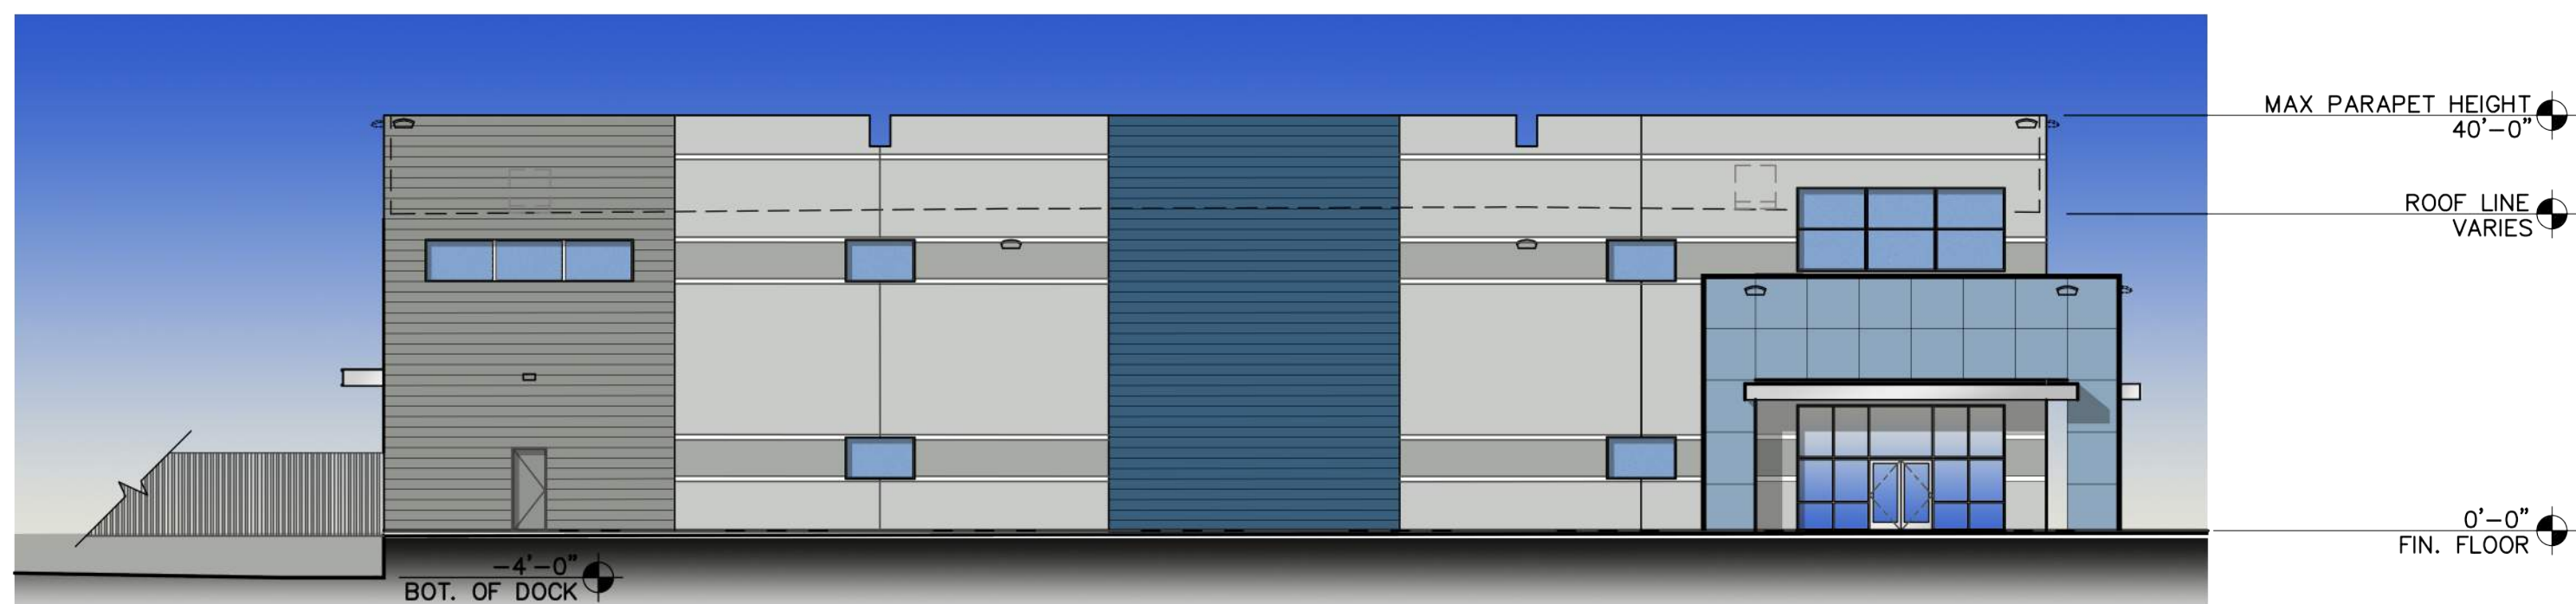

BUILDING "B" SOUTH ELEVATION
SCALE: 1/16" = 1'-0"

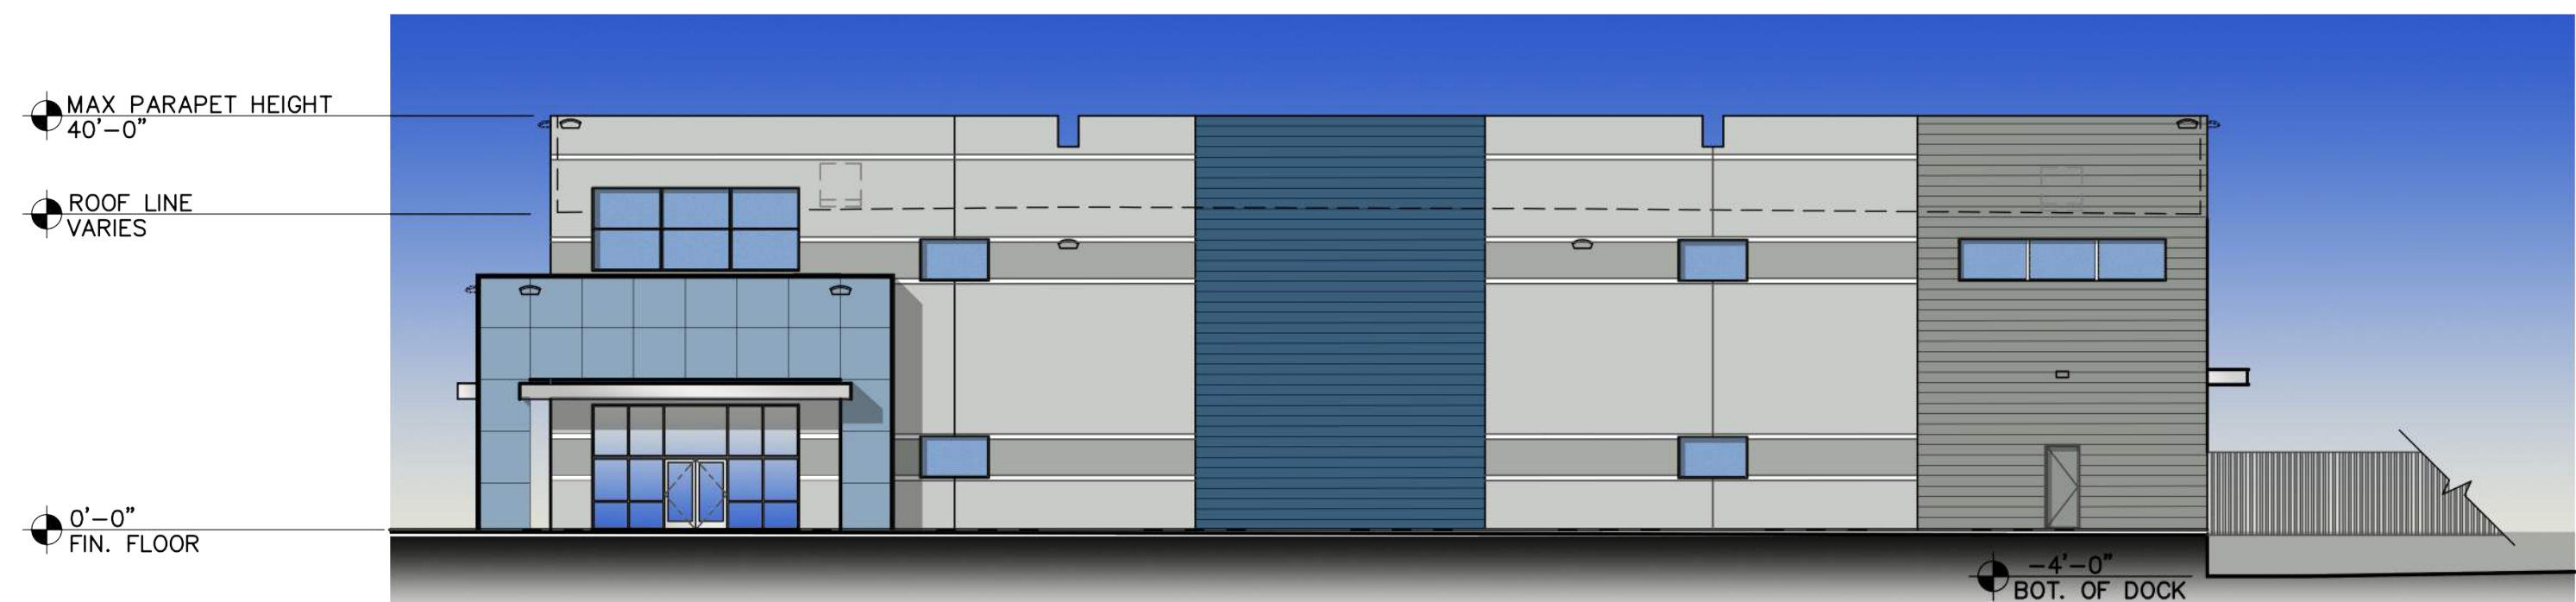

BUILDING "B" NORTH ELEVATION
SCALE: 1/16" = 1'-0"



Andrews Design Group, Inc.

ARCHITECTURE

PLANNING

INTERIORS

PROJECT MANAGEMENT

CV MESA PECOS INDUSTRIAL PARK
7839 E. PECOS ROAD
MESA, ARIZONA

1095 W. RIO SALADO PKWY, SUITE 203 TEMPE, AZ 85281

ADG A1321

No:	DATE:	REVISIONS:
1		
2		
3		

DR7.1


DATE: 06/12/2022





BUILDING "B" WEST ELEVATION


SCALE: 1/16" = 1'-0"

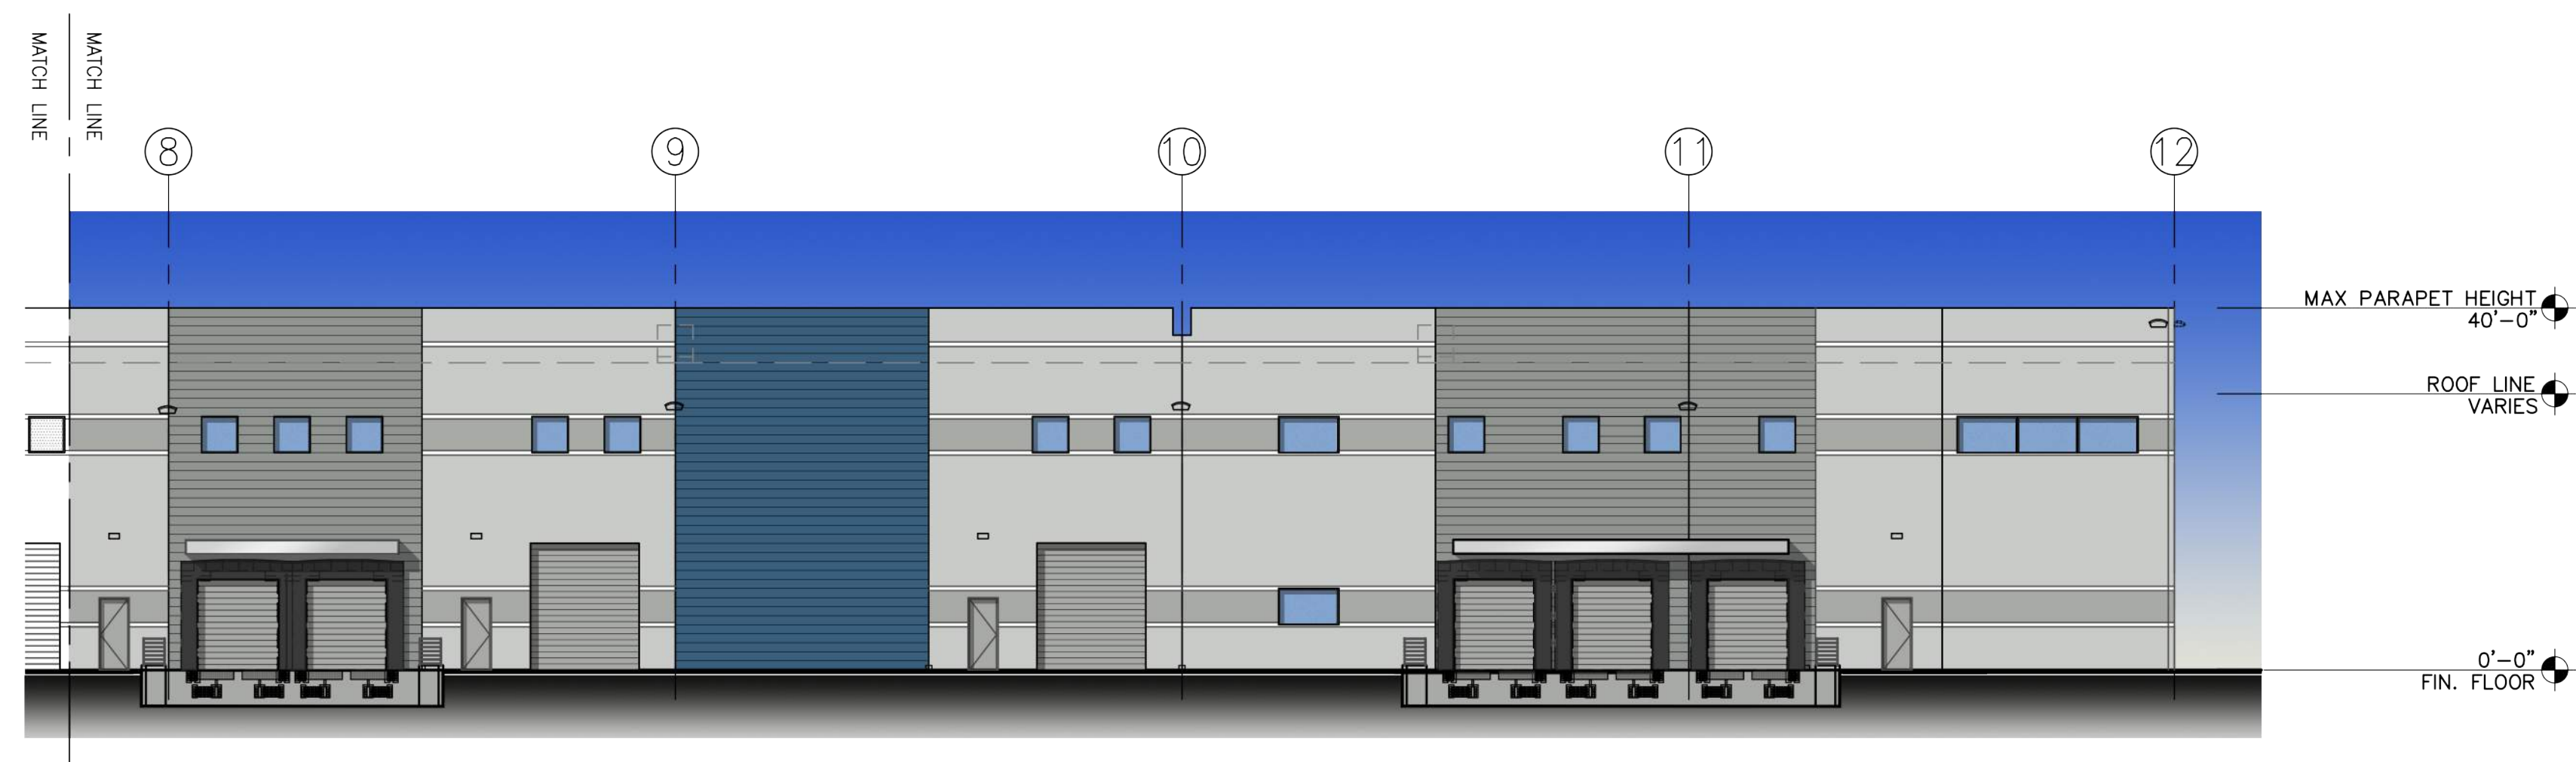

BUILDING "B" WEST ELEVATION

SCALE: 1/16" = 1'-0"

COLORS & MATERIALS	
1	FIELD 1 - PPG0994-2 PITTSBURGH GRAY TILT PANEL
2	ACCENT 1 - PPG0994-4 HIPPOPOTAMUS TILT PANEL
3	ACCENT 2 - PPG0994-6 HUSKY GRAY TILT PANEL
4	ACCENT 3 - PPG1160-4 KALEIDOSCOPE TILT PANEL
5	ACCENT 4 - PPG1160-6 CHINESE PORCELAIN TILT PANEL
6	CLEAR ANODIZED ALUMINUM STOREFRONT SYSTEM
7	METAL CANOPY - CLEAR ANODIZED ALUMINUM FINISH

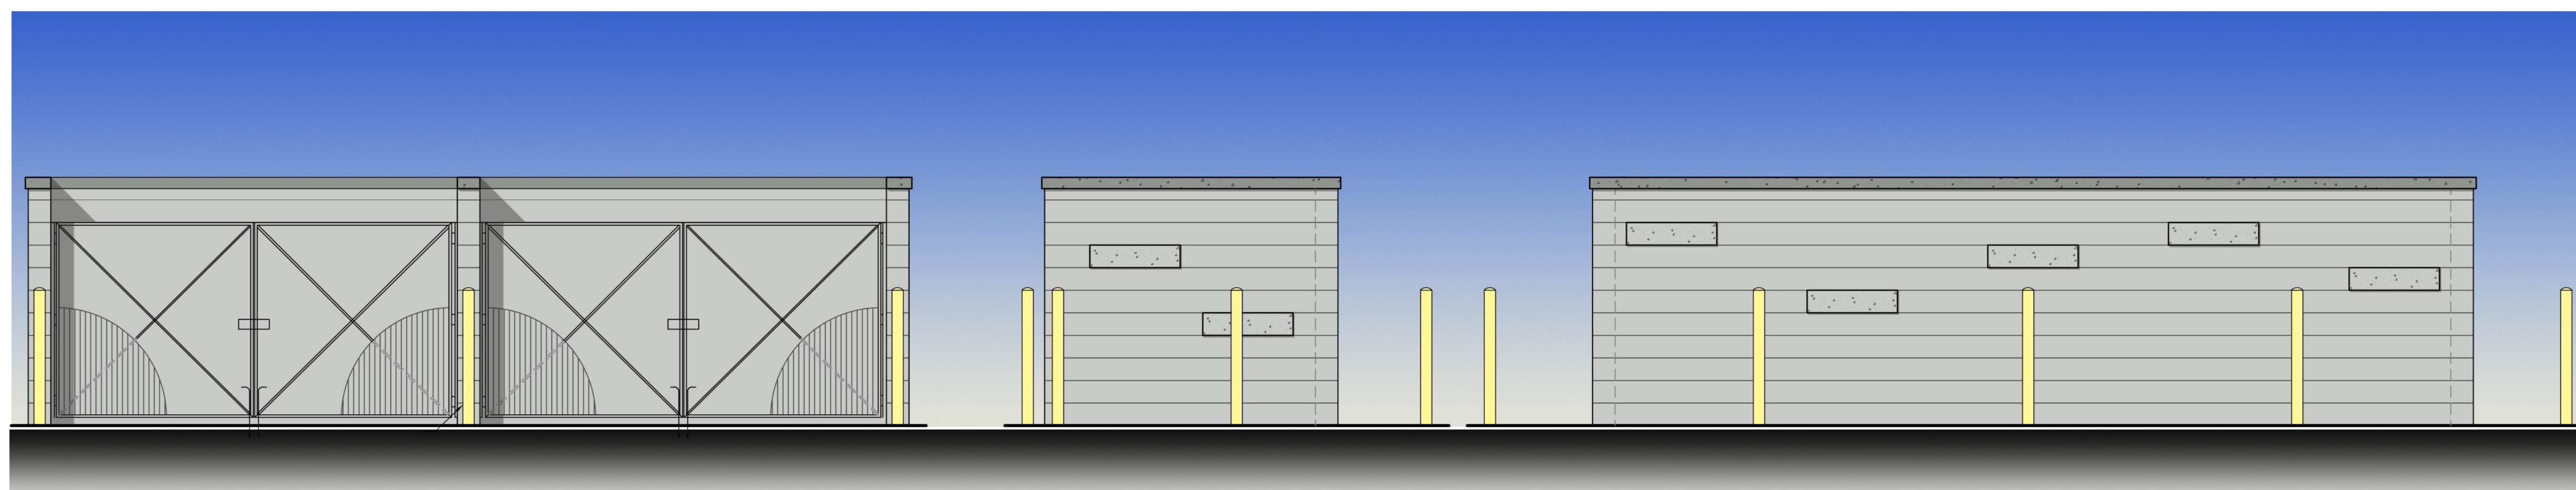

TRASH ENCLOSURE ELEVATIONS

SCALE: 3/8" = 1'-0"

SEE SHEETS DR6.2 AND SP6 FOR ADDITIONAL INFORMATION



Andrews Design Group, Inc.

ARCHITECTURE

PLANNING

INTERIORS

PROJECT MANAGEMENT

CV MESA PECOS INDUSTRIAL PARK
7839 E. PECOS ROAD
MESA, ARIZONA

ADG A1321


No:	DATE:	REVISIONS:
1		
2		
3		

DR7.2C


DATE: 05/12/2022




1095 W. RIO SALADO PKWY., SUITE 203 TEMPE, AZ 85281

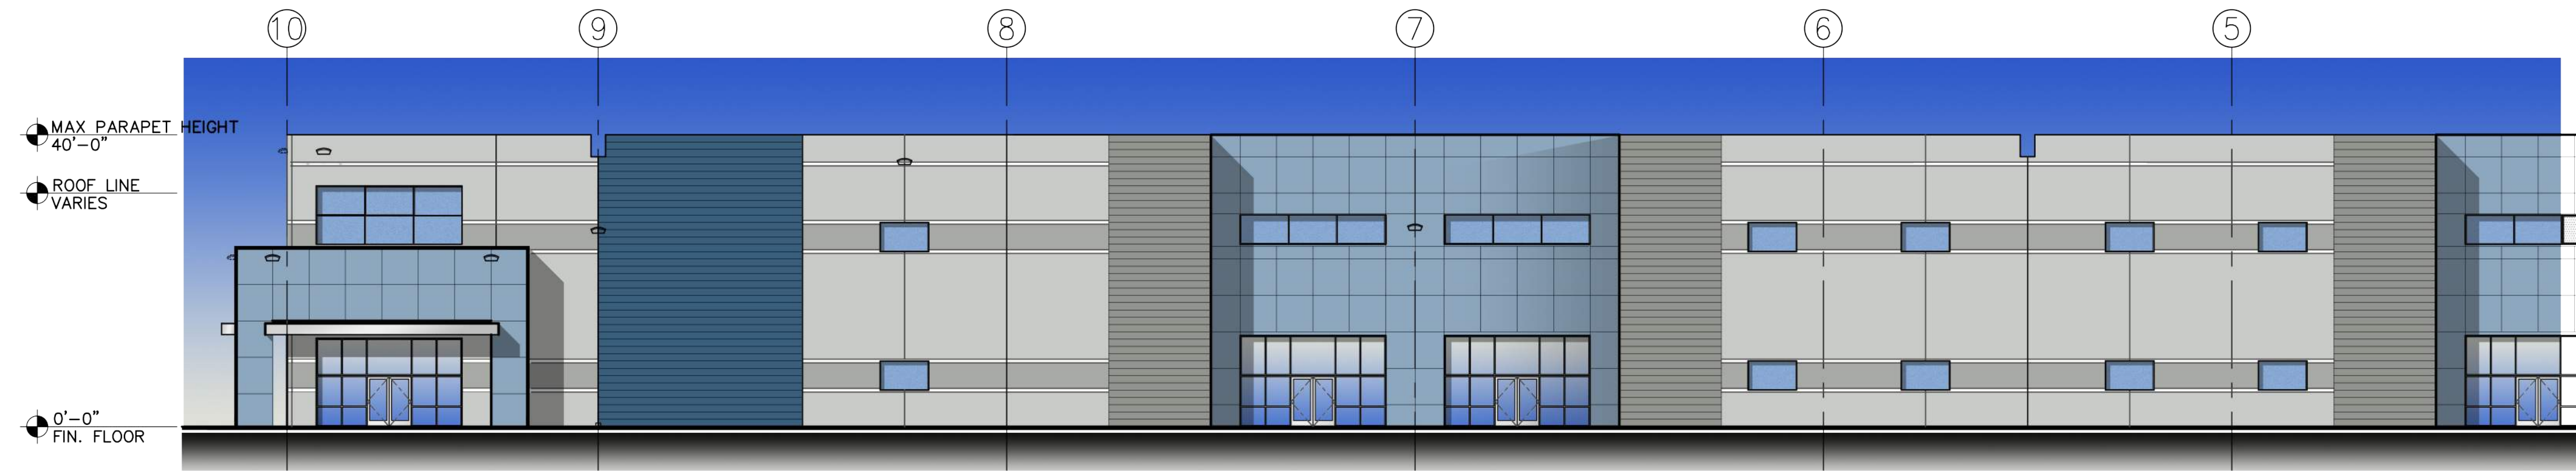

BUILDING "C" WEST ELEVATION
SCALE: 1/16" = 1'-0"

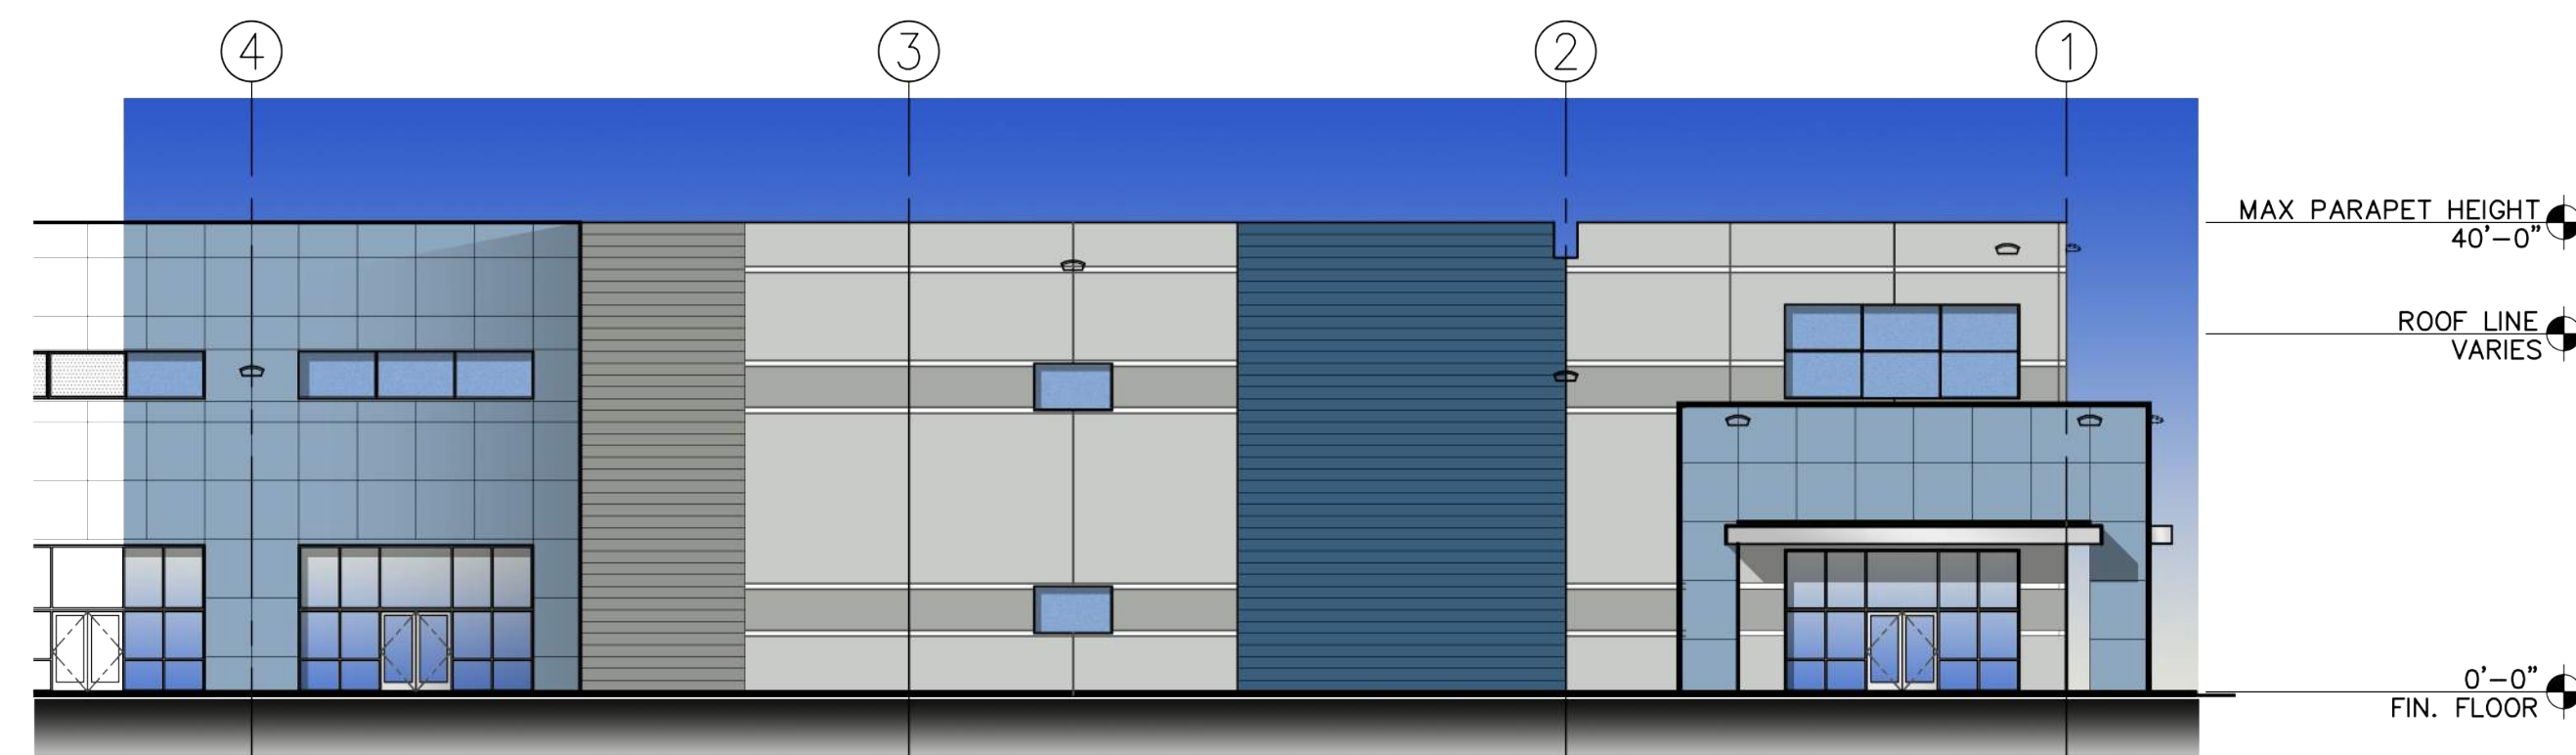


BUILDING "C" WEST ELEVATION
SCALE: 1/16" = 1'-0"

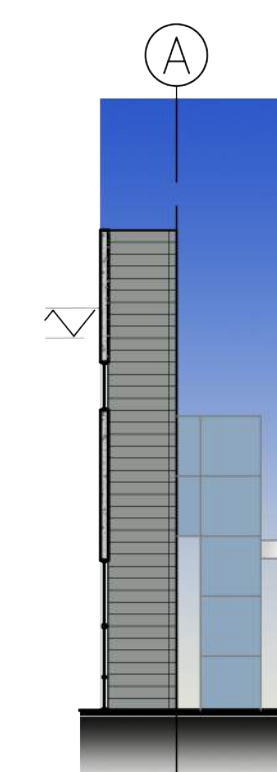


ELEVATION @ FRONT WALL RECESS
SCALE: 1/16" = 1'-0"

COLORS & MATERIALS		
1	FIELD 1 - PPG0994-2 PITTSBURGH GRAY TILT PANEL	
2	ACCENT 1 - PPG0994-4 HIPPOPOTAMUS TILT PANEL	
3	ACCENT 2 - PPG0994-6 HUSKY GRAY TILT PANEL	
4	ACCENT 3 - PPG1160-4 KALEIDOSCOPE TILT PANEL	
5	ACCENT 4 - PPG1160-6 CHINESE PORCELAIN TILT PANEL	
6	CLEAR ANODIZED ALUMINUM STOREFRONT SYSTEM	
7	METAL CANOPY - CLEAR ANODIZED ALUMINUM FINISH	

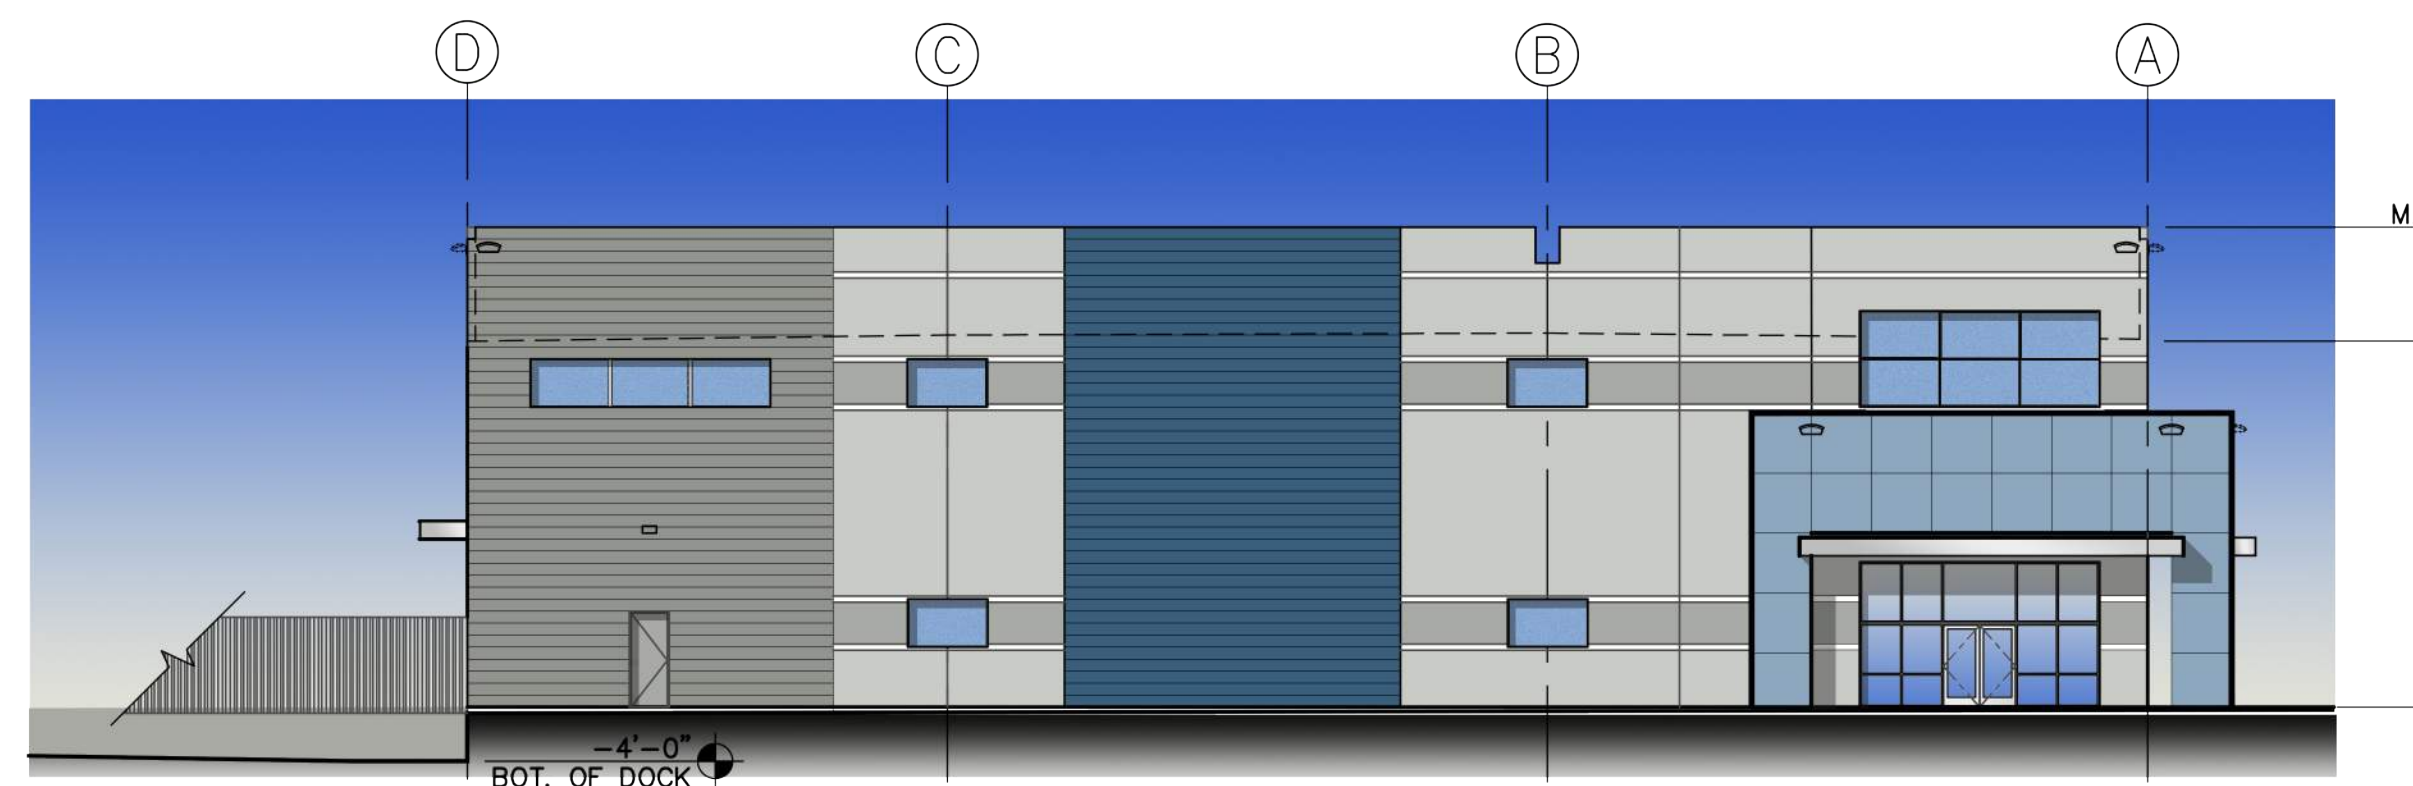

BUILDING "C" NORTH ELEVATION
SCALE: 1/16" = 1'-0"

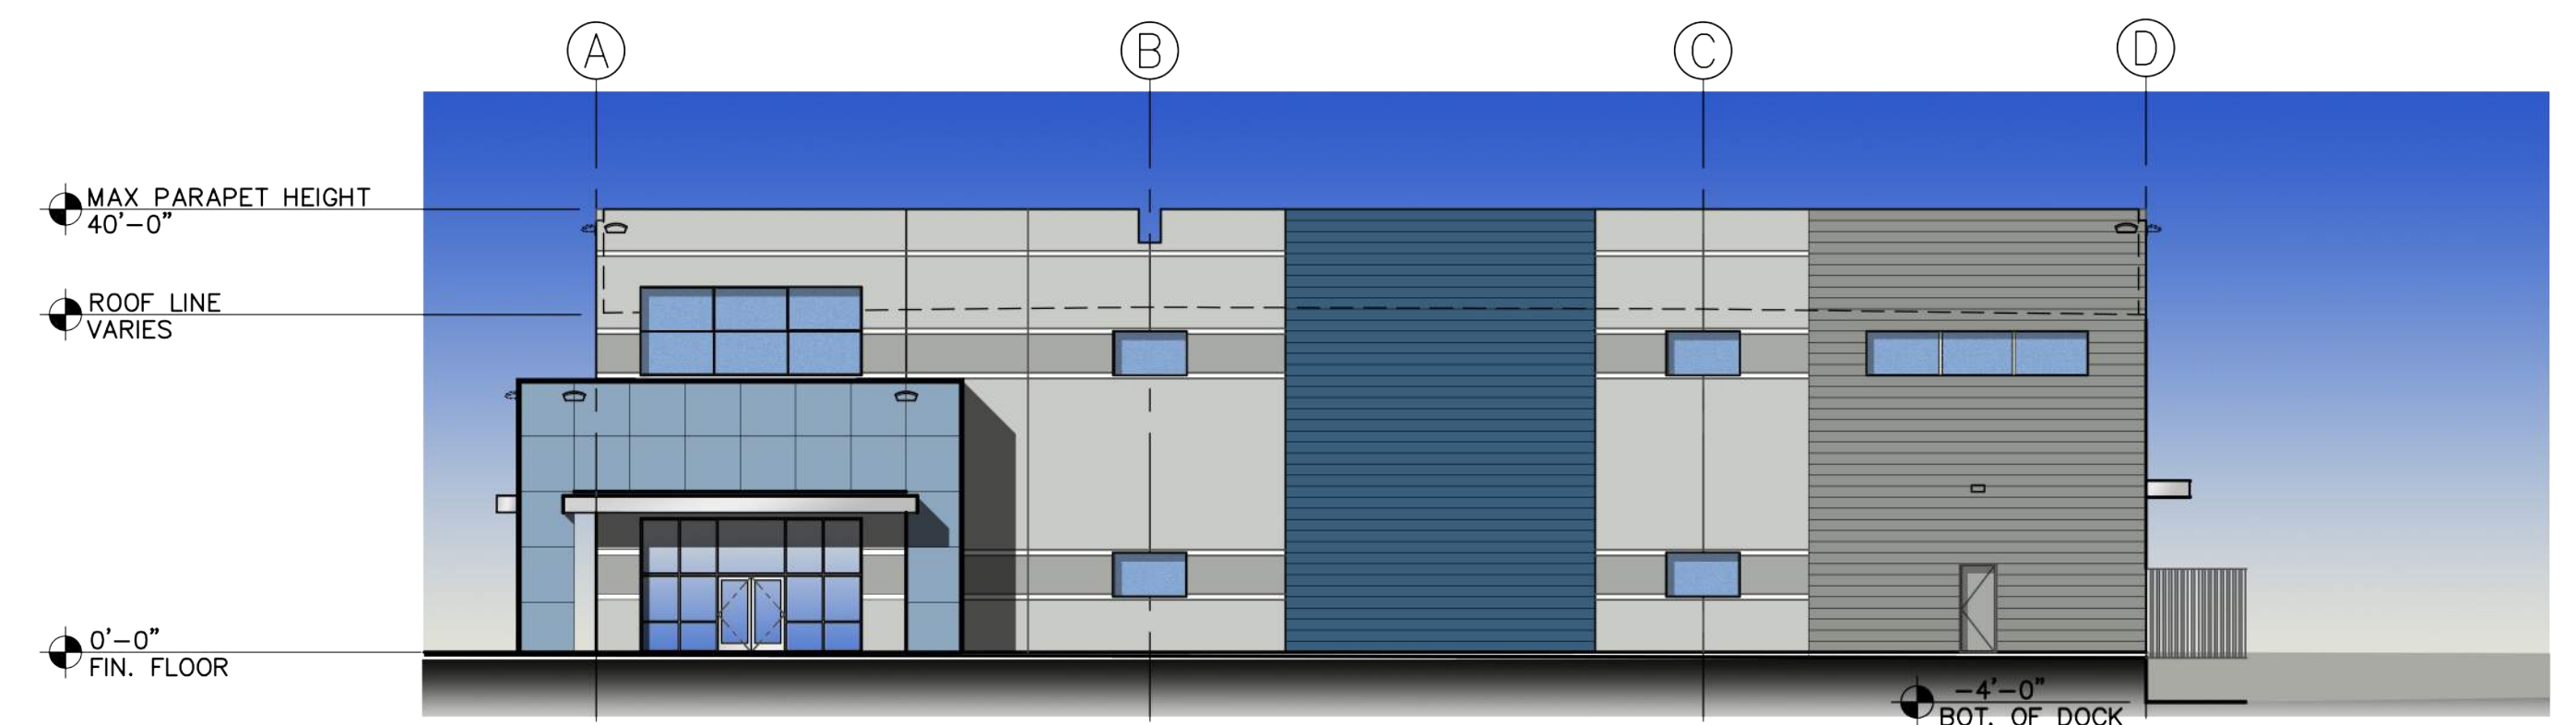

BUILDING "C" SOUTH ELEVATION
SCALE: 1/16" = 1'-0"



Andrews Design Group, Inc.

ARCHITECTURE

PLANNING

INTERIORS

PROJECT MANAGEMENT

CV MESA PECOS INDUSTRIAL PARK
7839 E. PECOS ROAD
MESA, ARIZONA

1095 W. RIO SALADO PKWY, SUITE 203 TEMPE, AZ 85281

ADG A1321

No:	DATE:	REVISIONS:
1		
2		
3		

DR8.1C


DATE: 06/12/2022





BUILDING "C" EAST ELEVATION

SCALE: 1/16" = 1'-0"

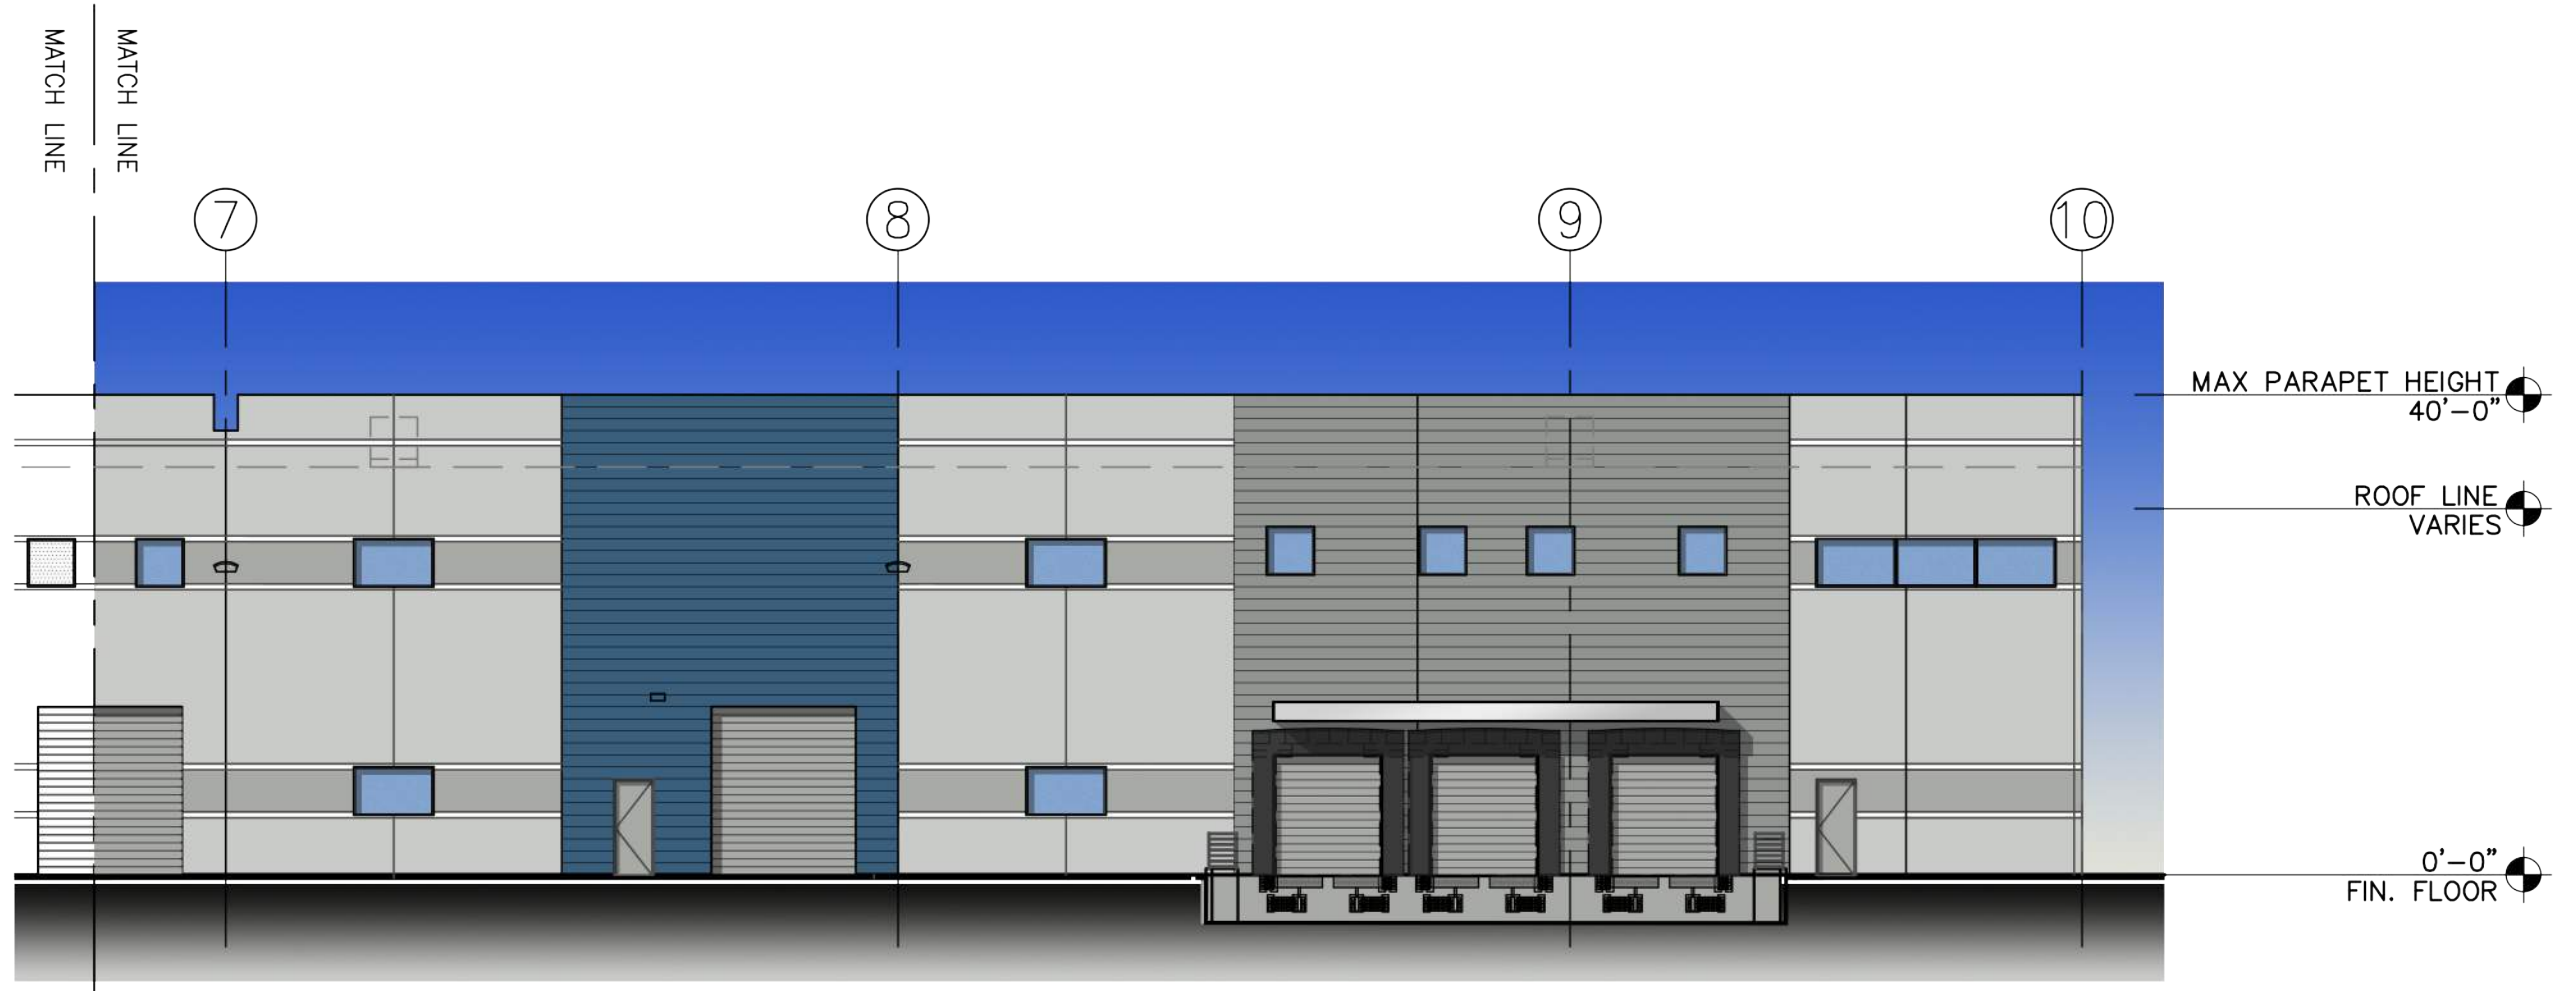

BUILDING "C" EAST ELEVATION

SCALE: 1/16" = 1'-0"

COLORS & MATERIALS		
1	FIELD 1 - PPG0994-2 PITTSBURGH GRAY TILT PANEL	
2	ACCENT 1 - PPG0994-4 HIPPOPOTAMUS TILT PANEL	
3	ACCENT 2 - PPG0994-6 HUSKY GRAY TILT PANEL	
4	ACCENT 3 - PPG1160-4 KALEIDOSCOPE TILT PANEL	
5	ACCENT 4 - PPG1160-6 CHINESE PORCELAIN TILT PANEL	
6	CLEAR ANODIZED ALUMINUM STOREFRONT SYSTEM	
7	METAL CANOPY - CLEAR ANODIZED ALUMINUM FINISH	



Andrews Design Group, Inc.

ARCHITECTURE PLANNING INTERIORS PROJECT MANAGEMENT

CV MESA PECOS INDUSTRIAL PARK
7839 E. PECOS ROAD
MESA, ARIZONA

1095 W. RIO SALADO PKWY., SUITE 203 TEMPE, AZ 85281


ADG A1321

No:	DATE:	REVISIONS:
1		
2		
3		




DR8.2C


DATE: 06/12/2022

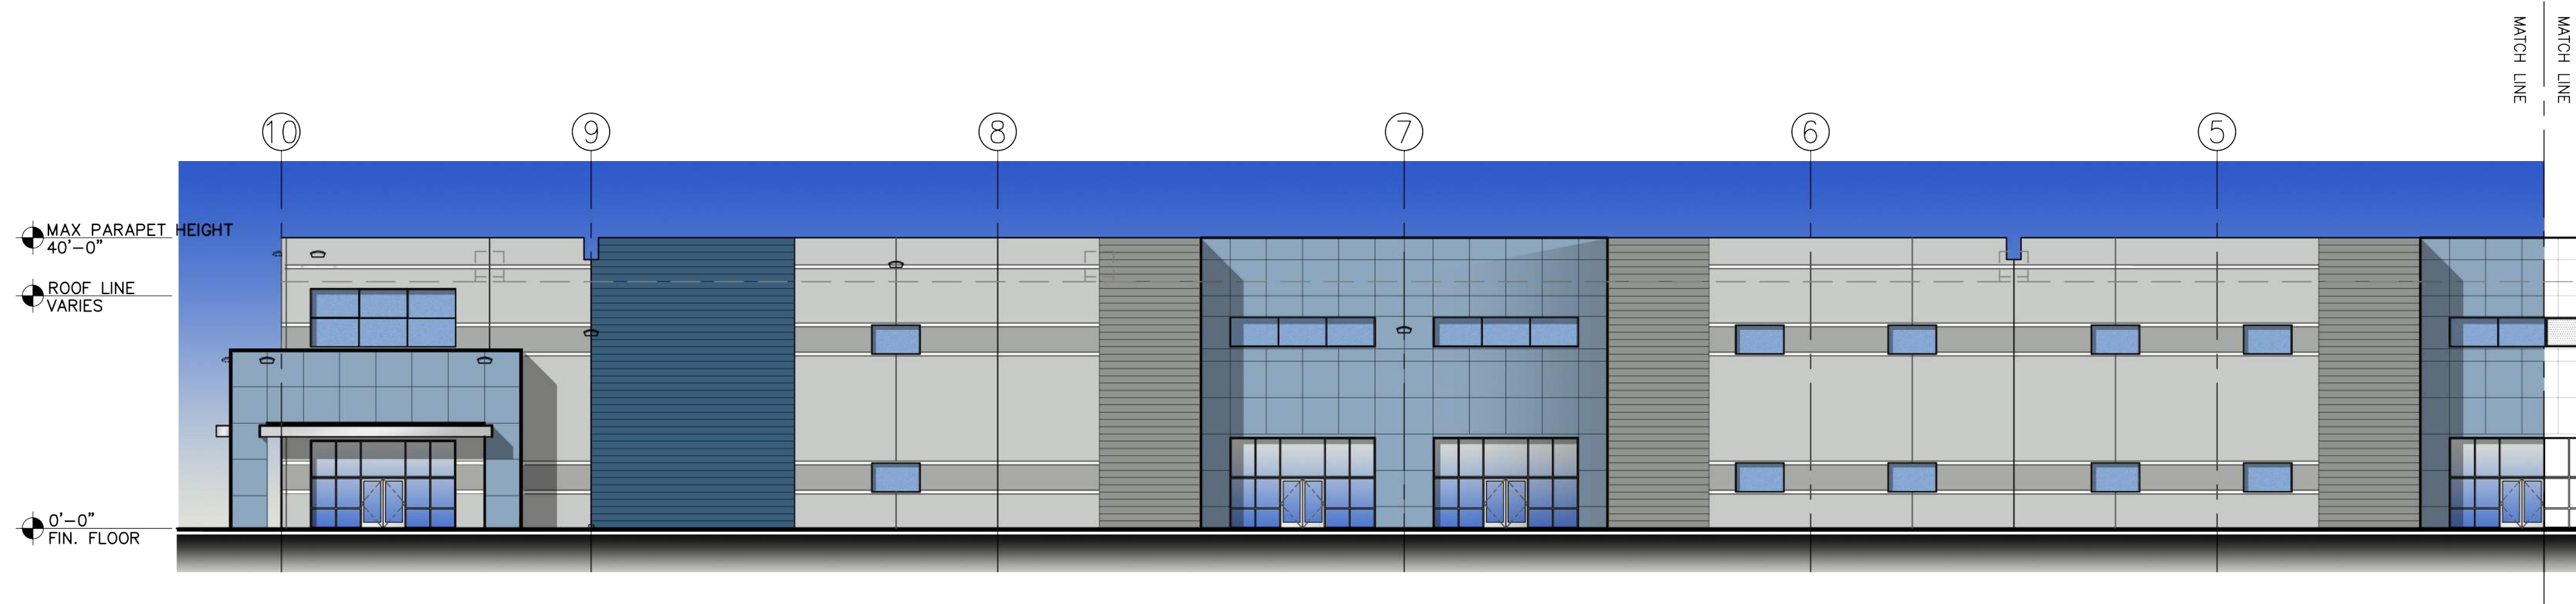

BUILDING "D" EAST ELEVATION
SCALE: 1/16" = 1'-0"

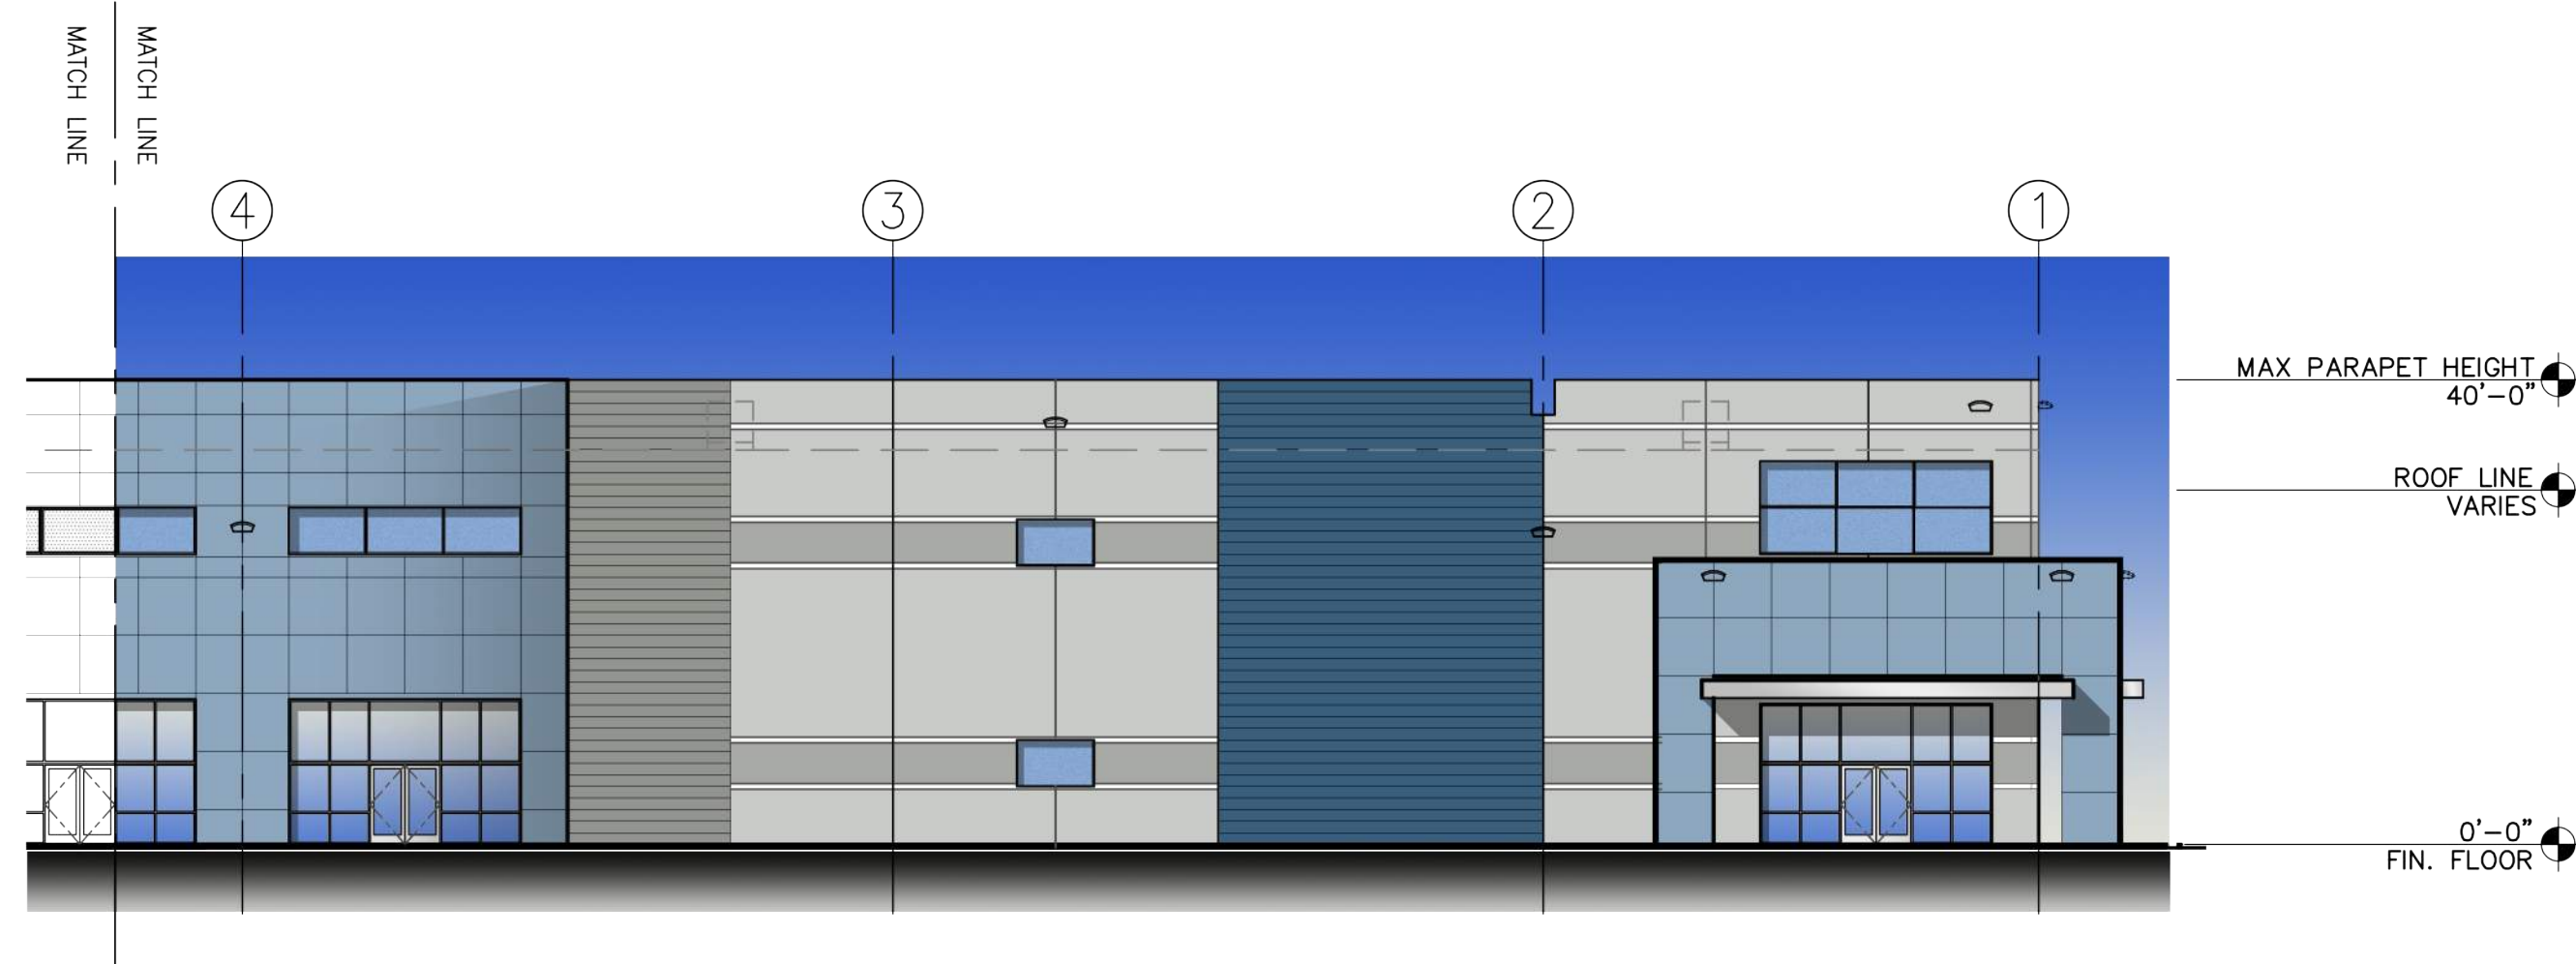


BUILDING "D" EAST ELEVATION
SCALE: 1/16" = 1'-0"

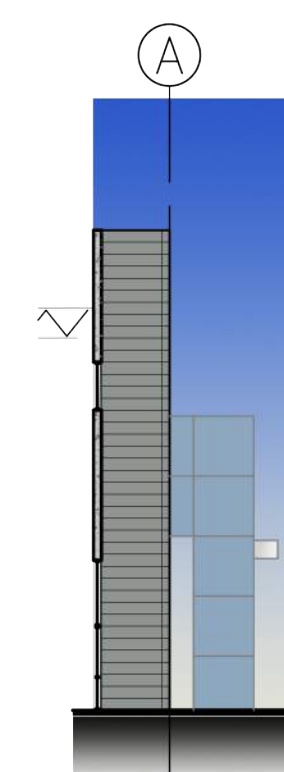

ELEVATION @ FRONT WALL RECESS
SCALE: 1/16" = 1'-0"

COLORS & MATERIALS		
1	FIELD 1 - PPG0994-2 PITTSBURGH GRAY TILT PANEL	
2	ACCENT 1 - PPG0994-4 HIPPOPOTAMUS TILT PANEL	
3	ACCENT 2 - PPG0994-6 HUSKY GRAY TILT PANEL	
4	ACCENT 3 - PPG1160-4 KALEIDOSCOPE TILT PANEL	
5	ACCENT 4 - PPG1160-6 CHINESE PORCELAIN TILT PANEL	
6	CLEAR ANODIZED ALUMINUM STOREFRONT SYSTEM	
7	METAL CANOPY - CLEAR ANODIZED ALUMINUM FINISH	

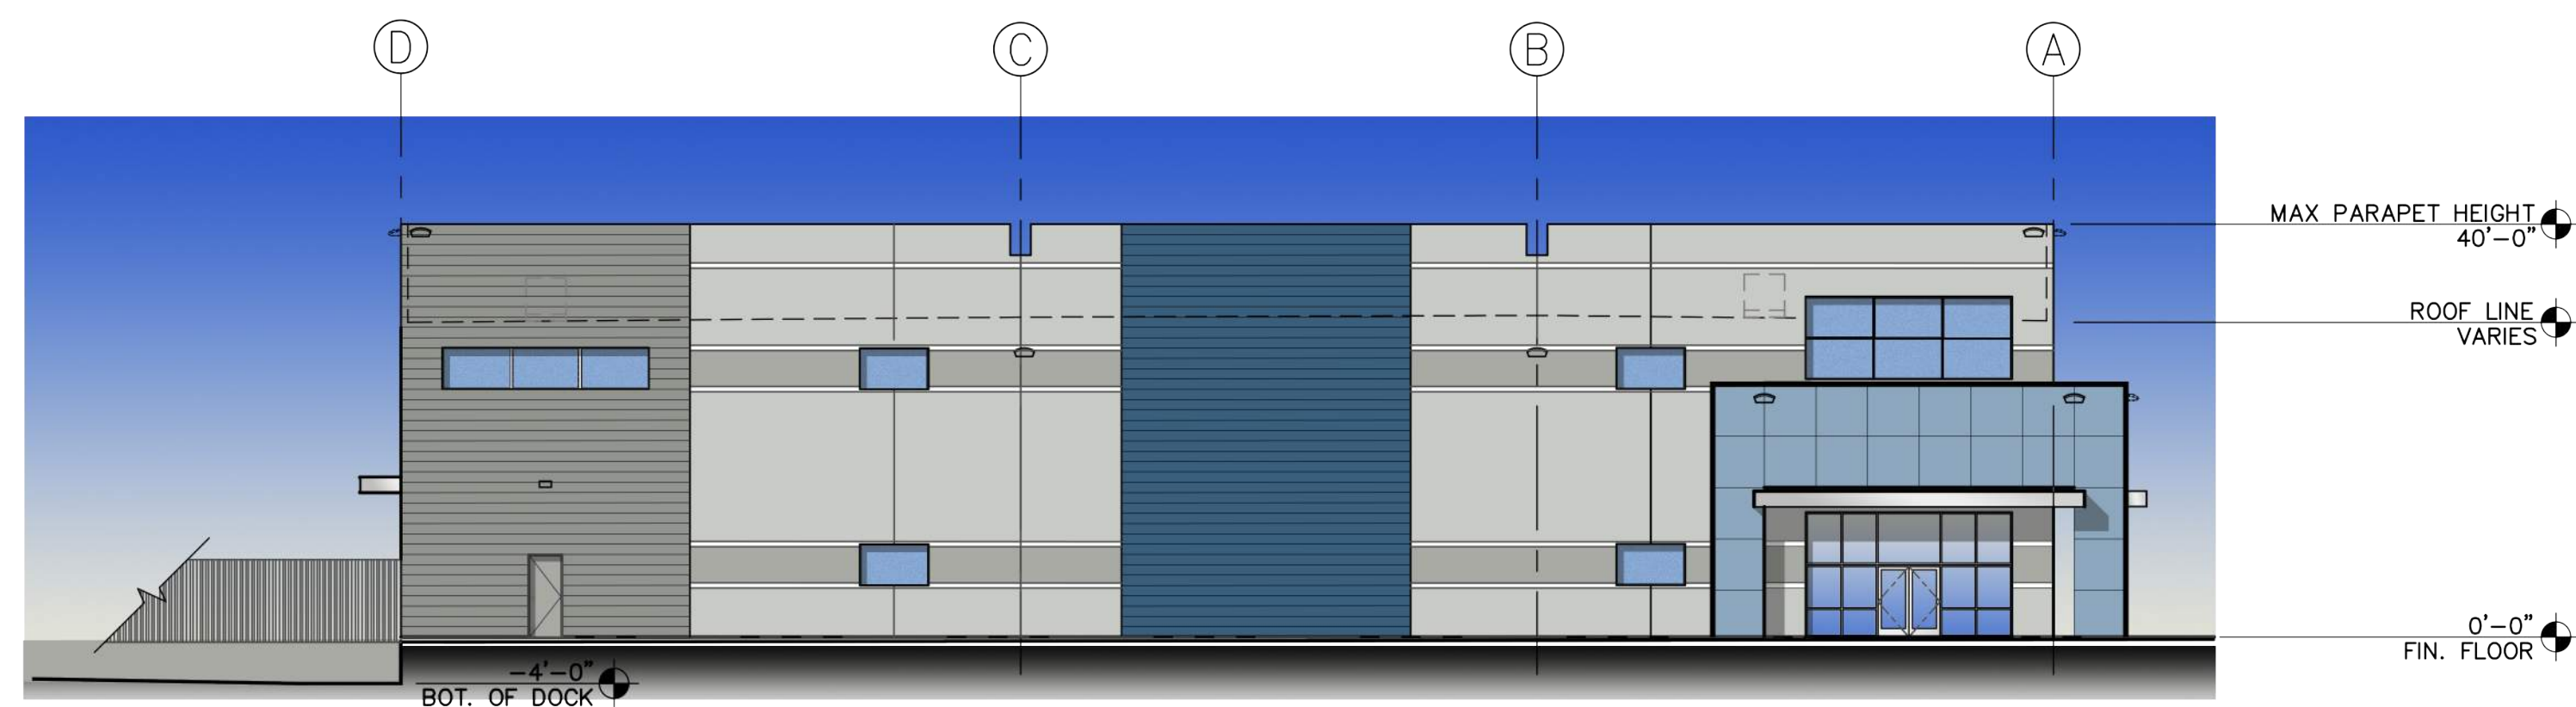

BUILDING "D" SOUTH ELEVATION
SCALE: 1/16" = 1'-0"



BUILDING "D" NORTH ELEVATION
SCALE: 1/16" = 1'-0"



Andrews Design Group, Inc.

ARCHITECTURE

PLANNING

INTERIORS

PROJECT MANAGEMENT

CV MESA PECOS INDUSTRIAL PARK
7839 E. PECOS ROAD
MESA, ARIZONA

1095 W. RIO SALADO PKWY, SUITE 203 TEMPE, AZ 85281

ADG A1321

No:	DATE:	REVISIONS:
1		
2		
3		

DR9.1C


DATE: 06/12/2022





BUILDING "D" WEST ELEVATION

SCALE: 1/16" = 1'-0"

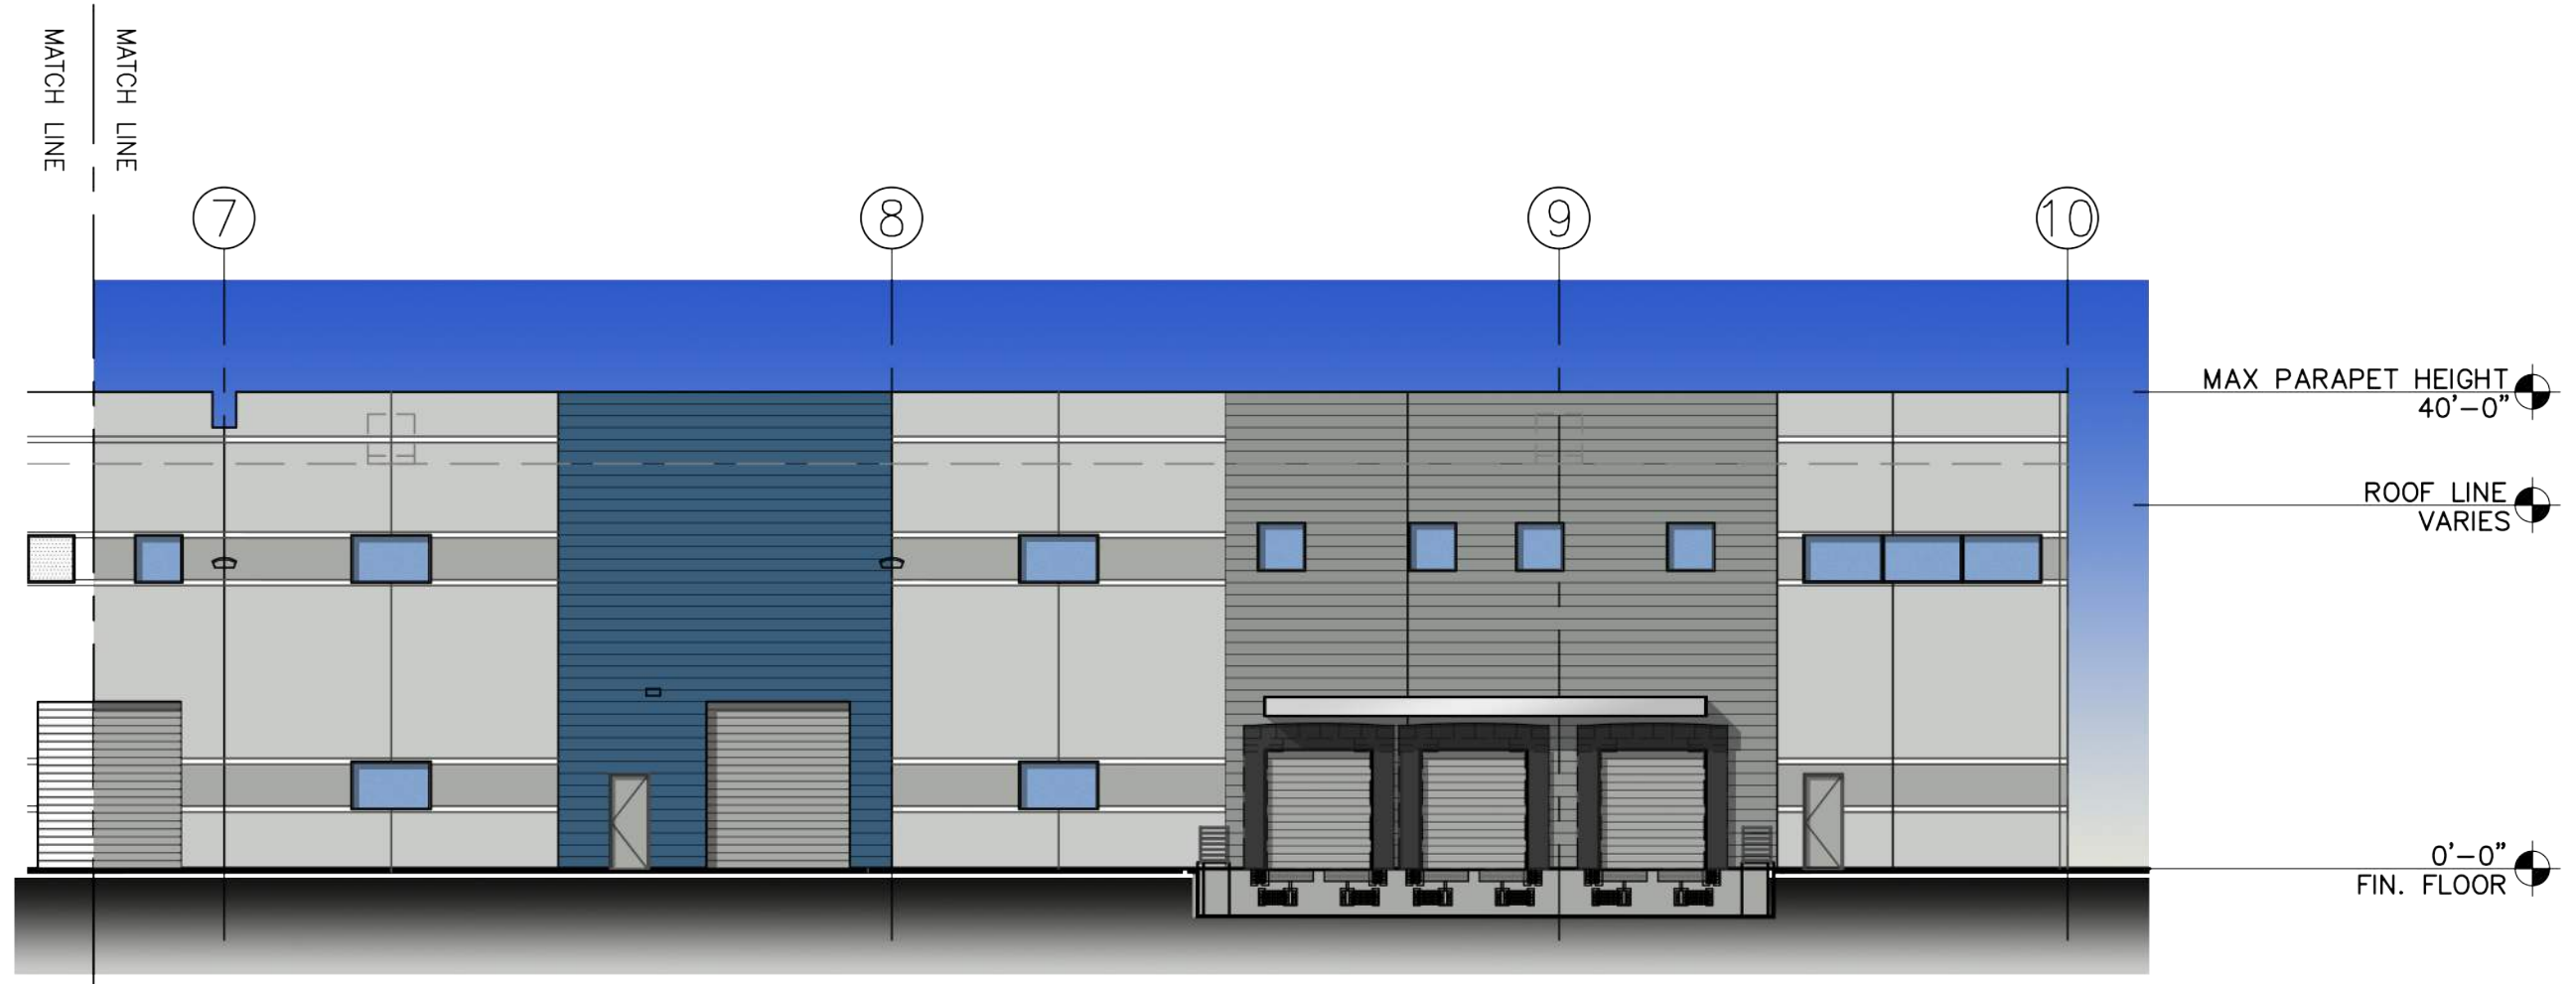

BUILDING "D" WEST ELEVATION

SCALE: 1/16" = 1'-0"

COLORS & MATERIALS		
1	FIELD 1 - PPG0994-2 PITTSBURGH GRAY TILT PANEL	
2	ACCENT 1 - PPG0994-4 HIPPOPOTAMUS TILT PANEL	
3	ACCENT 2 - PPG0994-6 HUSKY GRAY TILT PANEL	
4	ACCENT 3 - PPG1160-4 KALEIDOSCOPE TILT PANEL	
5	ACCENT 4 - PPG1160-6 CHINESE PORCELAIN TILT PANEL	
6	CLEAR ANODIZED ALUMINUM STOREFRONT SYSTEM	
7	METAL CANOPY - CLEAR ANODIZED ALUMINUM FINISH	



Andrews Design Group, Inc.

ARCHITECTURE PLANNING INTERIORS PROJECT MANAGEMENT

CV MESA PECOS INDUSTRIAL PARK
7839 E. PECOS ROAD
MESA, ARIZONA

1095 W. RIO SALADO PKWY., SUITE 203 TEMPE, AZ 85281



ADG A1321

No:	DATE:	REVISIONS:
1		
2		
3		




DR9.2C

DATE: 06/12/2022

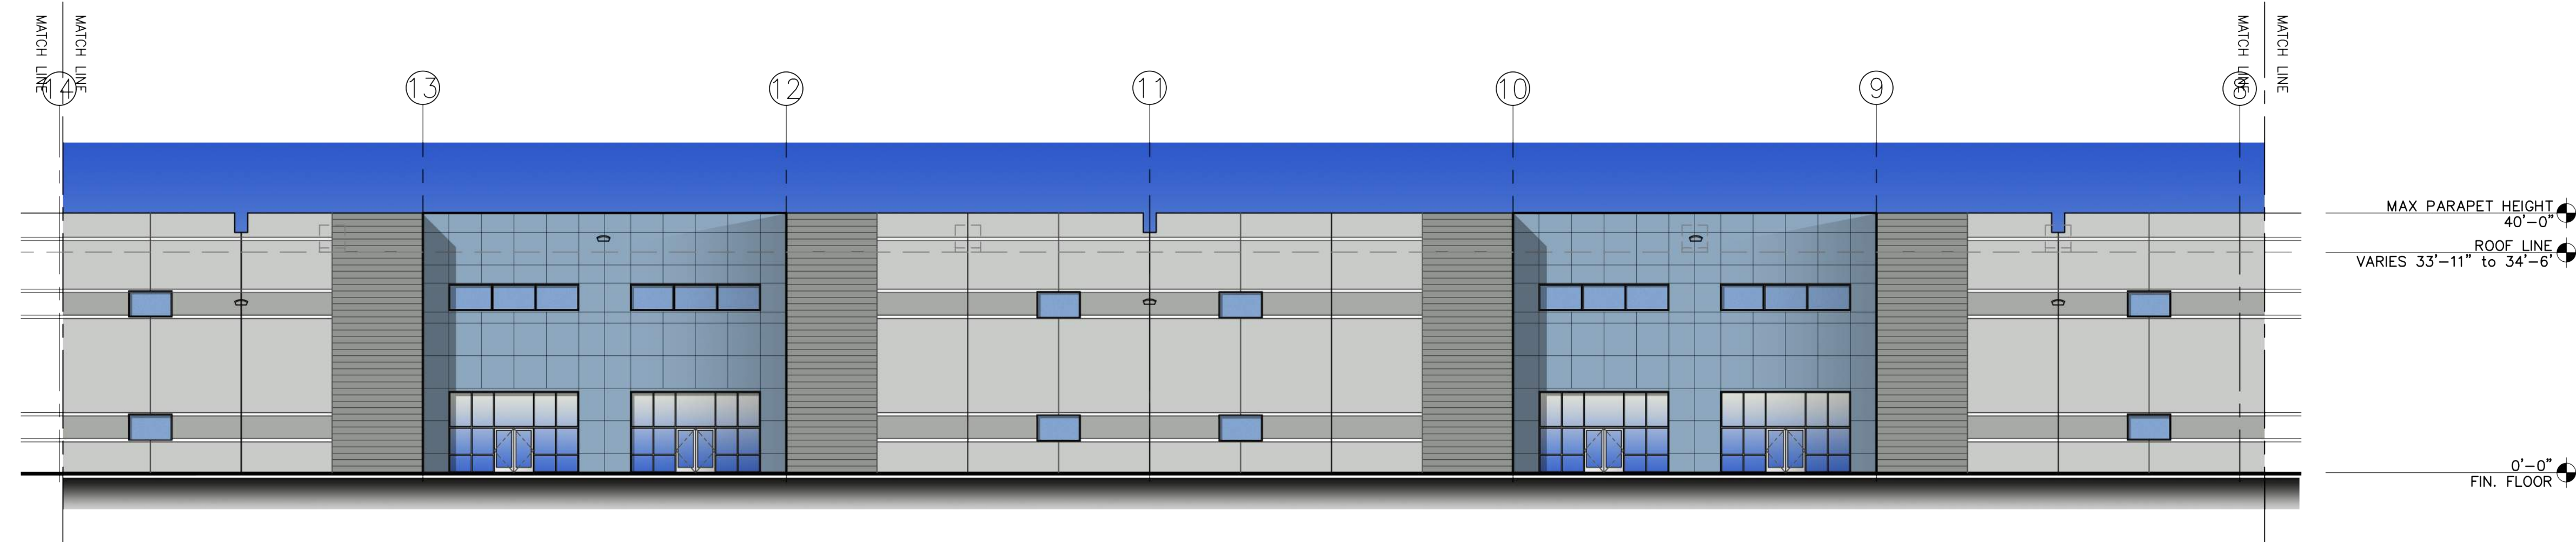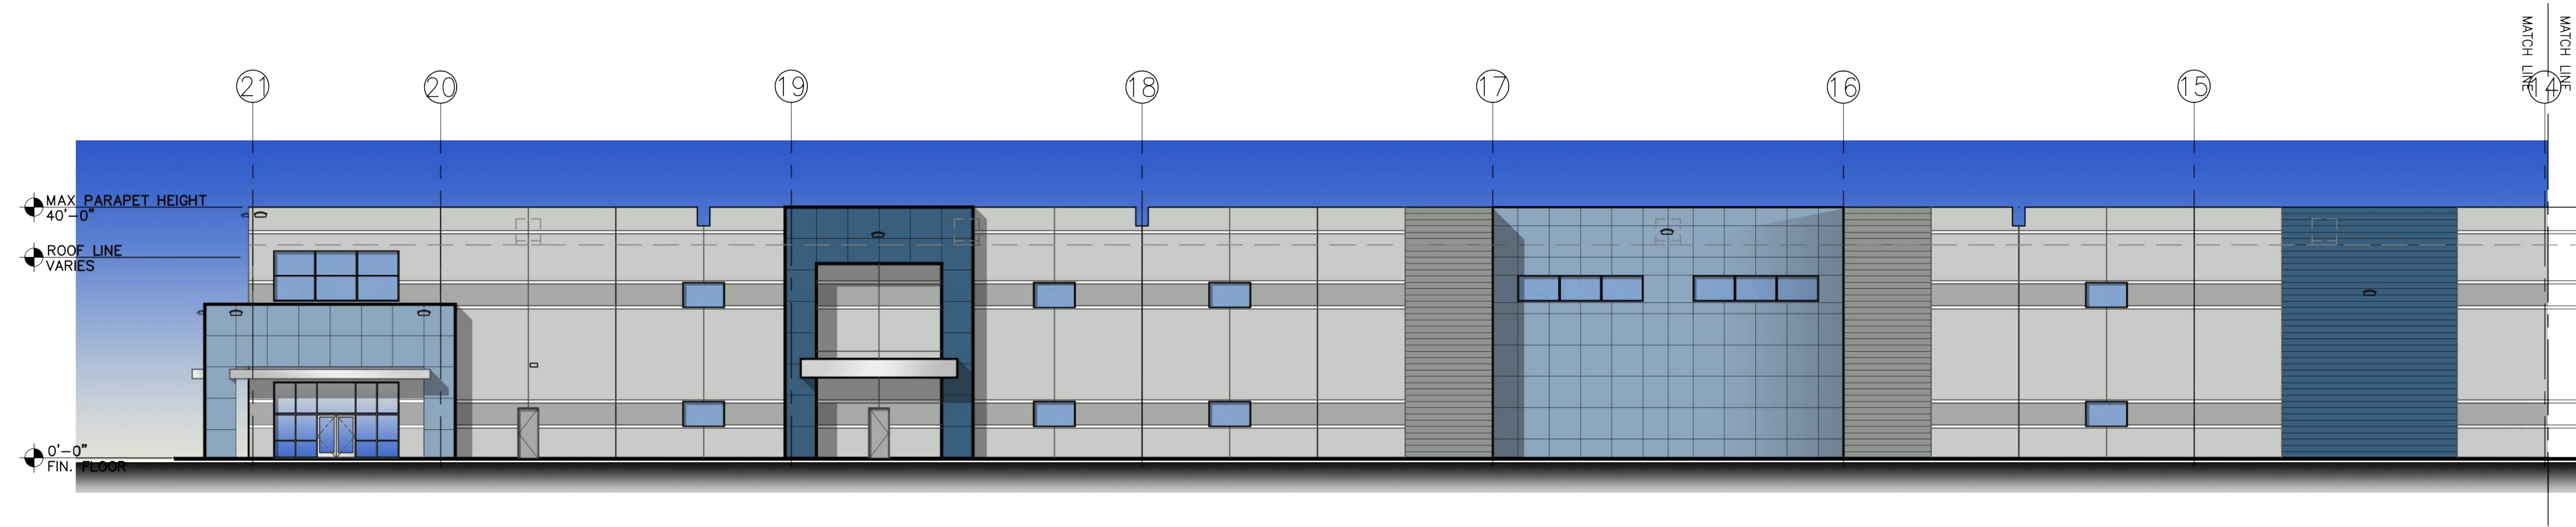

COLORS & MATERIALS	
1	FIELD 1 - PPG0994-2 PITTSBURGH GRAY TILT PANEL
2	ACCENT 1 - PPG0994-4 HIPPOPOTAMUS TILT PANEL
3	ACCENT 2 - PPG0994-6 HUSKY GRAY TILT PANEL
4	ACCENT 3 - PPG1180-4 KALEIDOSCOPE TILT PANEL
5	ACCENT 4 - PPG1180-6 CHINESE PORCELAIN TILT PANEL
6	CLEAR ANODIZED ALUMINUM STOREFRONT SYSTEM
7	METAL CANOPY - CLEAR ANODIZED ALUMINUM FINISH

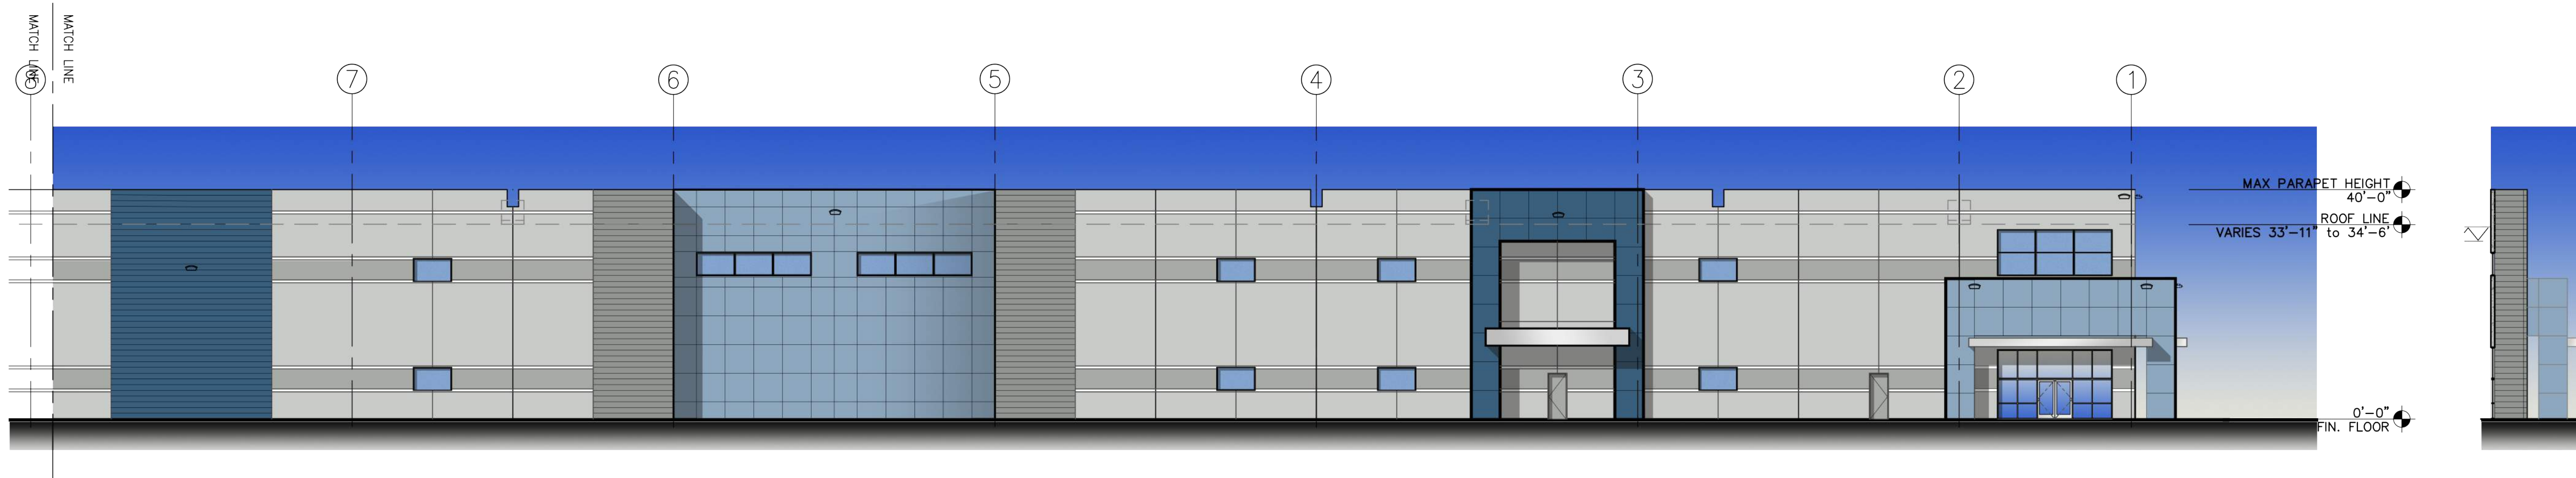

BUILDING "E" EAST ELEVATION
SCALE: 1/16" = 1'-0"

SECTION @ GRIDLINE 5
SCALE: 1/16" = 1'-0"



Andrews Design Group, Inc.

ARCHITECTURE

PLANNING

INTERIORS

PROJECT MANAGEMENT

CV MESA PECOS INDUSTRIAL PARK
7839 E. PECOS ROAD
MESA, ARIZONA

1095 W. RIO SALADO PKWY, SUITE 203 TEMPE, AZ 85281


ADG A1321

No:	DATE:	REVISIONS:
1		
2		
3		


DR10.1C

DATE: 06/12/2022




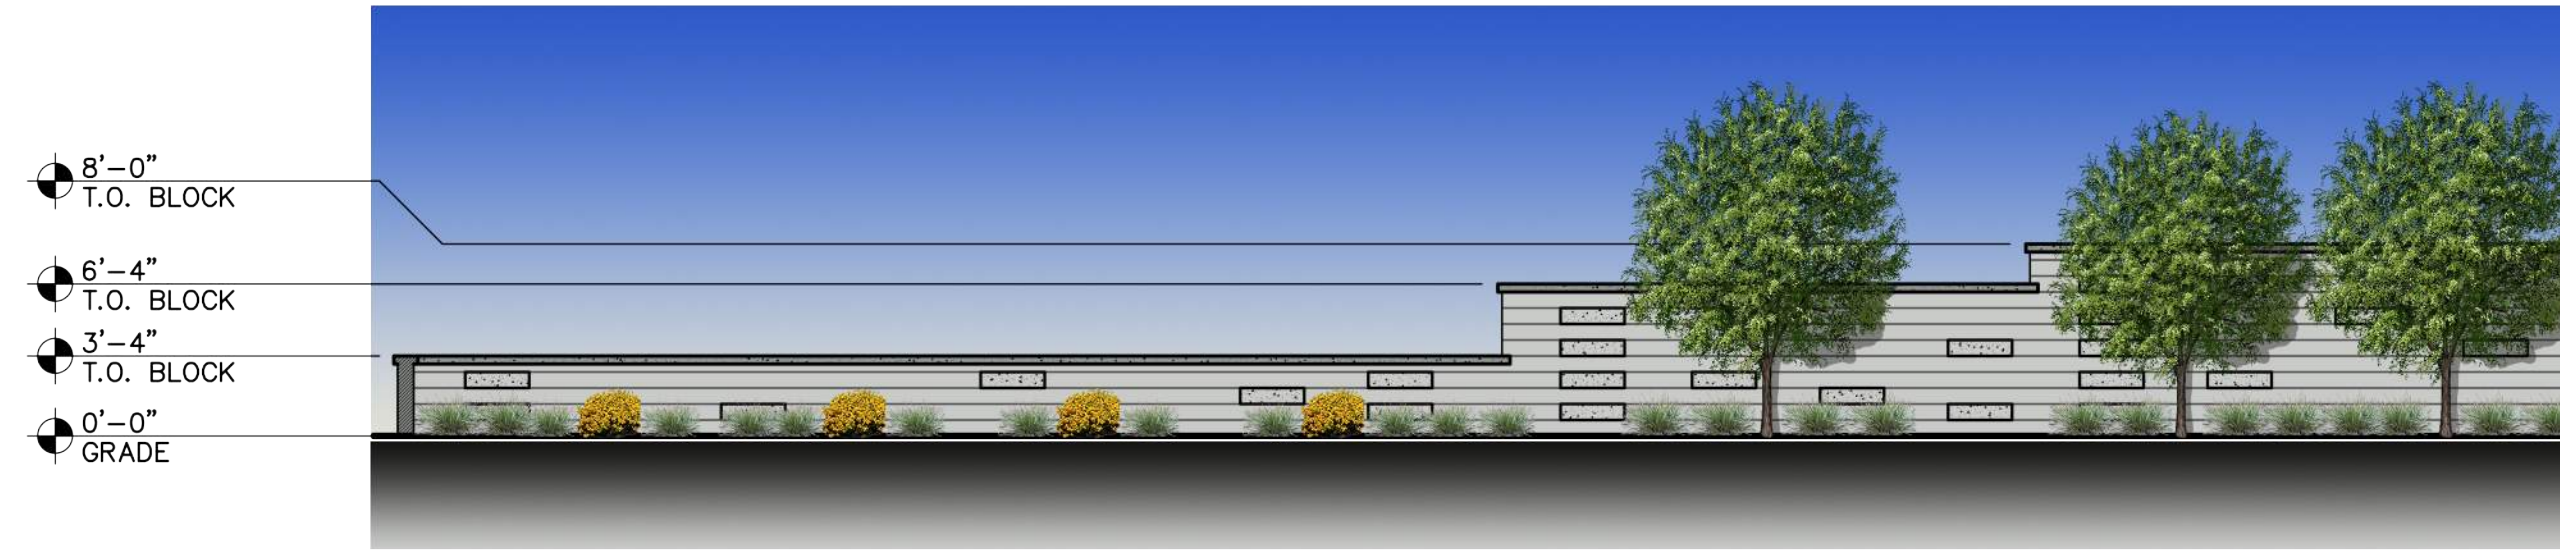

SITE WALL HEIGHT CHANGE ELEVATION
SCALE: 1/8" = 1'-0"

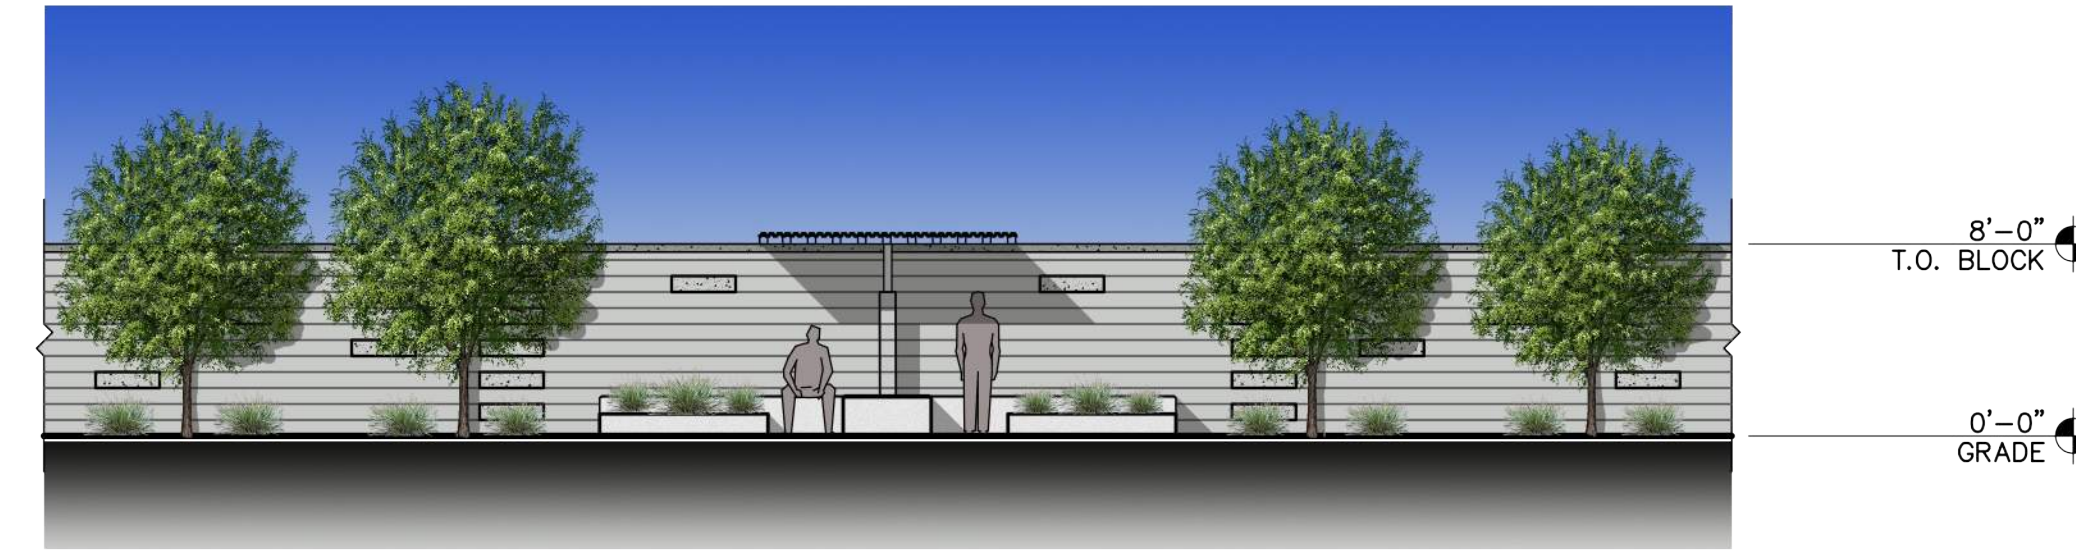


SITE WALL @ REST AREA
SCALE: 1/8" = 1'-0"

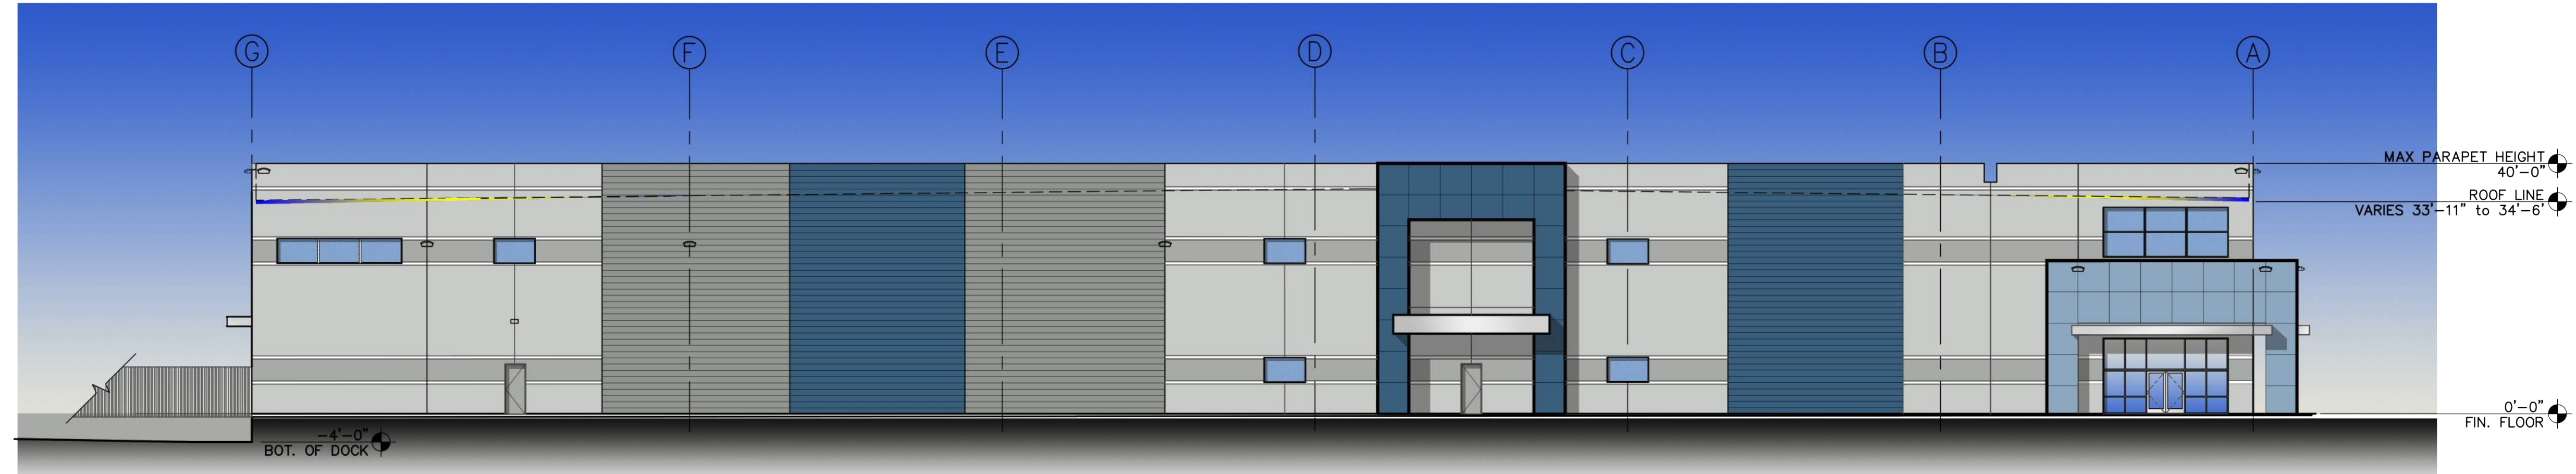


BUILDING "E" SOUTH ELEVATION
SCALE: 1/16" = 1'-0"

COLORS & MATERIALS		
1	FIELD 1 - PPG0994-2 PITTSBURGH GRAY	TILT PANEL
2	ACCENT 1 - PPG0994-4 HIPPOPOTAMUS	TILT PANEL
3	ACCENT 2 - PPG0994-6 HUSKY GRAY	TILT PANEL
4	ACCENT 3 - PPG1160-4 KALEIDOSCOPE	TILT PANEL
5	ACCENT 4 - PPG1160-6 CHINESE PORCELAIN	TILT PANEL
6	CLEAR ANODIZED ALUMINUM	
STOREFRONT SYSTEM		
7	METAL CANOPY - CLEAR ANODIZED	
ALUMINUM FINISH		

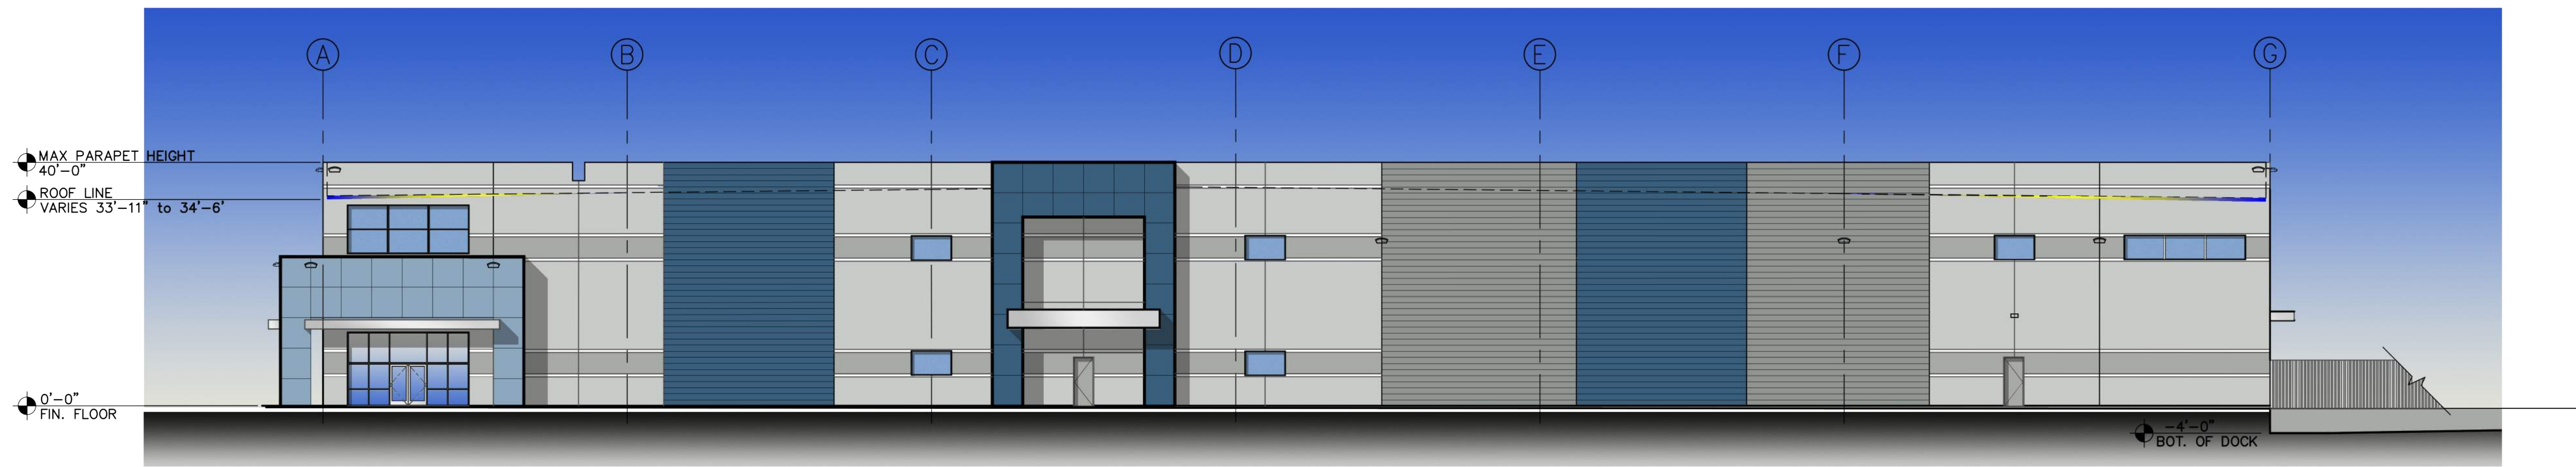

BUILDING "E" NORTH ELEVATION
SCALE: 1/16" = 1'-0"

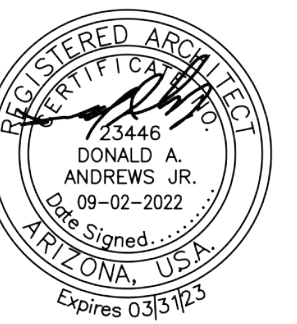

Andrews Design Group, Inc.

ARCHITECTURE PLANNING INTERIORS PROJECT MANAGEMENT

CV MESA PECOS INDUSTRIAL PARK
7839 E. PECOS ROAD
MESA, ARIZONA


1095 W. RIO SALADO PKWY, SUITE 203 TEMPE, AZ 85281

ADG A1321

No:	DATE:	REVISIONS:
1		
2		
3		

DR10.2C

DATE: 05/12/2022

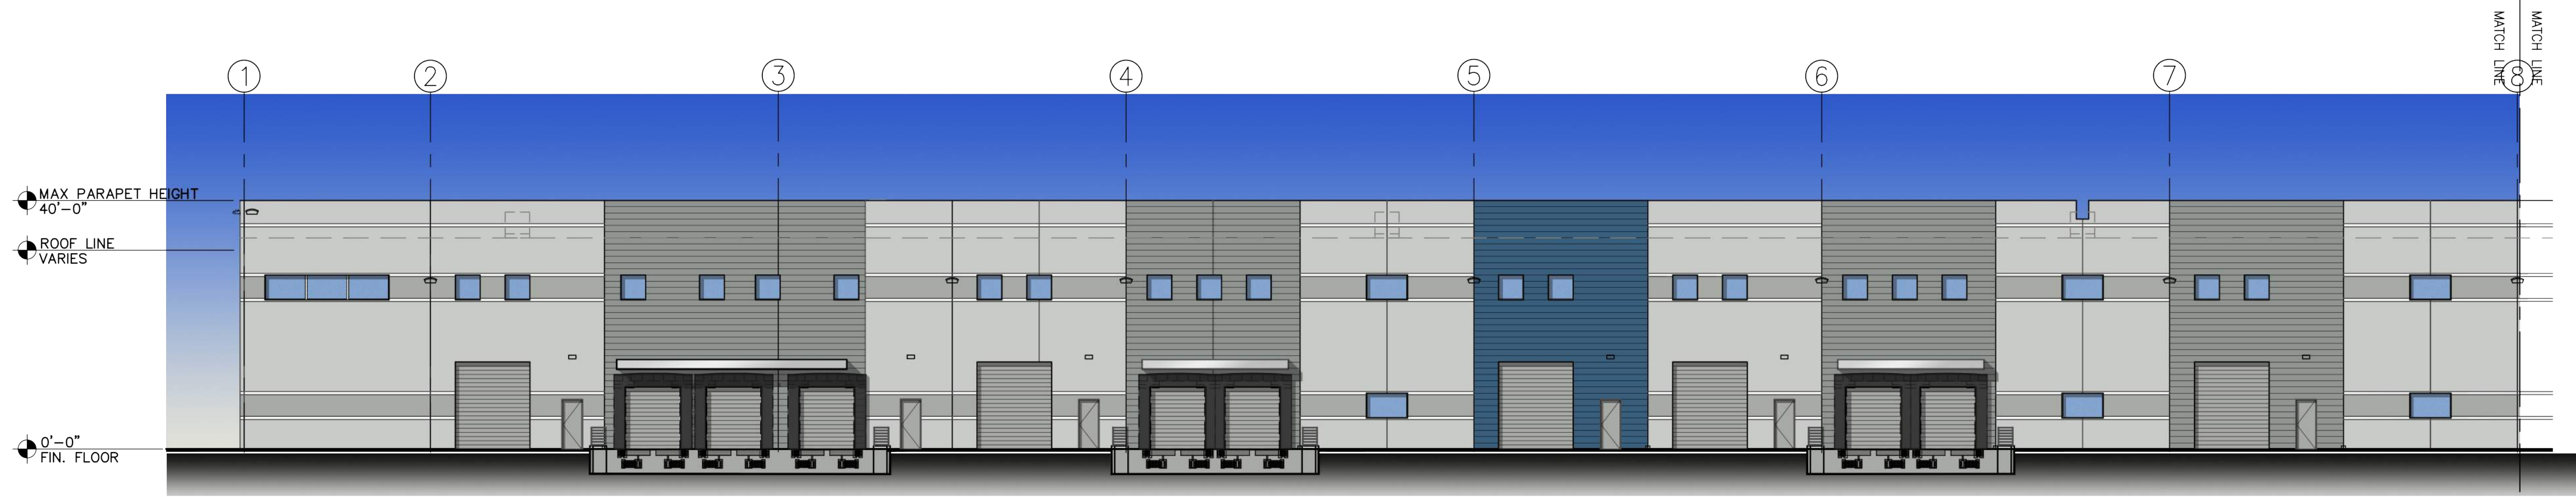

COLORS & MATERIALS	
1	FIELD 1 - PPG0994-2 PITTSBURGH GRAY TILT PANEL
2	ACCENT 1 - PPG0994-4 HIPPOPOTAMUS TILT PANEL
3	ACCENT 2 - PPG0994-6 HUSKY GRAY TILT PANEL
4	ACCENT 3 - PPG1160-4 KALEIDOSCOPE TILT PANEL
5	ACCENT 4 - PPG1160-6 CHINESE PORCELAIN TILT PANEL
6	CLEAR ANODIZED ALUMINUM STOREFRONT SYSTEM
7	METAL CANOPY - CLEAR ANODIZED ALUMINUM FINISH



BUILDING "E" WEST ELEVATION
SCALE: 1/16" = 1'-0"



Andrews Design Group, Inc.

ARCHITECTURE

PLANNING

INTERIORS

PROJECT MANAGEMENT

CV MESA PECOS INDUSTRIAL PARK
7839 E. PECOS ROAD
MESA, ARIZONA

1095 W. RIO SALADO PKWY, SUITE 203 TEMPE, AZ 85281

ADG A1321

No:	DATE:	REVISIONS:
1		
2		
3		

DR10.3C

DATE: 06/12/2022

