


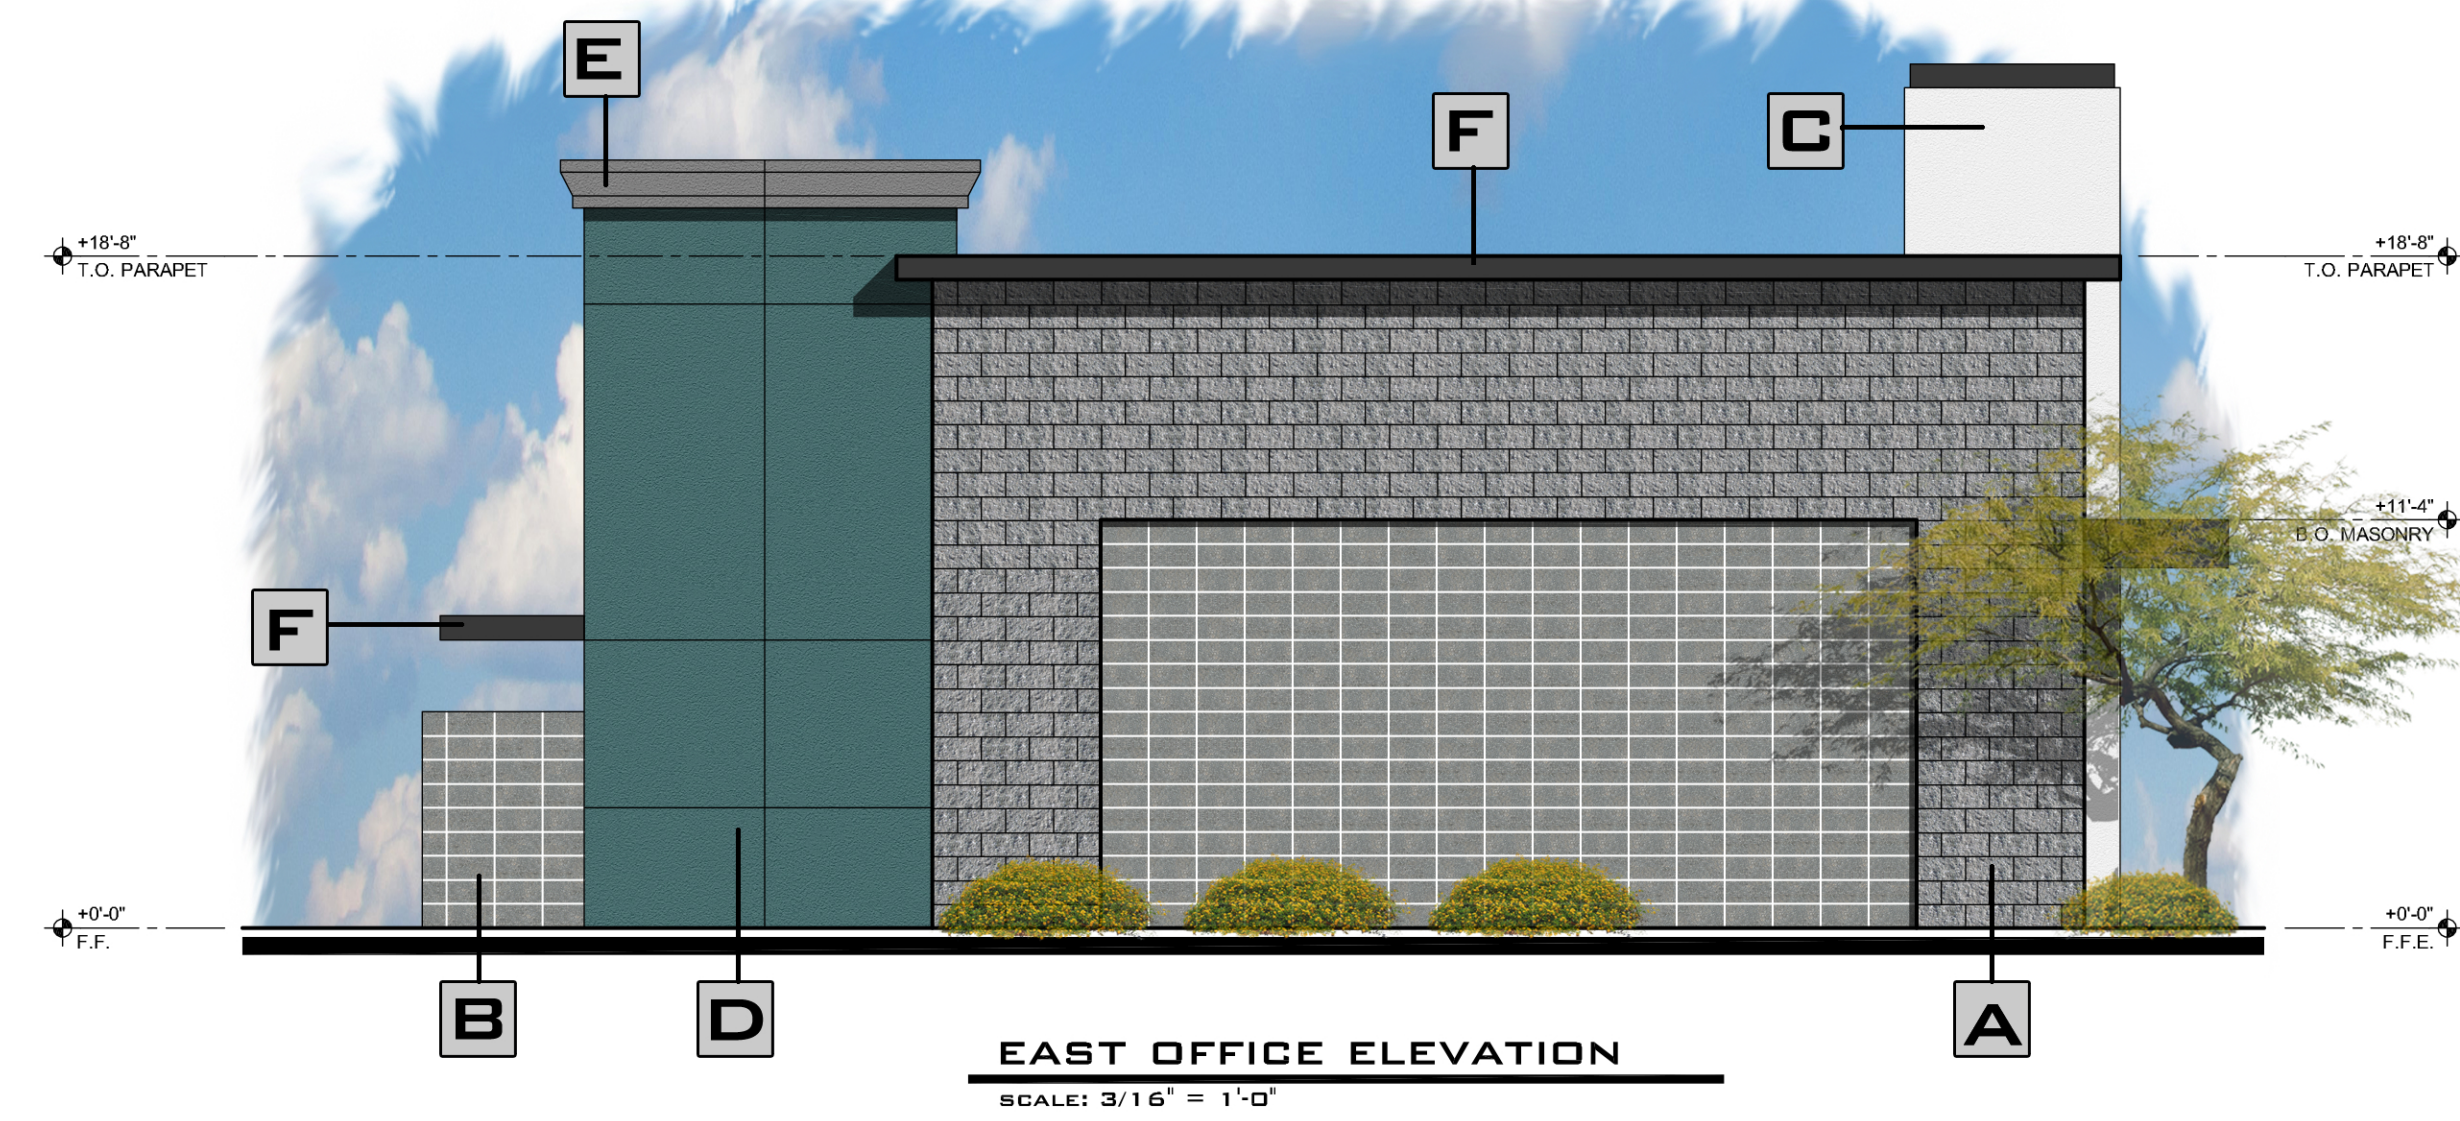
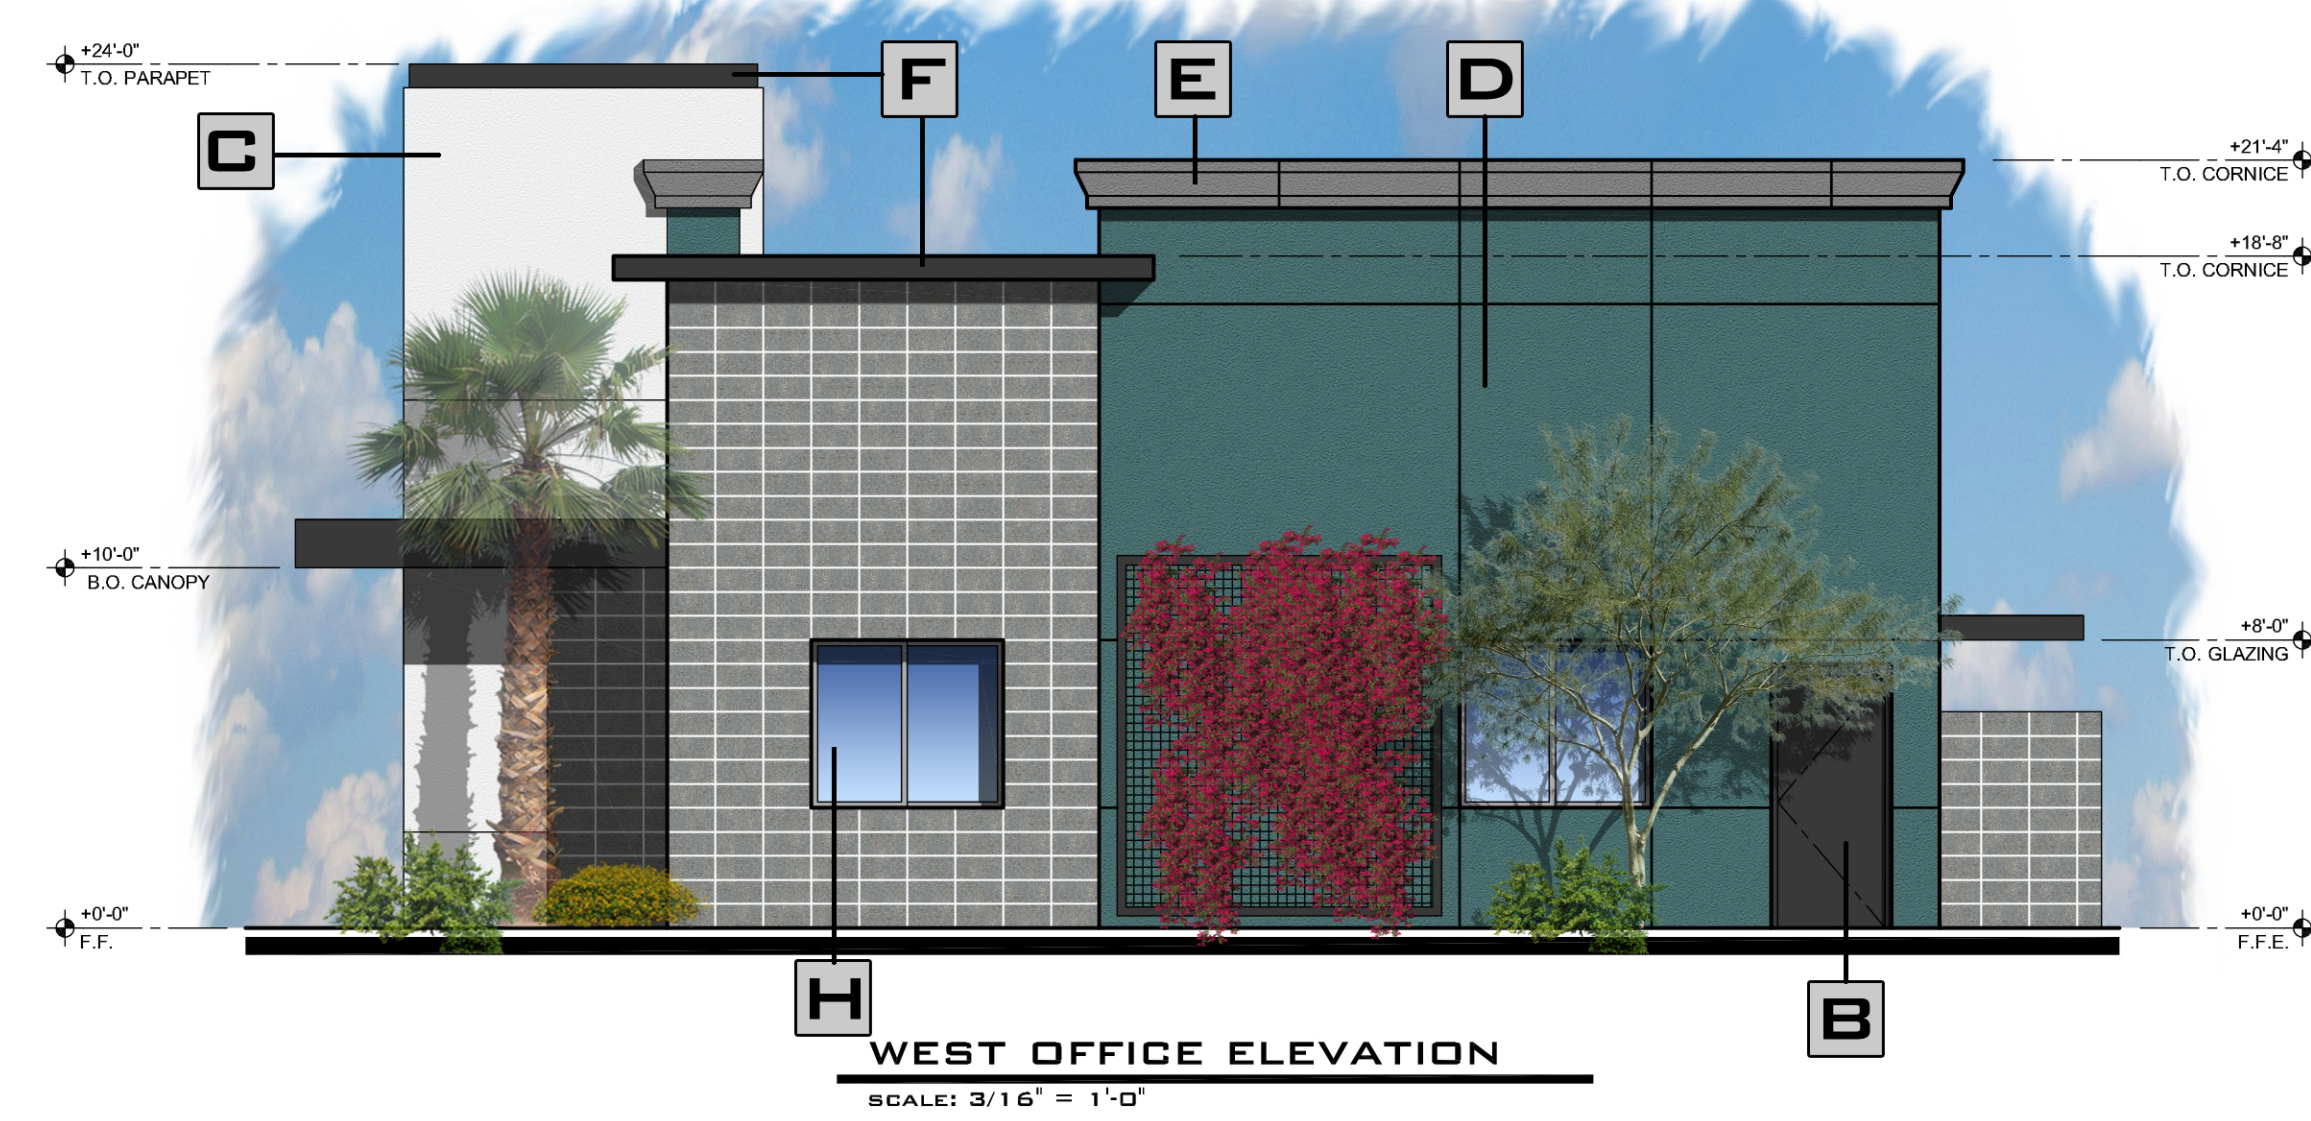
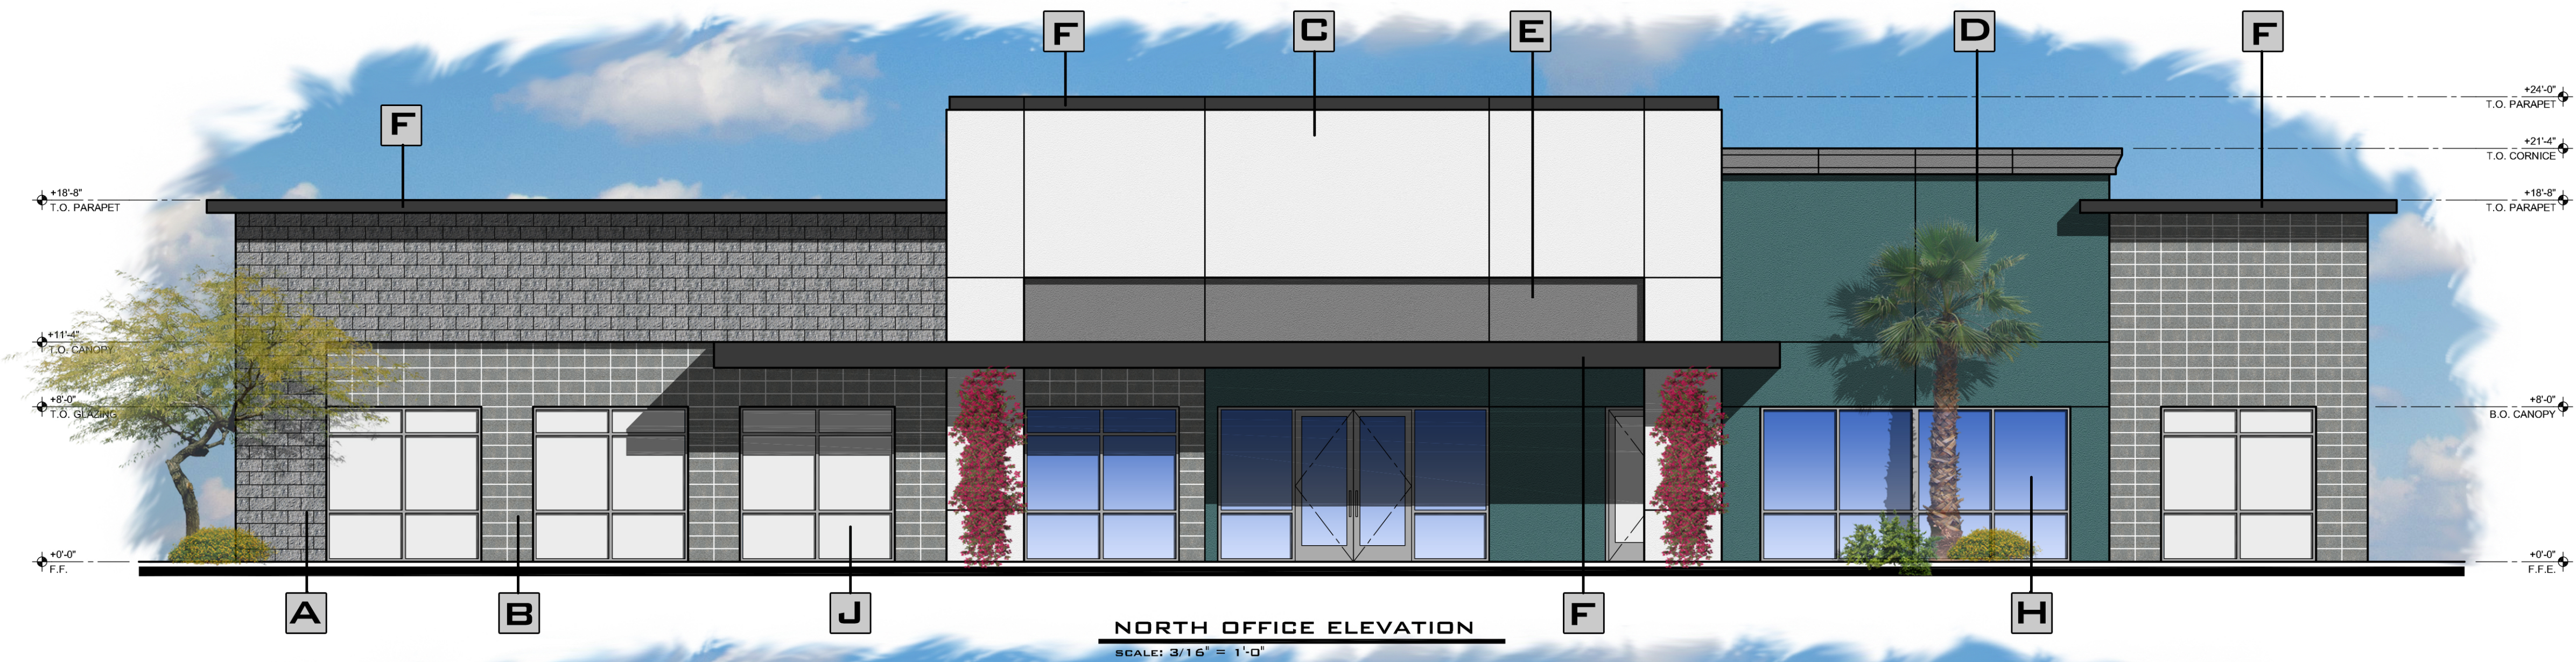
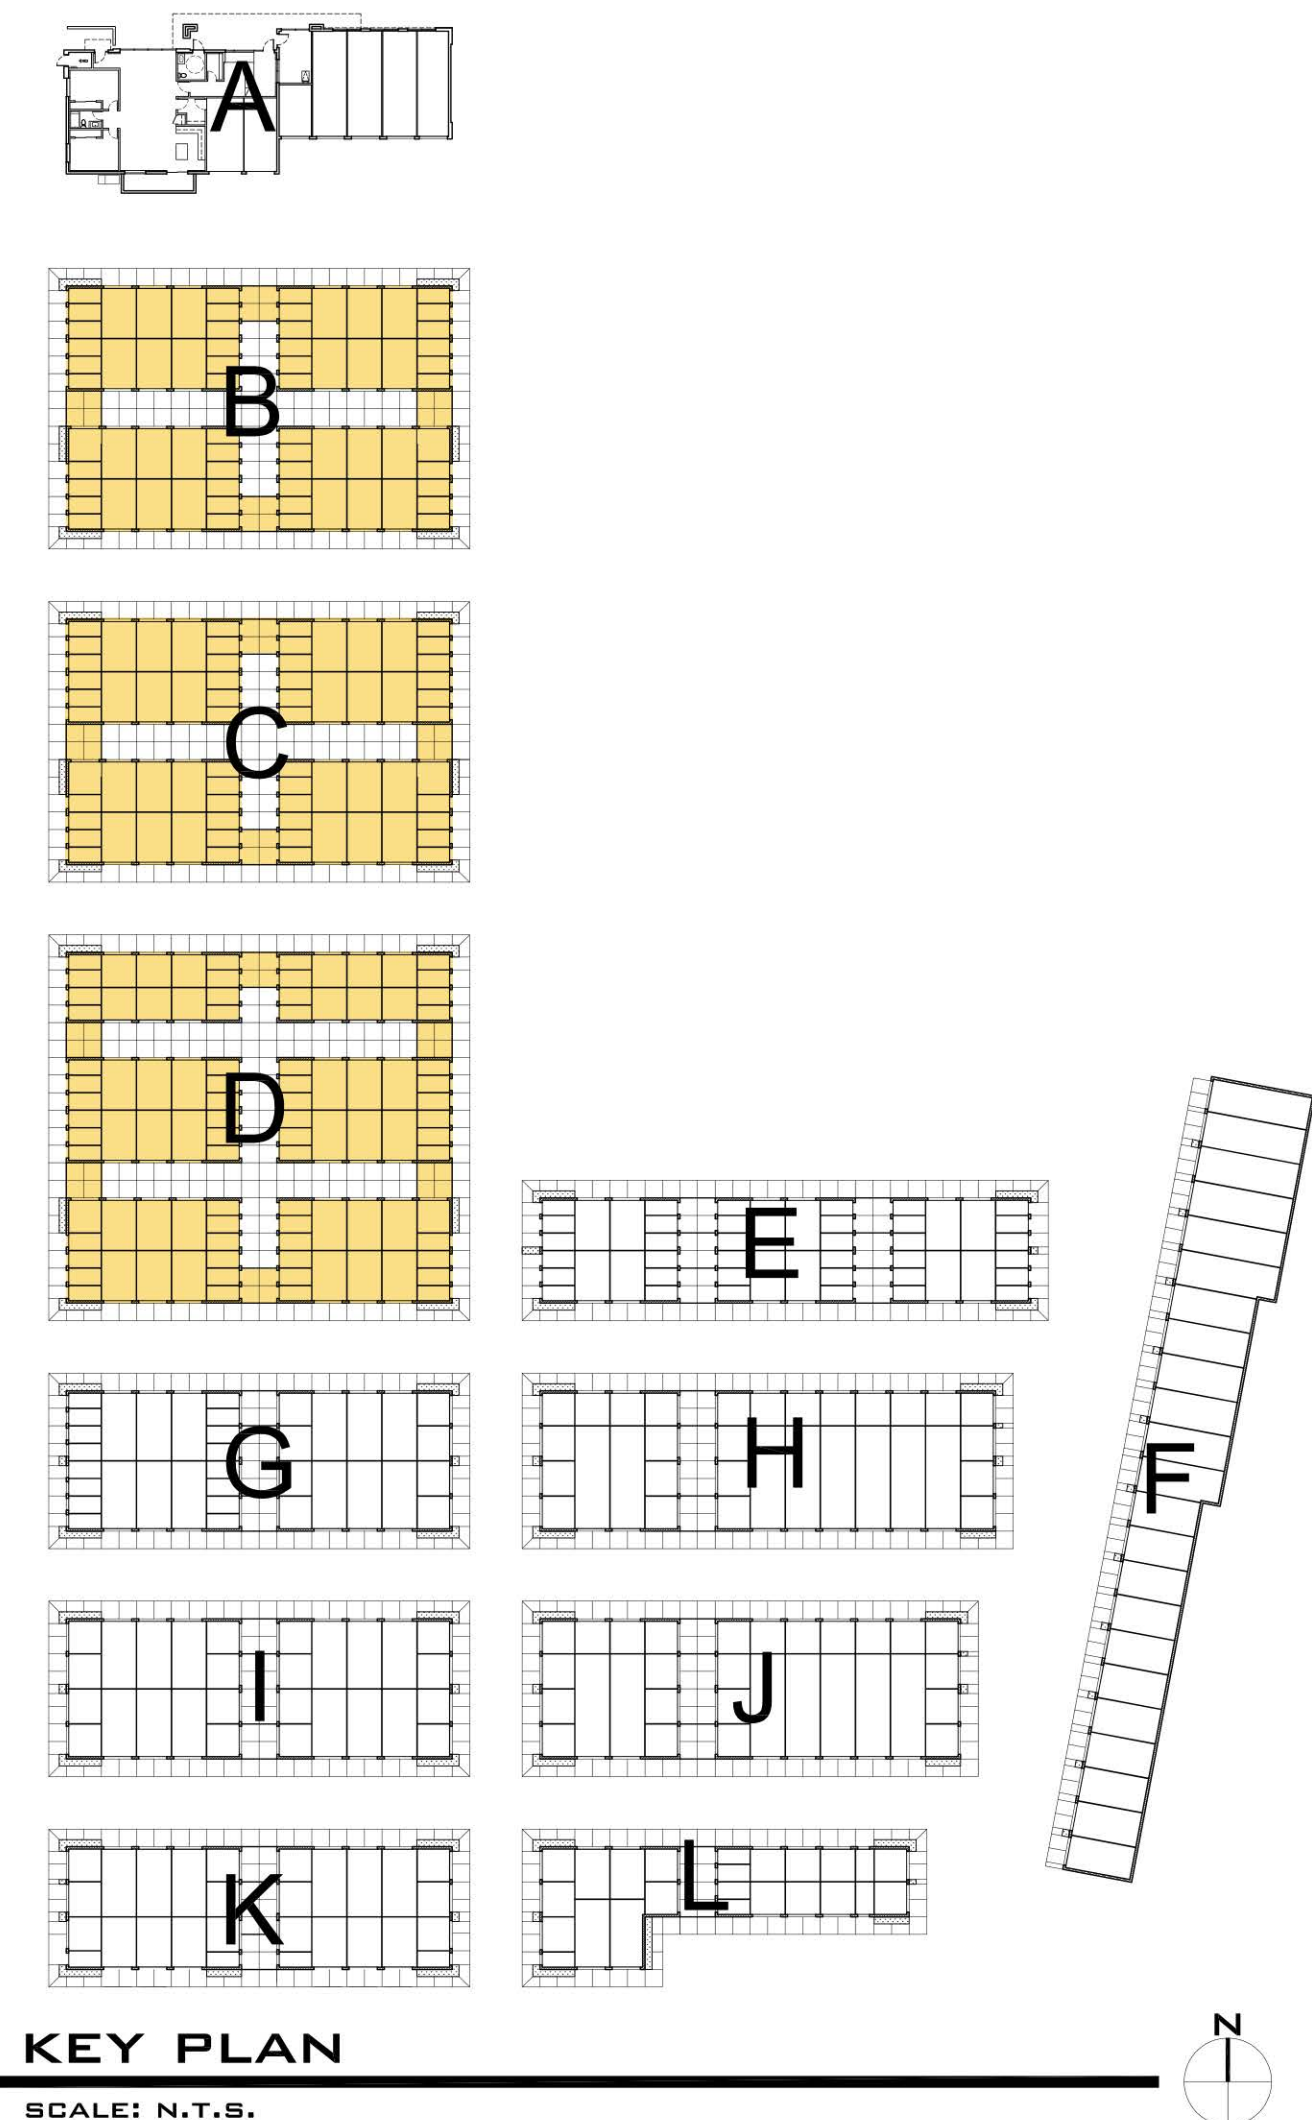
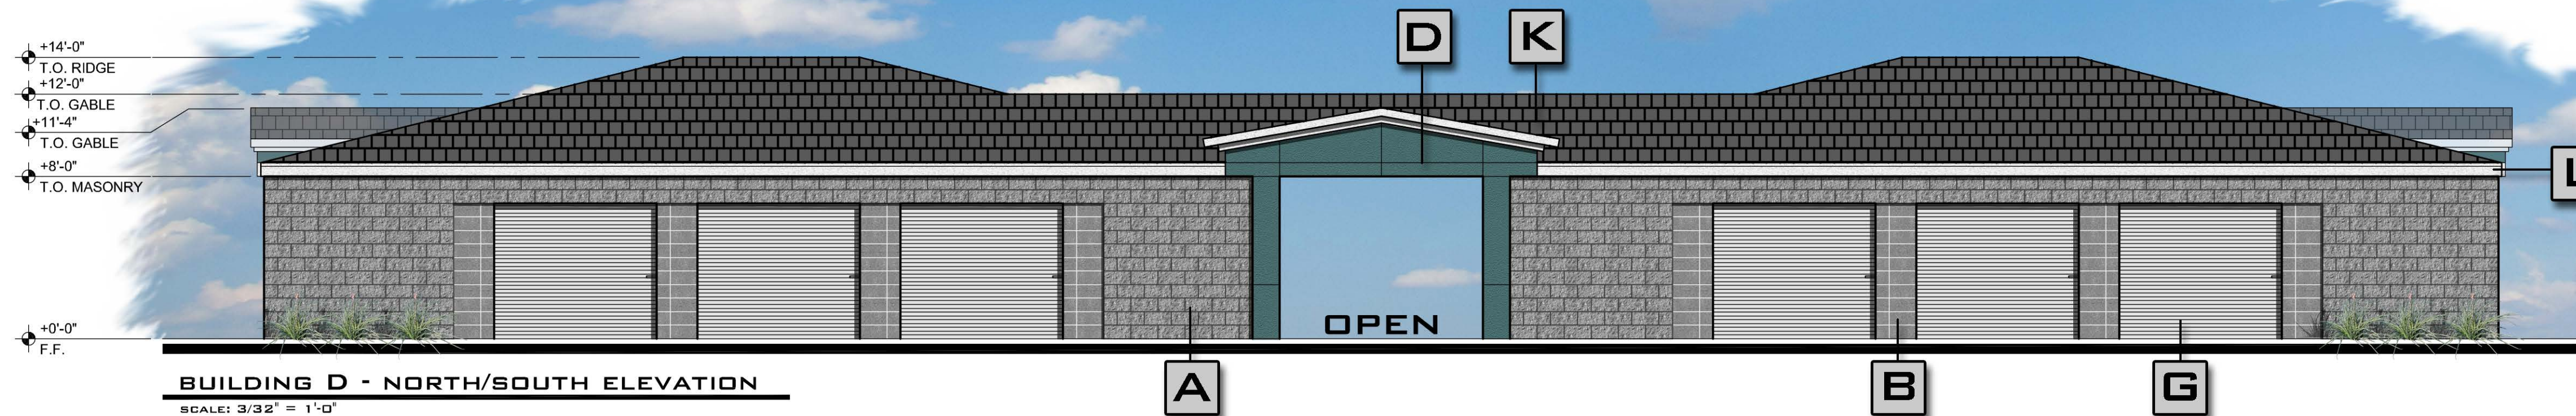
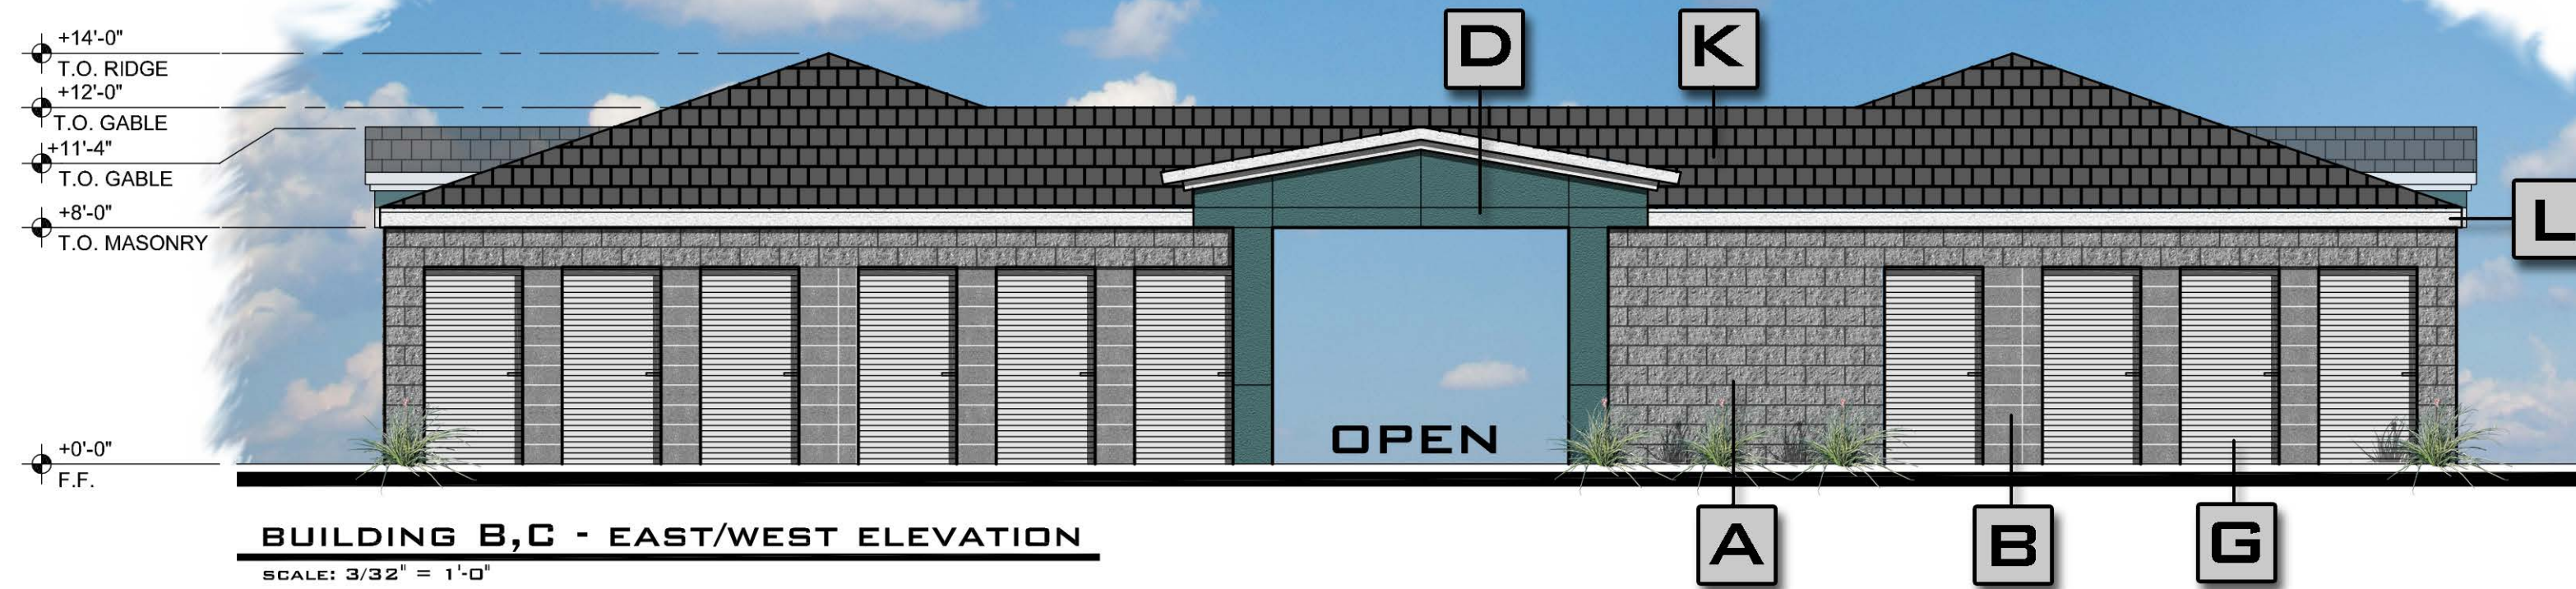
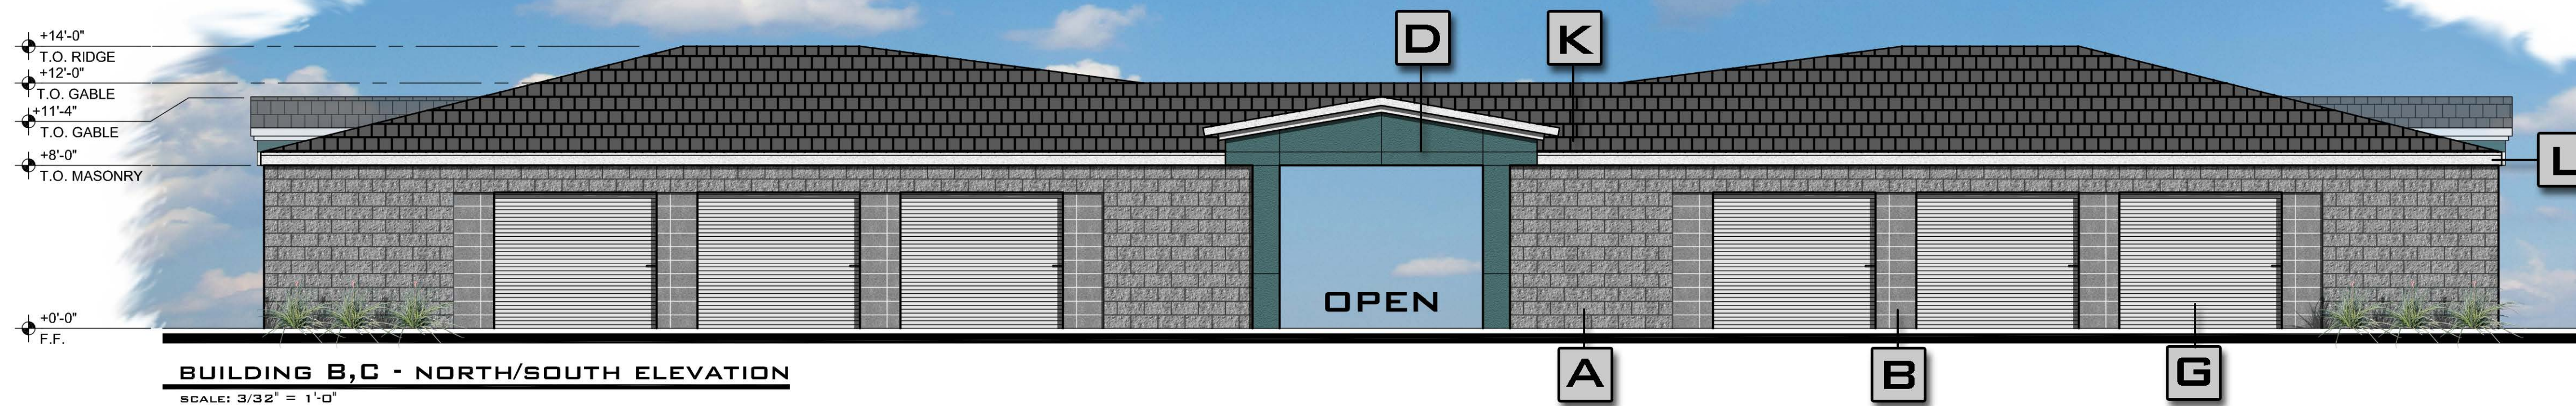




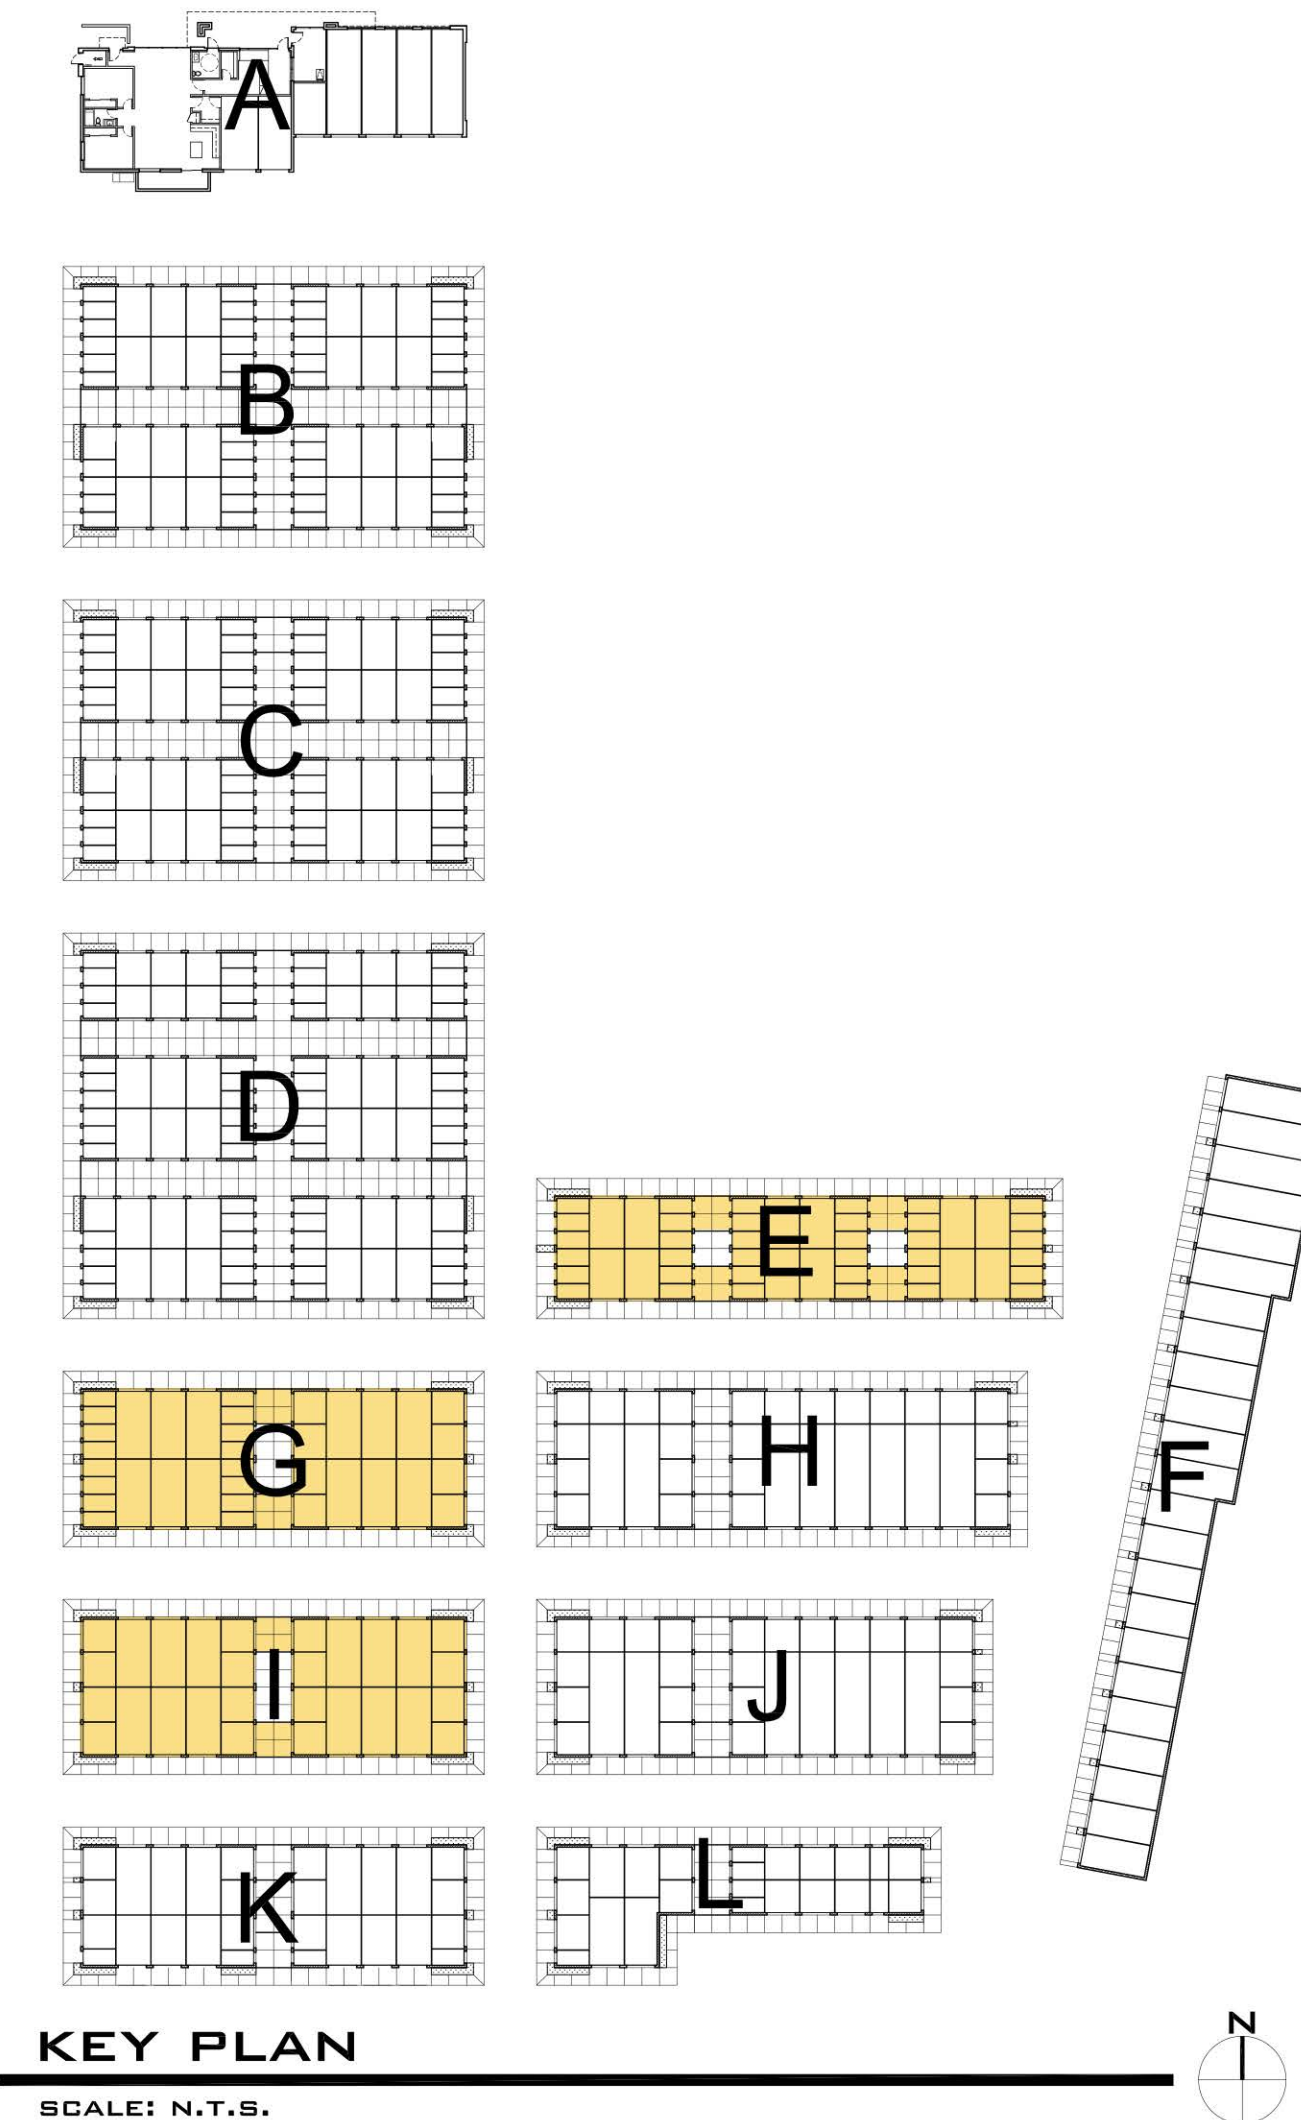


U-STOR LEASING OFFICE

SWC ELLSWORTH AND GUADALUPE
MESA, AZ



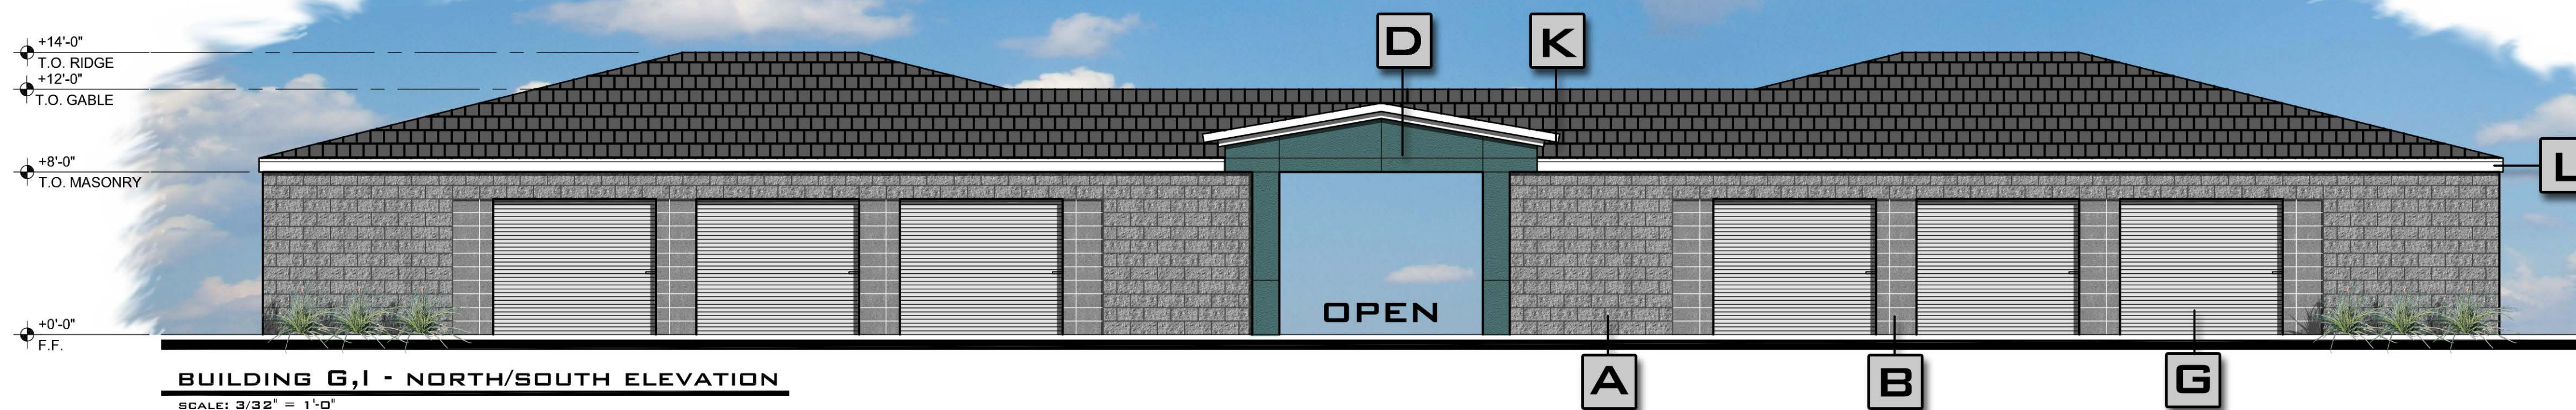






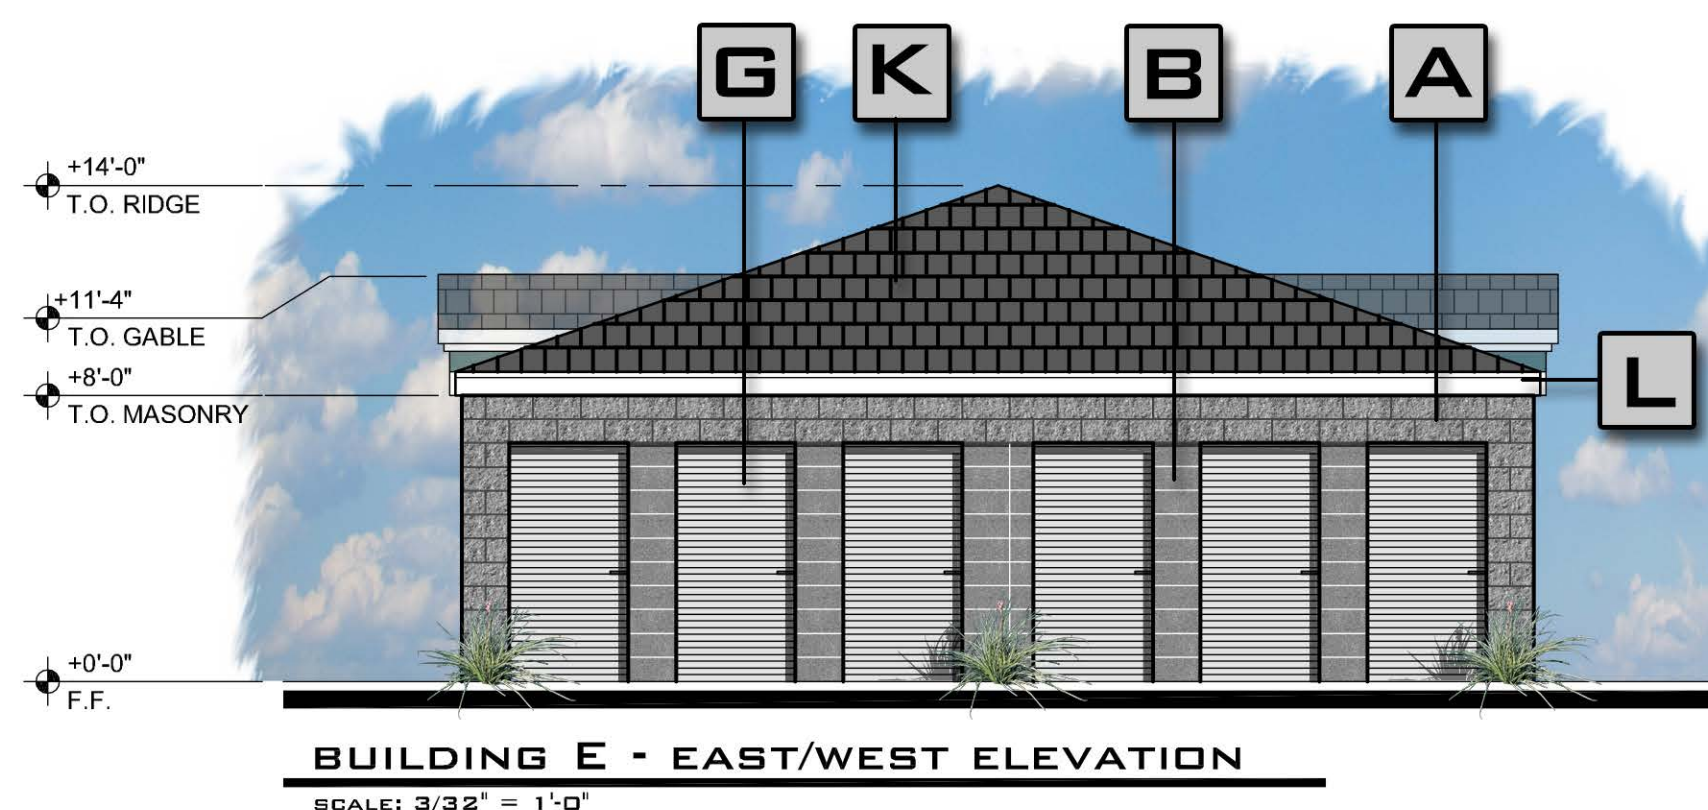


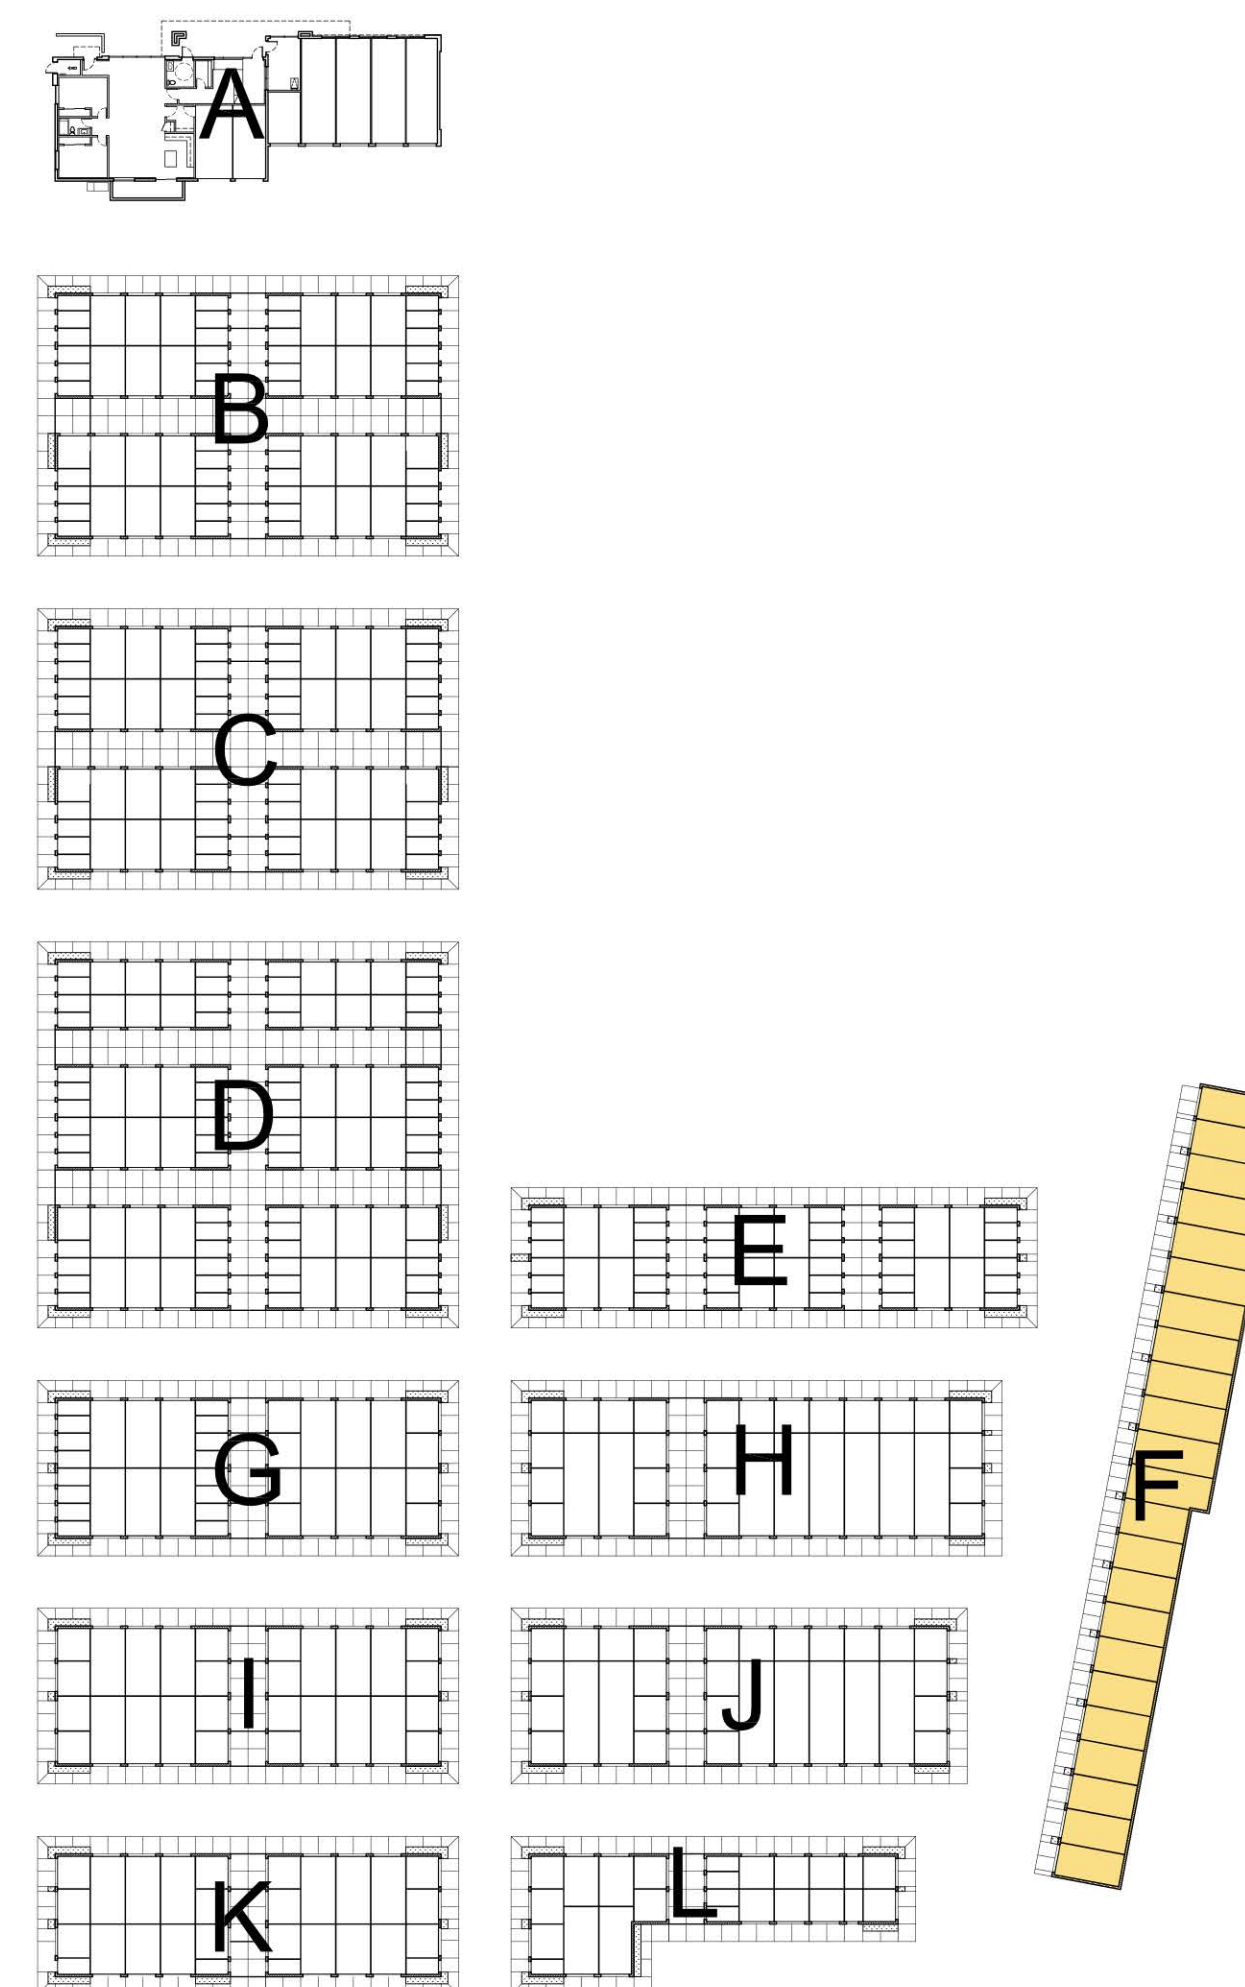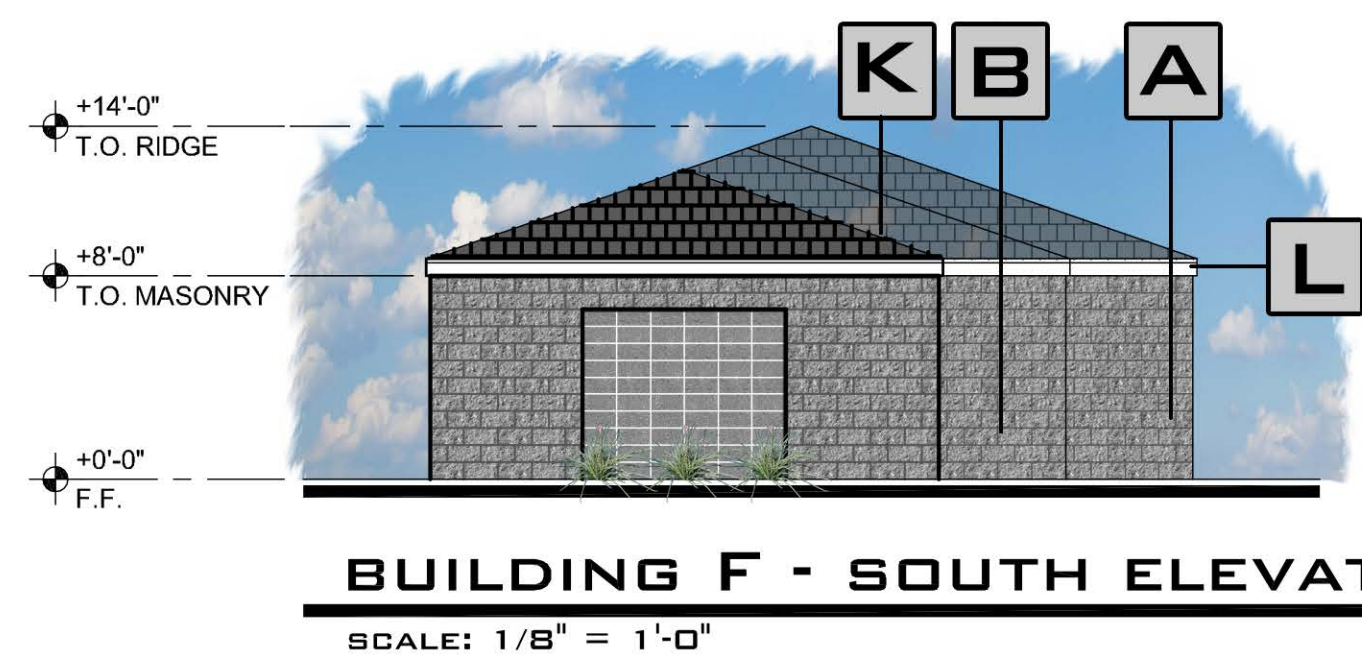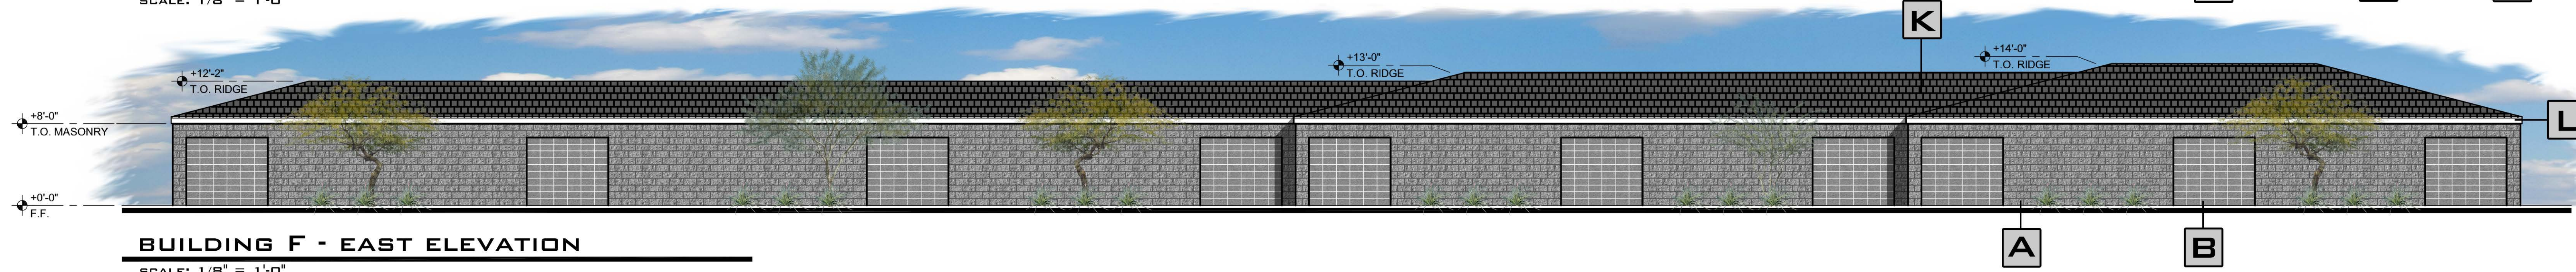


U-STOR - BUILDING F ELEVATIONS

SWC ELLSWORTH AND GUADALUPE
MESA, AZ

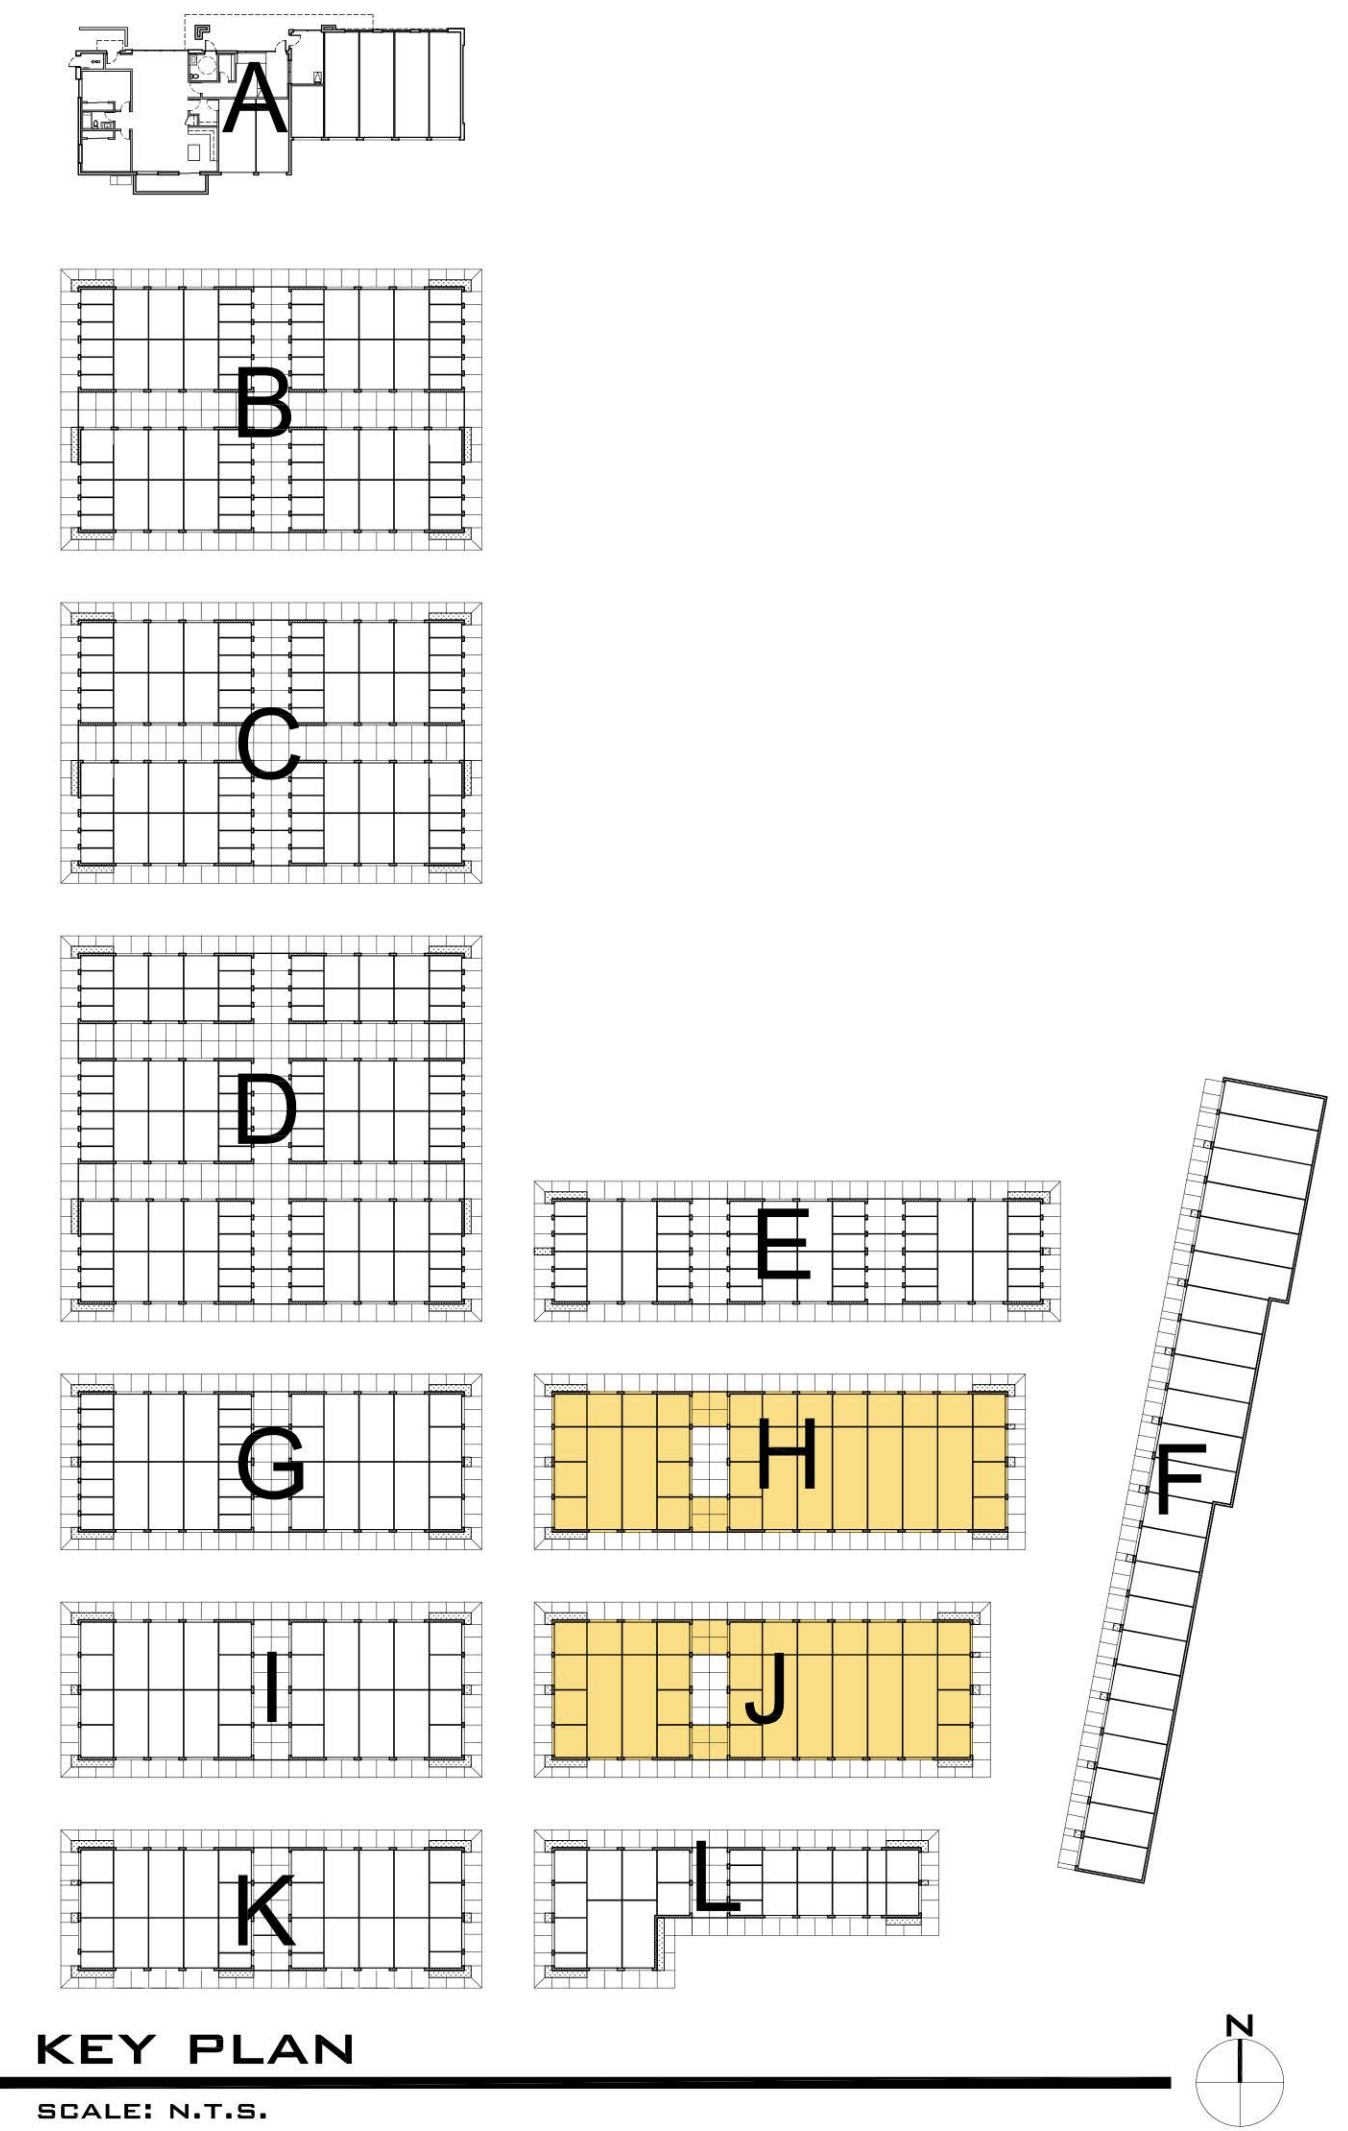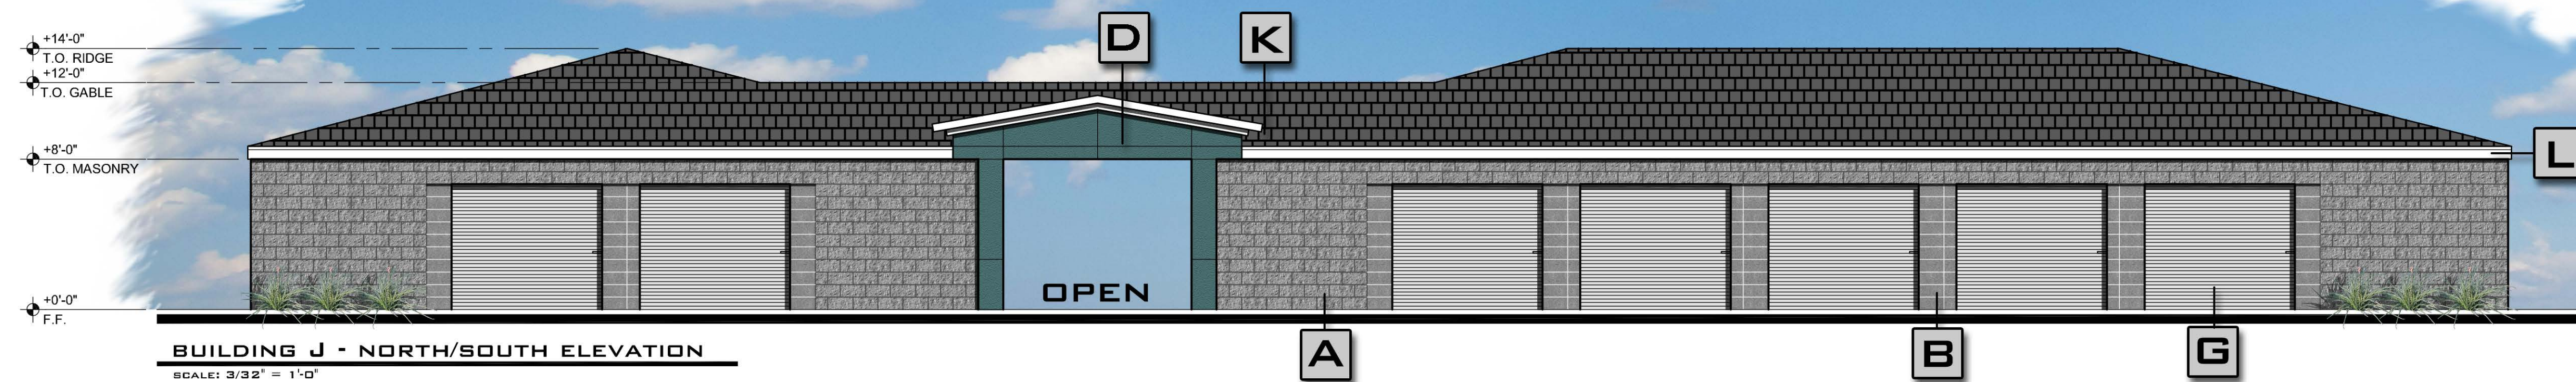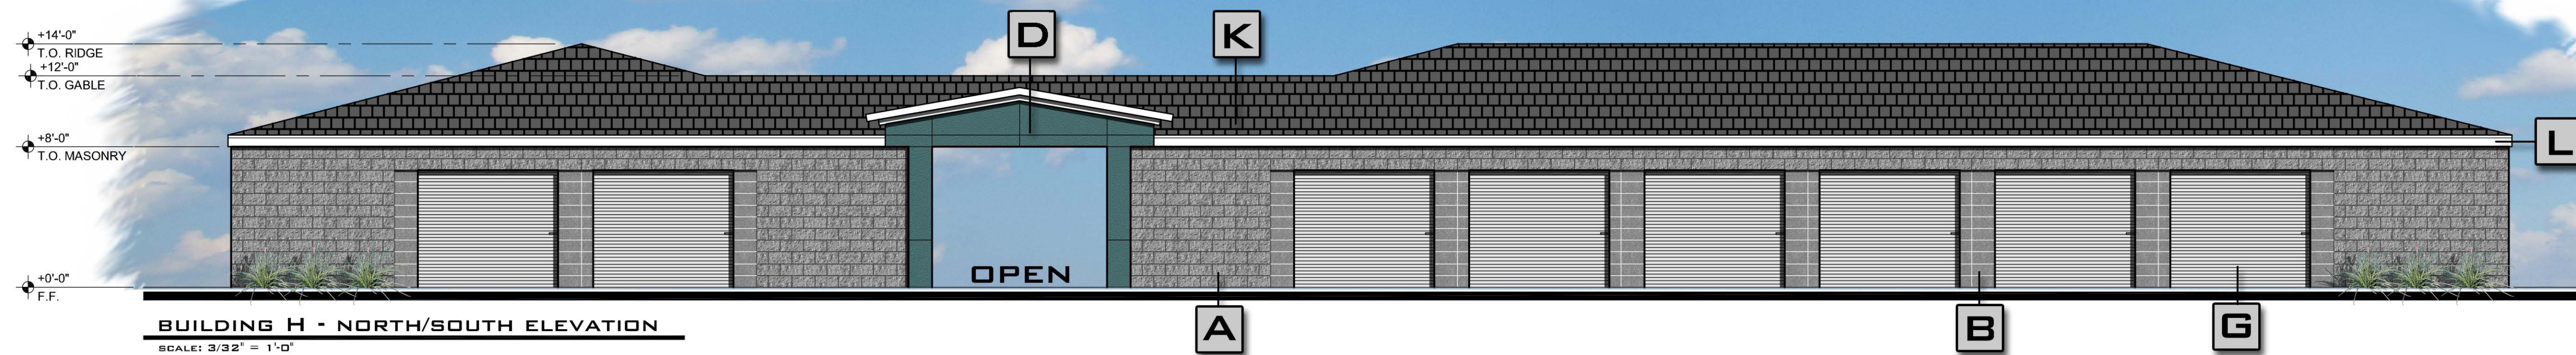


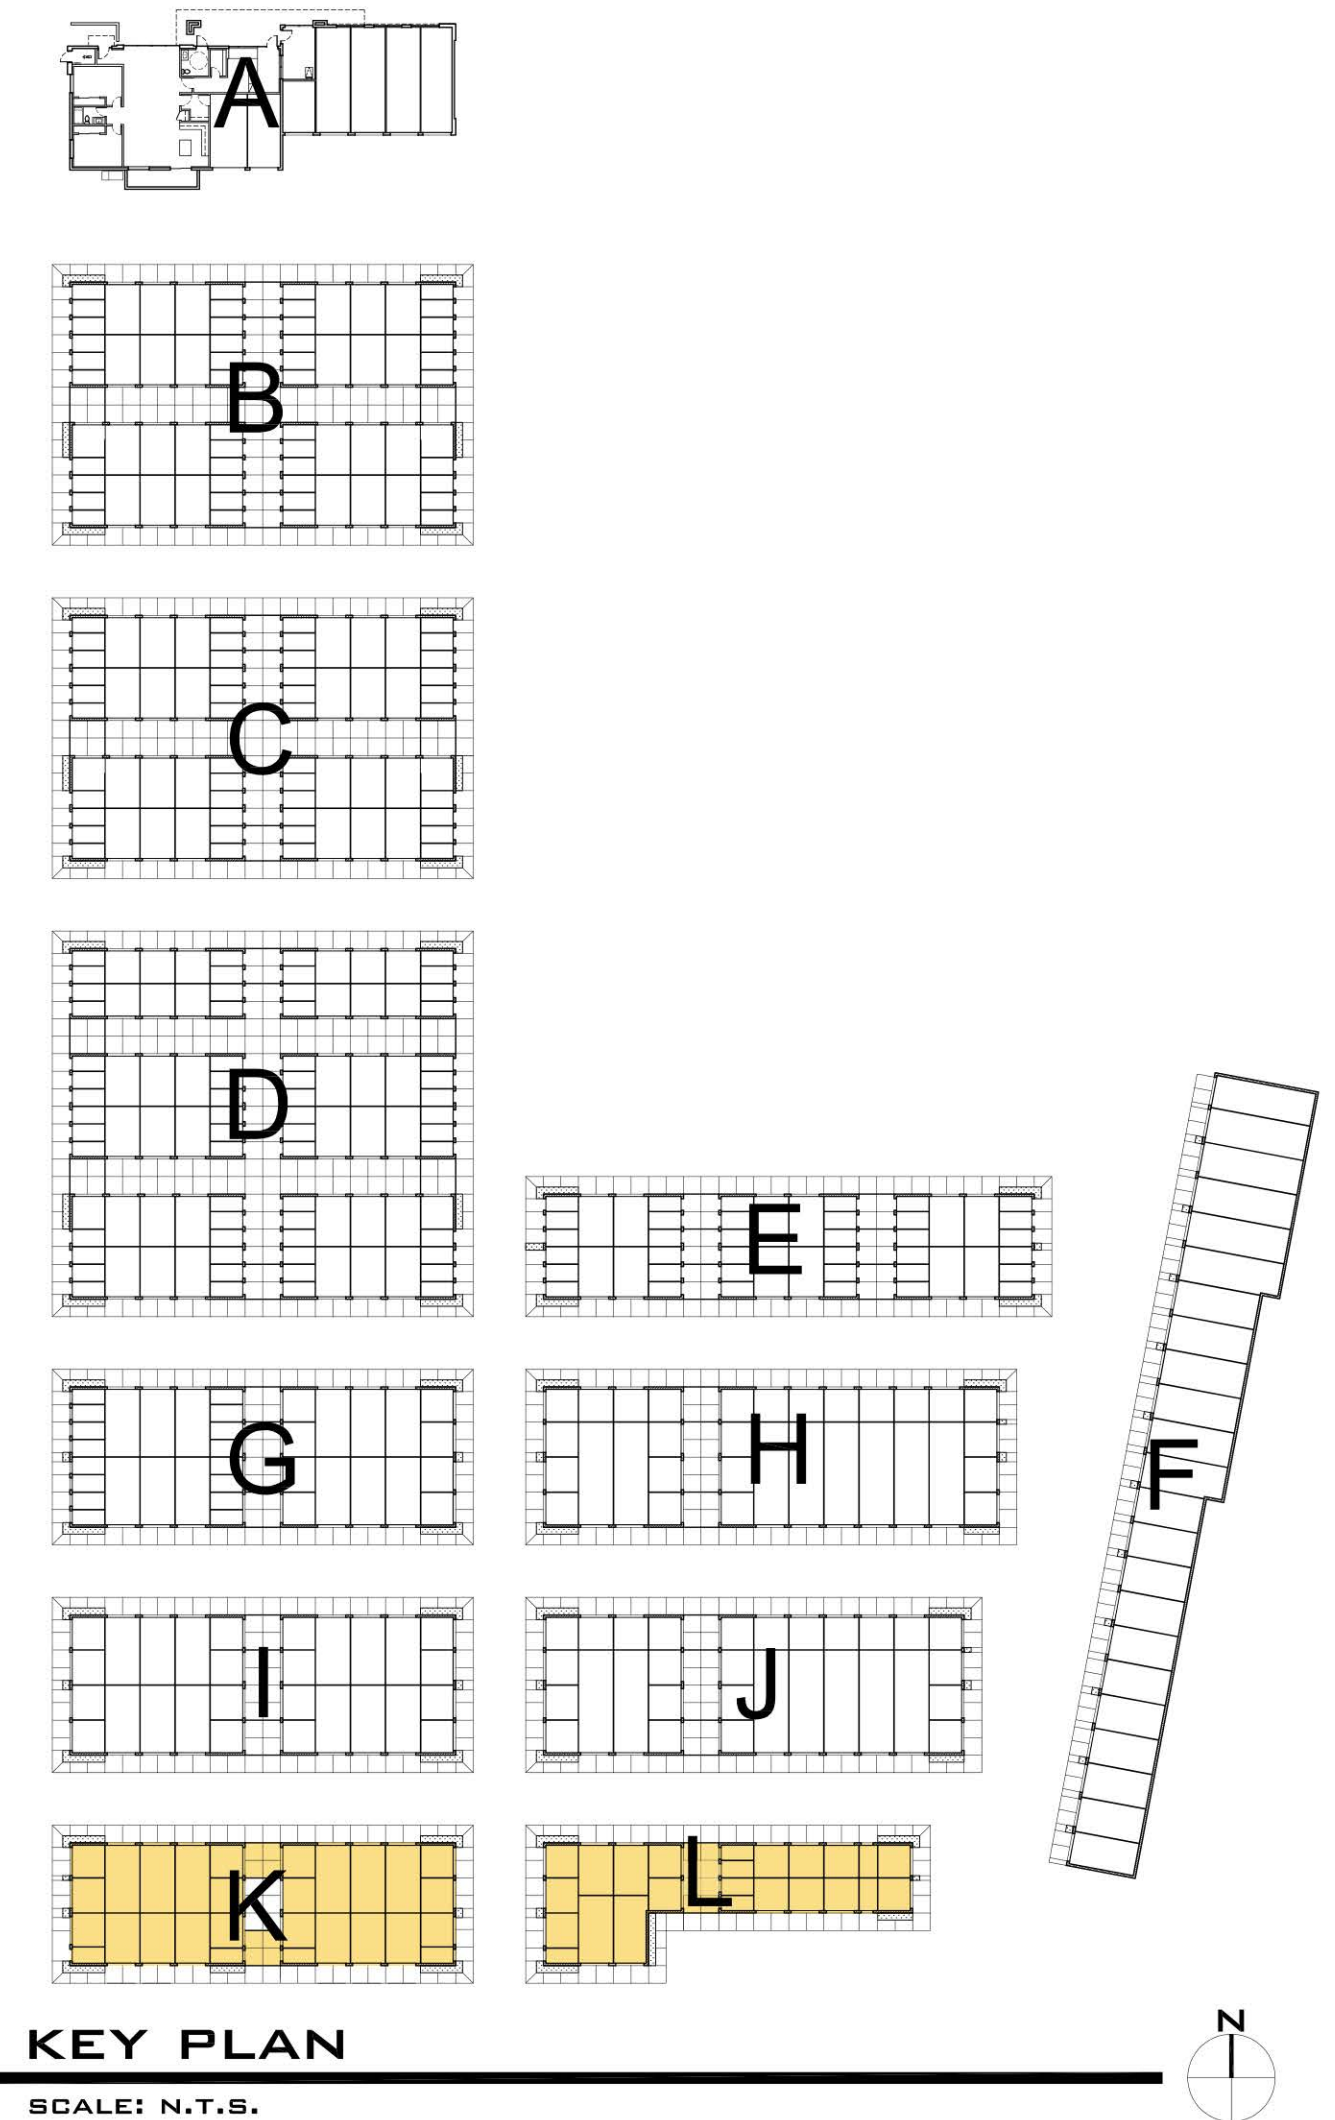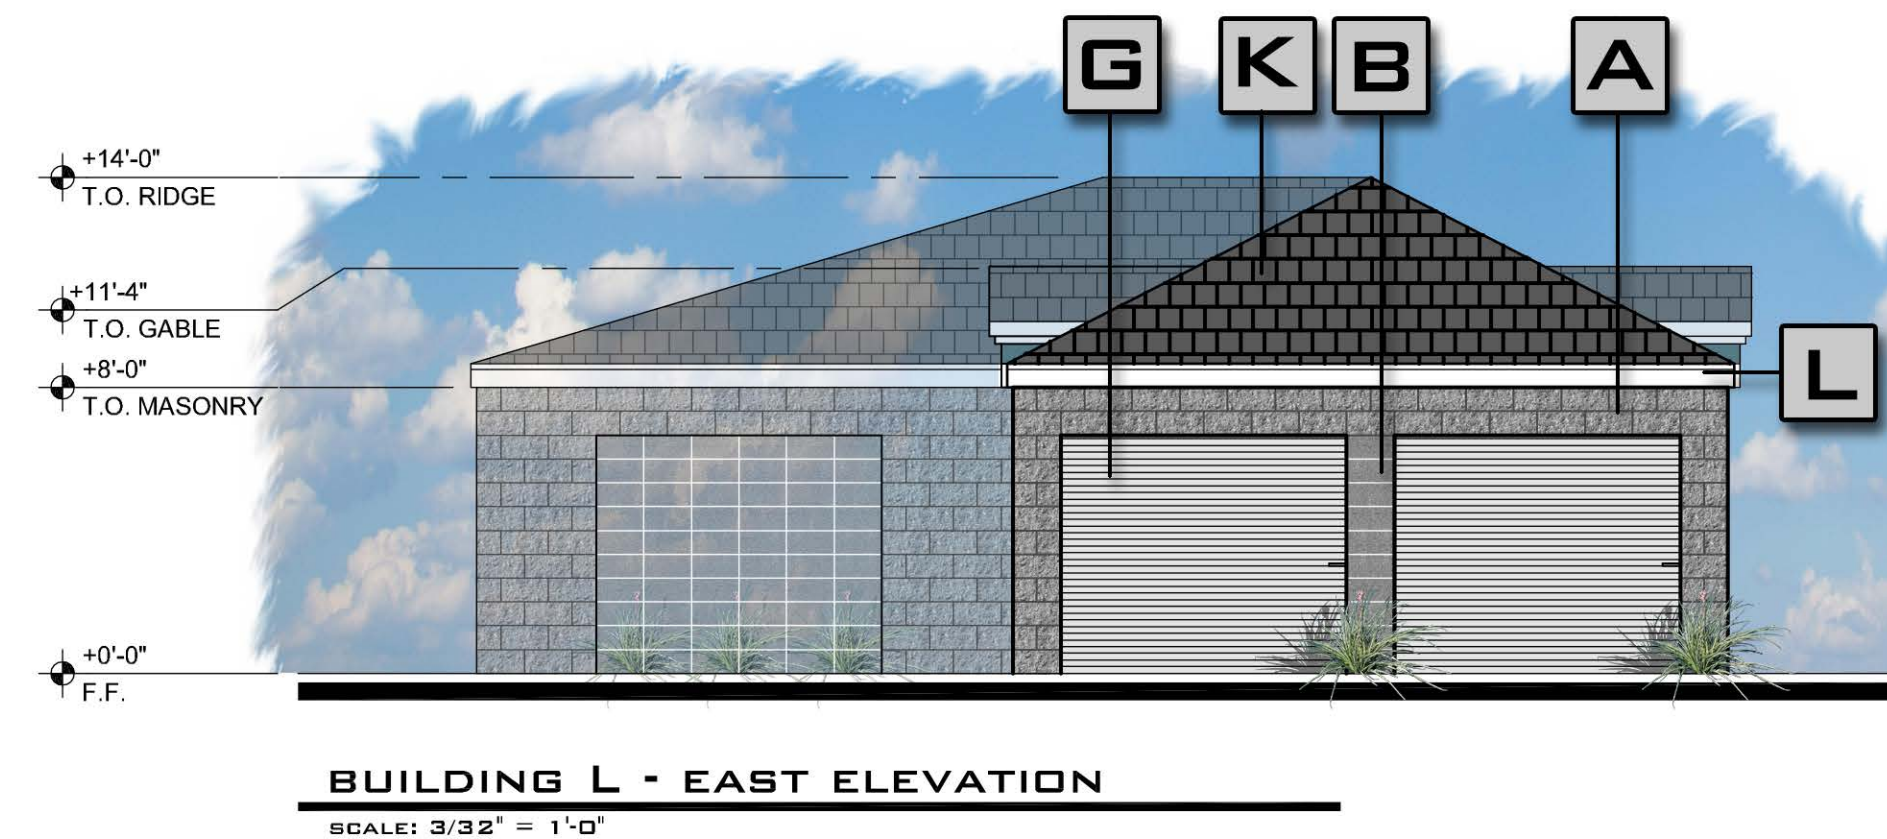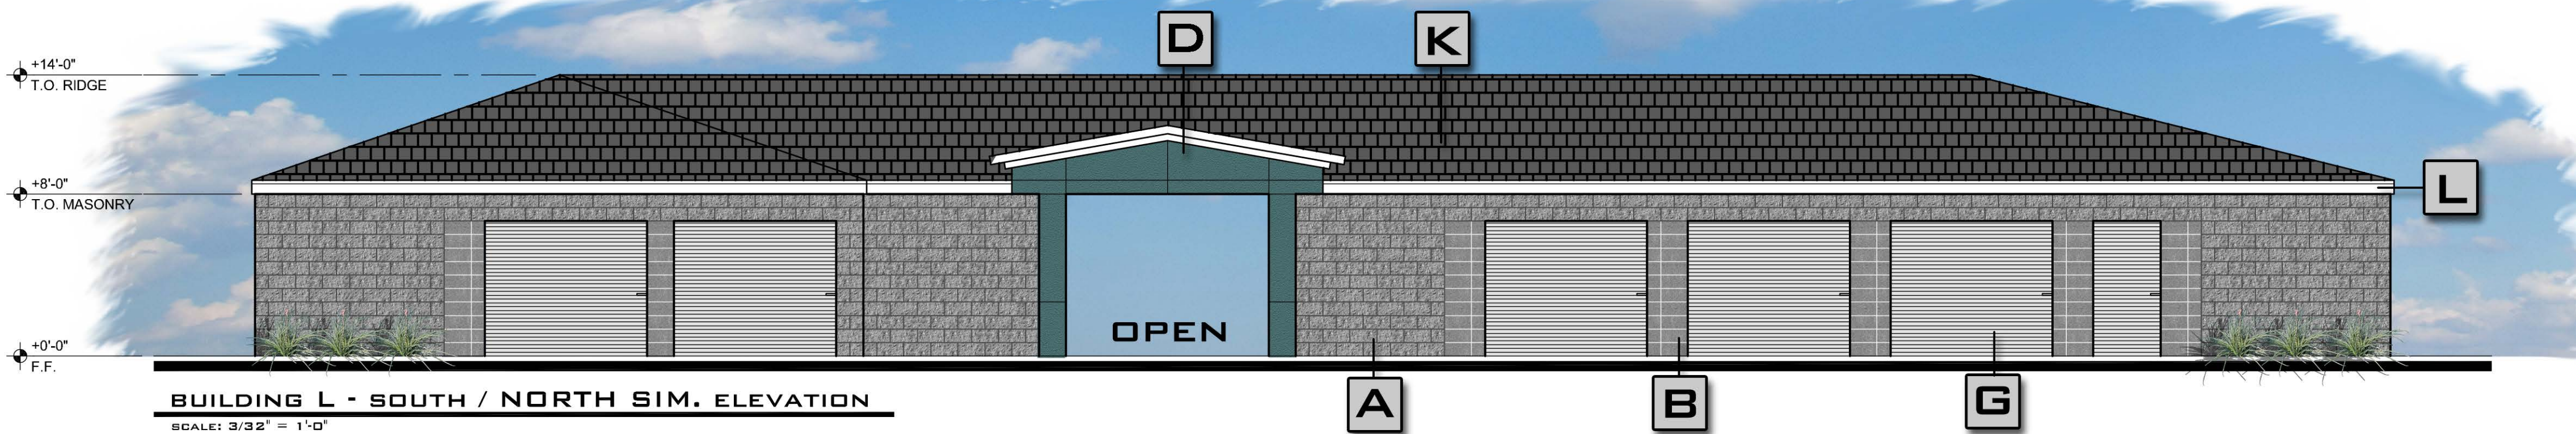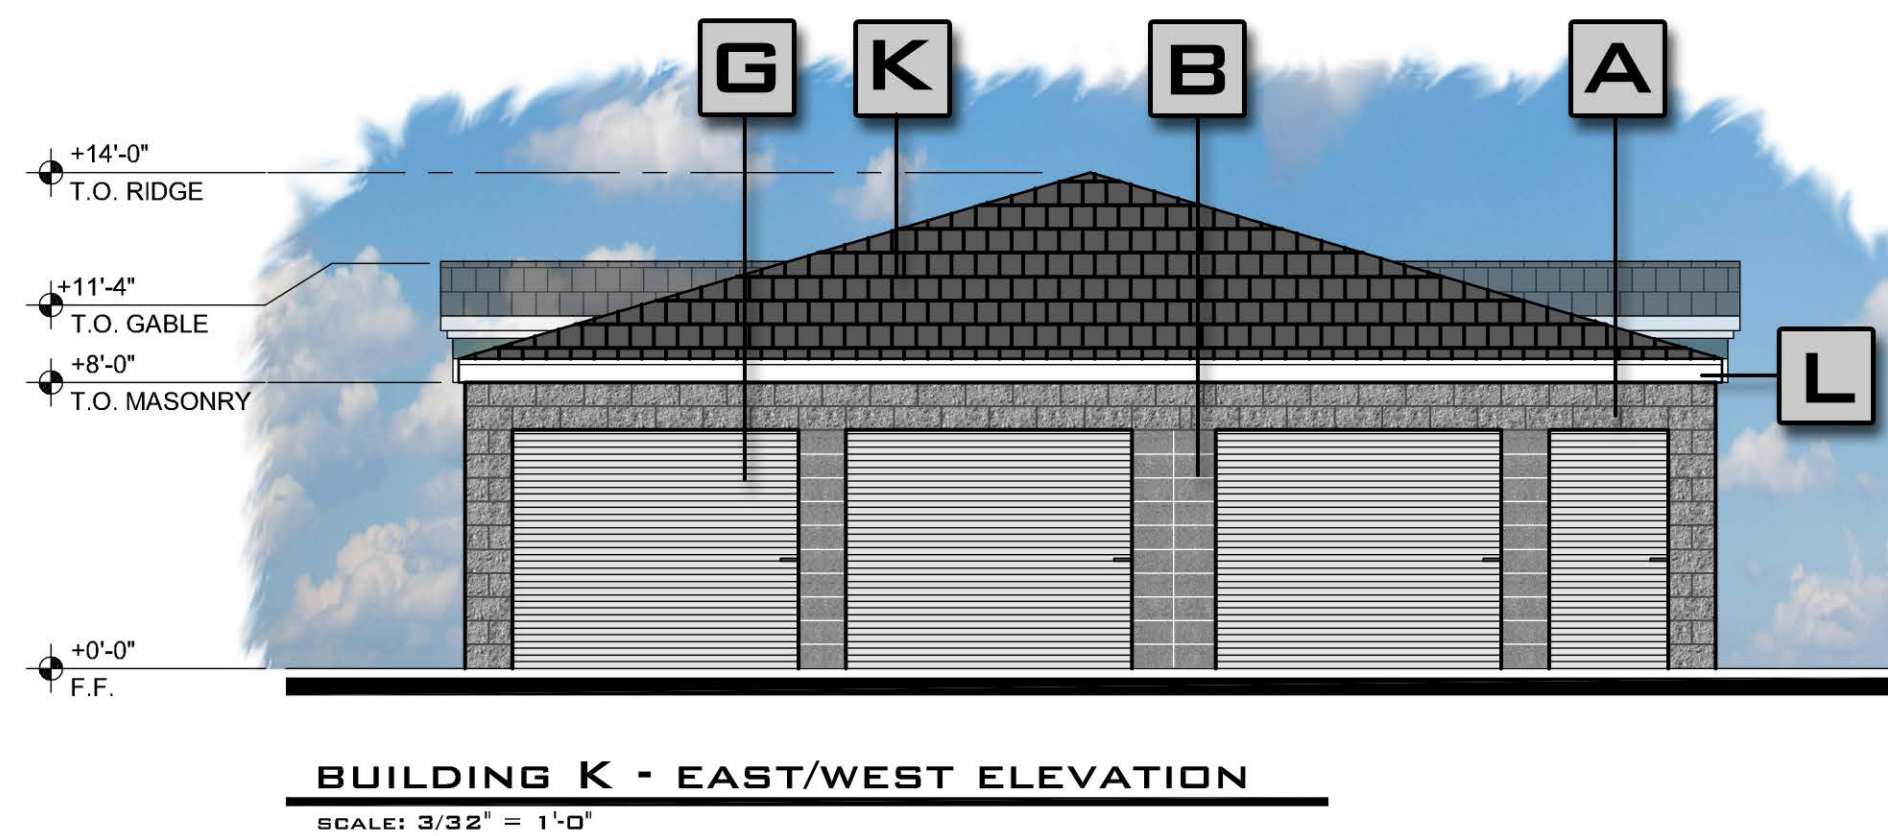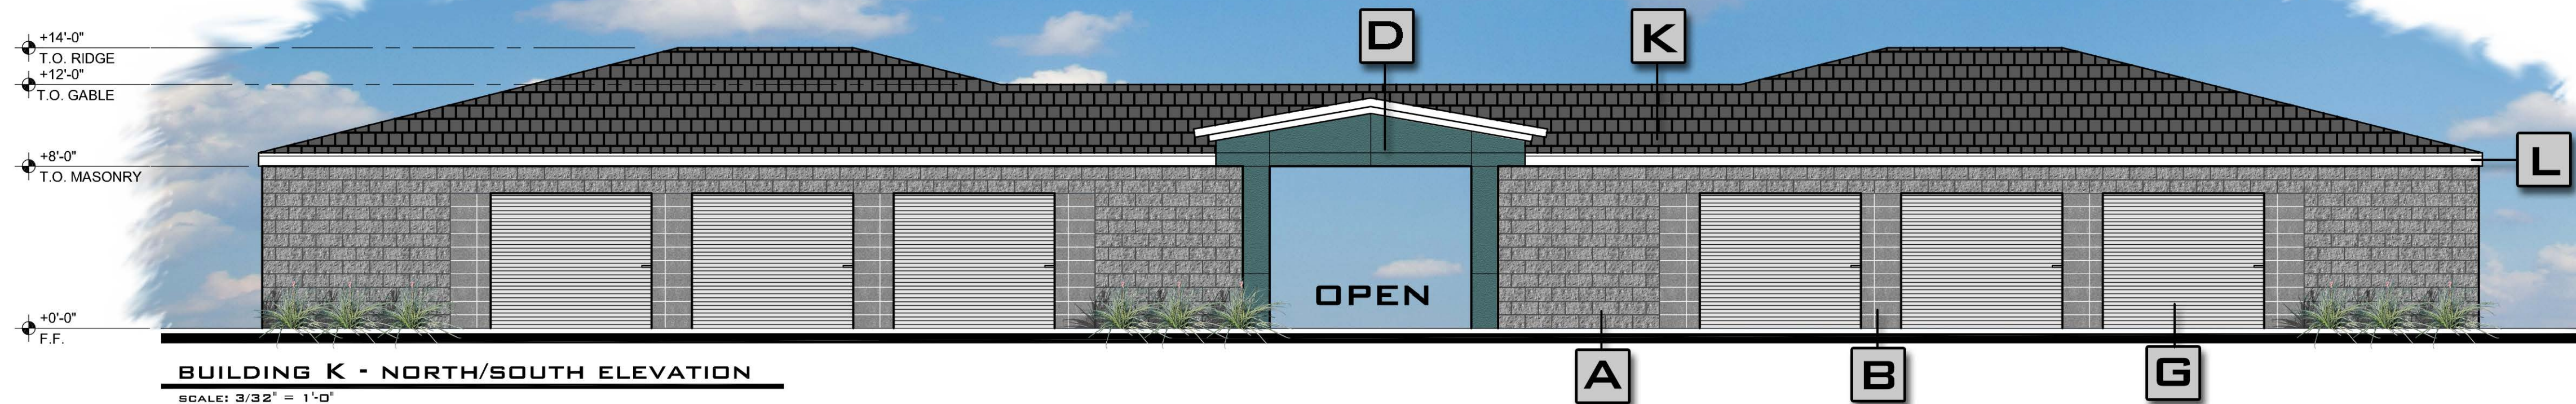

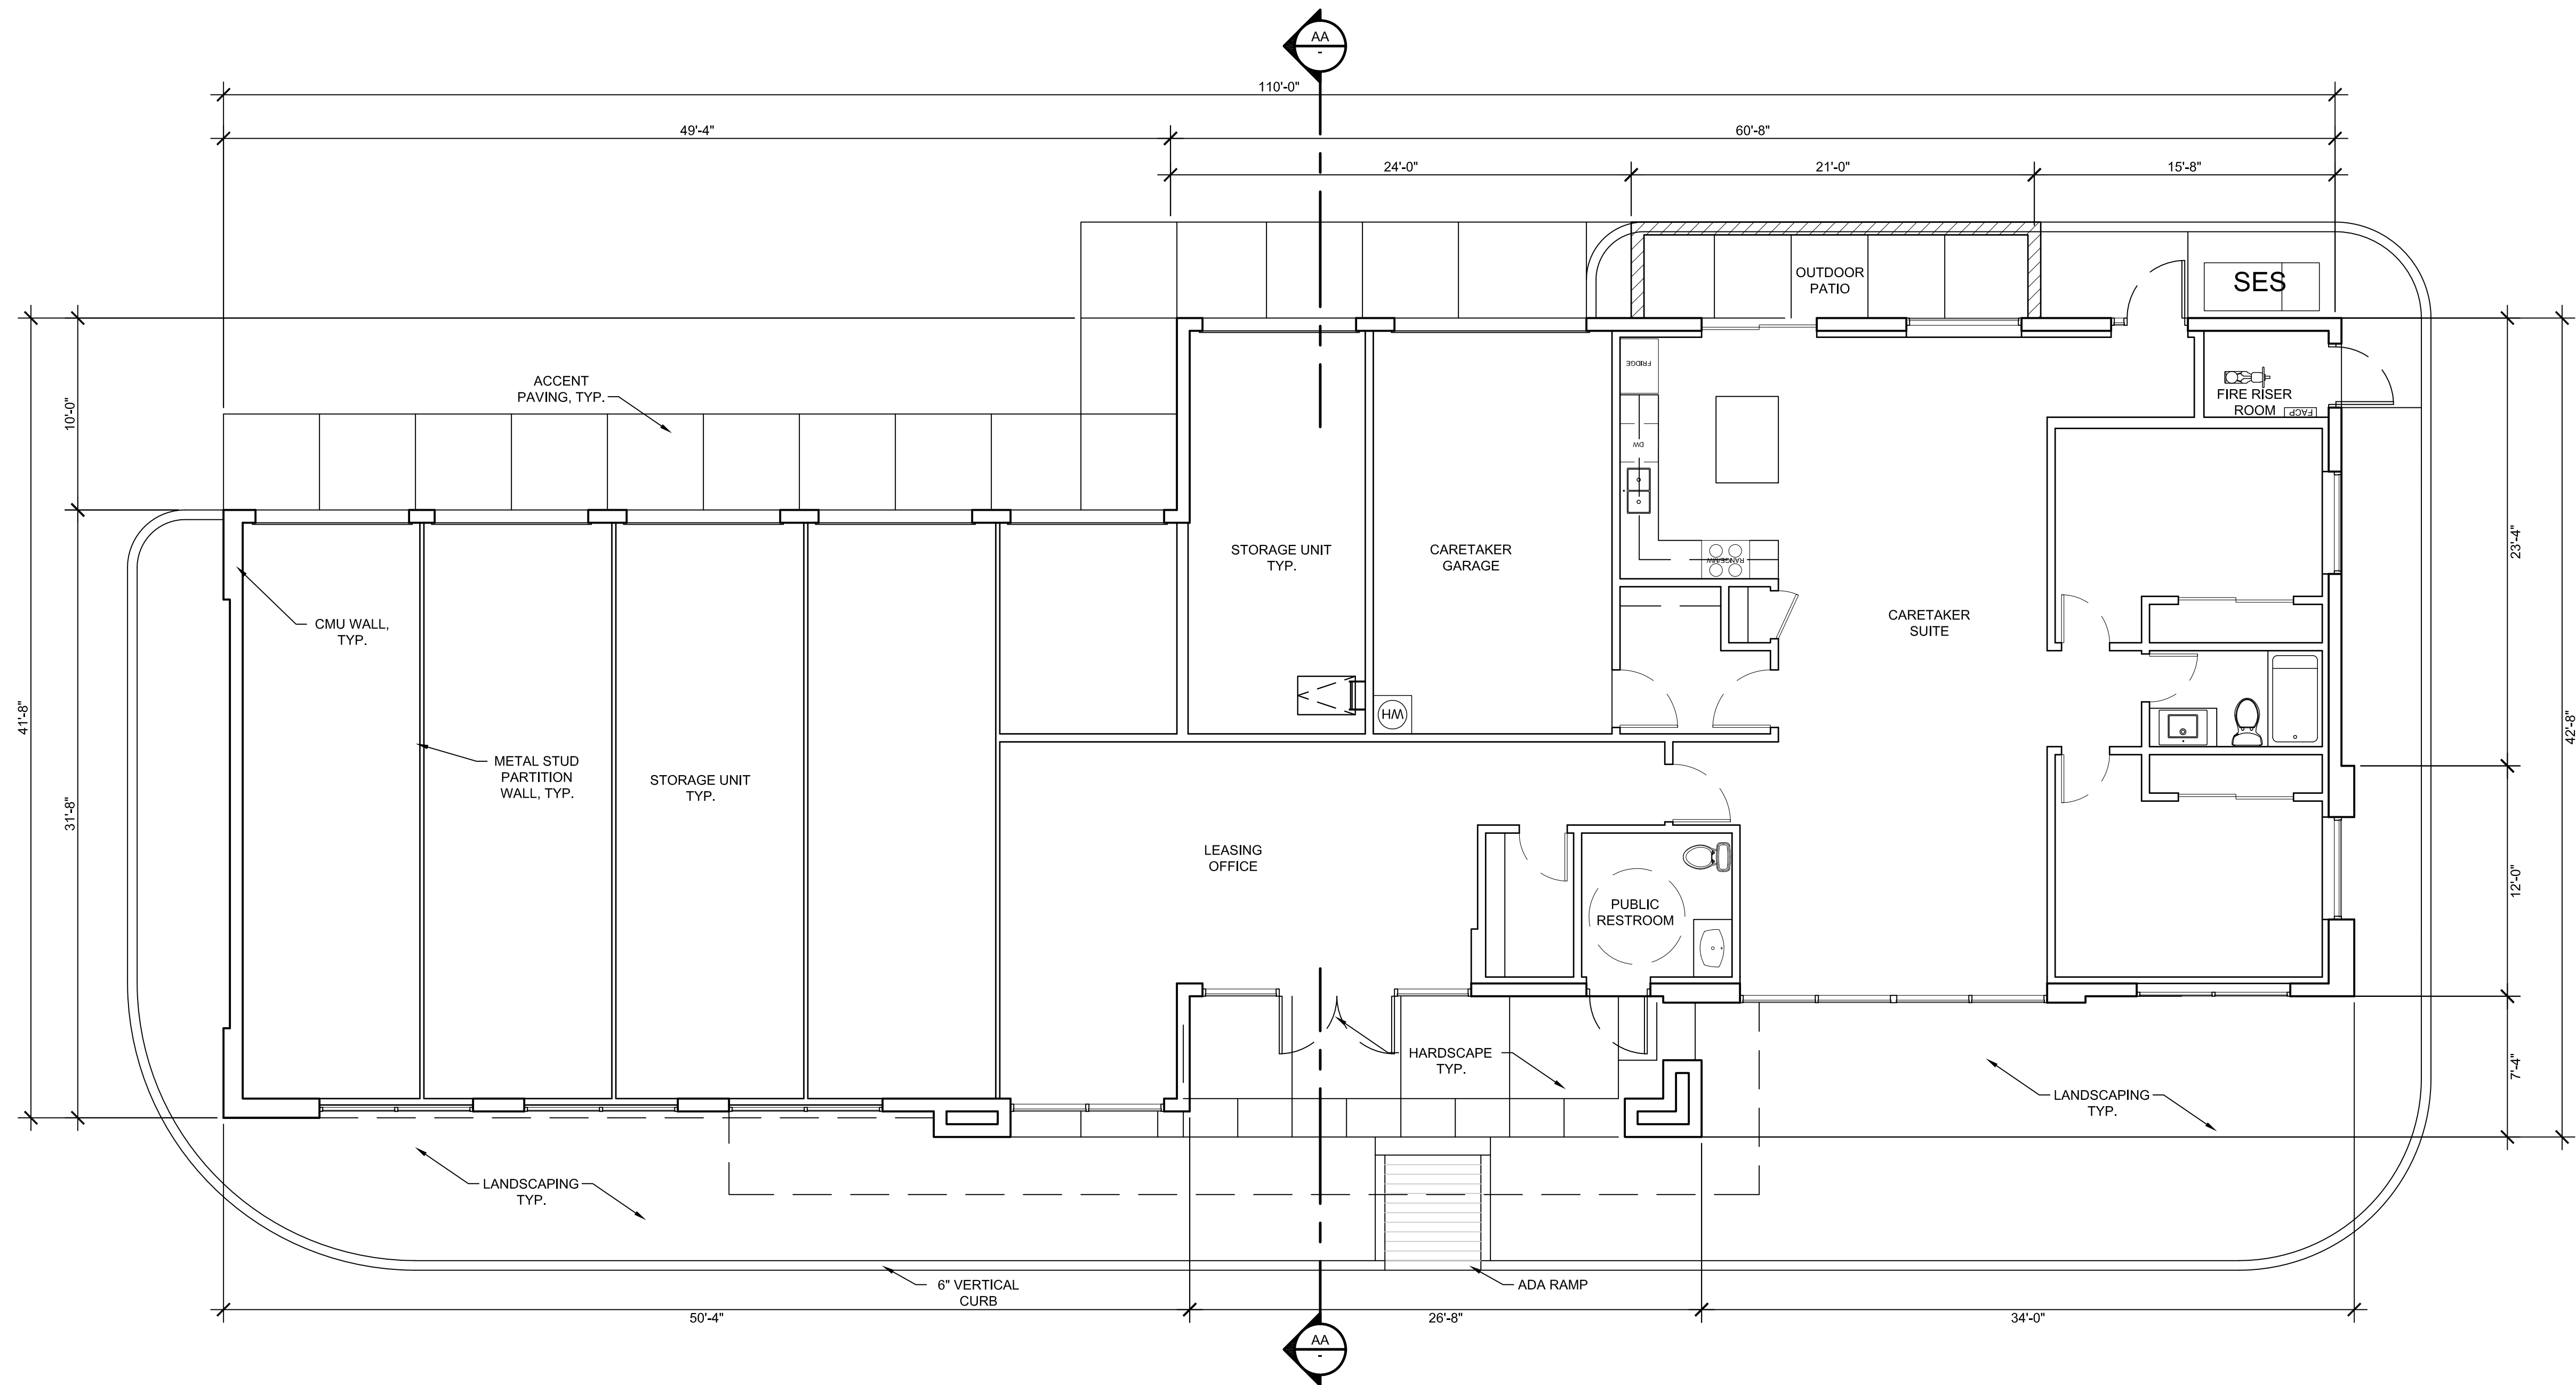



BUILDING A FLOOR PLAN

SCALE: 3/16" = 1'-0"

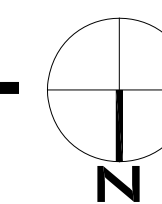

U-STOR SWC ELLSWORTH AND GUADALUPE MESA, AZ

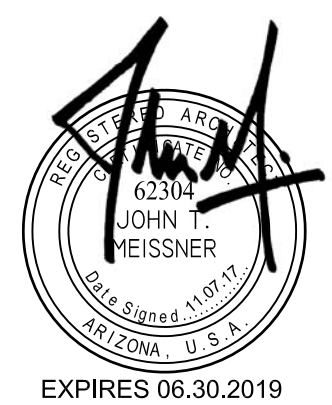

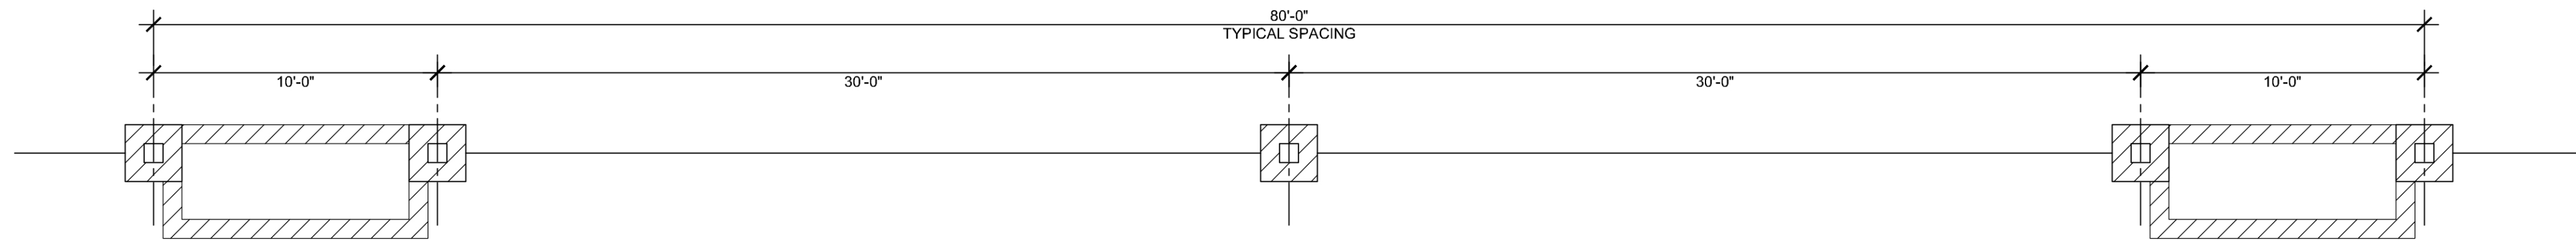



ENHANCED SOUTHERN FENCE PLAN

SCALE: 1/4" = 1'-0"




ENHANCED SOUTHERN FENCE ELEVATION


SCALE: 1/4" = 1'-0"

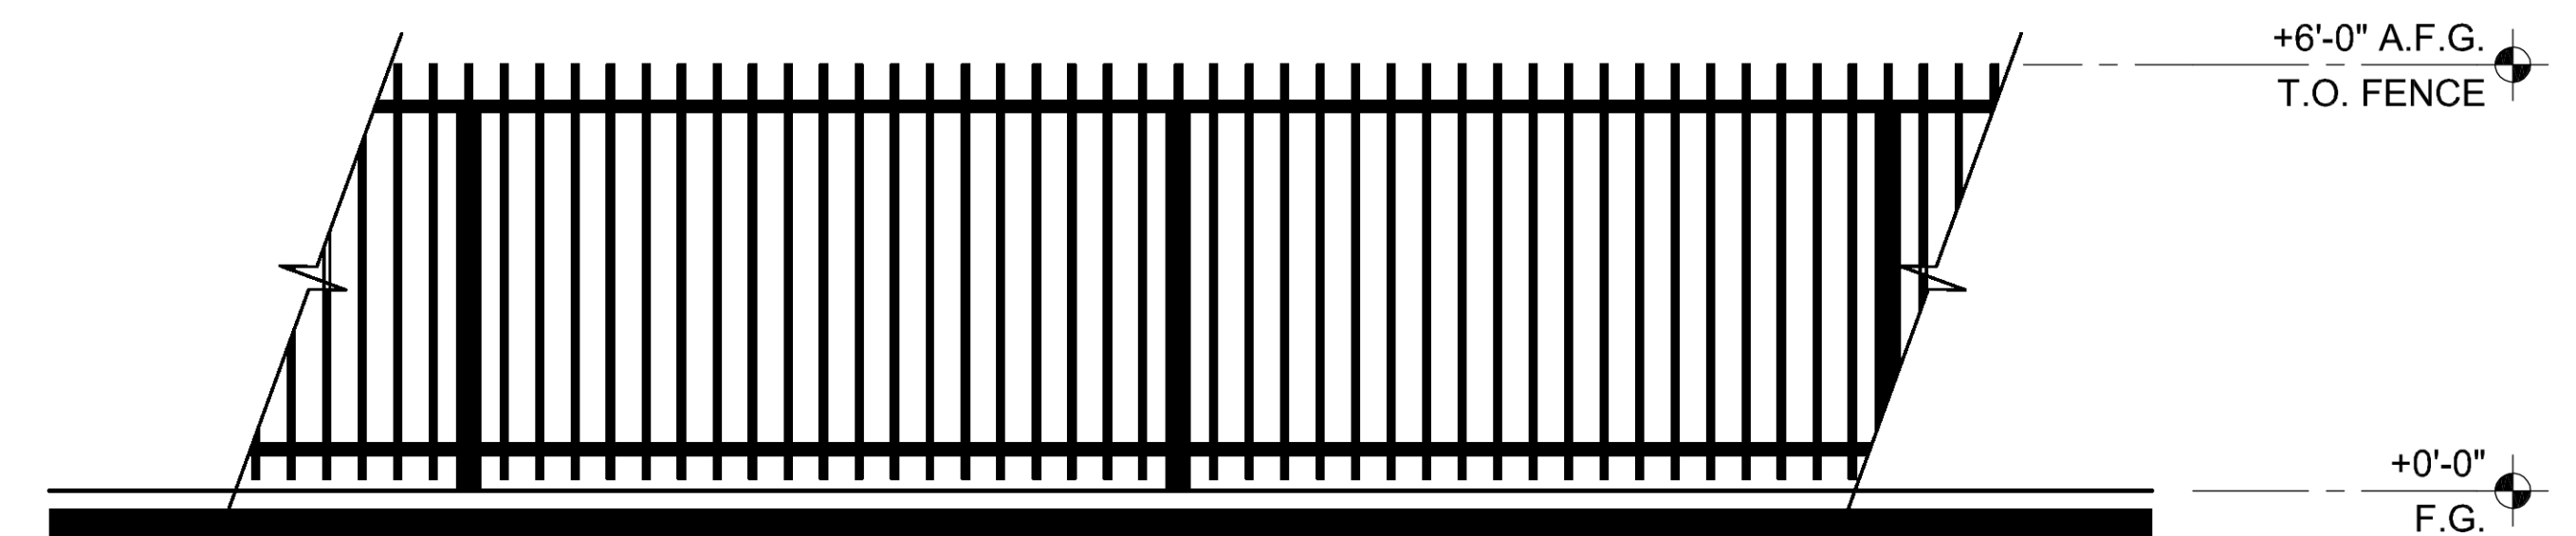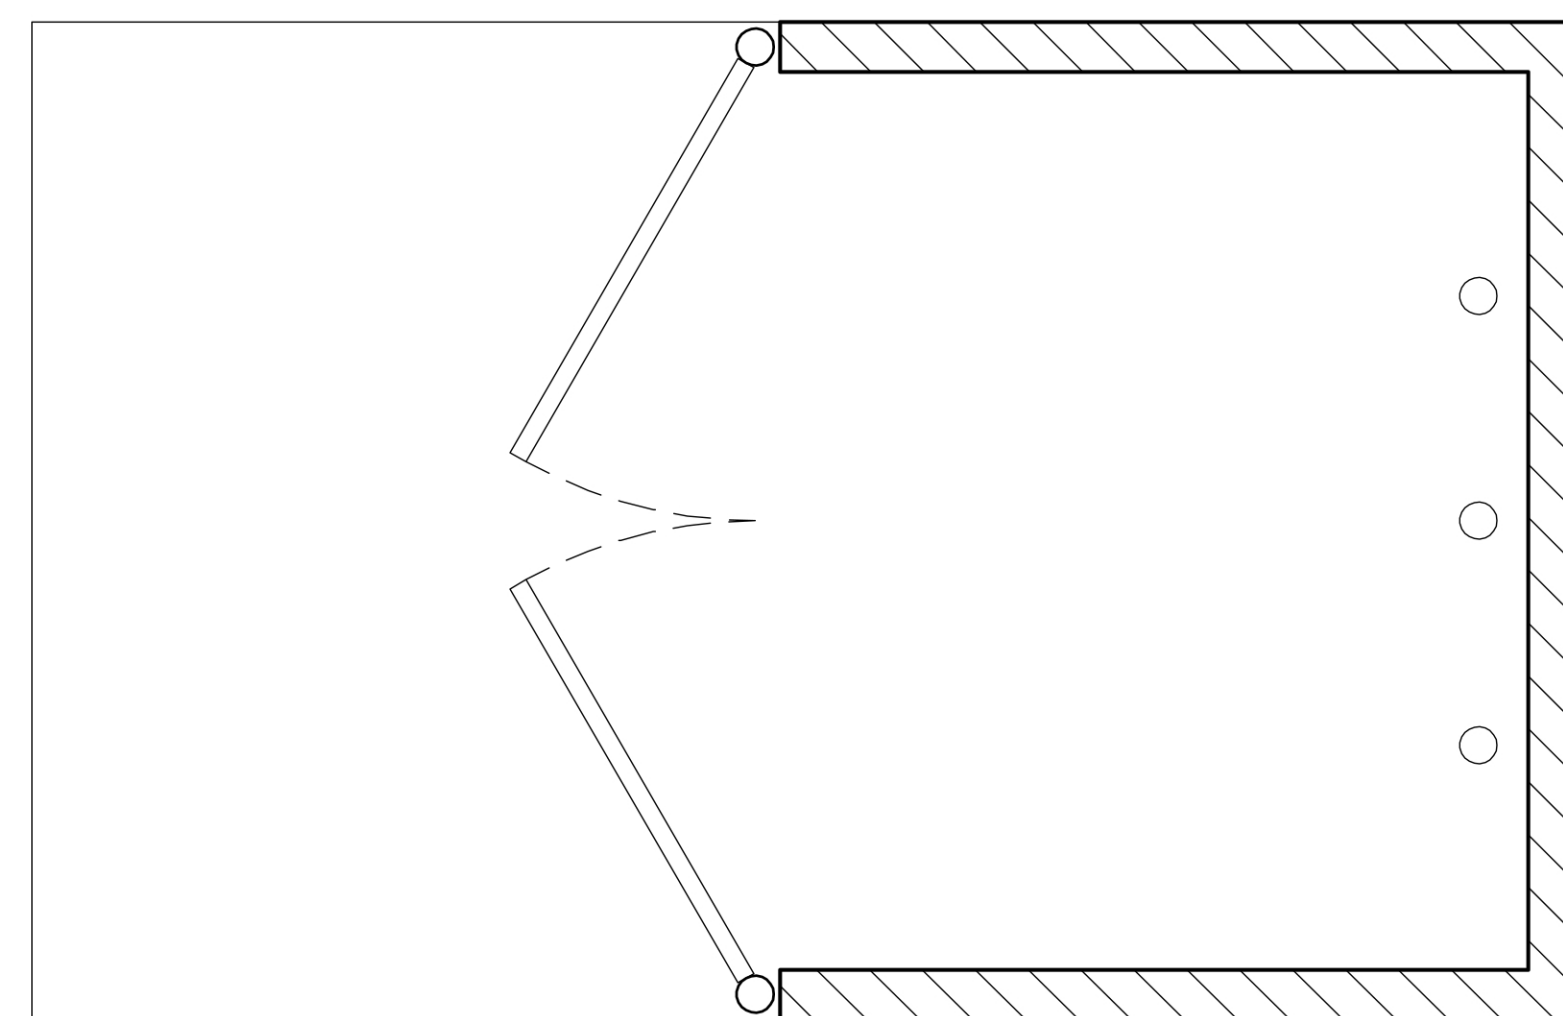

6' PICKET SECURITY FENCE IN BLACK

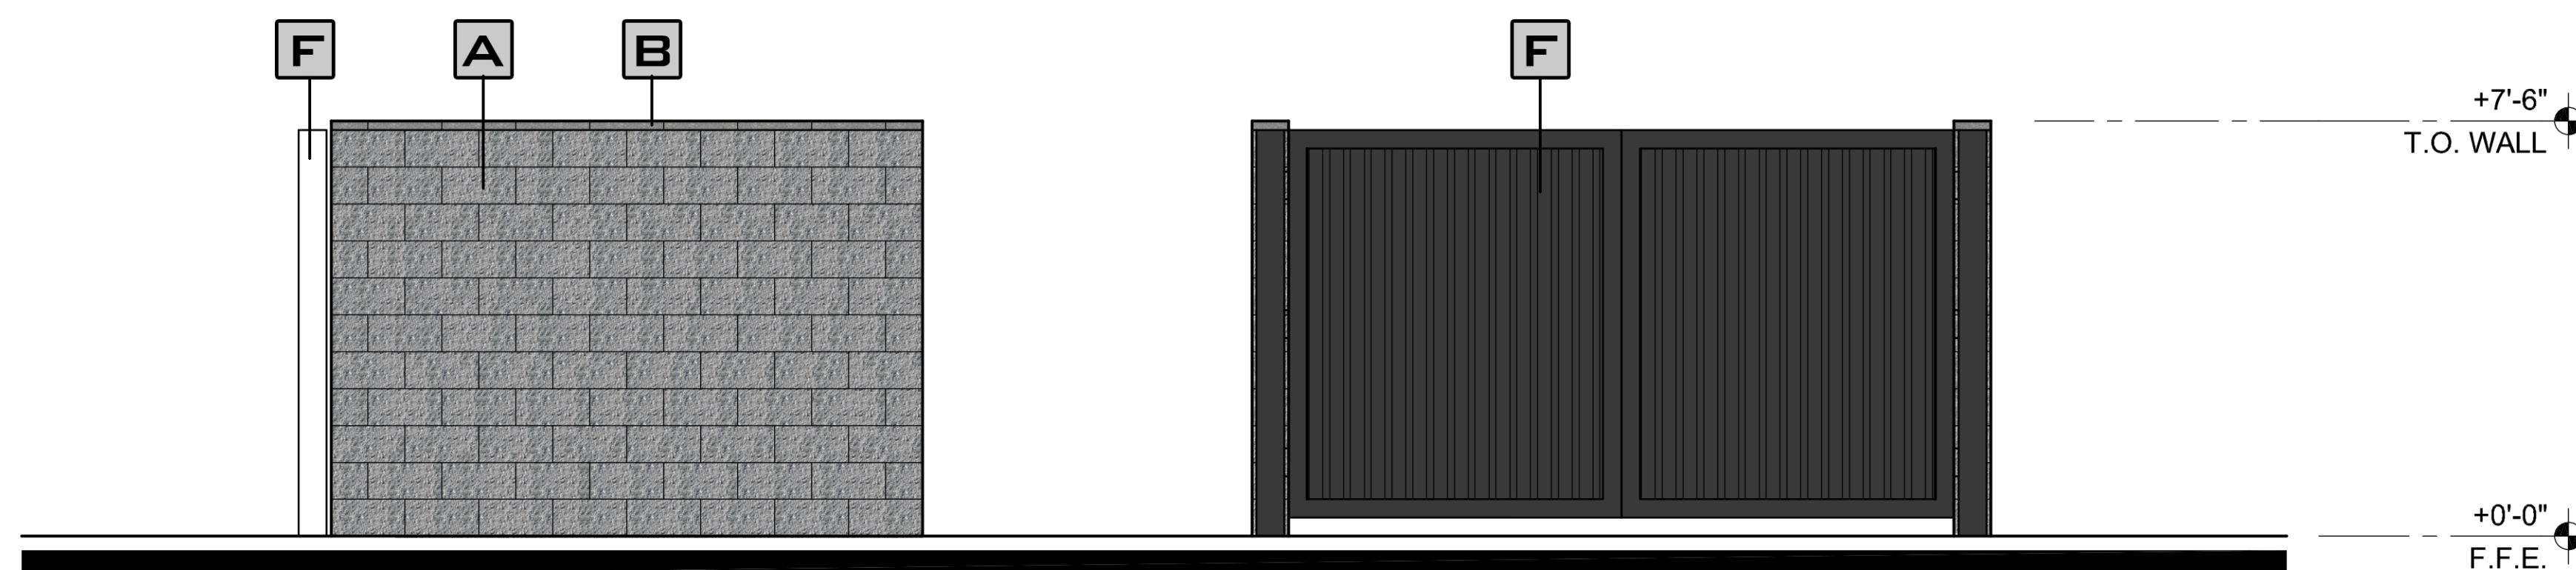

10'x12' MESA STANDARD TRASH ENCLOSURE

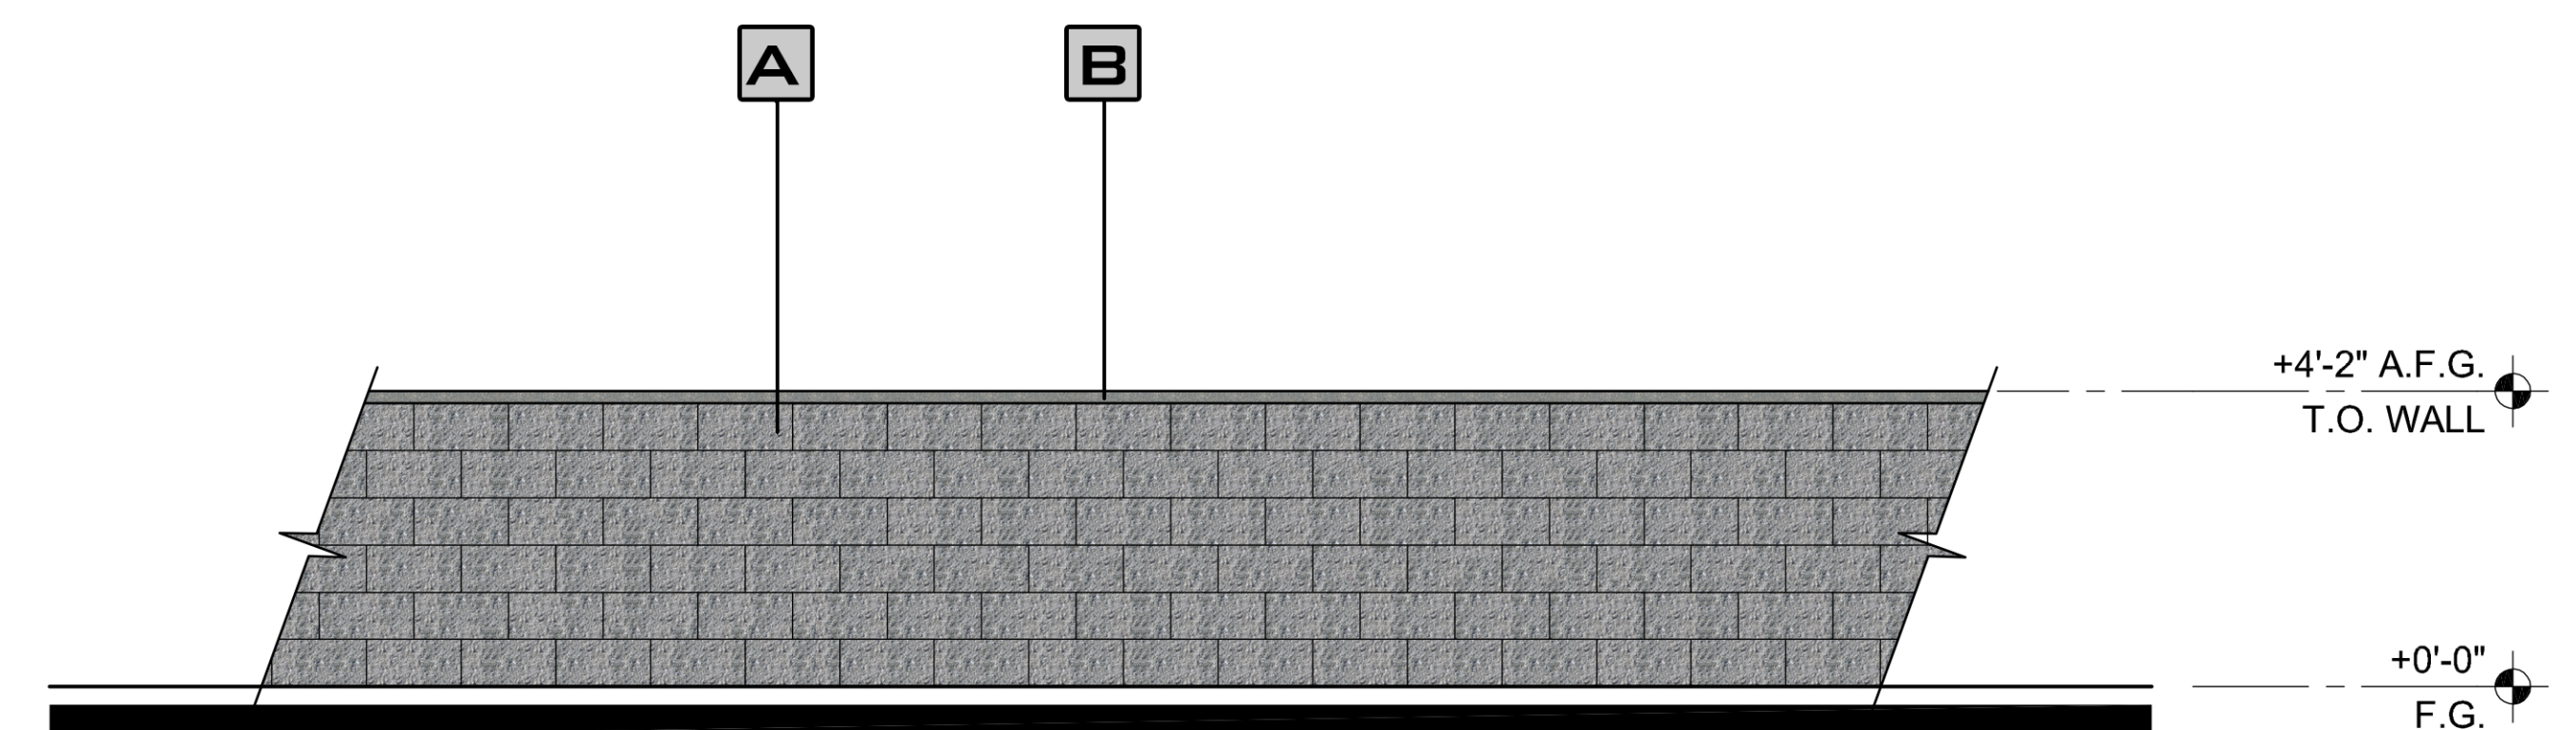

4' PARKING SCREENWALL