


Revisions/Submissions	Date
REVISED PER PLANNING BOARD COMMENTS	01.18.21
DESIGN REVIEW SUBMITTAL	11.30.20

VALVOLINE INSTANT OIL CHANGE
2836 S. SIGNAL BUTTE ROAD, MESA, AZ 85209

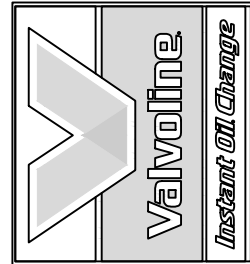


Professional Seal

Project No. 20191177
Scale AS NOTED
Drawn BV
Checked RP
Professional In charge SCOTT LOIKITS
Drawing Title


BUILDING SECTIONS

Drawing No.


A4

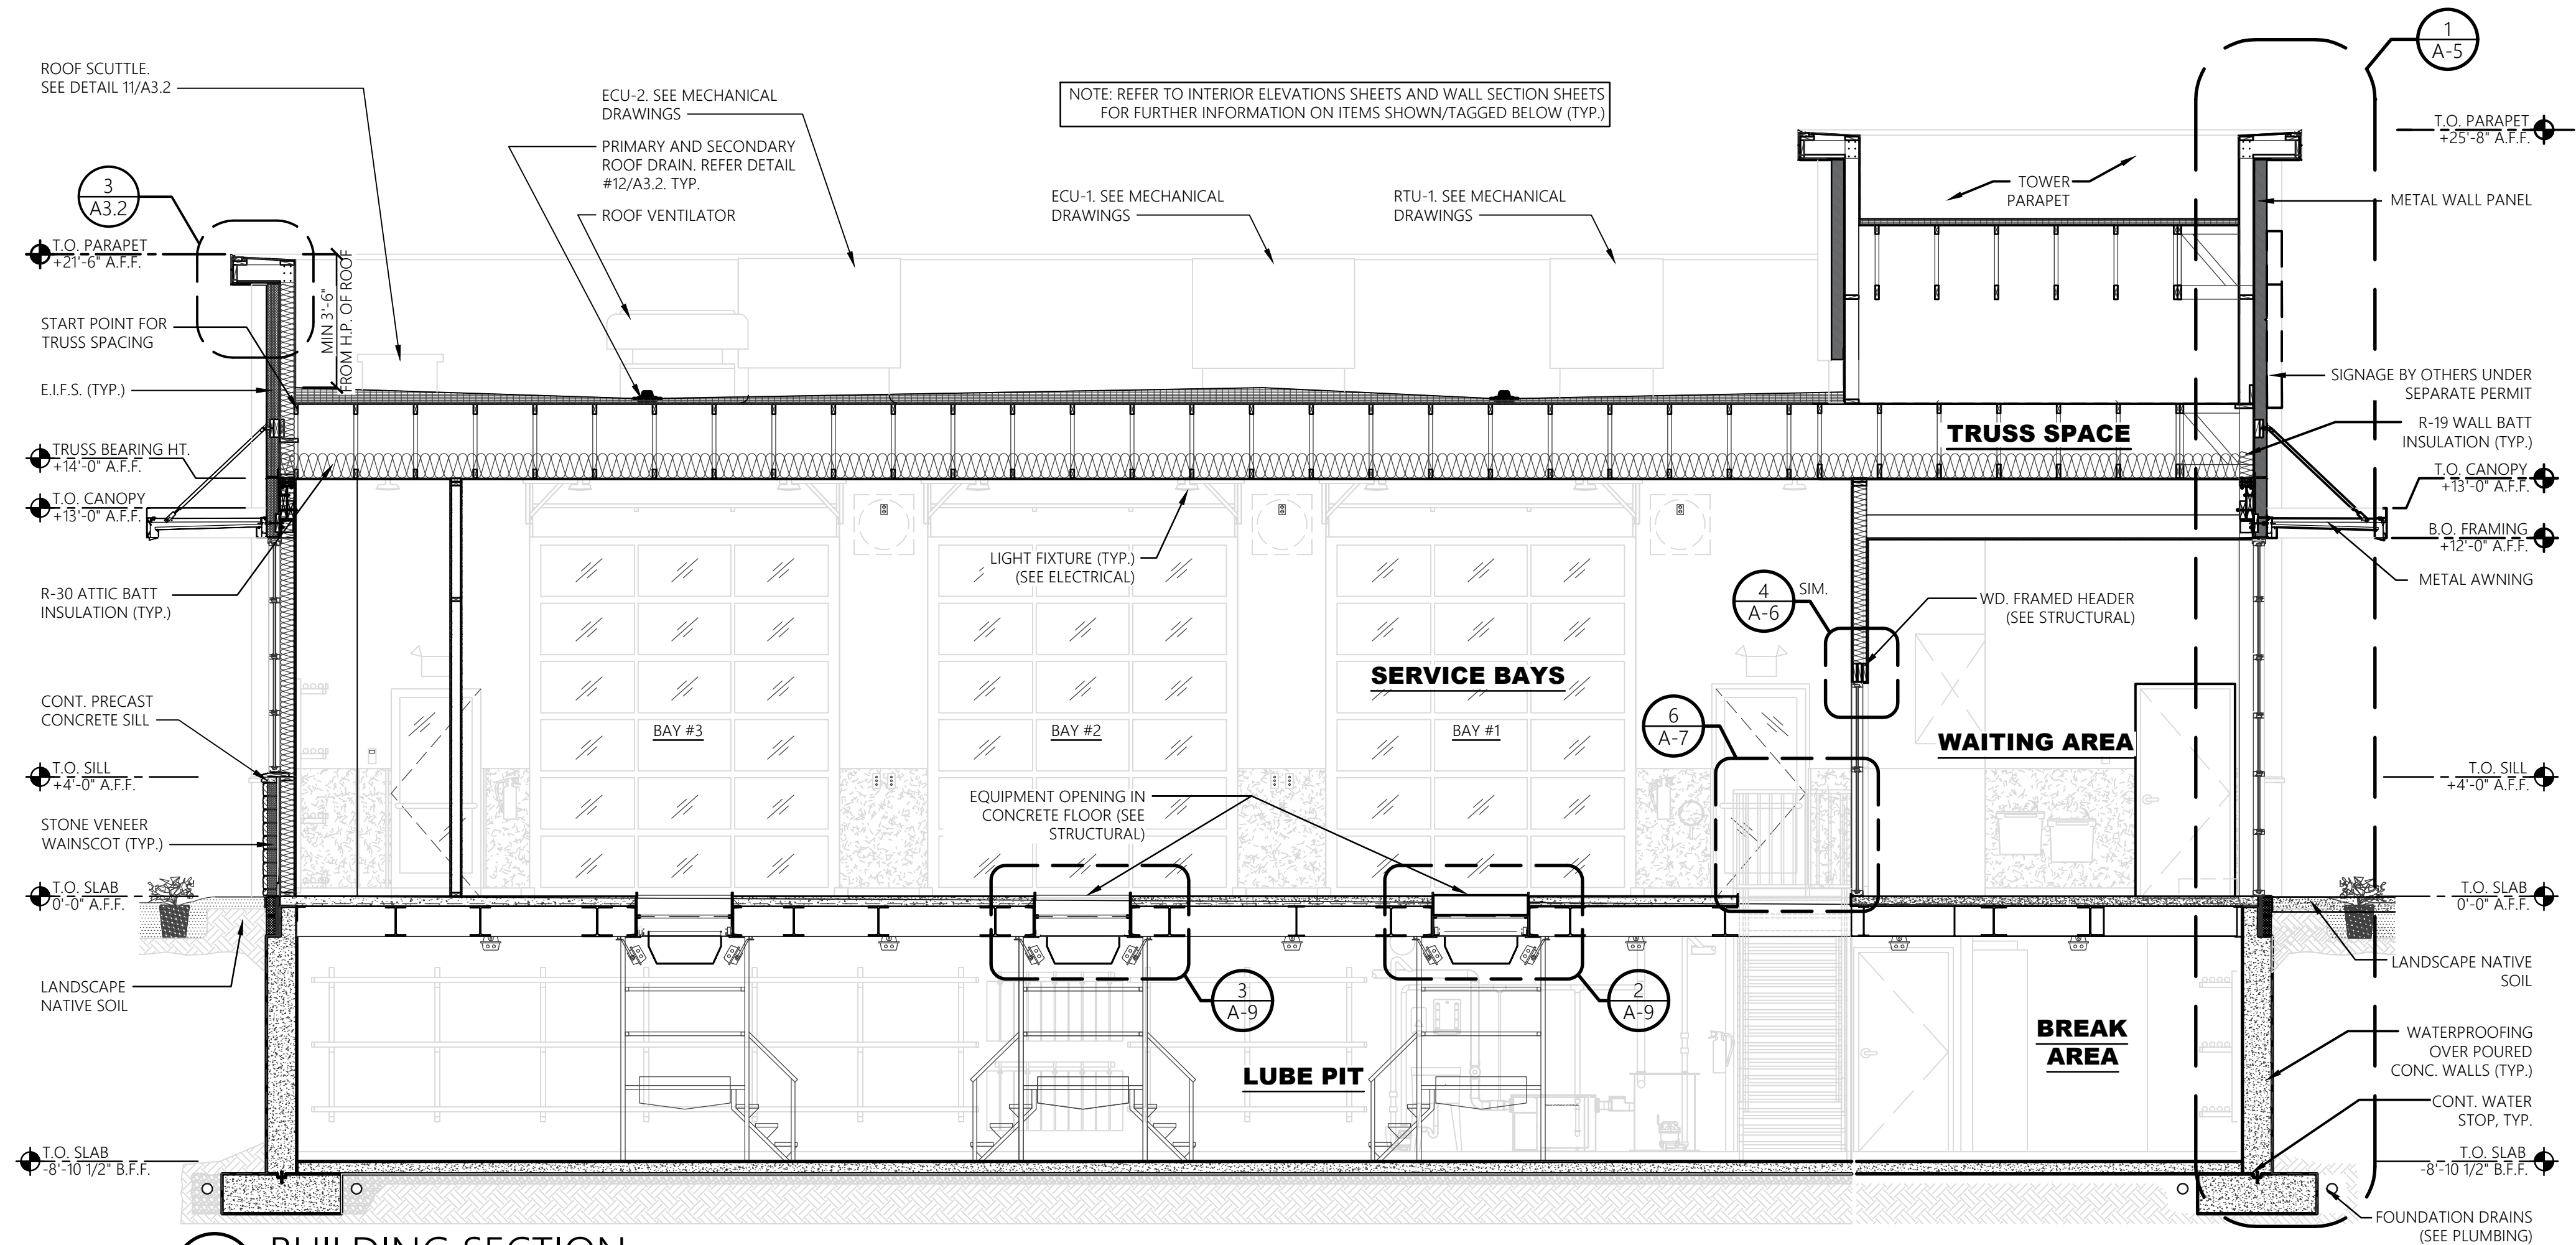


1 BUILDING SECTION
SCALE: 1/4" = 1'-0"

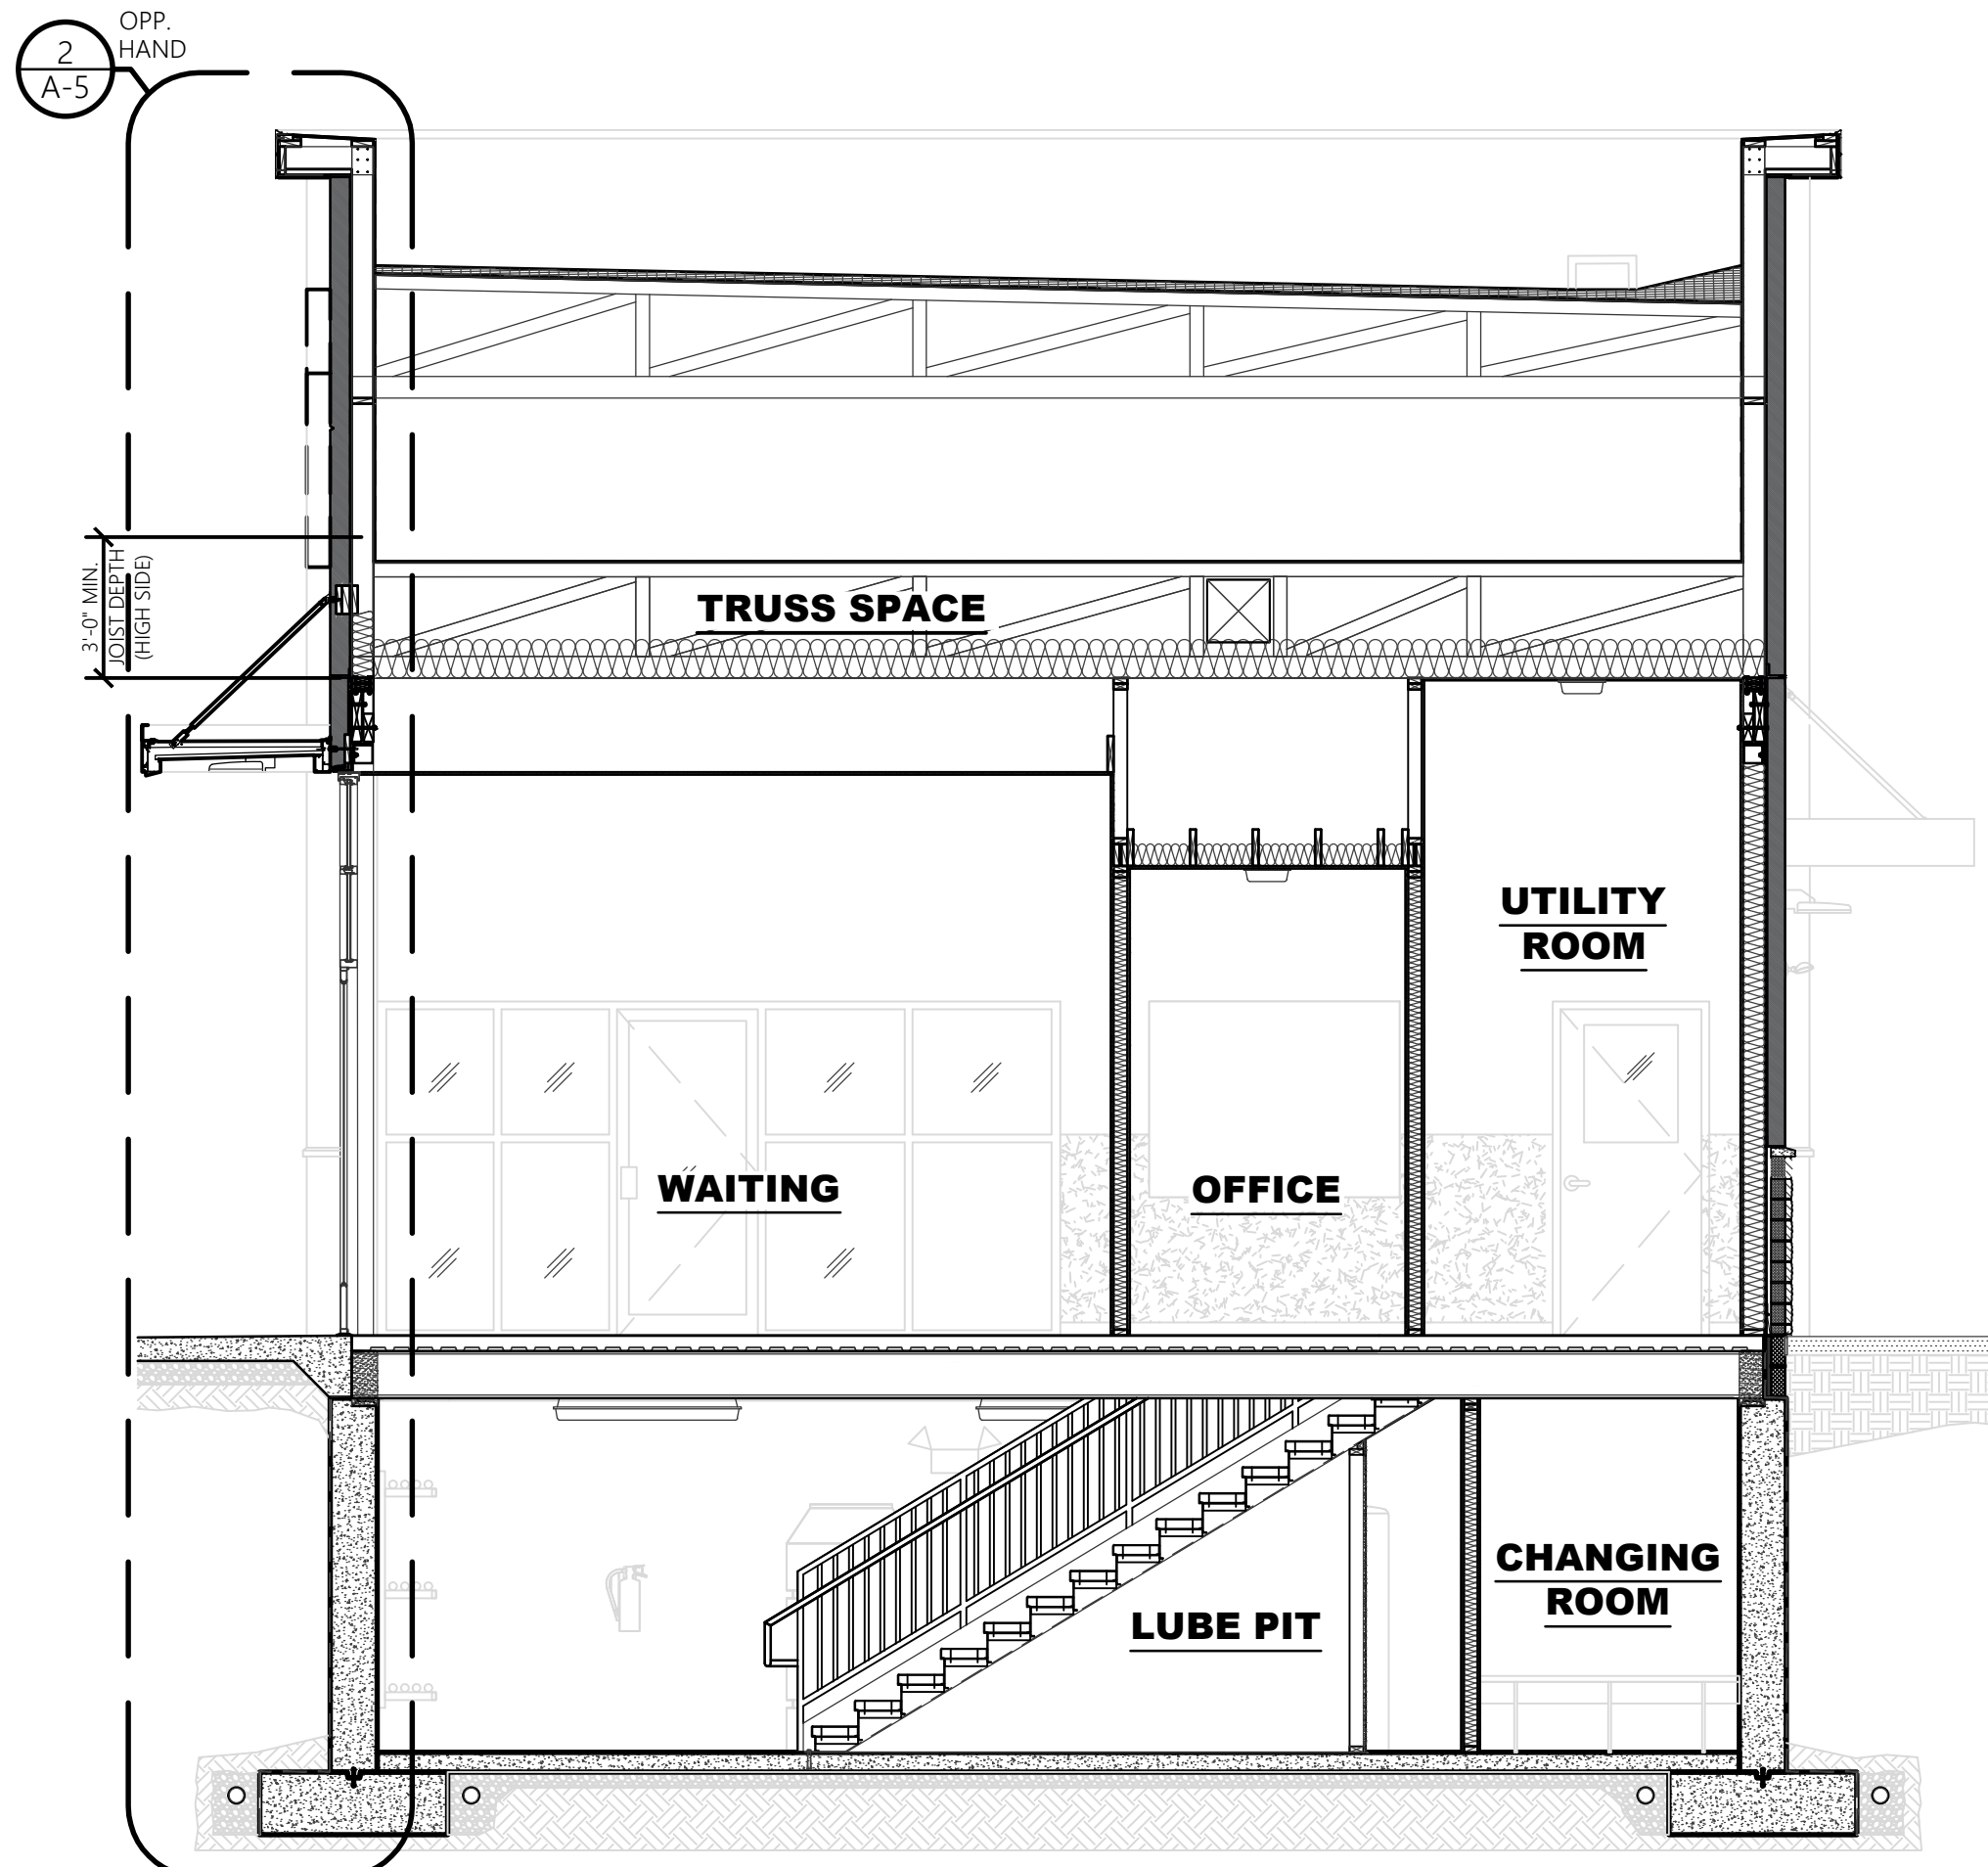

4 BUILDING SECTION
SCALE: 1/4" = 1'-0"

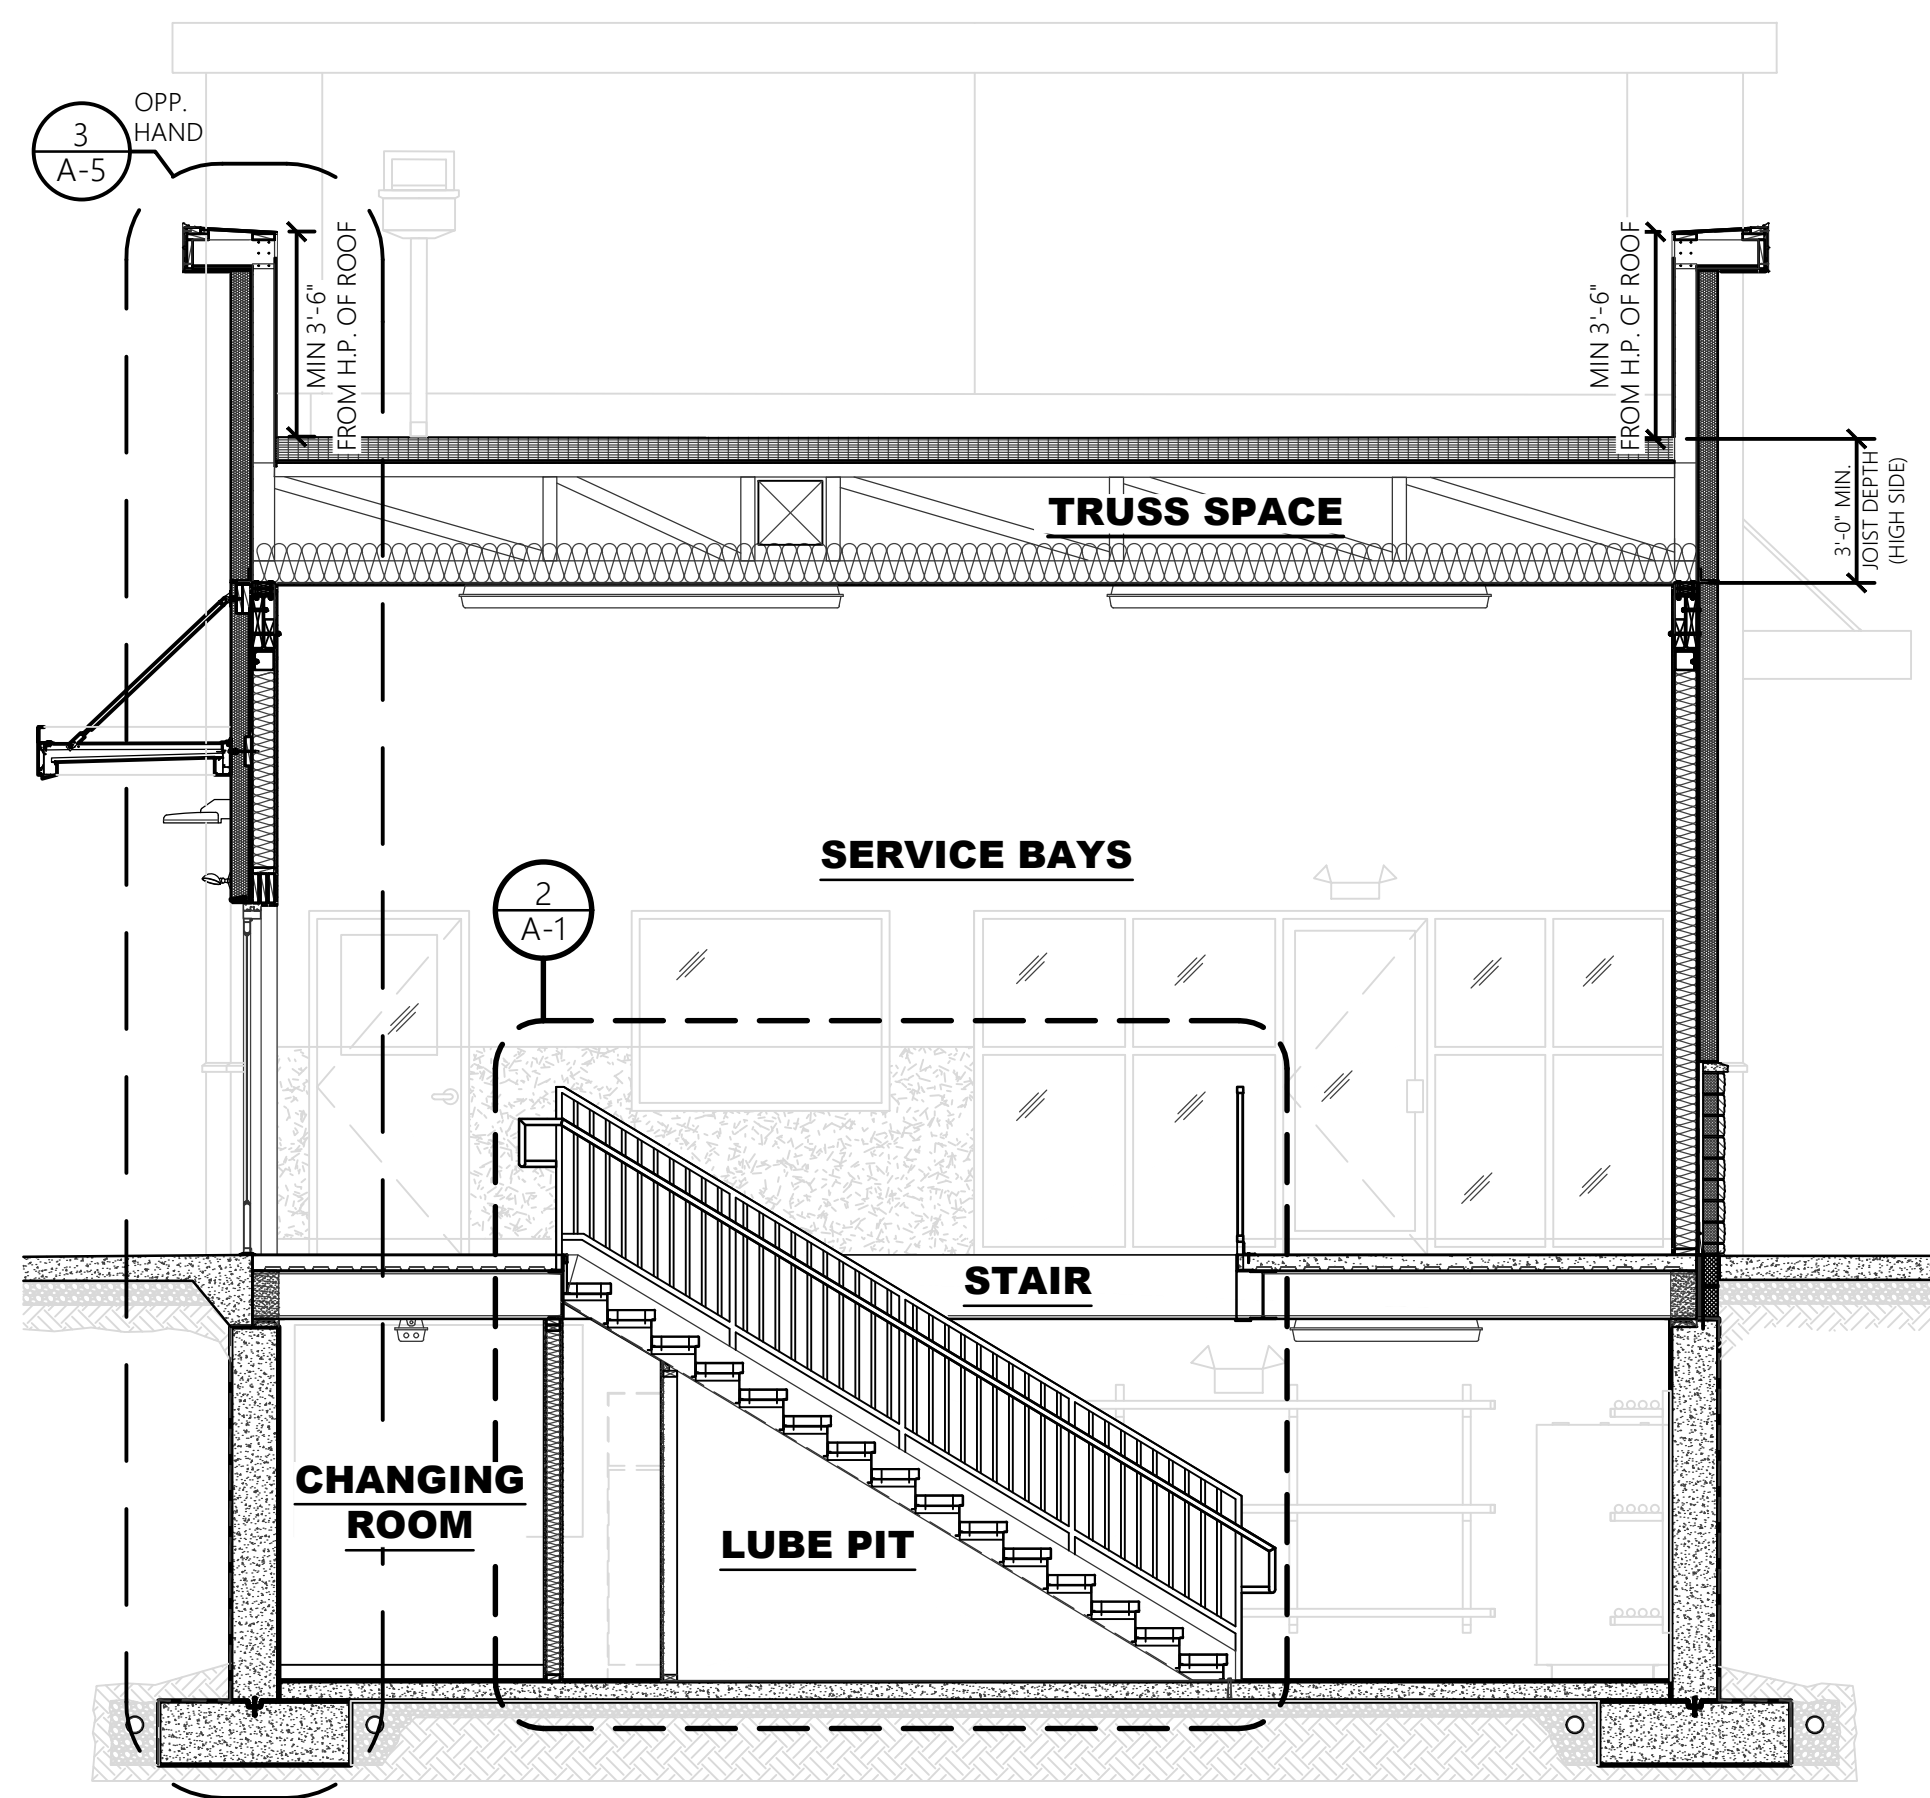

3 BUILDING SECTION
SCALE: 1/4" = 1'-0"

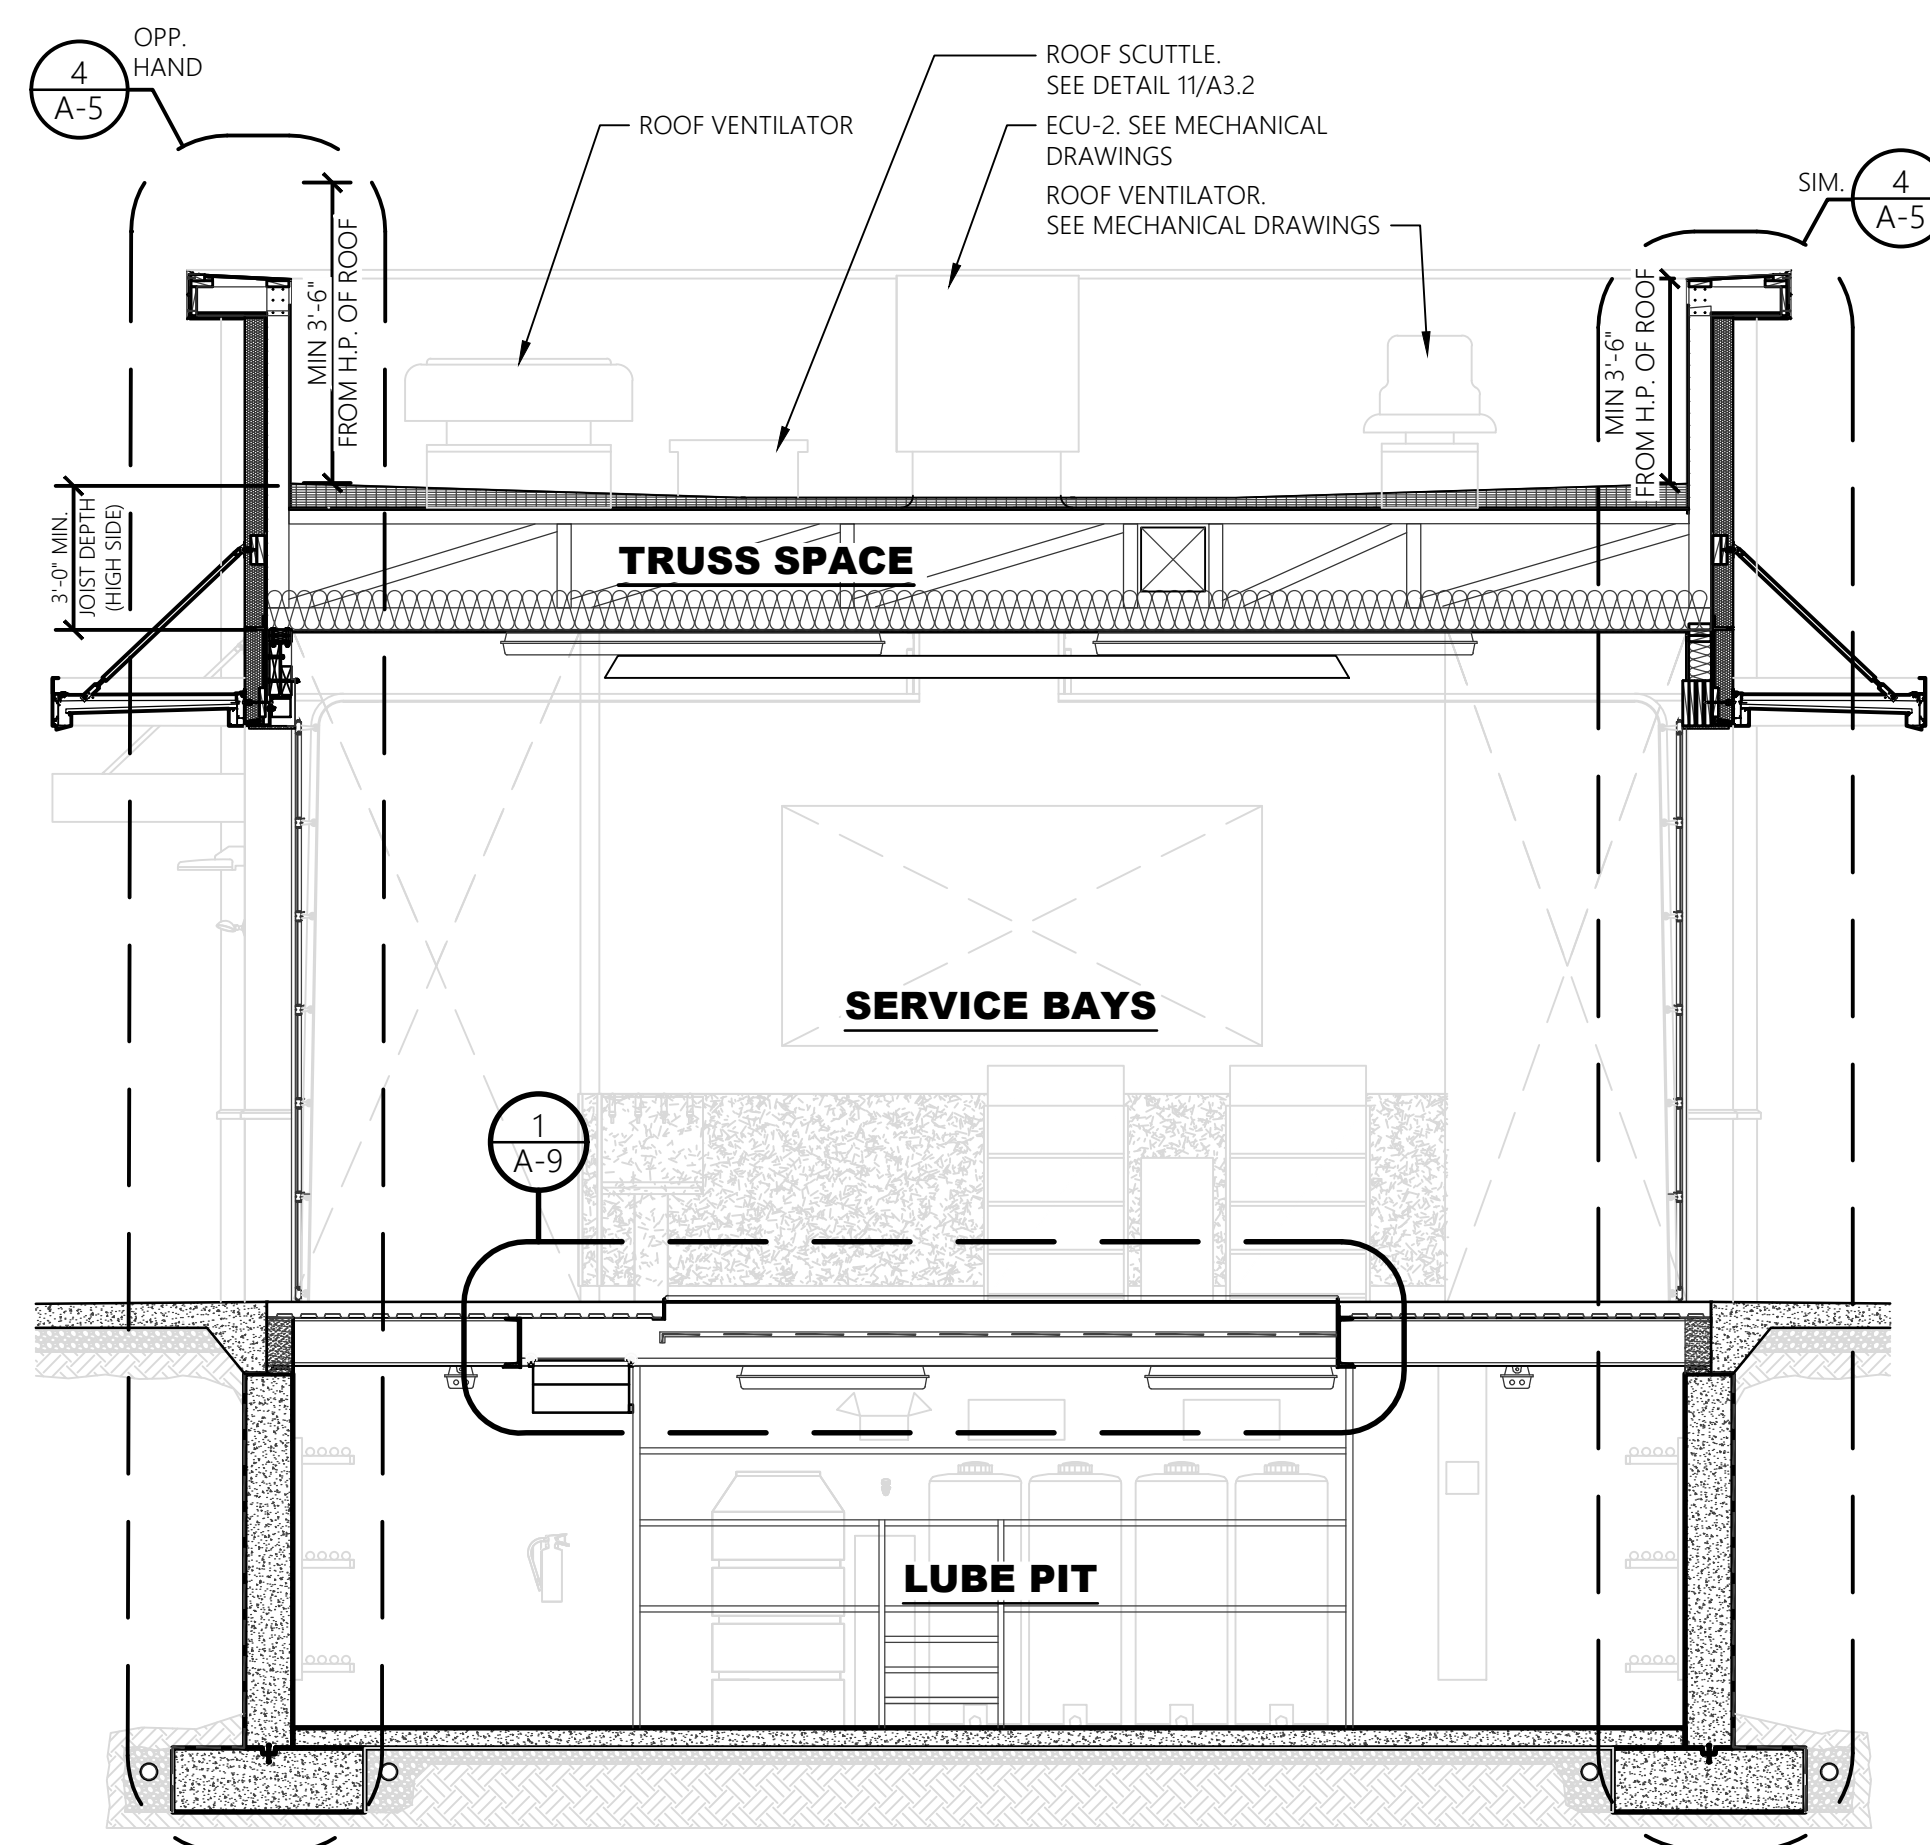

2 BUILDING SECTION
SCALE: 1/4" = 1'-0"

								No.
--	--	--	--	--	--	--	--	-----

[illegible]

Drawing Title

**ROOF PLAN /
TOWER
SECTIONS &
DETAILS**

