






1 WEST ELEVATION - BUILDING A
Scale: 1" = 20'

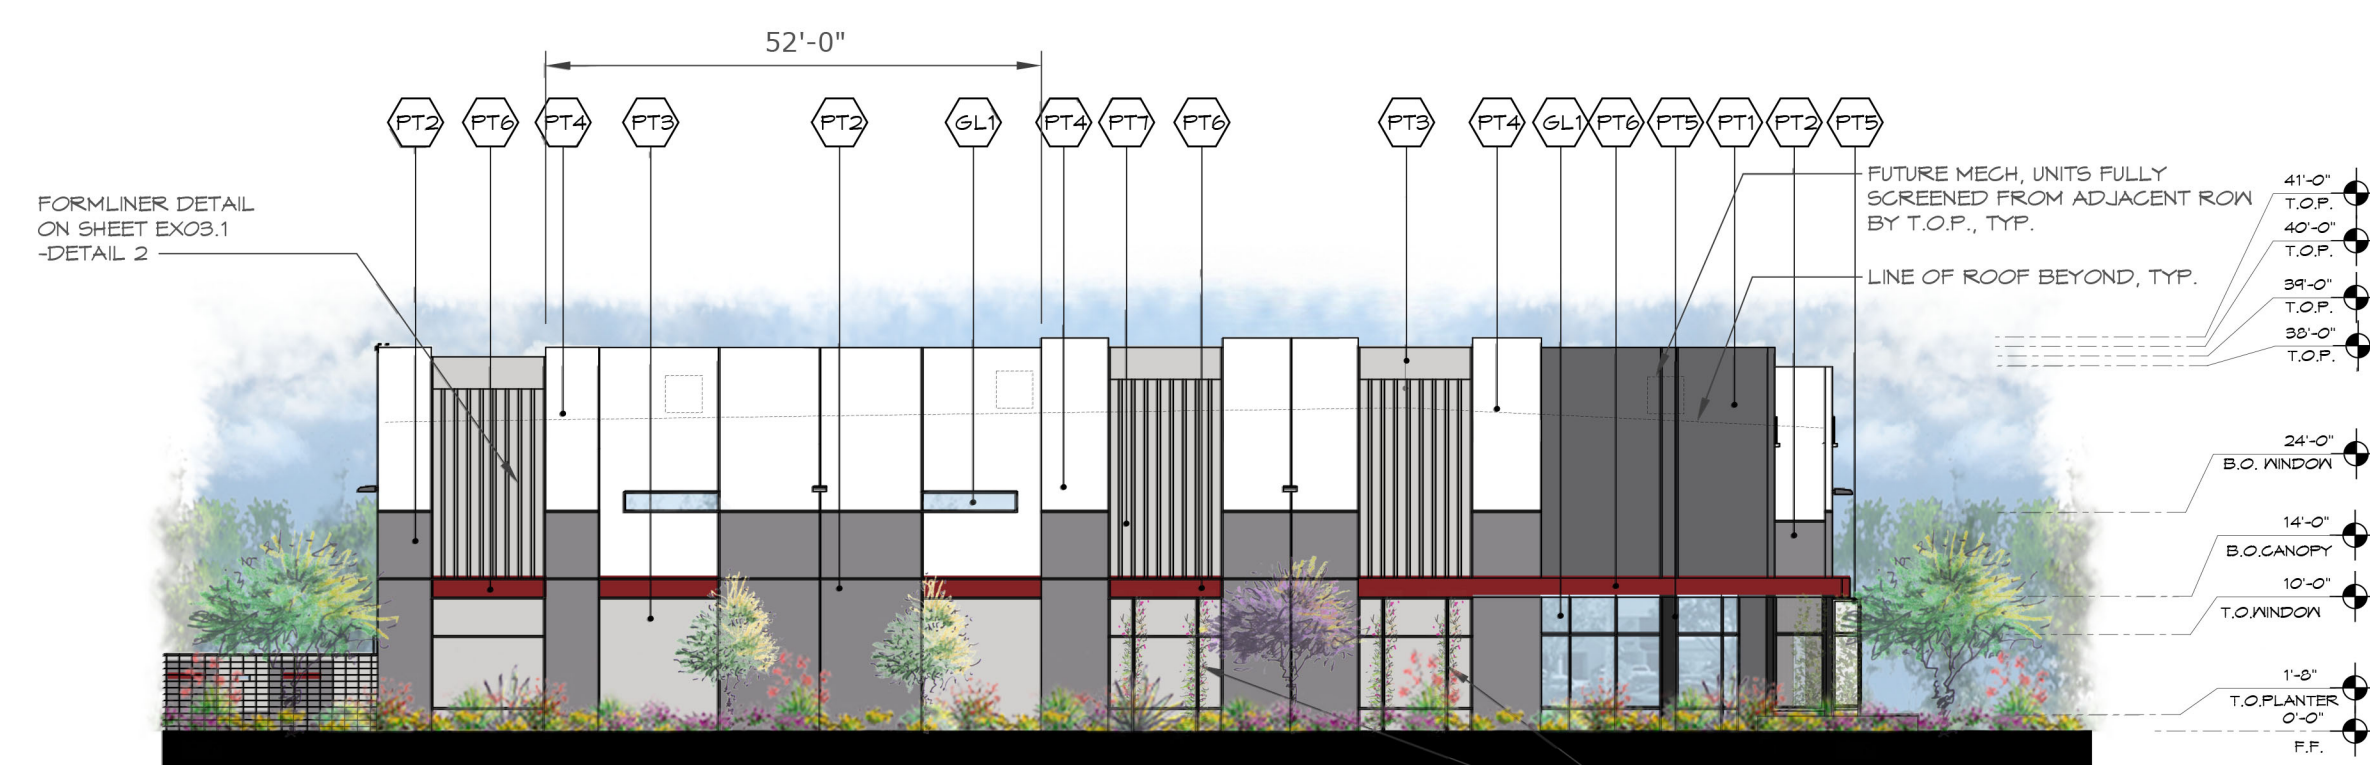

2 NORTH ELEVATION - BUILDING A
Scale: 1" = 20'

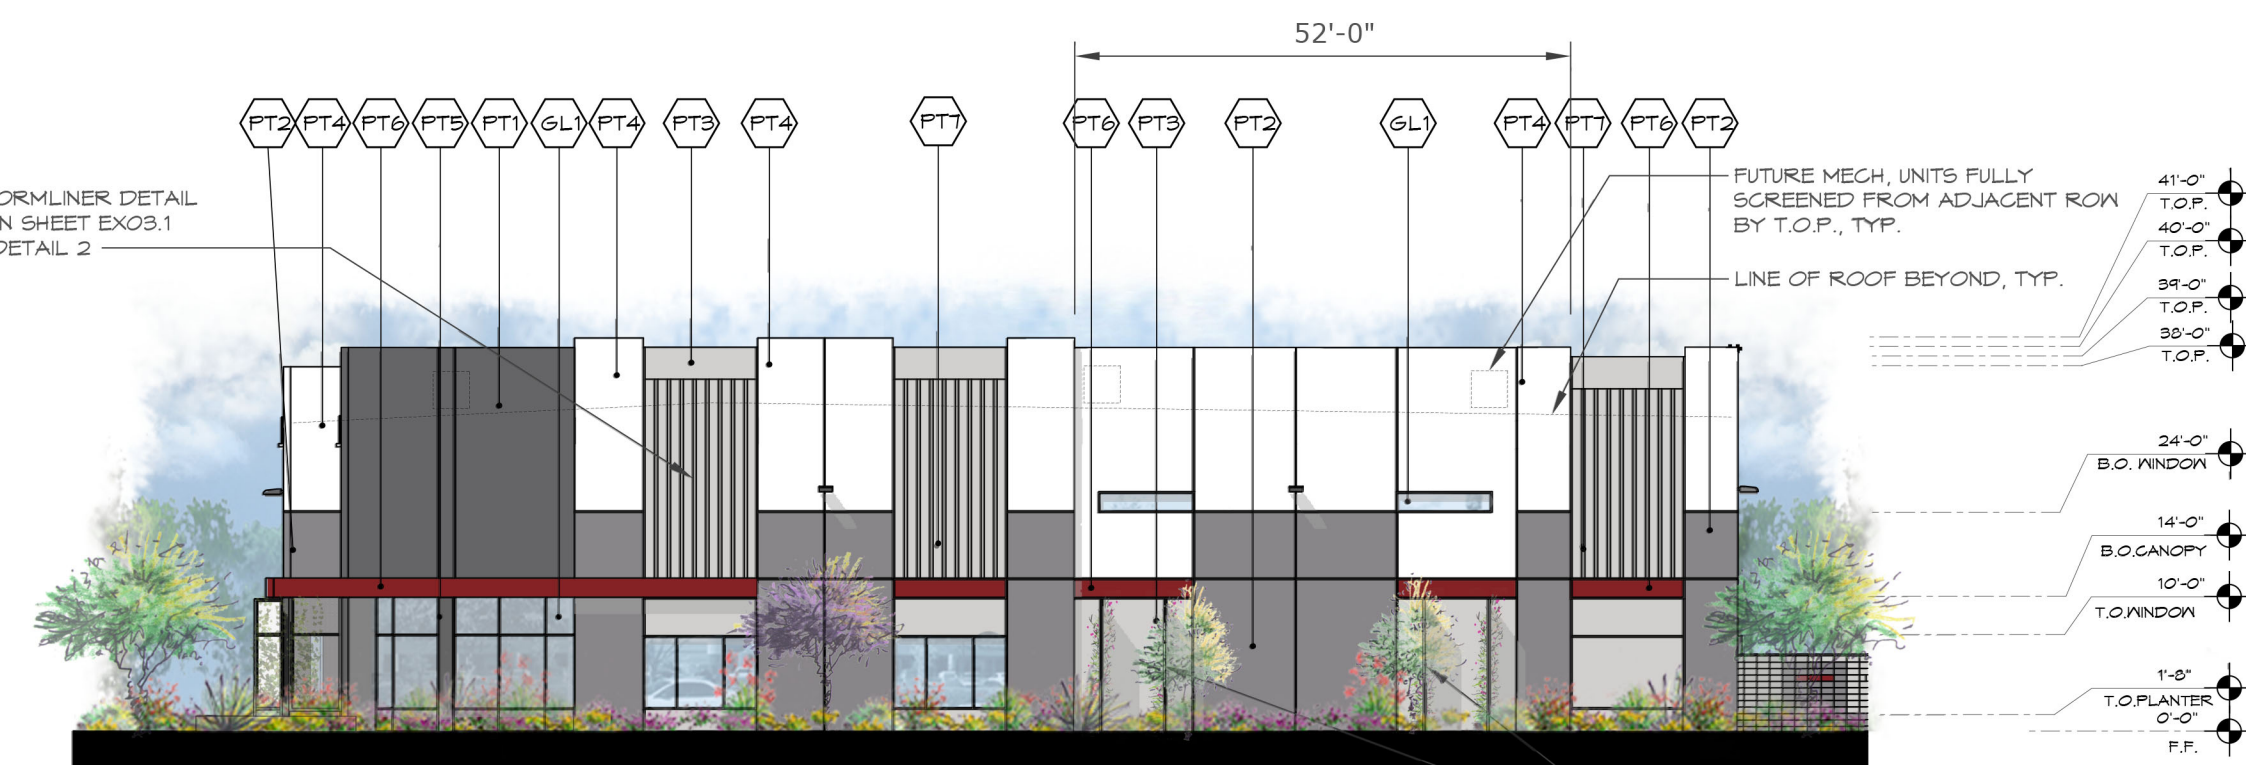

3 SOUTH ELEVATION - BUILDING A
Scale: 1" = 20'

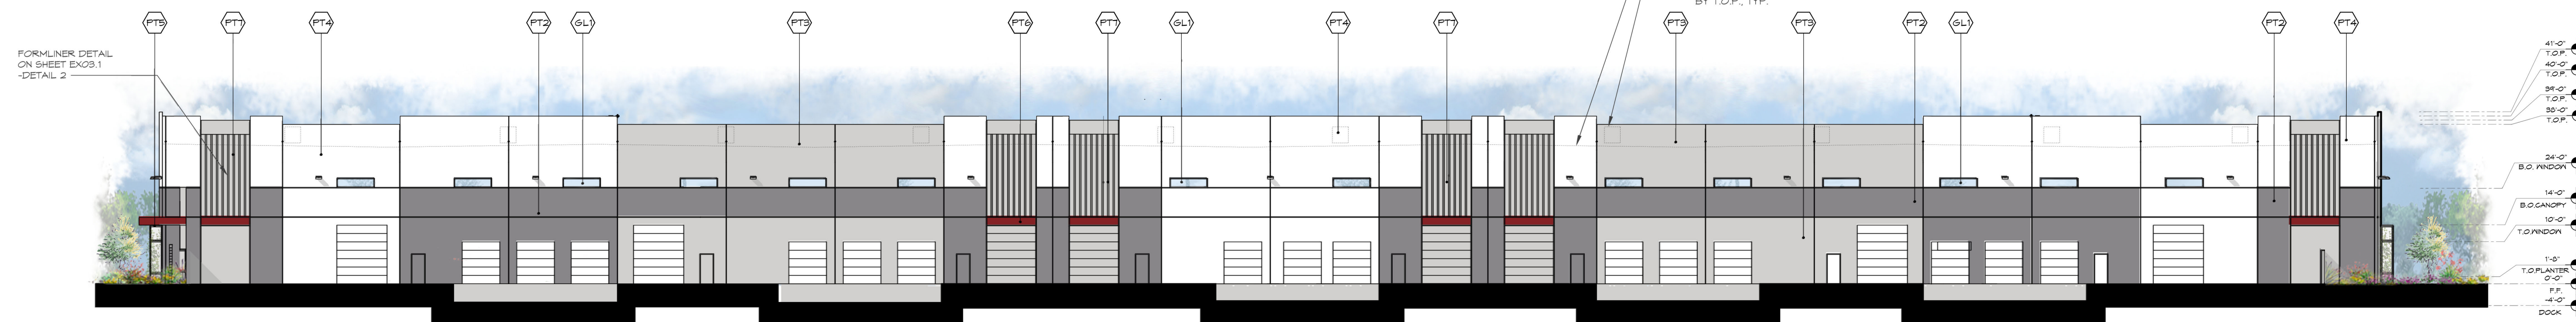

4 EAST ELEVATION - BUILDING A
Scale: 1" = 20'

Building Elevation Material Calculations							
Building A		West (Front)		North(Side)		South (Side)	
		Area	%	Area	%	Area	%
	Tilt Concrete	14,370	75%	4,907	78%	4,724	75%
	Glass	2,772	15%	357	6%	540	9%
	Steel	687	55%	152	18%	152	18%
	Formliner	1,254	7%	847	14%	847	14%
	Total	19,083		6,263		6,263	
	Vine Trellis	686 s.f.		168 s.f.		168 s.f.	

MATERIAL / COLOR SCHEDULE					
MARK	DESCRIPTION	FINISH/COLOR	MODEL	MANUFACTURER	COMMENTS
GL1	1" INSULATED LOW-E GLAZING	CLEAR	T.B.D.	T.B.D.	GLASS
PT1	TILT-UP CONCRETE PANEL. PAINTED	CELLULOID	DET619	DUNN EDWARDS	
PT2	TILT-UP CONCRETE PANEL. PAINTED	BANK VAULT	DE6323	DUNN EDWARDS	
PT3	TILT-UP CONCRETE PANEL. PAINTED	INDUSTRIAL AGE	DET618	DUNN EDWARDS	
PT4	TILT-UP CONCRETE PANEL. PAINTED	WINTER MORN	DET216	DUNN EDWARDS	
PT5	TILT-UP CONCRETE PANEL. PAINTED	BLACK TIE	DE6357	DUNN EDWARDS	
PT6	PAINTED DECORATIVE STEEL	ROYAL RED FLUSH	DET425	DUNN EDWARDS	
PT7	FORMLINER	BANK VAULT	DE6323	DUNN EDWARDS	

GENERAL NOTES:
1. ROOF ACCESS LADDERS, ROOF DRAIN AND OVERFLOW ROOF DRAIN LEADERS AND FIRE RISERS ARE LOCATED AT INTERIOR OF BUILDINGS.


EX09

REVISED
08/16/2021
19055



SIGNAL BUTTE & ELLIOT ROAD

Proposed Industrial / Commercial Development
NWC of Elliot and Signal Butte
Mesa, Arizona

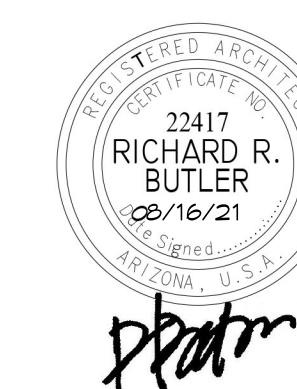





1 EAST ELEVATION - BUILDING B
Scale: 1" = 20'



2 SOUTH ELEVATION - BUILDING B
Scale: 1" = 20'

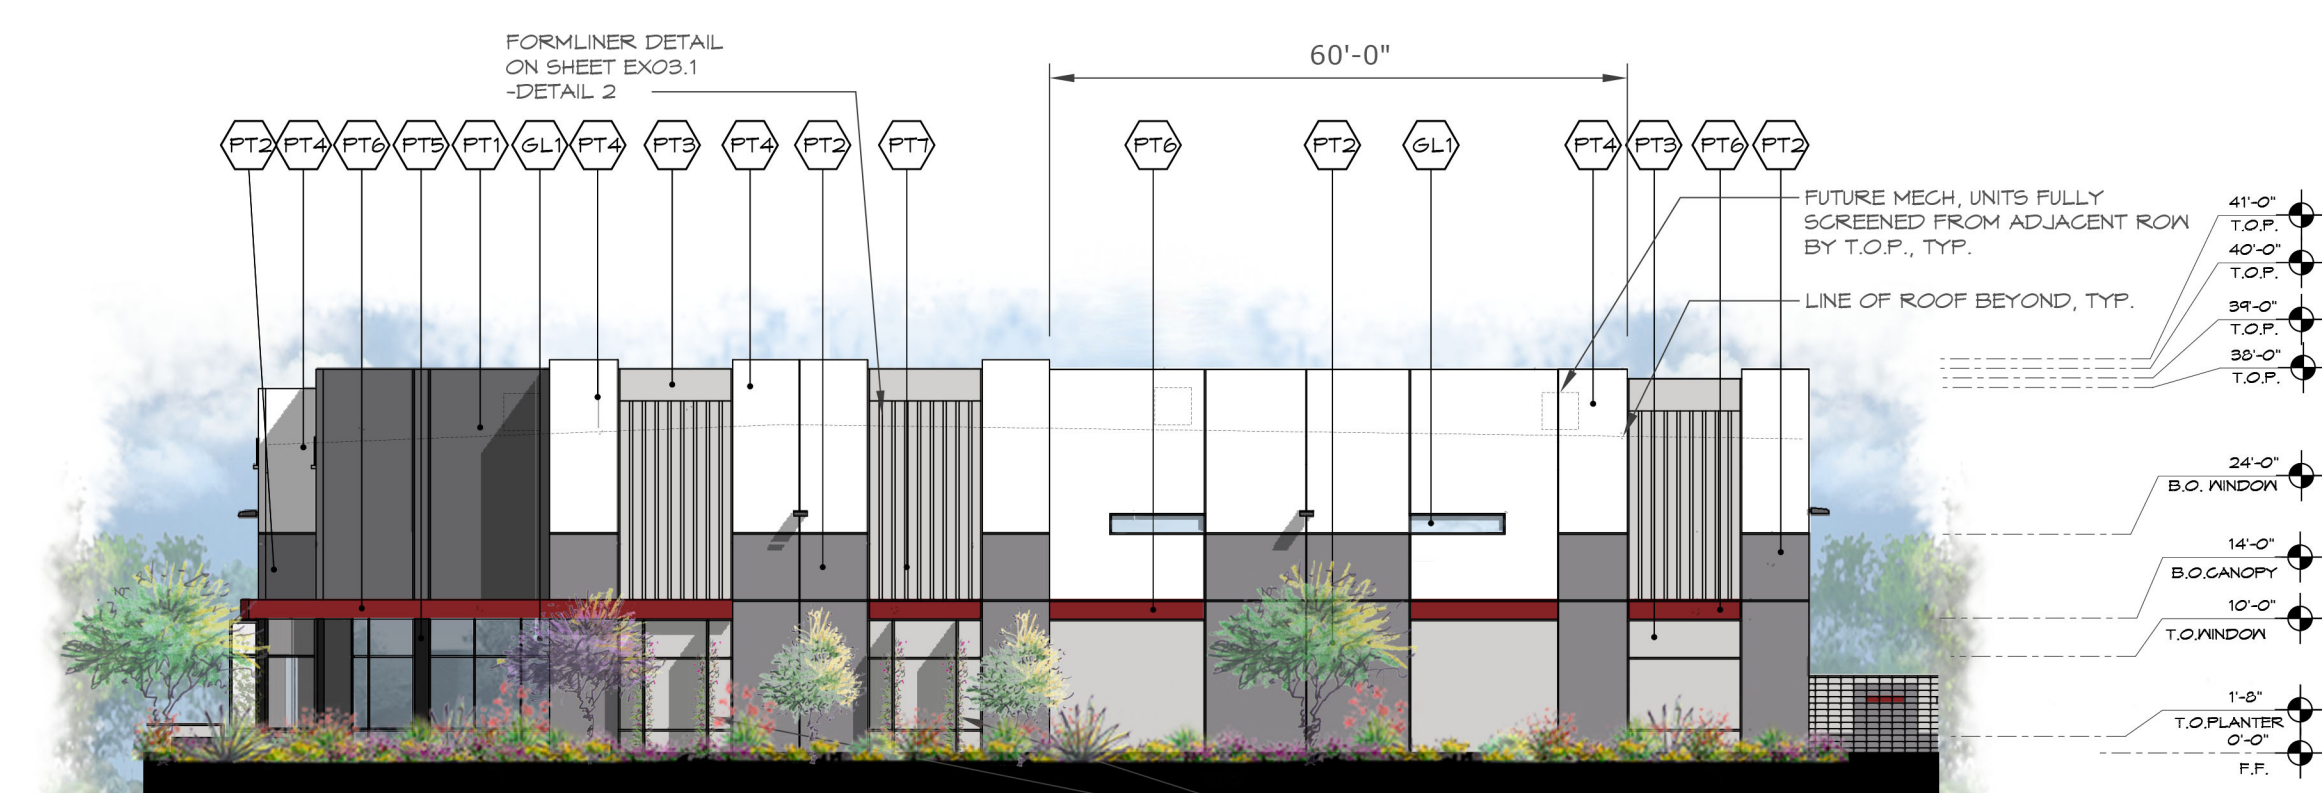

3 NORTH ELEVATION - BUILDING B
Scale: 1" = 20'

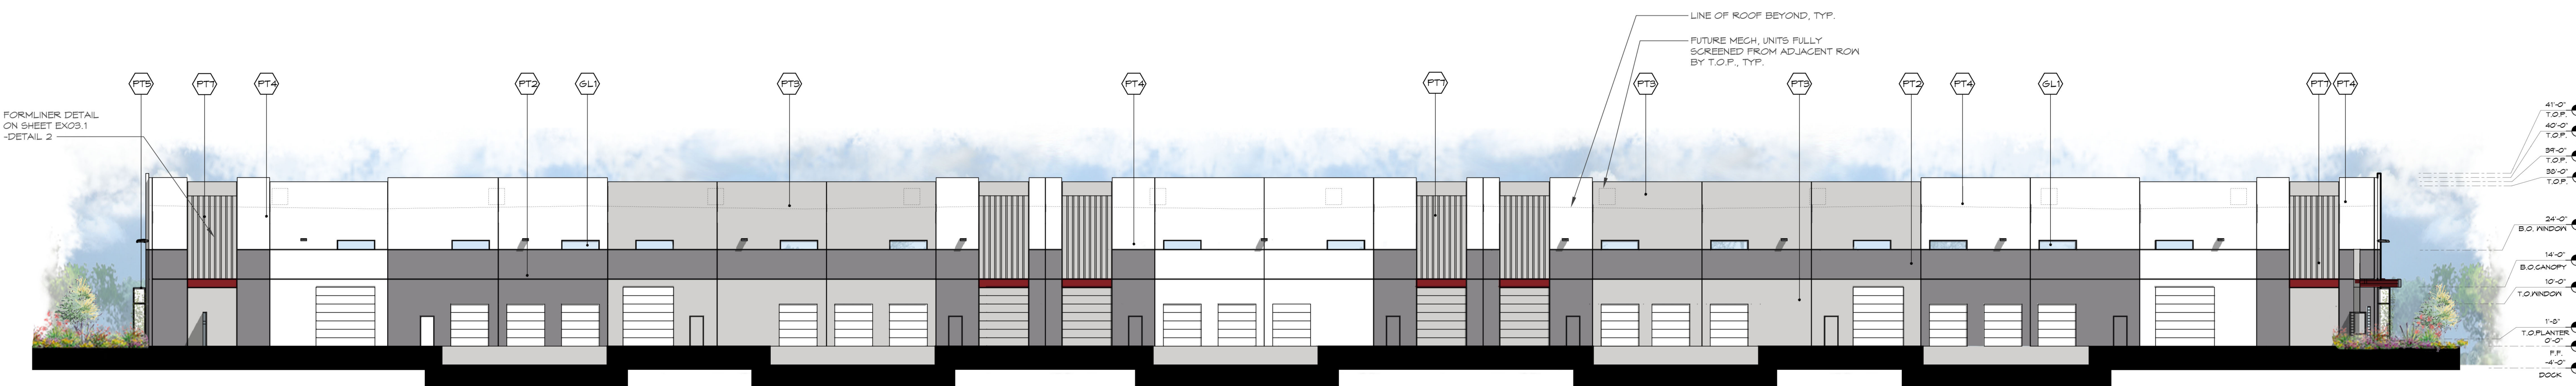

4 WEST ELEVATION - BUILDING B
Scale: 1" = 20'

Building Elevation Material Calculations							
Building B		East (Front)		North(Side)		South (Side)	
		Area	%	Area	%	Area	%
	Tilt Concrete	14,370	75%	5,118	79%	4,935	76%
	Glass	2,772	15%	357	6%	540	8%
	Steel	687	55%	158	19%	158	19%
	Formliner	1,254	7%	847	13%	847	13%
	Total	19,083		6,480		6,480	
	Vine Trellis	686 s.f.		168 s.f.		168 s.f.	

MATERIAL / COLOR SCHEDULE					
MARK	DESCRIPTION	FINISH/COLOR	MODEL	MANUFACTURER	COMMENTS
GL1	1" INSULATED LOW-E GLAZING	CLEAR	T.B.D.	T.B.D.	GLASS
PT1	TILT-UP CONCRETE PANEL. PAINTED	CELLULOID	DE619	DUNN EDWARDS	
PT2	TILT-UP CONCRETE PANEL. PAINTED	BANK VAULT	DE6383	DUNN EDWARDS	
PT3	TILT-UP CONCRETE PANEL. PAINTED	INDUSTRIAL AGE	DE618	DUNN EDWARDS	
PT4	TILT-UP CONCRETE PANEL. PAINTED	WINTER MORN	DE216	DUNN EDWARDS	
PT5	TILT-UP CONCRETE PANEL. PAINTED	BLACK TIE	DE6357	DUNN EDWARDS	
PT6	PAINTED DECORATIVE STEEL	ROYAL RED FLUSH	DE425	DUNN EDWARDS	
PT7	FORMLINER	BANK VAULT	DE6383	DUNN EDWARDS	

GENERAL NOTES:

1. ROOF ACCESS LADDERS, ROOF DRAIN AND OVERFLOW ROOF DRAIN LEADERS AND FIRE RISERS ARE LOCATED AT INTERIOR OF BUILDINGS.


EX13

REVISED
08/16/2021
19055




SIGNAL BUTTE & ELLIOT ROAD

Proposed Industrial / Commercial Development
NWC of Elliot and Signal Butte
Mesa, Arizona

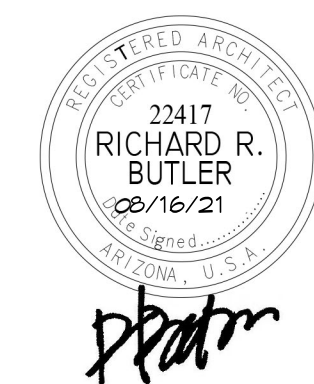





1 SOUTH ELEVATION - BUILDING C
Scale: 1" = 20'

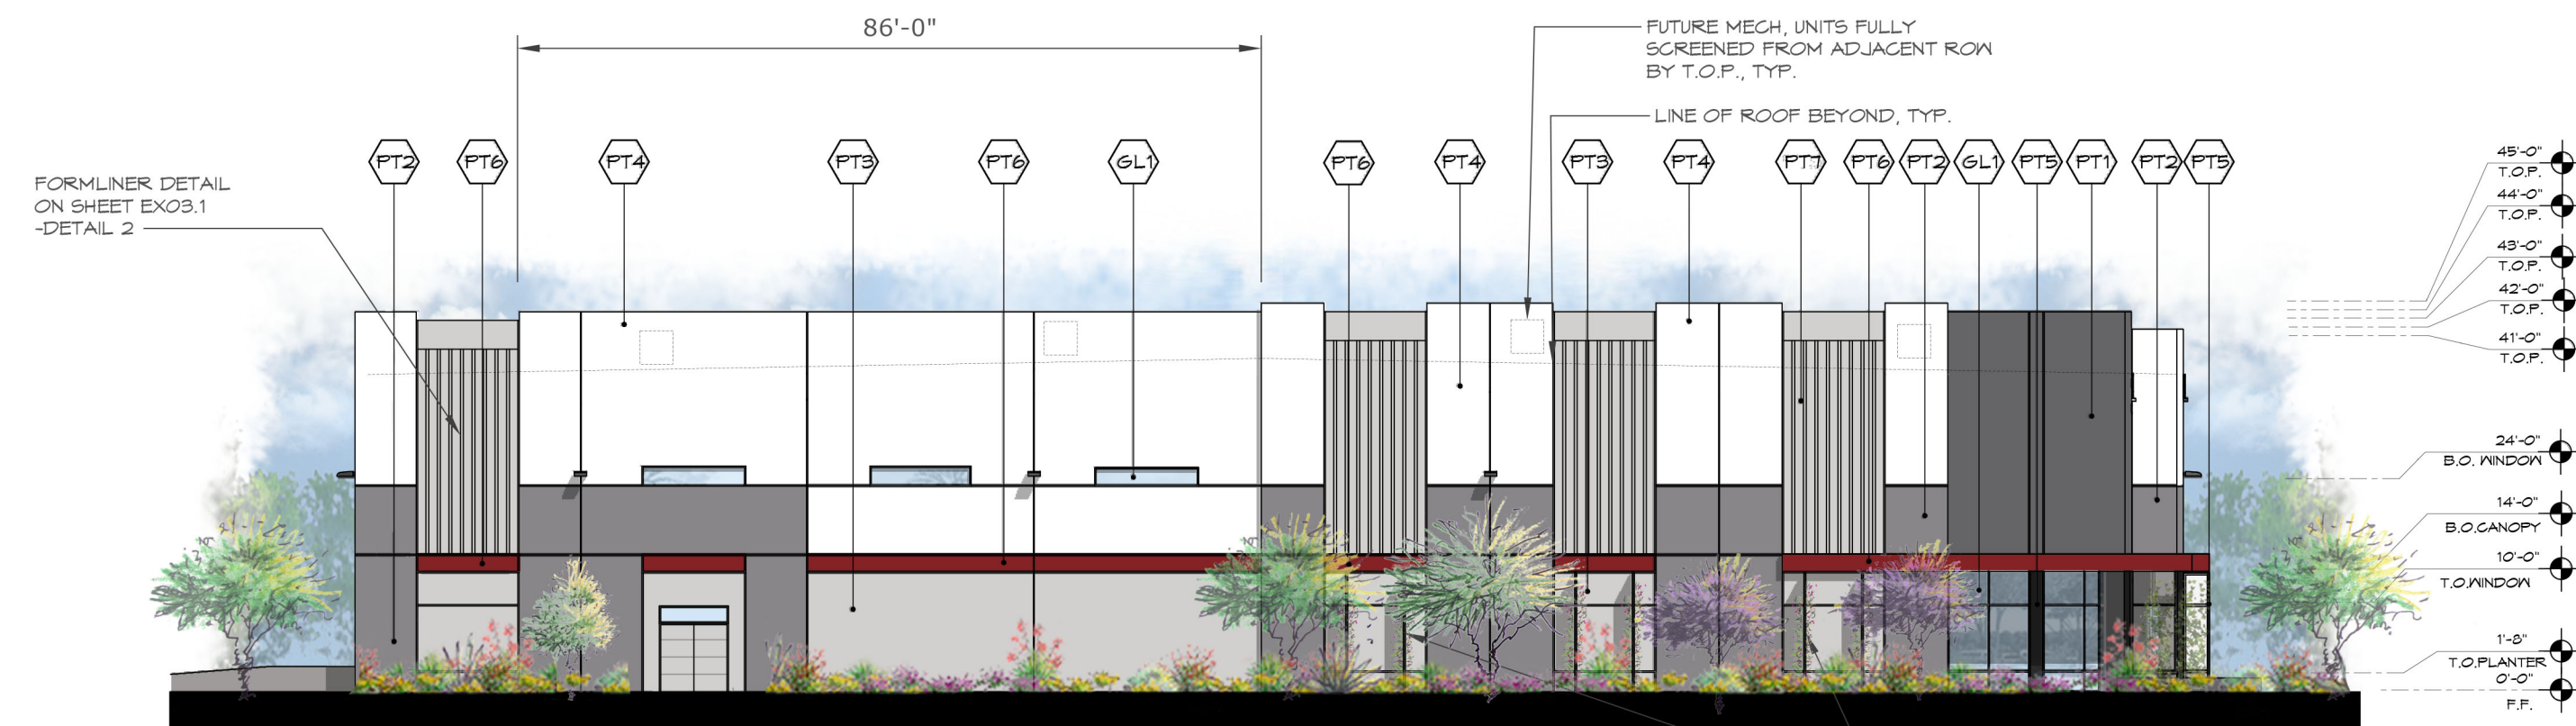

2 WEST ELEVATION - BUILDING C
Scale: 1" = 20'

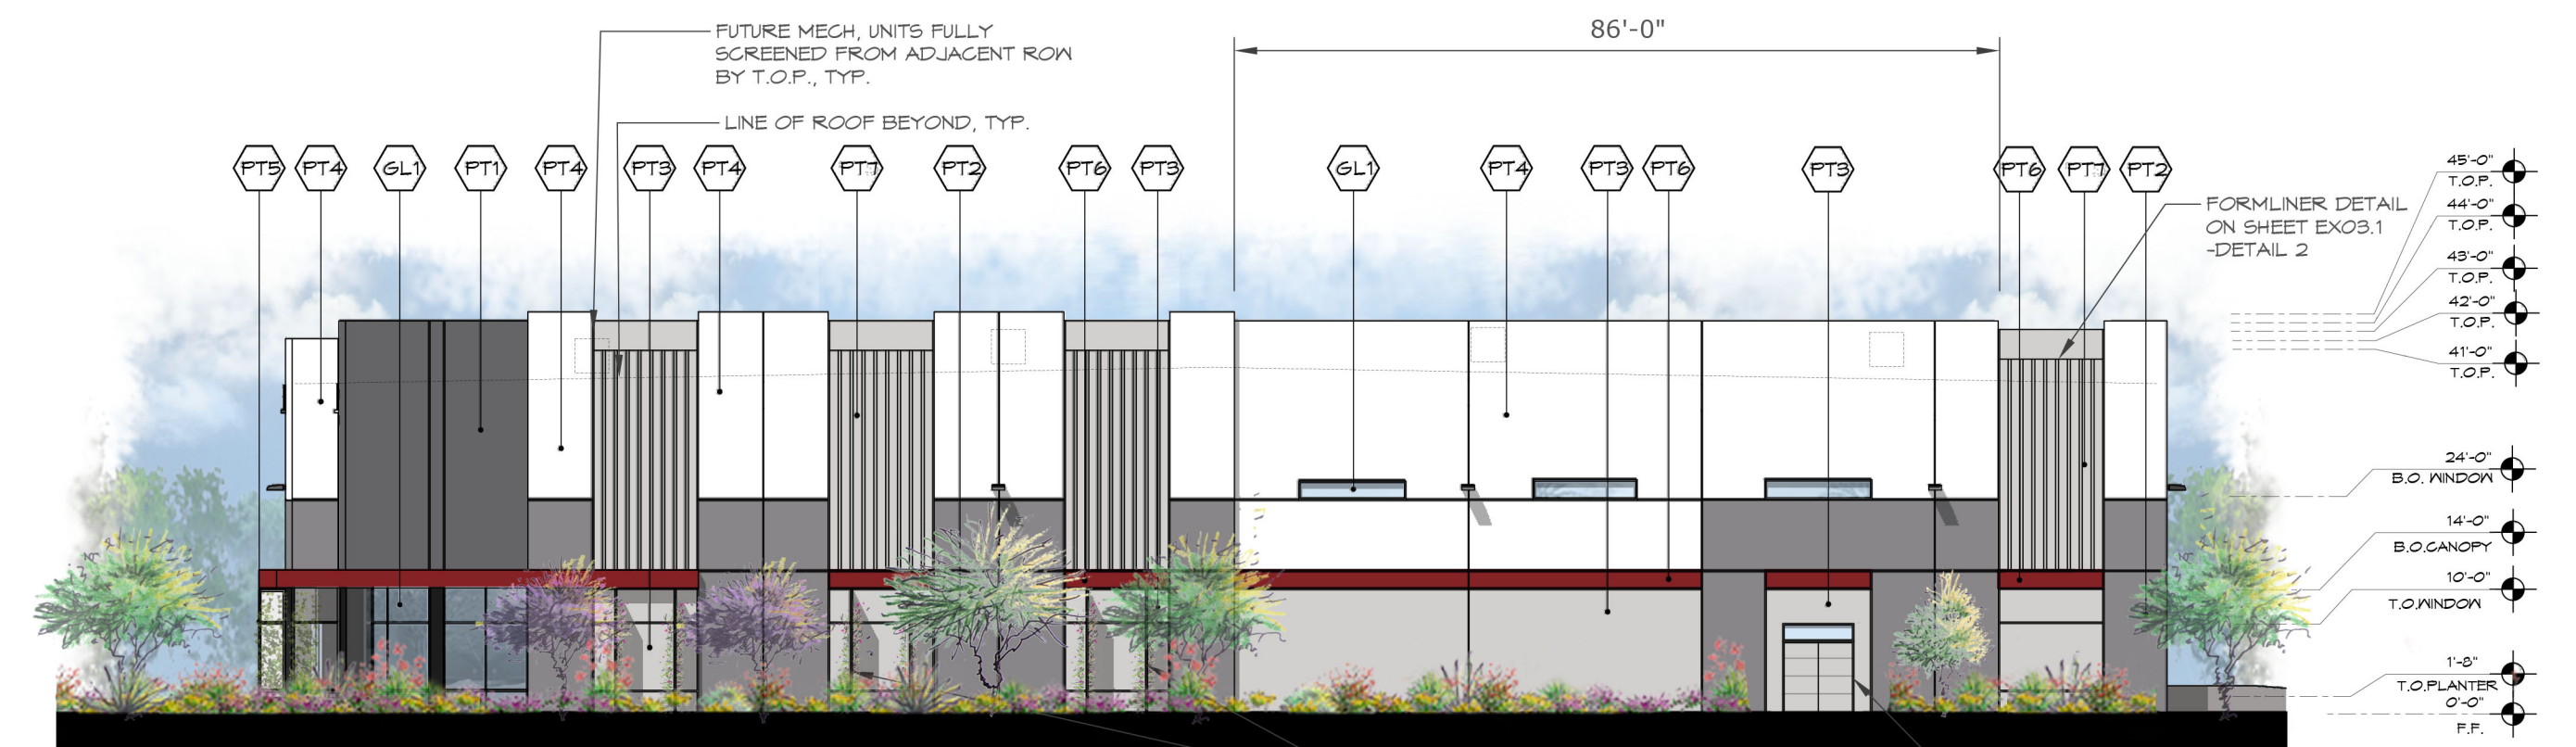

3 EAST ELEVATION - BUILDING C
Scale: 1" = 20'

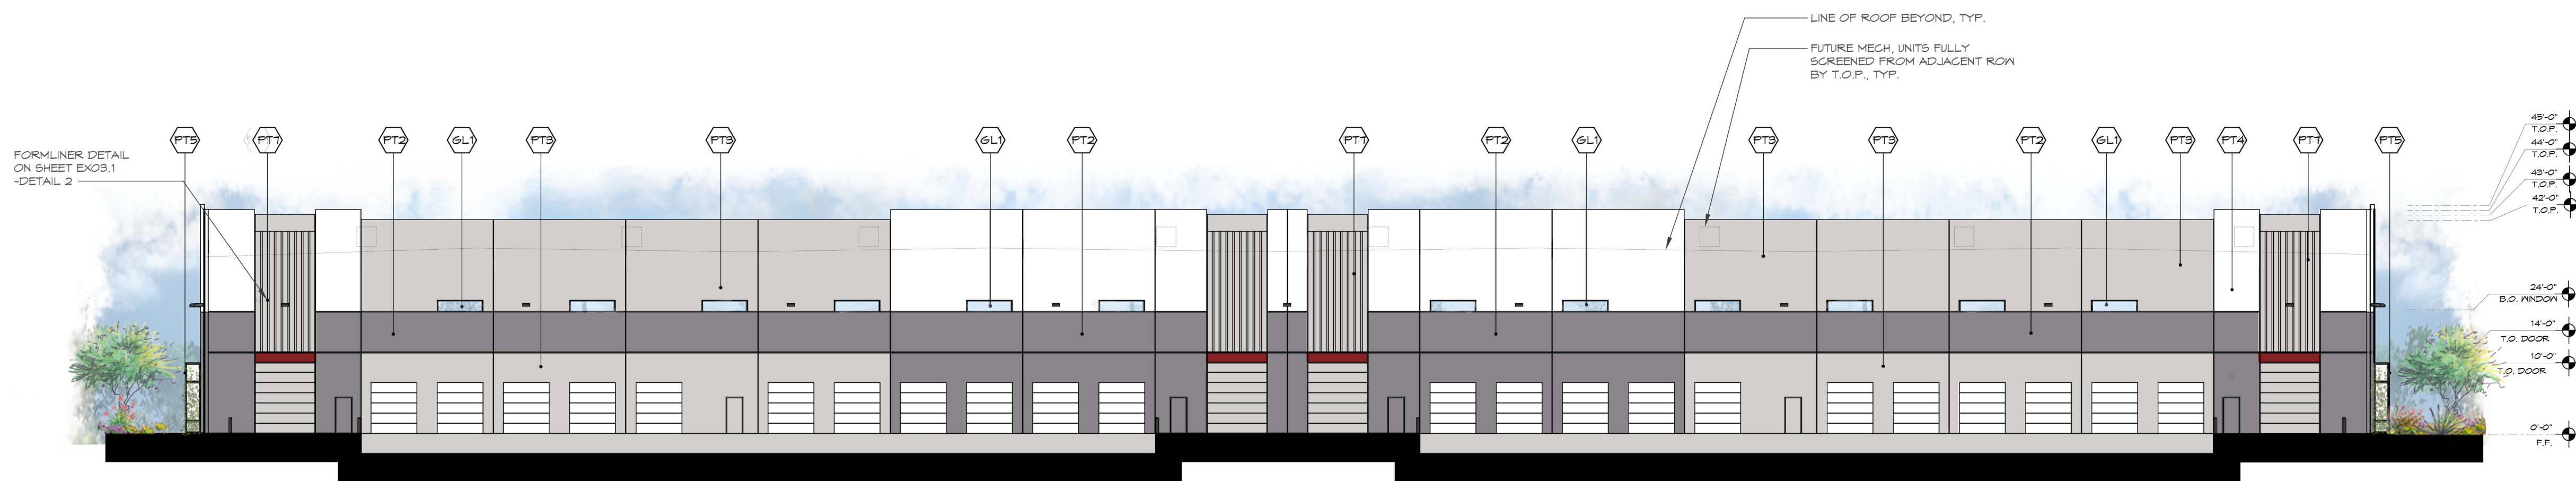

4 NORTH ELEVATION - BUILDING C
Scale: 1" = 20'

Building Elevation Material Calculations							
Building C		South (Front)		East (Side)		West (Side)	
		Area	%	Area	%	Area	%
	Tilt Concrete	13,744	75%	7,362	79%	7,362	79%
	Glass	2,093	11%	370	4%	370	4%
	Steel	536	27%	250	19%	250	19%
	Formliner	1,961	11%	1,324	14%	1,324	14%
	Total	18,334		9,306		9,306	
	Vine Trellis	714 s.f.		252 s.f.		252 s.f.	

MATERIAL / COLOR SCHEDULE						
MARK	DESCRIPTION	FINISH/COLOR	MODEL	MANUFACTURER		COMMENTS
GL1	1" INSULATED LOW-E GLAZING	CLEAR	T.B.D.	T.B.D.		GLASS
PT1	TILT-UP CONCRETE PANEL. PAINTED	CELLULOID	DET619	DUNN EDWARDS		
PT2	TILT-UP CONCRETE PANEL. PAINTED	BANK VAULT	DE6383	DUNN EDWARDS		
PT3	TILT-UP CONCRETE PANEL. PAINTED	INDUSTRIAL AGE	DET618	DUNN EDWARDS		
PT4	TILT-UP CONCRETE PANEL. PAINTED	WINTER MORN	DET216	DUNN EDWARDS		
PT5	TILT-UP CONCRETE PANEL. PAINTED	BLACK TIE	DE6357	DUNN EDWARDS		
PT6	PAINTED DECORATIVE STEEL	ROYAL RED FLUSH	DET425	DUNN EDWARDS		
PT7	FORMLINER	BANK VAULT	DE6383	DUNN EDWARDS		

GENERAL NOTES:

1. ROOF ACCESS LADDERS, ROOF DRAIN AND OVERFLOW ROOF DRAIN LEADERS AND FIRE RISERS ARE LOCATED AT INTERIOR OF BUILDINGS.

EX17




REVISED
08/16/2021
19055



SIGNAL BUTTE & ELLIOT ROAD

Proposed Industrial / Commercial Development
NWC of Elliot and Signal Butte
Mesa, Arizona



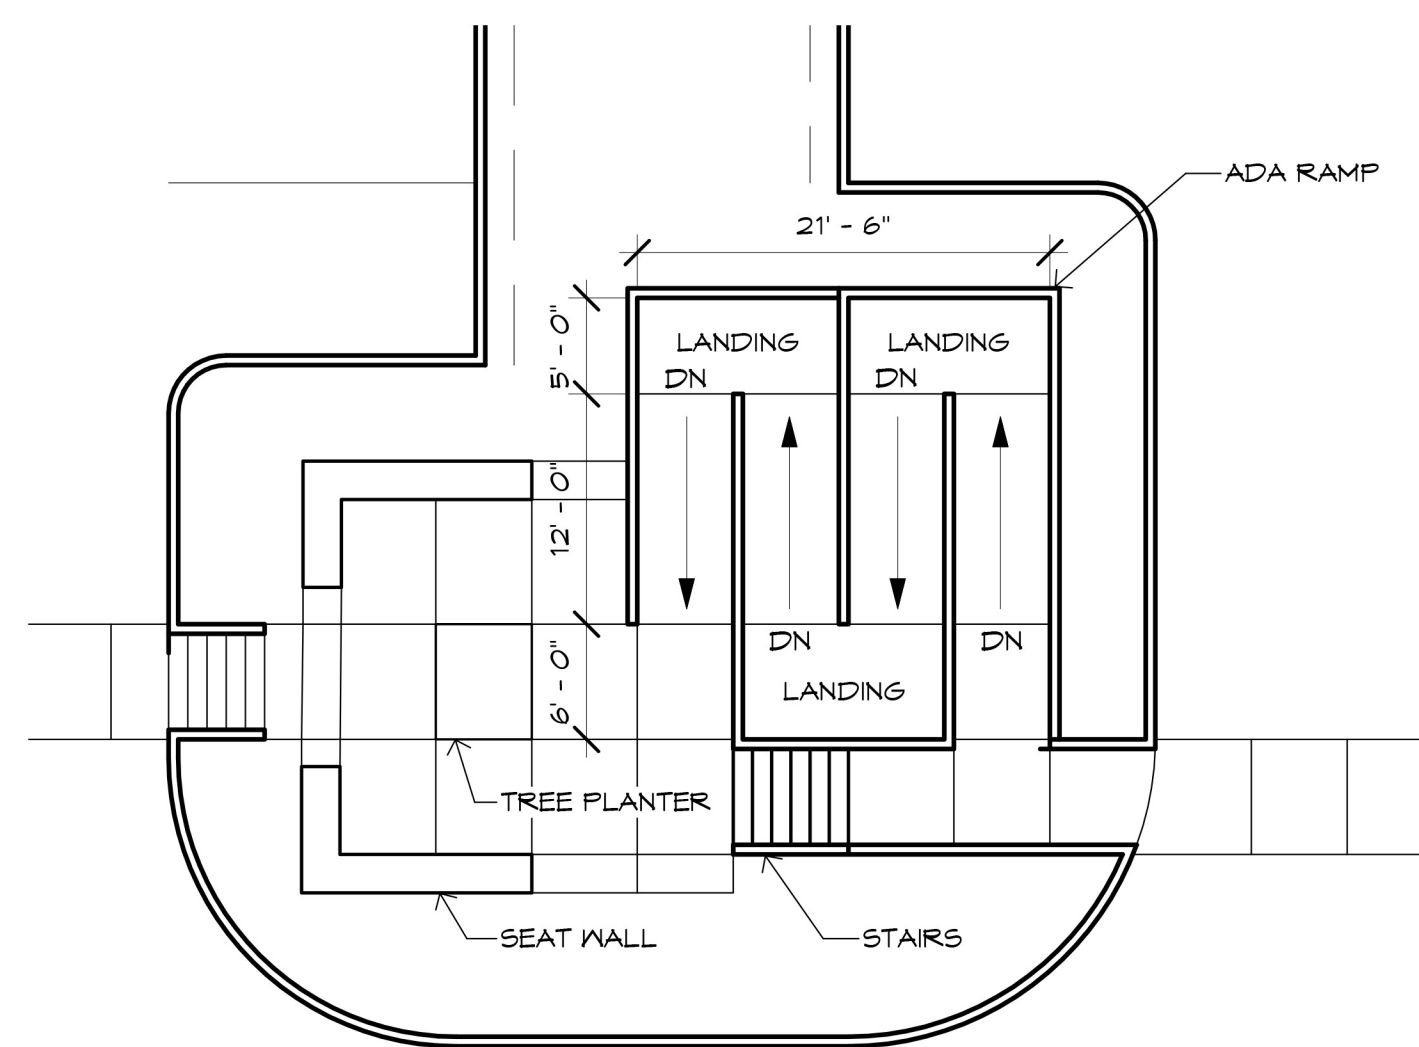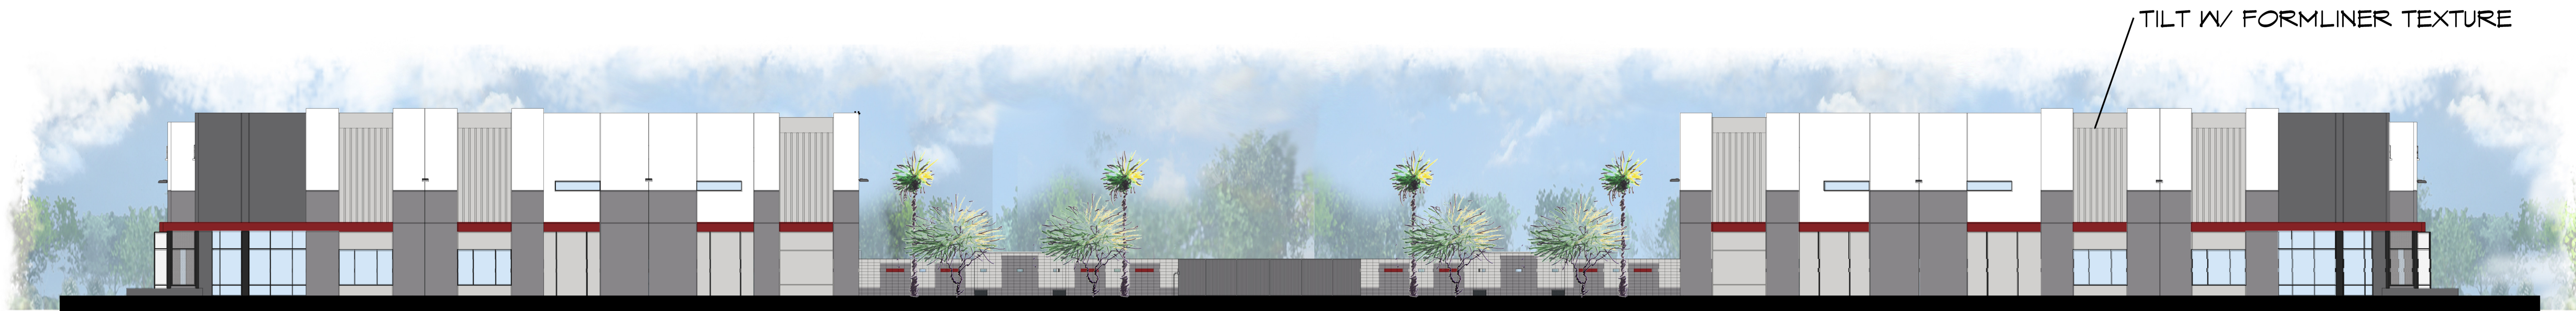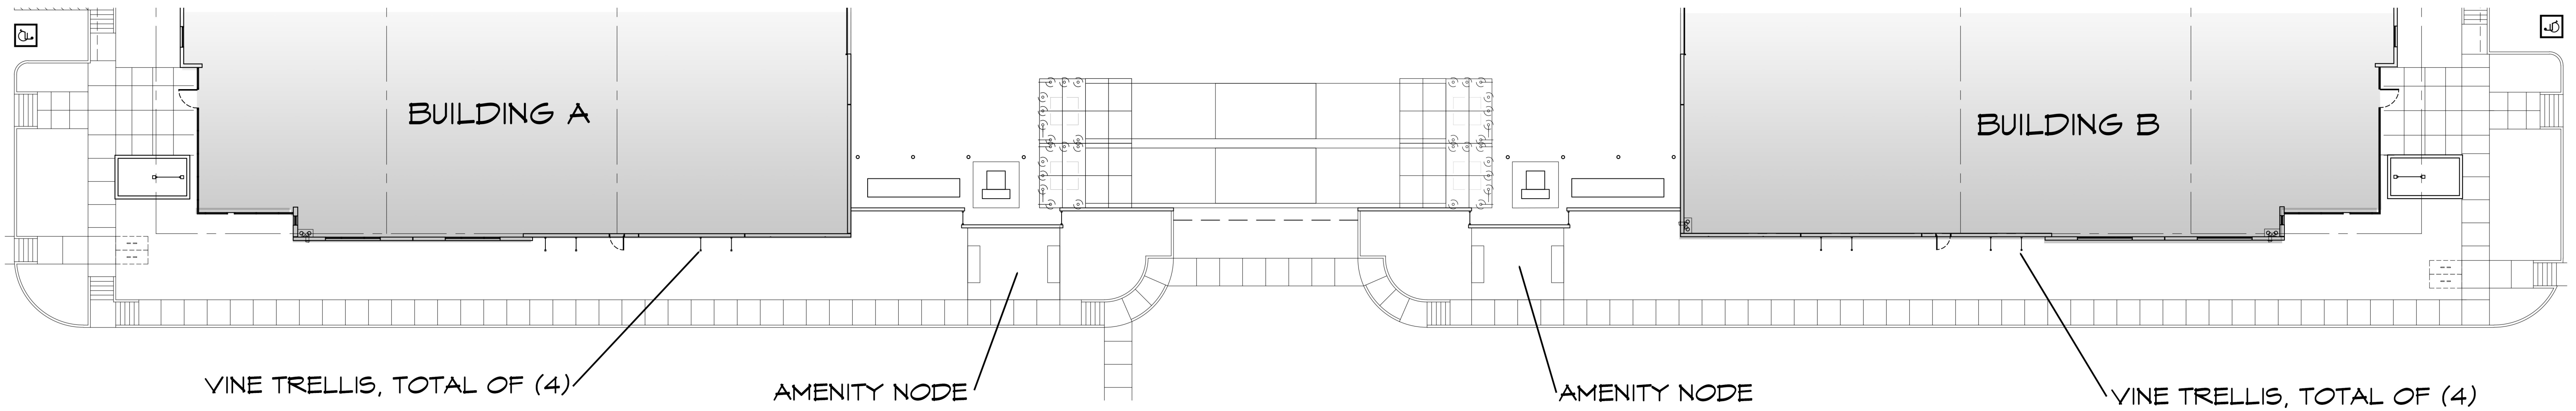


2 ENLARGED AMENITY NODE
SCALE: 1" = 10'-0"

THOMPSON THRIFT

SIGNAL BUTTE & ELLIOT ROAD

NWC of Elliot and Signal Butte
Mesa, Arizona

EX3.2

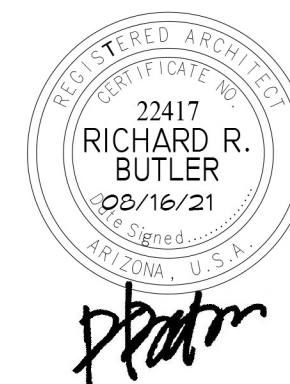

Bdg
Butler Design Group, Inc
architects & planners

REVISED
08/16/2021
19055