



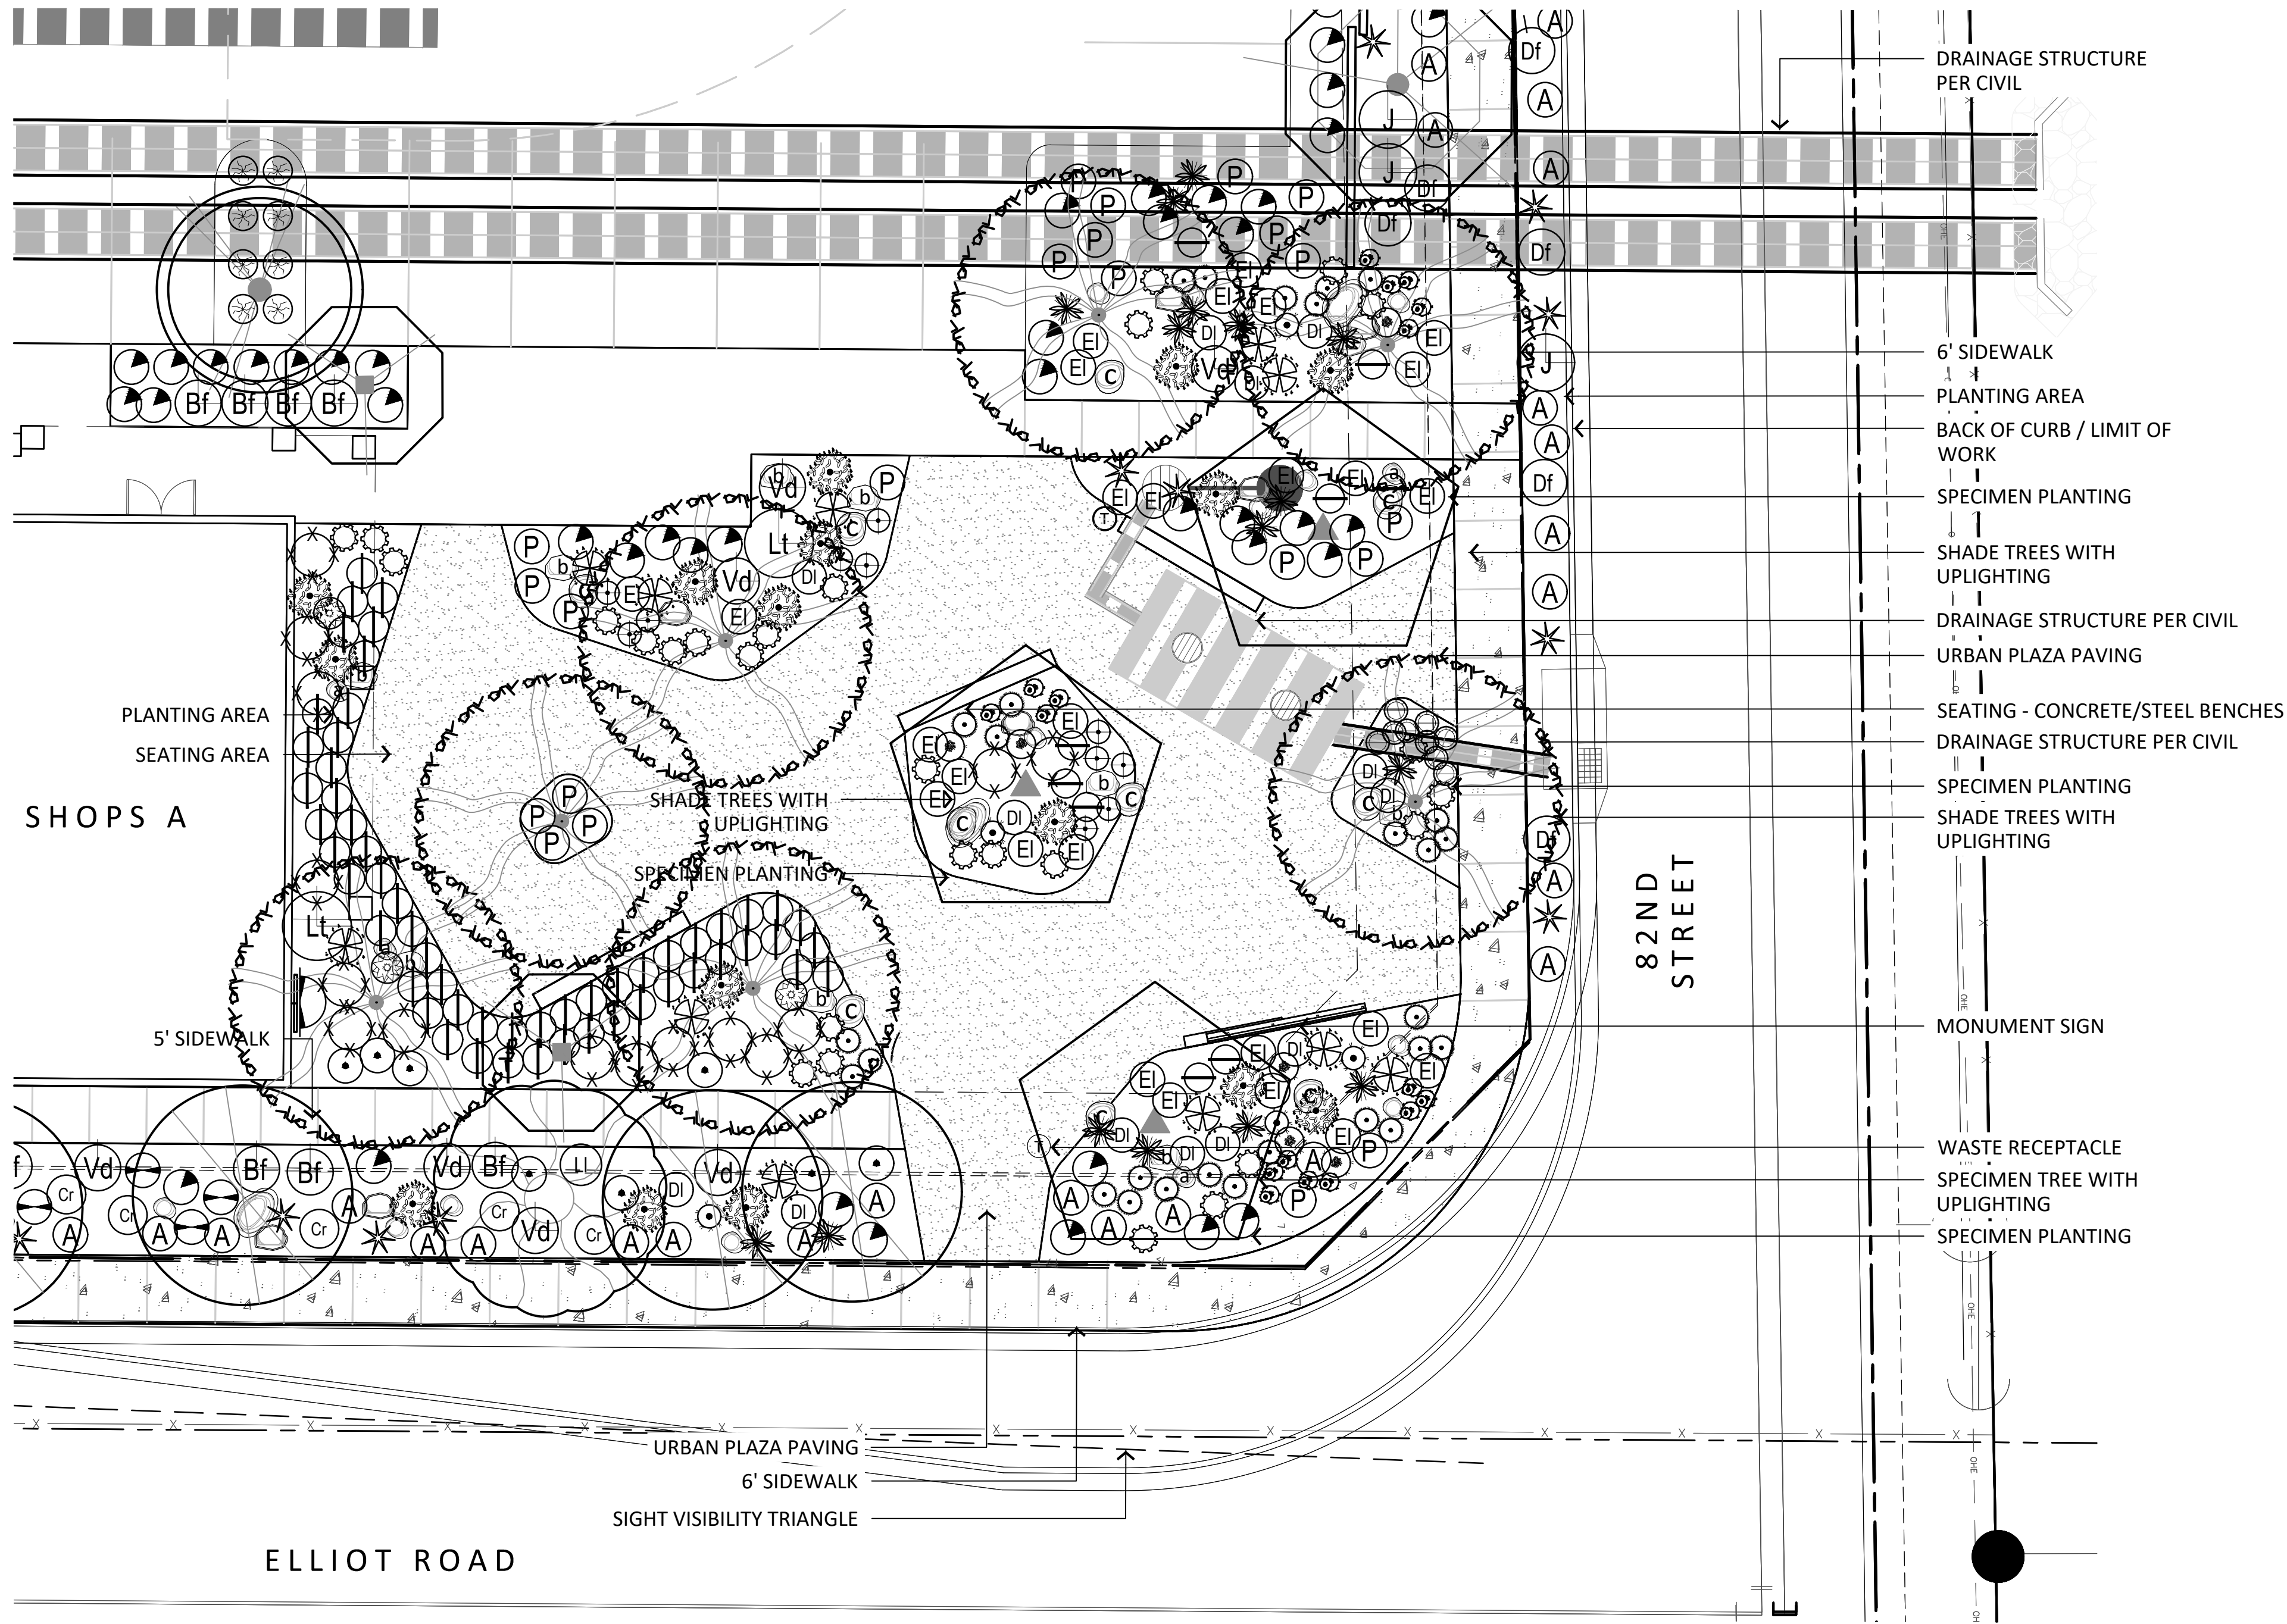

PLANT MATERIALS LEGEND			
TREES	Size	Quantity	Coverage (sf)
Acacia aneura	24" Box	52	100 sf
Mulga Acacia			
Chilopsis linearis	24" Box	24	50 sf
Desert Willow	low breaking		
Pithecellobium flexicaule	36" Box	4	50 sf
Texas Ebony	low breaking		
Fraxinus velutina 'Fan-Tex'	24" Box	13	50 sf
Fan-Tex Ash			
Olneya tesota	48" Box	14	50 sf
Ironwood	low breaking		
Parkinsonia hyb.	24" Box	27	50 sf
'Desert Museum' Palo Verde	low breaking		
Parkinsonia microphylla	24" Box	14	50 sf
Foothills Palo Verde	low breaking		
Phoenix dactylifera	20"	15	25 sf
Date Palm	diamond cut		
Pistacia atlantica x intergerrima	24" Box	7	50 sf
Red Push Pistache			
Prosopis hybrid 'Phoenix'	24" Box	39	50 sf
Thornless Mesquite	low breaking		
Quercus virginiana	24" Box	90	100 sf
'Cathedral' Live Oak			
Sophora secundiflora	36" Box	26	25 sf
Texas Mountain Laurel	low breaking		

Extra Large Shrubs					Size	Qty	Area (sf)	Cacti/ Accents	Size	Qty	Area	
⊙	Bougainvillea 'Rosenka'				5 gal.	86	50 sf	⊙	Agave americana 'Marginata'	15 gal	20	25 sf
⊙	Bougainvillea				5 gal.	15	50 sf	⊙	Century Plant	5 gal.	28	10 sf
⊙	Caesalpinia pulcherrima				5 gal.	15	50 sf	⊙	Agave 'Blue Glow'			
⊙	Red Bird of Paradise				5 gal.	15	50 sf	⊙	Blue Glow Agave	5 gal.	28	10 sf
⊙	Callistemon viminalis 'CV01' Slim				15 gal.	38	50 sf	⊙	Agave bovicornuta	5 gal.	5	10 sf
⊙	Slim Dwarf Bottlebrush				5 gal.	112	50 sf	⊙	Cow's Horn	5 gal.	5	10 sf
⊙	Dodonaea viscosa				5 gal.	112	50 sf	⊙	Agave ovatifolia	5 gal.	86	10 sf
⊙	Green Hopbush				5 gal.	15	50 sf	⊙	Whale's Tongue Agave	5 gal.	86	10 sf
⊙	Tecoma stans 'Orange Jubilee'				5 gal.	15	50 sf	⊙	Agave parryii 'Truncata'	5 gal.	82	10 sf
⊙	Orange Jubilee				5 gal.	15	50 sf	⊙	Parry's Agave	5 gal.	82	10 sf
⊙	Tecoma x 'Bells on Fire'				5 gal.	132	50 sf	⊙	Aloe barbadensis	5 gal.	47	5 sf
⊙	Bells On Fire				5 gal.	132	50 sf	⊙	Medicinal Aloe	5 gal.	47	5 sf
⊙	Large Shrubs				Size		Qty	⊙	Aloe hyb. 'Blue Elf'	5 gal.	47	5 sf
⊙	Justicia californica				5 gal.	32	50 sf	⊙	Blue Elf Aloe	5 gal.	253	5 sf
⊙	Red Chuparosa				5 gal.	32	50 sf	⊙	Artemisia x 'Powis Castle'	5 gal.	21	5 sf
⊙	Larrea tridentata				5 gal.	36	50 sf	⊙	Powis Castle Artemisia	5 gal.	21	5 sf
⊙	Creosote				5 gal.	36	50 sf	⊙	Bouteloua gracilis	5 gal.	21	5 sf
⊙	Leucophyllum langmaniae 'Lynn's Legacy'				5 gal.	226	50 sf	⊙	Blond Ambition	1 gal.	172	5 sf
⊙	Lynn's Legacy Texas Ranger				5 gal.	226	50 sf	⊙	Carnegeia gigantea	6' spear	12	25 sf
⊙	Viguiera deltoidea				5 gal.	35	50 sf	⊙	Sanguaro	5 gal.	37	10 sf
⊙	Goldeneye				5 gal.	35	50 sf	⊙	Dasyliroion quadrangulatum	5 gal.	37	10 sf
⊙	Medium Shrubs				Size		Qty	⊙	Mexican Grass Tree	5 gal.	37	10 sf
⊙	Calliandra sp. 'Maricopa Red'				5 gal.	174	25 sf	⊙	Dasyliroion wheeleri	5 gal.	66	10 sf
⊙	Compact Red Fairy Duster				5 gal.	39	25 sf	⊙	Desert Spoon	5 gal.	66	10 sf
⊙	Dalea frutescens				5 gal.	39	25 sf	⊙	Echinocereus grusonii	5 gal.	66	10 sf
⊙	Black Dalea				5 gal.	39	25 sf	⊙	Golden Barrel	5 gal.	17	5 sf
⊙	Eremophila glabra spp. carnosa				5 gal.	105	25 sf	⊙	Euphorbia antisyphilitica	5 gal.	17	5 sf
⊙	Winter Blaze				5 gal.	105	25 sf	⊙	Candelilla	5 gal.	302	10 sf
⊙	Eremophila hygrophana Blue Bells				5 gal.	681	25 sf	⊙	Euphorbia resinifera	5 gal.	302	10 sf
⊙	Blue Bells				5 gal.	681	25 sf	⊙	Moroccan Mound	5 gal.	77	10 sf
⊙	Ericameria larcifolia				5 gal.	681	25 sf	⊙	Euphorbia royleana	5 gal.	77	10 sf
⊙	Turpentine Bush				5 gal.	120	25 sf	⊙	Churee	15 gal - 8 arm, 4' mi	1	10 sf
⊙	Perovskia atriplicifolia				5 gal.	120	25 sf	⊙	Ferocactus wislizenii	2' High	7	5 sf
⊙	Russian Sage				5 gal.	83	25 sf	⊙	Fish Hook Barrel	3 gal.	100	5 sf
⊙	Rosmarinus officinalis				5 gal.	83	25 sf	⊙	Hesperaloe sp. Pink Parade	3 gal.	100	5 sf
⊙	Rosemary 'Collingwood Ingram'				5 gal.	41	25 sf	⊙	Pink Parade Hesperaloe	3 gal.	100	5 sf
⊙	Ruellia brittoniana				5 gal.	58	25 sf	⊙	Hesperaloe parviflora	3 gal.	100	5 sf
⊙	Ruellia				5 gal.	58	25 sf	⊙	'Brakelights' Red Yucca	3 gal.	475	5 sf
⊙	Ruellia peninsularis				5 gal.	58	25 sf	⊙	Muhlenbergia capillaris	3 gal.	475	5 sf
⊙	Desert Ruellia				5 gal.	68	25 sf	⊙	'Regal Mist'	5 gal.	17	5 sf
⊙	Simmondsia Chinensis 'Vista'				5 gal.	68	25 sf	⊙	Nolina microcarpa	5 gal.	17	5 sf
⊙	Compact Jojoba				5 gal.	145	25 sf	⊙	Beargrass	5 gal.	258	10 sf
⊙	Small Shrubs				Size		Qty	⊙	Opuntia engelmannii	5 gal.	258	10 sf
⊙	Ambrosia deltoidea				1 gal.	185	10 sf	⊙	Native Prickly Pear	5 gal.	53	10 sf
⊙	Triangle Leaf Bursage				5 gal.	185	10 sf	⊙	Opuntia microdasys	5 gal.	53	10 sf
⊙	Olea europaea "Little Ollie"				5 gal.	637	10 sf	⊙	Bunny Ears Prickly Pear	5 gal.	8	5 sf
⊙	Little Ollie Dwarf Olive				5 gal.	637	10 sf	⊙	Pedilanthus macrocarpus	5 gal.	8	5 sf
⊙	Sphaeralcea ambigua				1 gal.	18	10 sf	⊙	Slipper Plant	5 gal.	94	5 sf
⊙	Desert Mallow				1 gal.	18	10 sf	⊙	Stenocereus thurberi	5 gal.	94	5 sf
⊙	Teucrium majoricum 'Mediterranean Carpet'				5 gal.	354	10 sf	⊙	Organ Pipe Cactus	3 Head Min	40	5 sf
⊙	Germander				5 gal.	354	10 sf	⊙	Yucca pallida	5 gal.	158	5 sf
⊙	Groundcovers				Size		Qty	⊙	Pale Leaf Yucca	5 gal.	158	5 sf
⊙	Eremophila postrata 'Outback Sunrise'				1 gal	113	25 sf	⊙	Vines	Size	Qty	
⊙	Outback Sunrise Eremophila				1 gal	113	25 sf	⊙	Boungainvillea 'San Diego Red'	5 gal.	8	10 sf
⊙	Hymenoxys acaulis				1 gal.	17	5 sf	⊙	Bougainvillea	5 gal.	8	10 sf
⊙	Angelita Daisy				1 gal.	17	5 sf					
⊙	Lantana montevidensis				1 gal.	75	25 sf					
⊙	Purple Trailing Lantana				1 gal.	75	25 sf					
⊙	Setcreasea pallida				1 gal.	74	25 sf					
⊙	Purple Heart				1 gal.	74	25 sf					
Inerts												
No Symbol	Decomposed Granite 5/8" Screened											
	Apache Brown		93,394 sf									
	Compacted Decomposed Granite 1/4" Minus											
	Apache Brown		11,924 sf									
	Turf - Bermuda Mid-Iron Sod		5,327 sf									


\\FSERVER\Projects\IED\ International\Hawes Crossing\Drawings\Construction Documents\03-Planting_Hawes Crossing.dwg

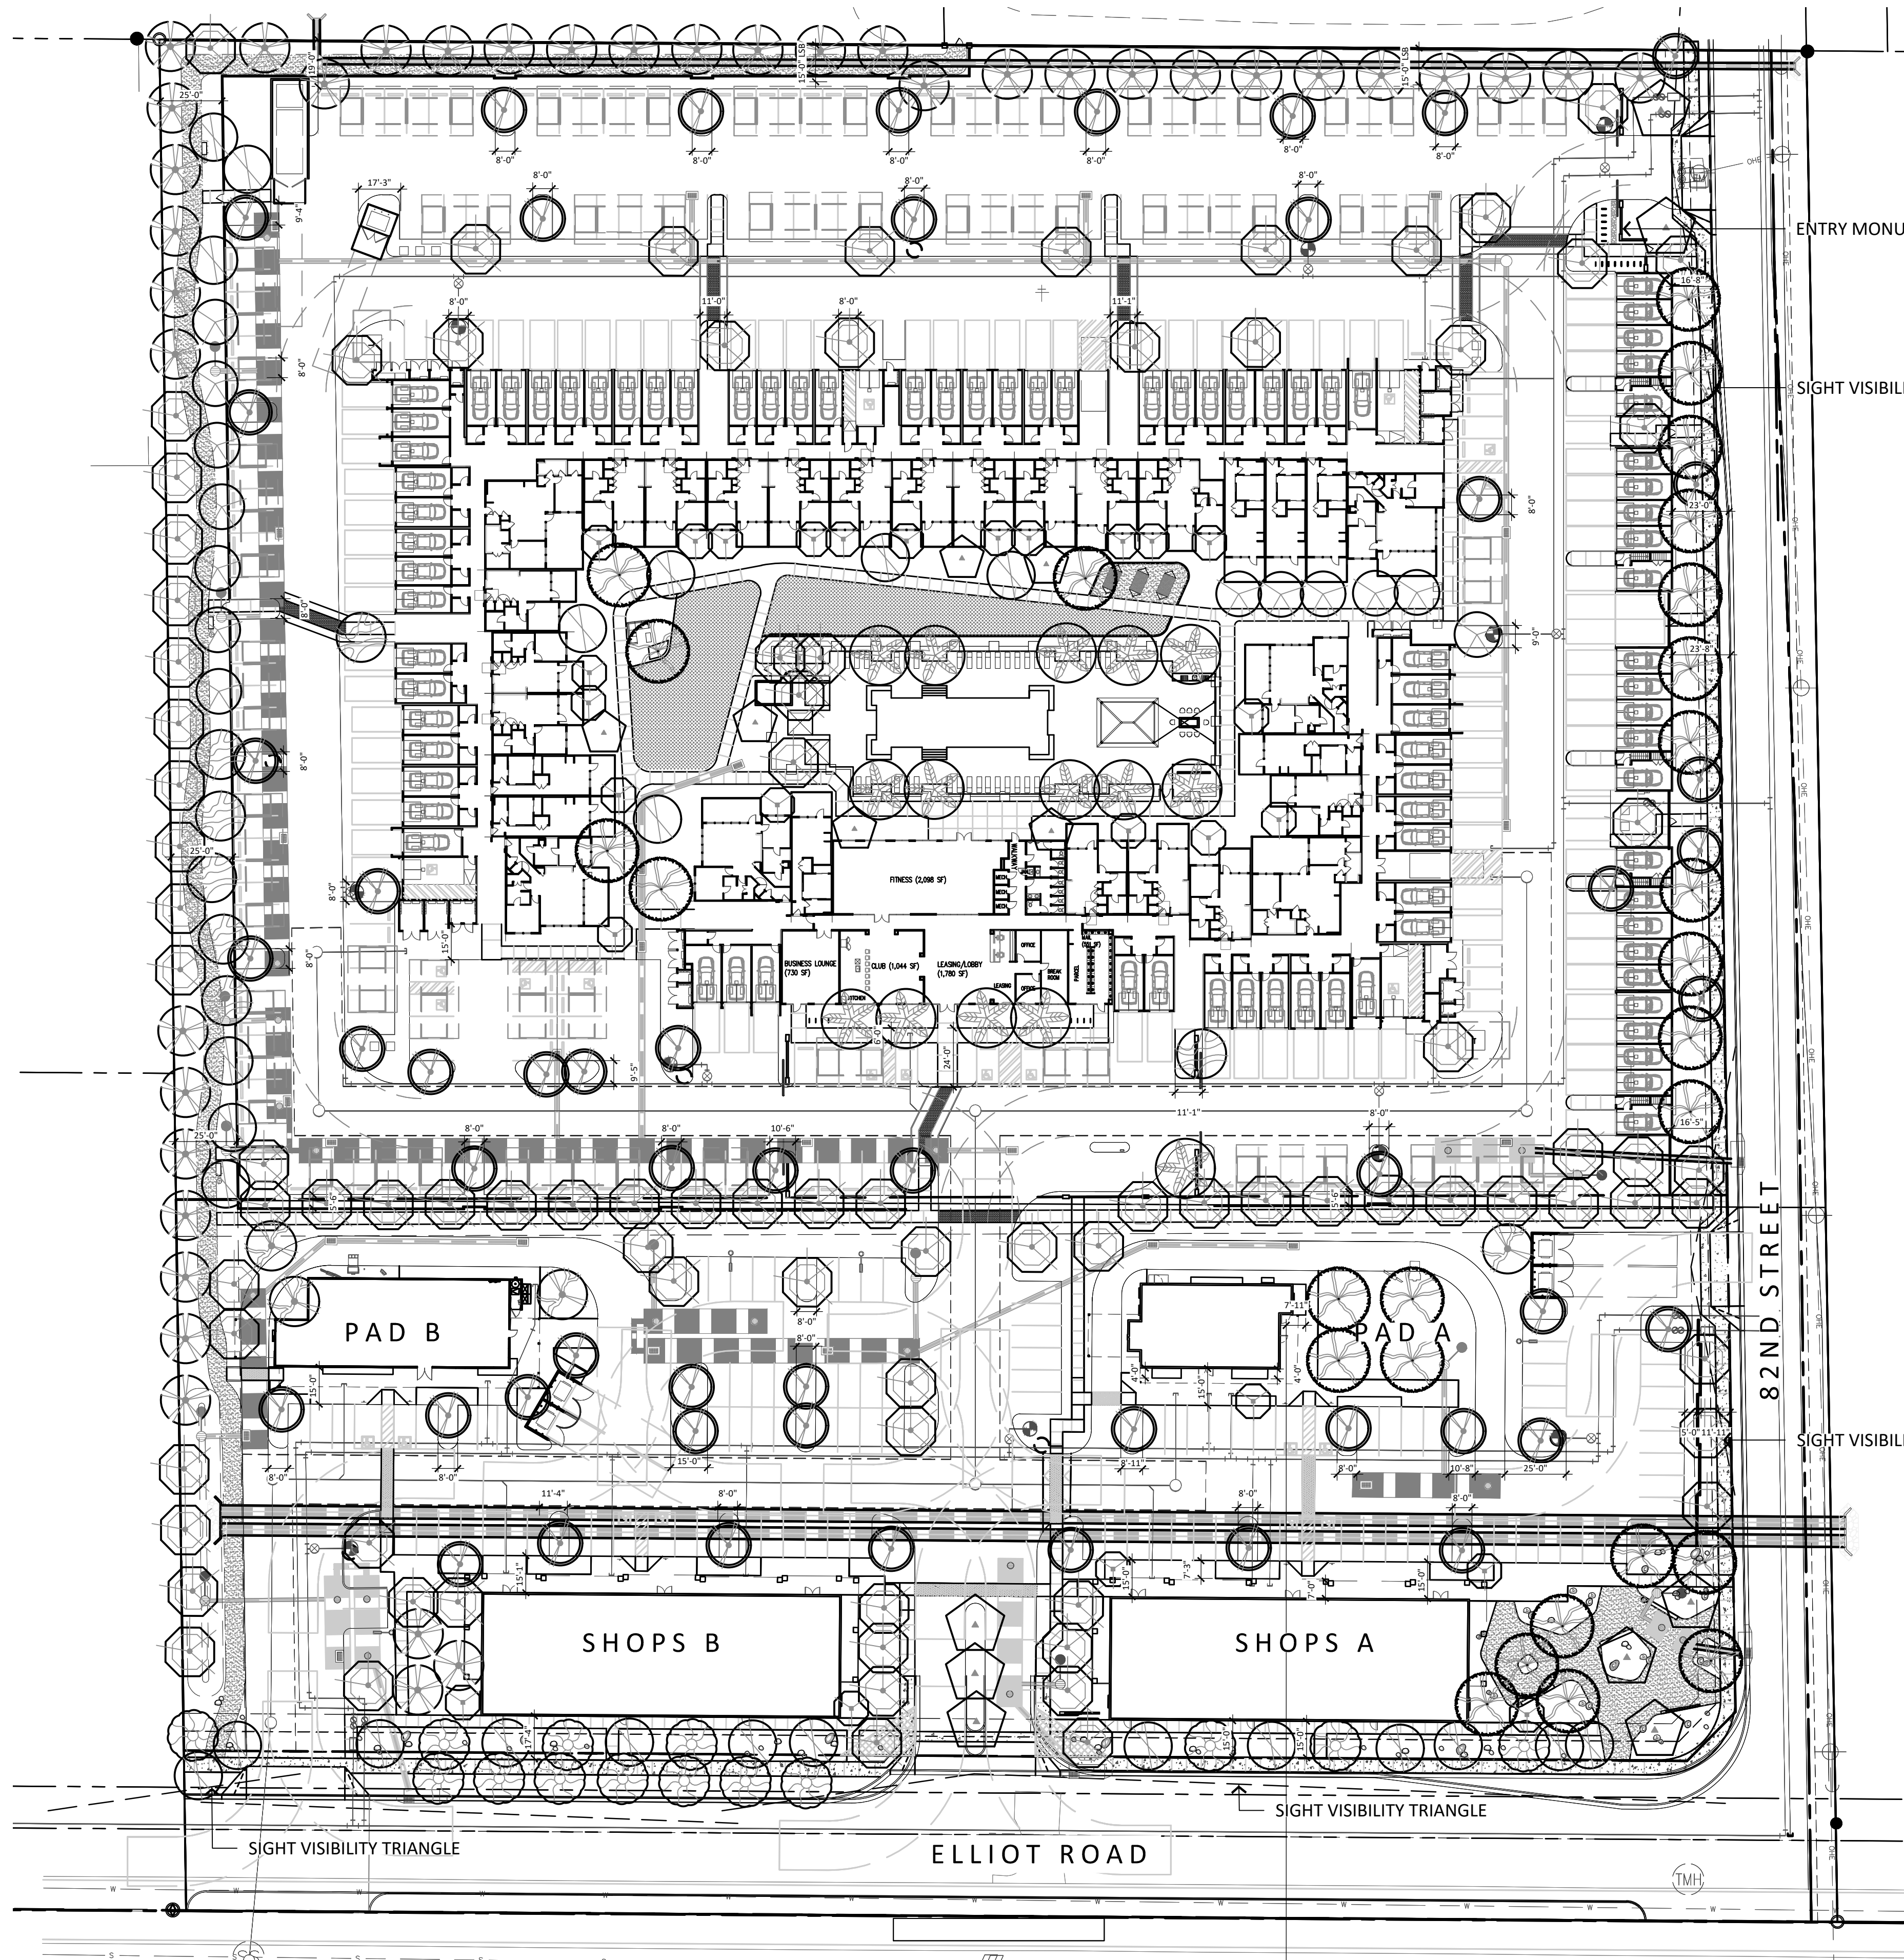

PLANTING DATA SHEET		
	REQUIRED	PROVIDED
1A. ELLIOT RD STREET FRONTAGE (518 LF) (8 TREES & 24 SHRUBS PER 100 LF)	41 TREES 124 SHRUBS	41 TREES 507 SHRUBS
1B. 83RD STREET FRONTAGE (628 LF) (4 TREES & 16 SHRUBS PER 100 LF)	25 TREES 100 SHRUBS	26 TREES 104 SHRUBS
2. INTERIOR PROPERTY LINE BUFFERS (1,915 LF) (3 TREES & 20 SHRUBS PER 100 LF)	57 TREES 383 SHRUBS	68 TREES 552 SHRUBS
3A. PARKING LOT ISLANDS (44 15' ISLANDS) (1 TREE & 3 SHRUBS PER 15' ISLAND)	57 TREES 132 SHRUBS	57 TREES 454 SHRUBS
3B. PARKING LOT DIVIDER MEDIANS (44 SPACES) (1 TREE/8 SPACES & 6 SHRUBS/8 SPACES)	6 TREES 33 SHRUBS	6 TREES 110 SHRUBS
4. FOUNDATION BASE (778 LF) (1 TREE PER 50 LF/SOME SHARED WITH PARKING)	16 TREES	27 TREES

PLANT MATERIALS LEGEND			
TREES	Size	Quantity	Coverage (sf)
Acacia aneura	24" Box	52	100 sf
Mulga Acacia			
Chilopsis linearis	24" Box	24	50 sf
Desert Willow	low breaking		
Pithecellobium flexicaule	36" Box	4	50 sf
Texas Ebony	low breaking		
Fraxinus velutina 'Fan-Tex'	24" Box	13	50 sf
Fan-Tex Ash			
Olneya tesota	48" Box	14	50 sf
Ironwood	low breaking		
Parkinsonia hyb.	24" Box	27	50 sf
'Desert Museum' Palo Verde	low breaking		
Parkinsonia microphylla	24" Box	14	50 sf
Foothills Palo Verde	low breaking		
Phoenix dactylifera	20'	15	25 sf
Date Palm	diamond cut		
Pistacia atlantica x intergerima	24" Box	7	50 sf
Red Push Pistache			
Prosopis hybrid 'Phoenix'	24" Box	39	50 sf
Thornless Mesquite	low breaking		
Quercus virginiana	24" Box	90	100 sf
'Cathedral' Live Oak			
Sophora secundiflora	36" Box	26	25 sf
Texas Mountain Laurel	low breaking		

Extra Large Shrubs			Cacti/ Accents			Size		
Symbol	Size	Qty	Area (sf)	Symbol	Size	Qty	Area (sf)	
⊙ Bougainvillea 'Rosenka'	5 gal.	86	50 sf	⊙ Agave americana 'Marginata'	15 gal.	20	25 sf	
⊙ Bougainvillea	5 gal.	15	50 sf	⊙ Century Plant	5 gal.	28	10 sf	
⊙ Caesalpinia pulcherrima	5 gal.	15	50 sf	⊙ Agave 'Blue Glow'				
⊙ Red Bird of Paradise	5 gal.	15	50 sf	⊙ Blue Glow Agave				
⊙ Callistemon viminalis 'CV01' Slim	15 gal.	38	50 sf	⊙ Agave bovicornuta	5 gal.	5	10 sf	
⊙ Slim Dwarf Bottlebrush	5 gal.	112	50 sf	⊙ Cow's Horn				
⊙ Dodonea viscosa	5 gal.	112	50 sf	⊙ Agave ovatifolia	5 gal.	86	10 sf	
⊙ Green Hopbush	5 gal.	15	50 sf	⊙ Whale's Tongue Agave				
⊙ Tecoma stans 'Orange Jubilee'	5 gal.	15	50 sf	⊙ Agave parryii 'Truncata'	5 gal.	82	10 sf	
⊙ Orange Jubilee	5 gal.	132	50 sf	⊙ Parry's Agave				
⊙ Tecoma x 'Bells on Fire'	5 gal.	132	50 sf	⊙ Aloe barbadensis	5 gal.	47	5 sf	
⊙ Bells On Fire	5 gal.	35	50 sf	⊙ Medicinal Aloe				
⊙ Large Shrubs	Size	Qty		⊙ Aloe hyb. 'Blue Elf'	5 gal.	253	5 sf	
⊙ Justicia californica	5 gal.	32	50 sf	⊙ Blue Elf Aloe				
⊙ Red Chuparosa	5 gal.	36	50 sf	⊙ Artemisia x 'Powis Castle'	5 gal.	21	5 sf	
⊙ Larrea tridentata	5 gal.	36	50 sf	⊙ Powis Castle Artemisia				
⊙ Creosote	5 gal.	226	50 sf	⊙ Bouteloua gracilis	1 gal.	172	5 sf	
⊙ Leucophyllum langmaniae 'Lynn's Legacy'	5 gal.	35	50 sf	⊙ Blond Ambition				
⊙ Lynn's Legacy Texas Ranger	5 gal.	35	50 sf	⊙ Carnegeia gigantea	6' spear	12	25 sf	
⊙ Viguiera deltoidea	5 gal.	37	10 sf	⊙ Sauguaro				
⊙ Goldeneye	5 gal.	174	25 sf	⊙ Dasylirion quadrangulatum	5 gal.	37	10 sf	
⊙ Medium Shrubs	Size	Qty		⊙ Mexican Grass Tree				
⊙ Calliandra sp. 'Maricopa Red'	5 gal.	174	25 sf	⊙ Dasylirion wheeleri	5 gal.	66	10 sf	
⊙ Compact Red Fairy Duster	5 gal.	39	25 sf	⊙ Desert Spoon	5 gal.	17	5 sf	
⊙ Dalea frutescens	5 gal.	105	25 sf	⊙ Echinocereus grusonii				
⊙ Black Dalea	5 gal.	681	25 sf	⊙ Golden Barrel	5 gal.	77	10 sf	
⊙ Eremophila glabra spp. carnosa	5 gal.	58	25 sf	⊙ Euphorbia antispythitica	5 gal.	302	10 sf	
⊙ Winter Blaze	5 gal.	68	25 sf	⊙ Candelilla				
⊙ Eremophila hygrophana Blue Bells	5 gal.	120	25 sf	⊙ Euphorbia resinifera	5 gal.	17	5 sf	
⊙ Blue Bells	5 gal.	83	25 sf	⊙ Moroccan Mound				
⊙ Ericameria laricifolia	5 gal.	41	25 sf	⊙ Euphorbia royleana	5 gal.	1	10 sf	
⊙ Turpentine Bush	5 gal.	58	25 sf	⊙ Churee	15 gal - 8 arm,	4' min.		
⊙ Perovskia atriplicifolia	5 gal.	68	25 sf	⊙ Ferocactus wislizenii				
⊙ Russian Sage	5 gal.	185	10 sf	⊙ Fish Hook Barrel	2' High	7	5 sf	
⊙ Rosmarinus officinalis	5 gal.	637	10 sf	⊙ Hesperaloe sp. Pink Parade	3 gal.	100	5 sf	
⊙ Rosemary 'Collingwood Ingram'	5 gal.	58	25 sf	⊙ Pink Parade Hesperaloe				
⊙ Ruellia brittoniana	5 gal.	18	10 sf	⊙ Hesperaloe parviflora	3 gal.	475	5 sf	
⊙ Ruellia	5 gal.	68	25 sf	⊙ 'Brakelights' Red Yucca				
⊙ Ruellia peninsularis	5 gal.	354	10 sf	⊙ Muhlenbergia capillaris	5 gal.	17	5 sf	
⊙ Desert Ruellia	5 gal.	145	25 sf	⊙ 'Regal Mist'				
⊙ Simmondsia Chinensis 'Vista'	5 gal.	185	10 sf	⊙ Nolina microcarpa	5 gal.	258	10 sf	
⊙ Compact Jojoba	5 gal.	185	10 sf	⊙ Beargrass				
⊙ Small Shrubs	Size	Qty		⊙ Opuntia engelmannii	5 gal.	53	10 sf	
⊙ Ambrosia deltoidea	1 gal.	185	10 sf	⊙ Native Prickly Pear				
⊙ Triangle Leaf Bursage	5 gal.	637	10 sf	⊙ Opuntia microdasys	5 gal.	8	5 sf	
⊙ Olea europaea "Little Ollie"	5 gal.	18	10 sf	⊙ Bunny Ears Prickly Pear				
⊙ Little Ollie Dwarf Olive	5 gal.	354	10 sf	⊙ Pedilanthus macrocarpus	5 gal.	94	5 sf	
⊙ Sphaeralcea ambigua	1 gal.	18	10 sf	⊙ Slipper Plant				
⊙ Desert Mallow	5 gal.	354	10 sf	⊙ Stenocereus thurberi	40			
⊙ Teucrium majoricum 'Mediterranean Carpet'	5 gal.	354	10 sf	⊙ Organ Pipe Cactus	3 Head Min	5 sf		
⊙ Germander	5 gal.	354	10 sf	⊙ Yucca pallida				
⊙ Groundcovers	Size	Qty		⊙ Pale Leaf Yucca	5 gal.	158	5 sf	
⊙ Eremophila postrata 'Outback Sunrise'	1 gal.	113	25 sf	⊙ Vines				
⊙ Outback Sunrise Eremophila	1 gal.	113	25 sf	⊙ Bougainvillea 'San Diego Red'	5 gal.	8	10 sf	
⊙ Hymenoxys acaulis	1 gal.	17	5 sf	⊙ Bougainvillea				
⊙ Angelita Daisy	1 gal.	75	25 sf					
⊙ Lantana montevidensis	1 gal.	74	25 sf					
⊙ Purple Trailing Lantana								
⊙ Setcreasea pallida								
⊙ Purple Heart								
Inerts								
⊙ No Symbol	Decomposed Granite 5/8" Screened							
⊙ Symbol	Apache Brown	93,394 sf						
⊙ Symbol	Compacted Decomposed Granite 1/4" Minus	11,924 sf						
⊙ Symbol	Apache Brown							
⊙ Symbol	Turf - Bermuda Mid-Iron Sod	5,327 sf						

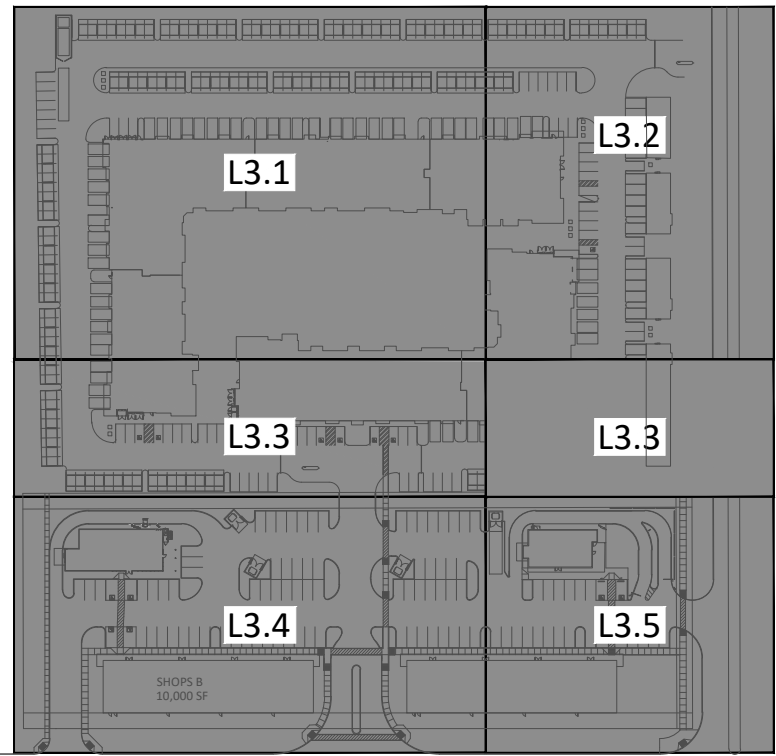

Key Map Not To Scale

anderson

829 N 1st Ave, Suite 203
Phoenix, AZ 85003
602 682 6070

Client:

Fore Green
Development
16427 N Scottsdale Rd.
Ste 250
Scottsdale, Arizona 85254
480-588-0884

Hawes Crossing
Elliot Rd
Mesa, Arizona
Planting Plan

revisions
△
△
△
△

issued for
design dev. ○
city submittal ●
bid package ○
construction ○

date issued 07.21.2023

scale 1/40


drawn by ic jd

checked by ba

project number

sheet number

L3.0

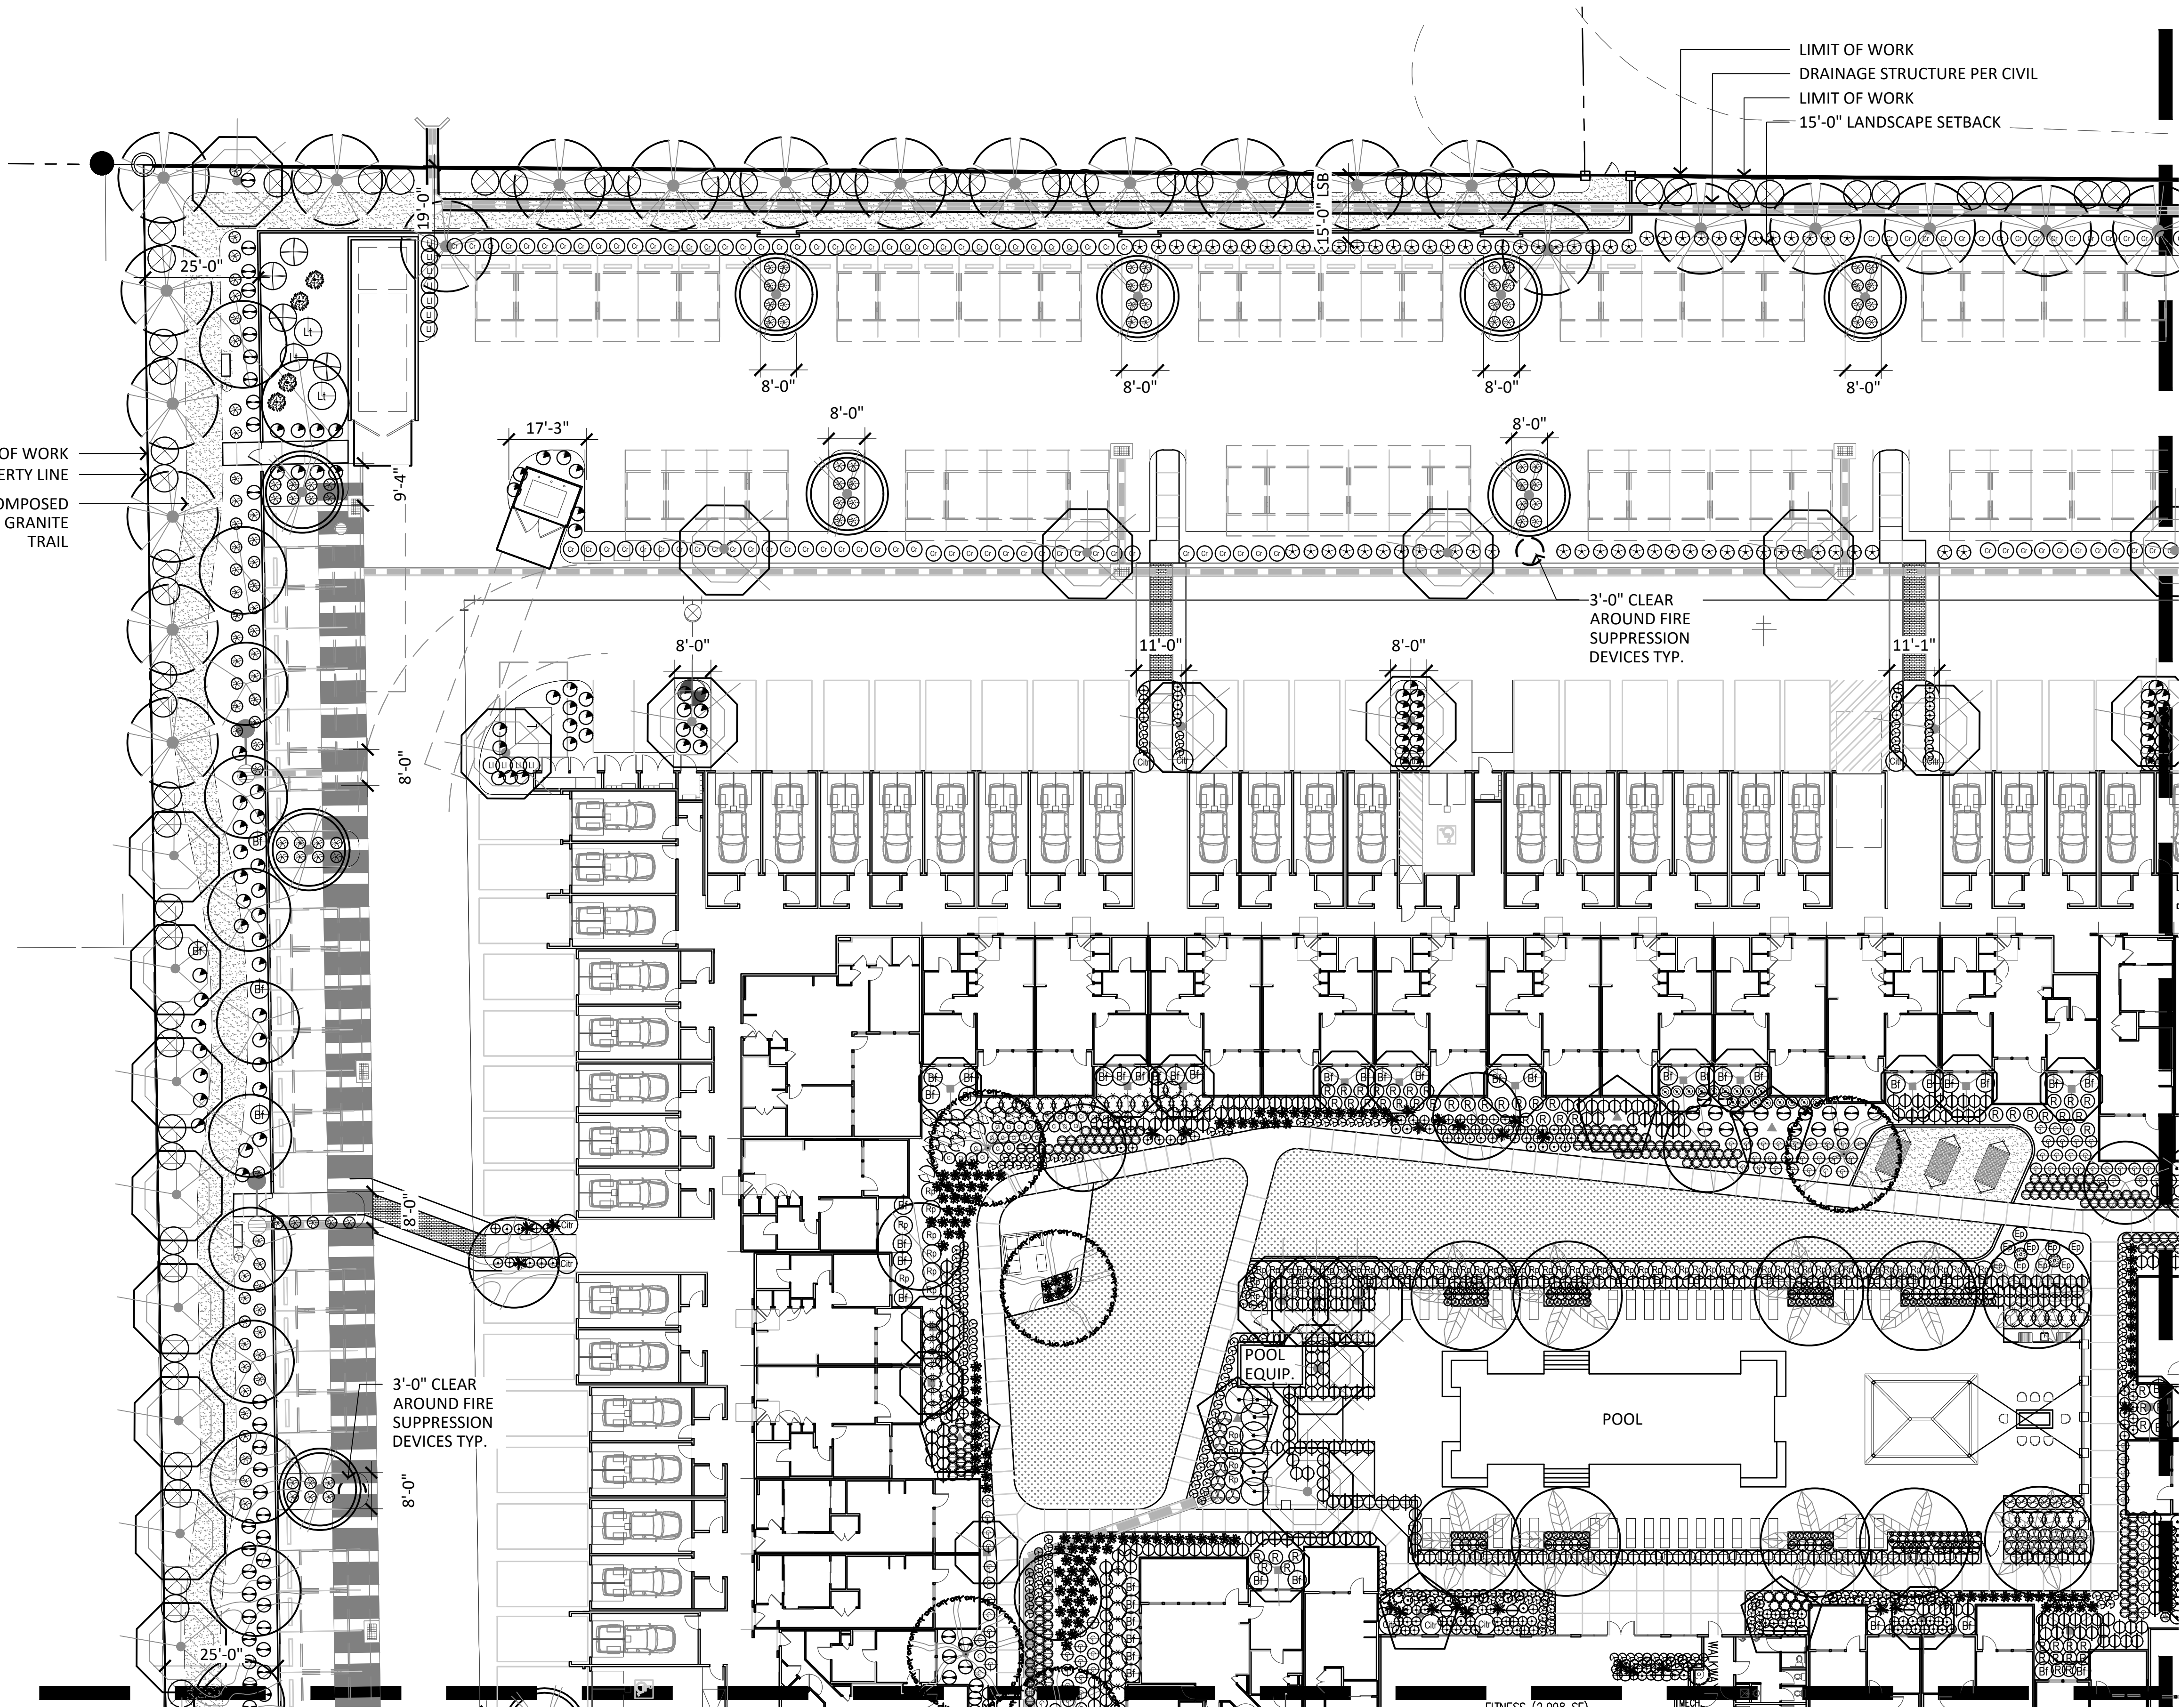

- LANDSCAPE NOTES:
- ALL QUANTITIES SHOWN ARE FOR THE LANDSCAPE ARCHITECT'S ESTIMATING AND SUBMITTAL PURPOSES ONLY AND THEREFORE ARE NOT GUARANTEED. THE CONTRACTOR SHALL CALCULATE QUANTITIES BASED ON THIS DRAWING SET AND SHALL CONTACT THE LANDSCAPE ARCHITECT WITH ANY DISCREPANCIES.
 - ALL TREE HEIGHTS AND CALIPERS SHALL COMPLY WITH THE LATEST AMENDED EDITION OF THE "ARIZONA NURSERY ASSOCIATION - RECOMMENDED TREE SPECIFICATIONS" FOR THAT TYPE AND SIZE OF TREE. SEE SECTION 1903(b)(1), ZONING CODE.
 - LOCATION OF ALL TREES IN SVT TO BE SURVEYED AND STAKED BY CONTRACTOR. ONCE STAKED, THE LOCATIONS ARE TO BE APPROVED BY CITY TRANSPORTATION DEPARTMENT PRIOR TO INSTALLATION. ALL TREES LOCATED IN THE SVT ARE OF SPECIES THAT WHEN FULLY MATURE WILL HAVE A TRUNK DIAMETER OF LESS THAN 12". BY TIME OF SCHEDULED COMPLETION, ALL TREES IN SVT TO BE PRUNED TO 8'-0" AS MEASURED FROM TOP OF CURB OR SIDEWALK. TREES WITH CANOPY OVER PAVEMENT SHALL BE PRUNED TO 14'-0" AS MEASURED FROM THE HIGHEST POINT OF ADJACENT PAVEMENT. ALL TREES LOCATED WITHIN SVT TO BE 36" BOX AND STANDARD TRUNKS.
 - ALL TREES AND SHRUBS LOCATED IN THE LINE-OF-SIGHT/SIGHT VISIBILITY TRIANGLES WILL BE MAINTAINED FOR A CLEAR AREA BETWEEN 3' AND 7'.
 - ALL BACKFLOW PREVENTERS LARGER THAN 2" SHALL BE SCREENED WITH LANDSCAPE MATERIALS LOCATED WITHIN A 6' RADIUS OF THE BACKFLOW PREVENTER. ALL BACKFLOW PREVENTERS EQUAL TO OR LESS THAN 2" SHALL BE PLACED IN A WIRE MESH BASKET AND PAINTED GREEN (CITY OF MESA HAS REQUESTED THE CHANGE TO GREEN TO DISCOURAGE THEFT.)
 - ALL LANDSCAPE MATERIAL INSTALLED SHALL BE MAINTAINED BY OWNER/OR LESSEE IN ACCORDANCE WITH THE APPROVED LANDSCAPE PLAN.
 - NO TREES ARE TO BE PLANTED WITHIN 6'-0" OF ANY WATER METER BOX PER CITY OF MESA DETAILS M-49.01, M-103.2, AND M-103.3.


MATCHLINE - SEE SHEET L3.3

MATCHLINE - SEE SHEET L3.2

PLANT MATERIALS LEGEND			
TREES	Size	Quantity	Coverage (sf)
Acacia aneura	24" Box	52	100 sf
Mulga Acacia			
Chilopsis linearis	24" Box	24	50 sf
Desert Willow	low breaking		
Pithecellobium flexicaule	36" Box	4	50 sf
Texas Ebony	low breaking		
Fraxinus velutina 'Fan-Tex'	24" Box	13	50 sf
Fan-Tex Ash			
Olneya tesota	48" Box	14	50 sf
Ironwood	low breaking		
Parkinsonia hyb.	24" Box	27	50 sf
'Desert Museum' Palo Verde	low breaking		
Parkinsonia microphylla	24" Box	14	50 sf
Foothills Palo Verde	low breaking		
Phoenix dactylifera	20'	15	25 sf
Date Palm	diamond cut		
Pistacia atlantica x intergerima	24" Box	7	50 sf
Red Push Pistache			
Prosopis hybrid 'Phoenix'	24" Box	39	50 sf
Thornless Mesquite	low breaking		
Quercus virginiana	24" Box	90	100 sf
'Cathedral' Live Oak			
Sophora secundiflora	36" Box	26	25 sf
Texas Mountain Laurel	low breaking		

Extra Large Shrubs				Cacti/ Accents							
	Size	Qty	Area (sf)		Size	Qty	Area (sf)		Size	Qty	Area (sf)
⊙ Bougainvillea 'Rosenka'	5 gal.	86	50 sf	⊙ Agave americana 'Marginata'	15 gal.	20	25 sf				
⊙ Bougainvillea				⊙ Century Plant							
⊙ Caesalpinia pulcherrima	5 gal.	15	50 sf	⊙ Agave 'Blue Glow'	5 gal.	28	10 sf				
⊙ Red Bird of Paradise				⊙ Blue Glow Agave							
⊙ Callistemon viminalis 'CV01' Slim	15 gal.	38	50 sf	⊙ Agave bovicornuta	5 gal.	5	10 sf				
⊙ Slim Dwarf Bottlebrush				⊙ Cow's Horn							
⊙ Dodonea viscosa	5 gal.	112	50 sf	⊙ Agave ovatifolia	5 gal.	86	10 sf				
⊙ Green Hopbush				⊙ Whale's Tongue Agave							
⊙ Tecoma stans 'Orange Jubilee'	5 gal.	15	50 sf	⊙ Agave parryii 'Truncata'	5 gal.	82	10 sf				
⊙ Orange Jubilee				⊙ Parry's Agave							
⊙ Tecoma x 'Bells on Fire'	5 gal.	132	50 sf	⊙ Aloe barbadensis	5 gal.	47	5 sf				
⊙ Bells On Fire				⊙ Medicinal Aloe							
⊙ Large Shrubs	Size	Qty		⊙ Aloe hyb. 'Blue Elf'	5 gal.	253	5 sf				
⊙ Justicia californica				⊙ Blue Elf Aloe							
⊙ Red Chuparosa	5 gal.	32	50 sf	⊙ Artemisia x 'Powis Castle'	5 gal.	21	5 sf				
⊙ Larrea tridentata				⊙ Powis Castle Artemisia							
⊙ Creosote	5 gal.	36	50 sf	⊙ Bouteloua gracilis	1 gal.	172	5 sf				
⊙ Leucophyllum langmaniae 'Lynn's Legacy'	5 gal.	226	50 sf	⊙ Blond Ambition							
⊙ Lynn's Legacy Texas Ranger				⊙ Carnegeia gigantea	6' spear	12	25 sf				
⊙ Viguiera deltoidea	5 gal.	35	50 sf	⊙ Sauguaro							
⊙ Goldeneye	Size	Qty		⊙ Dasylirion quadrangulatum	5 gal.	37	10 sf				
⊙ Medium Shrubs				⊙ Mexican Grass Tree							
⊙ Calliandra sp. 'Maricopa Red'	5 gal.	174	25 sf	⊙ Dasylirion wheeleri	5 gal.	66	10 sf				
⊙ Compact Red Fairy Duster				⊙ Desert Spoon							
⊙ Dalea frutescens	5 gal.	39	25 sf	⊙ Echinocereus grusonii	5 gal.	17	5 sf				
⊙ Black Dalea				⊙ Golden Barrel							
⊙ Eremophila glabra spp. carnosa	5 gal.	105	25 sf	⊙ Euphorbia antisiphilitica	5 gal.	302	10 sf				
⊙ Winter Blaze				⊙ Candelilla							
⊙ Eremophila hygrophana Blue Bells	5 gal.	681	25 sf	⊙ Euphorbia resinifera	5 gal.	77	10 sf				
⊙ Blue Bells				⊙ Moroccan Mound							
⊙ Eriocameria laurifolia	5 gal.	120	25 sf	⊙ Euphorbia royleana							
⊙ Turpentine Bush				⊙ Churee	15 gal - 8 arm,	4' min.					
⊙ Perovskia atriplicifolia	5 gal.	83	25 sf	⊙ Ferocactus wislizenii	2' High	7	5 sf				
⊙ Russian Sage				⊙ Fish Hook Barrel							
⊙ Rosmarinus officinalis	5 gal.	41	25 sf	⊙ Hesperaloe sp. 'Pink Parade'	3 gal.	100	5 sf				
⊙ Rosemary 'Collingwood Ingram'				⊙ Pink Parade Hesperaloe							
⊙ Ruellia brittoniana	5 gal.	58	25 sf	⊙ Hesperaloe parviflora	3 gal.	475	5 sf				
⊙ Ruellia				⊙ 'Brakeights' Red Yucca							
⊙ Ruellia peninsularis	5 gal.	68	25 sf	⊙ Muhlenbergia capillaris	5 gal.	17	5 sf				
⊙ Desert Ruellia				⊙ 'Regal Mist'							
⊙ Simmondsia Chinensis 'Vista'	5 gal.	145	25 sf	⊙ Nolina microcarpa	5 gal.	258	10 sf				
⊙ Compact Jojoba	Size	Qty		⊙ Beargrass							
⊙ Small Shrubs				⊙ Opuntia engelmannii	5 gal.	53	10 sf				
⊙ Ambrosia deltoidea				⊙ Native Prickly Pear							
⊙ Triangle Leaf Bursage	1 gal.	185	10 sf	⊙ Opuntia microdasys	5 gal.	8	5 sf				
⊙ Olea europaea "Little Ollie"	5 gal.	637	10 sf	⊙ Bunny Ears Prickly Pear							
⊙ Little Ollie Dwarf Olive				⊙ Pedilanthus macrocarpus	5 gal.	94	5 sf				
⊙ Sphaeralcea ambigua	1 gal.	18	10 sf	⊙ Slipper Plant							
⊙ Desert Mallow				⊙ Stenocereus thurberi	40						
⊙ Tecurium majoricum 'Mediterranean Carpet'	5 gal.	354	10 sf	⊙ Organ Pipe Cactus	3 Head	Min	5 sf				
⊙ Germander	Size	Qty		⊙ Yucca pallida	5 gal.	158	5 sf				
⊙ Groundcovers				⊙ Pale Leaf Yucca							
⊙ Eremophila postrata 'Outback Sunrise'	1 gal.	113	25 sf	⊙ Vines	Size	Qty					
⊙ Outback Sunrise Eremophila				⊙ Bougainvillea 'San Diego Red'	5 gal.	8	10 sf				
⊙ Hymenoxys acaulis	1 gal.	17	5 sf	⊙ Bougainvillea							
⊙ Angelita Daisy											
⊙ Lantana montevidensis	1 gal.	75	25 sf								
⊙ Purple Trailing Lantana											
⊙ Setcreasea pallida	1 gal.	74	25 sf								
⊙ Purple Heart											

Inerts			
⊙ Decomposed Granite 5/8" Screened			
⊙ Apache Brown	93,394 sf		
⊙ Compacted Decomposed Granite 1/4" Minus			
⊙ Apache Brown	11,924 sf		
⊙ Turf - Bermuda Mid-Iron Sod	5,327 sf		

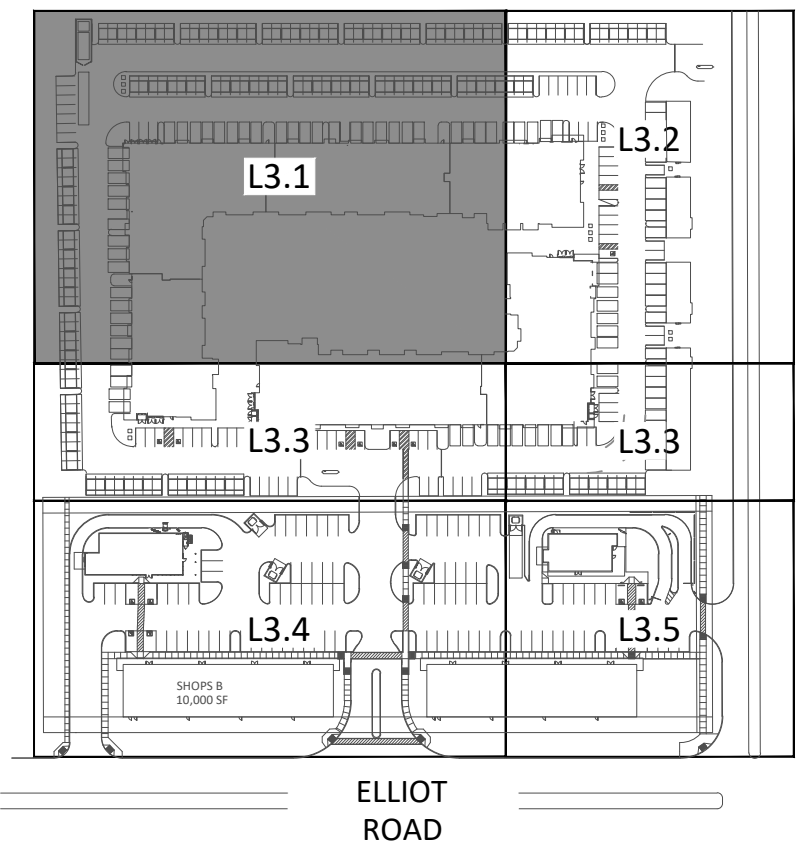

Key Map Not To Scale

anderson

829 N 1st Ave, Suite 203
Phoenix, AZ 85003
602 682 6070

Client:

Fore Green
Development
16427 N Scottsdale Rd.
Ste 250
Scottsdale, Arizona 85254
480-588-0884


Hawes Crossing
Elliott Rd
Mesa, Arizona
Planting Plan



revisions	
⚠	
⚠	
⚠	
⚠	
issued for	
design dev.	○
city submittal	●
bid package	○
construction	○
date issued	
07.21.2023	
scale	
1/20	
drawn by	
ic jd	
checked by	
ba	
project number	
sheet number	

L3.1


- LANDSCAPE NOTES:
- ALL QUANTITIES SHOWN ARE FOR THE LANDSCAPE ARCHITECT'S ESTIMATING AND SUBMITTAL PURPOSES ONLY AND THEREFORE ARE NOT GUARANTEED. THE CONTRACTOR SHALL CALCULATE QUANTITIES BASED ON THIS DRAWING SET AND SHALL CONTACT THE LANDSCAPE ARCHITECT WITH ANY DISCREPANCIES.
 - ALL TREE HEIGHTS AND CALIPERS SHALL COMPLY WITH THE LATEST AMENDED EDITION OF THE "ARIZONA NURSERY ASSOCIATION - RECOMMENDED TREE SPECIFICATIONS" FOR THAT TYPE AND SIZE OF TREE. SEE SECTION 1903(b)(1), ZONING CODE.
 - LOCATION OF ALL TREES IN SVT TO BE SURVEYED AND STAKED BY CONTRACTOR. ONCE STAKED, THE LOCATIONS ARE TO BE APPROVED BY CITY TRANSPORTATION DEPARTMENT PRIOR TO INSTALLATION. ALL TREES LOCATED IN THE SVT ARE OF SPECIES THAT WHEN FULLY MATURE WILL HAVE A TRUNK DIAMETER OF LESS THAN 12". BY TIME OF SCHEDULED COMPLETION, ALL TREES IN SVT TO BE PRUNED TO 8'-0" AS MEASURED FROM TOP OF CURB OR SIDEWALK. TREES WITH CANOPY OVER PAVEMENT SHALL BE PRUNED TO 14'-0" AS MEASURED FROM THE HIGHEST POINT OF ADJACENT PAVEMENT. ALL TREES LOCATED WITHIN SVT TO BE 36" BOX AND STANDARD TRUNKS.
 - ALL TREES AND SHRUBS LOCATED IN THE LINE-OF-SIGHT/SIGHT VISIBILITY TRIANGLES WILL BE MAINTAINED FOR A CLEAR AREA BETWEEN 3' AND 7'.
 - ALL BACKFLOW PREVENTERS LARGER THAN 2" SHALL BE SCREENED WITH LANDSCAPE MATERIALS LOCATED WITHIN A 6' RADIUS OF THE BACKFLOW PREVENTER. ALL BACKFLOW PREVENTERS EQUAL TO OR LESS THAN 2" SHALL BE PLACED IN A WIRE MESH BASKET AND PAINTED GREEN (CITY OF MESA HAS REQUESTED THE CHANGE TO GREEN TO DISCOURAGE THEFT.)
 - ALL LANDSCAPE MATERIAL INSTALLED SHALL BE MAINTAINED BY OWNER/OR LESSEE IN ACCORDANCE WITH THE APPROVED LANDSCAPE PLAN.
 - NO TREES ARE TO BE PLANTED WITHIN 6'-0" OF ANY WATER METER BOX PER CITY OF MESA DETAILS M-49.01, M-103.2, AND M-103.3.

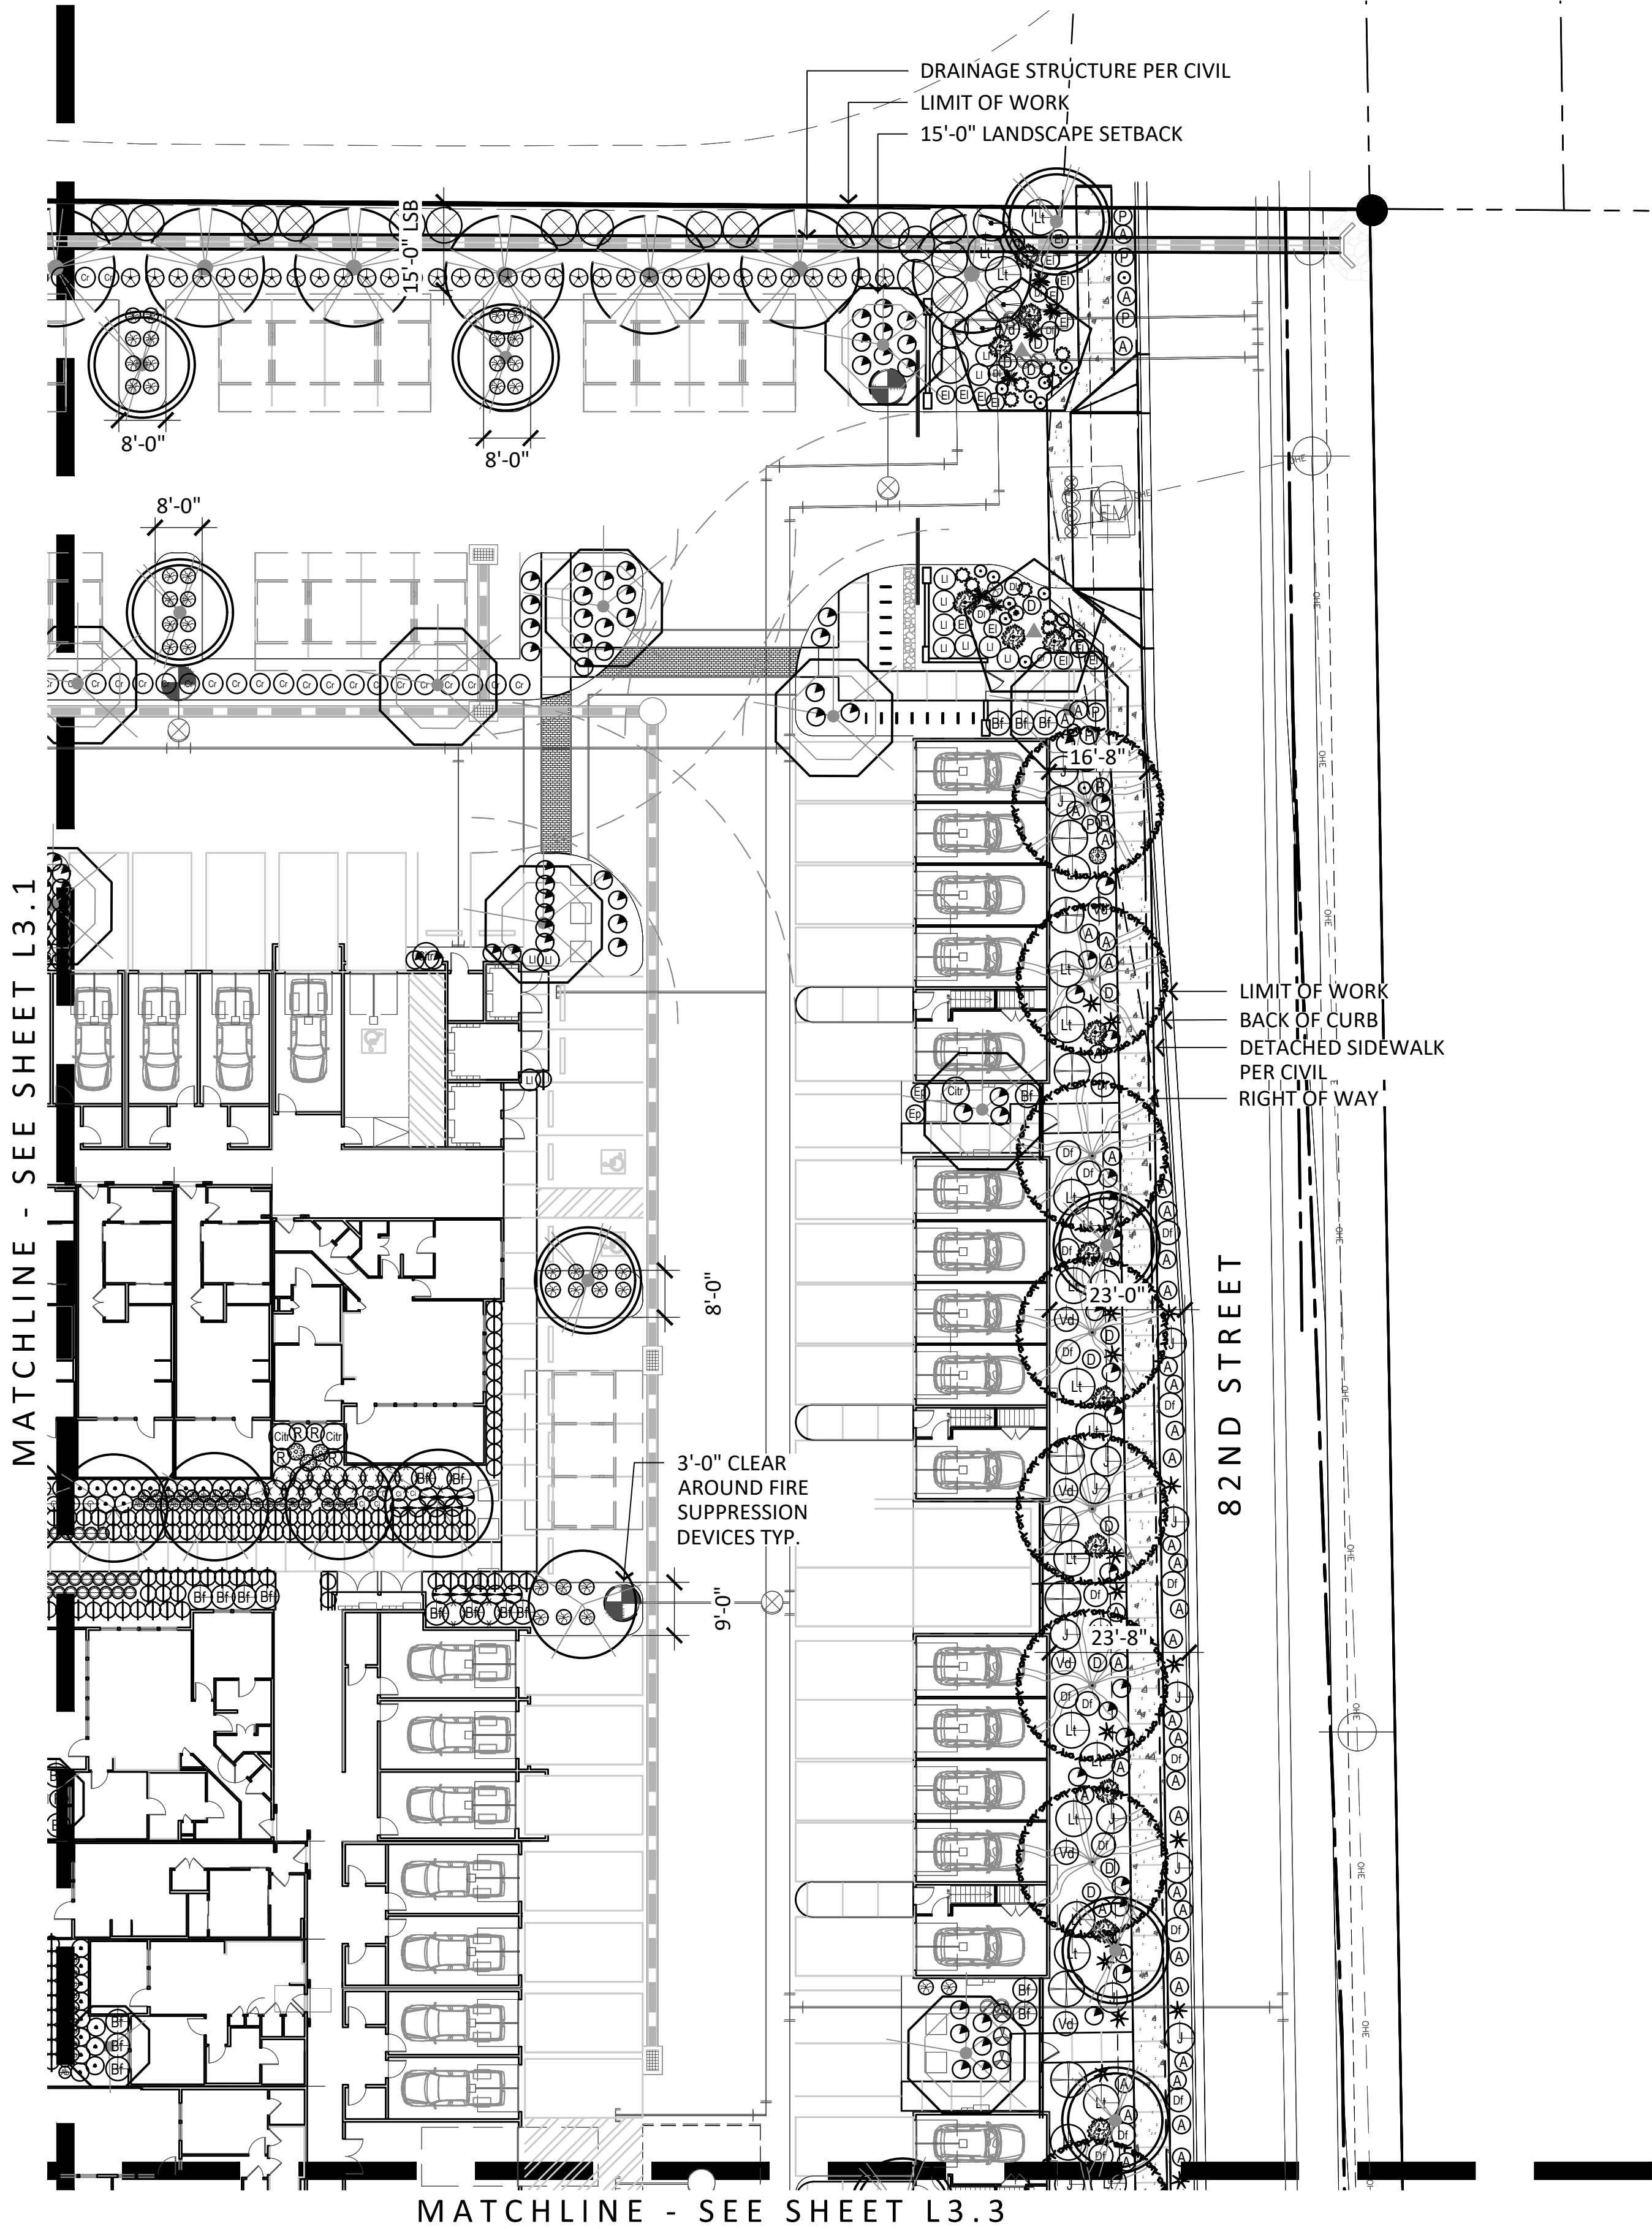

PLANT MATERIALS LEGEND			
TREES	Size	Quantity	Coverage (sf)
Acacia aneura	24" Box	52	100 sf
Mulga Acacia			
Chilopsis linearis	24" Box	24	50 sf
Desert Willow	low breaking		
Pithecellobium flexicaule	36" Box	4	50 sf
Texas Ebony	low breaking		
Fraxinus velutina 'Fan-Tex'	24" Box	13	50 sf
Fan-Tex Ash			
Olneya tesota	48" Box	14	50 sf
Ironwood	low breaking		
Parkinsonia hyb.	24" Box	27	50 sf
'Desert Museum' Palo Verde	low breaking		
Parkinsonia microphylla	24" Box	14	50 sf
Foothills Palo Verde	low breaking		
Phoenix dactylifera	20'	15	25 sf
Date Palm	diamond cut		
Pistacia atlantica x intergerima	24" Box	7	50 sf
Red Push Pistache			
Prosopis hybrid 'Phoenix'	24" Box	39	50 sf
Thornless Mesquite	low breaking		
Quercus virginiana	24" Box	90	100 sf
'Cathedral' Live Oak			
Sophora secundiflora	36" Box	26	25 sf
Texas Mountain Laurel	low breaking		

Extra Large Shrubs	Size	Qty	Area (sf)	Cacti/ Accents	Size	Qty	Area (sf)
Ⓢ Bougainvillea 'Rosenka'	5 gal.	86	50 sf	Ⓢ Agave americana 'Marginata'	15 gal.	20	25 sf
Ⓢ Bougainvillea	5 gal.	15	50 sf	Ⓢ Century Plant	5 gal.	28	10 sf
Ⓢ Caesalpinia pulcherrima	5 gal.	15	50 sf	Ⓢ Agave 'Blue Glow'			
Ⓢ Red Bird of Paradise	5 gal.	15	50 sf	Ⓢ Blue Glow Agave			
Ⓢ Callistemon viminalis 'CV01' Slim	15 gal.	38	50 sf	Ⓢ Agave bovicornuta	5 gal.	5	10 sf
Ⓢ Slim Dwarf Bottlebrush	5 gal.	112	50 sf	Ⓢ Cow's Horn			
Ⓢ Dodonea viscosa	5 gal.	112	50 sf	Ⓢ Agave ovatifolia	5 gal.	86	10 sf
Ⓢ Green Hopbush	5 gal.	15	50 sf	Ⓢ Whale's Tongue Agave			
Ⓢ Tecoma stans 'Orange Jubilee'	5 gal.	15	50 sf	Ⓢ Agave parryii 'Truncata'	5 gal.	82	10 sf
Ⓢ Tecoma x 'Bells on Fire'	5 gal.	132	50 sf	Ⓢ Parry's Agave			
Ⓢ Bells On Fire	5 gal.	132	50 sf	Ⓢ Aloe barbadensis	5 gal.	47	5 sf
Ⓢ Large Shrubs	Size	Qty		Ⓢ Medicinal Aloe			
Ⓢ Justicia californica	5 gal.	32	50 sf	Ⓢ Aloe hyb. 'Blue Elf'	5 gal.	253	5 sf
Ⓢ Red Chuparosa	5 gal.	32	50 sf	Ⓢ Blue Elf Aloe			
Ⓢ Larrea tridentata	5 gal.	36	50 sf	Ⓢ Artemisia x 'Powis Castle'	5 gal.	21	5 sf
Ⓢ Creosote	5 gal.	226	50 sf	Ⓢ Powis Castle Artemisia			
Ⓢ Leucophyllum langmaniae 'Lynn's Legacy'	5 gal.	226	50 sf	Ⓢ Bouteloua gracilis	1 gal.	172	5 sf
Ⓢ Lynn's Legacy Texas Ranger	5 gal.	35	50 sf	Ⓢ Blond Ambition			
Ⓢ Viguiera deltoidea	5 gal.	35	50 sf	Ⓢ Carnegeia gigantea	6' spear	12	25 sf
Ⓢ Goldeneye	5 gal.	174	25 sf	Ⓢ Sauguaro			
Ⓢ Medium Shrubs	Size	Qty		Ⓢ Dasylirion quadrangulatum	5 gal.	37	10 sf
Ⓢ Calliandra sp. 'Maricopa Red'	5 gal.	174	25 sf	Ⓢ Mexican Grass Tree			
Ⓢ Compact Red Fairy Duster	5 gal.	174	25 sf	Ⓢ Dasylirion wheeleri			
Ⓢ Dalea frutescens	5 gal.	39	25 sf	Ⓢ Desert Spoon	5 gal.	66	10 sf
Ⓢ Black Dalea	5 gal.	105	25 sf	Ⓢ Echinocereus grusonii	5 gal.	17	5 sf
Ⓢ Eremophila glabra spp. carnosa	5 gal.	105	25 sf	Ⓢ Golden Barrel			
Ⓢ Winter Blaze	5 gal.	681	25 sf	Ⓢ Euphorbia antisiphilitica	5 gal.	302	10 sf
Ⓢ Eremophila hygrophana Blue Bells	5 gal.	681	25 sf	Ⓢ Candelilla			
Ⓢ Blue Bells	5 gal.	120	25 sf	Ⓢ Euphorbia resinifera	5 gal.	77	10 sf
Ⓢ Ericameria laricifolia	5 gal.	120	25 sf	Ⓢ Moroccan Mound			
Ⓢ Turpentine Bush	5 gal.	120	25 sf	Ⓢ Euphorbia royleana			
Ⓢ Perovskia atriplicifolia	5 gal.	83	25 sf	Ⓢ Churee	15 gal. - 8 arm, 4' min.		
Ⓢ Russian Sage	5 gal.	83	25 sf	Ⓢ Ferocactus wislizenii	2' High	7	5 sf
Ⓢ Rosmarinus officinalis	5 gal.	41	25 sf	Ⓢ Fish Hook Barrel			
Ⓢ Rosemary 'Collingwood Ingram'	5 gal.	41	25 sf	Ⓢ Hesperaloe sp. Pink Parade	3 gal.	100	5 sf
Ⓢ Ruellia brittoniana	5 gal.	58	25 sf	Ⓢ Pink Parade Hesperaloe			
Ⓢ Ruellia	5 gal.	58	25 sf	Ⓢ Hesperaloe parviflora	3 gal.	475	5 sf
Ⓢ Ruellia peninsularis	5 gal.	68	25 sf	Ⓢ 'Brakelights' Red Yucca			
Ⓢ Desert Ruellia	5 gal.	68	25 sf	Ⓢ Muhlenbergia capillaris	5 gal.	17	5 sf
Ⓢ Simmondsia chinensis 'Vista'	5 gal.	145	25 sf	Ⓢ 'Regal Mist'			
Ⓢ Compact Jojoba	5 gal.	145	25 sf	Ⓢ Nolina microcarpa	5 gal.	258	10 sf
Ⓢ Small Shrubs	Size	Qty		Ⓢ Beargrass			
Ⓢ Ambrosia deltoidea	1 gal.	185	10 sf	Ⓢ Opuntia engelmannii	5 gal.	53	10 sf
Ⓢ Triangle Leaf Bursage	5 gal.	637	10 sf	Ⓢ Native Prickly Pear			
Ⓢ Olea europaea "Little Ollie"	5 gal.	637	10 sf	Ⓢ Opuntia microdasys	5 gal.	8	5 sf
Ⓢ Little Ollie Dwarf Olive	1 gal.	18	10 sf	Ⓢ Bunny Ears Prickly Pear			
Ⓢ Sphaeralcea ambigua	5 gal.	354	10 sf	Ⓢ Pedilanthus macrocarpus	5 gal.	94	5 sf
Ⓢ Desert Mallow	5 gal.	354	10 sf	Ⓢ Slipper Plant			
Ⓢ Teucrium majoricum 'Mediterranean Carpet'	5 gal.	113	25 sf	Ⓢ Stenocereus thurberi	40		
Ⓢ Germander	5 gal.	113	25 sf	Ⓢ Organ Pipe Cactus	3 Head Min	5 sf	
Ⓢ Groundcovers	Size	Qty		Ⓢ Yucca pallida	5 gal.	158	5 sf
Ⓢ Eremophila postrata 'Outback Sunrise'	1 gal.	113	25 sf	Ⓢ Pale Leaf Yucca			
Ⓢ Outback Sunrise Eremophila	1 gal.	17	5 sf	Ⓢ Vines	Size	Qty	
Ⓢ Hymenoxys acaulis	1 gal.	17	5 sf	Ⓢ Boungainvillea 'San Diego Red'	5 gal.	8	10 sf
Ⓢ Angelita Daisy	1 gal.	75	25 sf	Ⓢ Bougainvillea			
Ⓢ Lantana montevidensis	1 gal.	75	25 sf				
Ⓢ Purple Trailing Lantana	1 gal.	74	25 sf				
Ⓢ Setcreasea pallida							
Ⓢ Purple Heart							

Inerts			
Ⓢ No	Decomposed Granite 5/8" Screened	93,394 sf	
Ⓢ Symbol	Apache Brown		
	Compacted Decomposed Granite 1/4" Minus	11,924 sf	
	Apache Brown		
	Turf - Bermuda Mid-Iron Sod	5,327 sf	

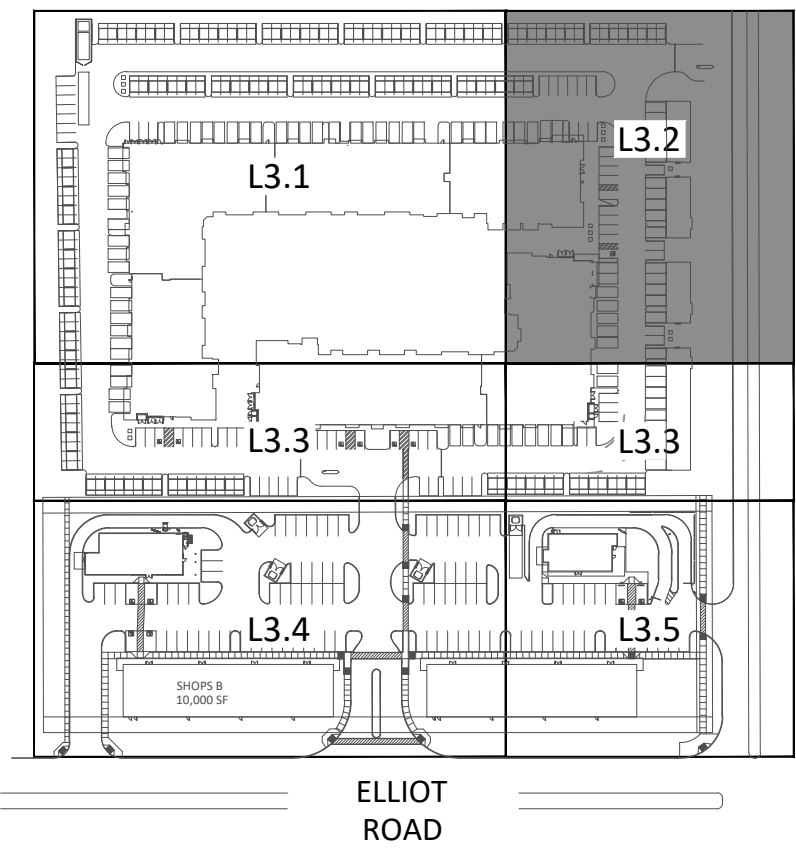

Key Map Not To Scale

anderson

829 N 1st Ave, Suite 203
Phoenix, AZ 85003
602 682 6070

Client:

Fore Green
Development
16427 N Scottsdale Rd.
Ste 250
Scottsdale, Arizona 85254
480-588-0884

Hawes Crossing
Elliott Rd
Mesa, Arizona
Planting Plan

revisions

issued for

design dev. ☐

city submittal ☒

bid package ☐

construction ☐

date issued 07.21.2023

scale 1/20

drawn by ic jd

checked by ba

project number

sheet number

Fore Green

**Fore Green
Development**
16427 N Scottsdale Rd,
Ste 250
Scottsdale, Arizona 85254
480-588-0884



Hawes Crossing
Elliott Rd
Mesa, Arizona
Planting Plan



design of
city sub
bid pack
construc

scale 1:2

checked by _____ ba

sheet number

L3.3



Key Map

Not To Scale



1. ALL QUANTITIES SHOWN ARE FOR THE LANDSCAPE ARCHITECT'S ESTIMATING AND SUBMITTAL PURPOSES ONLY AND THEREFORE ARE NOT GUARANTEED. THE CONTRACTOR SHALL CALCULATE QUANTITIES BASED ON THIS DRAWING SET AND SHALL CONTACT THE LANDSCAPE ARCHITECT WITH ANY DISCREPANCIES.
2. ALL TREE HEIGHTS AND CALIBER SHALL COMPLY WITH THE LATEST AMENDED EDITION OF THE "ARIZONA NURSERY ASSOCIATION - RECOMMENDED TREE SPECIFICATIONS" FOR THAT TYPE AND SIZE OF TREE. SEE SECTION 1903(b)(6), ZONING CODE.
3. LOCATION OF ALL TREES IN SVT TO BE SURVEYED AND STAKED BY CONTRACTOR. ONCE STAKED, THE LOCATIONS ARE TO BE APPROVED BY CITY TRANSPORTATION DEPARTMENT PRIOR TO INSTALLATION. ALL TREES LOCATED IN THE SVT ARE OF SPECIES THAT WHEN FULLY MATURE WILL HAVE A TRUNK DIAMETER OF LESS THAN 12" BY TIME OF SCHEDULED COMPLETION. ALL TREES IN SVT TO BE PRUNED TO 8'-0" AS MEASURED FROM THE GROUND TO THE FIRST BRANCH. TREES WITH CANOVS OR PAVEMENT SHALL BE PRUNED TO 4'-0" MEASURED FROM THE HIGHEST POINT OF ADJACENT PAVEMENT. ALL TREES LOCATED WITHIN SVT TO BE 36" BOX AND STANDARD TRUNKS.
4. ALL TREES AND SHRUBS LOCATED IN THE LINE-OF-SIGHT/SIGHT VISIBILITY TRIANGLES WILL BE MAINTAINED FOR A CLEAR AREA BETWEEN 3" AND 7'.
5. ALL BACKFLOW PREVENTERS LARGER THAN 2" SHALL BE SCREENED WITH LANDSCAPE MATERIALS LOCATED WITHIN A 6' RADIUS OF THE BACKFLOW PREVENTER. ALL BACKFLOW PREVENTERS EQUAL TO OR LESS THAN 2" SHALL BE PLACED IN A WIRE MESH BASKET AND PAINTED GREEN (CITY OF MESA HAS REQUESTED THE CHANGE TO GREEN TO MATCH THE TREE TRUNKS).
6. ALL LANDSCAPE MATERIAL INSTALLED SHALL BE MAINTAINED BY OWNER/OR LESSEE IN ACCORDANCE WITH THE APPROVED LANDSCAPE PLAN.
7. NO TREES ARE TO BE PLANTED WITHIN 6'-0" OF ANY WATER METER BOX PER CITY OF MESA DETAILS M-49.01, M-103.2, AND M-103.3.




3'-0" CLEAR AROUND FIRE
SUPPRESSION DEVICES TYP.

0'

20


40'	60'
-----	-----

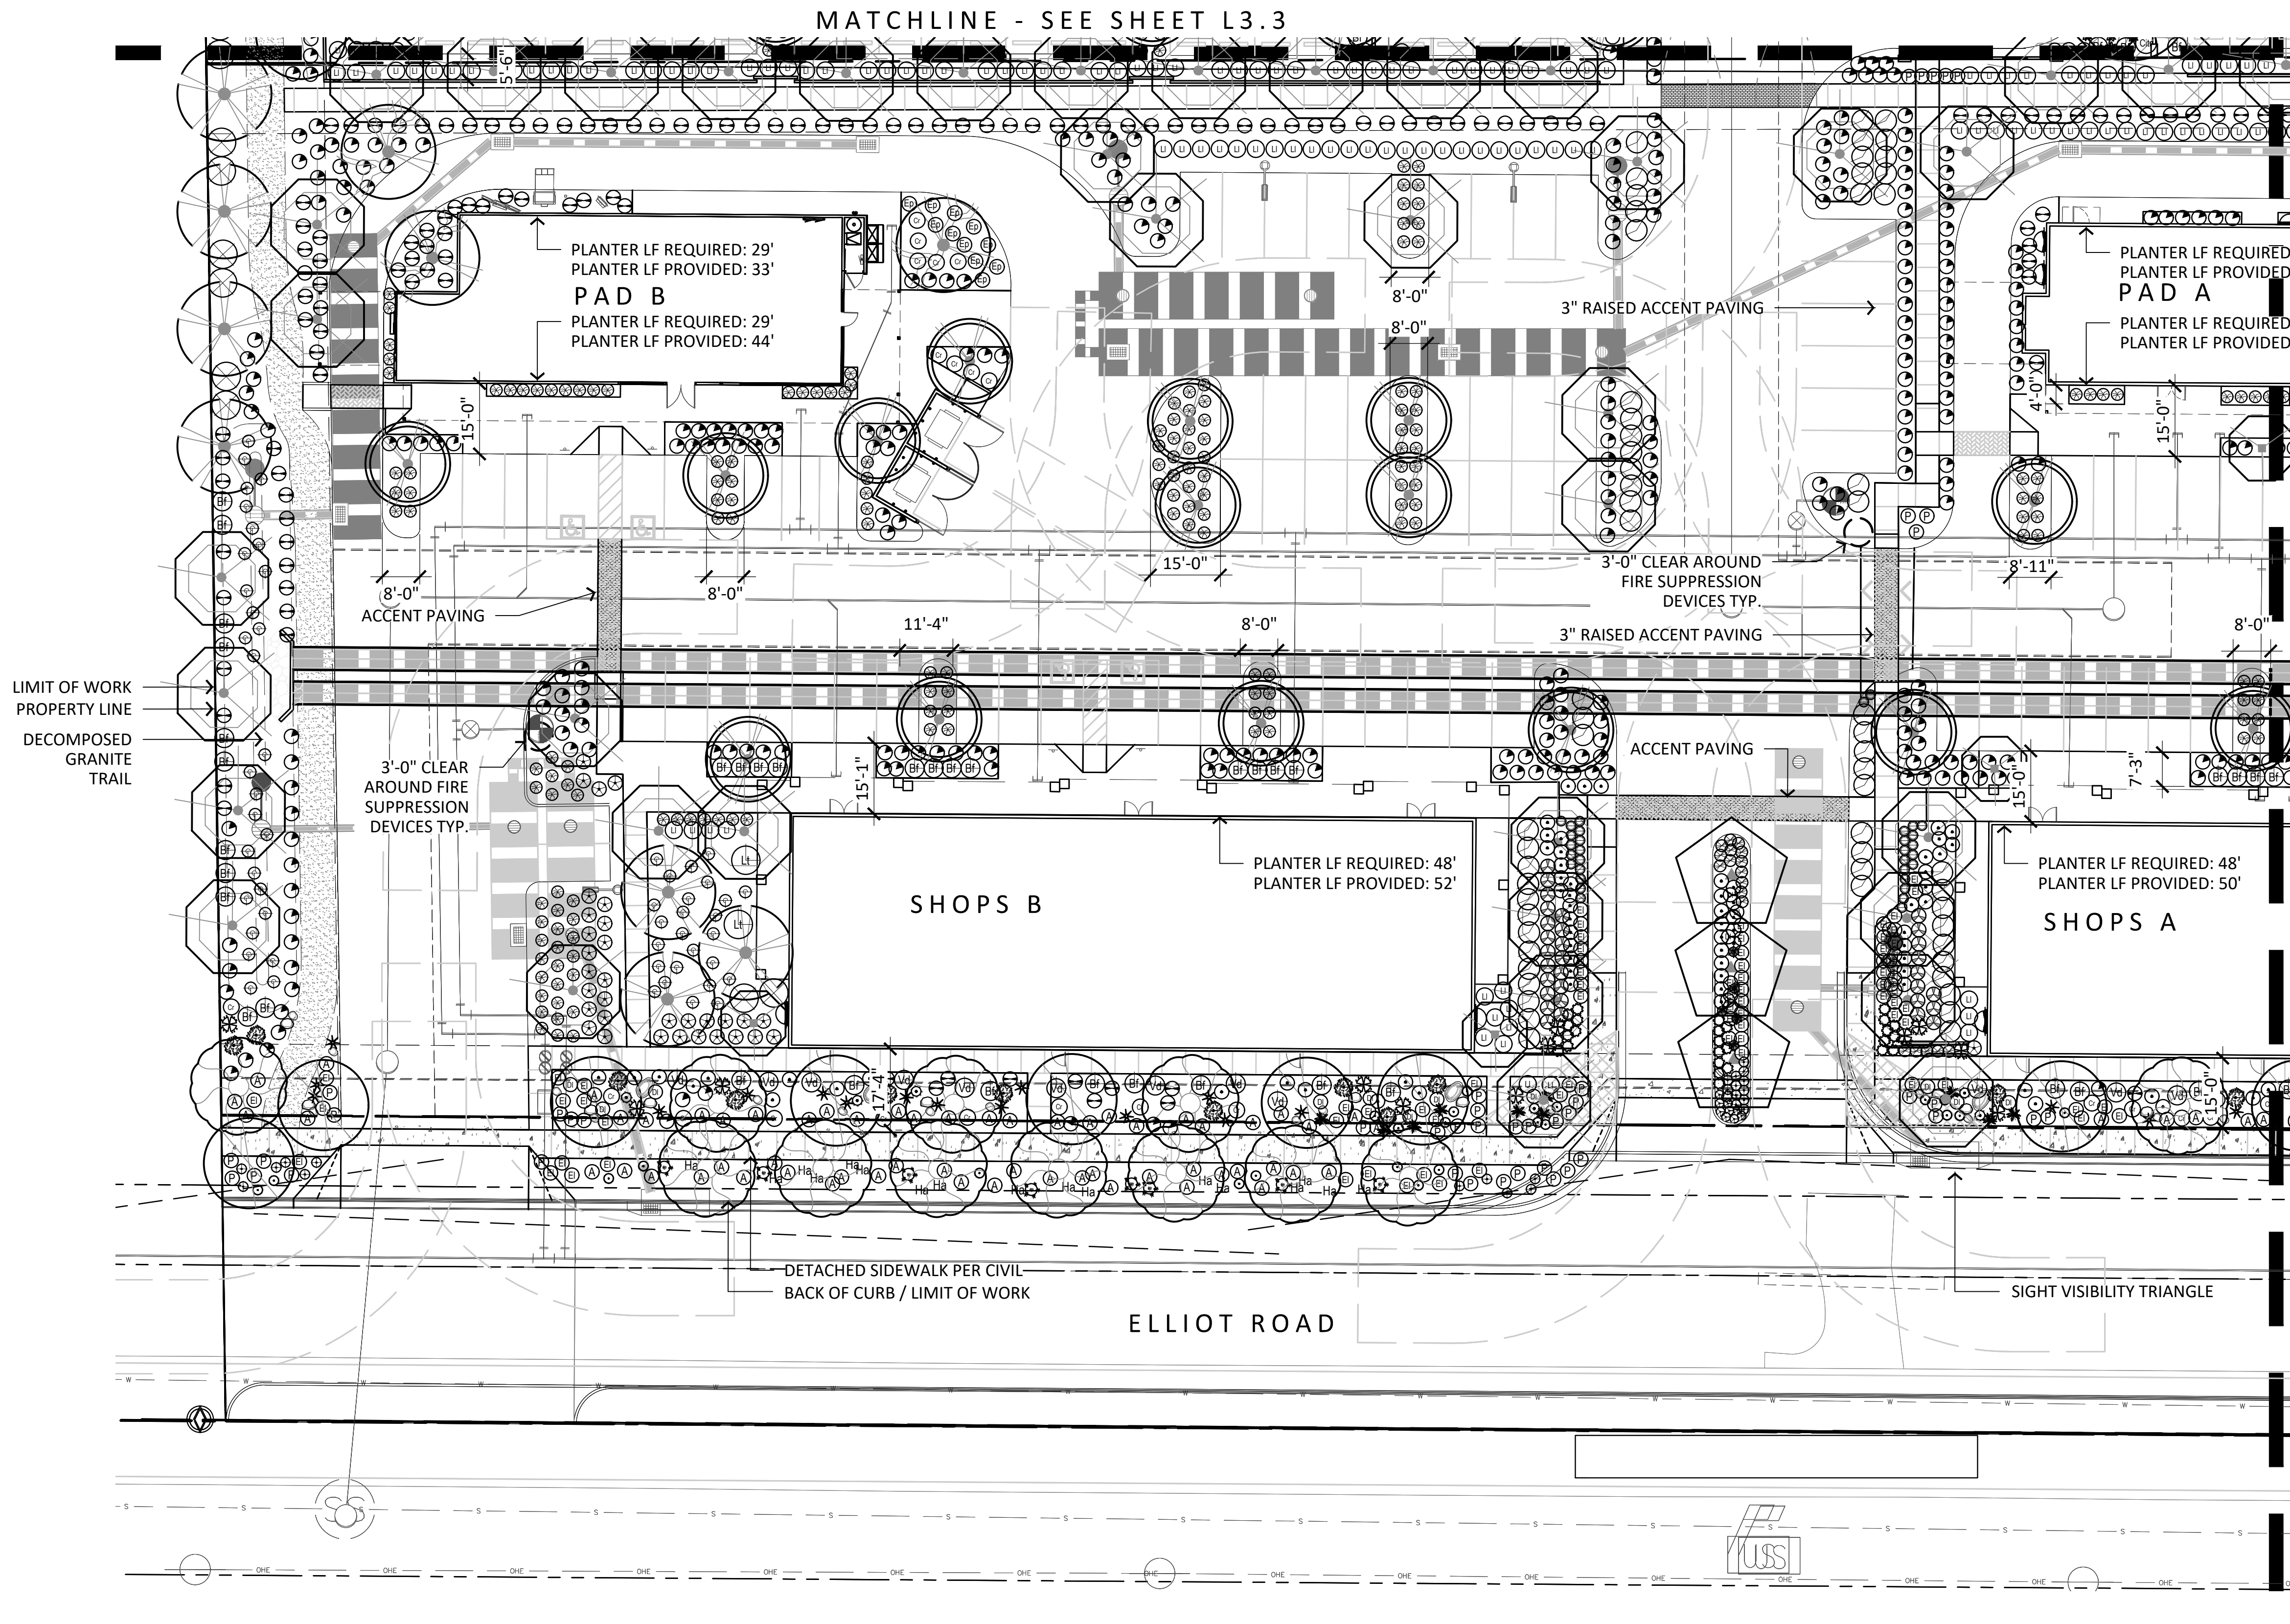

- LANDSCAPE NOTES:**
- ALL QUANTITIES SHOWN ARE FOR THE LANDSCAPE ARCHITECT'S ESTIMATING AND SUBMITTAL PURPOSES ONLY AND THEREFORE ARE NOT GUARANTEED. THE CONTRACTOR SHALL CALCULATE QUANTITIES BASED ON THIS DRAWING SET AND SHALL CONTACT THE LANDSCAPE ARCHITECT WITH ANY DISCREPANCIES.
 - ALL TREE HEIGHTS AND CALIPERS SHALL COMPLY WITH THE LATEST AMENDED EDITION OF THE "ARIZONA NURSERY ASSOCIATION - RECOMMENDED TREE SPECIFICATIONS" FOR THAT TYPE AND SIZE OF TREE. SEE SECTION 1903(b)(1), ZONING CODE.
 - LOCATION OF ALL TREES IN SVT TO BE SURVEYED AND STAKED BY CONTRACTOR. ONCE STAKED, THE LOCATIONS ARE TO BE APPROVED BY CITY TRANSPORTATION DEPARTMENT PRIOR TO INSTALLATION. ALL TREES LOCATED IN THE SVT ARE OF SPECIES THAT WHEN FULLY MATURE WILL HAVE A TRUNK DIAMETER OF LESS THAN 12". BY TIME OF SCHEDULED COMPLETION, ALL TREES IN SVT TO BE PRUNED TO 8'-0" AS MEASURED FROM TOP OF CURB OR SIDEWALK. TREES WITH CANOPY OVER PAVEMENT SHALL BE PRUNED TO 14'-0" AS MEASURED FROM THE HIGHEST POINT OF ADJACENT PAVEMENT. ALL TREES LOCATED WITHIN SVT TO BE 36" BOX AND STANDARD TRUNKS.
 - ALL TREES AND SHRUBS LOCATED IN THE LINE-OF-SIGHT/SIGHT VISIBILITY TRIANGLES WILL BE MAINTAINED FOR A CLEAR AREA BETWEEN 3' AND 7'.
 - ALL BACKFLOW PREVENTERS LARGER THAN 2" SHALL BE SCREENED WITH LANDSCAPE MATERIALS LOCATED WITHIN A 6' RADIUS OF THE BACKFLOW PREVENTER. ALL BACKFLOW PREVENTERS EQUAL TO OR LESS THAN 2" SHALL BE PLACED IN A WIRE MESH BASKET AND PAINTED GREEN (CITY OF MESA HAS REQUESTED THE CHANGE TO GREEN TO DISCOURAGE THEFT.)
 - ALL LANDSCAPE MATERIAL INSTALLED SHALL BE MAINTAINED BY OWNER/OR LESSEE IN ACCORDANCE WITH THE APPROVED LANDSCAPE PLAN.
 - NO TREES ARE TO BE PLANTED WITHIN 6'-0" OF ANY WATER METER BOX PER CITY OF MESA DETAILS M-49.01, M-103.2, AND M-103.3.

PLANT MATERIALS LEGEND			
TREES	Size	Quantity	Coverage (sf)
Acacia aneura	24" Box	52	100 sf
Mulga Acacia			
Chilopsis linearis	24" Box	24	50 sf
Desert Willow	low breaking		
Pithecellobium flexicaule	36" Box	4	50 sf
Texas Ebony	low breaking		
Fraxinus velutina 'Fan-Tex'	24" Box	13	50 sf
Fan-Tex Ash			
Olneya tesota	48" Box	14	50 sf
Ironwood	low breaking		
Parkinsonia hyb.	24" Box	27	50 sf
'Desert Museum' Palo Verde	low breaking		
Parkinsonia microphylla	24" Box	14	50 sf
Foothills Palo Verde	low breaking		
Phoenix dactylifera	20"	15	25 sf
Date Palm	diamond cut		
Pistacia atlantica x intergerima	24" Box	7	50 sf
Red Push Pistache			
Prosopis hybrid 'Phoenix'	24" Box	39	50 sf
Thornless Mesquite	low breaking		
Quercus virginiana	24" Box	90	100 sf
'Cathedral' Live Oak			
Sophora secundiflora	36" Box	26	25 sf
Texas Mountain Laurel	low breaking		

Extra Large Shrubs				Size	Qty	Area (sf)	Cacti/ Accents	Size	Qty	Area (sf)
⊙	Bougainvillea 'Rosenka'	5 gal.	86	50 sf	⊙	Agave americana 'Marginata'	15 gal.	20	25 sf	
⊙	Bougainvillea				⊙	Century Plant				
⊙	Caesalpinia pulcherrima	5 gal.	15	50 sf	⊙	Agave 'Blue Glow'	5 gal.	28	10 sf	
⊙	Red Bird of Paradise				⊙	Blue Glow Agave				
⊙	Callistemon viminalis 'CV01' Slim	15 gal.	38	50 sf	⊙	Agave bovicornuta	5 gal.	5	10 sf	
⊙	Slim Dwarf Bottlebrush				⊙	Cow's Horn				
⊙	Dodonaea viscosa	5 gal.	112	50 sf	⊙	Agave ovatifolia	5 gal.	86	10 sf	
⊙	Green Hopbush				⊙	Whale's Tongue Agave				
⊙	Tecoma stans 'Orange Jubilee'	5 gal.	15	50 sf	⊙	Agave parryi 'Truncata'	5 gal.	82	10 sf	
⊙	Orange Jubilee				⊙	Parry's Agave				
⊙	Tecoma x 'Bells on Fire'	5 gal.	132	50 sf	⊙	Aloe barbadensis	5 gal.	47	5 sf	
⊙	Bells On Fire				⊙	Medicinal Aloe				
⊙	Large Shrubs	Size	Qty		⊙	Aloe hyb. 'Blue Elf'	5 gal.	253	5 sf	
⊙	Justicia californica	5 gal.	32	50 sf	⊙	Blue Elf Aloe				
⊙	Red Chuparosa				⊙	Artemisia x 'Powis Castle'	5 gal.	21	5 sf	
⊙	Larrea tridentata	5 gal.	36	50 sf	⊙	Powis Castle Artemisia				
⊙	Cresote				⊙	Bouteloua gracilis	1 gal.	172	5 sf	
⊙	Leucophyllum langmaniae 'Lynn's Legacy'	5 gal.	226	50 sf	⊙	Blond Ambition				
⊙	Lynn's Legacy Texas Ranger				⊙	Carnegeia gigantea	6' spear	12	25 sf	
⊙	Viguiera deltoidea	5 gal.	35	50 sf	⊙	Sauvageo				
⊙	Goldeneye				⊙	Dasyliro quadrangulum	5 gal.	37	10 sf	
⊙	Medium Shrubs	Size	Qty		⊙	Mexican Grass Tree				
⊙	Calliandra sp. 'Maricopa Red'	5 gal.	174	25 sf	⊙	Dasyliro wheeleri	5 gal.	66	10 sf	
⊙	Compact Red Fairy Duster				⊙	Desert Spoon				
⊙	Dalea frutescens	5 gal.	39	25 sf	⊙	Echinocereus grusonii	5 gal.	17	5 sf	
⊙	Black Dalea				⊙	Golden Barrel				
⊙	Eremophila glabra spp. carnosa	5 gal.	105	25 sf	⊙	Euphorbia antisiphilitica	5 gal.	302	10 sf	
⊙	Winter Blaze				⊙	Candelilla				
⊙	Eremophila hygrophana Blue Bells	5 gal.	681	25 sf	⊙	Euphorbia resinifera	5 gal.	77	10 sf	
⊙	Blue Bells				⊙	Moroccan Mound				
⊙	Ericameria laricifolia	5 gal.	120	25 sf	⊙	Euphorbia royleana	1	10 sf		
⊙	Turpentine Bush				⊙	Churee	15 gal. - 8 arm.	4' min.		
⊙	Perovskia atriplicifolia	5 gal.	83	25 sf	⊙	Ferocactus wislizenii	2' High	7	5 sf	
⊙	Russian Sage				⊙	Fish Hook Barrel				
⊙	Rosmarinus officinalis	5 gal.	41	25 sf	⊙	Hesperaloe sp. Pink Parade	3 gal.	100	5 sf	
⊙	Rosemary 'Collingwood Ingram'				⊙	Pink Parade Hesperaloe				
⊙	Ruellia brittoniana	5 gal.	58	25 sf	⊙	Hesperaloe parviflora	3 gal.	475	5 sf	
⊙	Ruellia				⊙	'Brakelights' Red Yucca				
⊙	Ruellia peninsularis	5 gal.	68	25 sf	⊙	Muhlenbergia capillaris	5 gal.	17	5 sf	
⊙	Desert Ruellia				⊙	'Regal Mist'				
⊙	Simmondsia Chinensis 'Vista'	5 gal.	145	25 sf	⊙	Nolina microcarpa	5 gal.	258	10 sf	
⊙	Compact Jojoba				⊙	Beargrass				
⊙	Small Shrubs	Size	Qty		⊙	Opuntia engelmannii	5 gal.	53	10 sf	
⊙	Ambrosia deltoidea				⊙	Native Prickly Pear				
⊙	Triangle Leaf Bursage	1 gal.	185	10 sf	⊙	Opuntia microdasys	5 gal.	8	5 sf	
⊙	Olea europaea 'Little Ollie'				⊙	Penny Ears Prickly Pear				
⊙	Little Ollie Dwarf Olive	5 gal.	637	10 sf	⊙	Pedilanthus macrocarpus	5 gal.	94	5 sf	
⊙	Sphaeralcea ambigua				⊙	Slipper Plant				
⊙	Desert Mallow	1 gal.	18	10 sf	⊙	Stenocereus thurberi	40		5 sf	
⊙	Teucrium majoricum 'Mediterranean Carpet'				⊙	Organ Pipe Cactus	3 Head	Min		
⊙	Germander	5 gal.	354	10 sf	⊙	Yucca pallida	5 gal.	158	5 sf	
⊙	Groundcovers	Size	Qty		⊙	Pale Leaf Yucca				
⊙	Eremophila postrata 'Outback Sunrise'	1 gal.	113	25 sf	⊙	Vines				
⊙	Outback Sunrise Eremophila				⊙	Bougainvillea 'San Diego Red'	5 gal.	8	10 sf	
⊙	Hymenoxys acaulis				⊙	Bougainvillea				
⊙	Angelita Daisy	1 gal.	17	5 sf						
⊙	Lantana montevidensis									
⊙	Purple Trailing Lantana	1 gal.	75	25 sf						
⊙	Setcreasea pallida									
⊙	Purple Heart	1 gal.	74	25 sf						
Inerts										
No Symbol	Decomposed Granite 5/8" Screened									
⊙	Apache Brown 93,394 sf									
⊙	Compacted Decomposed Granite 1/4" Minus									
⊙	Apache Brown 11,924 sf									
⊙	Turf - Bermuda Mid-Iron Sod									
5,327 sf										

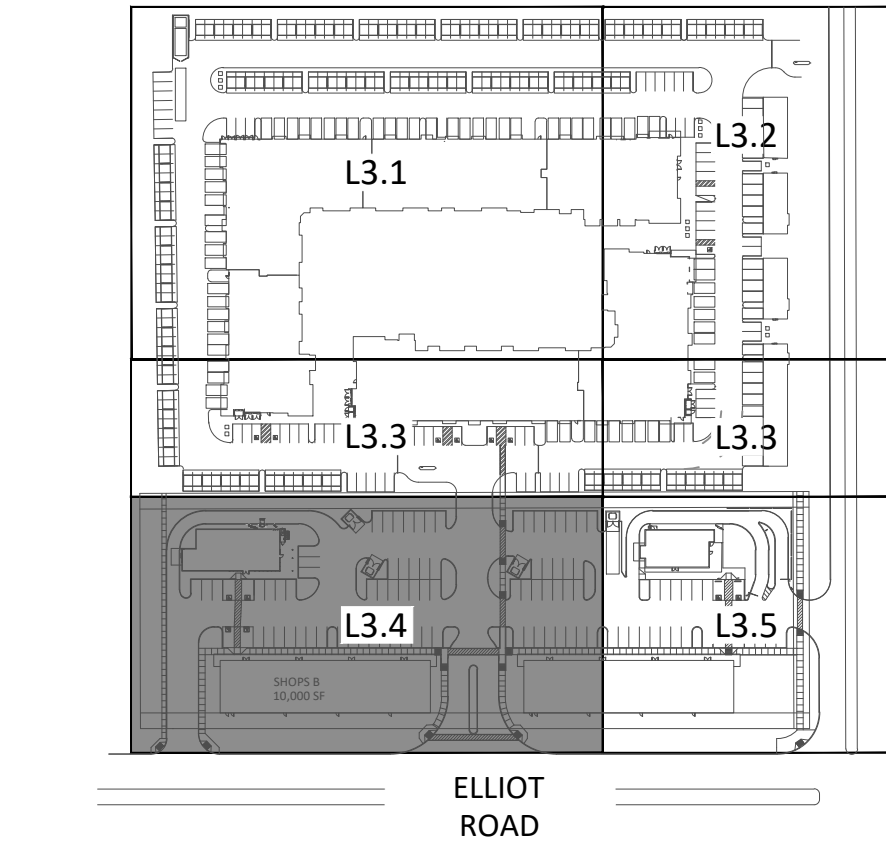

Key Map Not To Scale

anderson

829 N 1st Ave, Suite 203
Phoenix, AZ 85003
602 682 6070

Client:

Fore Green Development
16427 N Scottsdale Rd.
Ste 250
Scottsdale, Arizona 85254
480-588-0884

Hawes Crossing

Elliot Rd
Mesa, Arizona

Planting Plan

revisions

- 1
- 2
- 3
- 4

issued for

- design dev.
- city submittal
- bid package
- construction

date issued 07.21.2023

scale 1/20

drawn by ic jd


checked by ba

project number

sheet number


L3.4

- LANDSCAPE NOTES:**
- ALL QUANTITIES SHOWN ARE FOR THE LANDSCAPE ARCHITECT'S ESTIMATING AND SUBMITTAL PURPOSES ONLY AND THEREFORE ARE NOT GUARANTEED. THE CONTRACTOR SHALL CALCULATE QUANTITIES BASED ON THIS DRAWING SET AND SHALL CONTACT THE LANDSCAPE ARCHITECT WITH ANY DISCREPANCIES.
 - ALL TREE HEIGHTS AND CALIPERS SHALL COMPLY WITH THE LATEST AMENDED EDITION OF THE "ARIZONA NURSERY ASSOCIATION - RECOMMENDED TREE SPECIFICATIONS" FOR THAT TYPE AND SIZE OF TREE. SEE SECTION 190316(A), ZONING CODE.
 - LOCATION OF ALL TREES IN SVT TO BE SURVEYED AND STAKED BY CONTRACTOR. ONCE STAKED, THE LOCATIONS ARE TO BE APPROVED BY CITY TRANSPORTATION DEPARTMENT PRIOR TO INSTALLATION. ALL TREES LOCATED IN THE SVT ARE OF SPECIES THAT WHEN FULLY MATURE WILL HAVE A TRUNK DIAMETER OF LESS THAN 12". BY TIME OF SCHEDULED COMPLETION, ALL TREES IN SVT TO BE PRUNED TO 8'-0" AS MEASURED FROM TOP OF CURB OR SIDEWALK. TREES WITH CANOPY OVER PAVEMENT SHALL BE PRUNED TO 14'-0" AS MEASURED FROM THE HIGHEST POINT OF ADJACENT PAVEMENT. ALL TREES LOCATED WITHIN SVT TO BE 36" BOX AND STANDARD TRUNKS.
 - ALL TREES AND SHRUBS LOCATED IN THE LINE-OF-SIGHT/SIGHT VISIBILITY TRIANGLES WILL BE MAINTAINED FOR A CLEAR AREA BETWEEN 3' AND 7'.
 - ALL BACKFLOW PREVENTERS LARGER THAN 2" SHALL BE SCREENED WITH LANDSCAPE MATERIALS LOCATED WITHIN A 6' RADIUS OF THE BACKFLOW PREVENTER. ALL BACKFLOW PREVENTERS EQUAL TO OR LESS THAN 2" SHALL BE PLACED IN A WIRE MESH BASKET AND PAINTED GREEN (CITY OF MESA HAS REQUESTED THE CHANGE TO GREEN TO DISCOURAGE THEFT.)
 - ALL LANDSCAPE MATERIAL INSTALLED SHALL BE MAINTAINED BY OWNER/OR LESSEE IN ACCORDANCE WITH THE APPROVED LANDSCAPE PLAN.
 - NO TREES ARE TO BE PLANTED WITHIN 6'-0" OF ANY WATER METER BOX PER CITY OF MESA DETAILS M-49.01, M-103.2, AND M-103.3.

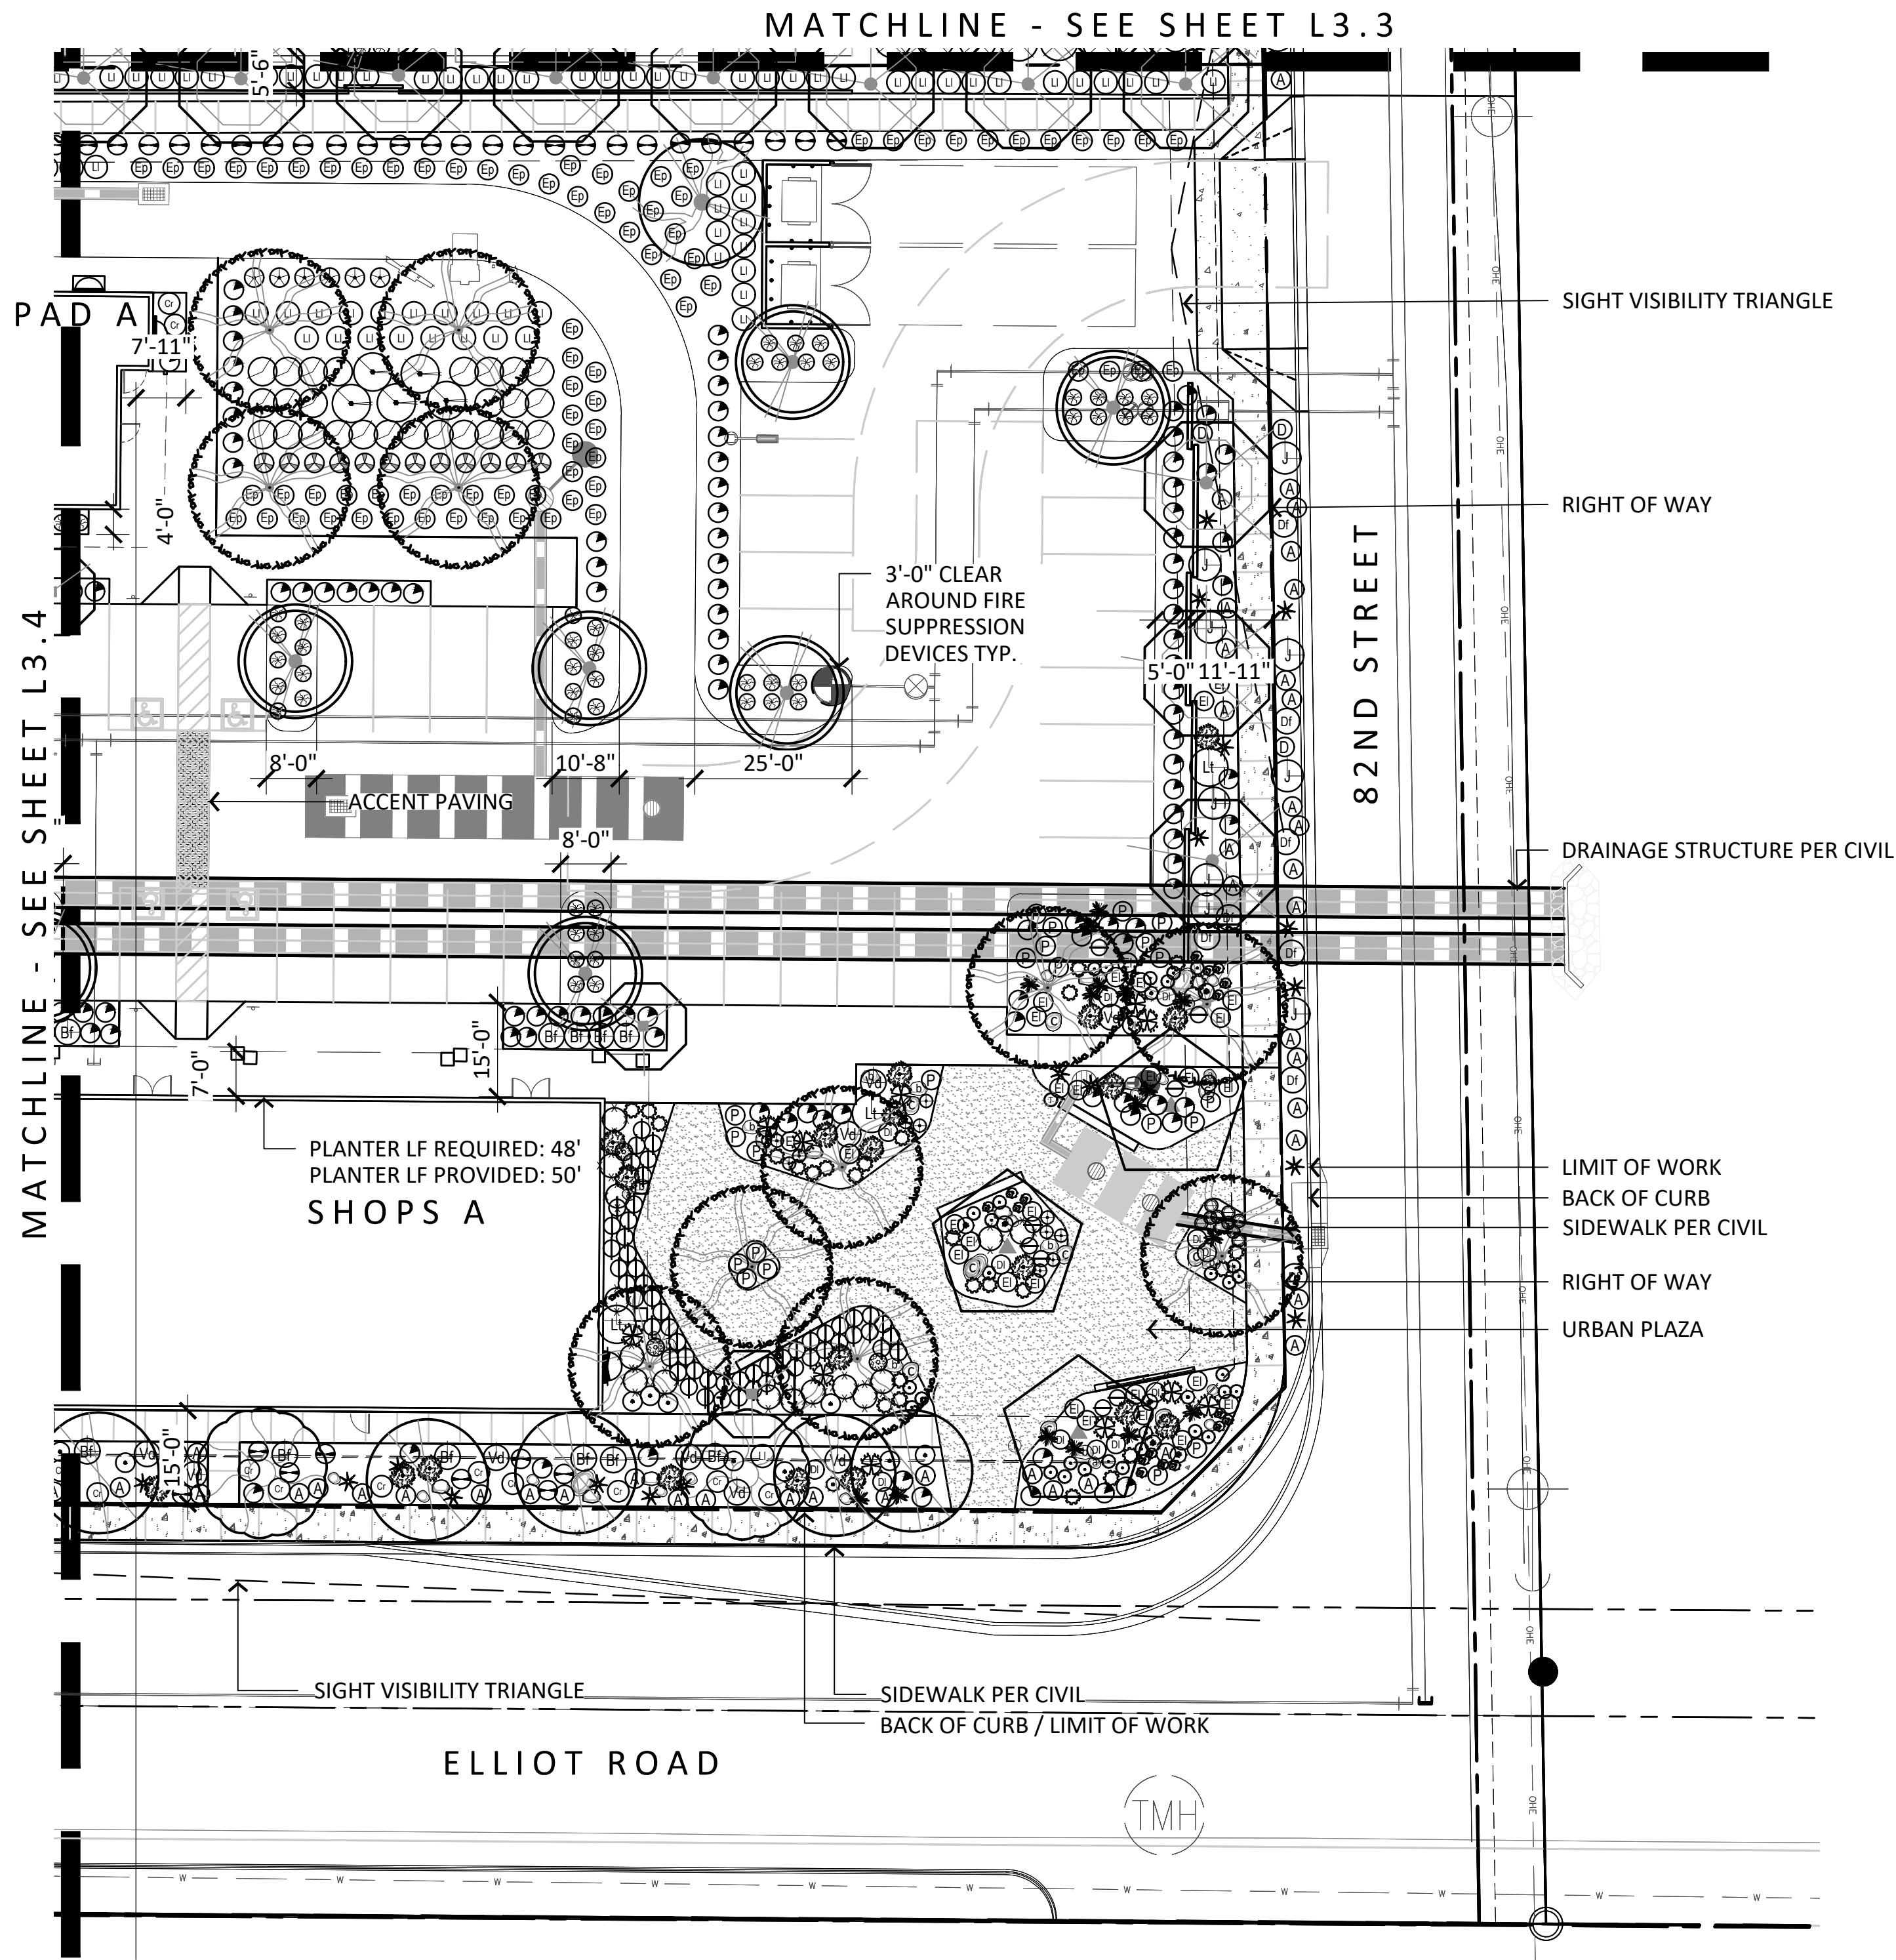

PLANT MATERIALS LEGEND			
TREES	Size	Quantity	Coverage (sf)
Acacia aneura	24" Box	52	100 sf
Mulga Acacia			
Chilopsis linearis	24" Box	24	50 sf
Desert Willow	low breaking		
Pithecellobium flexicaule	36" Box	4	50 sf
Texas Ebony	low breaking		
Fraxinus velutina 'Fan-Tex'	24" Box	13	50 sf
Fan-Tex Ash			
Olneya tesota	48" Box	14	50 sf
Ironwood	low breaking		
Parkinsonia hyb.	24" Box	27	50 sf
'Desert Museum' Palo Verde	low breaking		
Parkinsonia microphylla	24" Box	14	50 sf
Foothills Palo Verde	low breaking		
Phoenix dactylifera	20'	15	25 sf
Date Palm	diamond cut		
Pistacia atlantica x intergerima	24" Box	7	50 sf
Red Push Pistache			
Prosopis hybrid 'Phoenix'	24" Box	39	50 sf
Thornless Mesquite	low breaking		
Quercus virginiana	24" Box	90	100 sf
'Cathedral' Live Oak			
Sophora secundiflora	36" Box	26	25 sf
Texas Mountain Laurel	low breaking		

Extra Large Shrubs	Size	Qty	Area (sf)	Cacti/ Accents	Size	Qty	Area (sf)
Bougainvillea 'Rosenka'	5 gal.	86	50 sf	Agave americana 'Marginata'	15 gal.	20	25 sf
Bougainvillea				Century Plant			
Caesalpinia pulcherrima	5 gal.	15	50 sf	Agave 'Blue Glow'	5 gal.	28	10 sf
Red Bird of Paradise				Blue Glow Agave			
Callistemon viminalis 'CV01' Slim	15 gal.	38	50 sf	Agave bovicornuta	5 gal.	5	10 sf
Slim Dwarf Bottlebrush				Cow's Horn			
Dodonea viscosa	5 gal.	112	50 sf	Agave ovatifolia	5 gal.	86	10 sf
Green Hopbush				Whale's Tongue Agave			
Tecoma stans 'Orange Jubilee'	5 gal.	15	50 sf	Agave parryi 'Truncata'	5 gal.	82	10 sf
Orange Jubilee				Parry's Agave			
Tecoma x 'Bells on Fire'	5 gal.	132	50 sf	Aloe barbadensis	5 gal.	47	5 sf
Bells On Fire				Medicinal Aloe			
Large Shrubs	Size	Qty		Aloe hyb. 'Blue Elf'	5 gal.	253	5 sf
Justicia californica	5 gal.	32	50 sf	Blue Elf Aloe			
Red Chuparosa				Artemisia x 'Powis Castle'	5 gal.	21	5 sf
Larrea tridentata	5 gal.	36	50 sf	Powis Castle Artemisia			
Creosote				Bouteloua gracilis	1 gal.	172	5 sf
Leucophyllum langmaniae 'Lynn's Legacy'	5 gal.	226	50 sf	Blond Ambition			
Lynn's Legacy Texas Ranger				Carnegeia gigantea	6' spear	12	25 sf
Viguiera deltoidea	5 gal.	35	50 sf	Sanguaro			
Goldeneye				Dasyliroion quadrangulatum	5 gal.	37	10 sf
Medium Shrubs	Size	Qty		Mexican Grass Tree			
Calliandra sp. 'Maricopa Red'	5 gal.	174	25 sf	Dasyliroion wheeleri	5 gal.	66	10 sf
Compact Red Fairy Duster				Desert Spoon			
Dalea frutescens	5 gal.	39	25 sf	Echinocereus grusonii	5 gal.	17	5 sf
Black Dalea				Golden Barrel			
Eremophila glabra spp. carnosa	5 gal.	105	25 sf	Euphorbia antispythitica	5 gal.	302	10 sf
Winter Blaze				Candelilla			
Eremophila hygrophana Blue Bells	5 gal.	681	25 sf	Euphorbia resinifera	5 gal.	77	10 sf
Blue Bells				Moroccan Mound			
Ericameria laricifolia	5 gal.	120	25 sf	Euphorbia royleana		1	10 sf
Turpentine Bush				Churee	15 gal - 8 arm,	4' min.	
Perovskia atriplicifolia	5 gal.	83	25 sf	Ferocactus wislizenii	2' High	7	5 sf
Russian Sage				Fish Hook Barrel			
Rosmarinus officinalis	5 gal.	41	25 sf	Hesperaloe sp. Pink Parade	3 gal.	100	5 sf
Rosemary 'Collingwood Ingram'				Pink Parade Hesperaloe			
Ruellia brittoniana	5 gal.	58	25 sf	Hesperaloe parviflora	3 gal.	475	5 sf
Ruellia				'Brakelights' Red Yucca			
Ruellia peninsularis	5 gal.	68	25 sf	Muhlenbergia capillaris	5 gal.	17	5 sf
Desert Ruellia				'Regal Mist'			
Simmondsia Chinensis 'Vista'	5 gal.	145	25 sf	Nolina microcarpa	5 gal.	258	10 sf
Compact Jojoba				Beargrass			
Small Shrubs	Size	Qty		Opuntia engelmannii	5 gal.	53	10 sf
Ambrosia deltoidea	1 gal.	185	10 sf	Native Prickly Pear			
Triangle Leaf Bursage				Opuntia microdasys	5 gal.	8	5 sf
Olea europaea "Little Ollie"	5 gal.	637	10 sf	Bunny Ears Prickly Pear			
Little Ollie Dwarf Olive				Pedilanthus macrocarpus	5 gal.	94	5 sf
Sphaeralcea ambigua	1 gal.	18	10 sf	Slipper Plant			
Desert Mallow				Stenocereus thurberi	40		
Teucrium majoricum 'Mediterranean Carpet'	5 gal.	354	10 sf	Organ Pipe Cactus	3 Head Min	5 sf	
Germander				Yucca pallida	5 gal.	158	5 sf
Groundcovers	Size	Qty		Pale Leaf Yucca			
Eremophila postrata 'Outback Sunrise'	1 gal.	113	25 sf	Vines			
Outback Sunrise Eremophila				Boungainvillea 'San Diego Red'	5 gal.	8	10 sf
Hymenoxys acaulis	1 gal.	17	5 sf	Bougainvillea			
Angelita Daisy							
Lantana montevidensis	1 gal.	75	25 sf				
Purple Trailing Lantana							
Setcreasea pallida	1 gal.	74	25 sf				
Purple Heart							
Inerts							
Decomposed Granite 5/8" Screened							
Apache Brown		93,394	sf				
Compacted Decomposed Granite 1/4" Minus							
Apache Brown		11,924	sf				
Turf - Bermuda Mid-Iron Sod							
		5,327	sf				

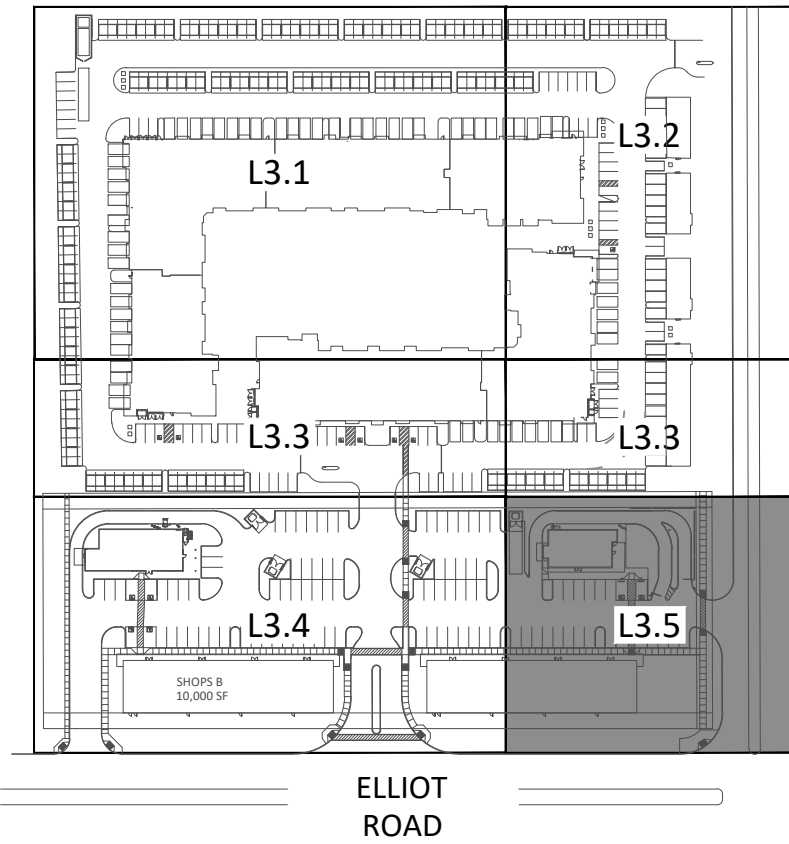

anderson

829 N 1st Ave, Suite 203
Phoenix, AZ 85003
602 682 6070

Client:

Fore Green Development
16427 N Scottsdale Rd.
Ste 250
Scottsdale, Arizona 85254
480-588-0884

Hawes Crossing
Elliott Rd
Mesa, Arizona
Planting Plan

31206 ARY
BRETT H.
ANDERSON
1/11/2023
CAP. 3-31-24

revisions

issued for

design dev.

city submittal

bid package

construction

date issued 07.21.2023

scale 1/20

drawn by ic jd


checked by ba

project number

sheet number




CIRCULATION LEGEND	
SYMBOL	DESCRIPTION
	OFF-SITE PEDESTRIAN CIRCULATION
	TRAIL
	ON-SITE PEDESTRIAN CIRCULATION
	MULTIFAMILY CONNECTION TO TRAIL

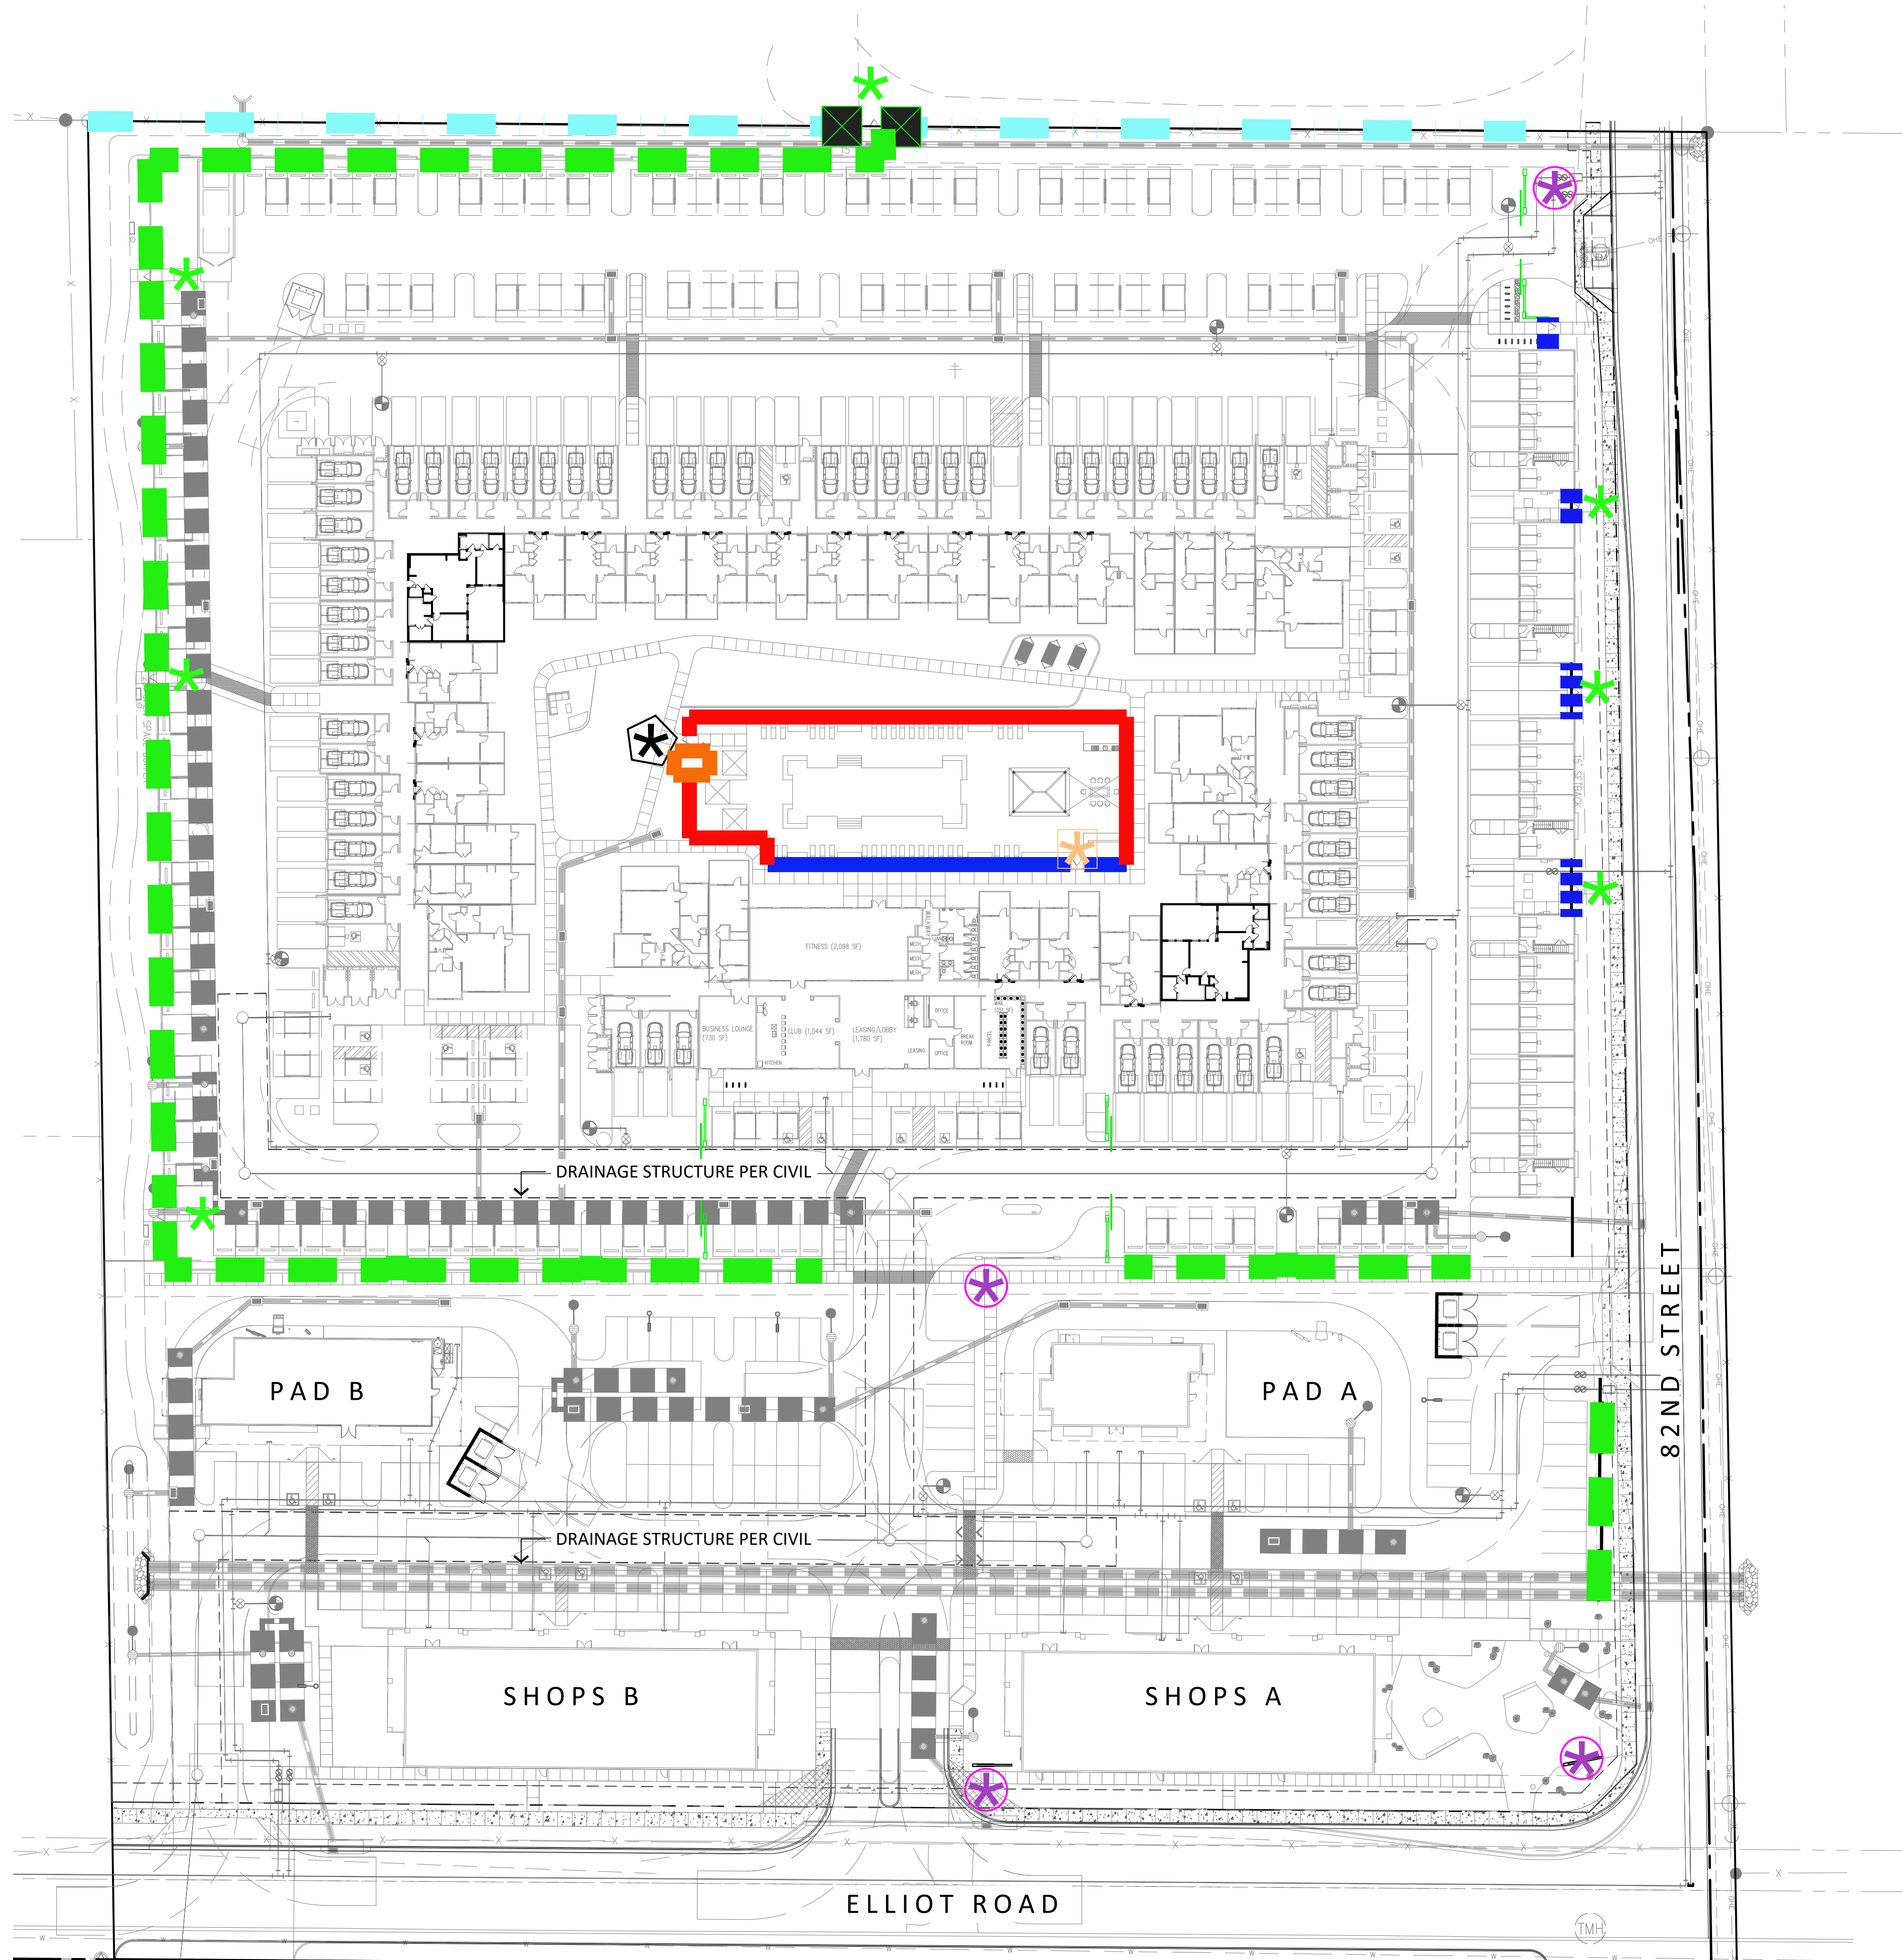

WALL LEGEND		
SYMBOL	DESCRIPTION	DETAIL
	DECORATIVE LOW WALL	DETAIL 1, WALL DETAILS 1
	EXISTING WALL	N/A
	POOL EQUIPMENT ENCLOSURE	DETAIL 2, SIGN DETAILS 2
	GLASS POOL FENCE	DETAIL 1, WALL DETAILS 2
	POOL FENCE	DETAIL 3, WALL DETAILS 2
	PARTIAL VIEW WALL WITH STONE VENEER	DETAIL 3, WALL DETAILS 1
	PEDESTRIAN GATE	DETAIL 2, WALL DETAILS 1
	POOL GATE	DETAIL 4, WALL DETAILS 2
	GLASS POOL GATE	DETAIL 2, WALL DETAILS 2
	VEHICULAR ACCESS GATE	DETAIL 1, SHEET L6.4
	MONUMENT SIGN	DETAILS 1 & 2, SIGN DETAILS 1 DETAIL 1, SIGN DETAILS 2
	THEME COLUMN	DETAIL 1, SIGN DETAILS 1

Conceptual Wall
Plan

Hawes Crossing

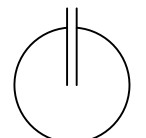

10'
scale: 1:40

40'


80'

120'


date: 07.21.23

anderson


815 n. 1st avenue, suite 3
phoenix, az 85003

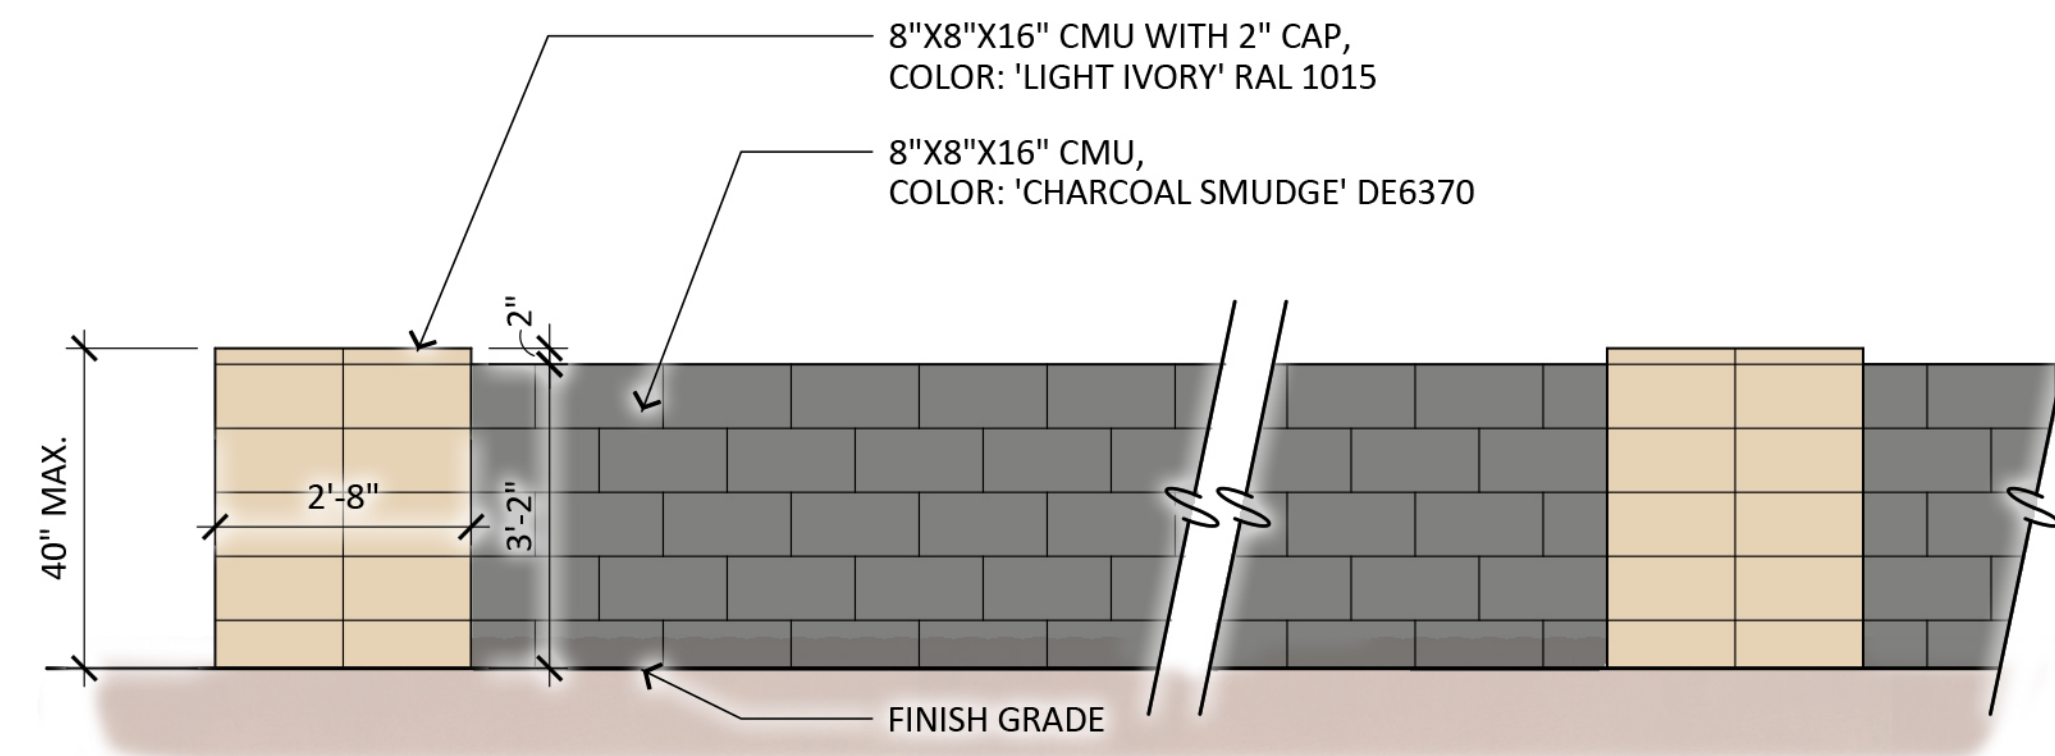


1 Decorative Low Wall
SCALE: 1/2"=1'-0"

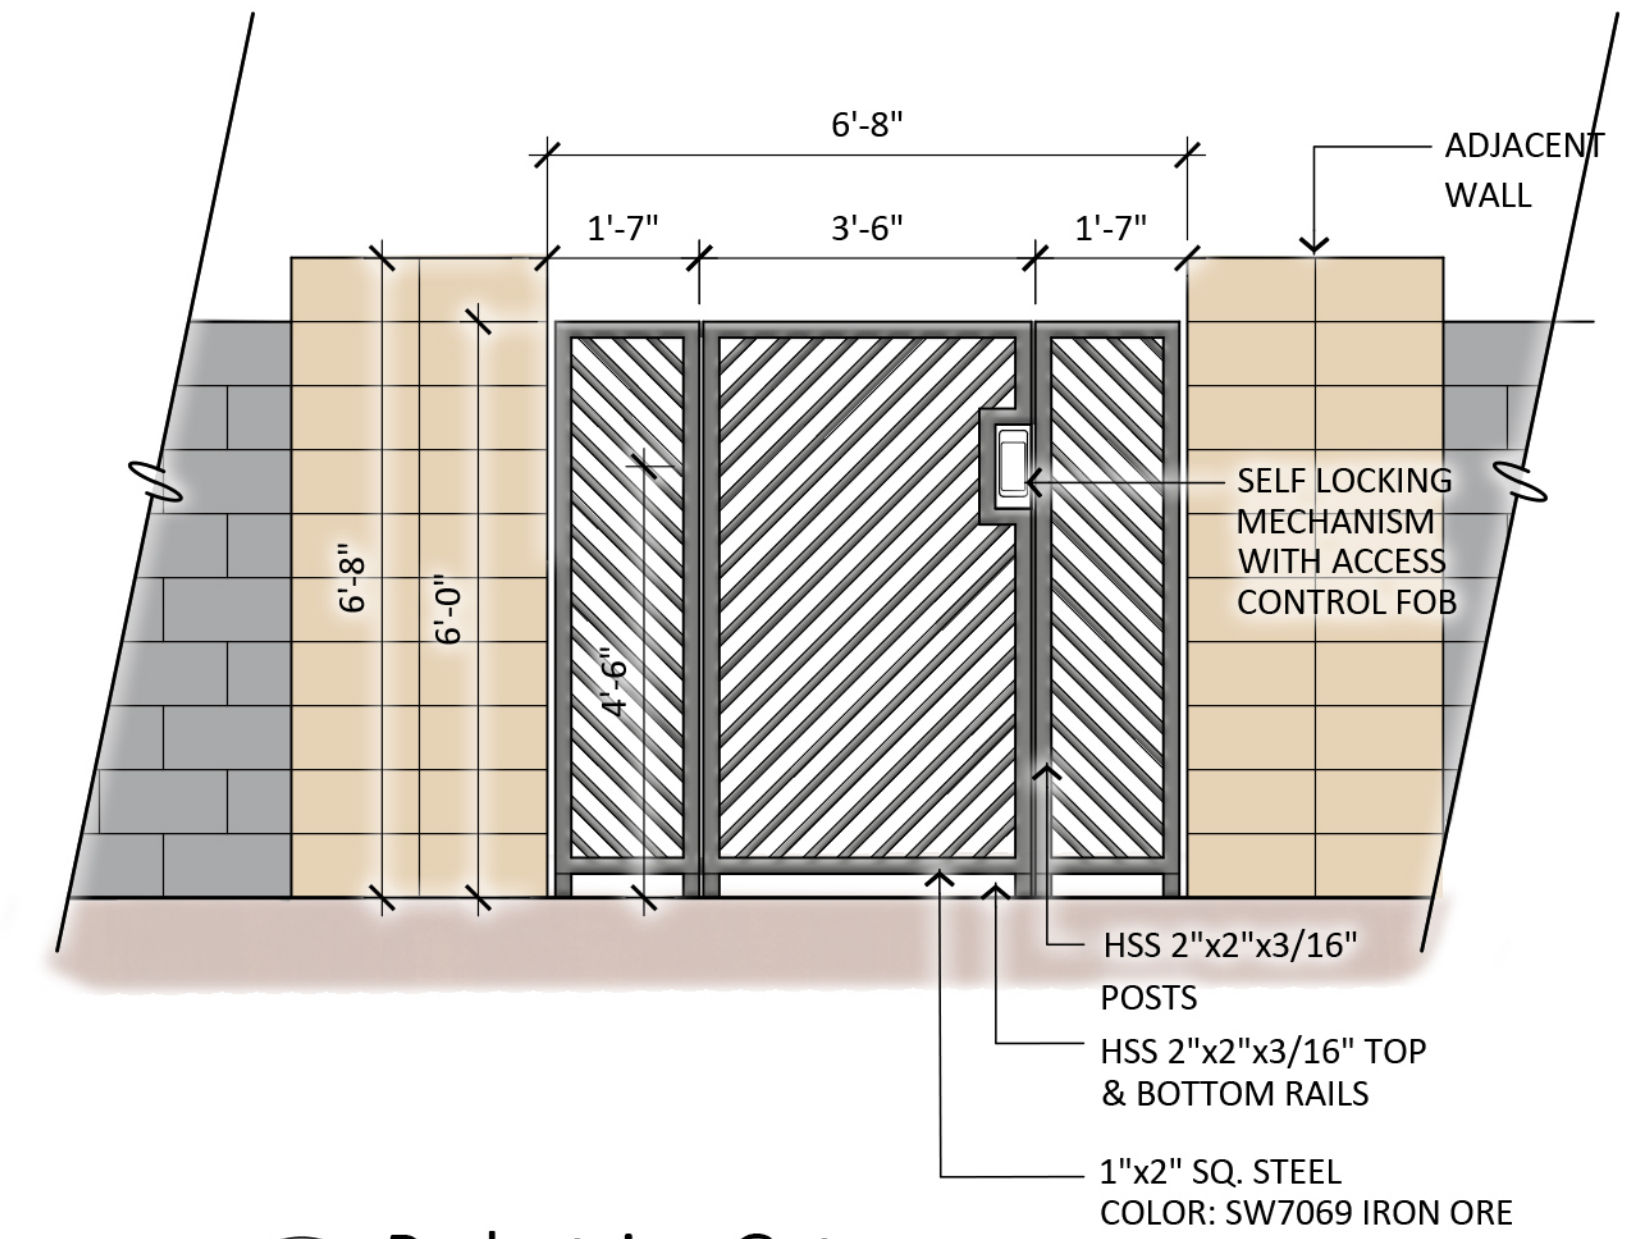

2 Pedestrian Gate
SCALE: 1/2"=1'-0"

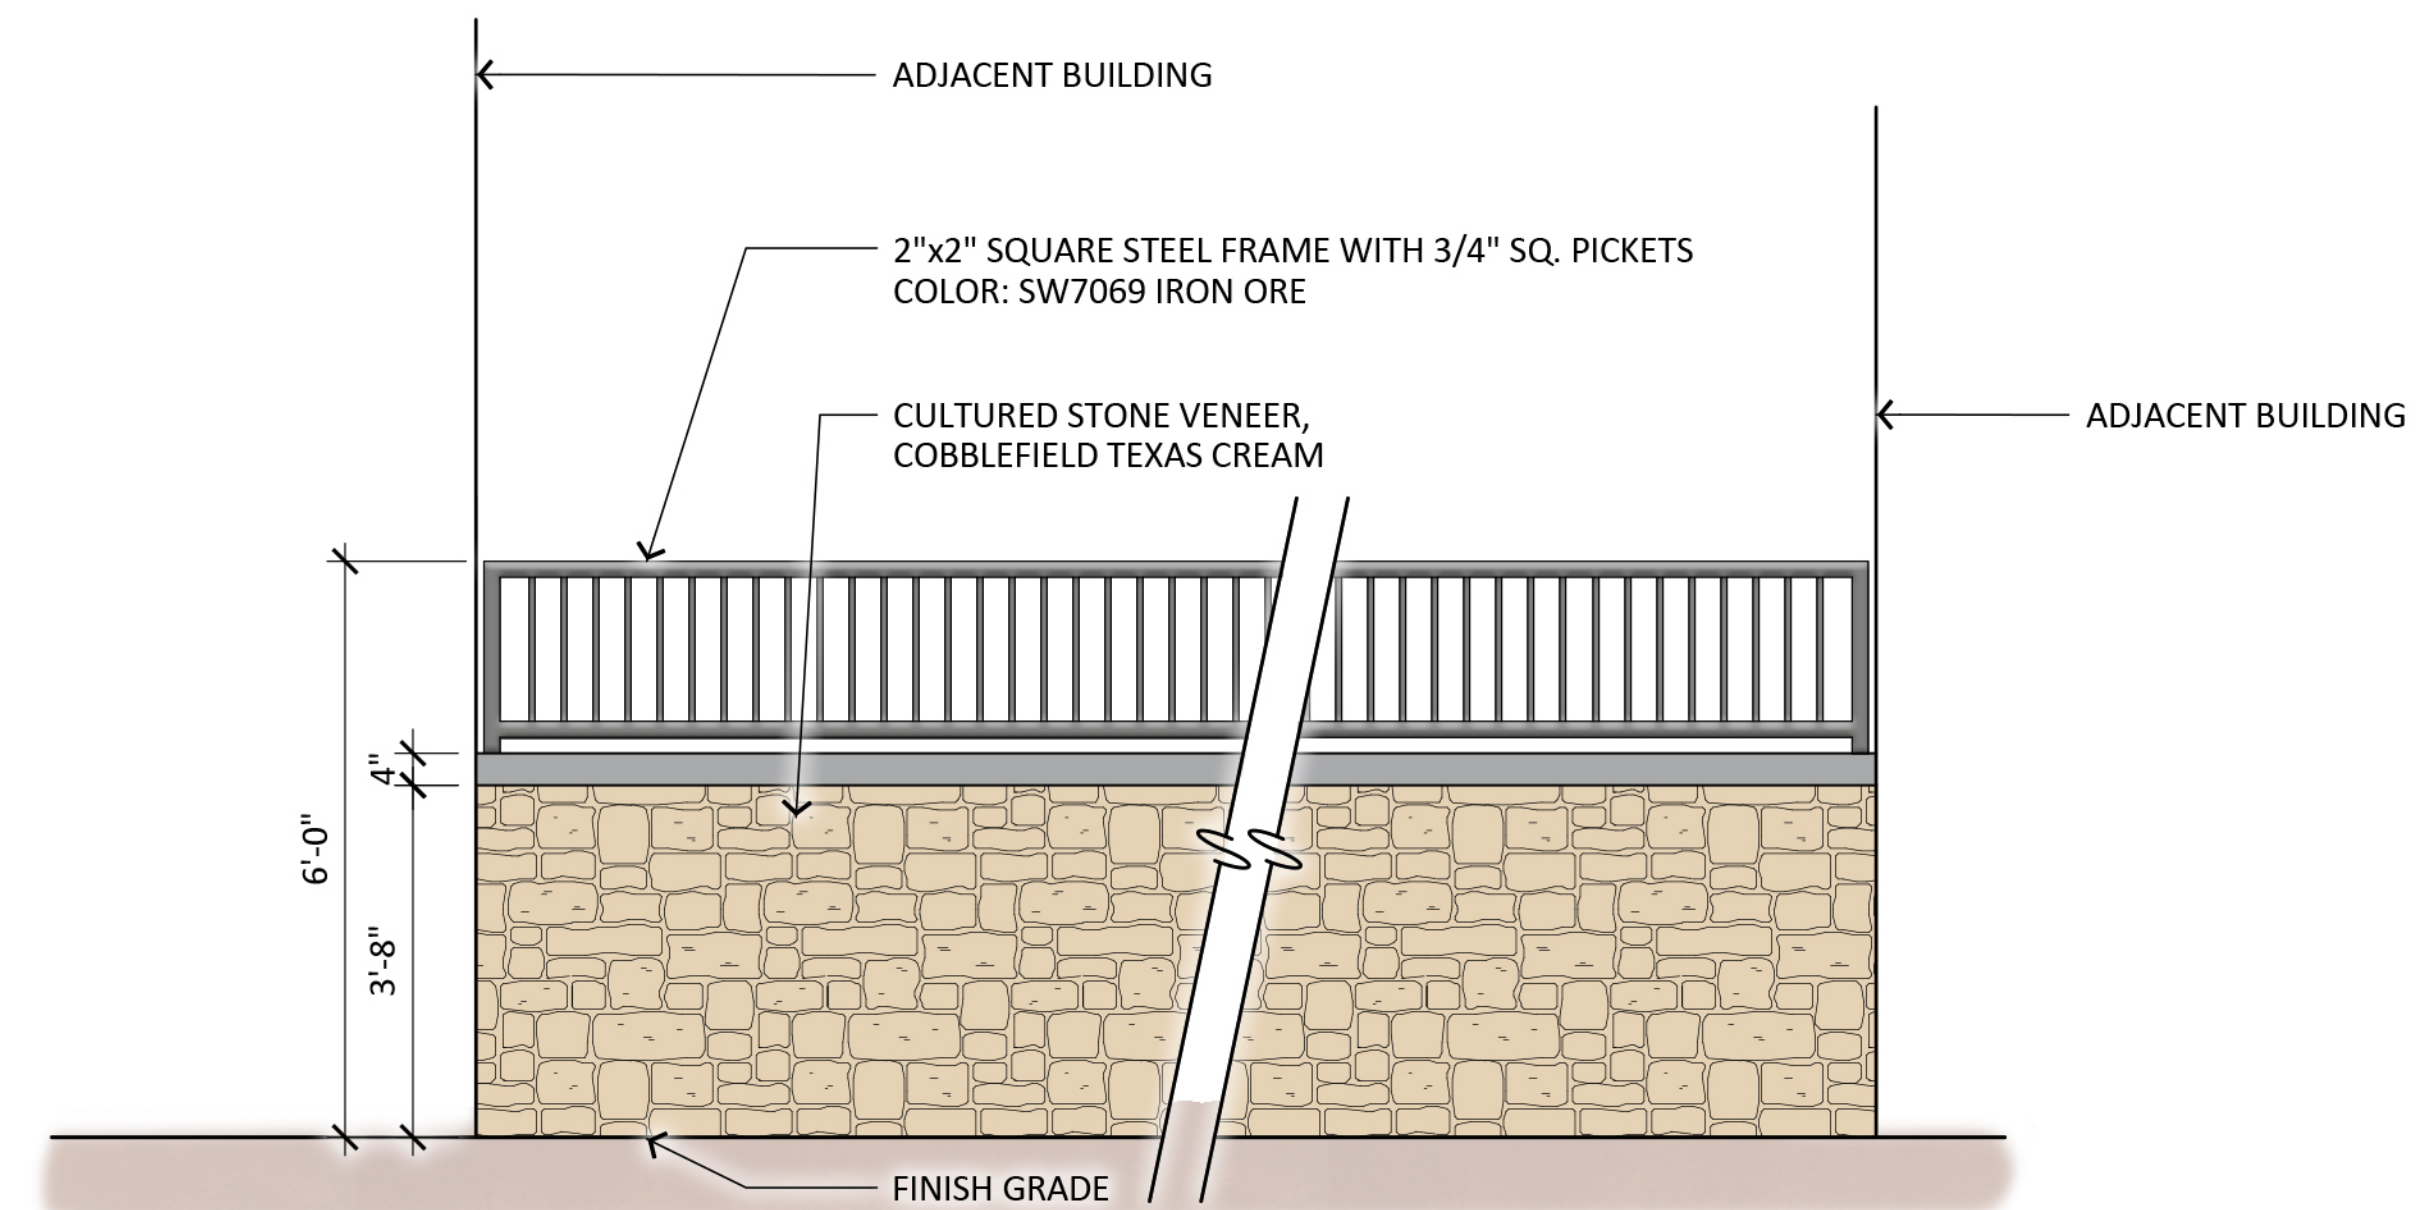


3 Partial View Wall With Stone Veneer
SCALE: 1/2"=1'-0"

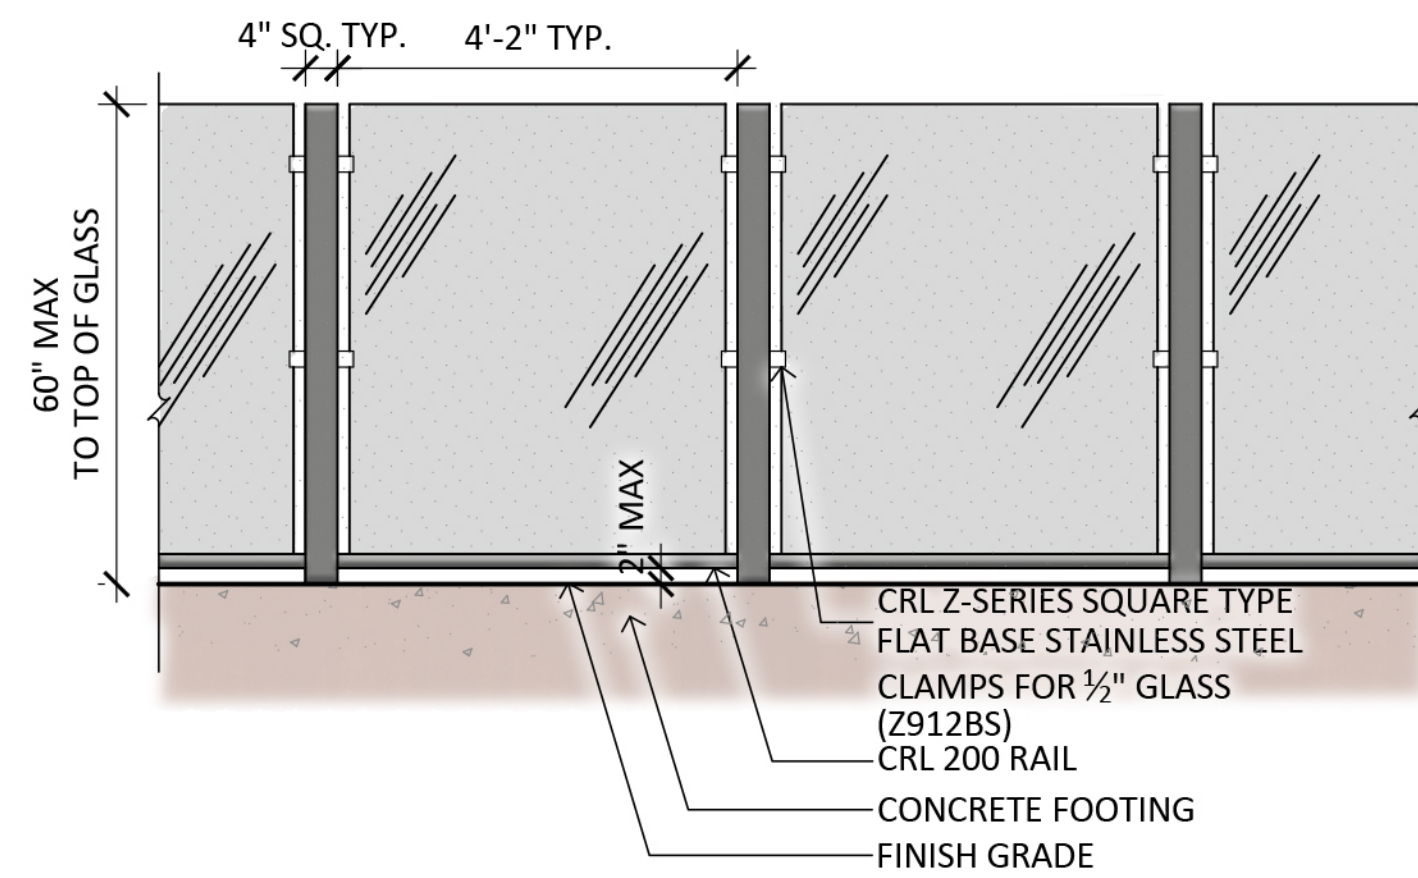


1 Glass Pool Fence
SCALE: 1/2"=1'-0"

- NOTE:
1. REFERENCE GRADING PLANS FOR FINISH GRADES.
 2. ANY OPENING IN THE BARRIER MUST BE SMALL ENOUGH TO PREVENT THE PASSAGE OF A 4-INCH-DIAMETER SPHERE THROUGH THE OPENING.
 3. GATE HARDWARE SHALL BE SELF CLOSING AND SELF LATCHING.

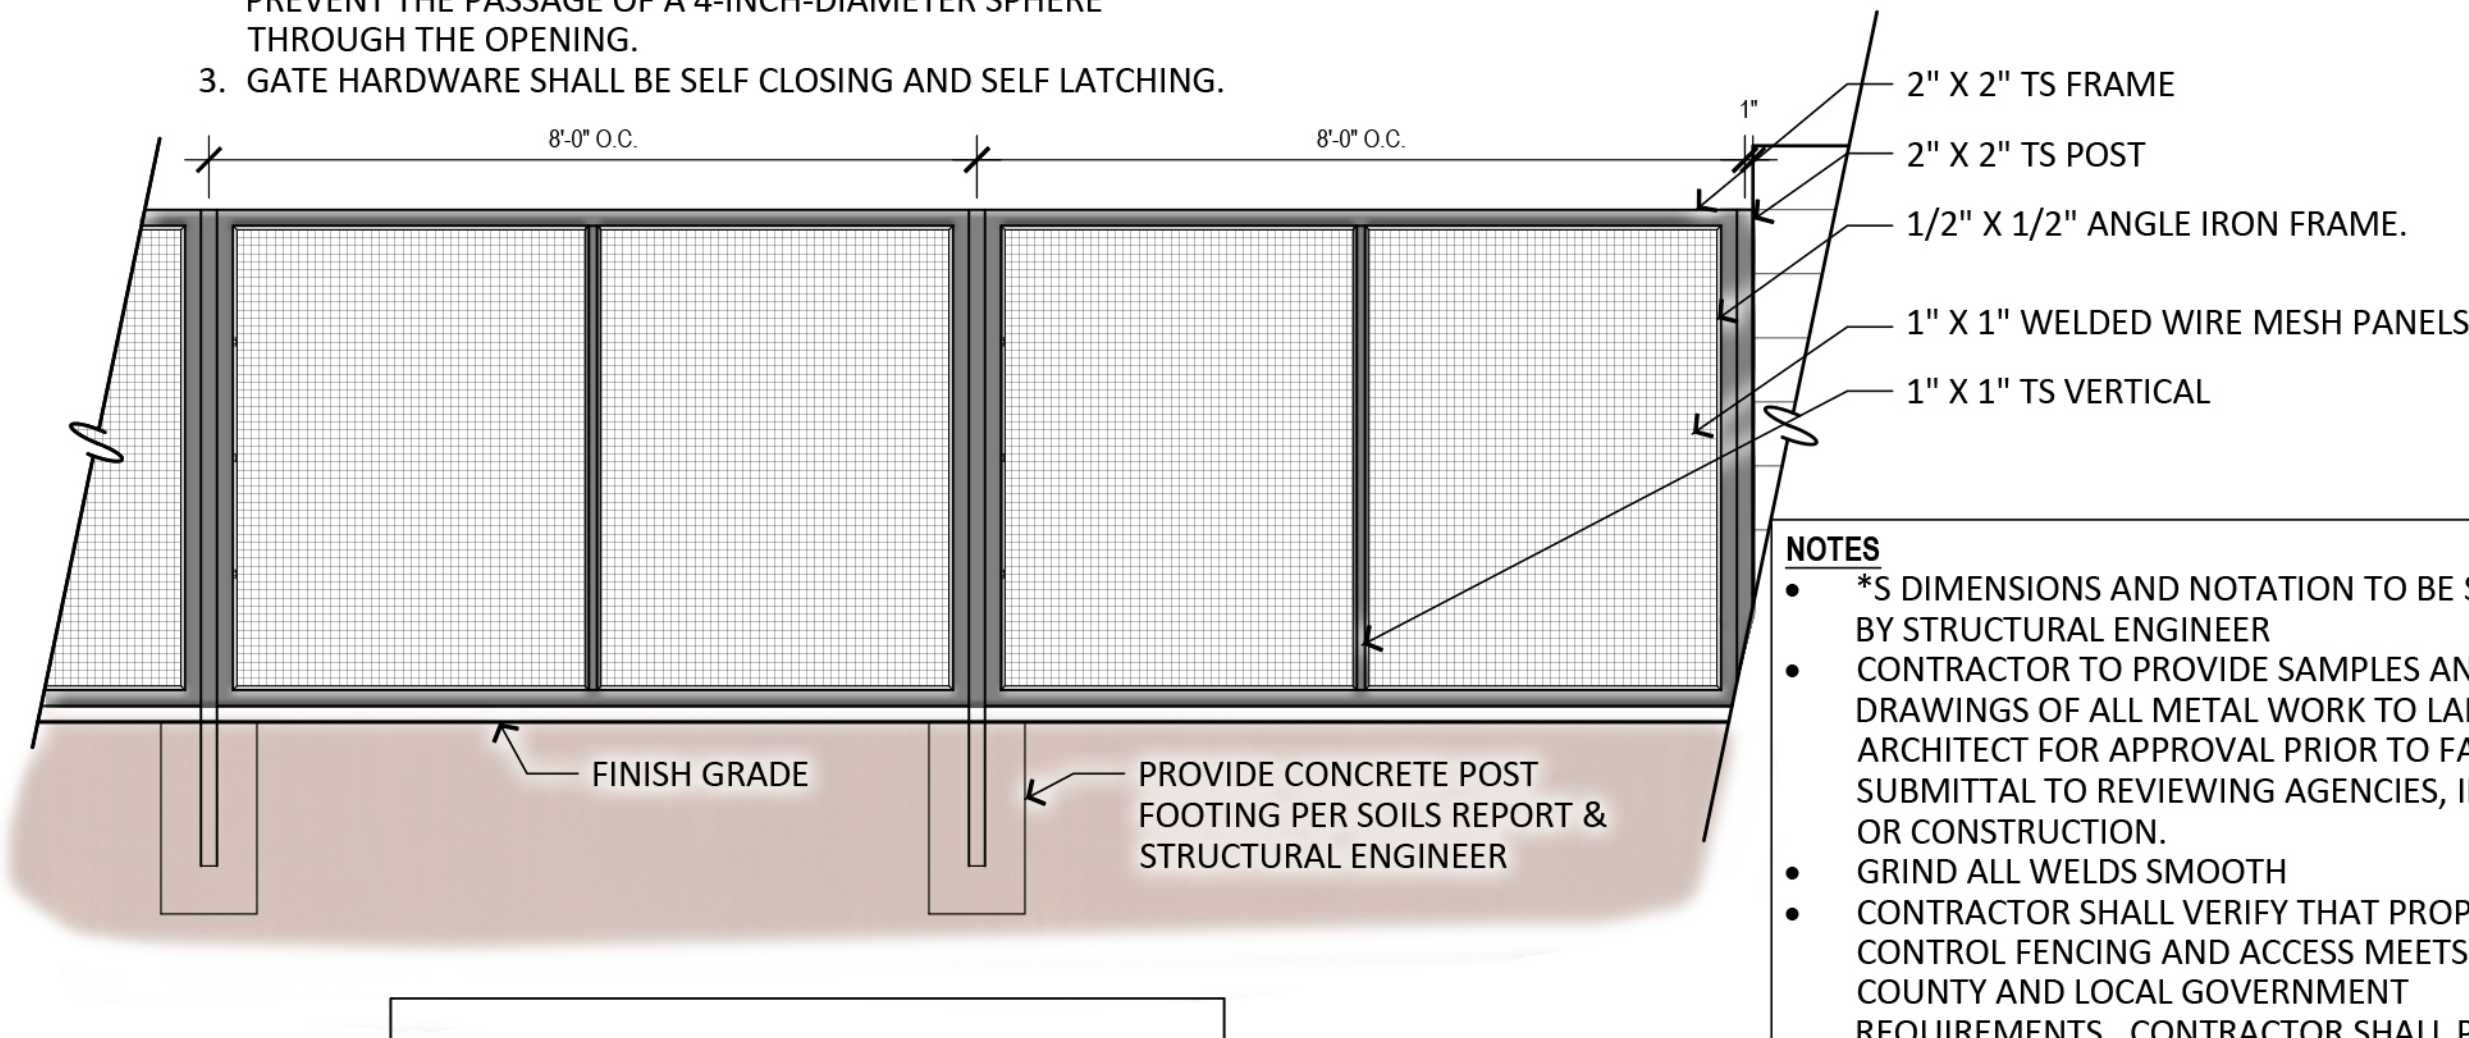

3 Pool Fence
SCALE: 1/2"=1'-0"

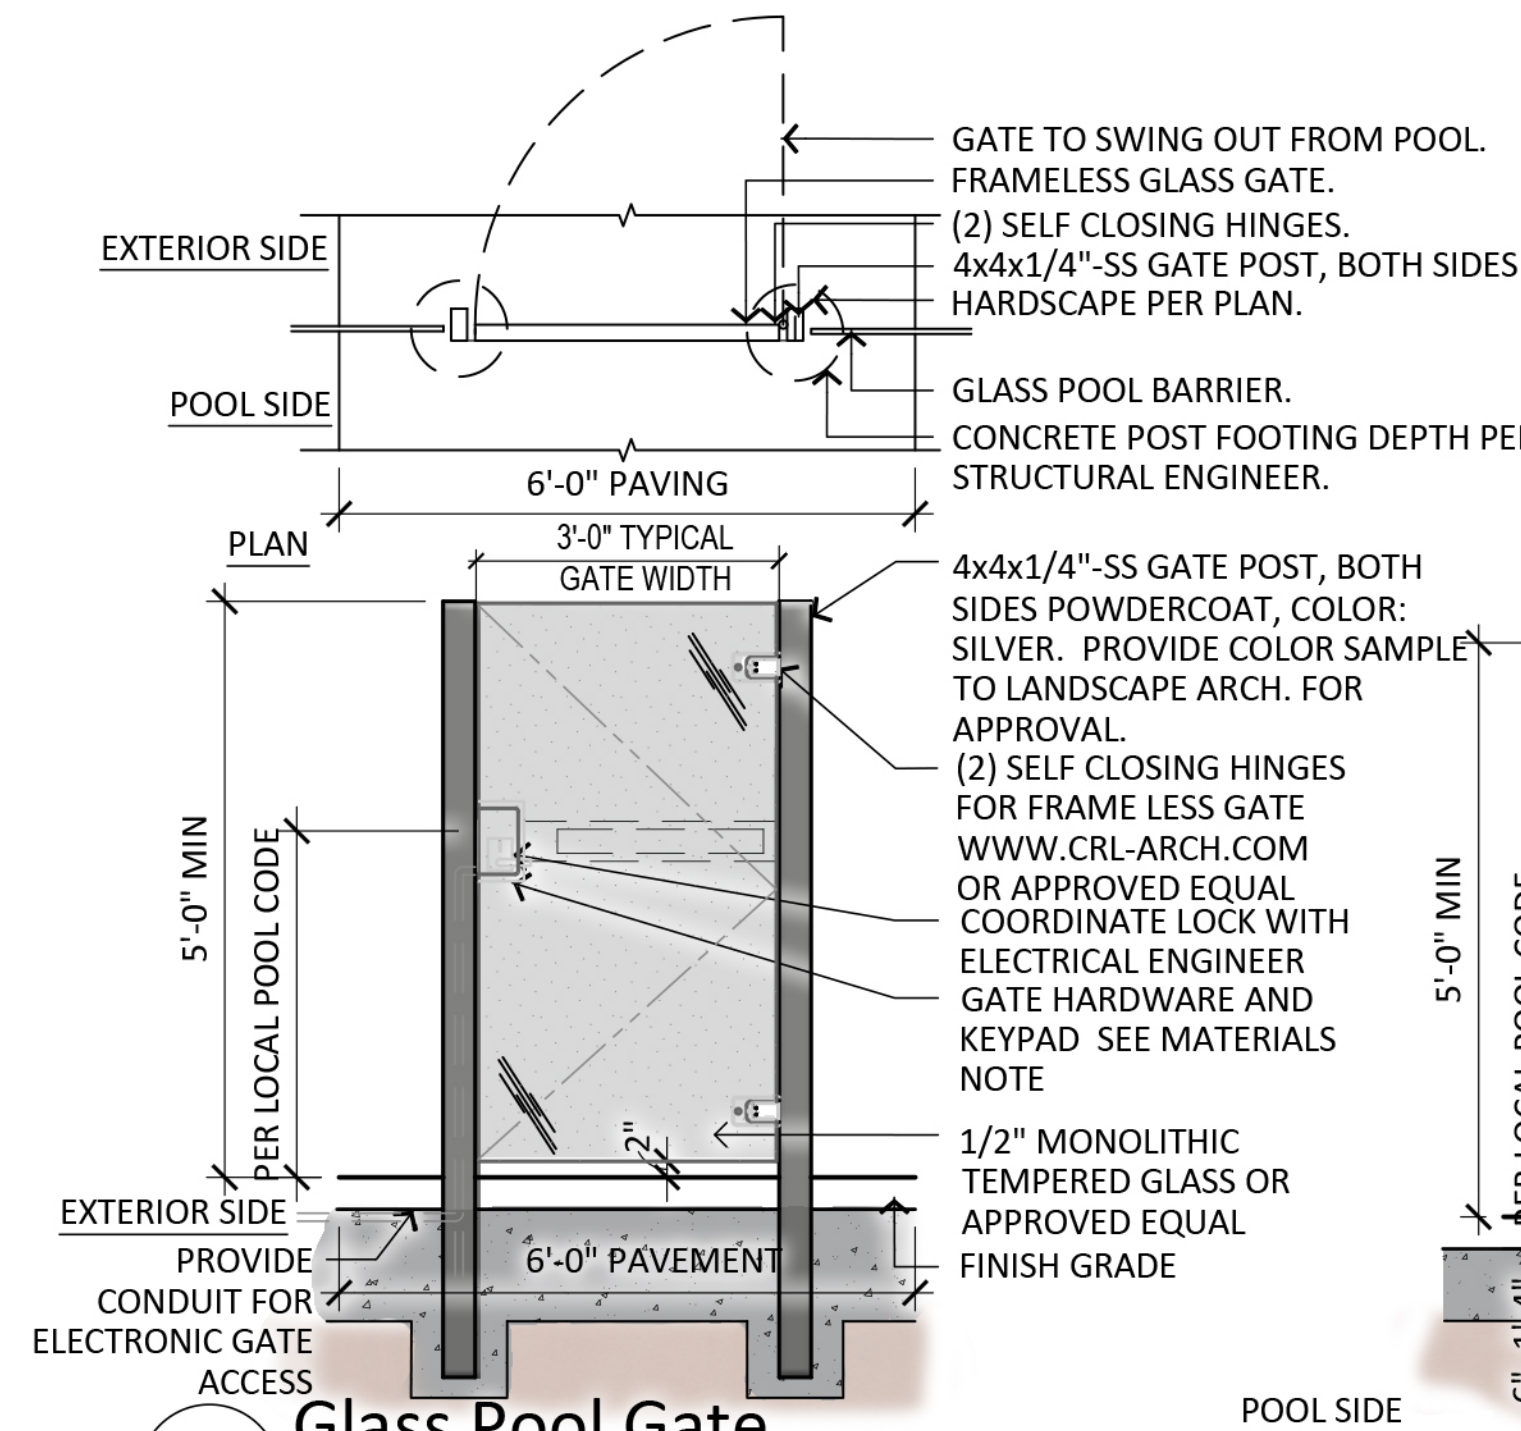


2 Glass Pool Gate
SCALE: 1/2"=1'-0"

- NOTES**
- COORDINATE ALL ELECTRICAL REQUIREMENTS FOR KEYPAD LOCK AT FRAME LESS GLASS WITH ELECTRICAL ENGINEER PRIOR TO FABRICATION AND INSTALLATION.
 - CONTRACTOR TO PROVIDE SHOP DRAWINGS TO LANDSCAPE ARCHITECT FOR REVIEW AND APPROVAL PRIOR TO FABRICATION/INSTALLATION
 - WATERPROOFING - PROVIDE 2 COATS THOROSEAL TO CLEAN SURFACE PRIOR TO BACKFILL OR APPROVED EQUAL INSTALL PER MANUFACTURER SPECIFICATIONS
 - CONTRACTOR TO PROVIDE SPECIFICATIONS AND CUT SHEETS FOR LANDSCAPE ARCHITECT REVIEW AND APPROVAL PRIOR TO INSTALLATION AND BACKFILL OF WALLS.
 - PROVIDE 5'X5' CLEAR TURNAROUND SPACE AT EVERY GATE & DOORWAY.


MATERIALS


GATE HARDWARE	
MANUF:	CRL US ALUMINUM
MODEL:	LH10BS
COLOR:	BRUSHED STAINLESS
NOTE: HARDWARE TO BE SELF LOCKING	
SECURITY ACCESS KEYPAD	
COLOR:	BRUSHED STAINLESS
NOTE: HARDWARE TO BE SELF LOCKING	
ELECTRONIC ACCESS SYSTEM TO INTEGRATE TO PROPOSED BUILDING SYSTEM. CONTRACTOR TO PROVIDE CUT SHEETS FOR REVIEW AND APPROVAL	

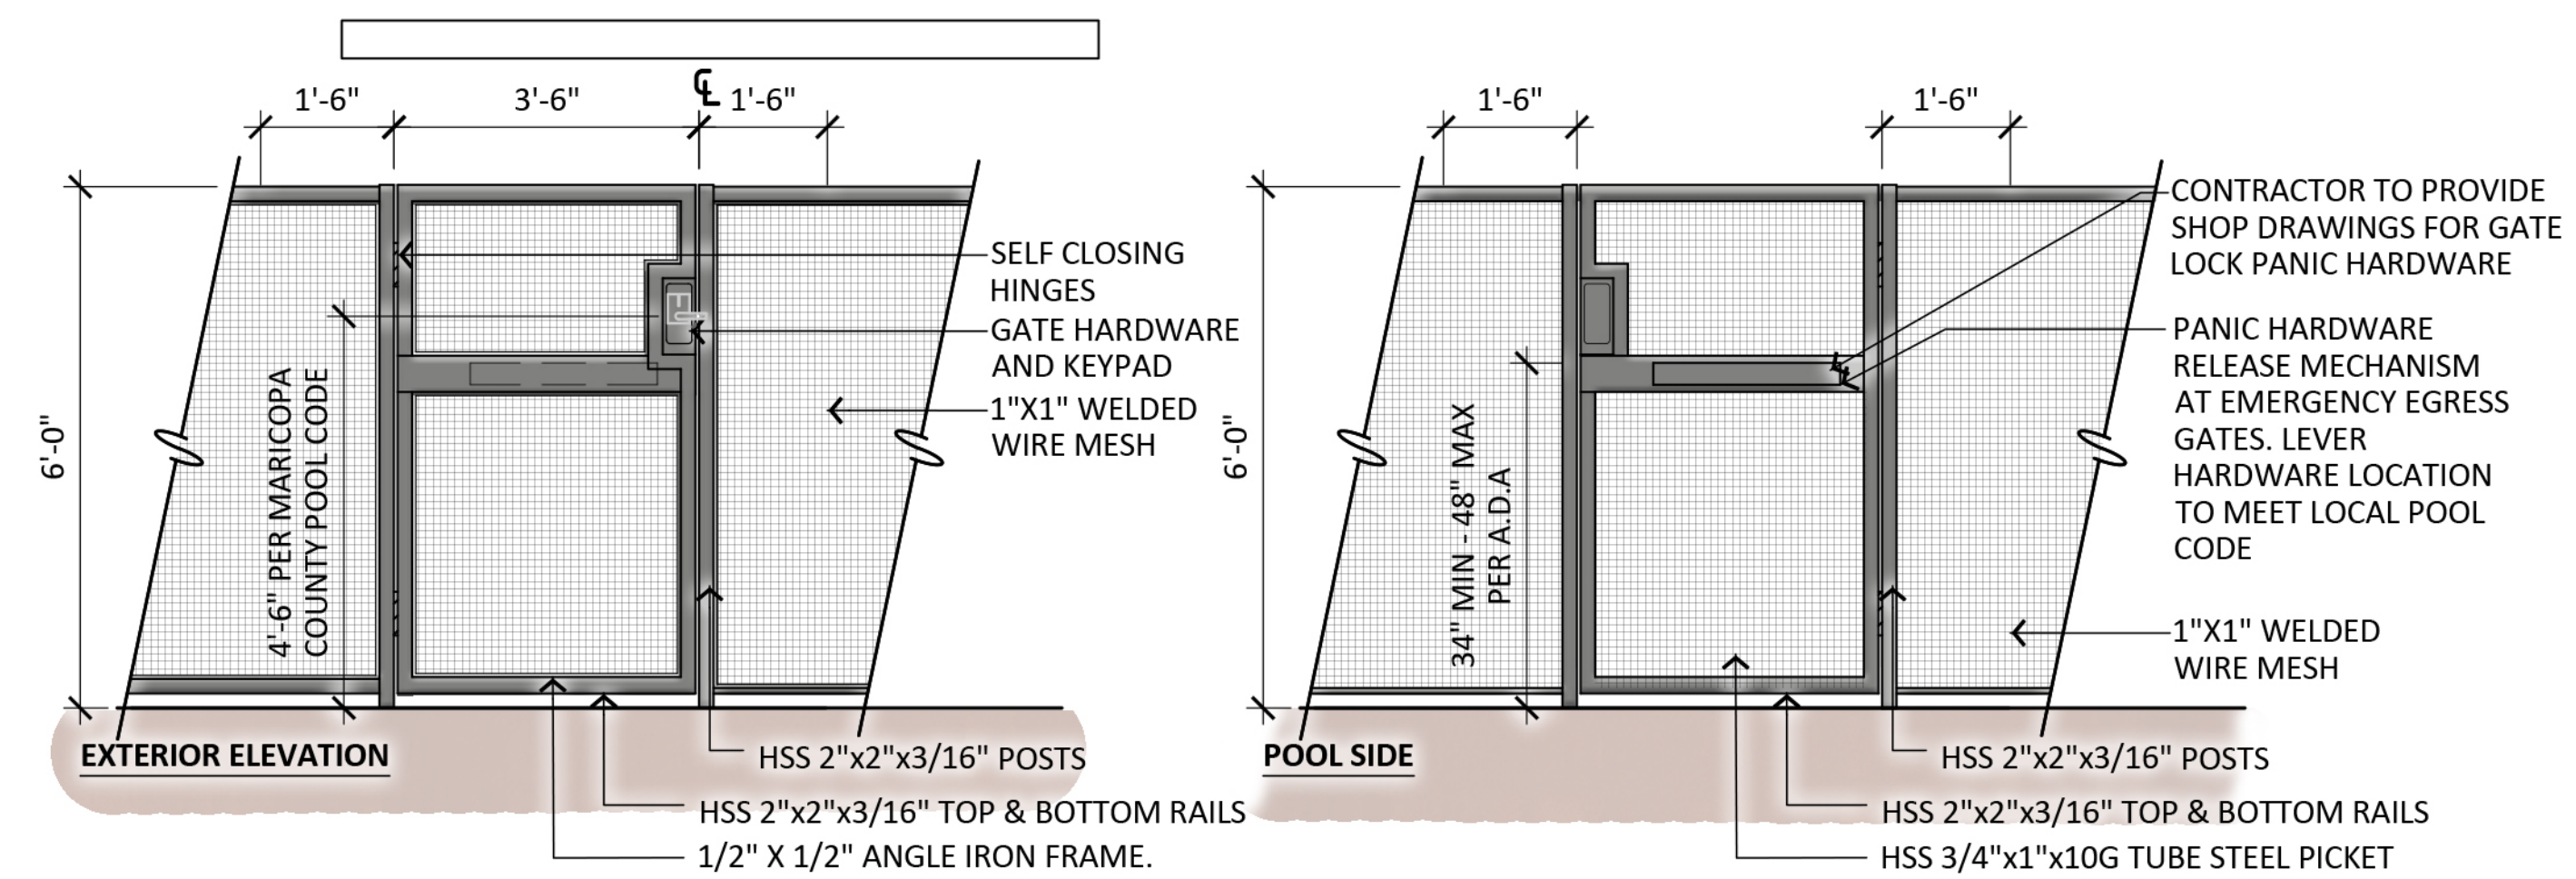

- NOTES**
- CONTRACTOR TO PROVIDE SAMPLES AND SHOP DRAWINGS OF ALL METAL WORK TO LANDSCAPE ARCHITECT FOR APPROVAL PRIOR TO FABRICATION, SUBMITTAL TO REVIEWING AGENCIES, INSTALL, & OR CONSTRUCTION.
 - GRIND ALL WELDS SMOOTH
 - **CONTRACTOR SHALL VERIFY THAT PROPOSED POOL CONTROL FENCING AND ACCESS MEETS MARICOPA COUNTY POOL CODE AND ALL OTHER COUNTY AND LOCAL GOVERNMENT REQUIREMENTS. CONTRACTOR SHALL PROVIDE ALL MATERIALS REQUIRED FOR LOCAL CODE COMPLIANCE SUBMITTALS.**


4 Pool Gate
SCALE: 1/2"=1'-0"

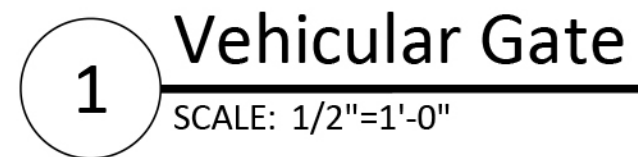

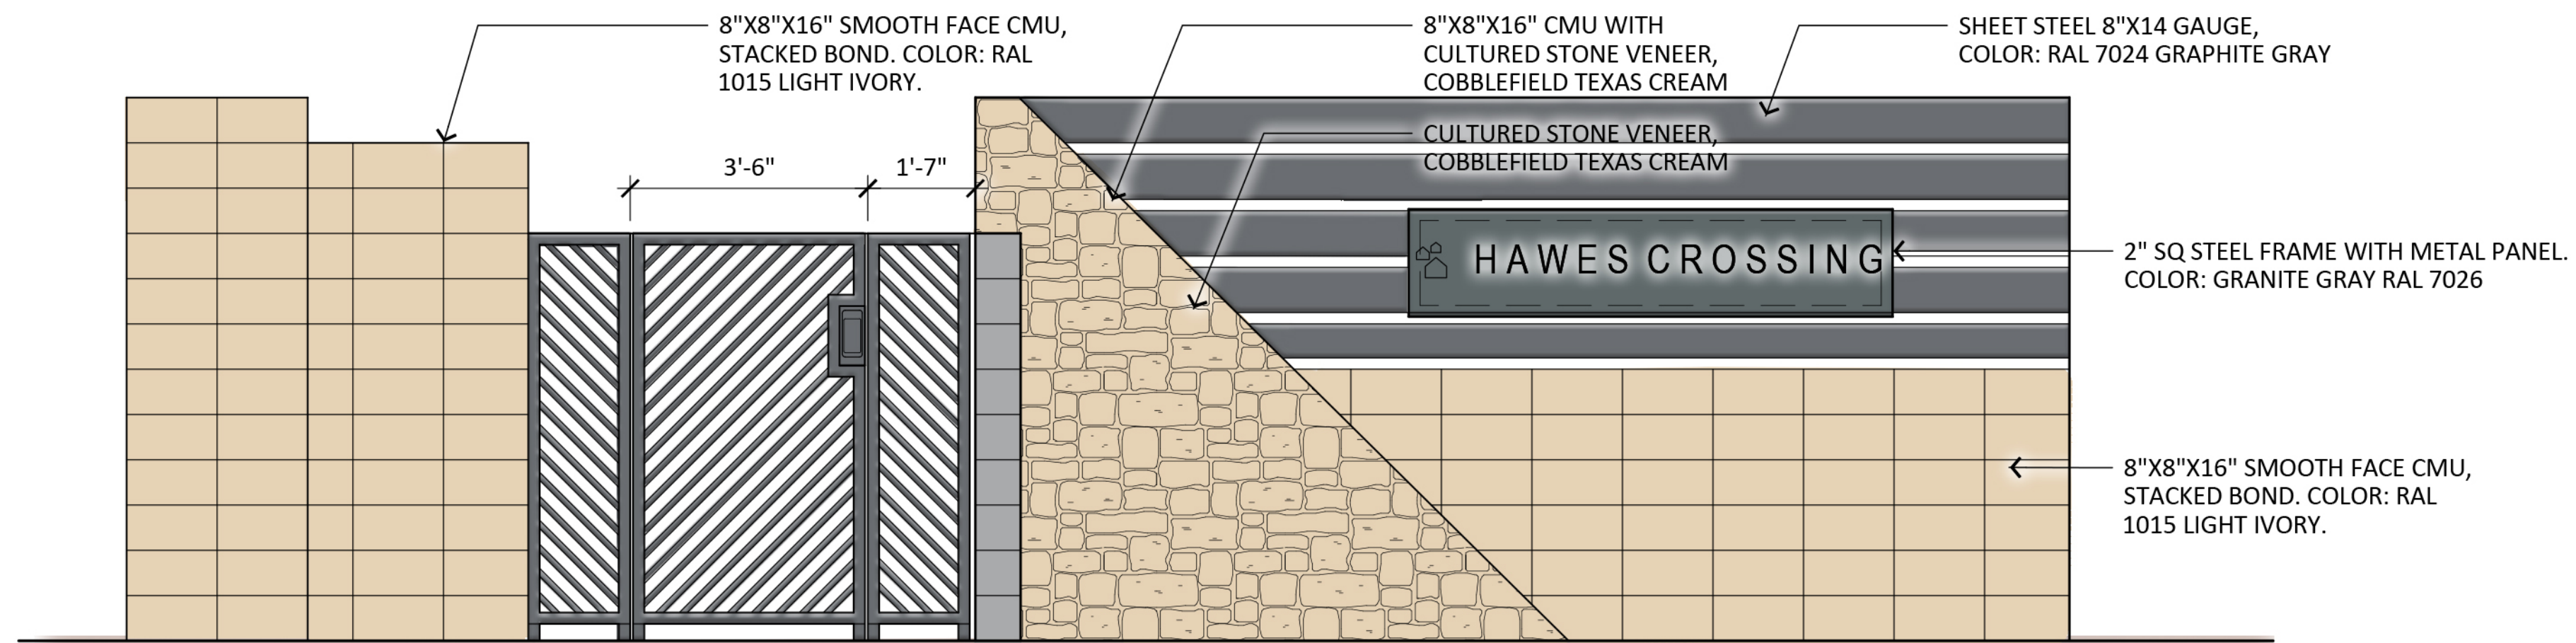


1 Northeast Monument Sign

SCALE: 1/2"=1'-0"

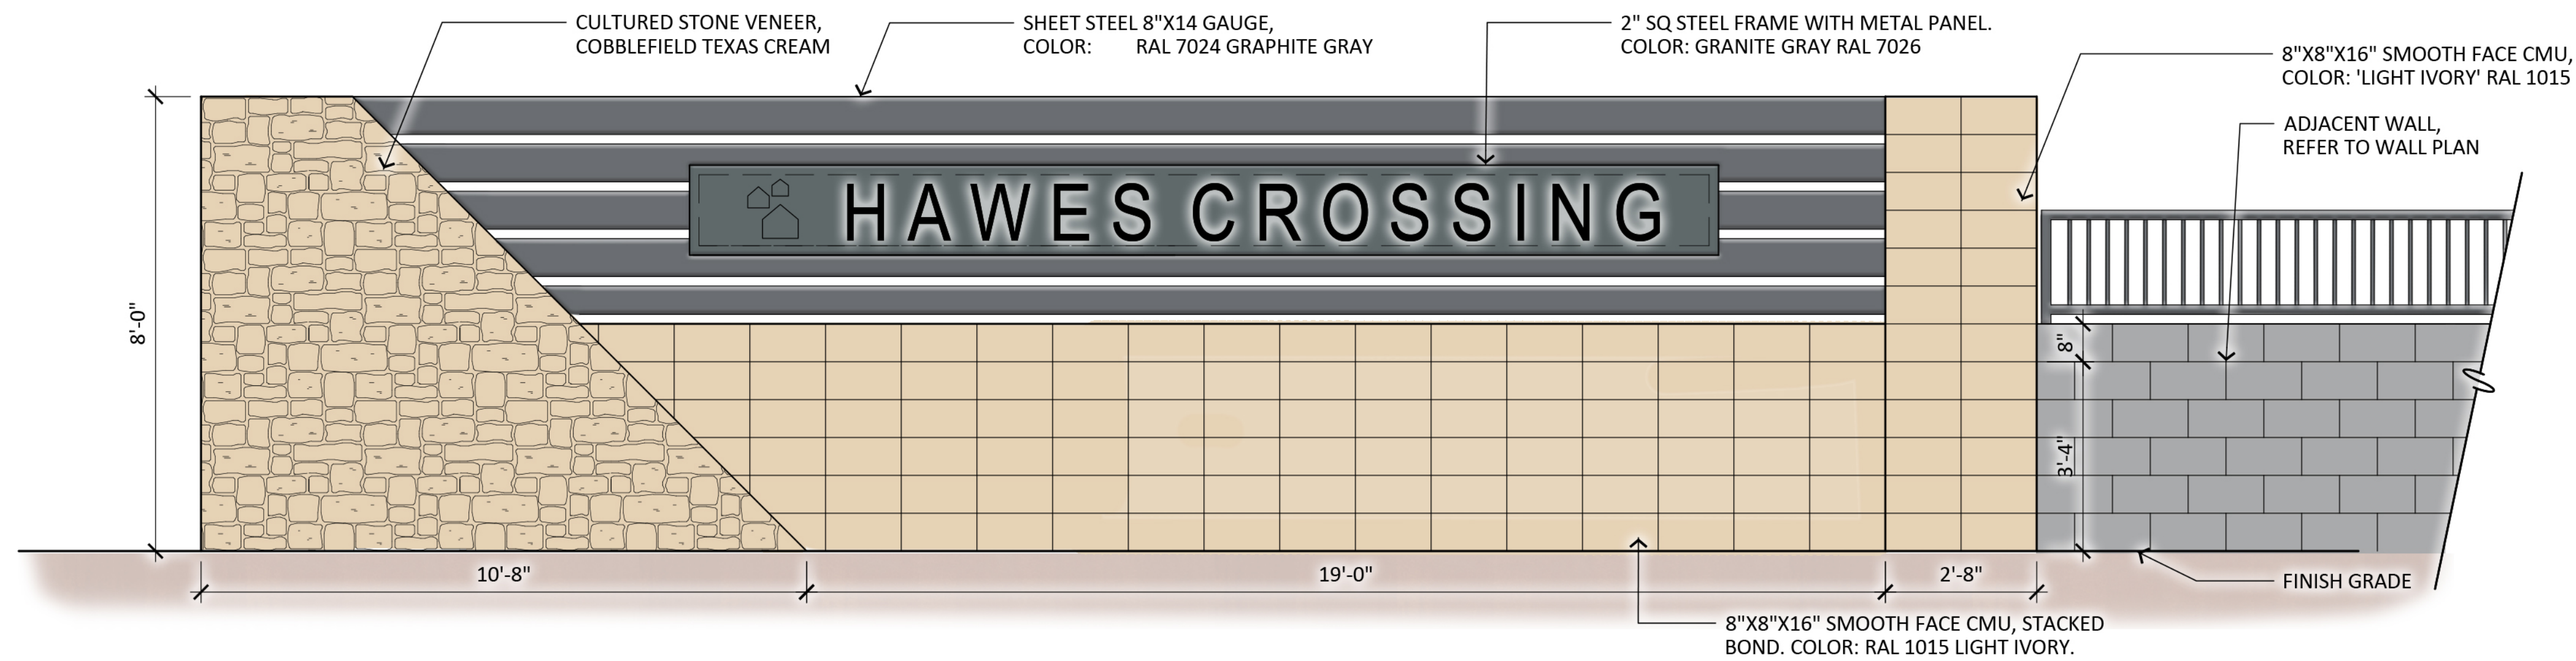


2 South Residential Monument Sign

SCALE: 1/2"=1'-0"

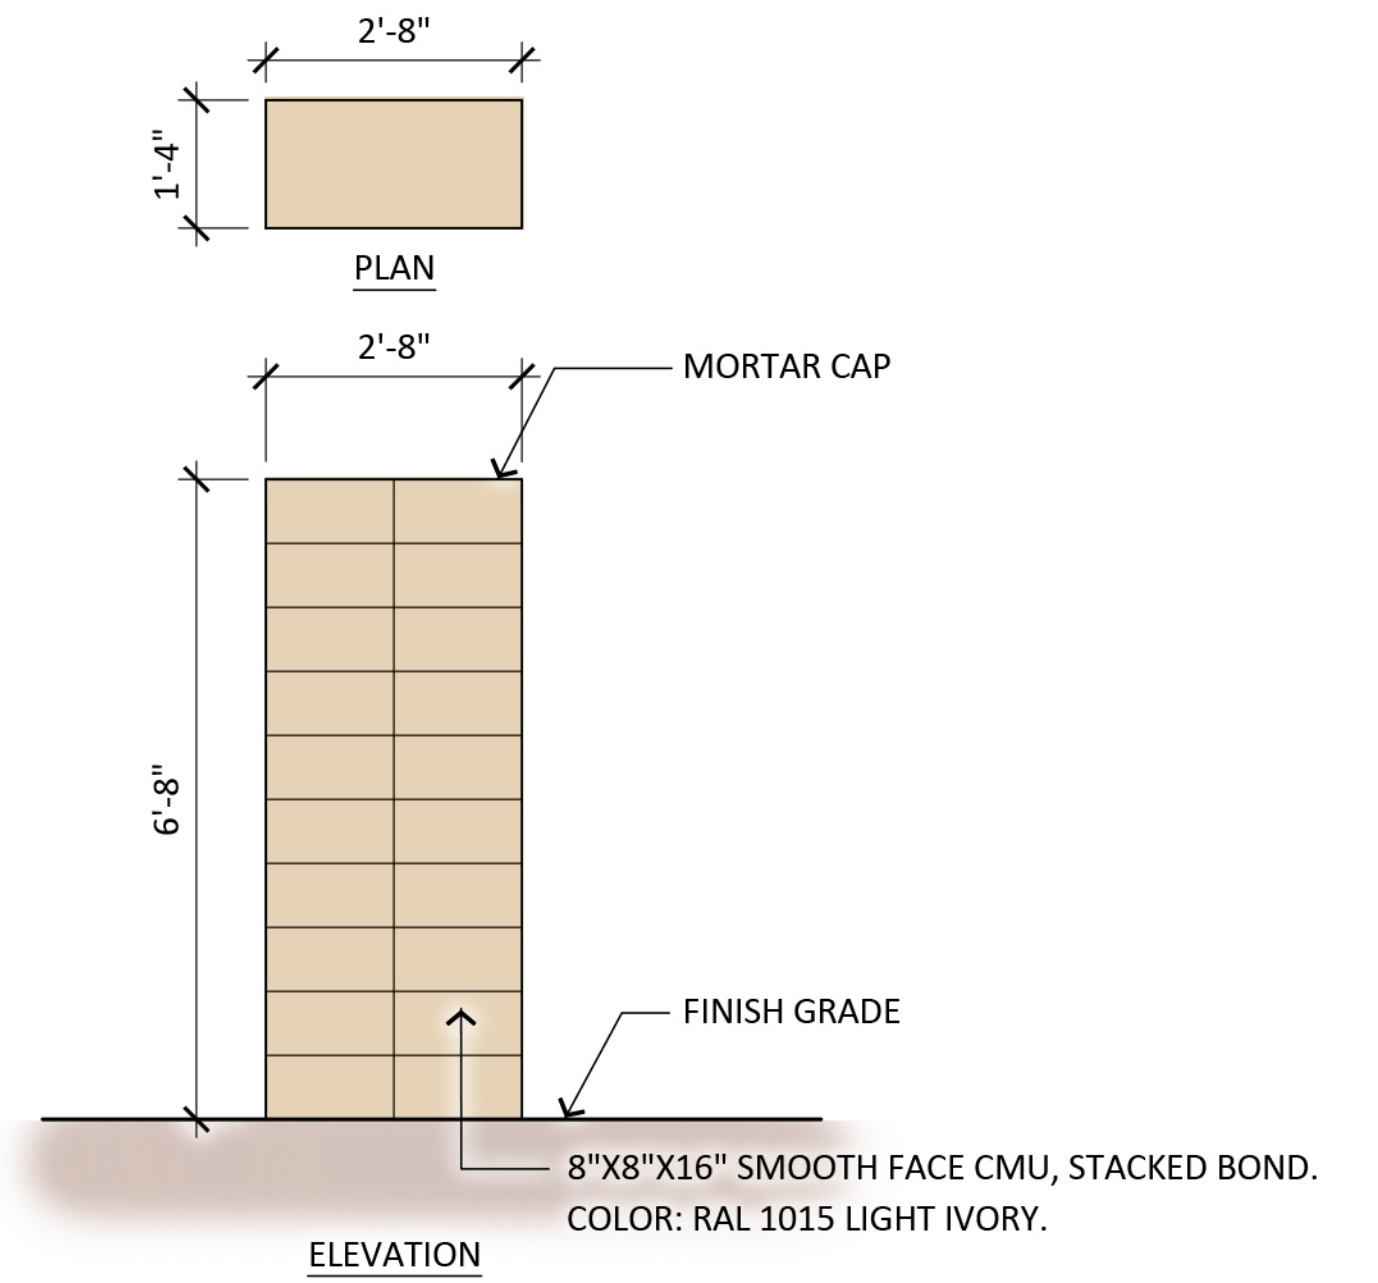


3 Theme Columns

SCALE: 1/2"=1'-0"

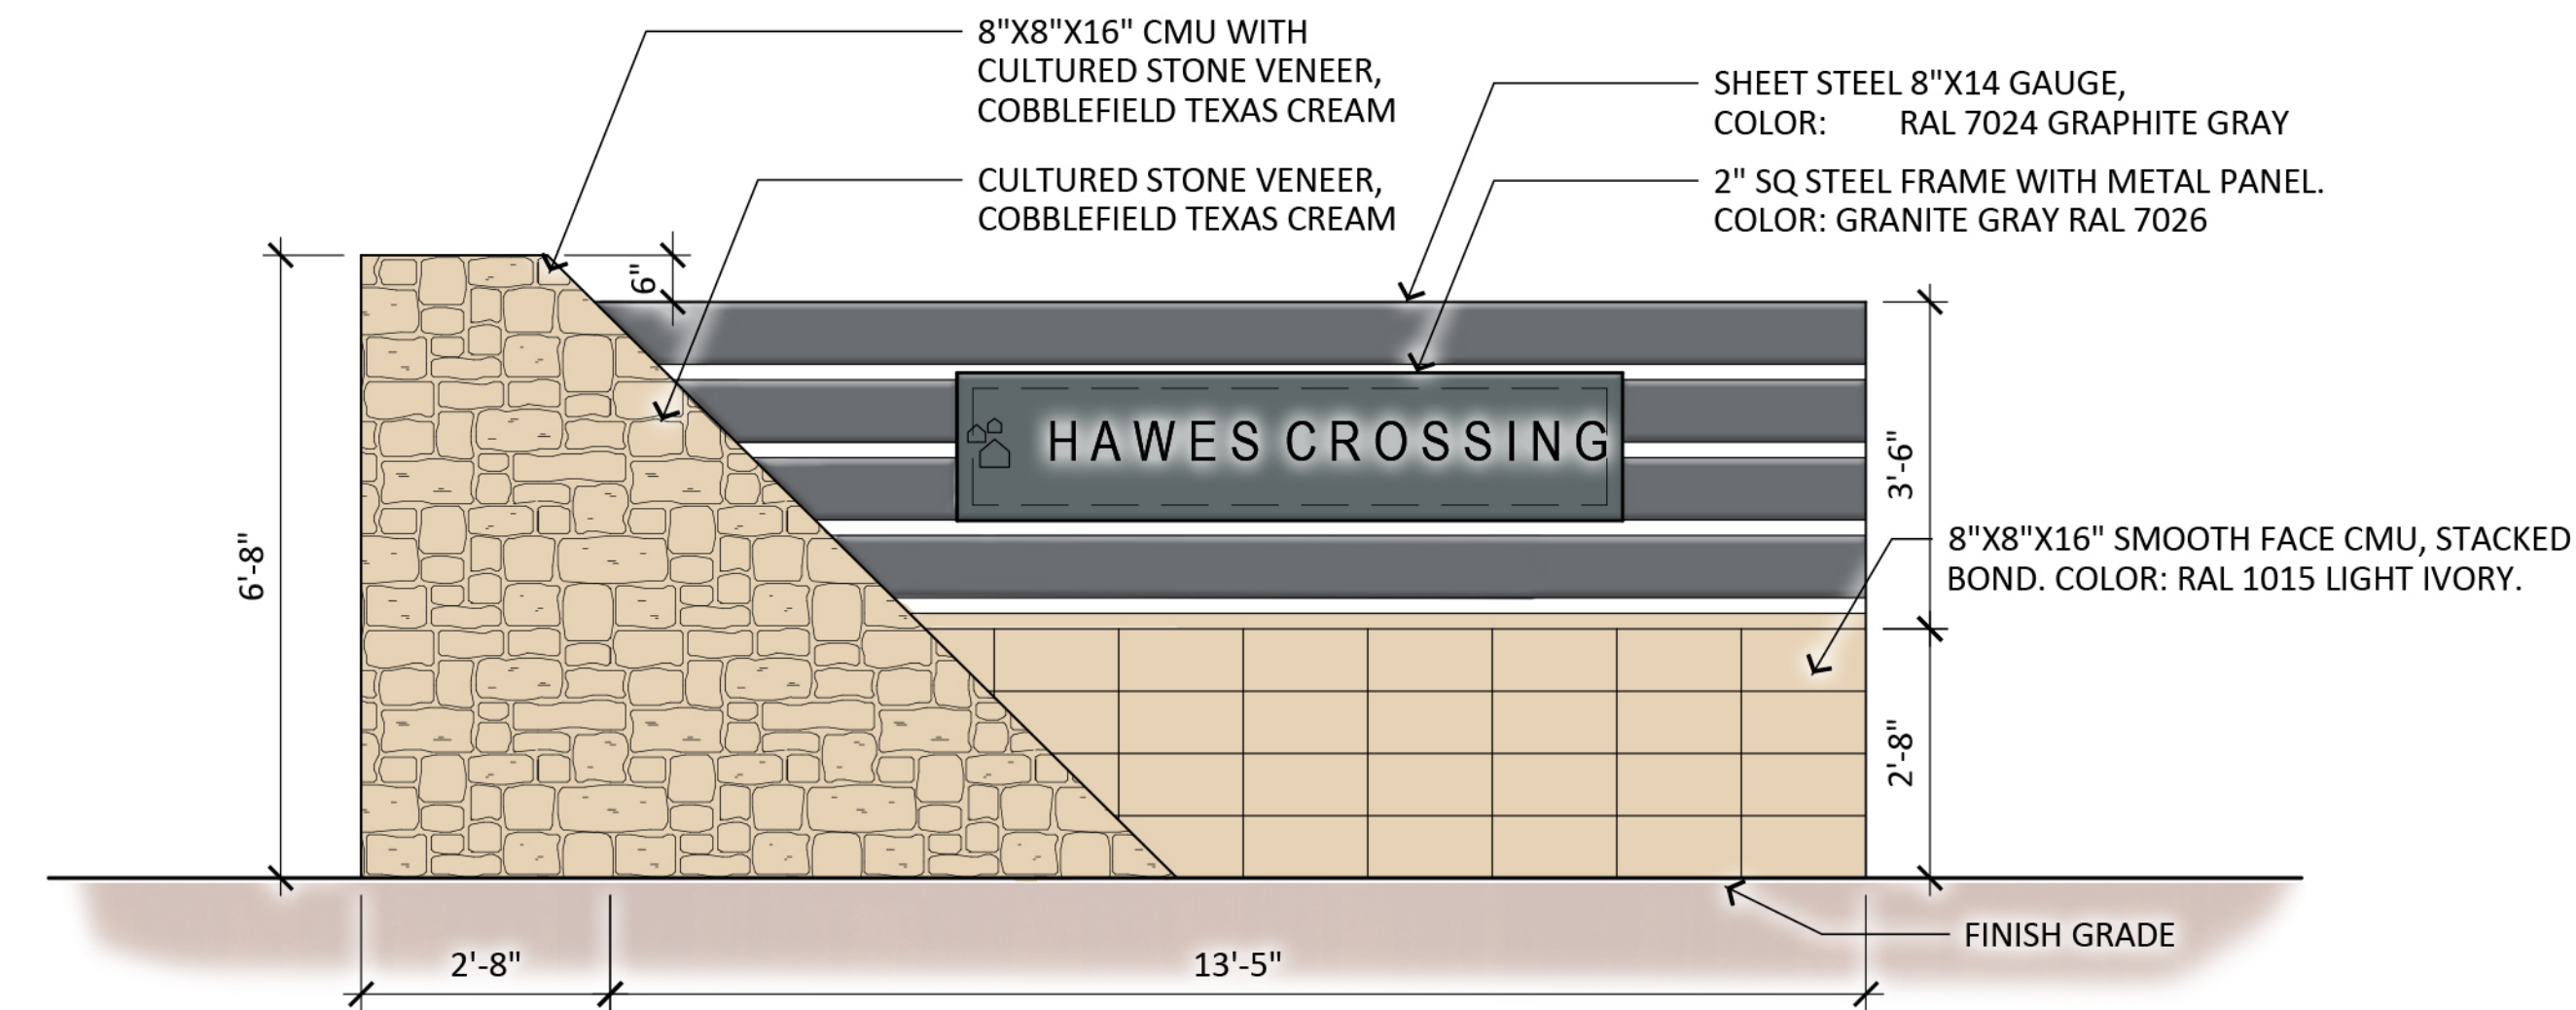


1 South Retail Monument Sign
SCALE: 1/2"=1'-0"

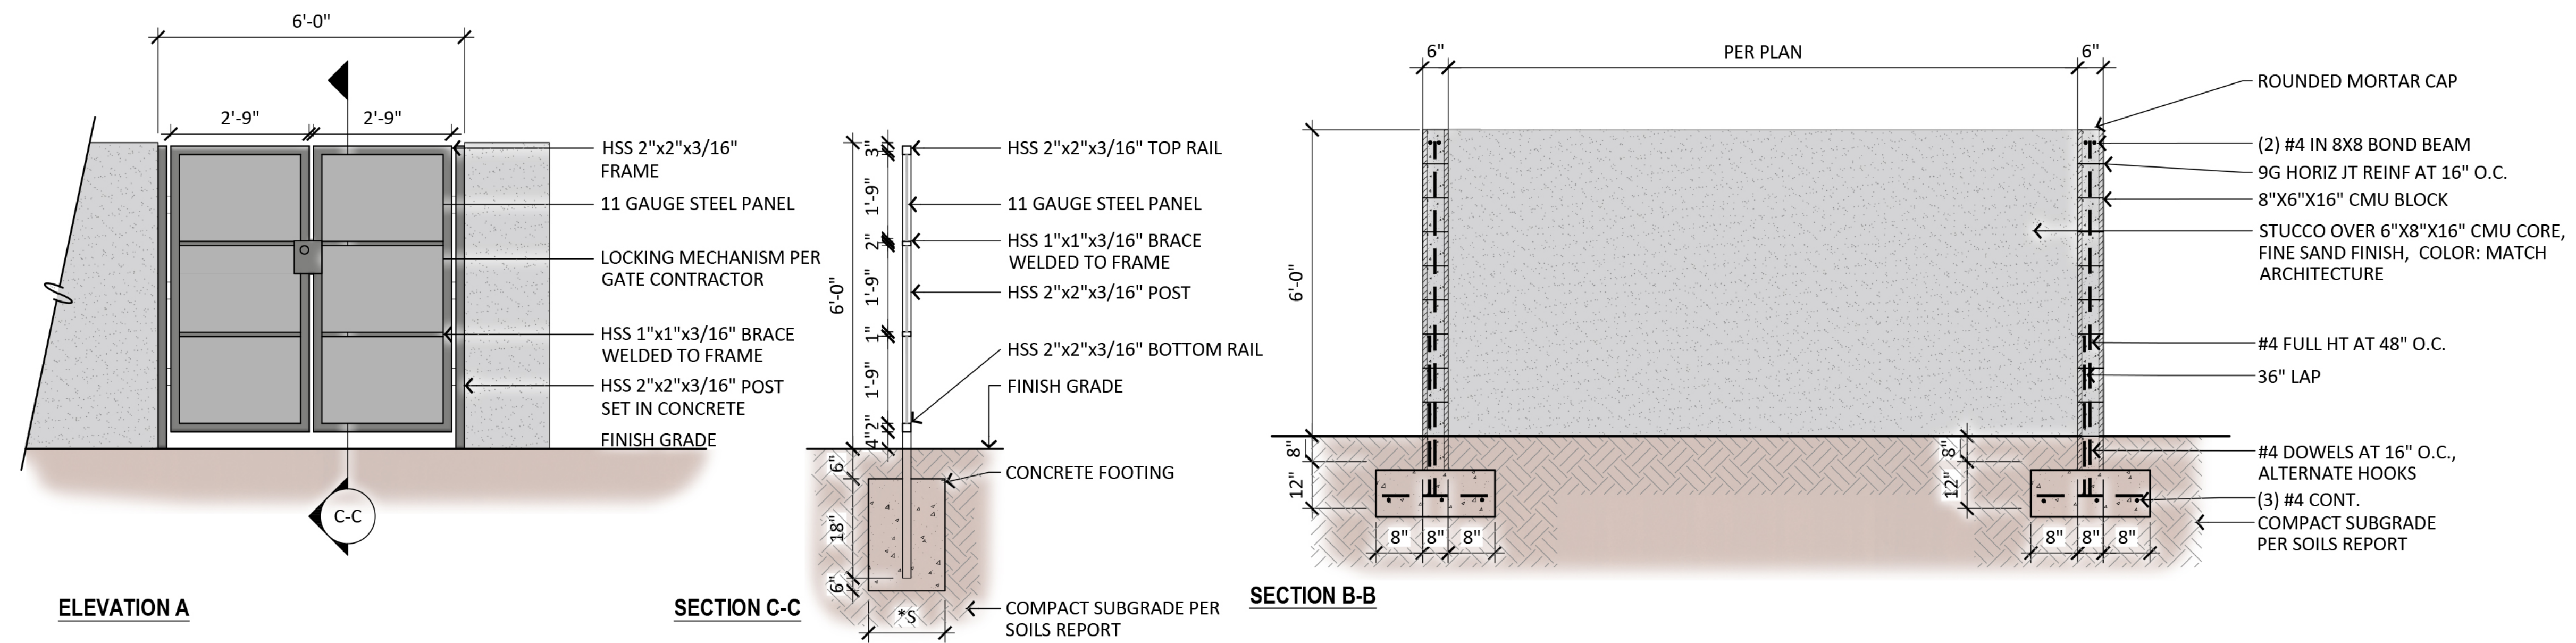

- NOTES**
- CONTRACTOR TO PROVIDE SAMPLES AND SHOP DRAWINGS OF ALL METAL WORK TO LANDSCAPE ARCHITECT FOR APPROVAL PRIOR TO FABRICATION, SUBMITTAL TO REVIEWING AGENCIES, INSTALL, & OR CONSTRUCTION.
 - GRIND ALL WELDS SMOOTH AND FREE OF BURS.
 - ALL METAL IS TO BE ELECTROSTATICALLY PAINTED, COLOR: 'GRAPHITE GREY' RAL 7024
 - NO SHARP EDGES. SHARP CORNERS SHALL BE FLATTENED SMOOTH. 1/4" RADIUS

2 Pool Equipment Room and Gate
SCALE: 1/2"=1'-0"

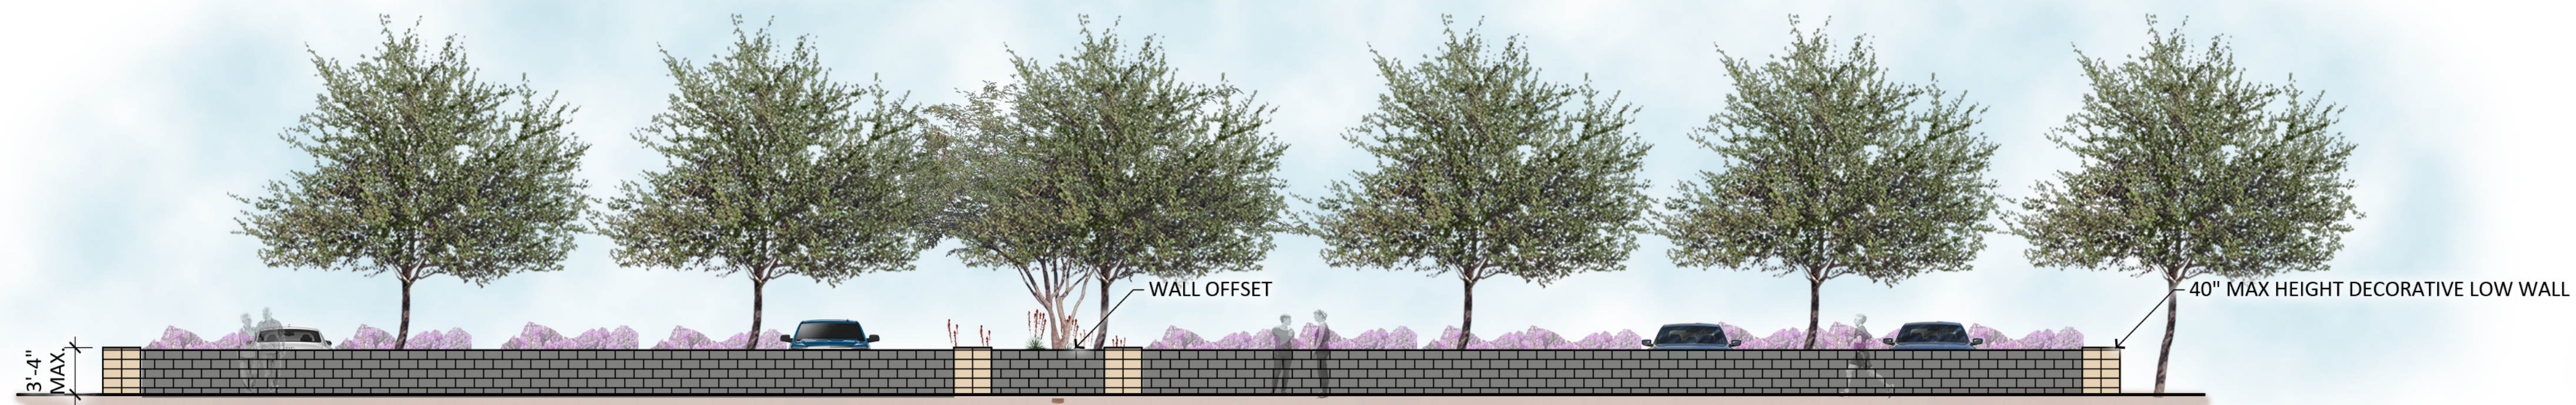

1 South Multi-Family Wall Elevation
SCALE: 1/8"=1'-0"

South Wall
Elevation

Hawes Crossing

0'
scale: 1/8" = 1'-0"

8'
16'
24'
date: 07.21.23

anderson
815 n. 1st avenue, suite 3
phoenix, az 85003