


SITE PLAN & AERIAL

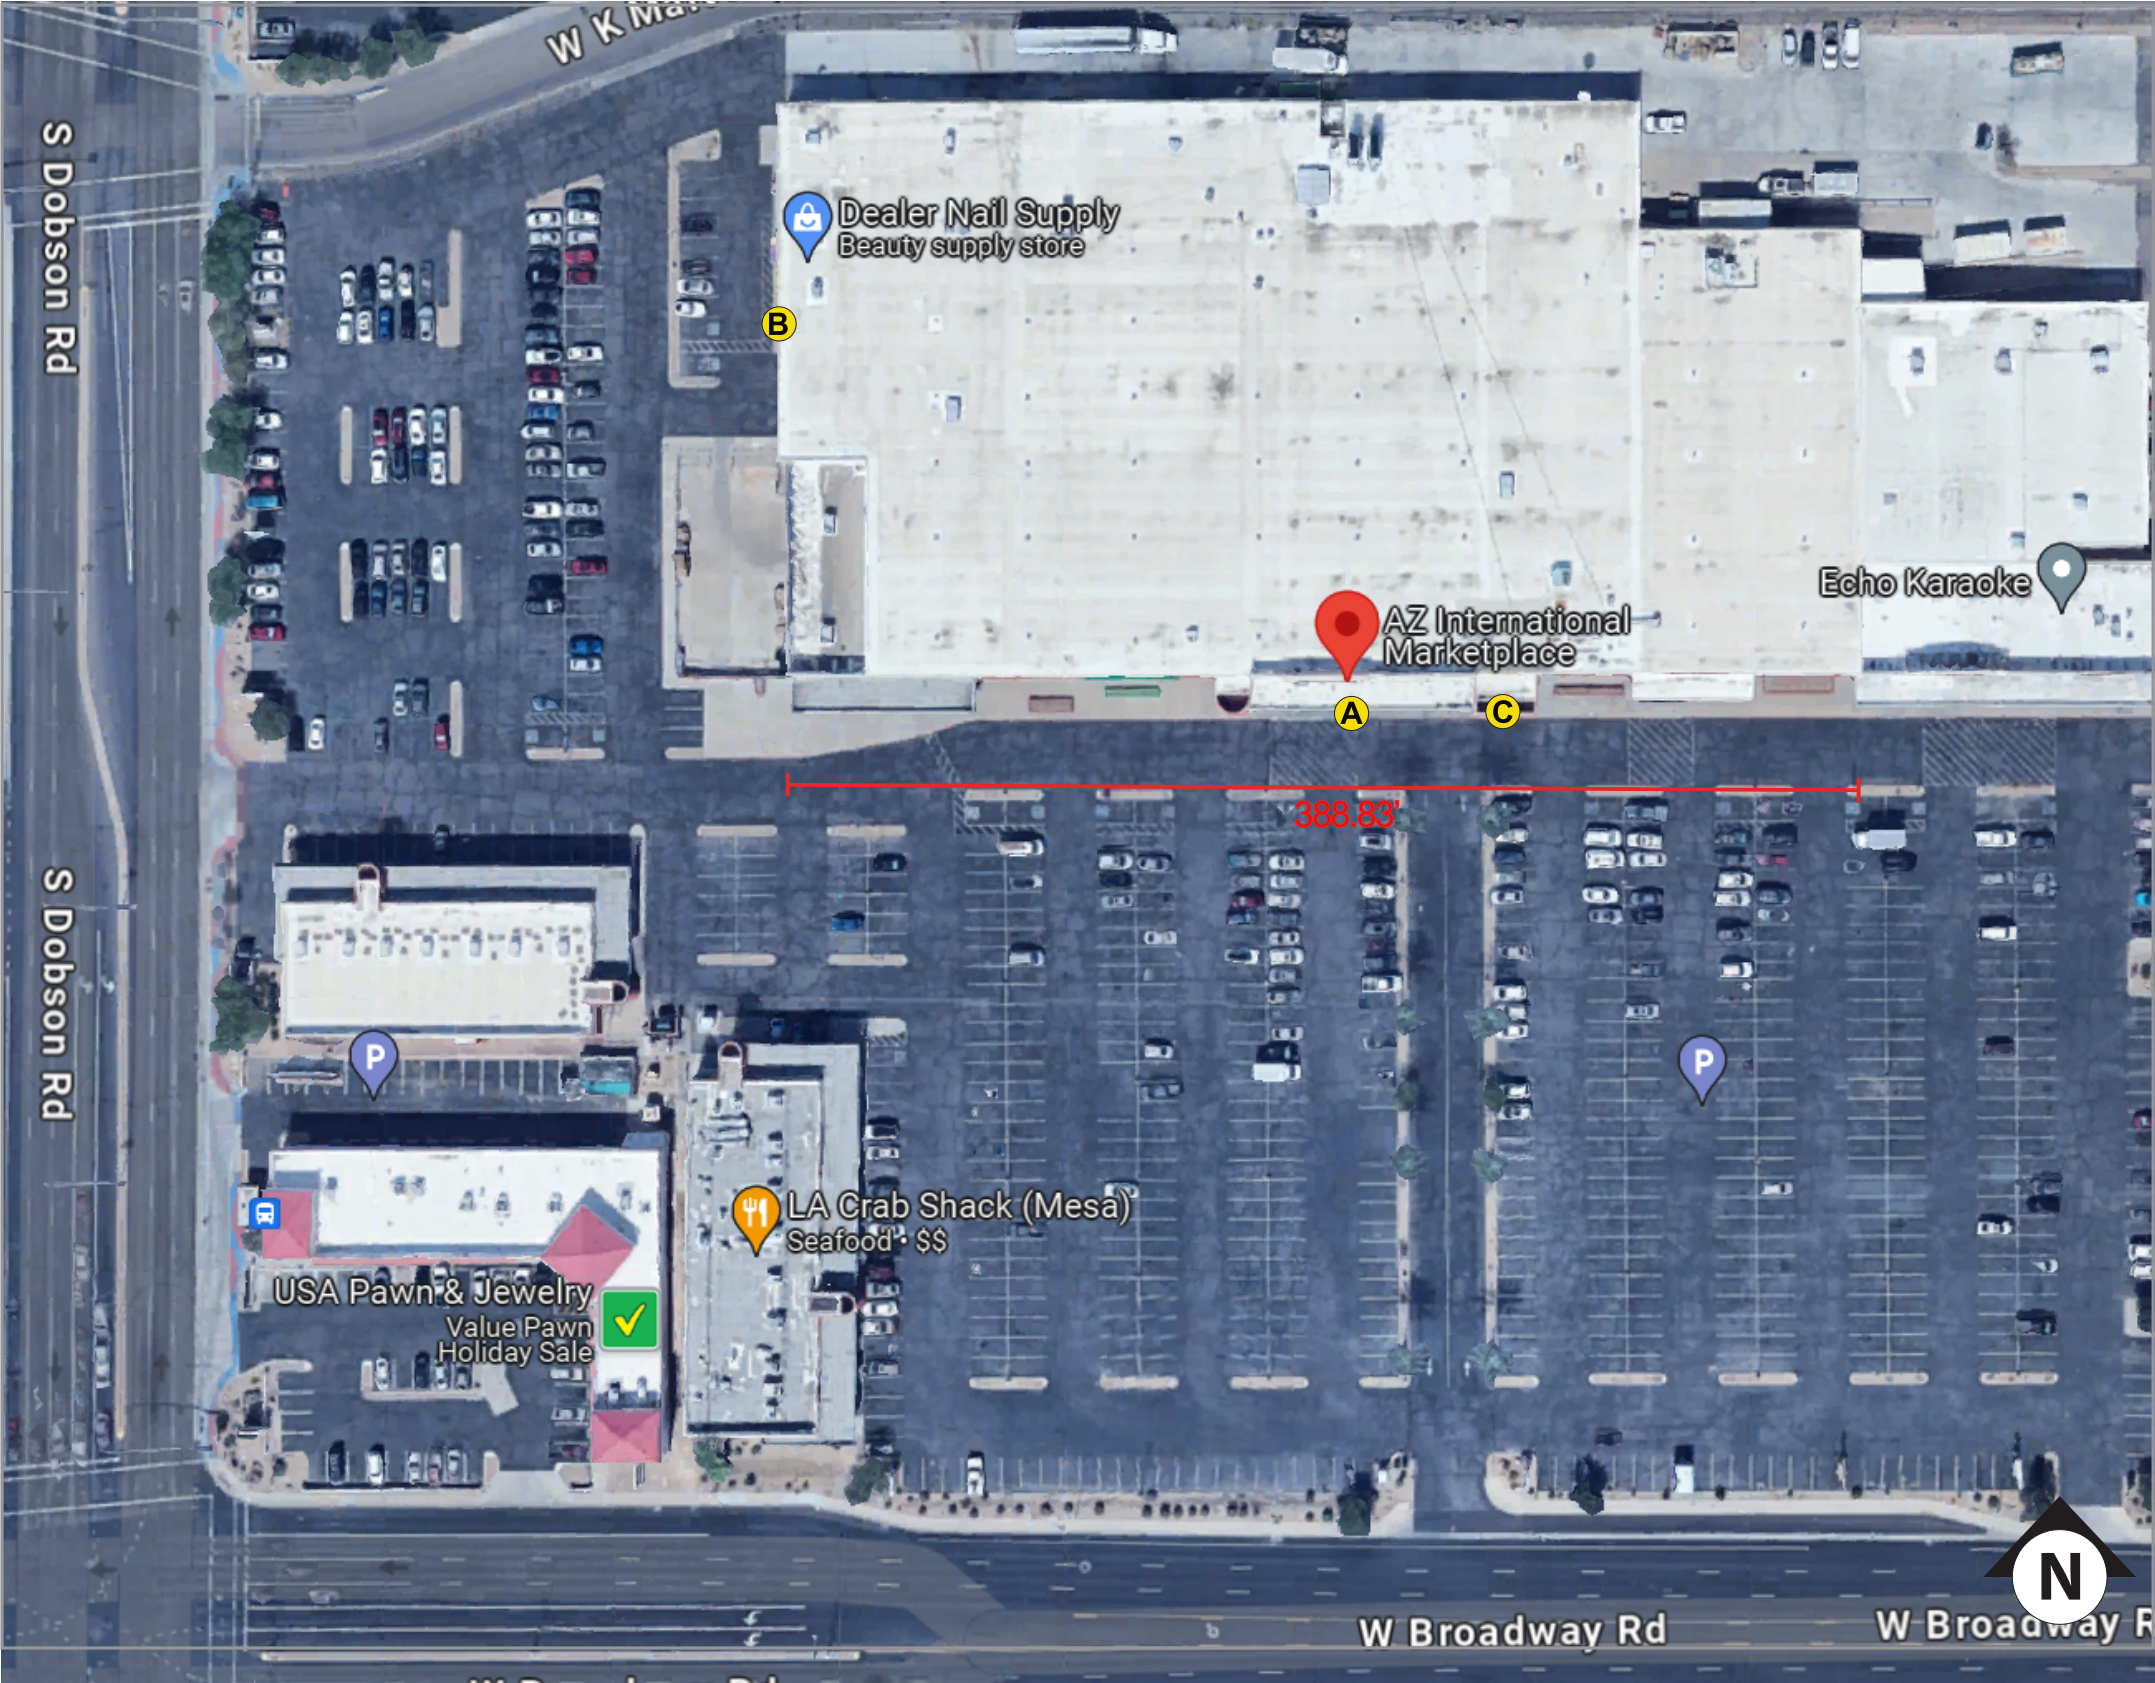

- Ⓐ Main Wall Signage (AZ INTERNATIONAL MARKETPLACE)
- Ⓑ Subordinated Wall Signage (HONG KONG GIFTS)
- Ⓒ Main Wall Signage (DEALER NAIL SUPPLY)

DEVELOPMENT INFORMATION

OCCUPANT/BUSINESS: AZ International Marketplace

ADDRESS: 1920 W Broadway Rd, Mesa, AZ 85202

PARCEL NUMBER: 134-32-001V

ZONING DISTRICT: Li

SCALE: N.T.S.

 Underwriters Laboratories Inc.® LISTED	DATE	PROJECT NAME / APPLICANT	OWNER(S) OF PREMISES	NO.	DATE	REVISION	BY	Drawn By: Thang Nguyen Tel: 480-270-4987 Email: help@winsigns.com Website: www.winsigns.com
	02/01/24	AZ INTERNATIONAL SUPERMARKET						
	BLOCK#	ADDRESS	BOROUGH OFFICIALS' SIGNATURES					
		1920 WEST BROADWAY						
LOT#	CITY / STATE							
	MESA, ARIZONA 85202							

 SIGN & AWNING