


A NORTH ELEVATION

NOT TO SCALE


MATERIAL PERCENTAGE ELEVATION CALCULATIONS	
ACM = 13,143 SF	(43 %)
CORRUGATED METAL SIDING = 542 SF	(2 %)
CONC TILT = 10,850 SF	(36 %)
CONC TILT 'BRICK STAMPED TEXTURE' = 2,786 SF	(9 %)
GLAZING = 2,995 SF	(10 %)
TOTAL AREA SF ELEVATION = 30,316 SF	

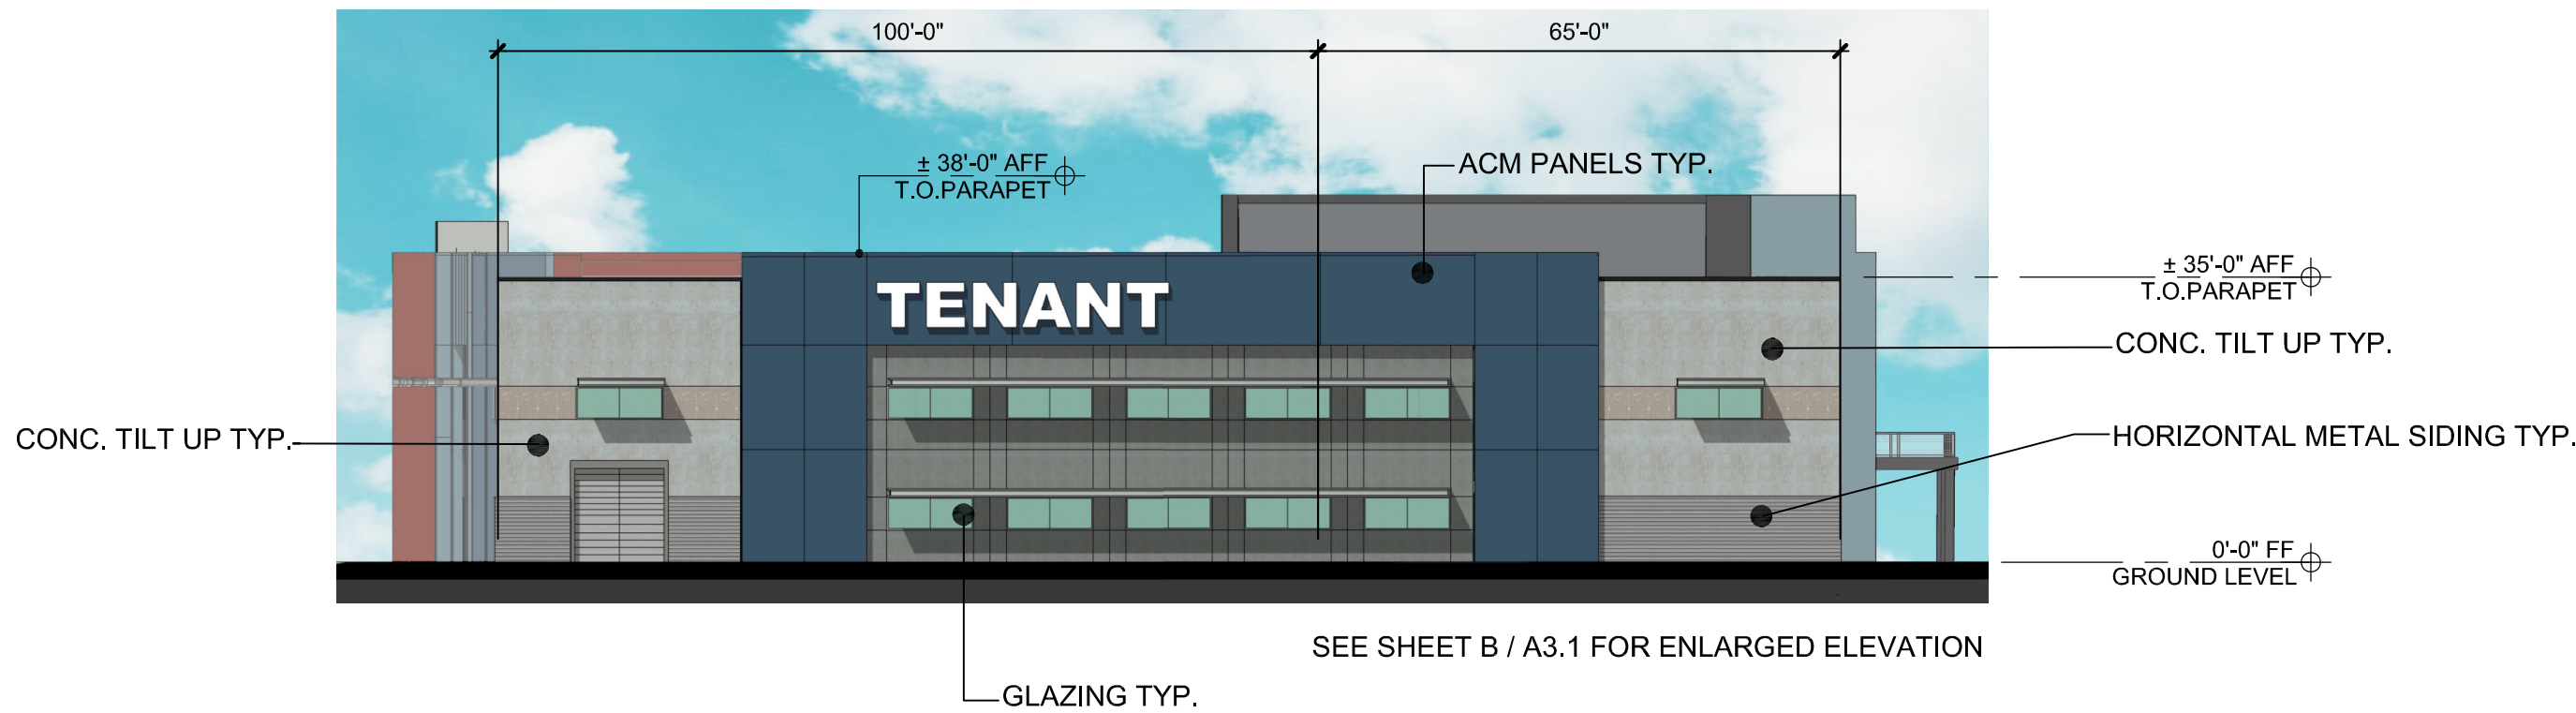

B EAST ELEVATION

NOT TO SCALE


MATERIAL PERCENTAGE ELEVATION CALCULATIONS	
ACM = 2,026 SF	(34 %)
CORRUGATED METAL SIDING = 395 SF	(7 %)
CONC TILT = 3,083 SF	(51 %)
GLAZING = 505 SF	(8 %)
TOTAL AREA SF ELEVATION = 6,009 SF	

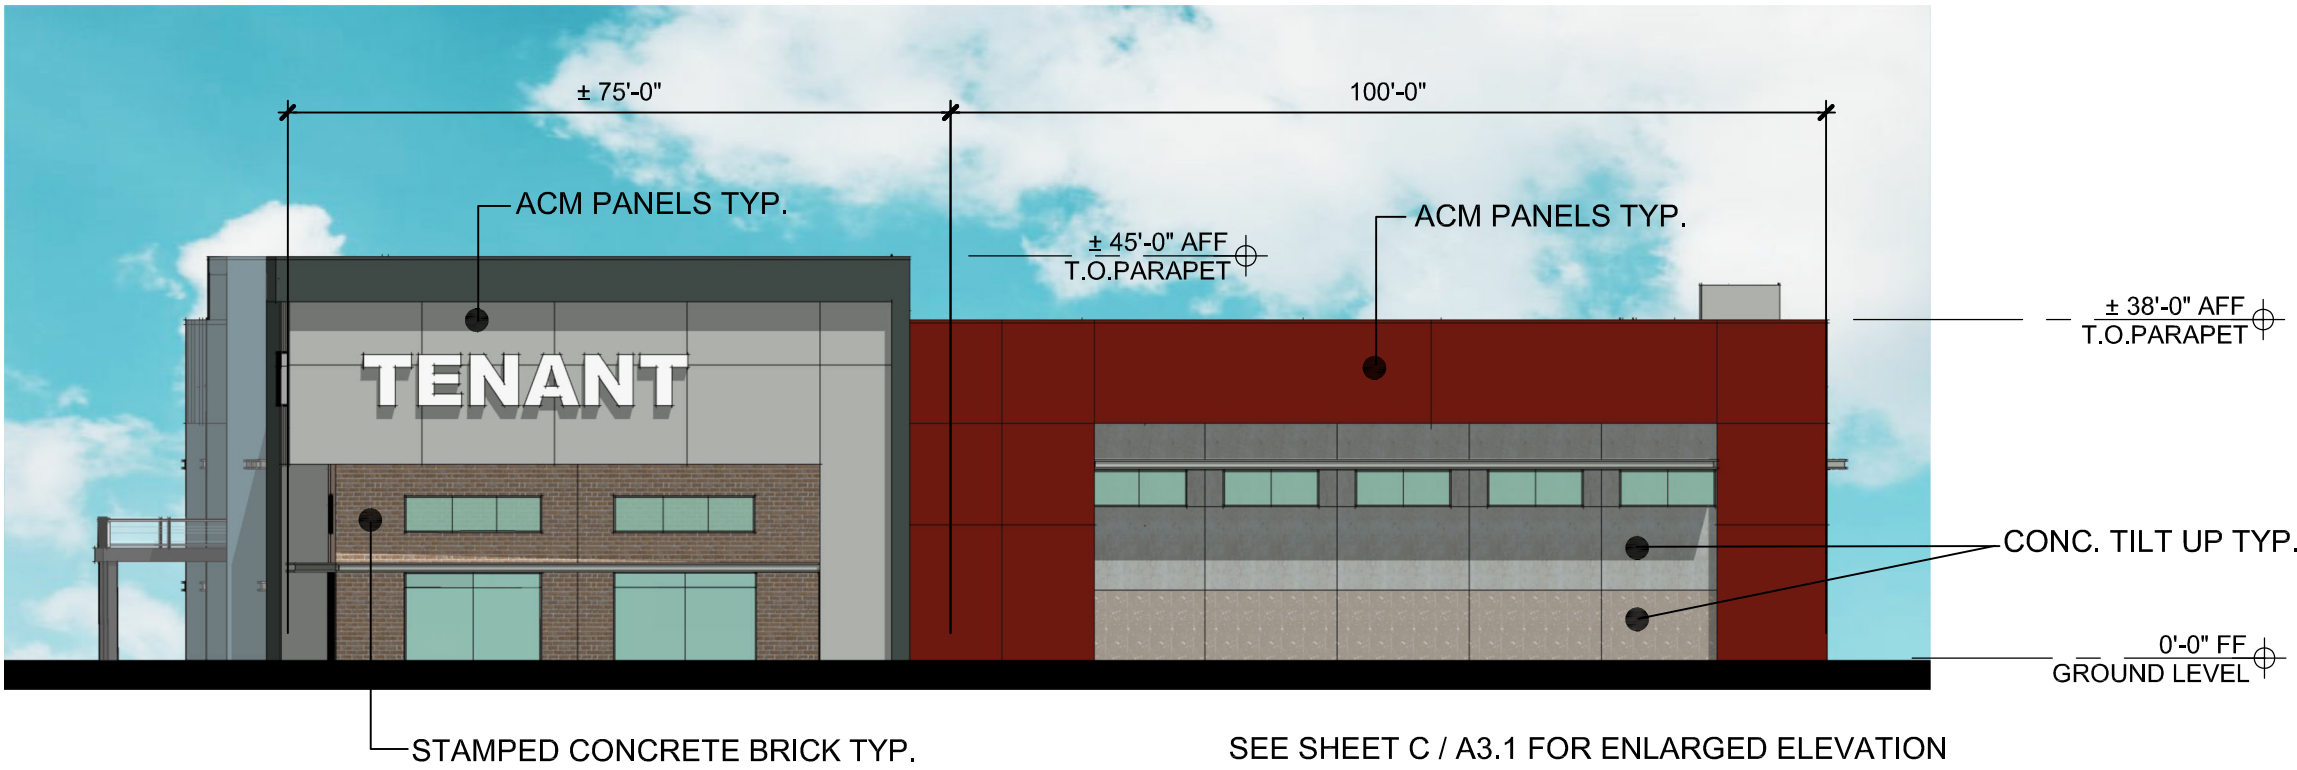

C WEST ELEVATION

NOT TO SCALE


MATERIAL PERCENTAGE ELEVATION CALCULATIONS	
ACM = 3,758 SF	(59 %)
CONC TILT 'BRICK STAMPED TEXTURE' = 860 SF	(13 %)
CONC TILT = 1,495 SF	(23 %)
GLAZING = 305 SF	(5 %)
TOTAL AREA SF ELEVATION = 6,418 SF	

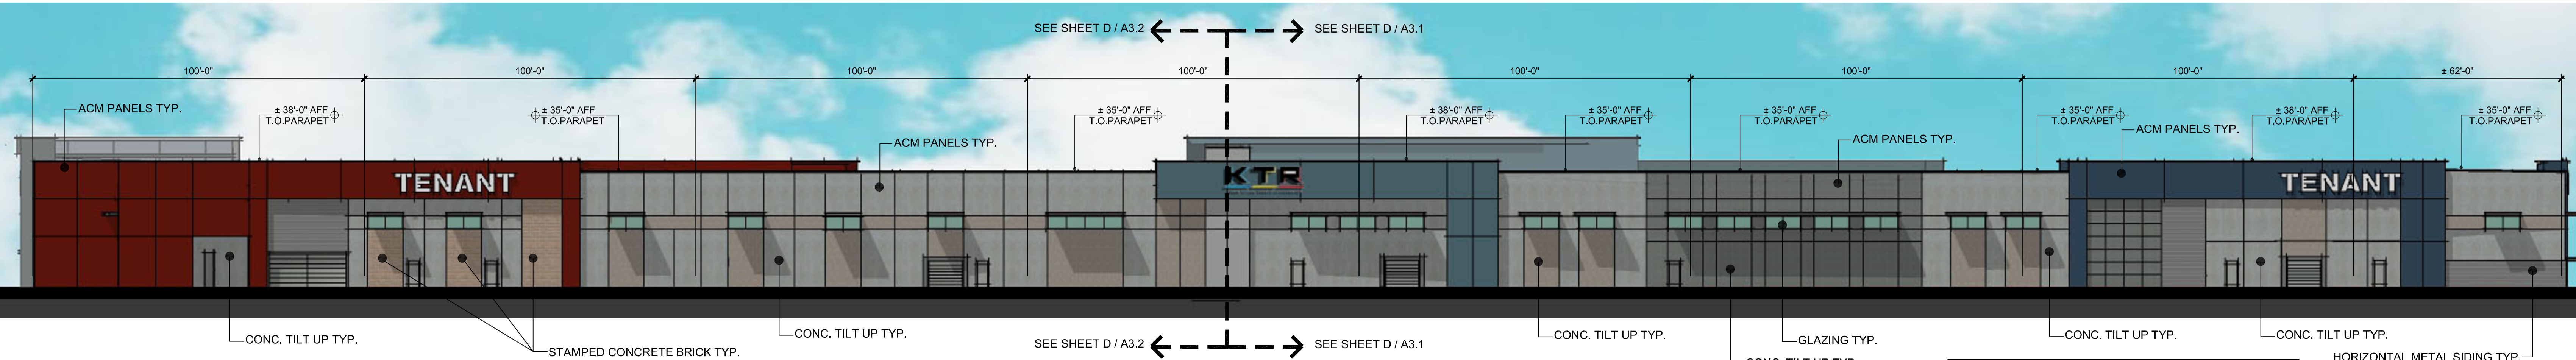


D SOUTH ELEVATION

NOT TO SCALE


MATERIAL PERCENTAGE ELEVATION CALCULATIONS	
ACM = 10,742 SF	(39 %)
CORRUGATED METAL SIDING = 1,039 SF	(4 %)
CONC TILT = 14,400 SF	(52 %)
CONC TILT 'BRICK STAMPED TEXTURE' = 688 SF	(2 %)
GLAZING = 760 SF	(3 %)
TOTAL AREA SF ELEVATION = 27,629 SF	

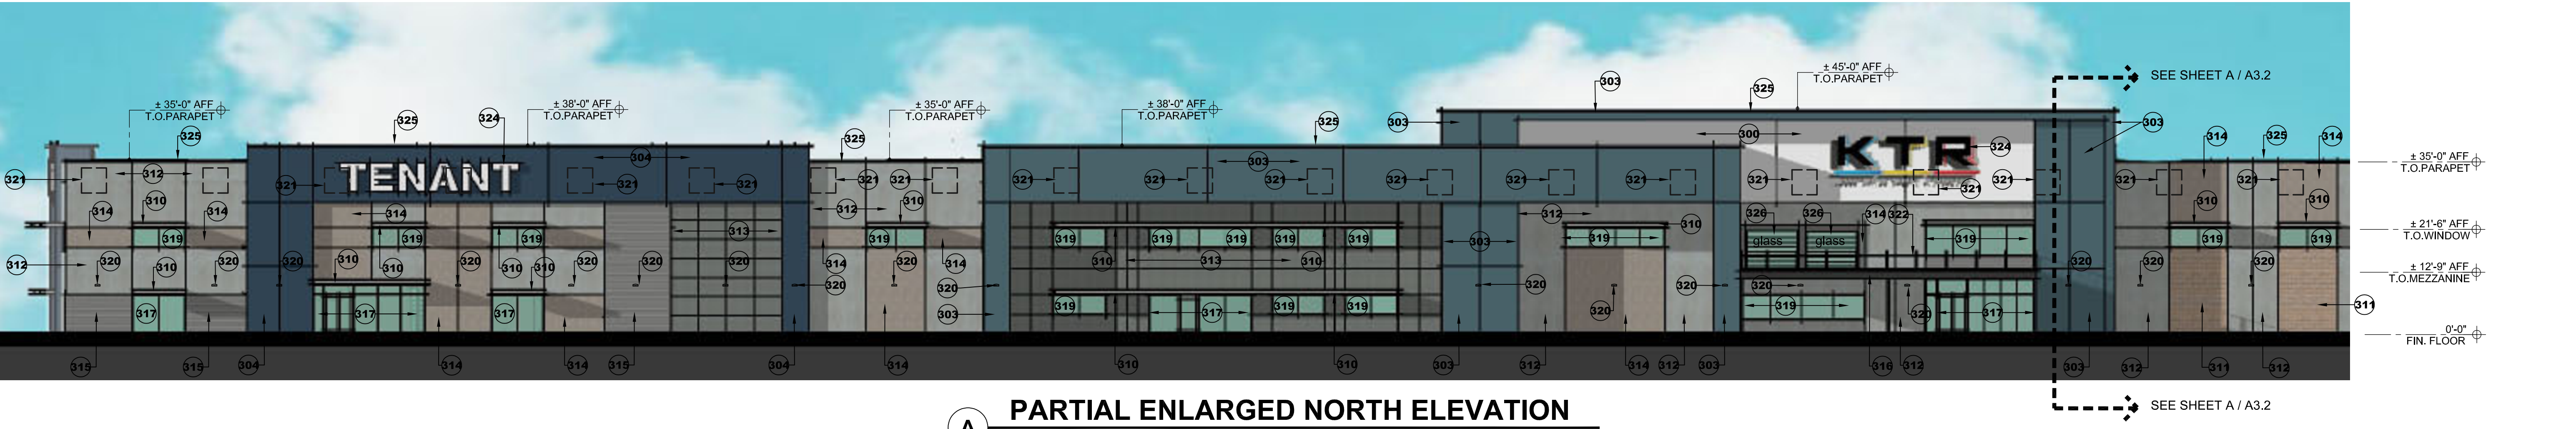


A PARTIAL ENLARGED NORTH ELEVATION
SCALE: 1/16" = 1'-0"

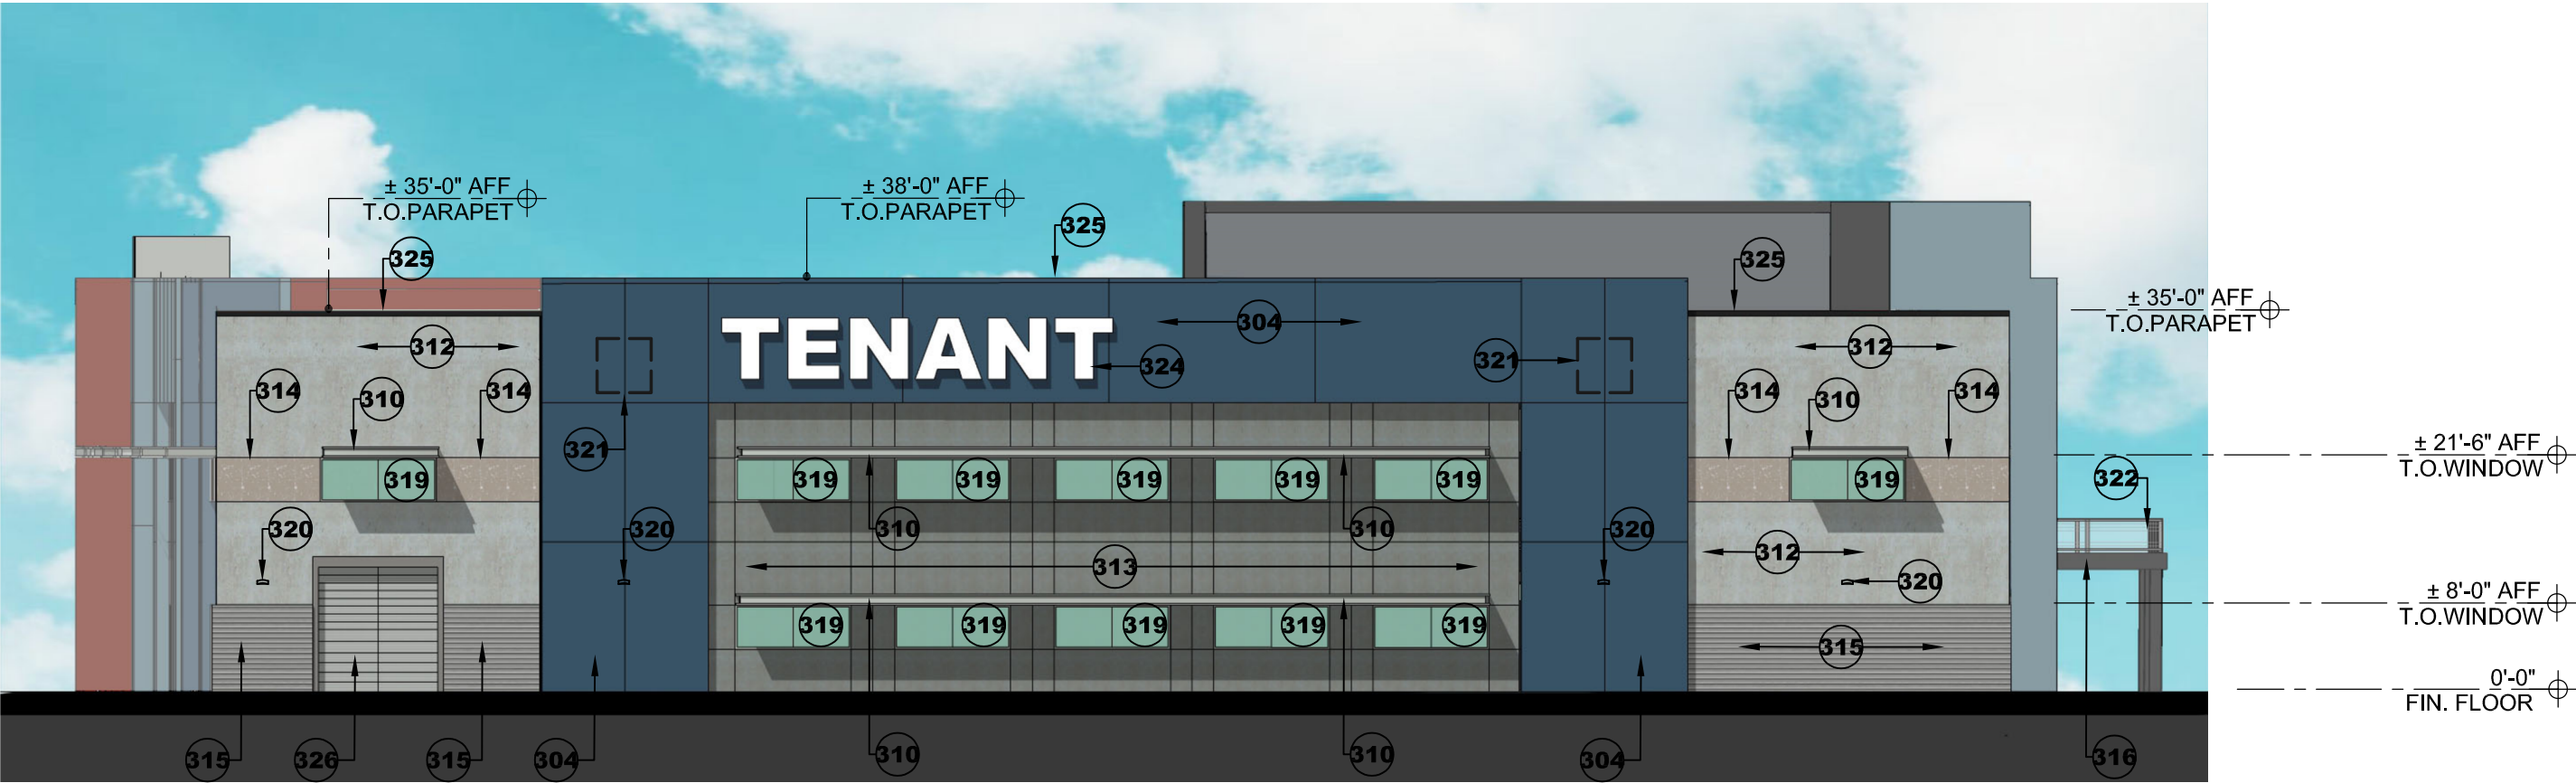

B ENLARGED EAST ELEVATION
SCALE: 1/16" = 1'-0"

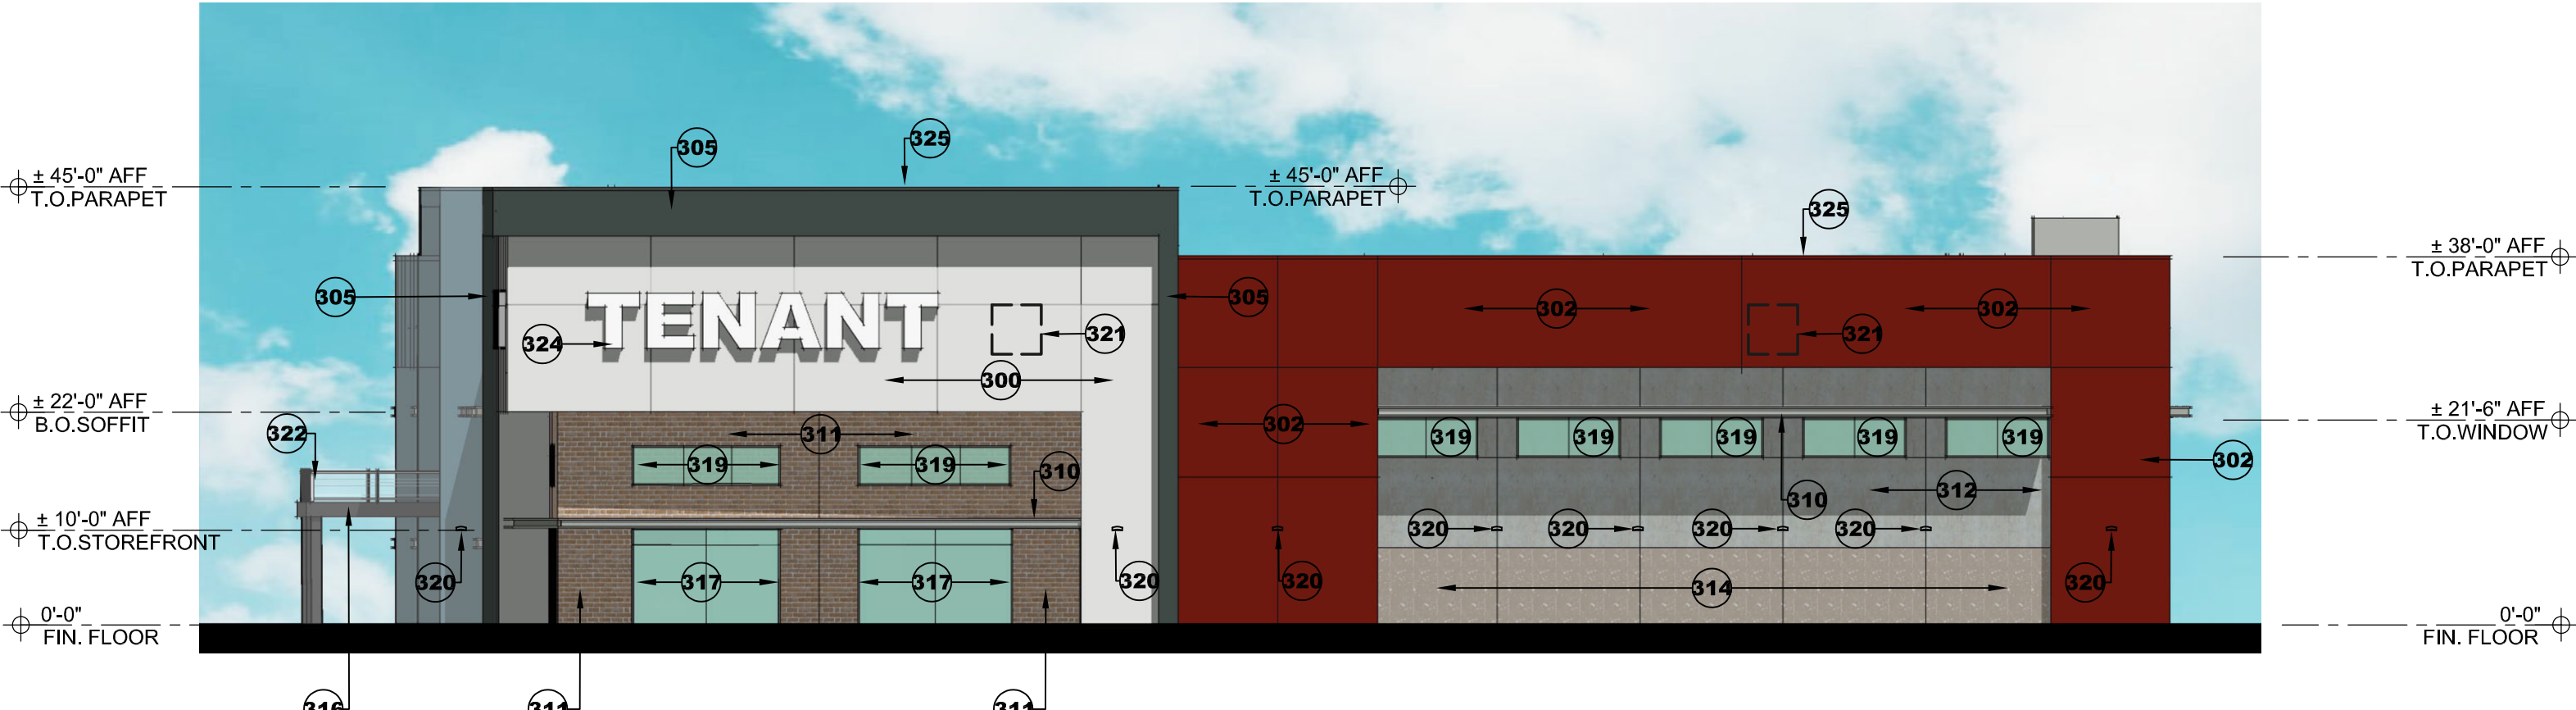



C ENLARGED WEST ELEVATION
SCALE: 1/16" = 1'-0"

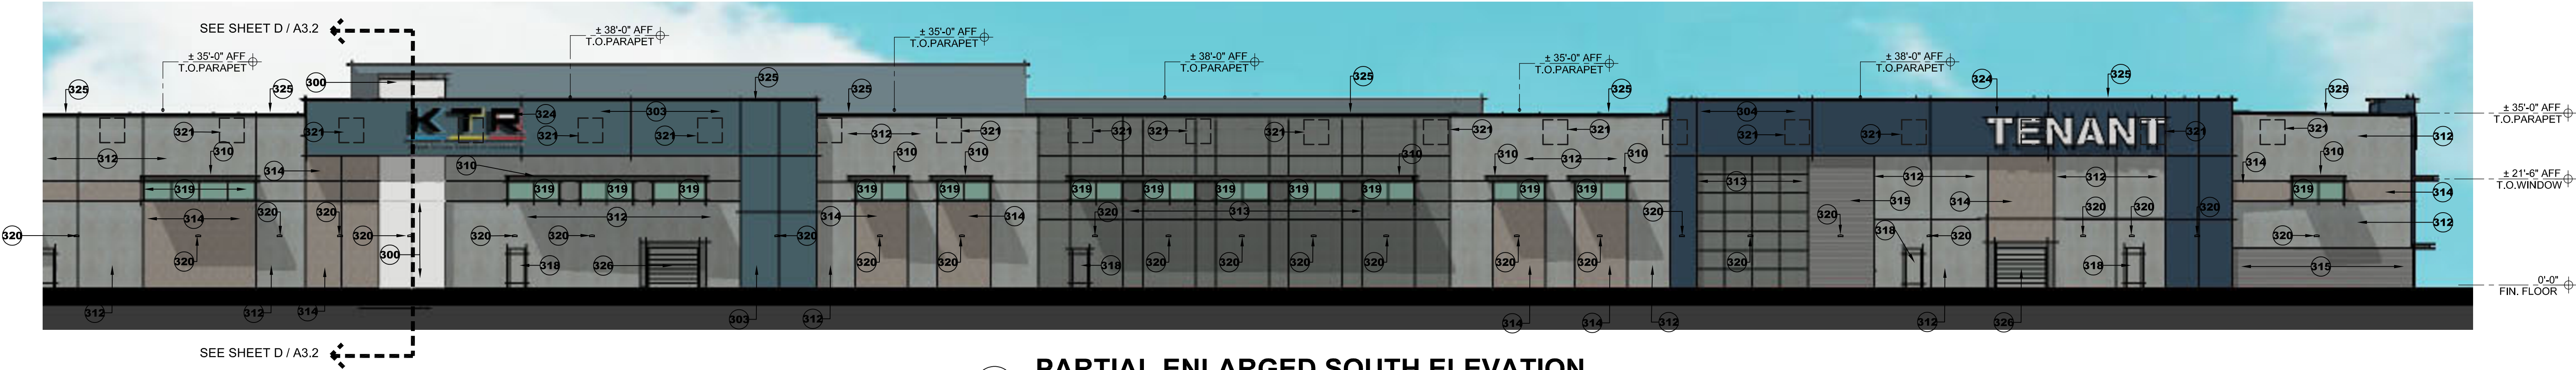

D PARTIAL ENLARGED SOUTH ELEVATION
SCALE: 1/16" = 1'-0"

EXTERIOR ELEVATION KEYNOTES (SOME KEYNOTES LISTED HERE MAY NOT APPLY TO THIS SPECIFIC SHEET)											
609	STERRACORE METAL COMPOSITE PANELS MANUFACTURER: ATAS INTERNATIONAL, INC. COLOR: ASCOT WHITE (10)	608	STERRACORE METAL COMPOSITE PANELS MANUFACTURER: ATAS INTERNATIONAL, INC. COLOR: CHARCOAL GREY (62)	619	CONCRETE TILT-UP PANELS TEXTURE: SMOOTH PAINT COLOR: DUNN EDWARDS: "ICE GRAY" - DEC 790 APPLICATION: MAIN EXTERIOR WALLS, SEE EXTERIOR ELEVATIONS FOR LOCATIONS.	614	CONCRETE TILT-UP PANELS TEXTURE: SMOOTH PAINT COLOR: DUNN EDWARDS: "CRUSHED STONE" - DE6067 APPLICATION: ACCENT EXTERIOR WALLS, SEE EXTERIOR ELEVATIONS FOR LOCATIONS.	610	STEEL BEAM SHADE STRUCTURE AT MEZZANINE PAINT TO MATCH: FADE TO BLACK (DET 629) BY DUNN EDWARDS.	622	42" AFF GUARDRAIL, STAINLESS STEEL CABLE RAILING SYSTEM TYPICAL.
620	STERRACORE METAL COMPOSITE PANELS MANUFACTURER: ATAS INTERNATIONAL, INC. COLOR: REDWOOD (07)	618	POWDER-COATED STEEL FRAME CANOPY SYSTEM MANUFACTURER: T.B.D. PAINT COLOR: DUNN EDWARDS: "DECEMBER SKY" - DE 6352	613	CONCRETE TILT-UP PANELS TEXTURE: SMOOTH PAINT COLOR: DUNN EDWARDS: "FORMAL GRAY" - DE6382 APPLICATION: ACCENT EXTERIOR WALLS, SEE EXTERIOR ELEVATIONS FOR LOCATIONS.	619	HORIZONTAL CORRUGATED METAL SIDING MANUFACTURER: ATAS INTERNATIONAL, INC. STYLE: METAFOR CONCEALED FASTENERS TEXTURE: SMOOTH COLOR: TITANIUM (35) FINISH	617	ALUMINUM STOREFRONT DOOR / WINDOW SYSTEM (CLEAR ANODIZED FINISH)	623	SERVICE ELECTRIC SECTION (SES) RECESSED INTO BUILDING, DOOR / GATES TO BE PAINTED COLOR TO MATCH ADJACENT WALL.
608	STERRACORE METAL COMPOSITE PANELS MANUFACTURER: ATAS INTERNATIONAL, INC. COLOR: SLATE BLUE (21)	611	CONCRETE TILT-UP PANELS ('STAMPED BRICK') BRICK FORM LINER APPLICATION. MANUFACTURER: SPEC FORM LINERS PATTERN: STANDARD SPEC SMOOTH BRICK #1303 PAINT COLOR: DUNN EDWARDS: "COLORADO TRAIL" - DE6117 LOCATION: SEE EXTERIOR ELEVATIONS FOR LOCATIONS.					616	HOLLOW METAL DOOR AND FRAME - PAINT TO MATCH ADJACENT ASSOCIATED WALL COLOR.	624	POTENTIAL SIGNAGE LOCATION: EXACT LOCATION TO BE DETERMINED; REQUIRES A SEPARATE SUBMITTAL.
624	STERRACORE METAL COMPOSITE PANELS MANUFACTURER: ATAS INTERNATIONAL, INC. COLOR: REGAL BLUE (18)							618	INSULATED GLASS WINDOWS (TEMPERED); CLEAR ANODIZED ALUMINUM FRAME	625	METAL COPING CAP; TO MATCH ADJACENT SIDING MATERIAL FINISH
								626	WALL PACK LIGHT, SEE CUT SHEETS, MOUNT CENTERLINE OF FIXTURE AT 10'-0" AFF.	629	OVERHEAD GARAGE DOOR; PAINT TO MATCH ADJACENT SIDING MATERIAL
								621	MECHANICAL ROOF-TOP UNIT - SCREENED BY PARAPET; EXACT LOCATION TO BE DETERMINED	627	TRANSFORMER; SEE SITE PLAN

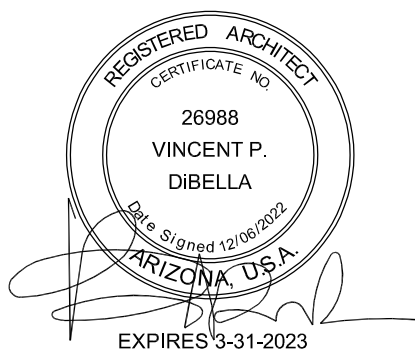

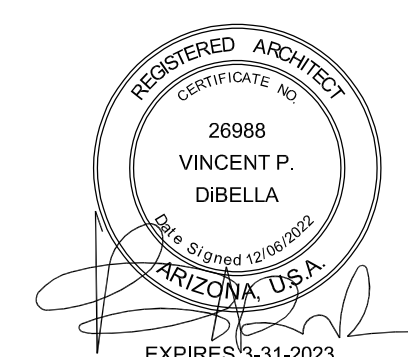

A3.2
12.07.2022