


Map of Existing Signage - Mesa Spirit RV Resort



A Existing University Signage, *Quantity 2*

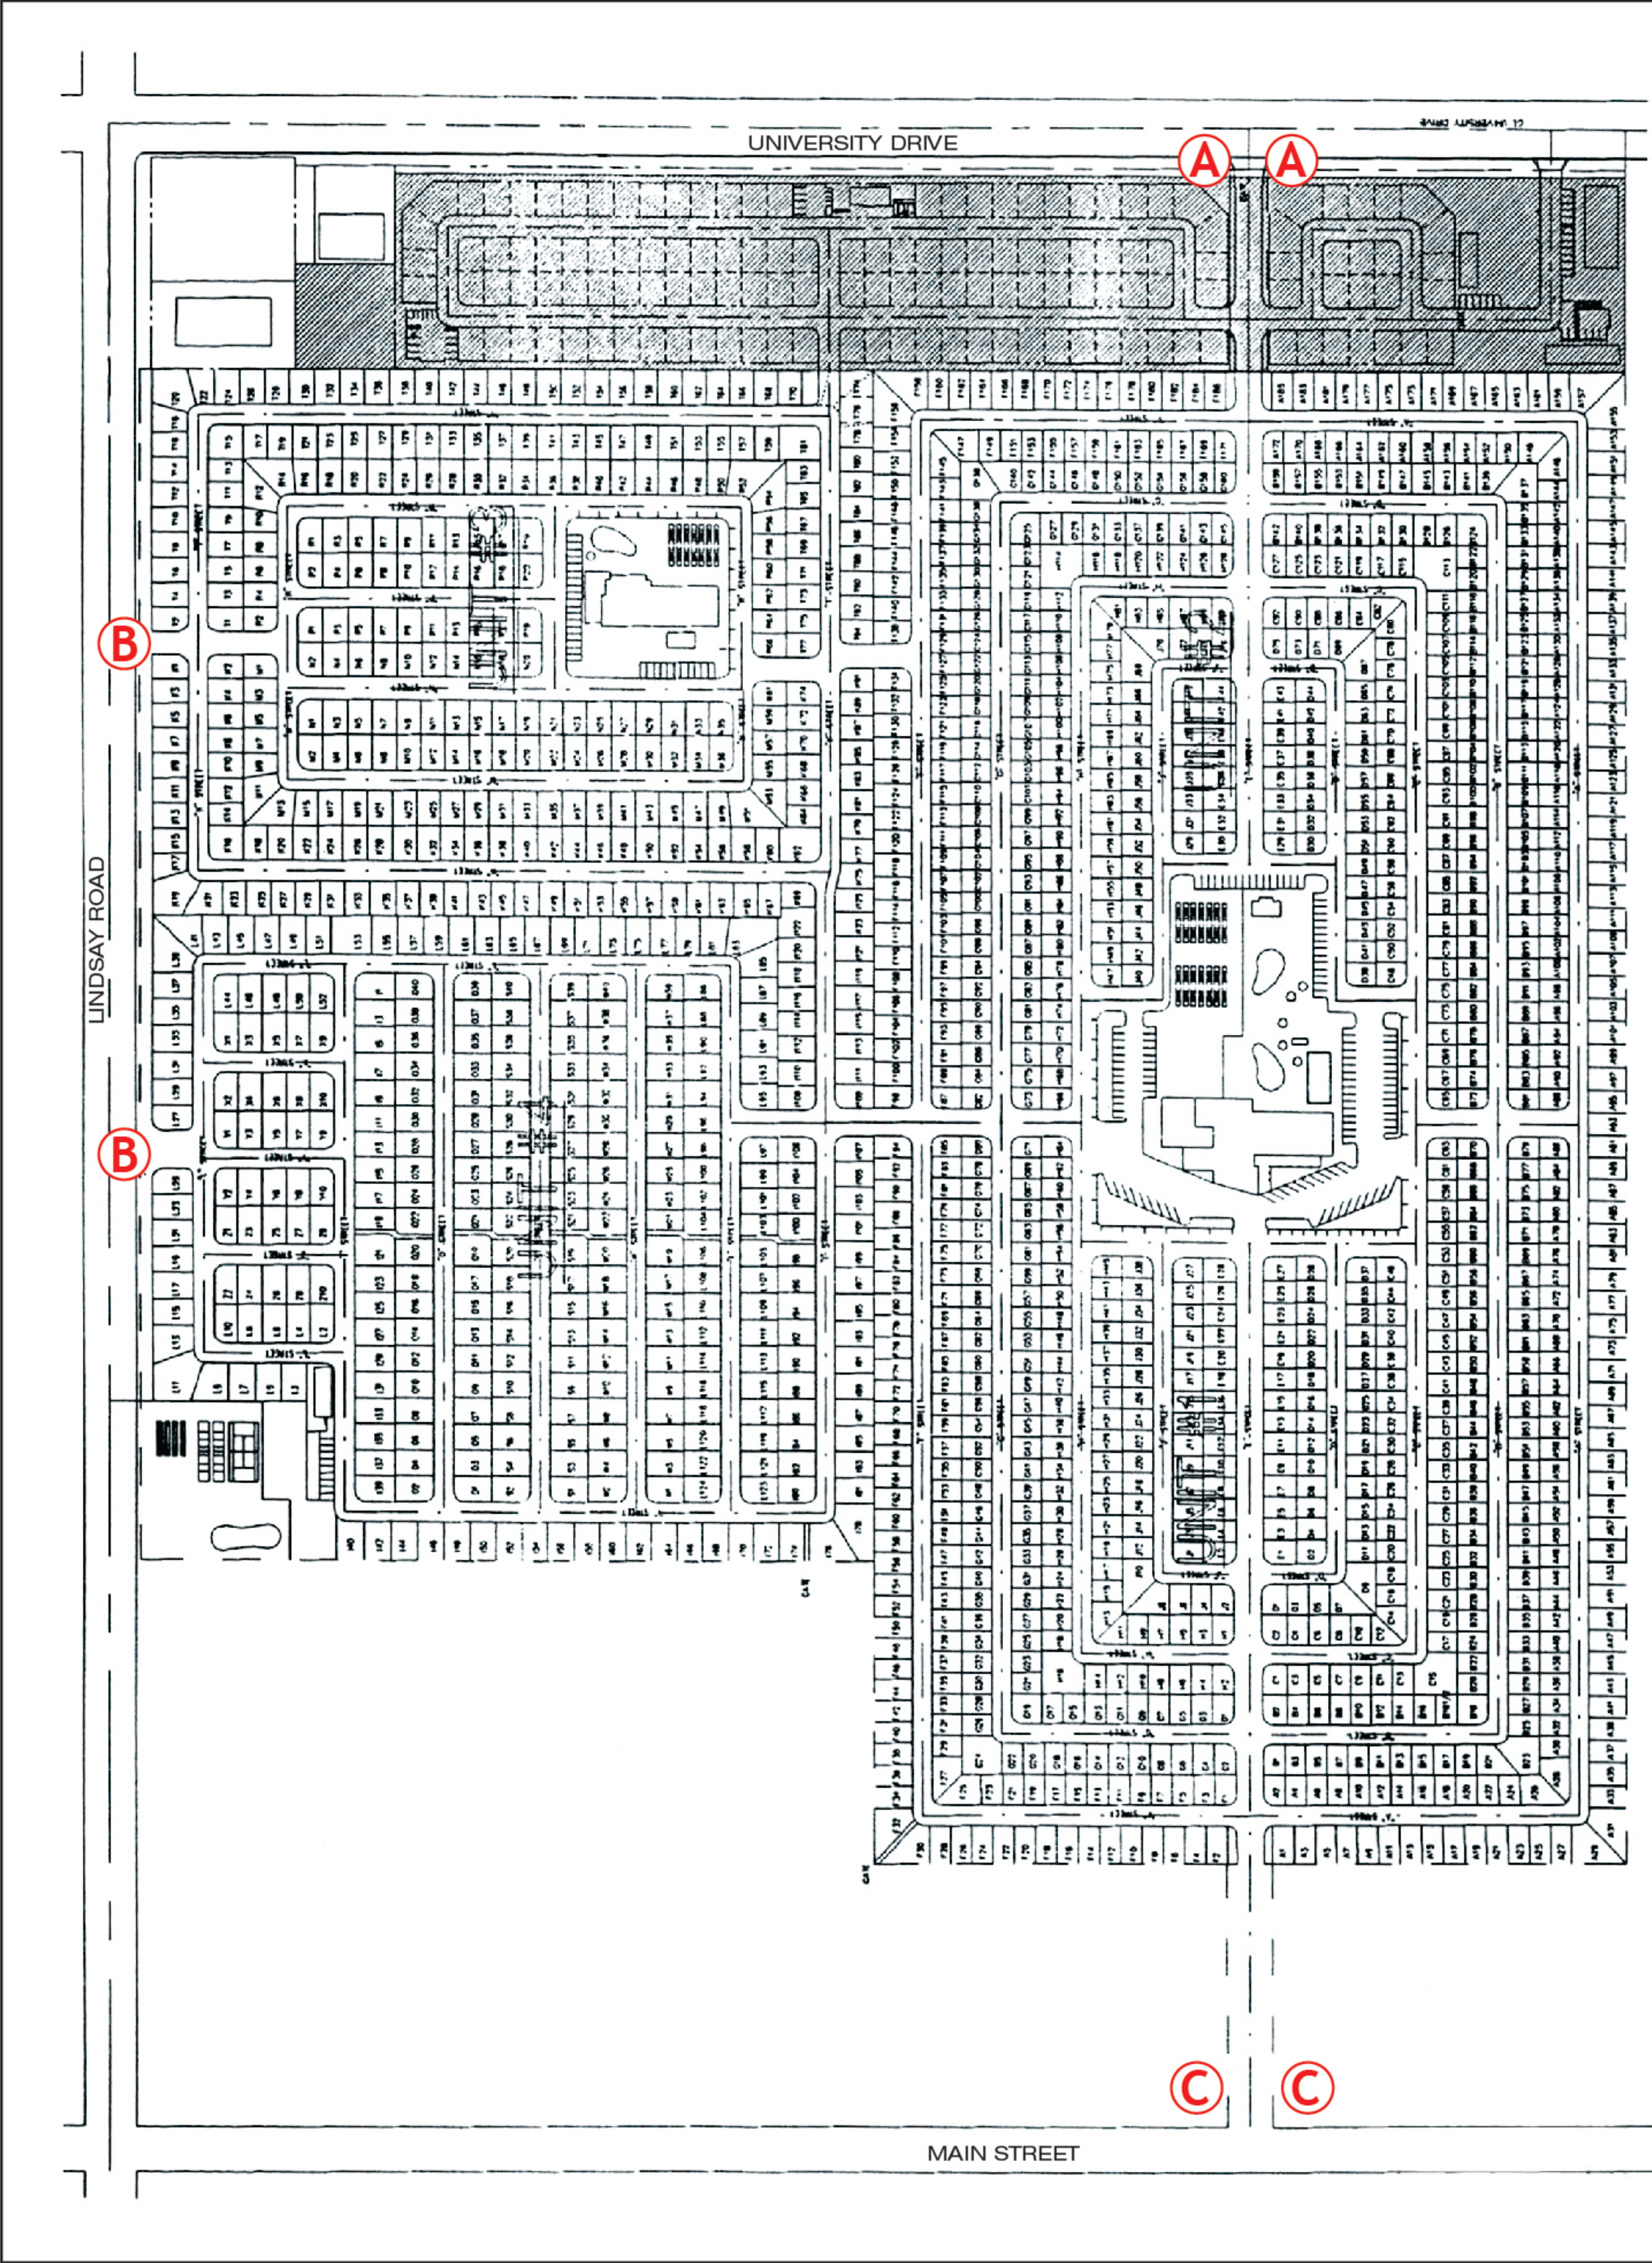

B Existing Lindsay Road Signage, *Quantity 2*



C Existing Main Street Signage, *Quantity 2*



FAST SIGNS
Sign & Graphic Solutions Made Simple.
7205 E SOUTHERN AVE, STE 111, MESA, AZ 85209 | 480-854-7400 | 278@FASTSIGNS.COM

UL UNDERWRITERS
LABORATORIES
ELECTRIC SIGN

U.S. & P.R. - ALL SIGNS
CONFORM TO UL-48/2161
& LABELED ACCORDINGLY -
& MUST COMPLY WITH UL-
41.1 INSTALL PROCEDURES
CANADA - ALL SIGNS MUST
BE CAS COMPLIANT

This sign is intended to be install-
ed in accordance with the require-
ments of Article 600 of the Na-
tional Electric Code and/or appli-
cable local codes. This includes
proper grounding and bonding of
the sign.

DATE:	7-12-21
DRAWN BY:	JN
DATE:	
PM:	SG
DATE:	
PERMITTED:	
DATE:	
CUSTOMER AUTHORIZED TO MFR:	
DATE:	
JOB NO.:	00000
FILE NAME:	Mesa Spirit

PROJECT TITLE / LOCATION
MESA SPIRIT
3020 E Main St.
Mesa, AZ 85213

Proposed Signage Elevation and Site Plan

Lindsay Rd (north sign)

Only the sign face will be replaced with new .077 Lexan with new logo printed on it. The cabinet and base of sign will be painted by Mesa Spirit RV Resort.



Lindsay Rd (south sign)




University Entrance (west sign)

Existing signage will be removed and replaced with new signage



University Entrance (east sign)

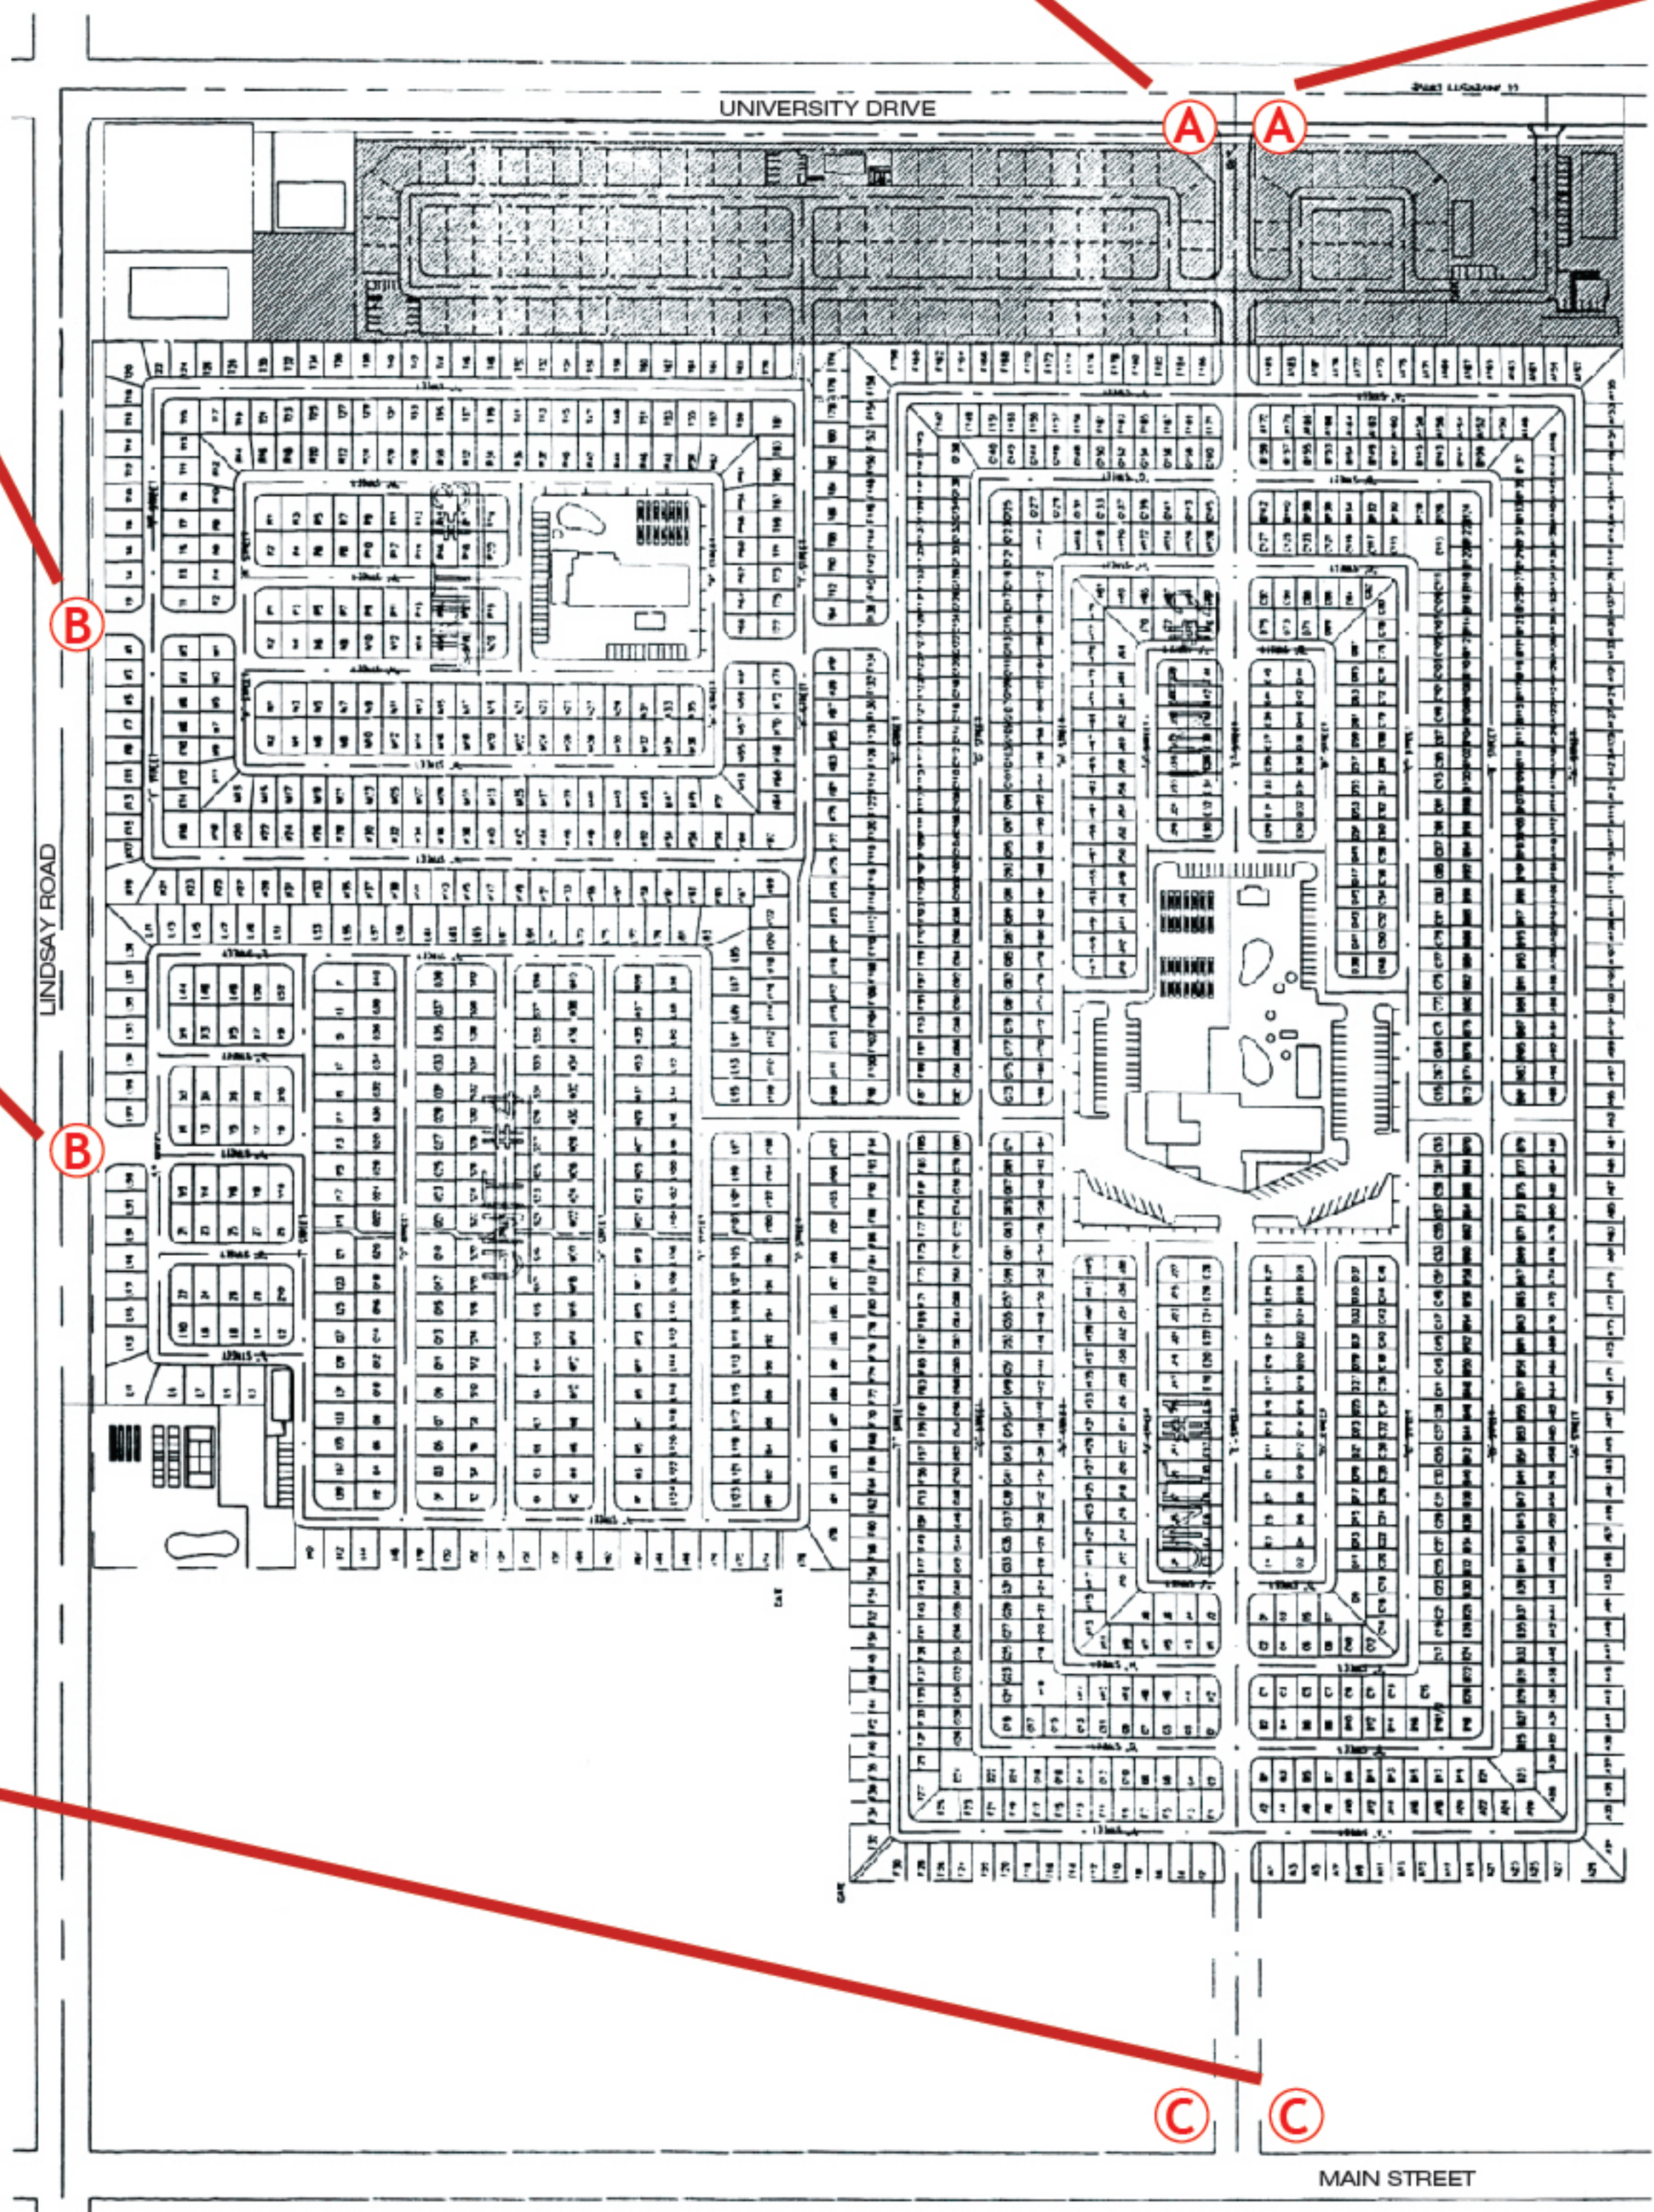

Visibility Triangle
15'-0" X 135'-0"

Existing Sign Cabinet
To Be Removed


Curb Location

Proposed Signage

Visibility Triangle
15'-0" X 375'-0"

Main Street Entrance

West facing sign cabinet will be removed by Mesa Spirit RV Resort.

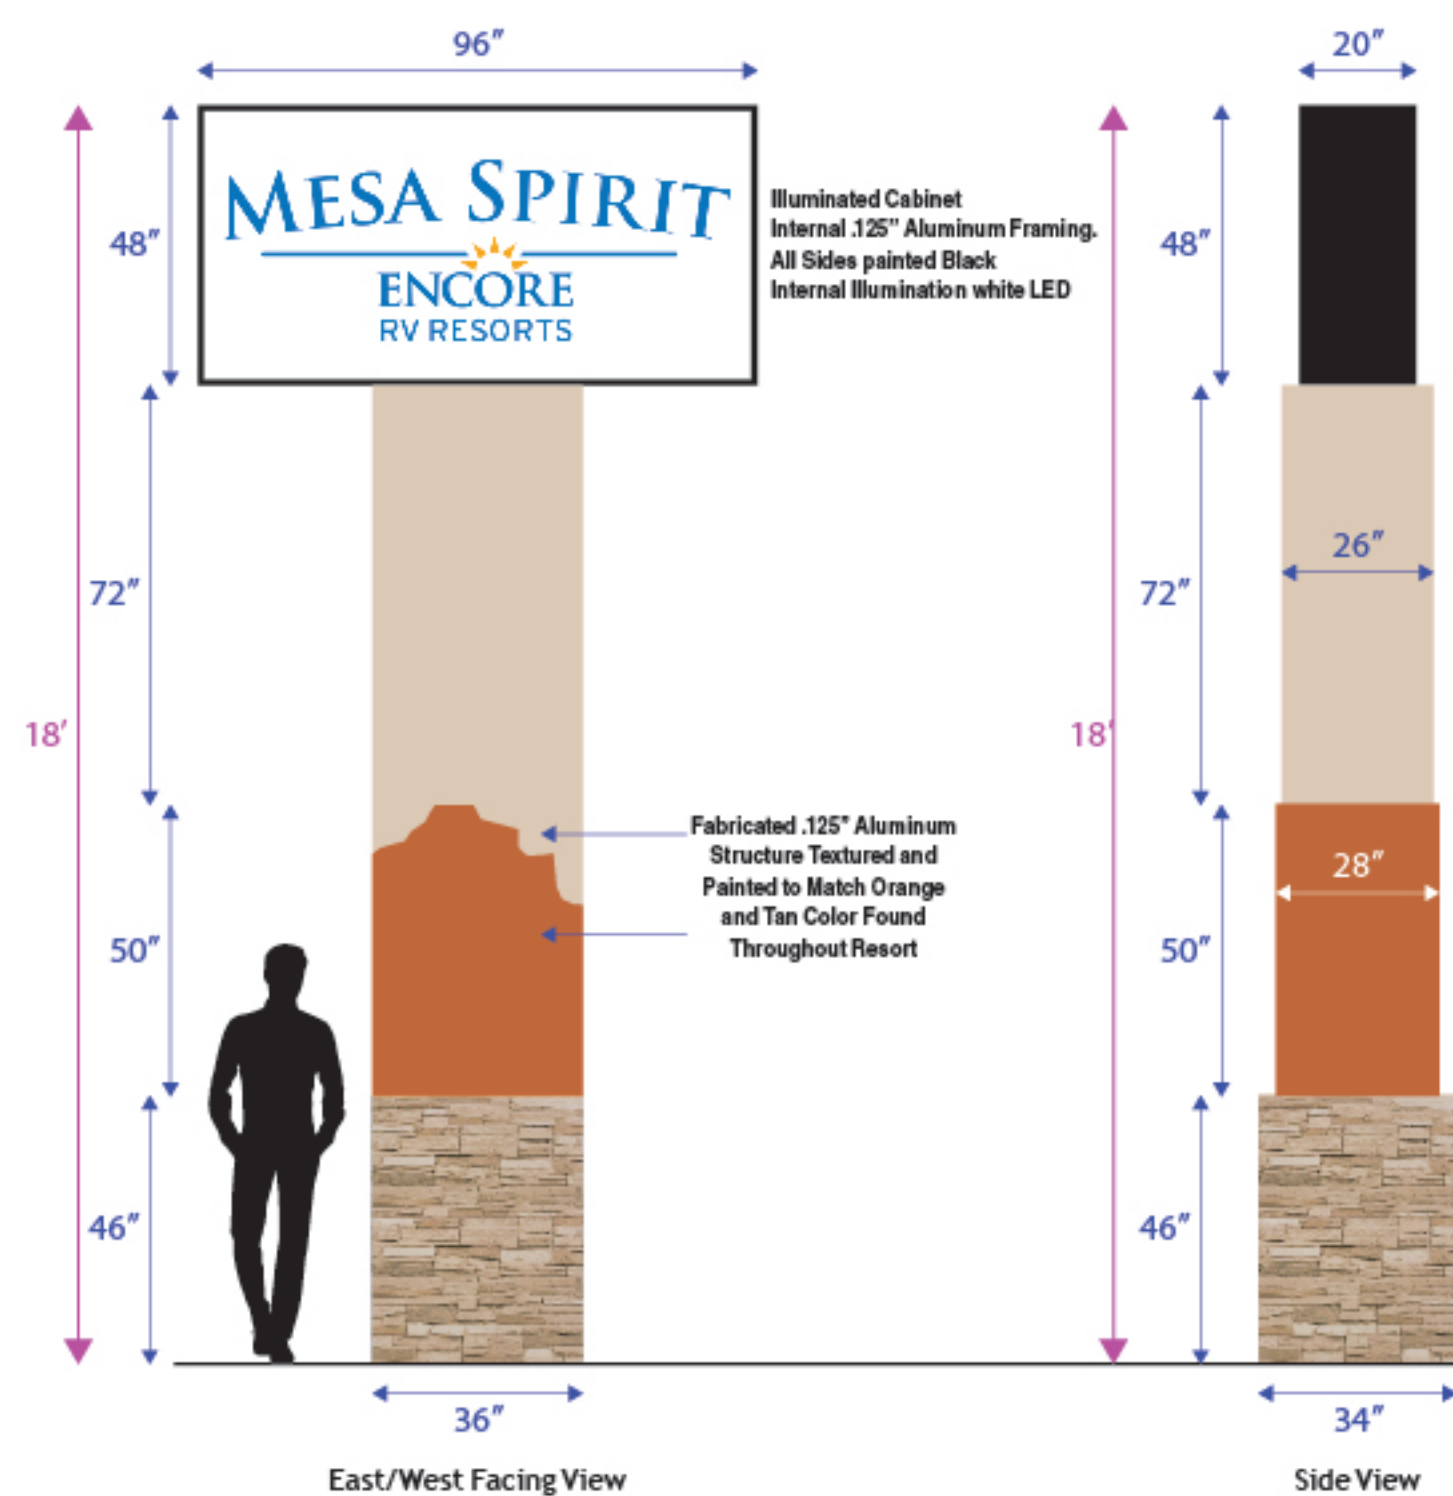

FAST SIGNS
Sign & Graphic Solutions Made Simple.
7205 E SOUTHERN AVE, STE 111, MESA, AZ 85209 | 480-854-7400 | 278@FASTSIGNS.COM



U.S. & P.R. - ALL SIGNS
CONFORM TO UL-48/2161
& LABELED ACCORDINGLY -
& MUST COMPLY WITH UL-
41.1 INSTALL PROCEDURES
CANADA - ALL SIGNS MUST
BE CAS COMPLIANT

This sign is intended to be install-
ed in accordance with the require-
ments of Article 600 of the Na-
tional Electric Code and/or appli-
cable local codes. This includes
proper grounding and bonding of
the sign.

DATE: **7-12-21**

DRAWN BY: **JN** INITIAL: **DATE:**

PM: **SG** INITIAL: **DATE:**

PERMITTED: INITIAL: **DATE:**

CUSTOMER
AUTHORIZED INITIAL: **DATE:**

TO MFR: INITIAL: **DATE:**

JOB NO.: **00000**

FILE NAME: **Mesa Spirit**

PROJECT TITLE / LOCATION
MESA SPIRIT
3020 E Main St.
Mesa, AZ 85213

4

Signage To Remain

Lindsay Rd (north sign)

Signage cabinet and sign base will remain, but sign face will be updated




Lindsay Rd (south sign)



Main Street Entrance

Partial sign base will remain, it will be incorporated into the new sign.

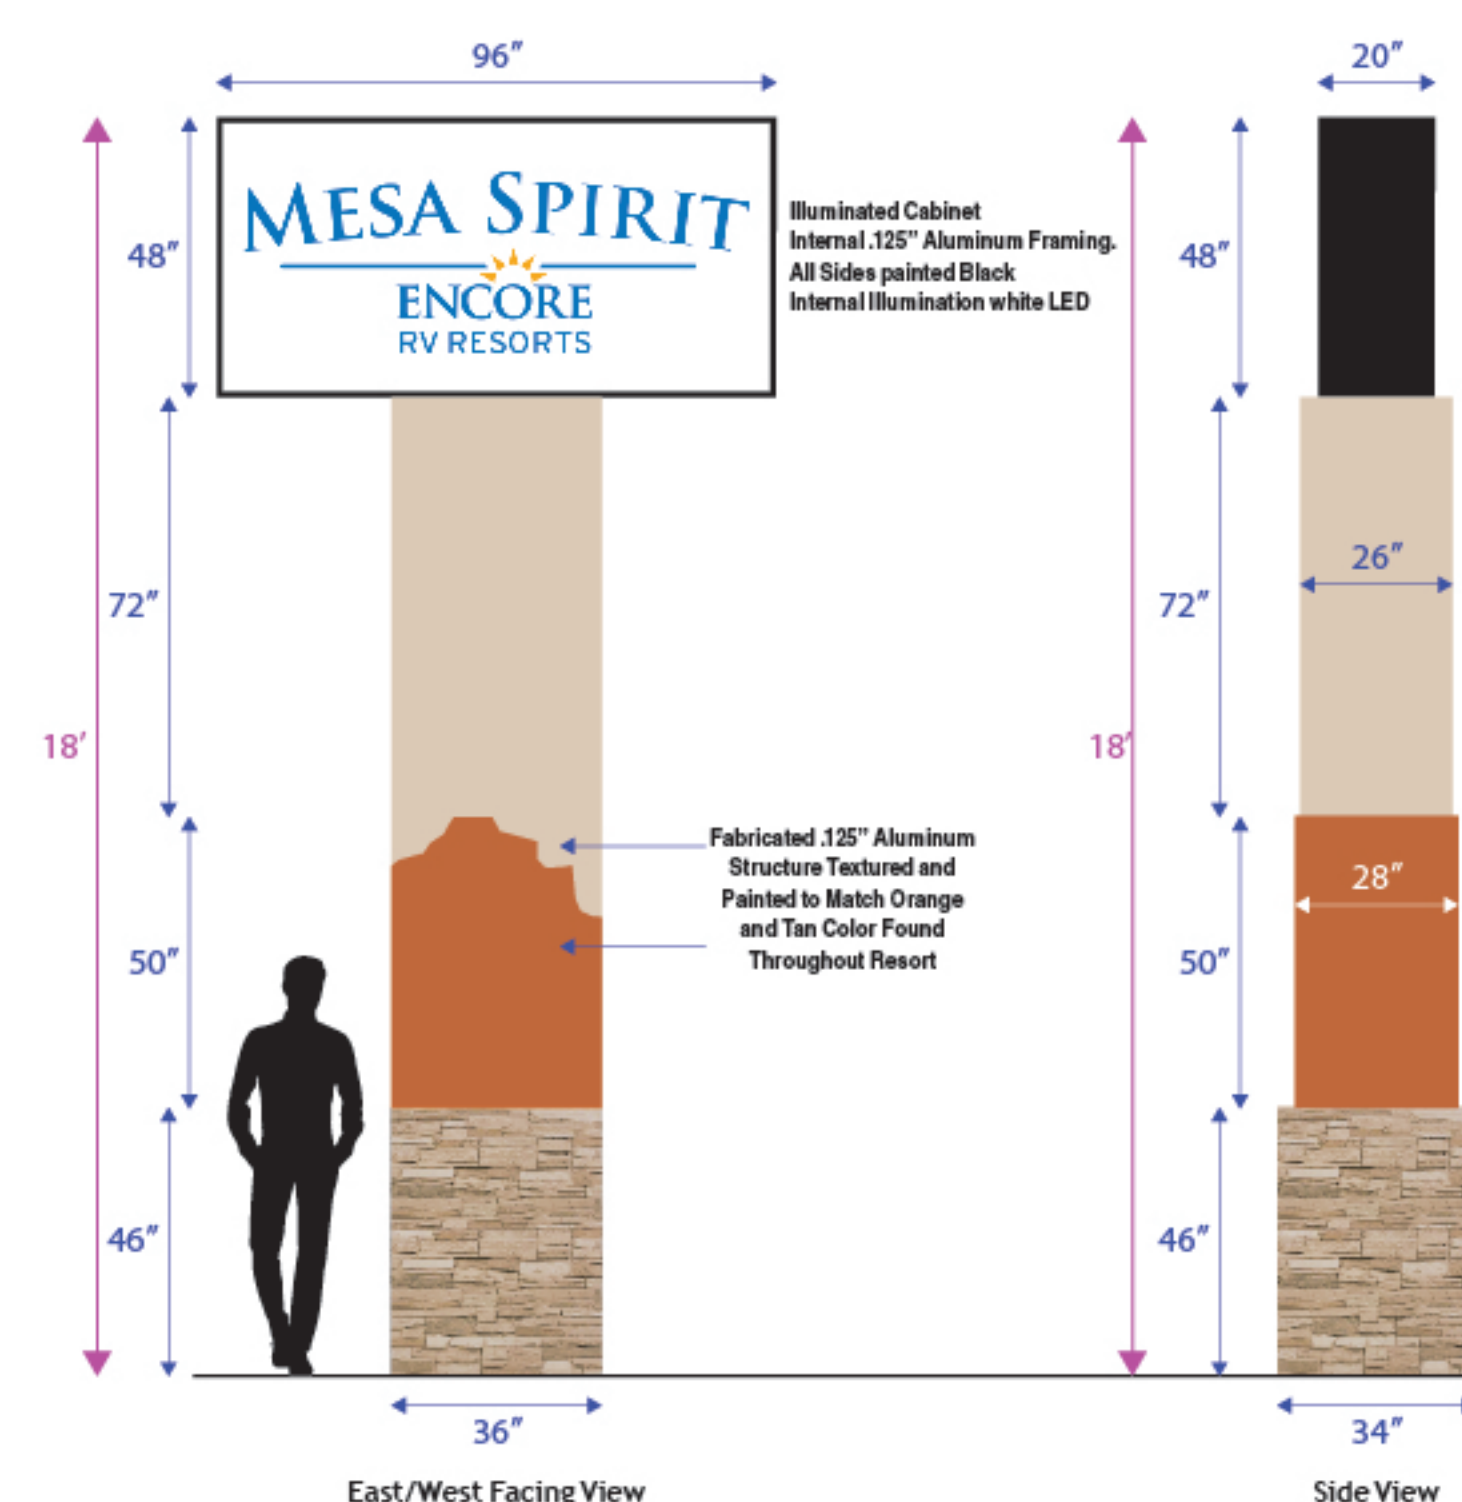


University Entrance (west sign)

To Be Replaced



University Entrance (east sign)

To Be Replaced

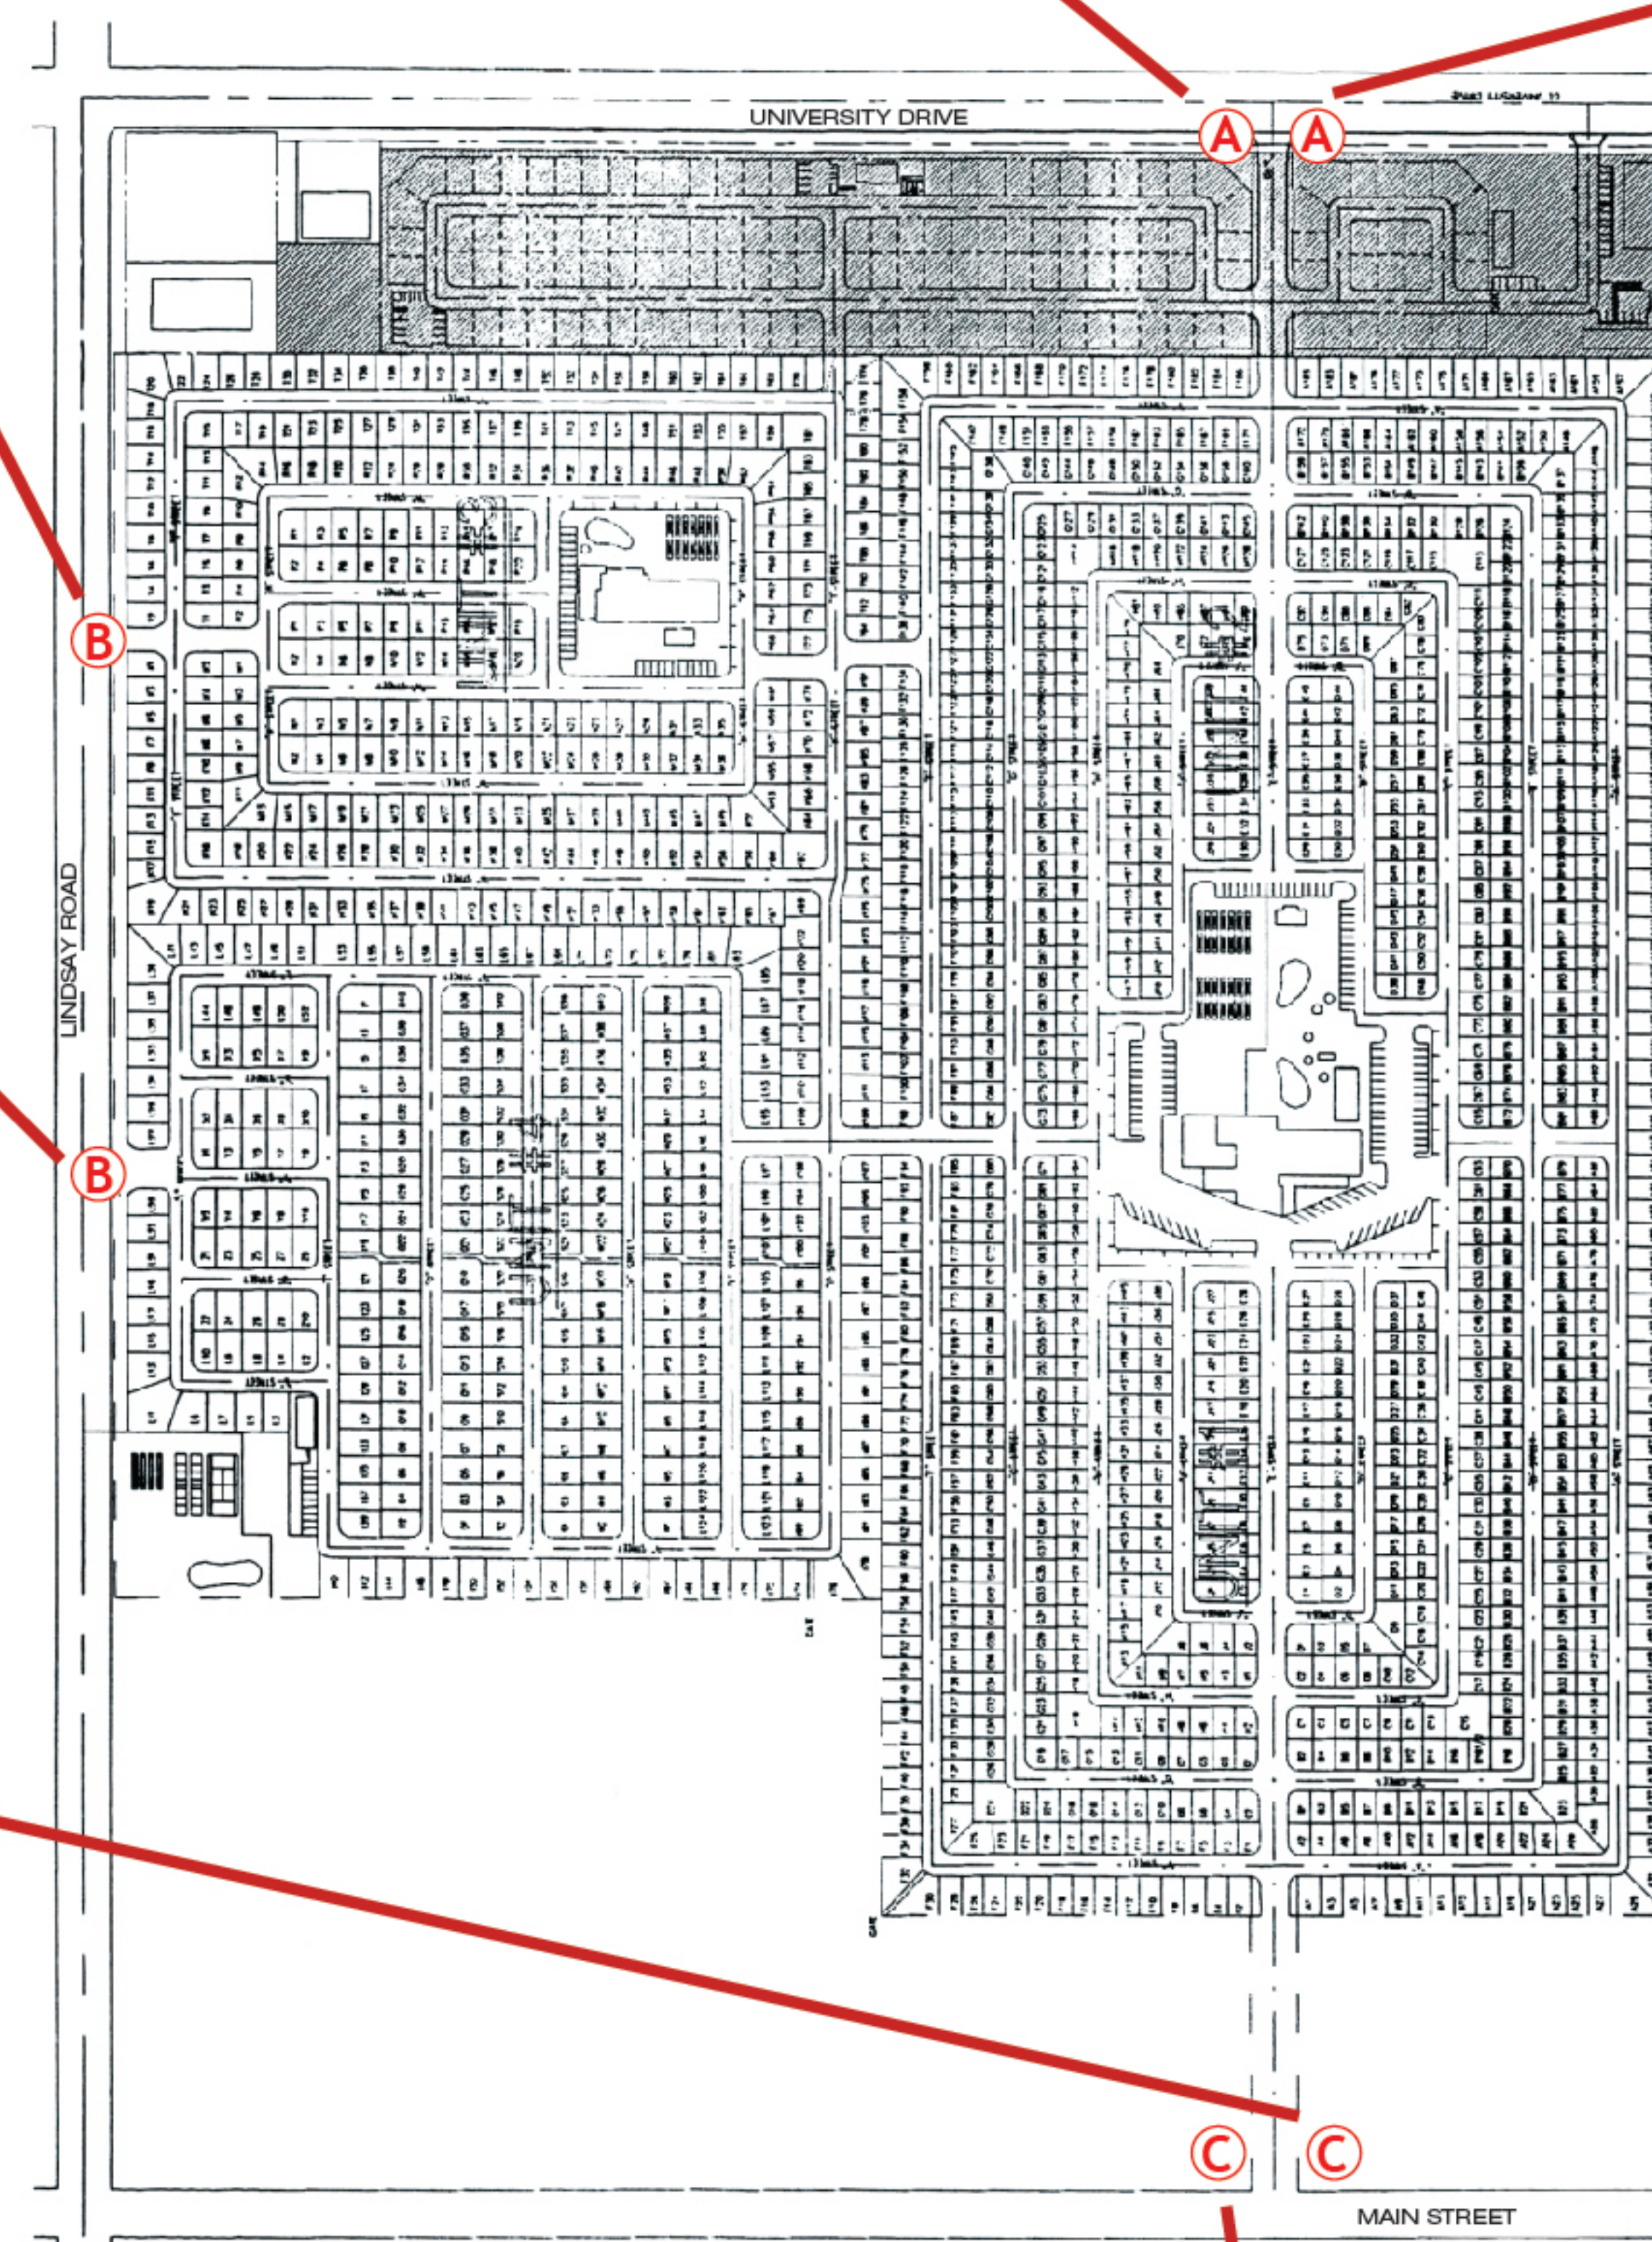

Sign base will remain,
sign cabinet will be removed

FAST SIGNS
Sign & Graphic Solutions Made Simple.
7205 E SOUTHERN AVE, STE 111, MESA, AZ 85209 | 480-854-7400 | 278@FASTSIGNS.COM



U.S. & P.R. - ALL SIGNS
CONFORM TO UL-48/2161
& LABELED ACCORDINGLY -
& MUST COMPLY WITH UL-
41.1 INSTALL PROCEDURES
CANADA - ALL SIGNS MUST
BE CAS COMPLIANT

This sign is intended to be install-
ed in accordance with the require-
ments of Article 600 of the Na-
tional Electric Code and/or appli-
cable local codes. This includes
proper grounding and bonding of
the sign.

DATE:	7-12-21
DRAWN BY:	JN
DATE:	
PM:	SG
DATE:	
PERMITTED:	
DATE:	
CUSTOMER AUTHORIZED TO MFR:	
DATE:	
JOB NO.:	00000
FILE NAME:	Mesa Spirit

PROJECT TITLE / LOCATION
MESA SPIRIT
3020 E Main St.
Mesa, AZ 85213