


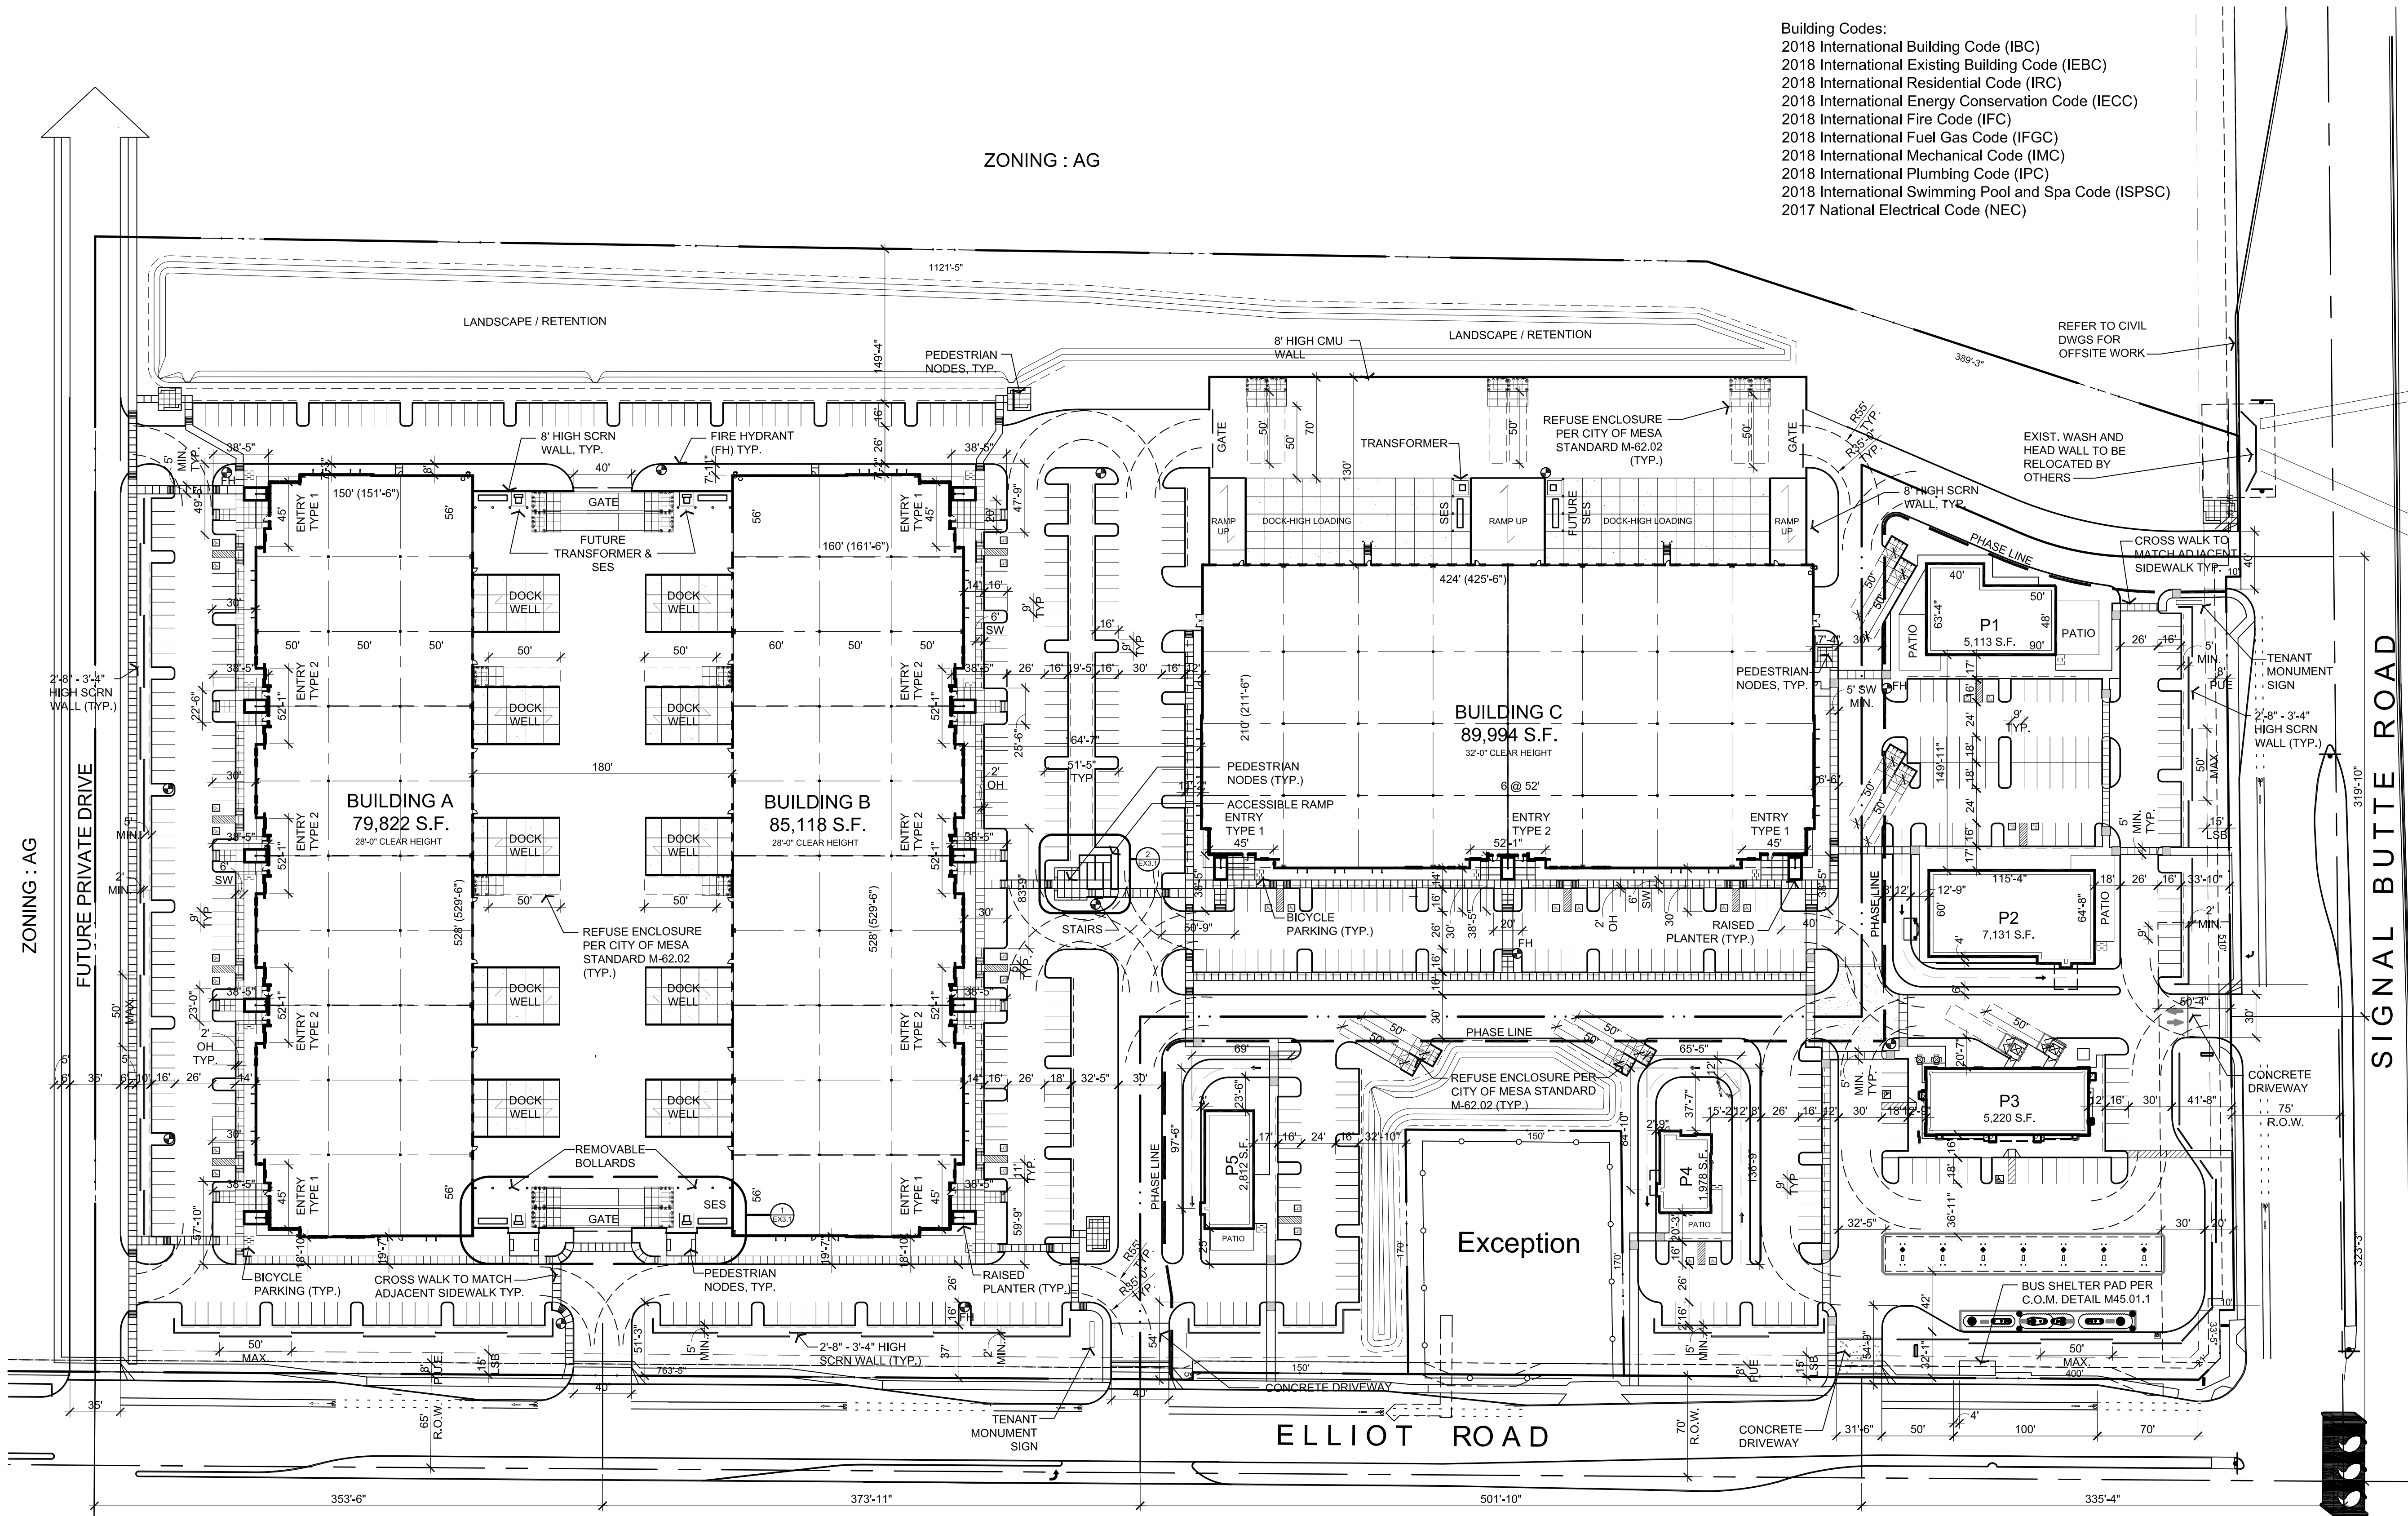

Building Codes:
2018 International Building Code (IBC)
2018 International Existing Building Code (IEBC)
2018 International Residential Code (IRC)
2018 International Energy Conservation Code (IECC)
2018 International Fire Code (IFC)
2018 International Fuel Gas Code (IFGC)
2018 International Mechanical Code (IMC)
2018 International Plumbing Code (IPC)
2018 International Swimming Pool and Spa Code (ISPSA)
2017 National Electrical Code (NEC)

PROJECT DATA

Existing Zoning: AG
APN#: A PORTION OF 304-01-006Q
Net Site Area: 1,113,769 S.F. (25.57 AC.)
Building Area: 277,267 S.F.

PROJECT DATA - INDUSTRIAL

Net Site Area: 863,119 S.F. (19.81 AC.)
Building Area: 254,934 S.F.
Coverage: 29.5 %
Impervious Area: 248,157 S.F. / 863,119 S.F. = 71%
Parking Required
254,934 S.F. @ 25% = 63,734 S.F. / 375: 170 Spaces
254,934 S.F. @ 75% = 191,200 S.F. / 900: 213 Spaces
Total Parking Required: 383 Spaces
Total Parking Provided: 389 Spaces
ADA Parking Required: 8 Spaces
ADA Parking Provided: 18 Spaces
Bike Parking Required (1/10 Spaces): 39 Spaces
Bike Parking Provided: 40 Spaces
Proposed Height: VARIES 45'-0" MAX.

Foundation Base

Entry Plaza (All Entry types in-excess of 900 sf.)
Entry Type 1: +/-1,460 S.F.
Entry Type 2: +/-1,360 S.F.

Building A:
West Required (15' X 529'-6"): 7,943 S.F.
West Provided: 11,424 S.F.
North Required (5' X 151'-6"): 756 S.F.
North Provided: 1,817 S.F.
South Required (5' X 151'-6"): 756 S.F.
South Provided: 2,304 S.F.

Building B:
East Required (15' X 529'-6"): 7,943 S.F.
East Provided: 11,424 S.F.
North Required (5' X 161'-6"): 808 S.F.
North Provided: 1,925 S.F.
South Required (5' X 161'-6"): 808 S.F.
South Provided: 2,472 S.F.

Building C:
South Required (15' X 425'-6"): 6,383 S.F.
South Provided: 8,855 S.F.
West Required (10' X 211'-6"): 2,115 S.F.
West Provided: 2,124 S.F.
East Required (10' X 211'-6"): 2,115 S.F.
East Provided: 3,054 S.F.

PROJECT DATA - COMMERCIAL

Net Site Area: 250,650 S.F. (5.76 AC.)
Building Area: 22,333 S.F.
Coverage: 8.9%
Parking Required:
Restaurant (9,190 S.F. @ 1/100 S.F.): 92 Spaces
Patios (3,600 S.F. @ 1/200 S.F.): 18 Spaces
Retail (7,923 S.F. @ 1/375 S.F.): 22 Spaces
Service Station (5,220 S.F. @ 1/375 S.F.): 14 Spaces

Total Parking Required: 146 Spaces
Total Parking Provided: 163 Spaces
ADA Parking Required: 6 Spaces
ADA Parking Provided: 10 Spaces
Bike Parking Required (1/10 Spaces): 16 Spaces
Bike Parking Provided: 16 Spaces
Proposed Height: 26 Feet

PROJECT TEAM

Developer
Thompson Thrift
2398 E. Camelback Rd, Ste. 210
Phoenix, Arizona 85018
Contact: Andrew Call
Ph: (602) 313-8631
Em: acall@thompsonthrift.com

Architect
Butler Design Group
5017 E. Washington St. Ste 107
Phoenix, Arizona 85034
Contact: Glenn Hurd
Ph: (602) 957-1800
ghurd@butlerdesigngroup.com

Civil Engineer
Hunter Engineering
10450 N. 74th Street, Ste 200
Scottsdale, Arizona 85258
Contact: Jeff Hunter
Ph: (480) 991-3985
jhunter@hunterengineeringpc.com

Landscape Architect
Laskin & Associates, Inc
67 E. Weldon Avenue, Ste 230
Phoenix, Arizona 85012
Contact: Hardy Laskin
Ph: (602) 840-7771
hardy@laskindesign.com

09-10-21 REVISION
07-13-21 19055-ST26



EX01
SITE PLAN



Butler Design Group, Inc
architects & planners

MESA FIRE CODE NOTES



- PER MESA AMENDED FIRE CODE SECTION 510.1 NEW BUILDINGS SHALL HAVE APPROVED RADIO COVERAGE FOR EMERGENCY RESPONDERS WITHIN THE BUILDING. BUILDINGS OR STRUCTURES MORE THAN 3 STORIES ABOVE GROUND LEVEL OR BUILDINGS OR STRUCTURES TOTALING 45,000 SQUARE FEET (13 716 M2) OR MORE ON ANY SINGLE FLOOR
- FIRE SPRINKLERS SYSTEM WILL BE REQUIRED IN BUILDINGS AND STRUCTURES PER MESA FIRE CODE 903.2. UNLESS EXEMPTED BY THE 6 LISTED EXEMPTIONS OF 903.2.1.
- MESA AMENDED FIRE CODE SECTION 903.3.3.1.1.3.2 BUILDINGS WITH ROOF STRUCTURE OVER 20 FEET. THE MINIMUM DESIGN REQUIREMENTS FOR BUILDINGS WITH THE ROOF STRUCTURE OVER 20 FEET ABOVE THE FINISHED FLOOR SHALL BE FOR RACK STORAGE OF GROUP IV COMMODITIES AS DEFINED IN CHAPTER 32 AND SECTION 903.3.1.1. AND, PER MESA AMENDED FIRE CODE SECTION 903.3.7.1. THE SIZE OF THE FIRE DEPARTMENT CONNECTION AND PIPING IS DEPENDENT ON THE AUTOMATIC SPRINKLER DESIGN FLOW. THE MAXIMUM DESIGN FLOW FOR A 2-1/2 INCH SIAMSE CONNECTION IS 500 GPM. FOR DESIGN FLOWS GREATER THAN 500 GPM INSTALL A SINGLE 2-1/2 INCH SIAMSE CONNECTION AND 5-INCH STORZ CONNECTION.


SIGNAL BUTTE & ELLIOT ROAD

Proposed Industrial / Commercial Development

NWC of Elliot and Signal Butte
Mesa, Arizona

VICINITY MAP

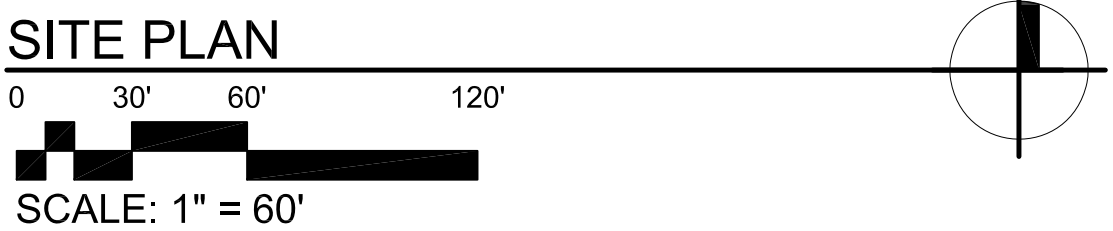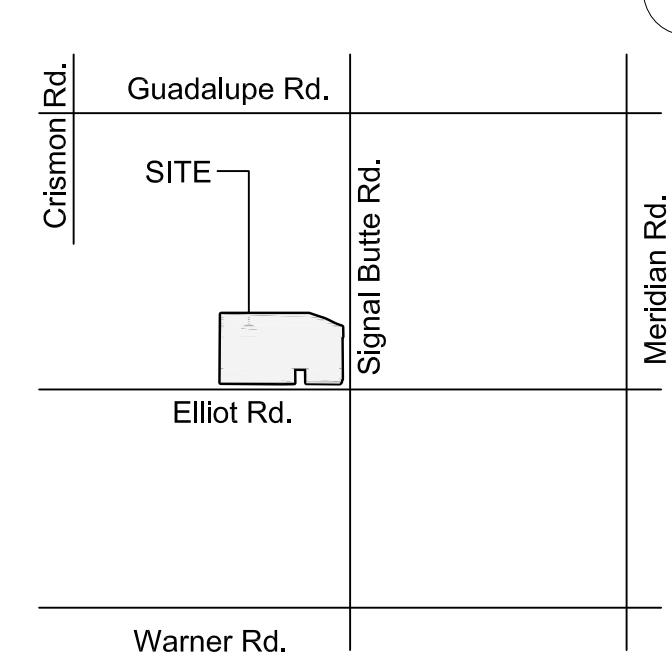

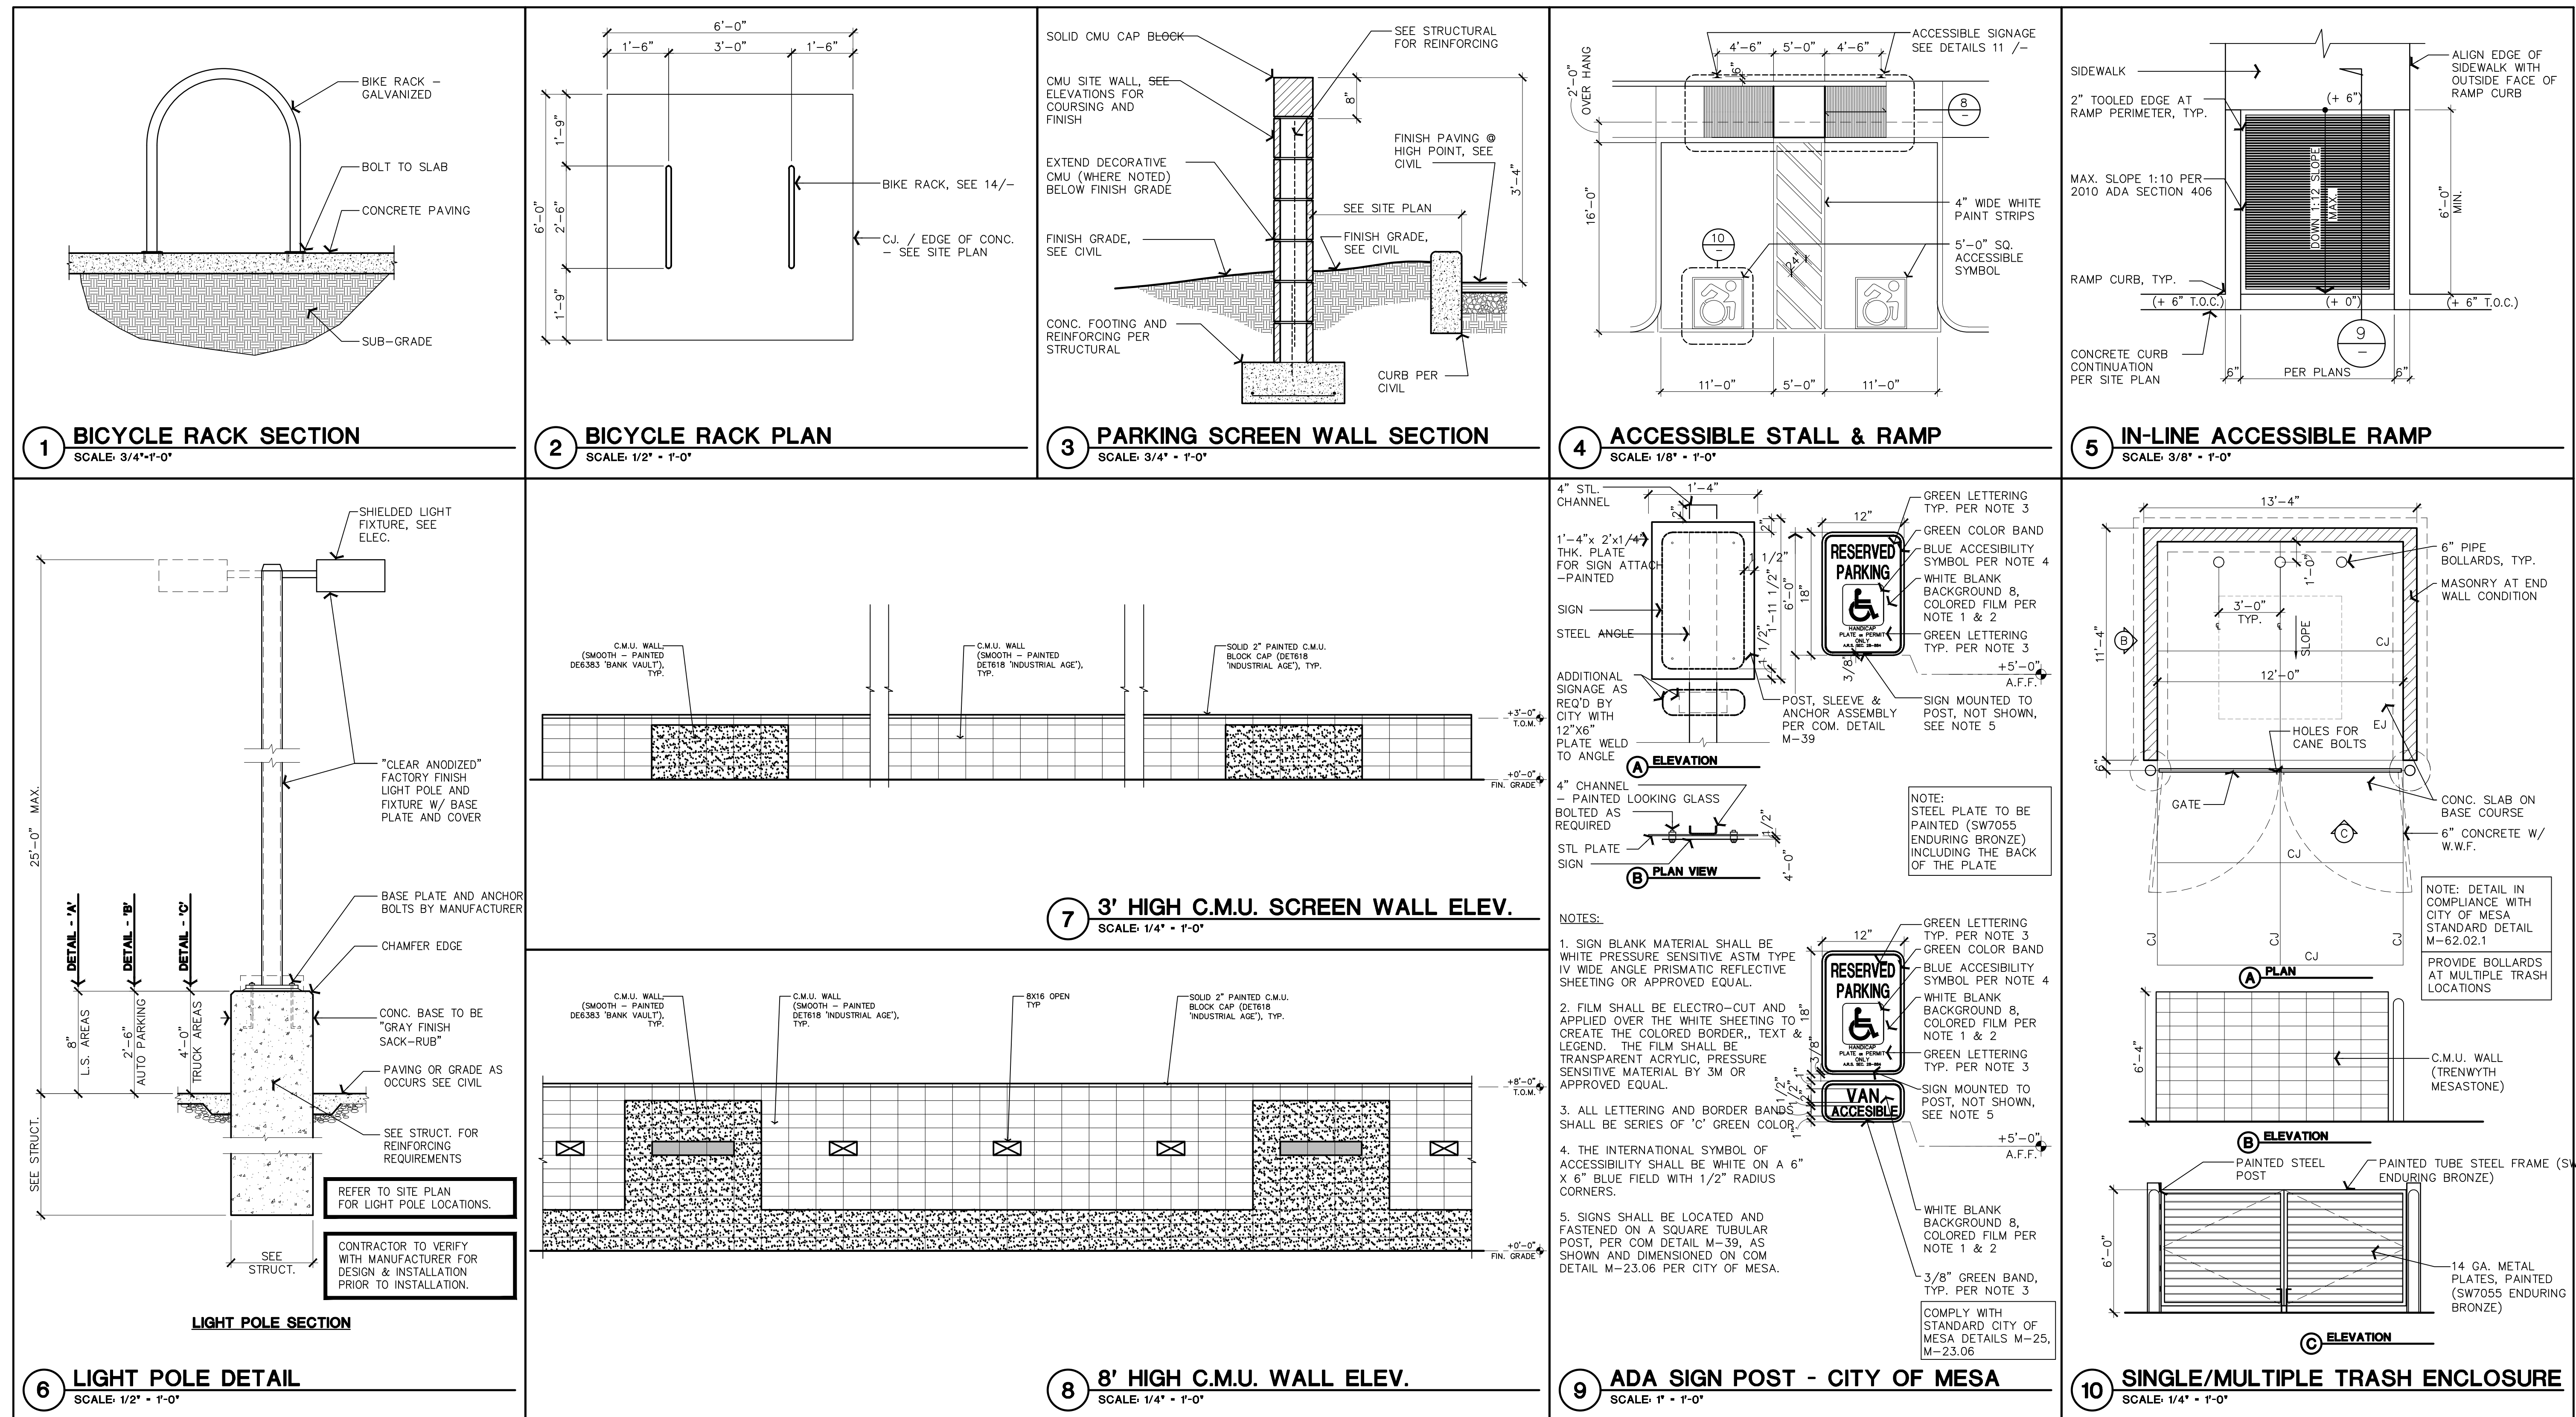



PATTERN 14386
Fluted Rib

0.5" Depth, 12" On Center

VinyLok®
Styrene - Single Use.
ABS Plastic - Up to 10 reuses.

Fluted Rib

Part Size: 12" coverage,
length up to 40'
Max Depth: 0.5"
On Center: 12.0"
Peak: 0.5"
Valley: 11.0"
Draft: 0.25"

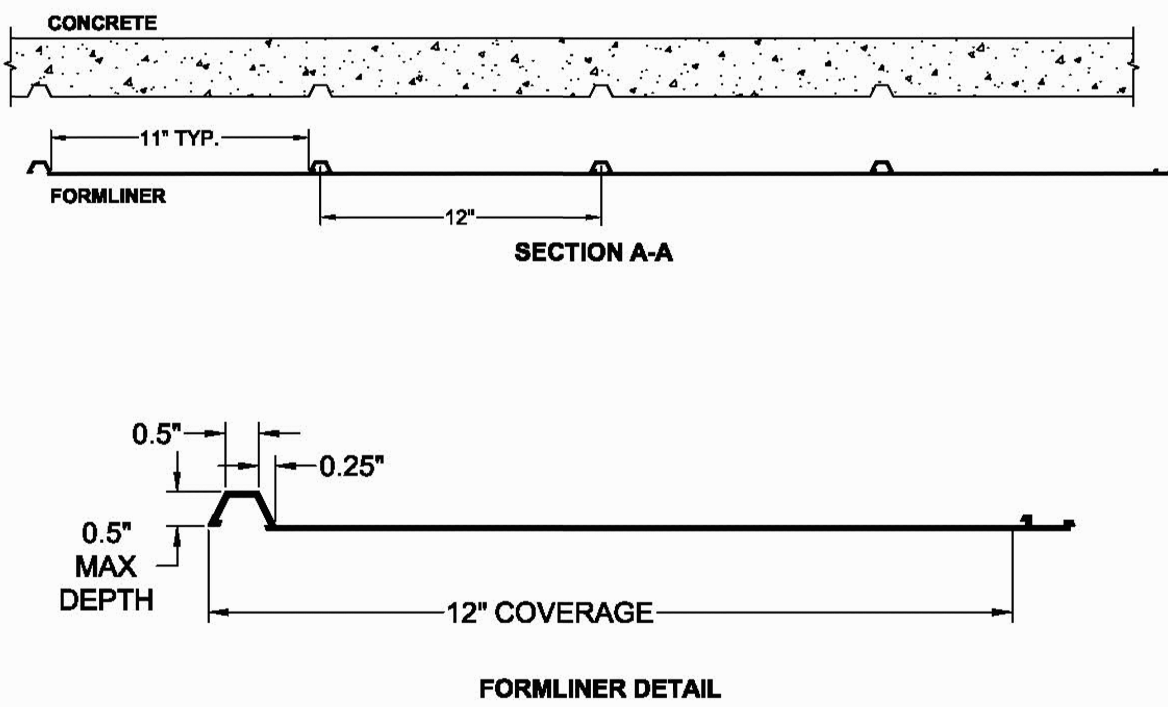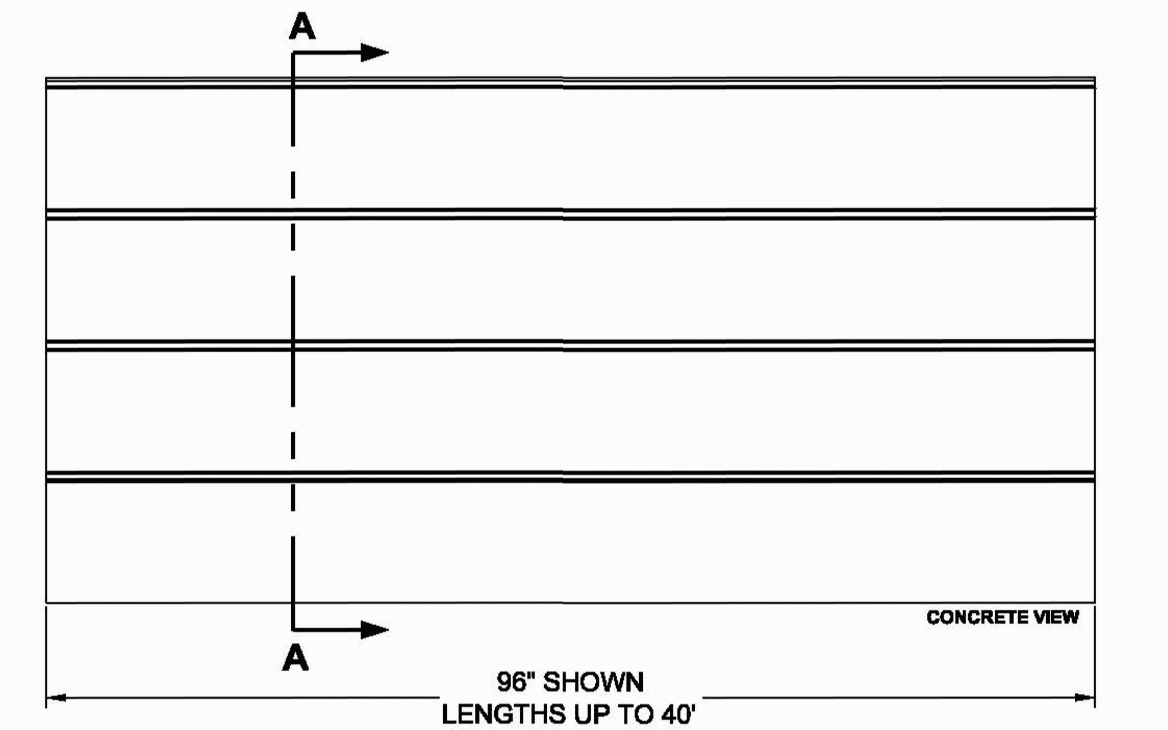

PATTERN 14382
Norfolk Rib



0.5"-1" Deep Random Reveals

Vac-U-Form™
Styrene - Single Use.
ABS Plastic - Up to 15 reuses.


Fluted Rib

Part Size: 48"W x 120"H
Max Depth: 1.0"
On Center: Random
Peak: 0.875"-2.875"
Valley: 0.875"-3.0"
Draft: 0.08929"

Additional Backing May Be Required

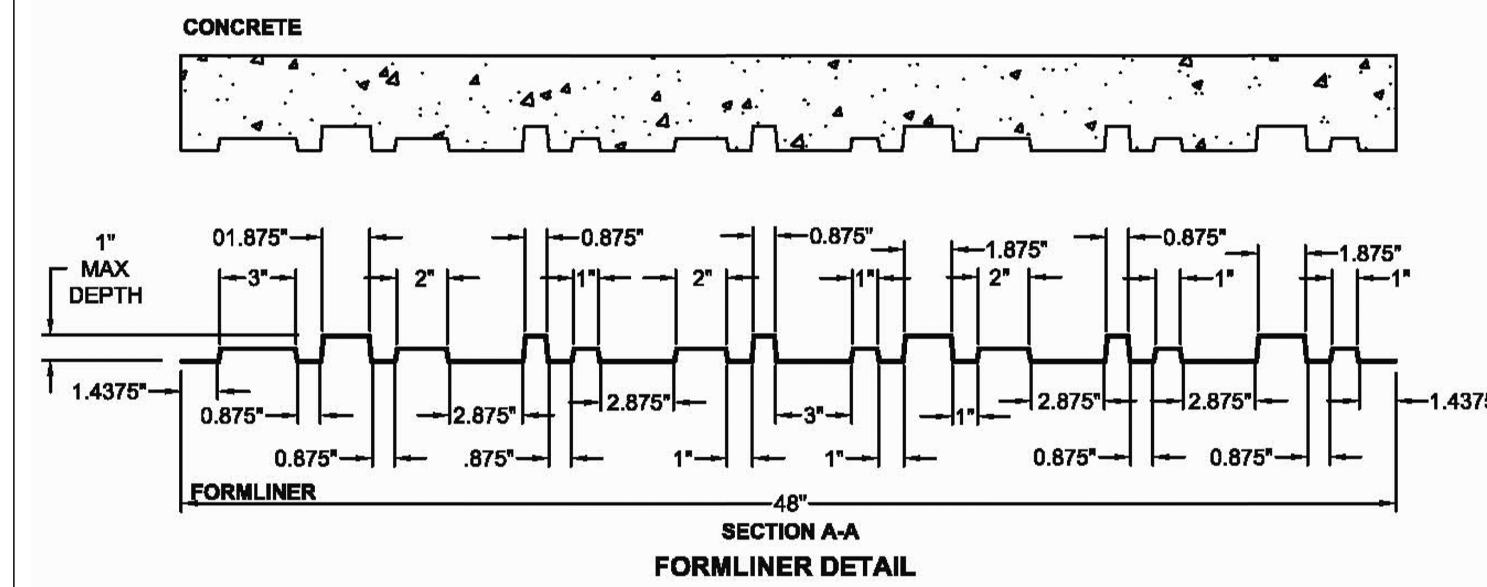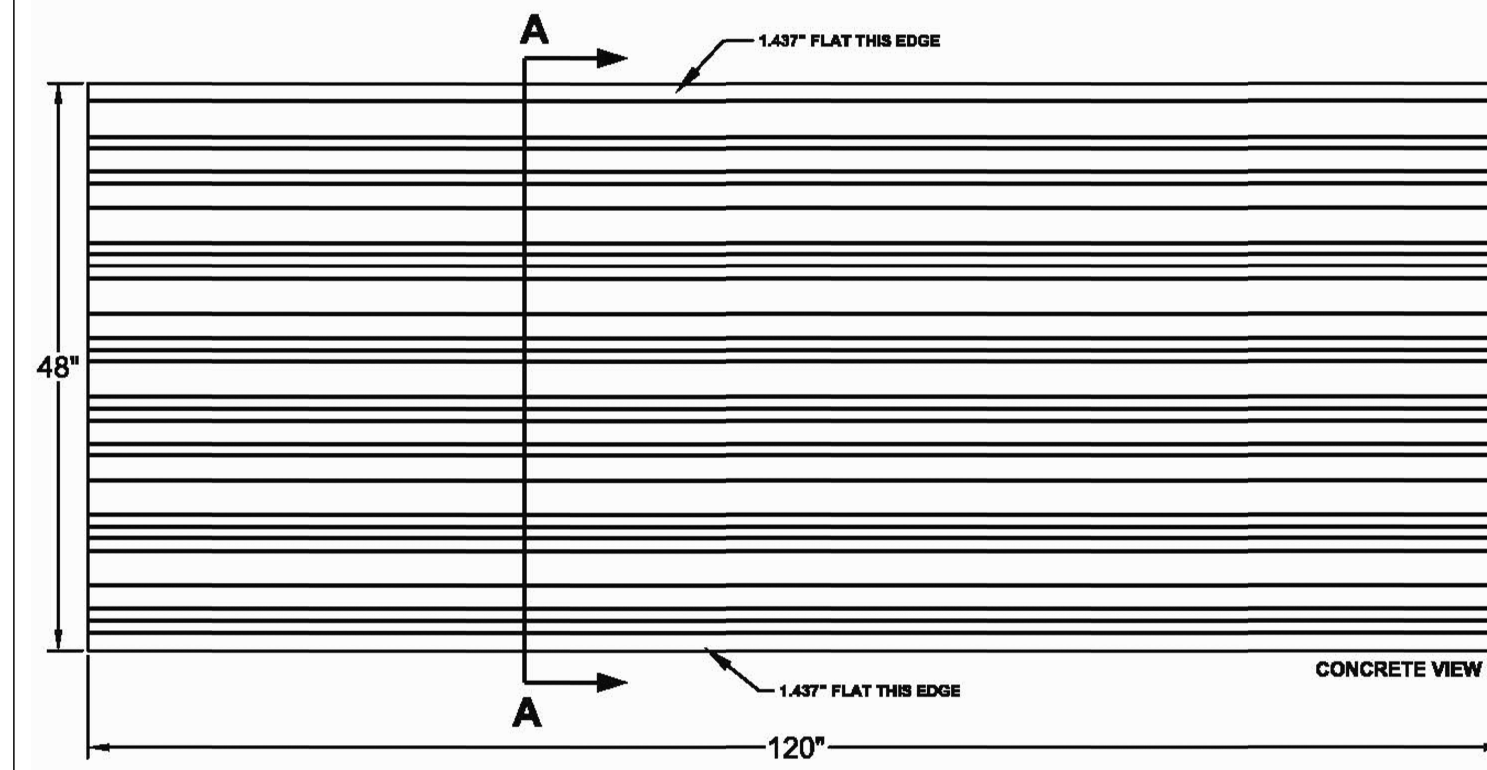


NOTE(S):
1. PAINT STEEL GATES (ALL SIDES)
TYP.

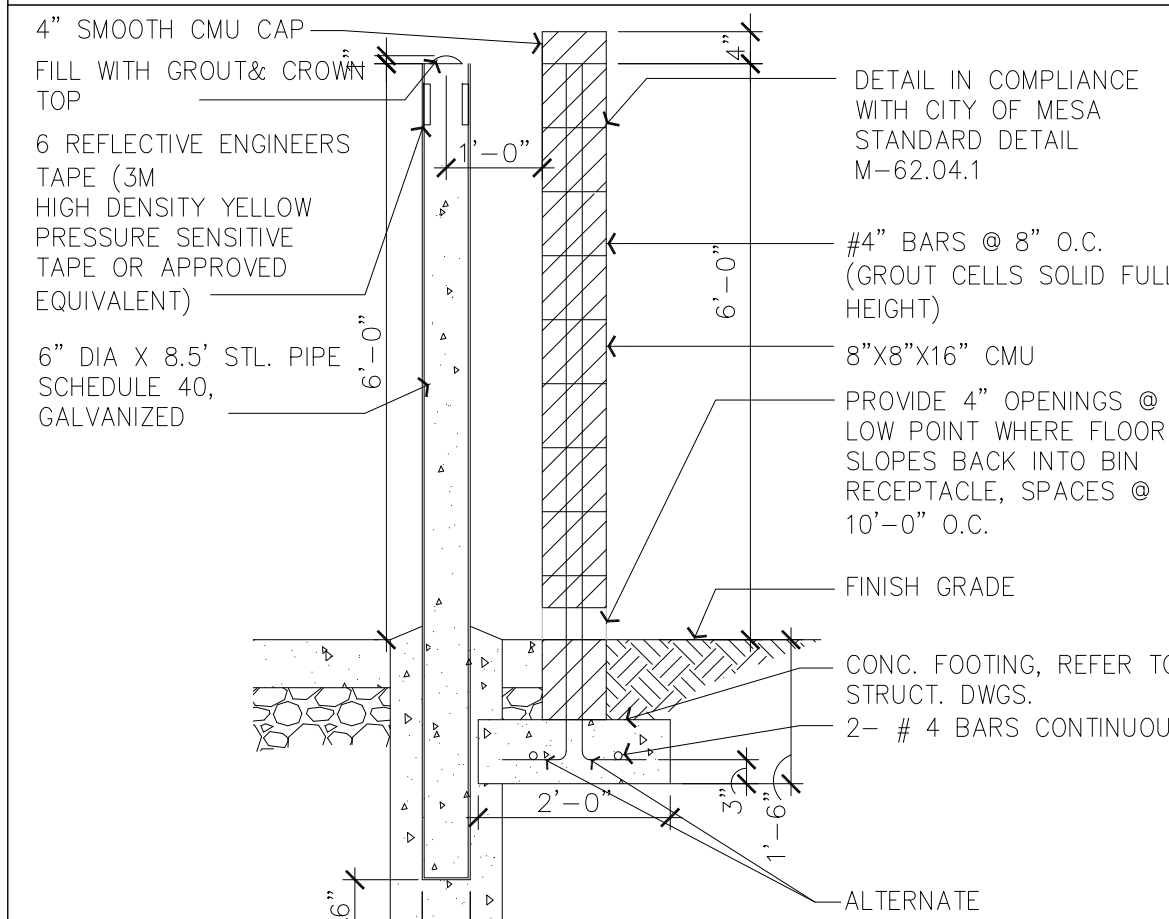



2 FORMLINER DETAIL - PATTERN 14386
SCALE: 1/6" = 1'-0"

3 FORMLINER DETAIL - PATTERN 14382
SCALE: 1/6" = 1'-0"


4 TRASH ENCL. WALL SECTION
SCALE: 1/2" = 1'-0"

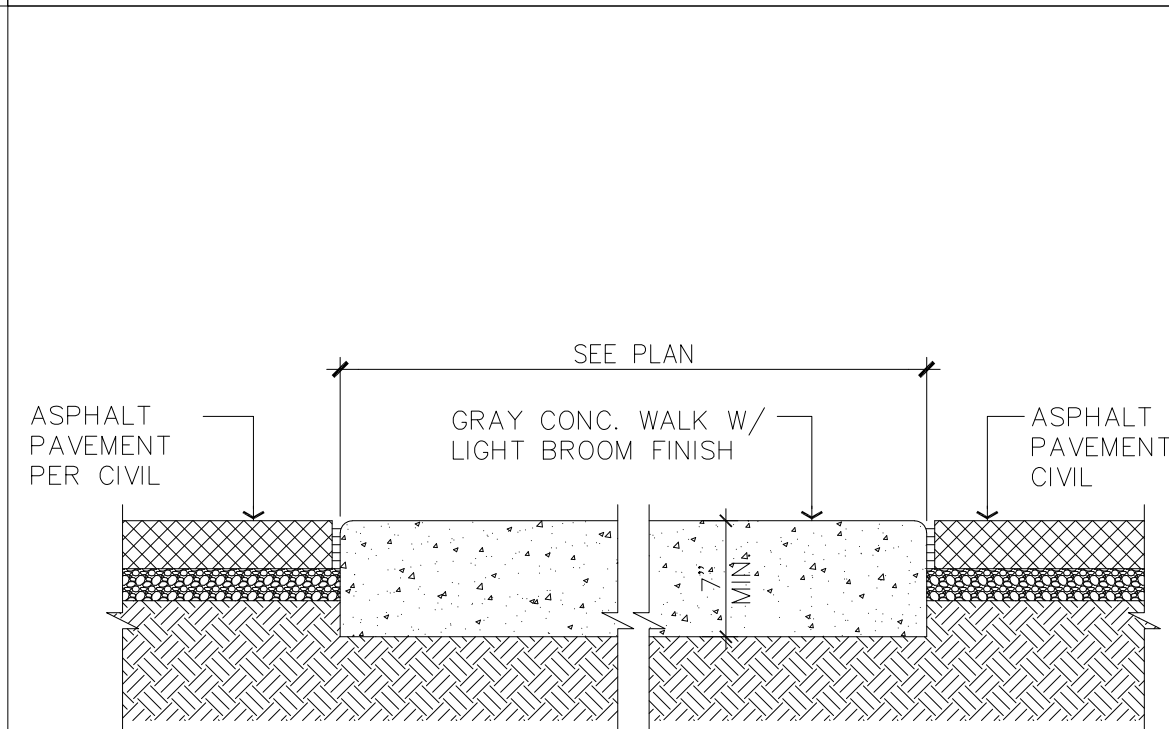


6 CONCRETE WALK AT ASPHALT
SCALE: 1" = 1'-0"

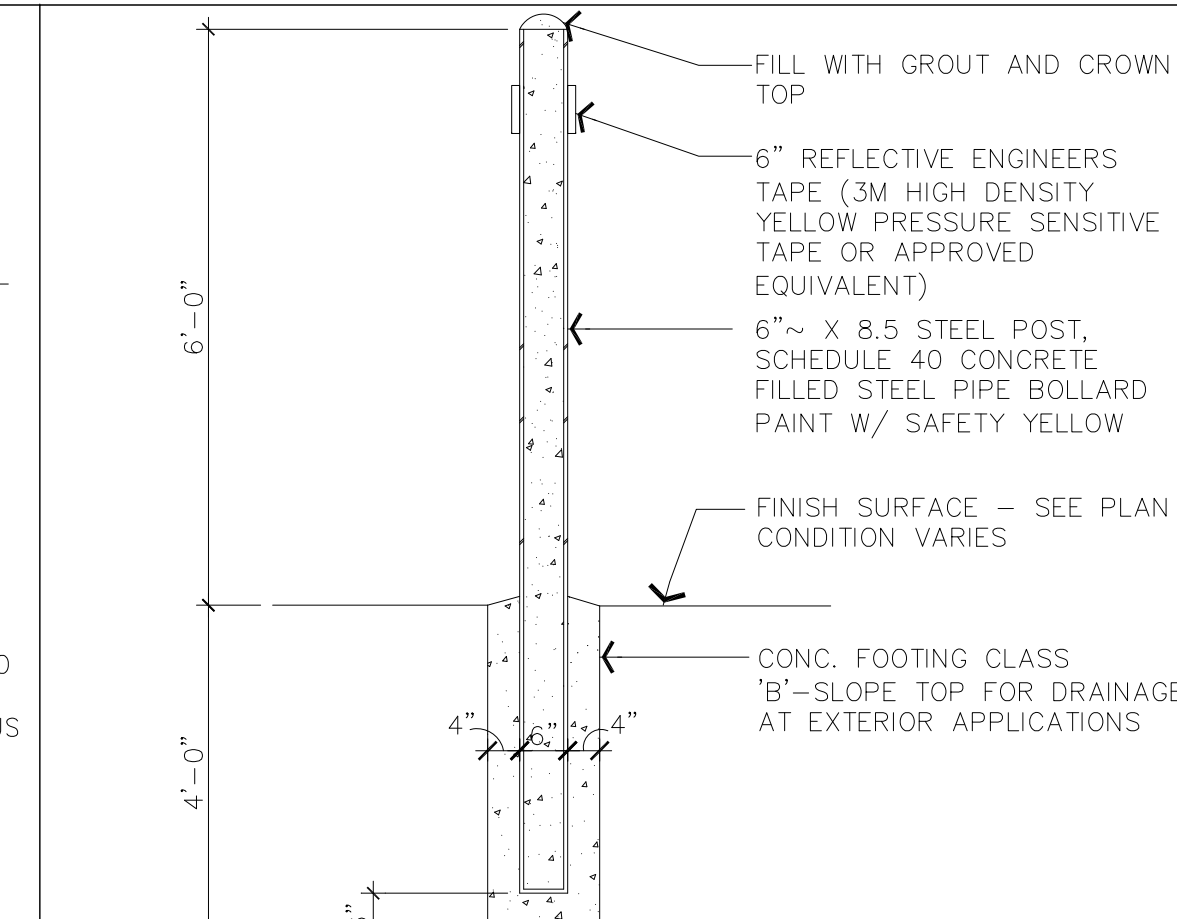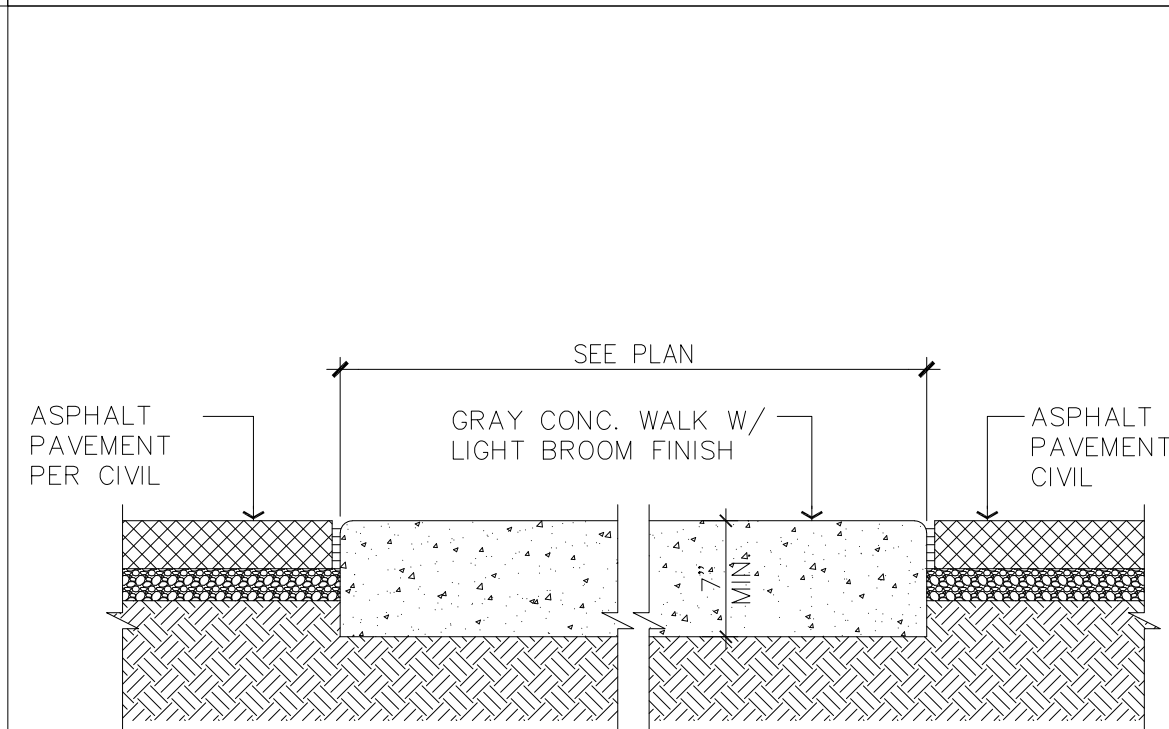


5 TYP. PIPE BOLLARD
SCALE: 1/2" = 1'-0"

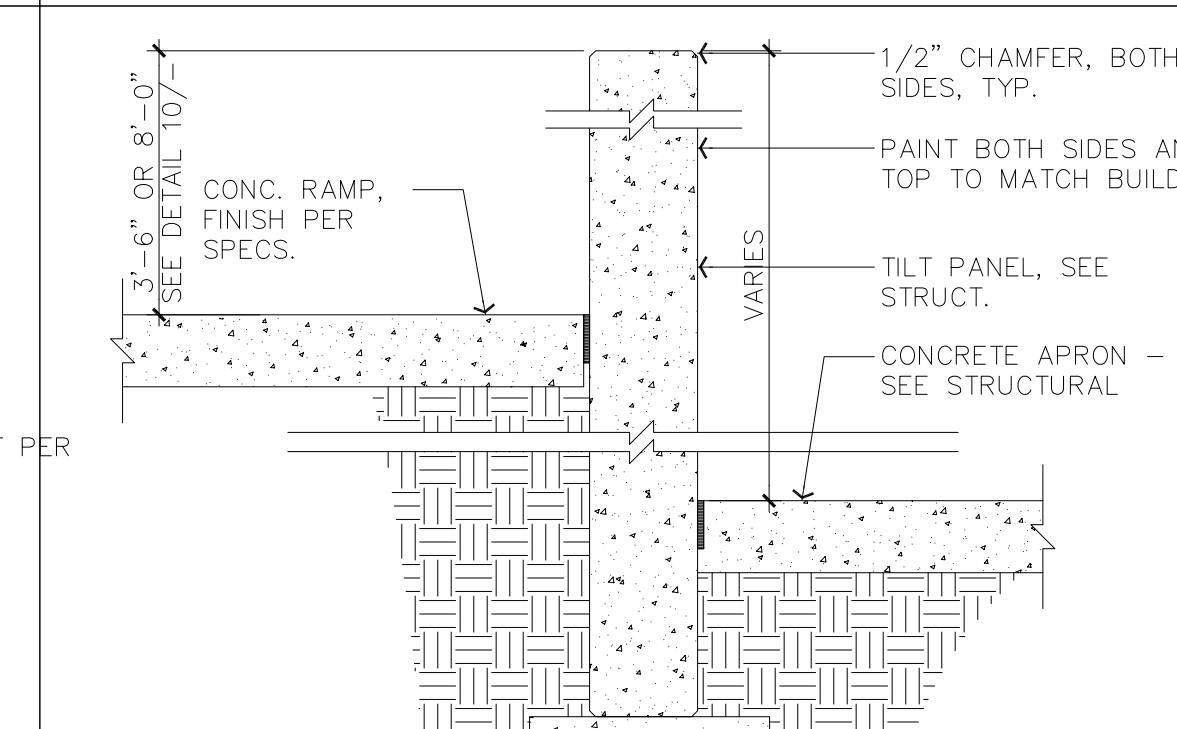


7 RAMP WALL SECTION
SCALE: 3/4" = 1'-0"

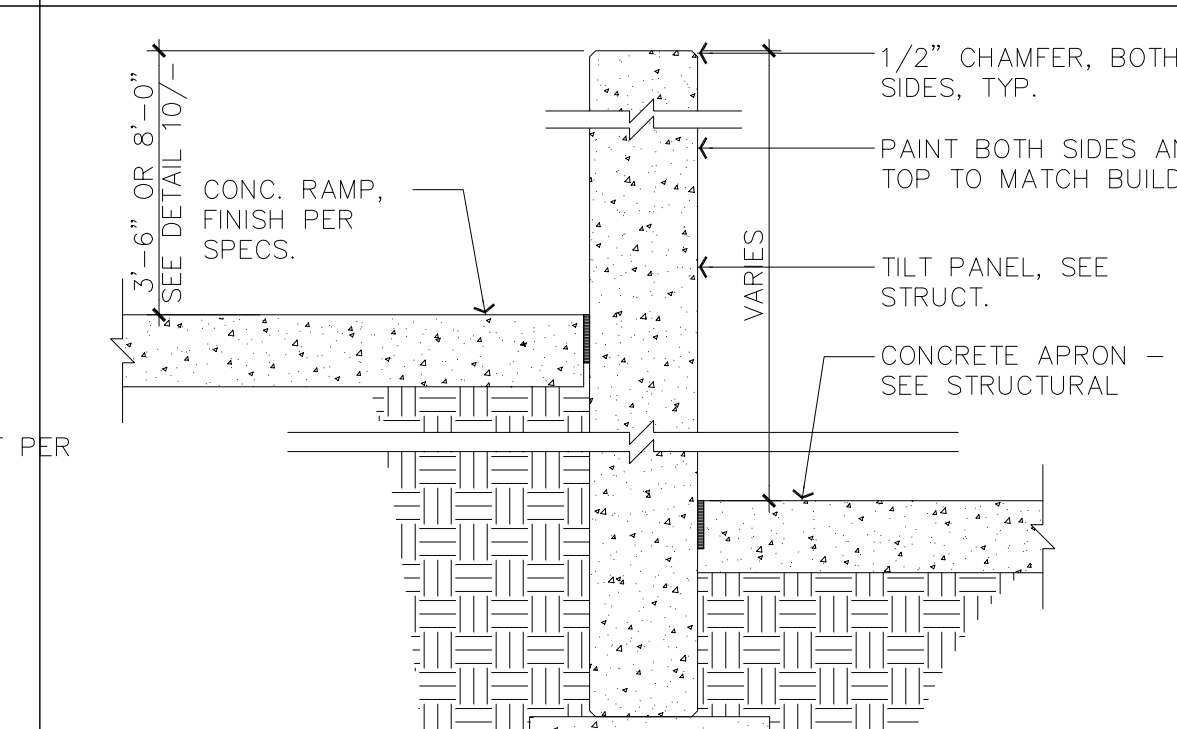


1 DOUBLE SLIDING GATE
SCALE: 1/4" = 1'-0"

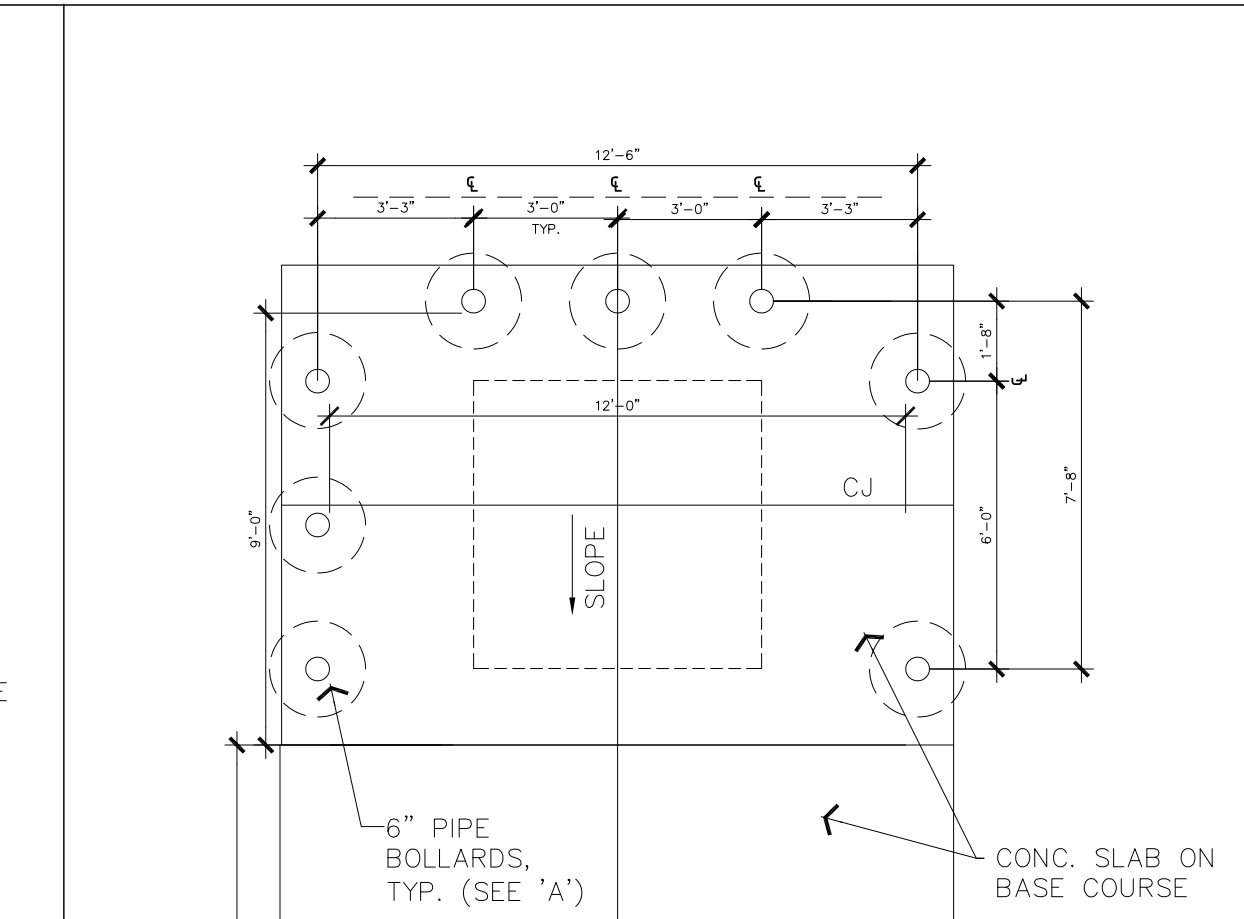


8 BOLLARD TRASH ENCLOSURE
SCALE: 1/4" = 1'-0"
FOR REFERENCE ONLY

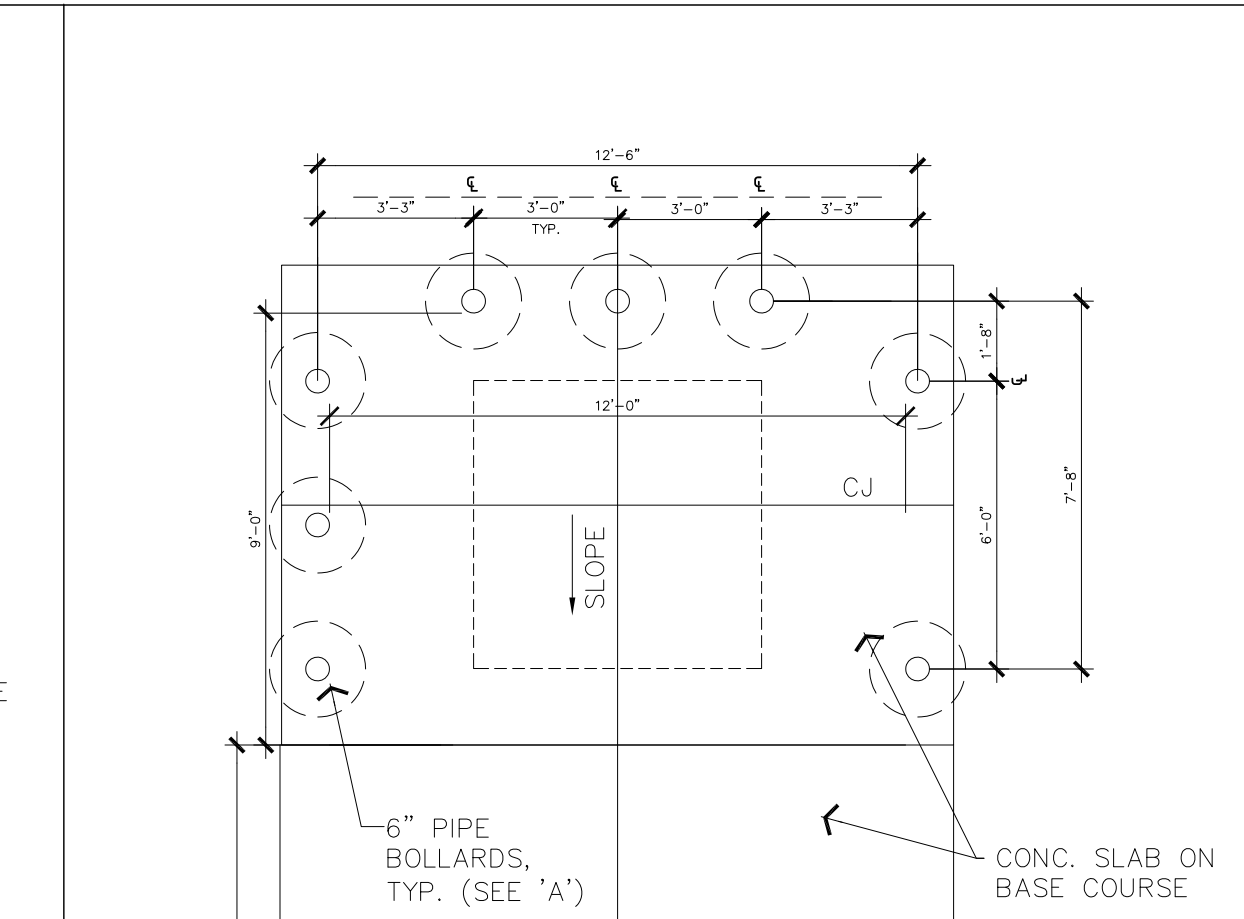


8 BOLLARD TRASH ENCLOSURE
SCALE: 1/4" = 1'-0"
FOR REFERENCE ONLY

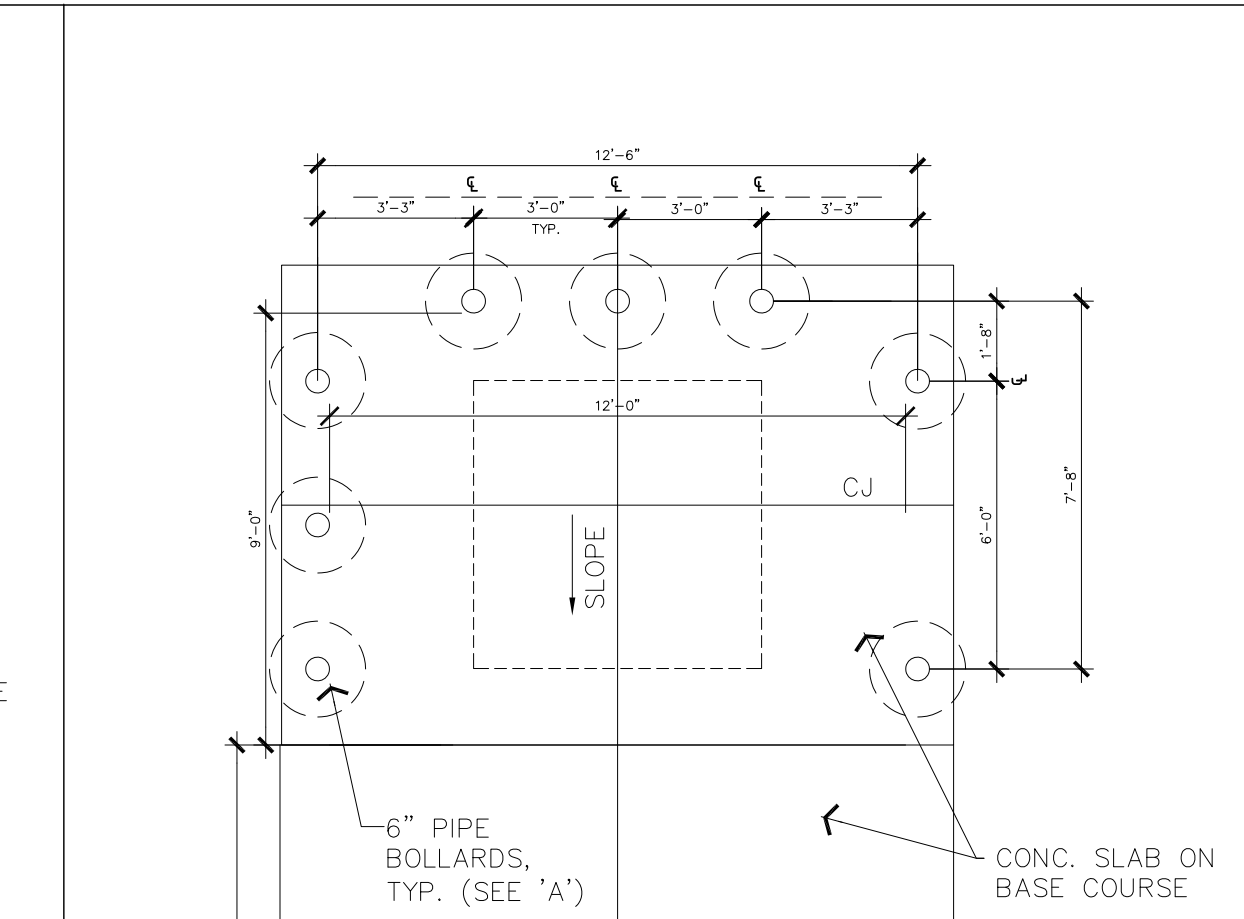


8 BOLLARD TRASH ENCLOSURE
SCALE: 1/4" = 1'-0"
FOR REFERENCE ONLY

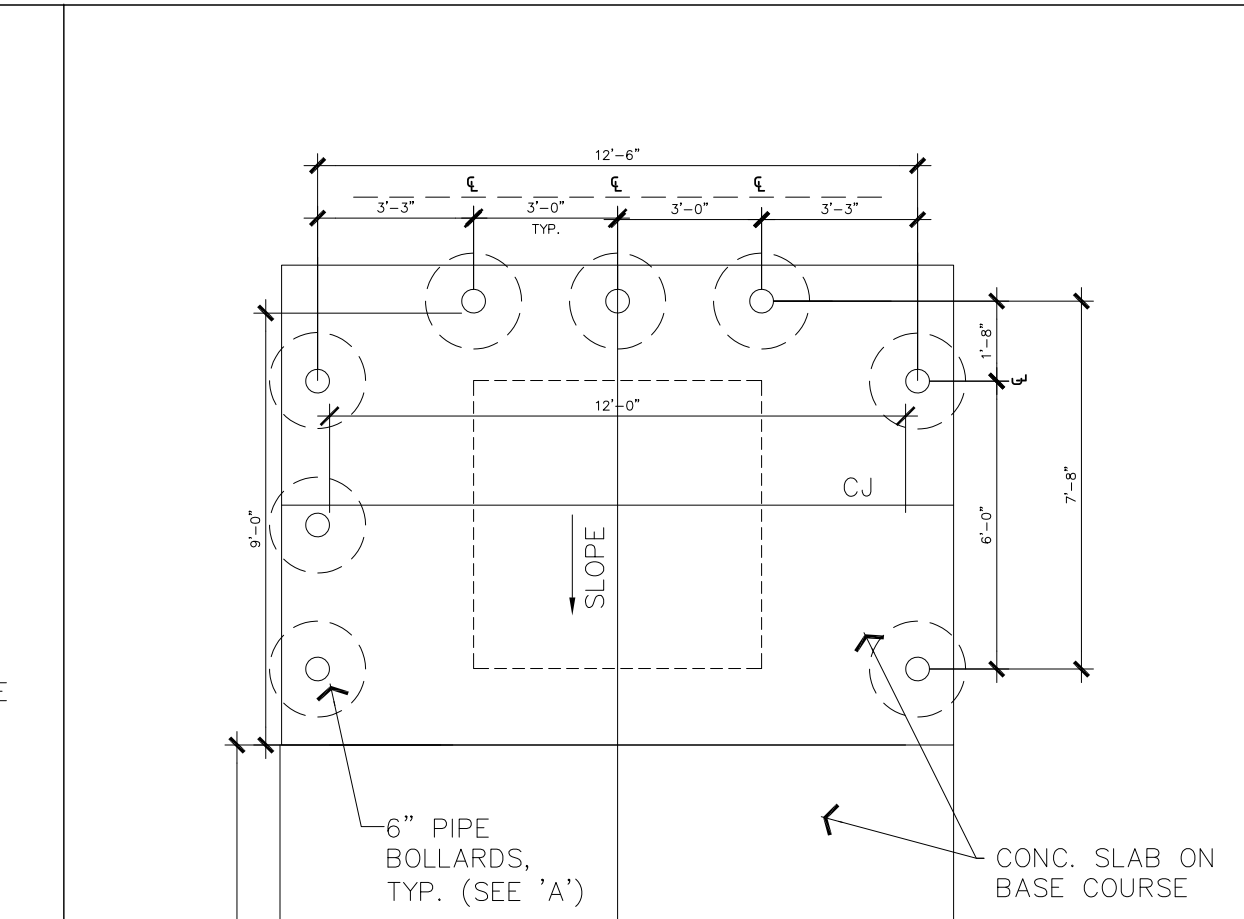


8 BOLLARD TRASH ENCLOSURE
SCALE: 1/4" = 1'-0"
FOR REFERENCE ONLY

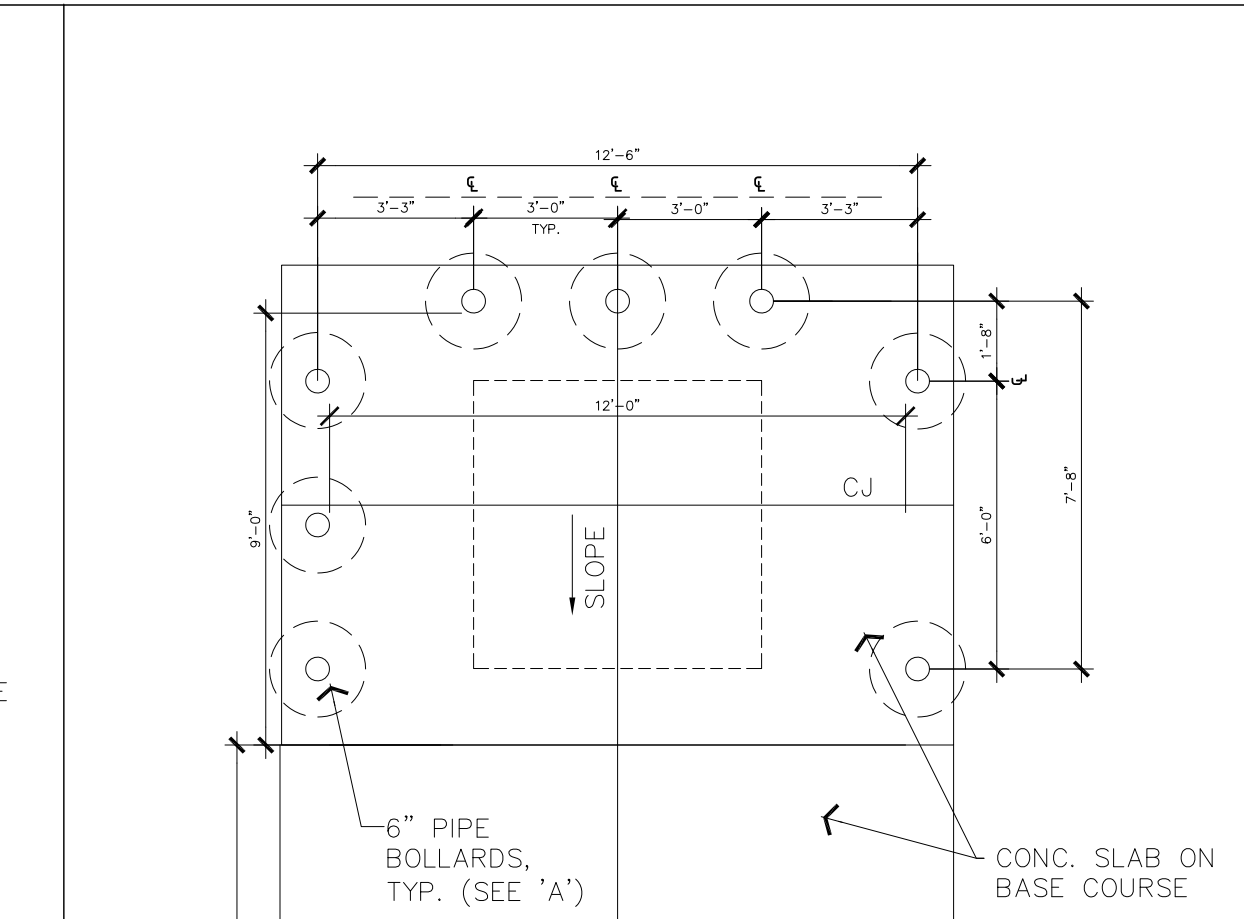


8 BOLLARD TRASH ENCLOSURE
SCALE: 1/4" = 1'-0"
FOR REFERENCE ONLY

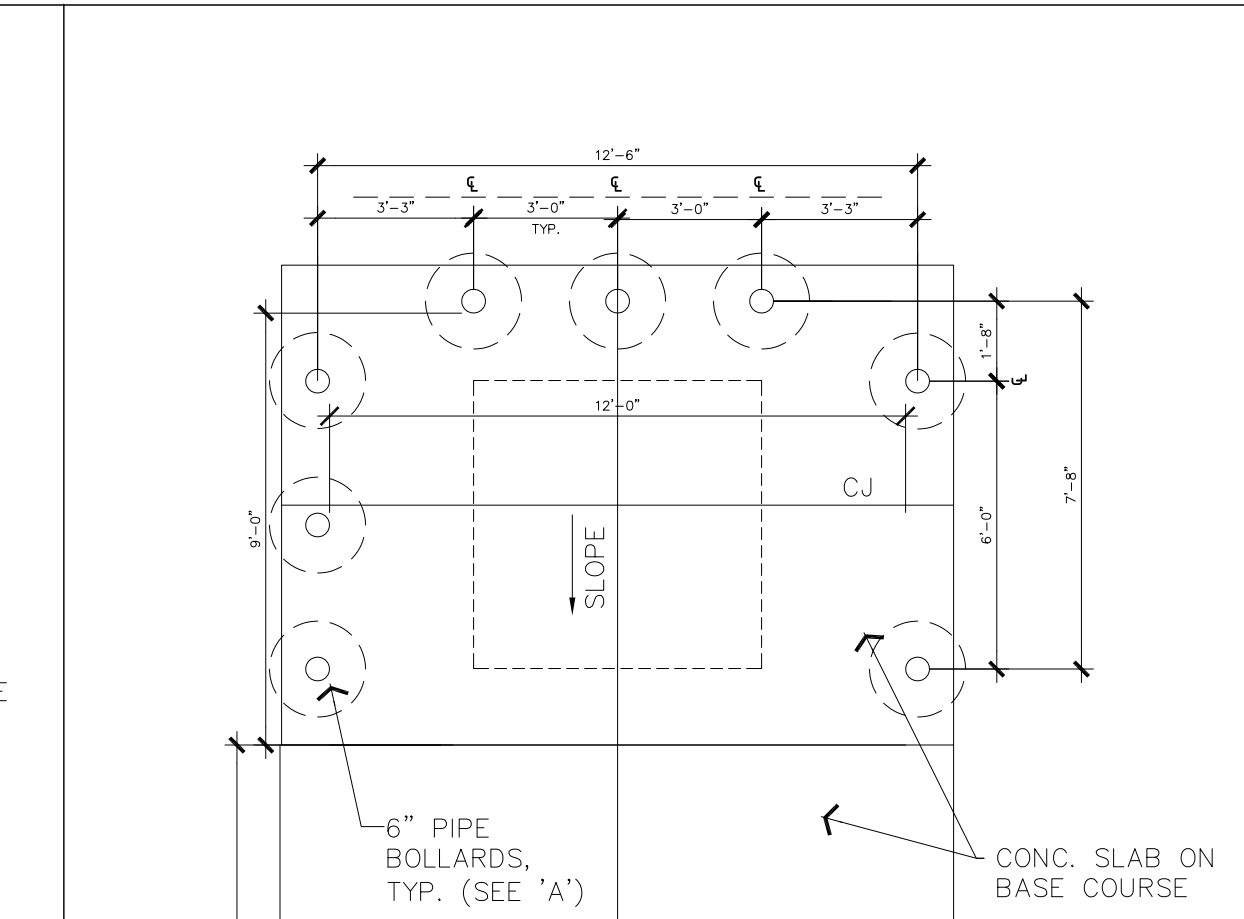


8 BOLLARD TRASH ENCLOSURE
SCALE: 1/4" = 1'-0"
FOR REFERENCE ONLY

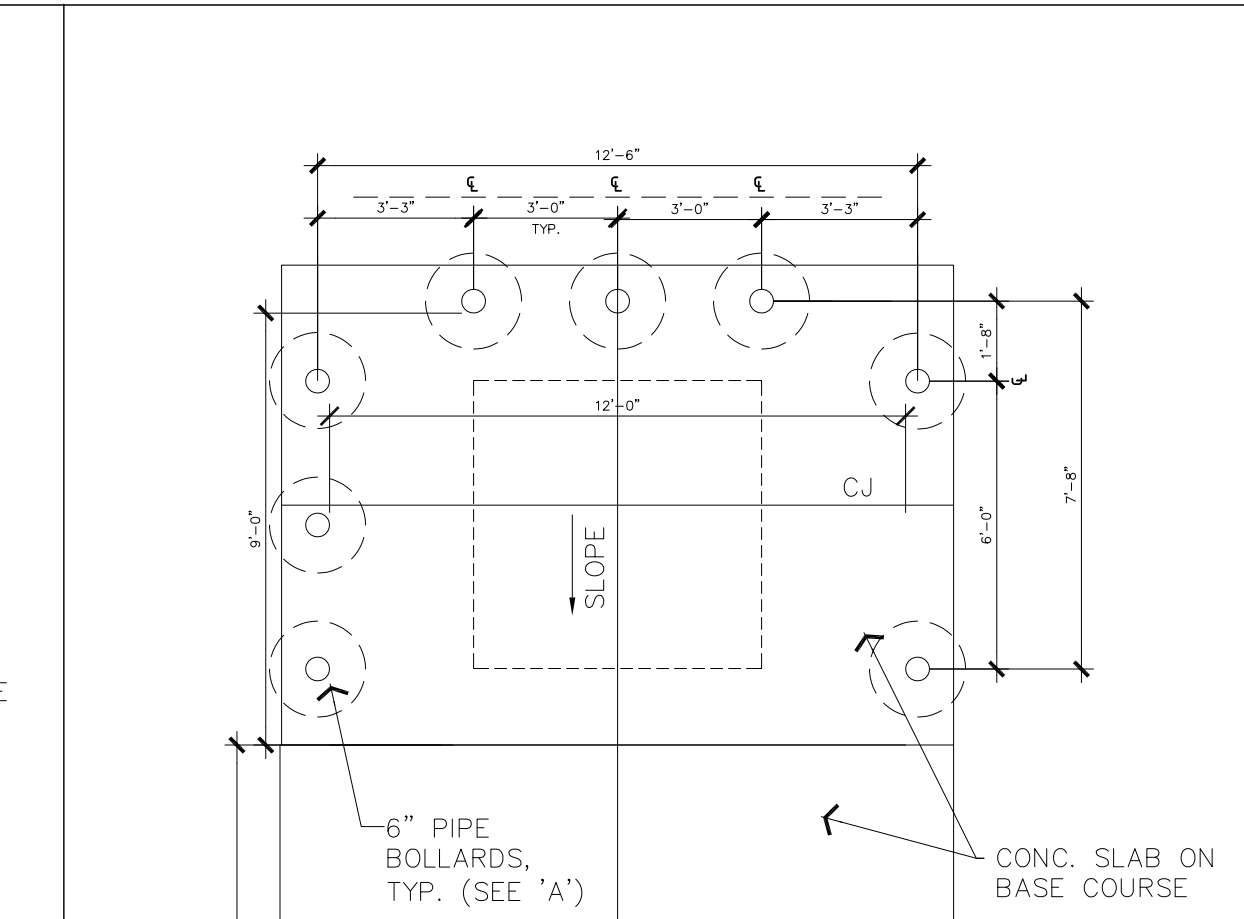


8 BOLLARD TRASH ENCLOSURE
SCALE: 1/4" = 1'-0"
FOR REFERENCE ONLY

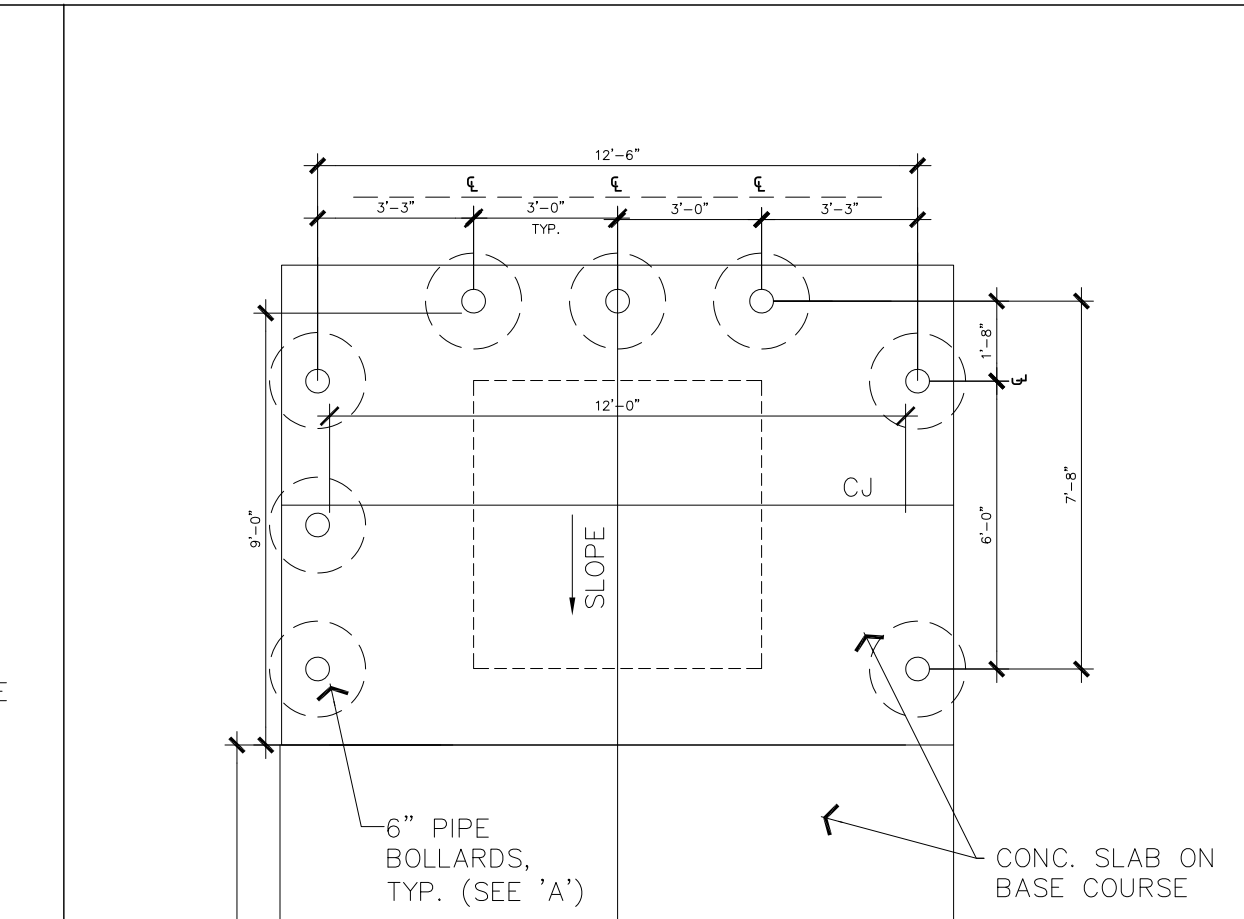


8 BOLLARD TRASH ENCLOSURE
SCALE: 1/4" = 1'-0"
FOR REFERENCE ONLY

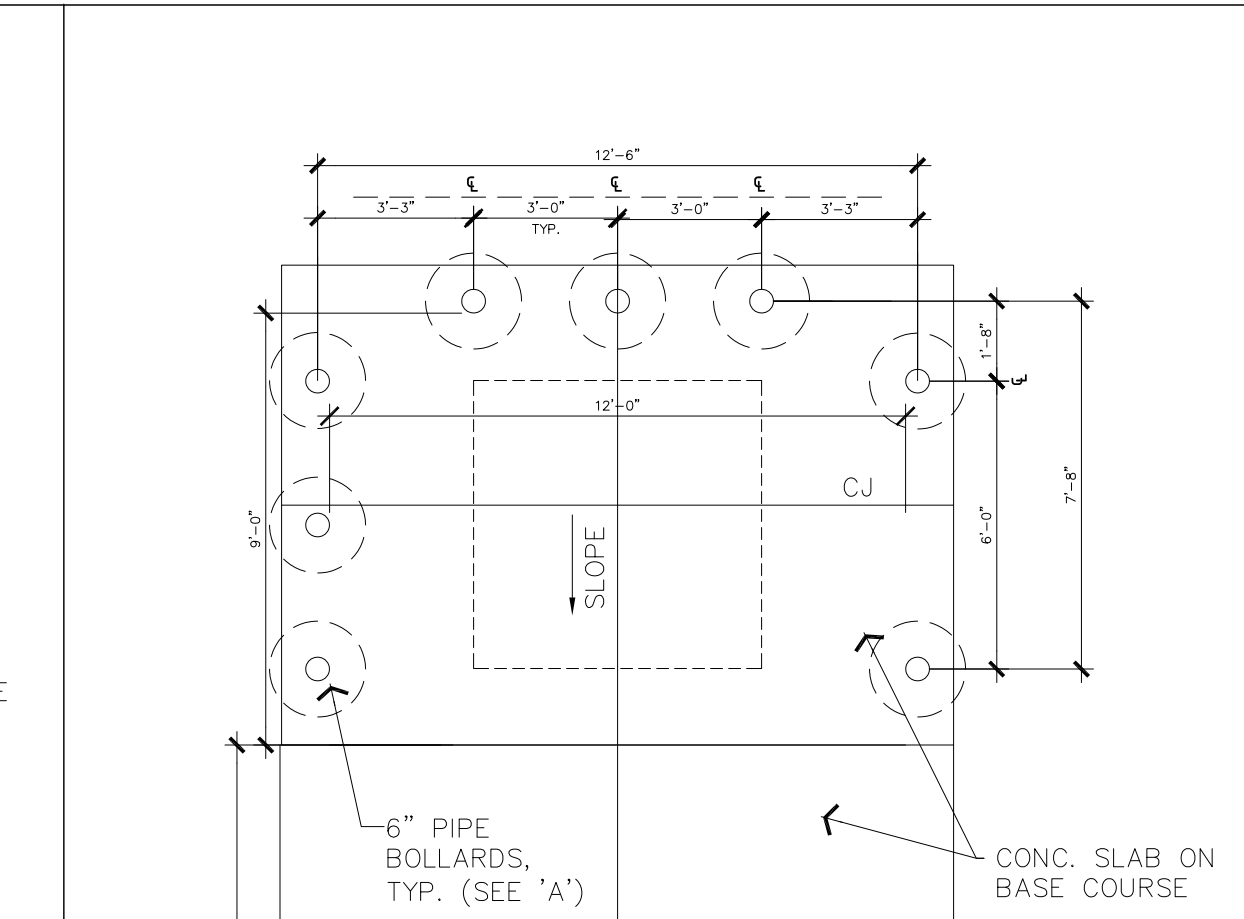


8 BOLLARD TRASH ENCLOSURE
SCALE: 1/4" = 1'-0"
FOR REFERENCE ONLY

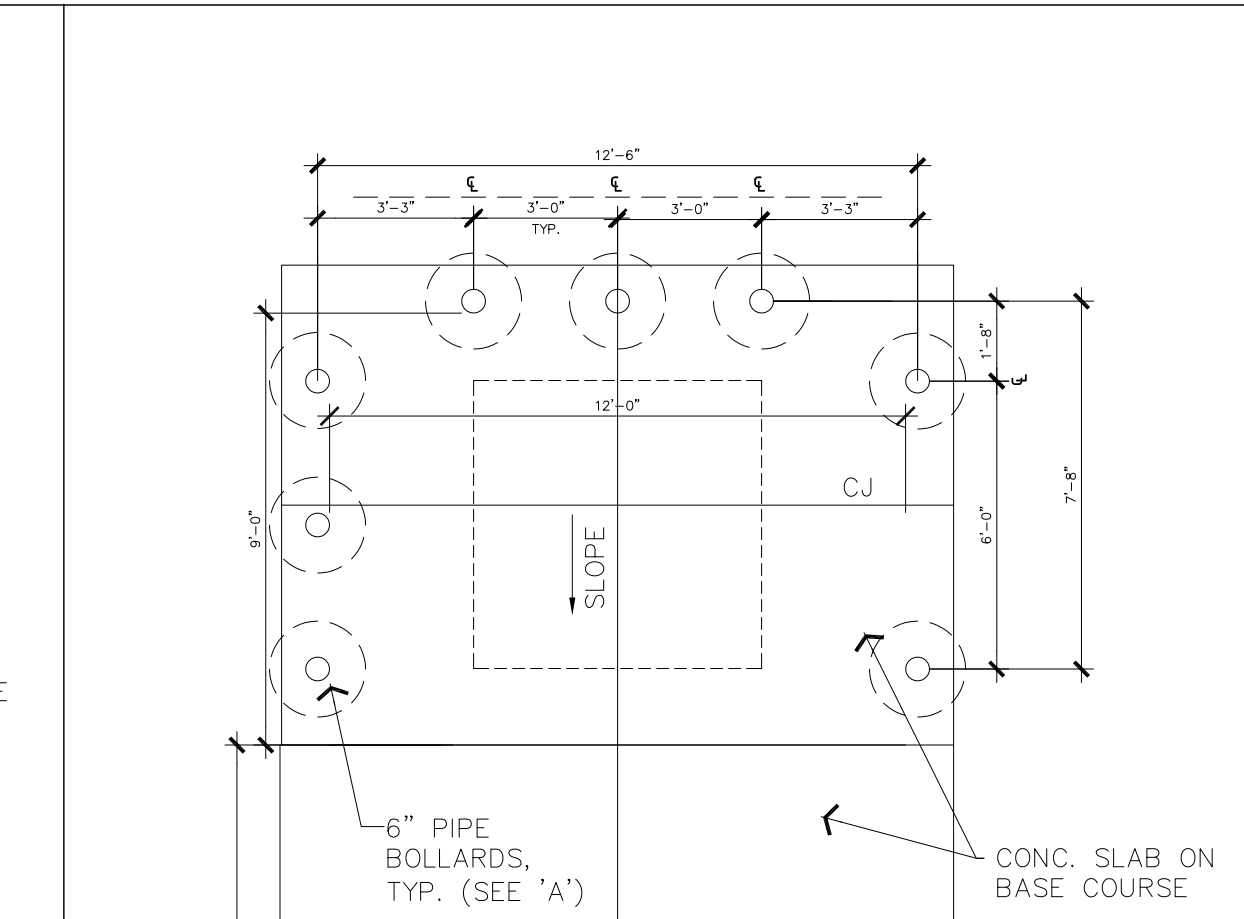


8 BOLLARD TRASH ENCLOSURE
SCALE: 1/4" = 1'-0"
FOR REFERENCE ONLY

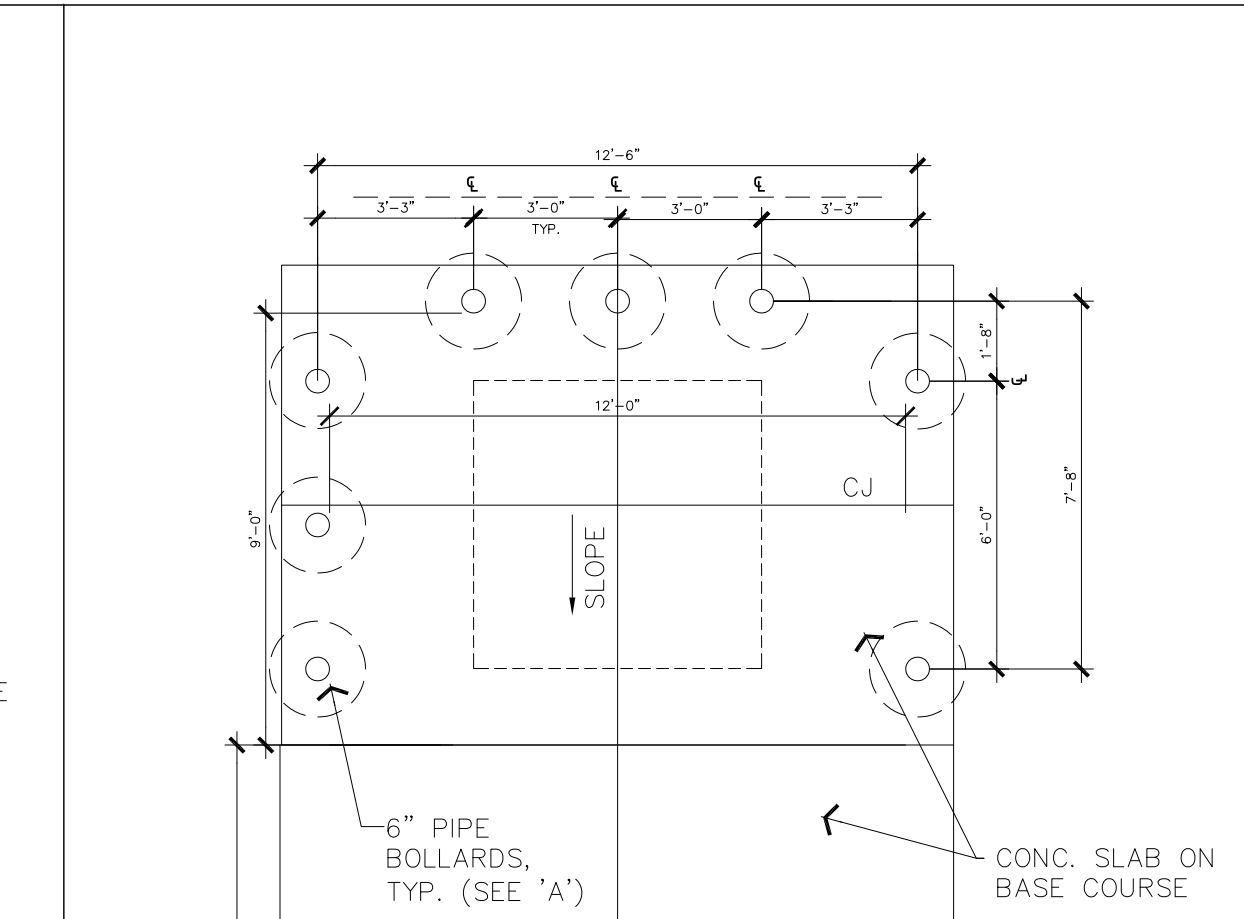


8 BOLLARD TRASH ENCLOSURE
SCALE: 1/4" = 1'-0"
FOR REFERENCE ONLY

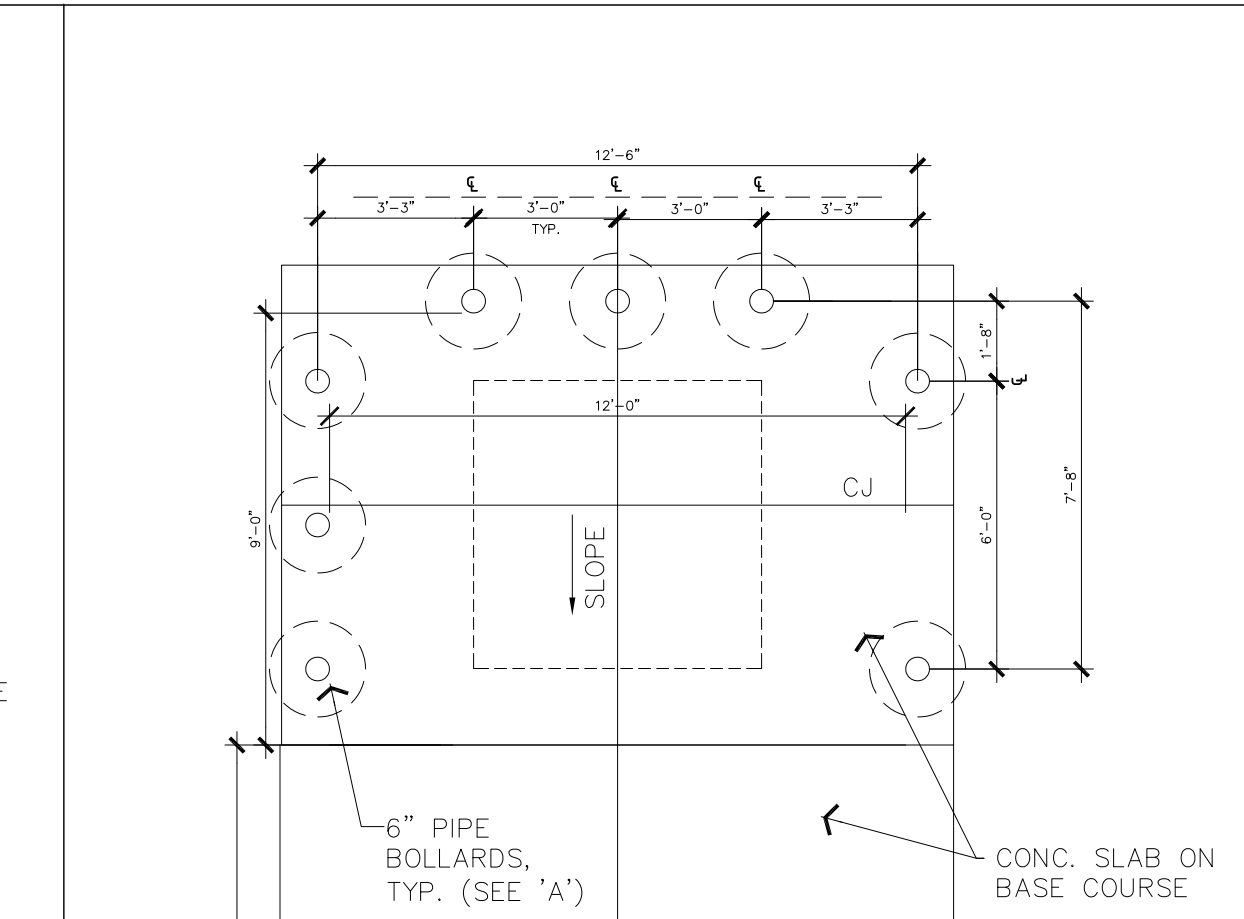


8 BOLLARD TRASH ENCLOSURE
SCALE: 1/4" = 1'-0"
FOR REFERENCE ONLY

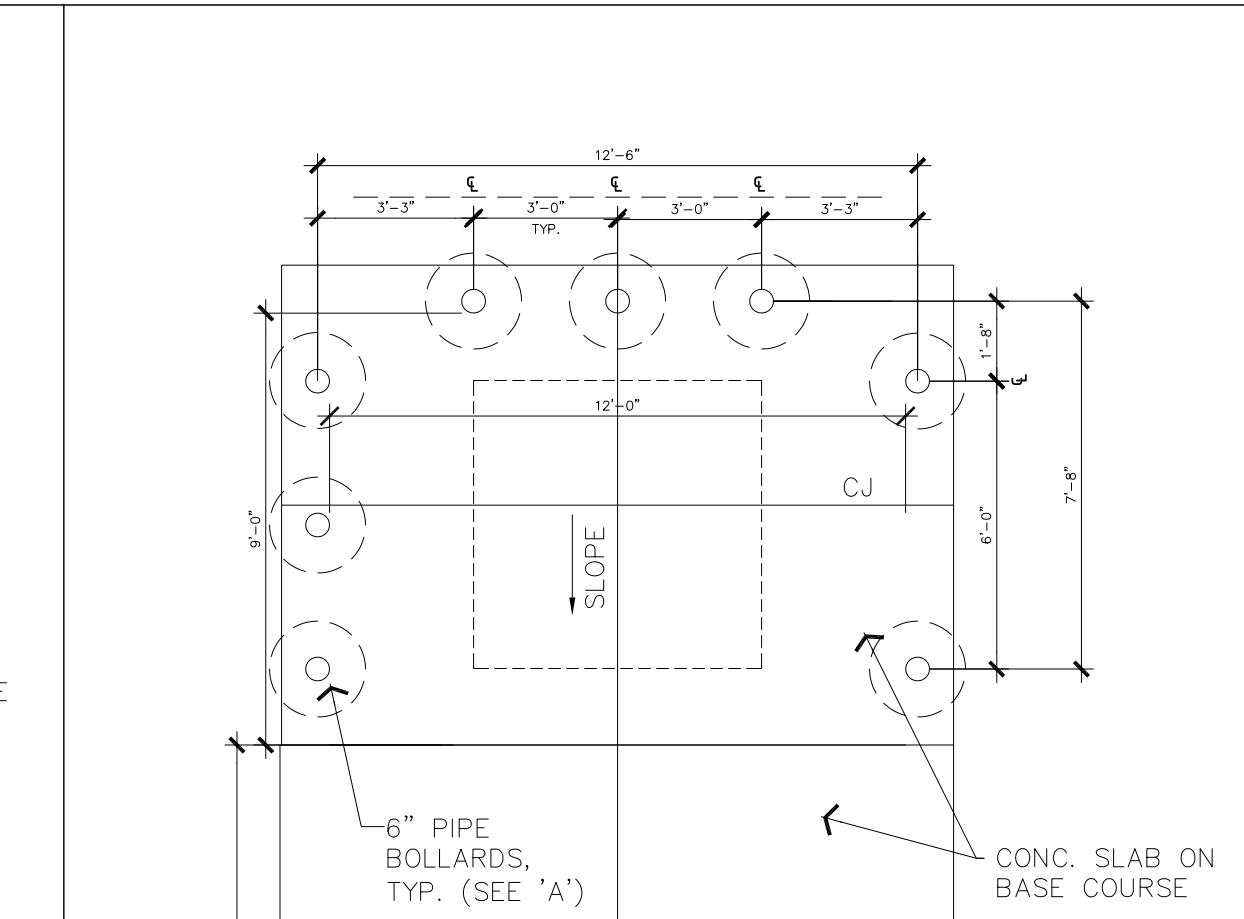


8 BOLLARD TRASH ENCLOSURE
SCALE: 1/4" = 1'-0"
FOR REFERENCE ONLY

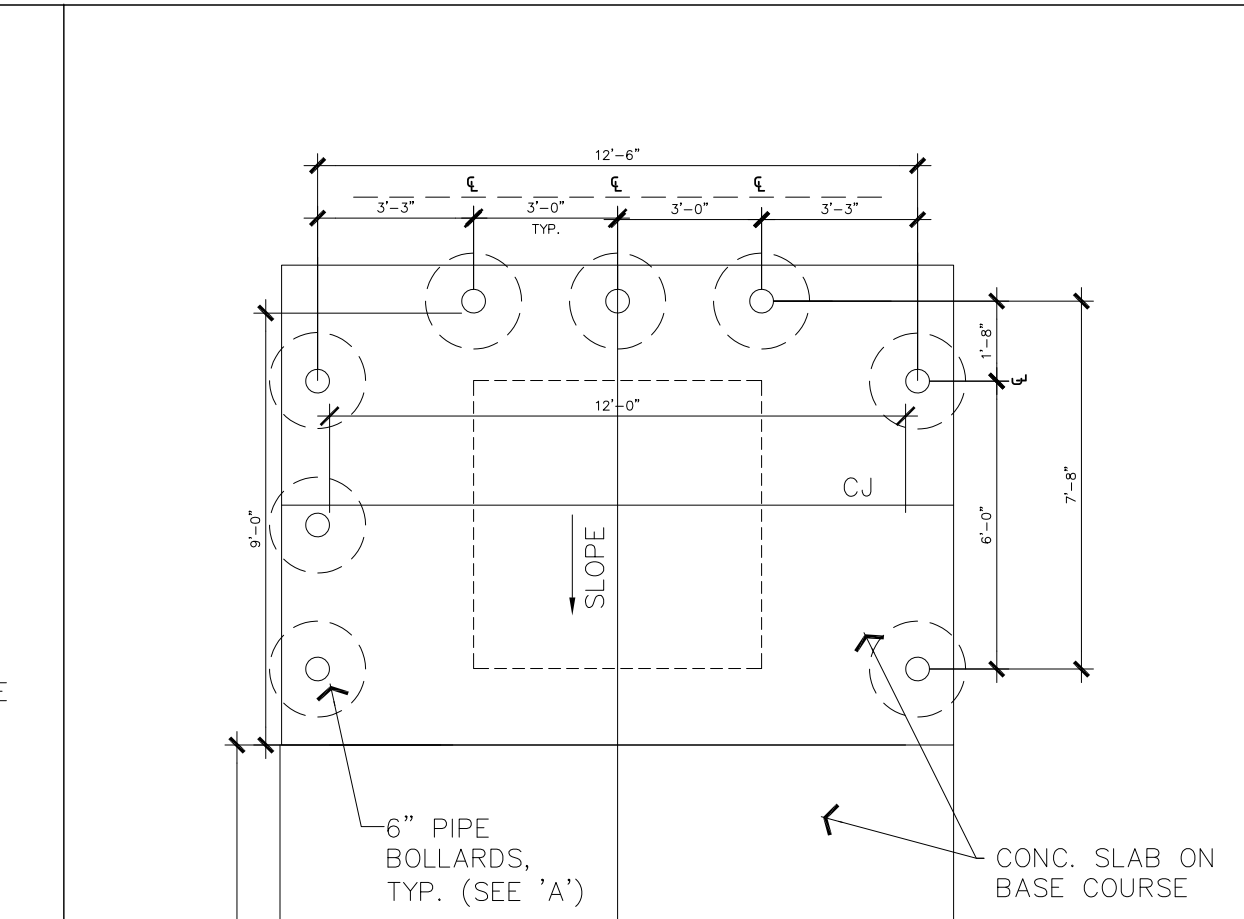


8 BOLLARD TRASH ENCLOSURE
SCALE: 1/4" = 1'-0"
FOR REFERENCE ONLY

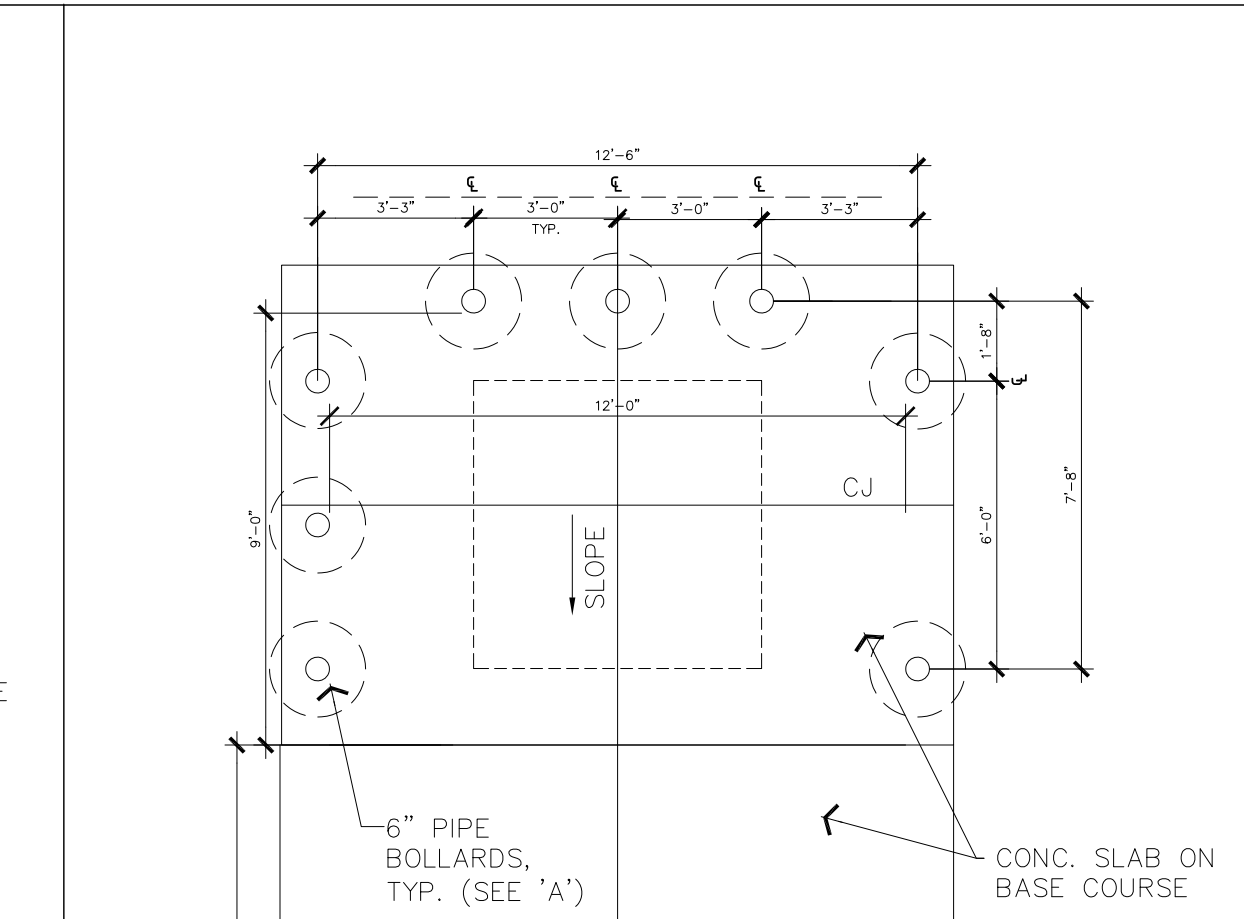


8 BOLLARD TRASH ENCLOSURE
SCALE: 1/4" = 1'-0"
FOR REFERENCE ONLY

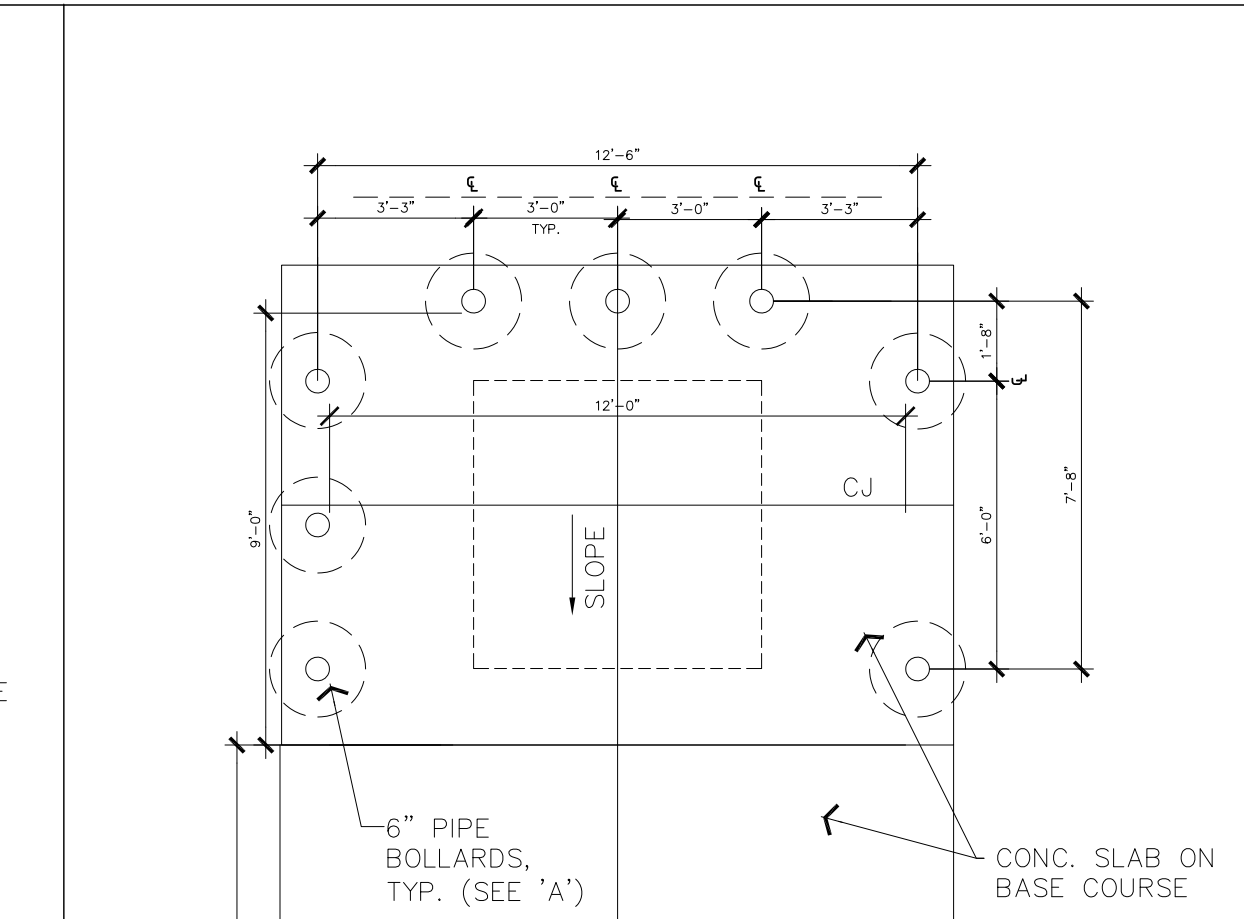


8 BOLLARD TRASH ENCLOSURE
SCALE: 1/4" = 1'-0"
FOR REFERENCE ONLY

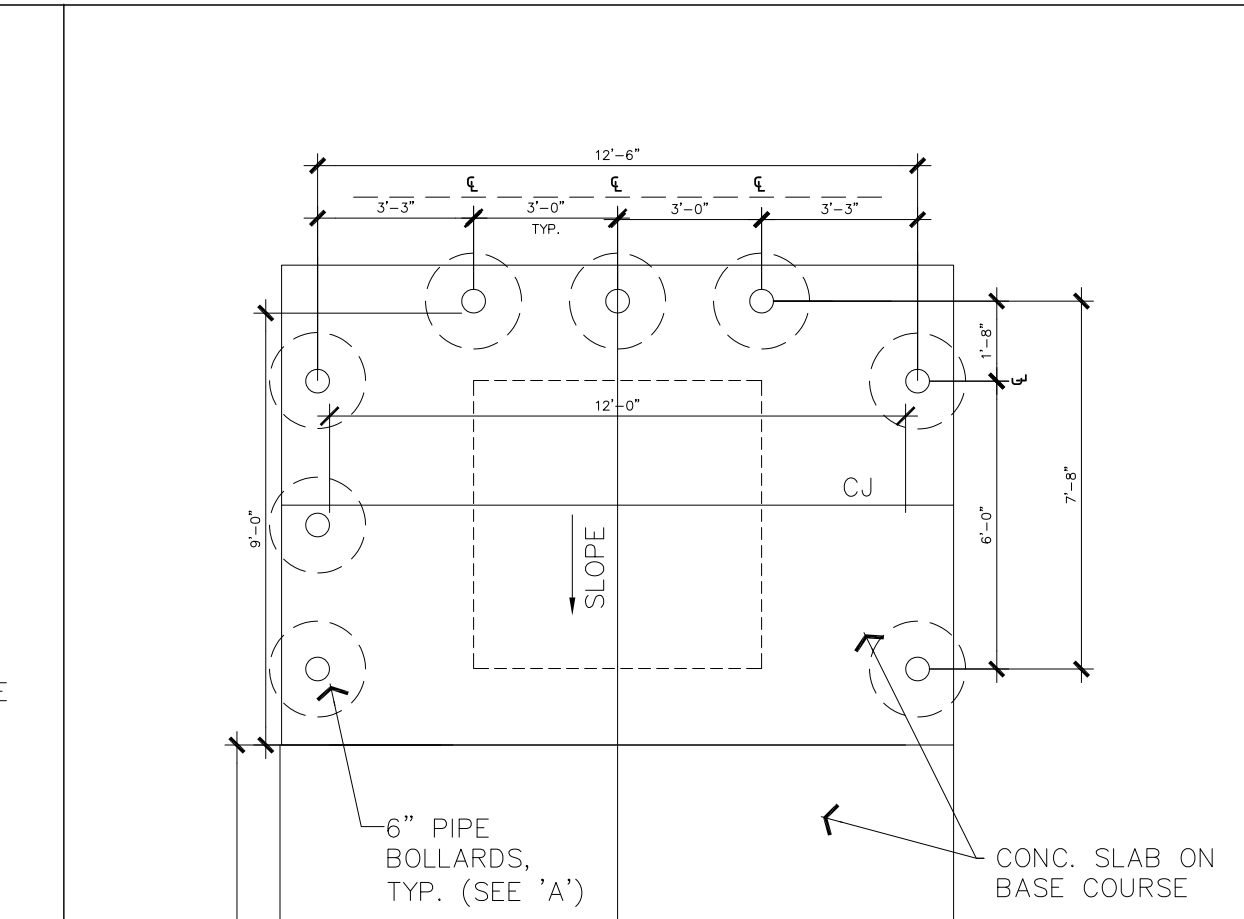


8 BOLLARD TRASH ENCLOSURE
SCALE: 1/4" = 1'-0"
FOR REFERENCE ONLY

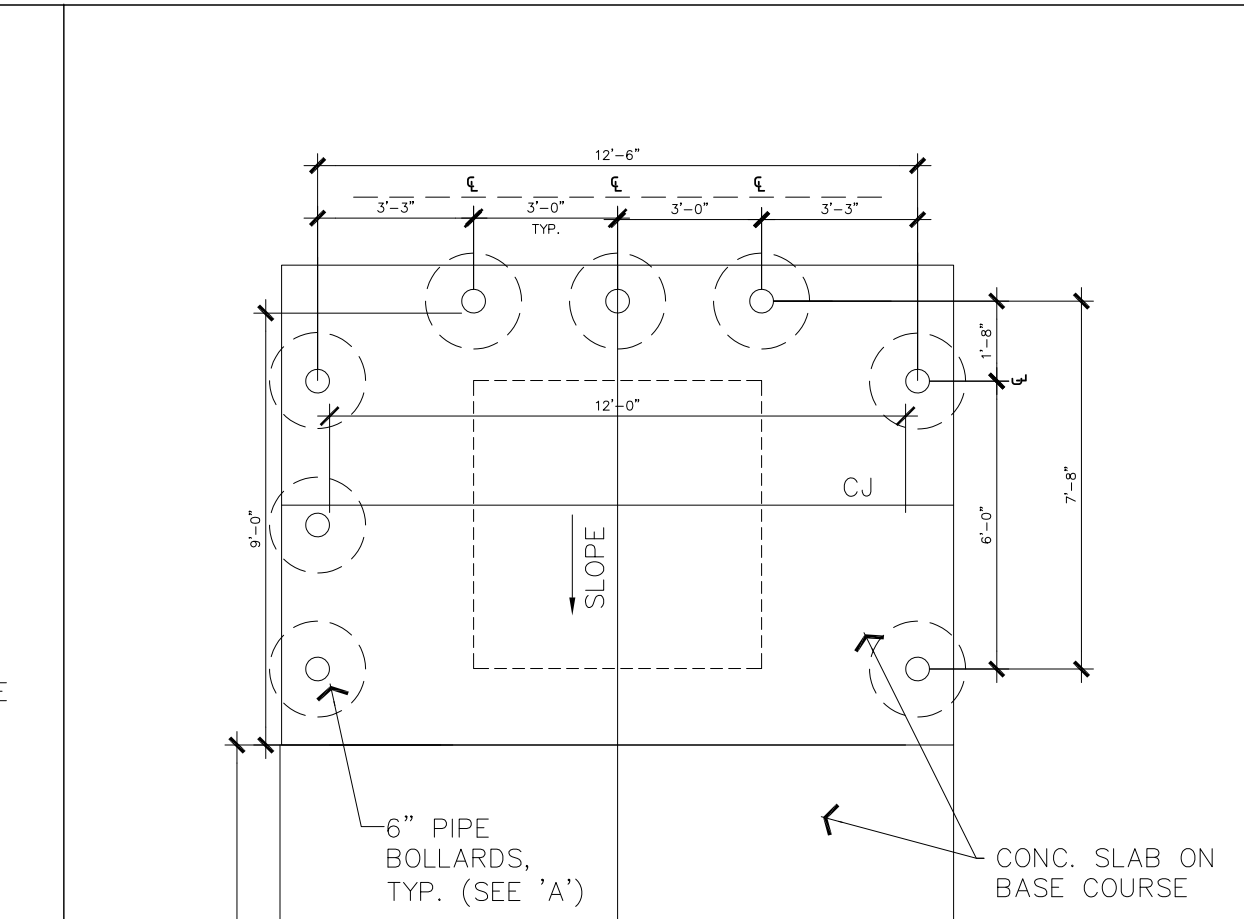


8 BOLLARD TRASH ENCLOSURE
SCALE: 1/4" = 1'-0"
FOR REFERENCE ONLY

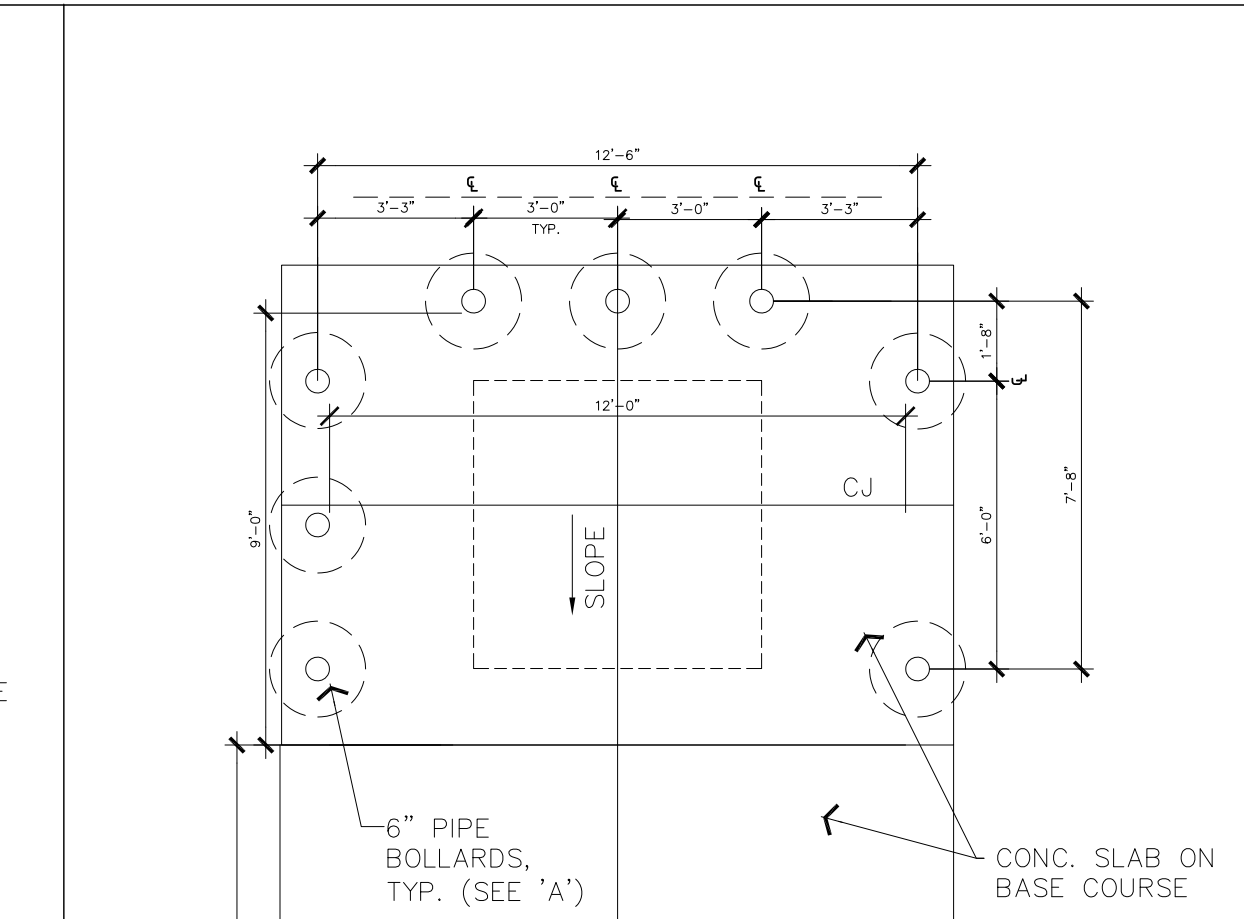


8 BOLLARD TRASH ENCLOSURE
SCALE: 1/4" = 1'-0"
FOR REFERENCE ONLY

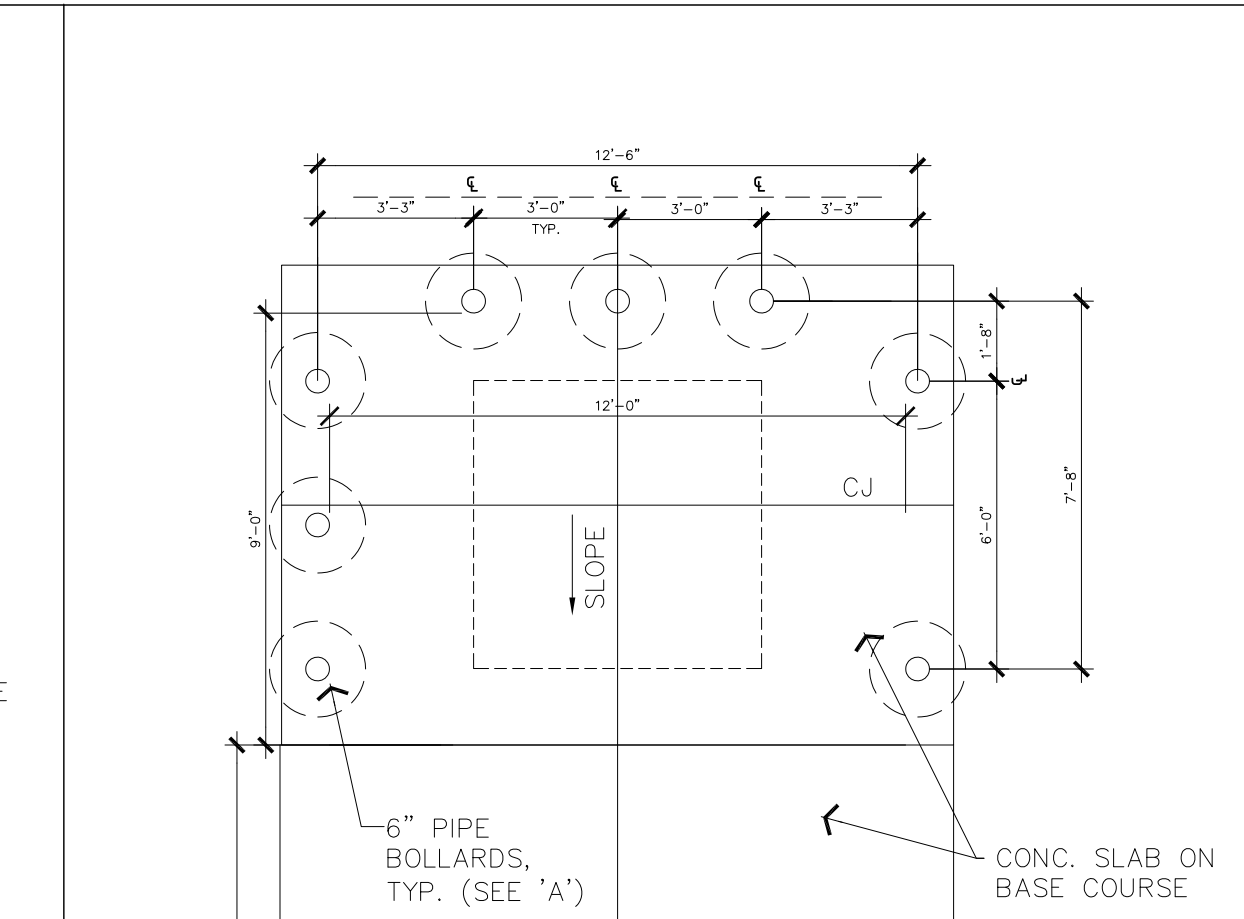


8 BOLLARD TRASH ENCLOSURE
SCALE: 1/4" = 1'-0"
FOR REFERENCE ONLY

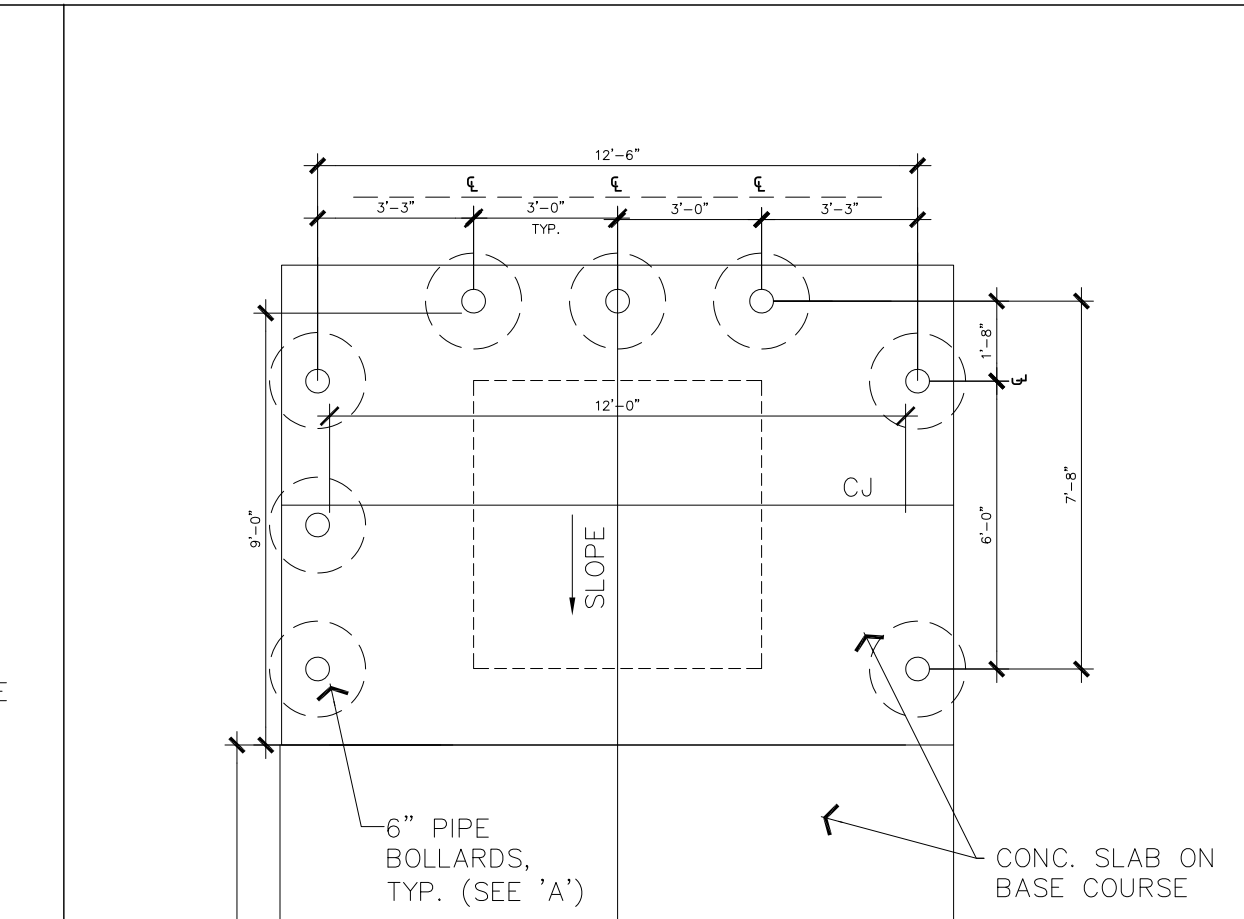


8 BOLLARD TRASH ENCLOSURE
SCALE: 1/4" = 1'-0"
FOR REFERENCE ONLY

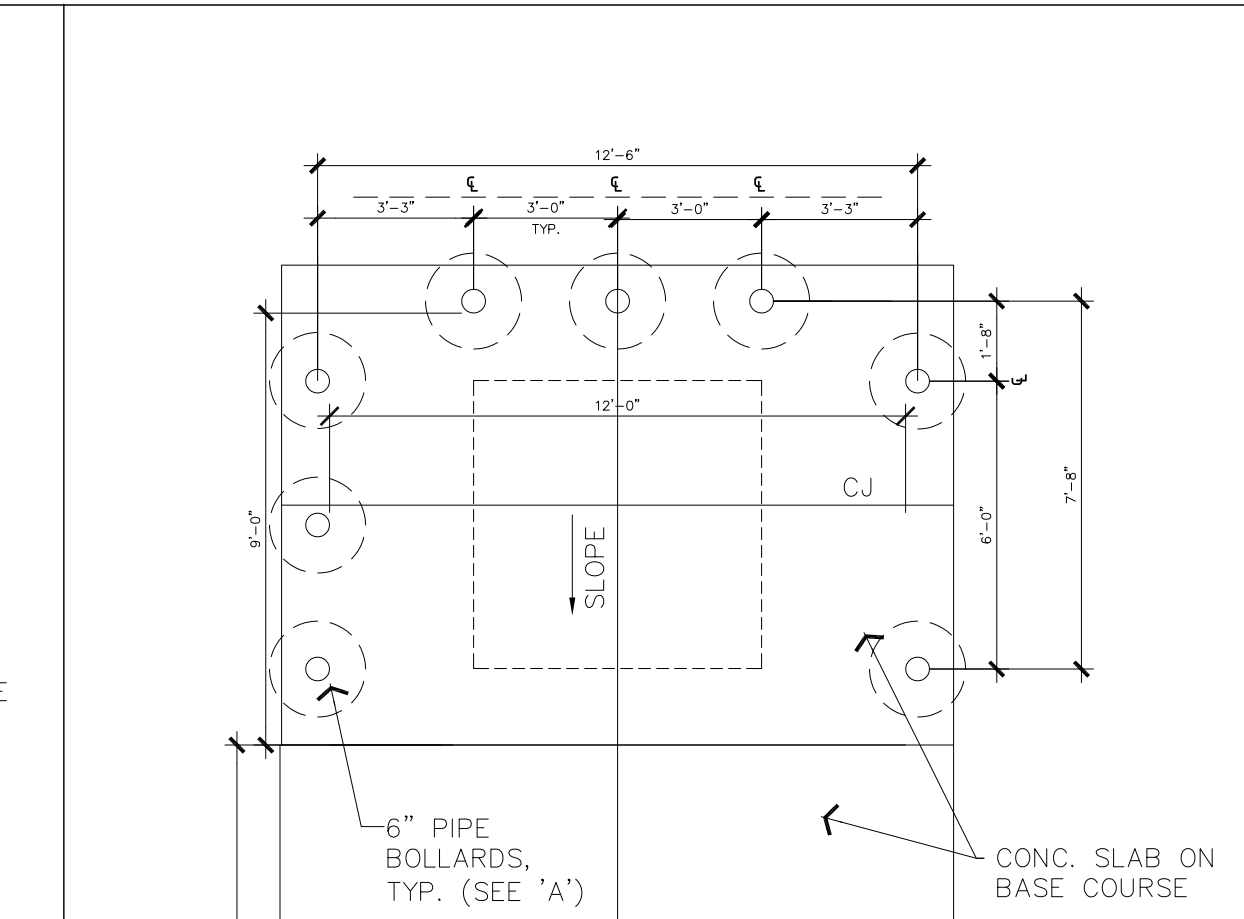


8 BOLLARD TRASH ENCLOSURE
SCALE: 1/4" = 1'-0"
FOR REFERENCE ONLY

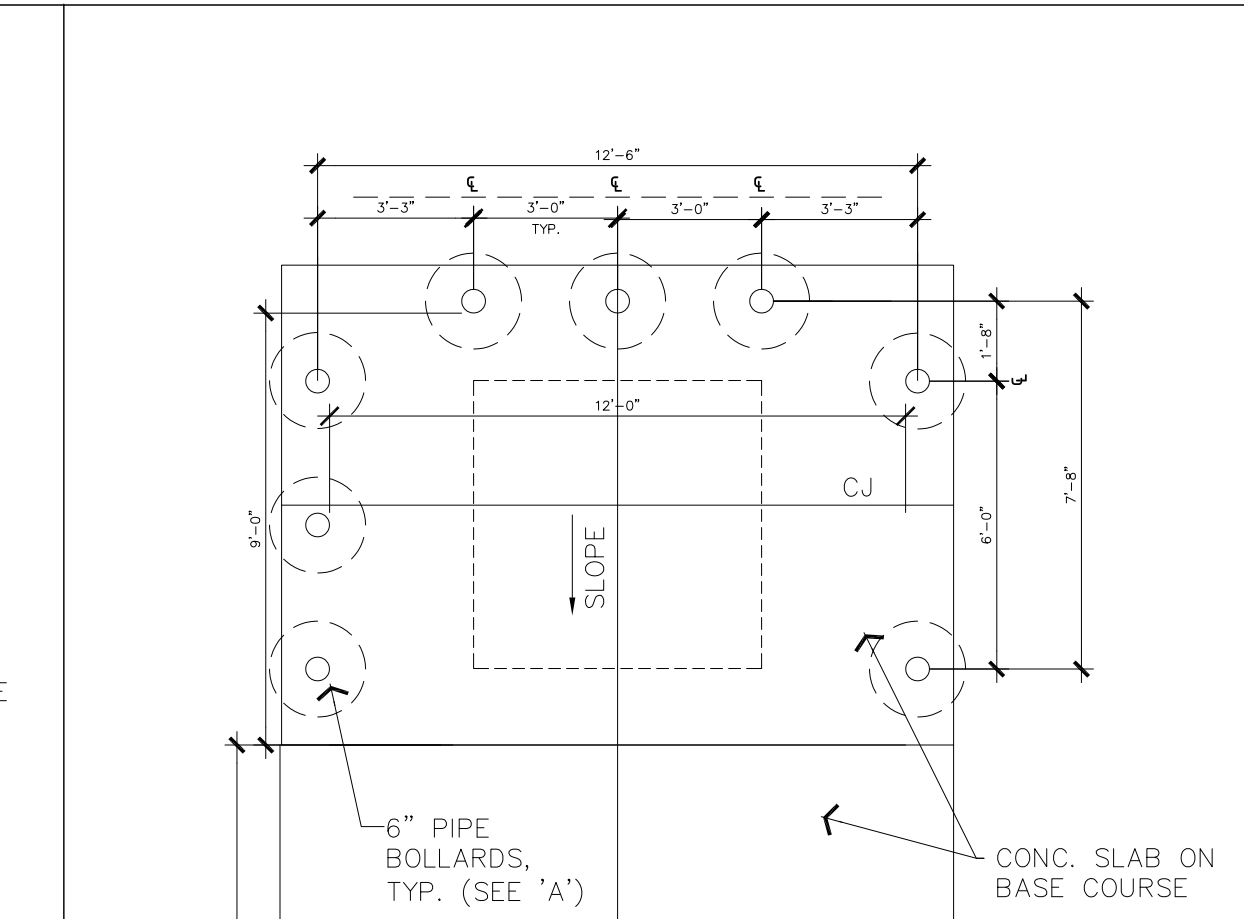


8 BOLLARD TRASH ENCLOSURE
SCALE: 1/4" = 1'-0"
FOR REFERENCE ONLY

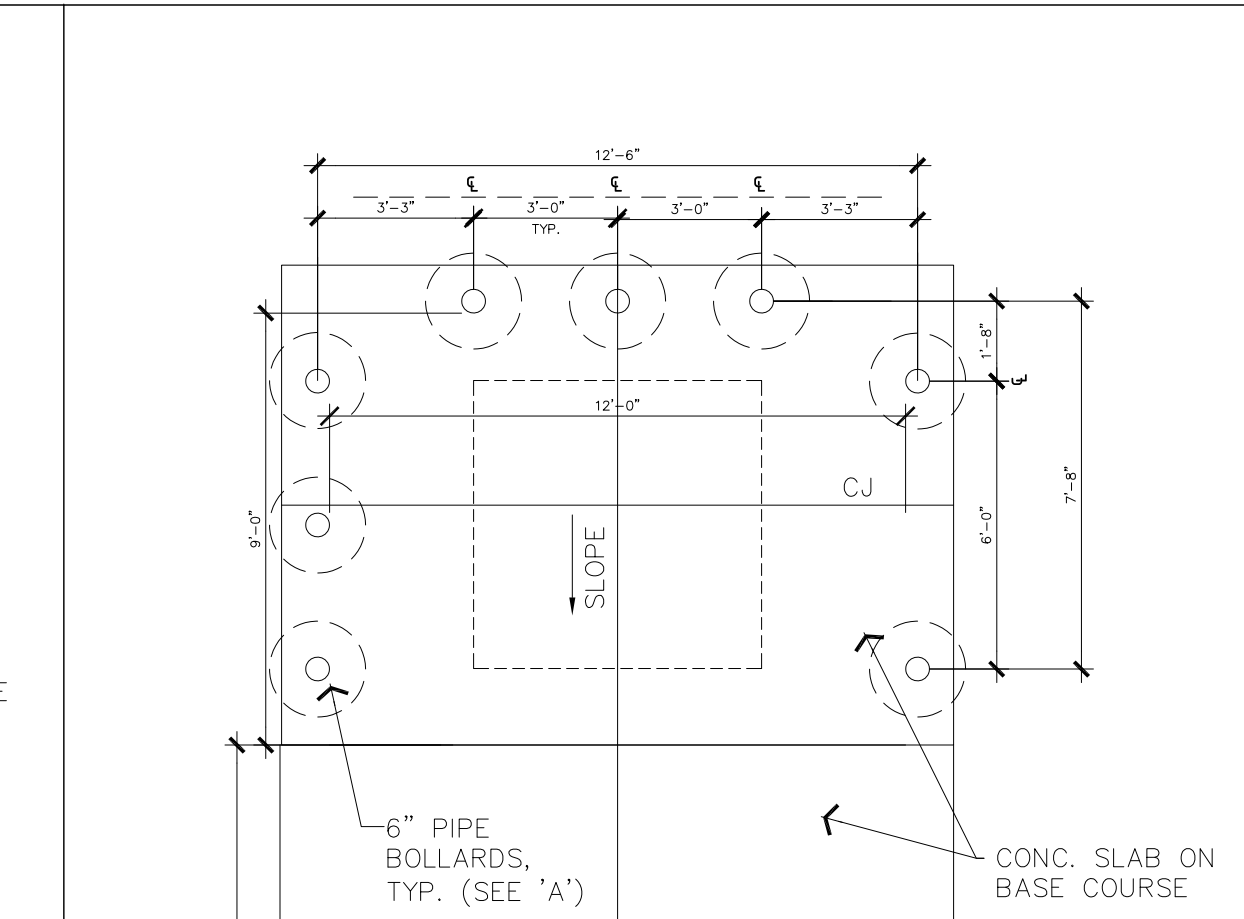


8 BOLLARD TRASH ENCLOSURE
SCALE: 1/4" = 1'-0"
FOR REFERENCE ONLY

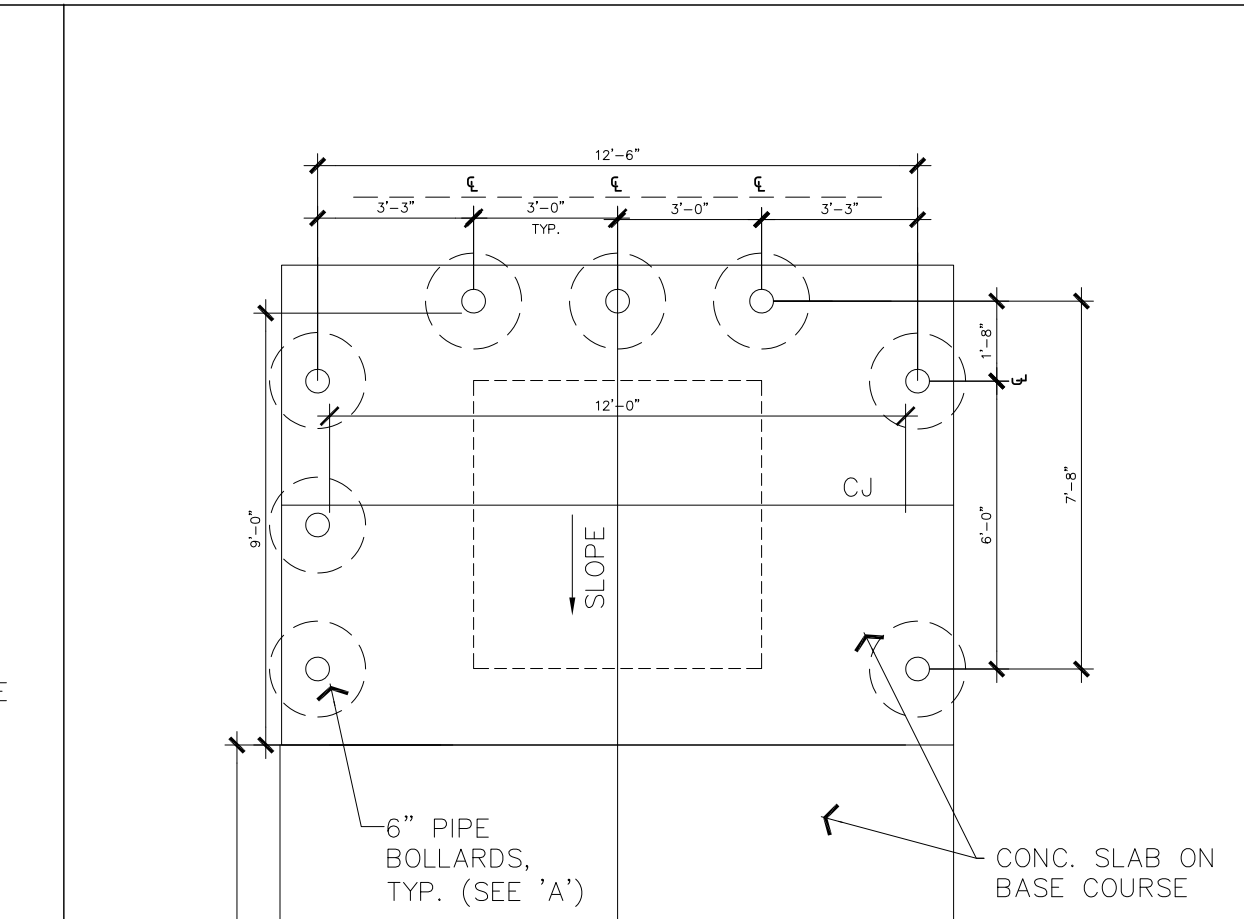


8 BOLLARD TRASH ENCLOSURE
SCALE: 1/4" = 1'-0"
FOR REFERENCE ONLY

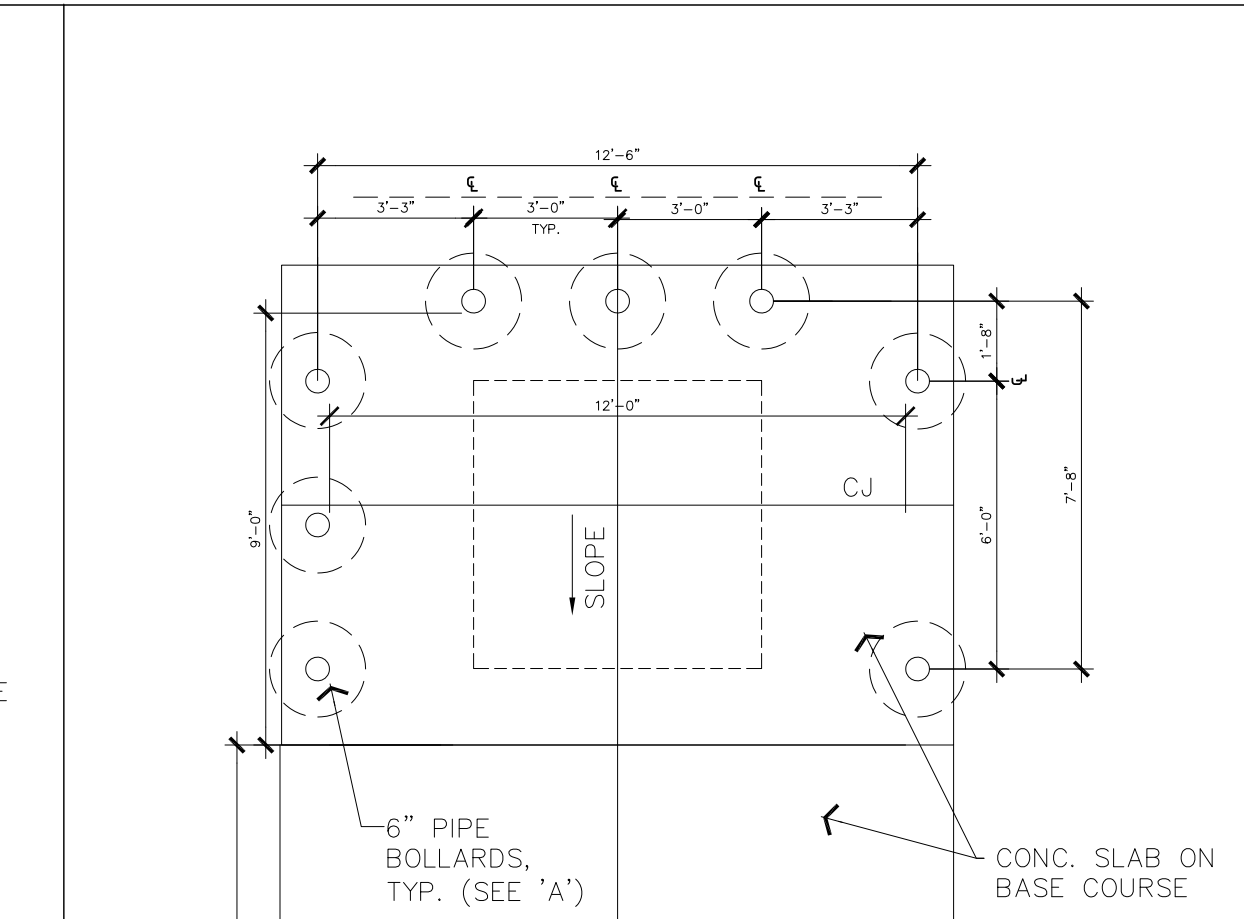


8 BOLLARD TRASH ENCLOSURE
SCALE: 1/4" = 1'-0"
FOR REFERENCE ONLY

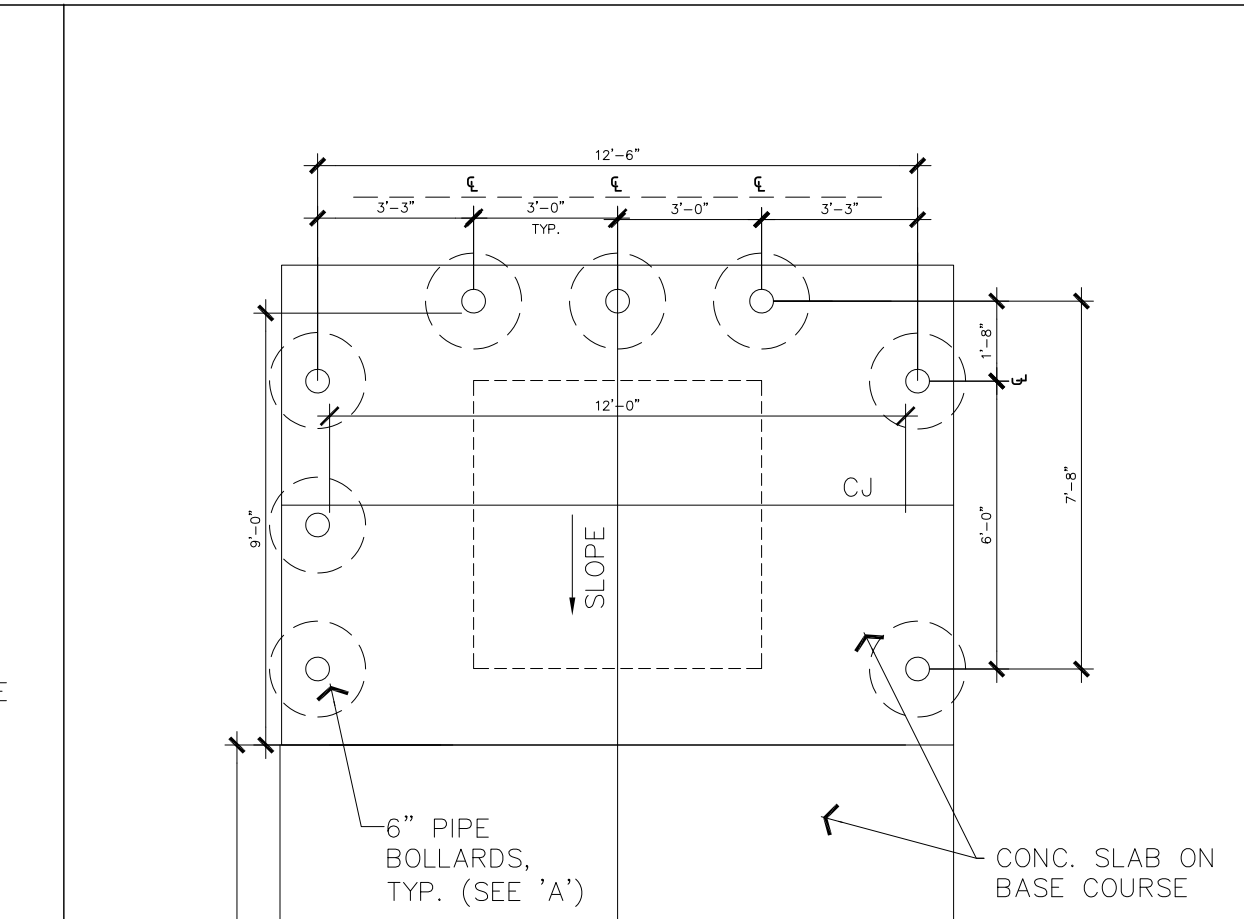


8 BOLLARD TRASH ENCLOSURE
SCALE: 1/4" = 1'-0"
FOR REFERENCE ONLY

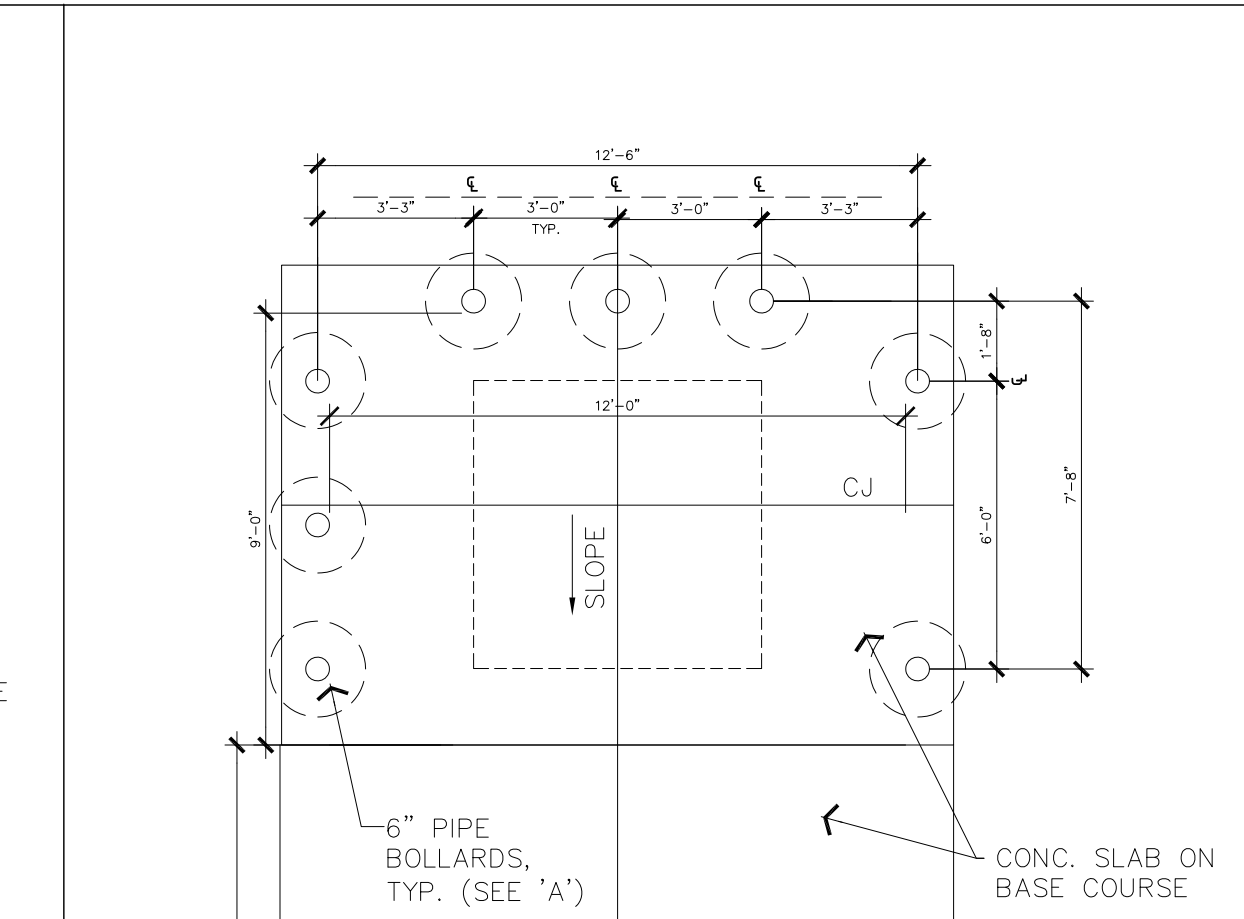


8 BOLLARD TRASH ENCLOSURE
SCALE: 1/4" = 1'-0"
FOR REFERENCE ONLY

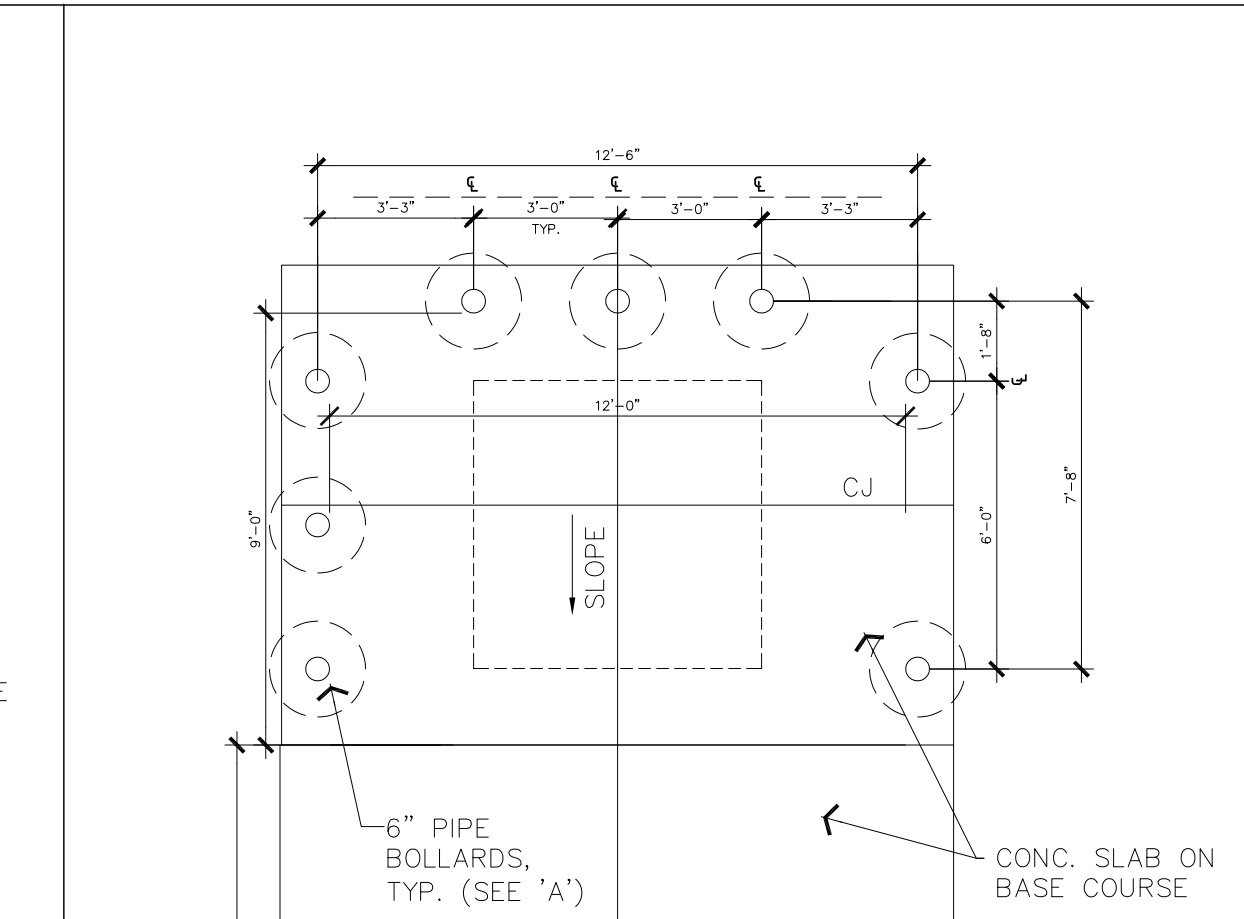


8 BOLLARD TRASH ENCLOSURE
SCALE: 1/4" = 1'-0"
FOR REFERENCE ONLY

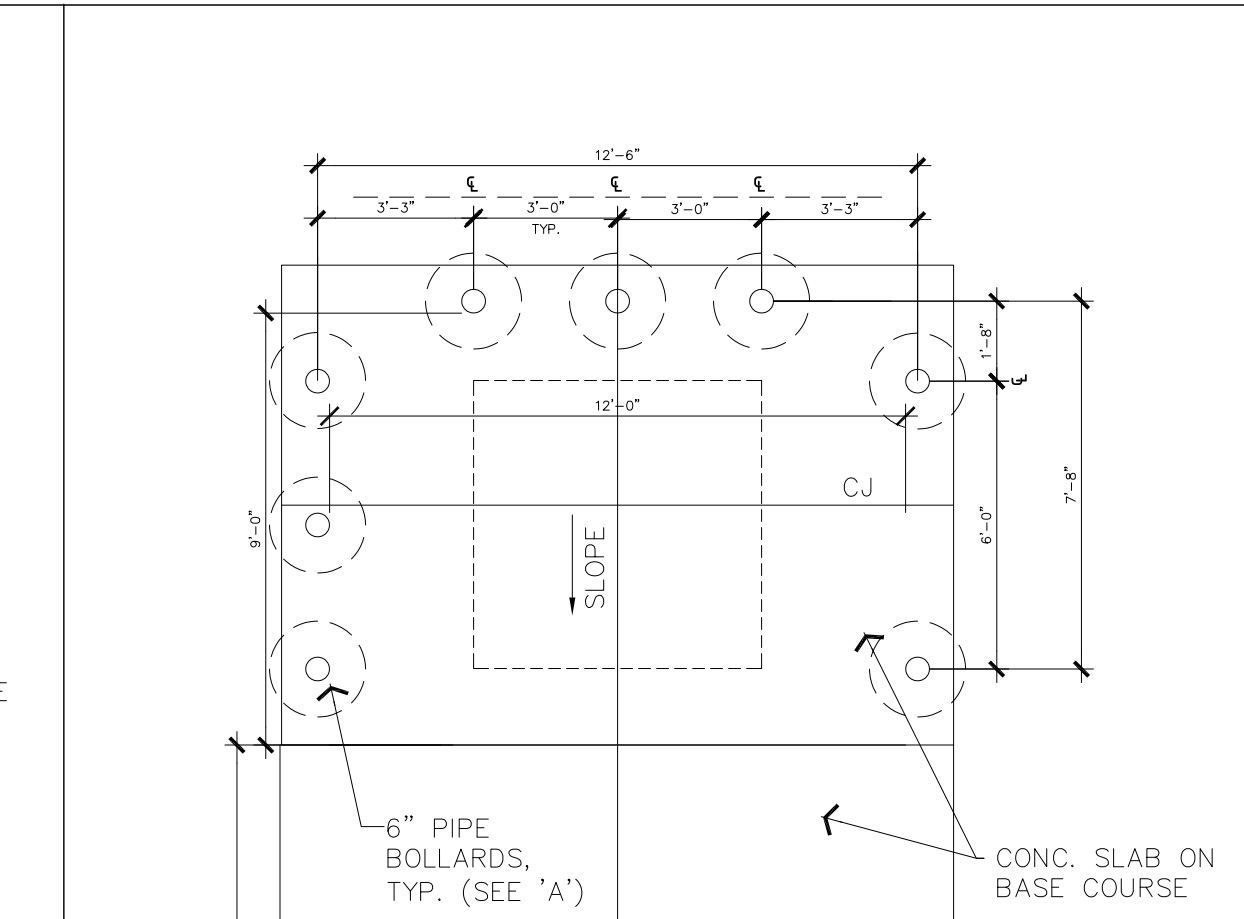


8 BOLLARD TRASH ENCLOSURE
SCALE: 1/4" = 1'-0"
FOR REFERENCE ONLY

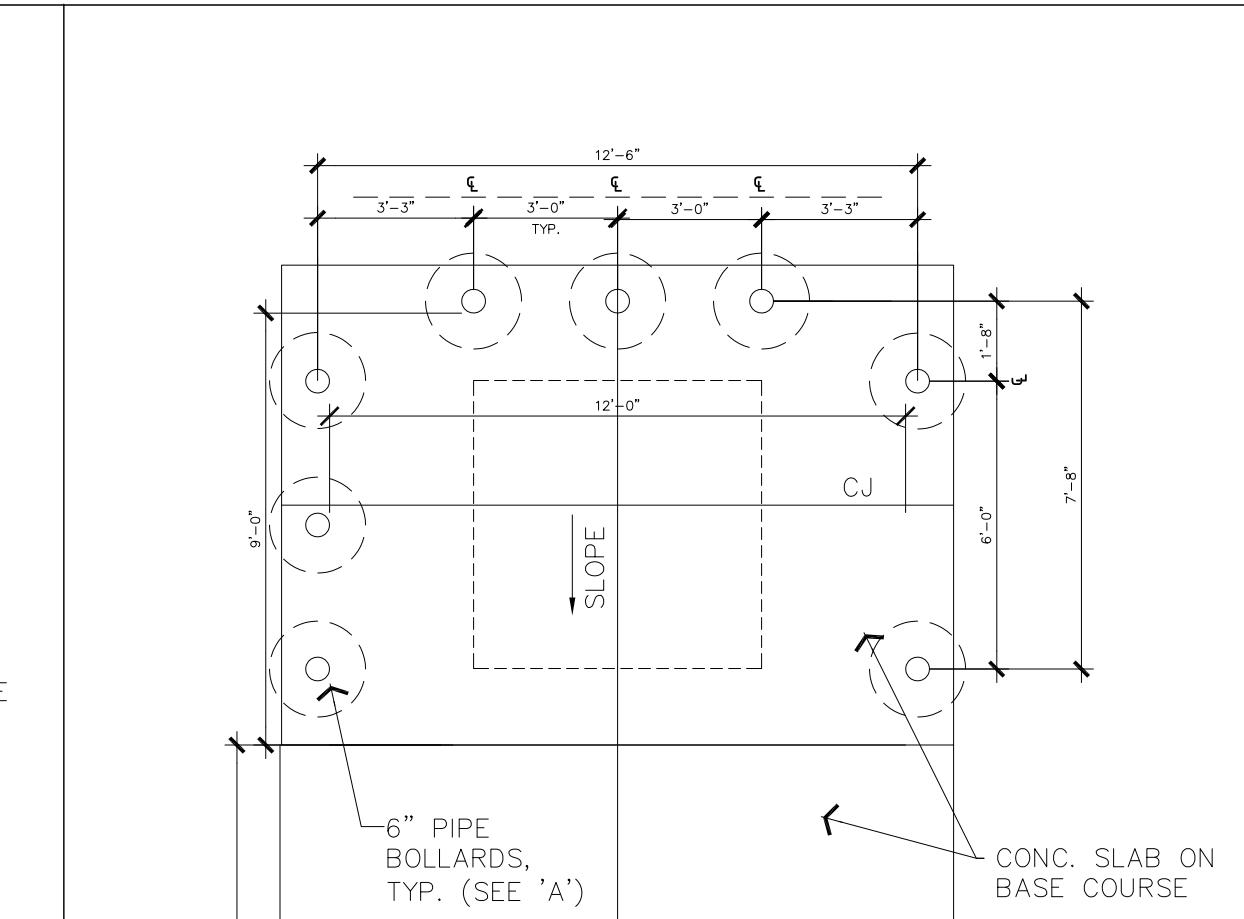


8 BOLLARD TRASH ENCLOSURE
SCALE: 1/4" = 1'-0"
FOR REFERENCE ONLY

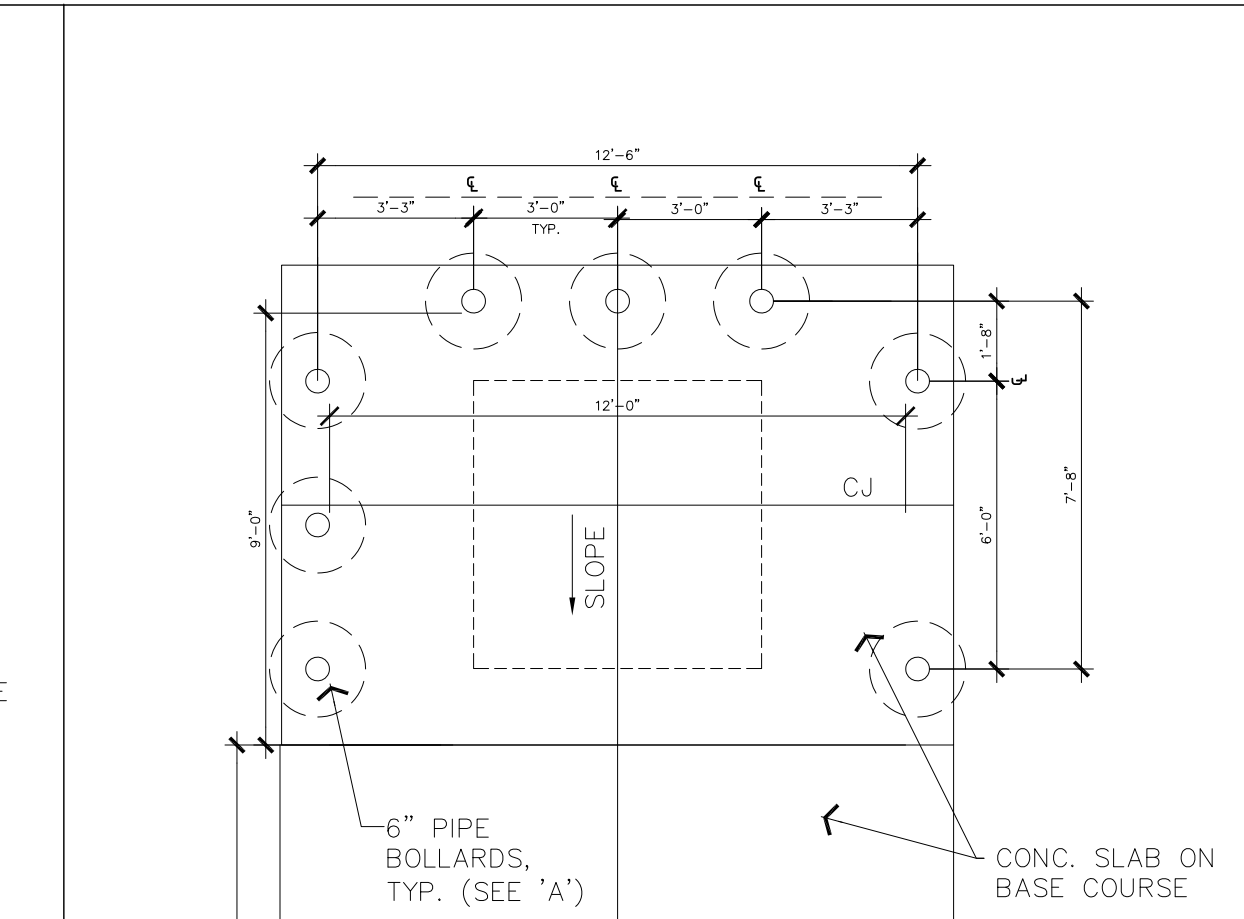


8 BOLLARD TRASH ENCLOSURE
SCALE: 1/4" = 1'-0"
FOR REFERENCE ONLY

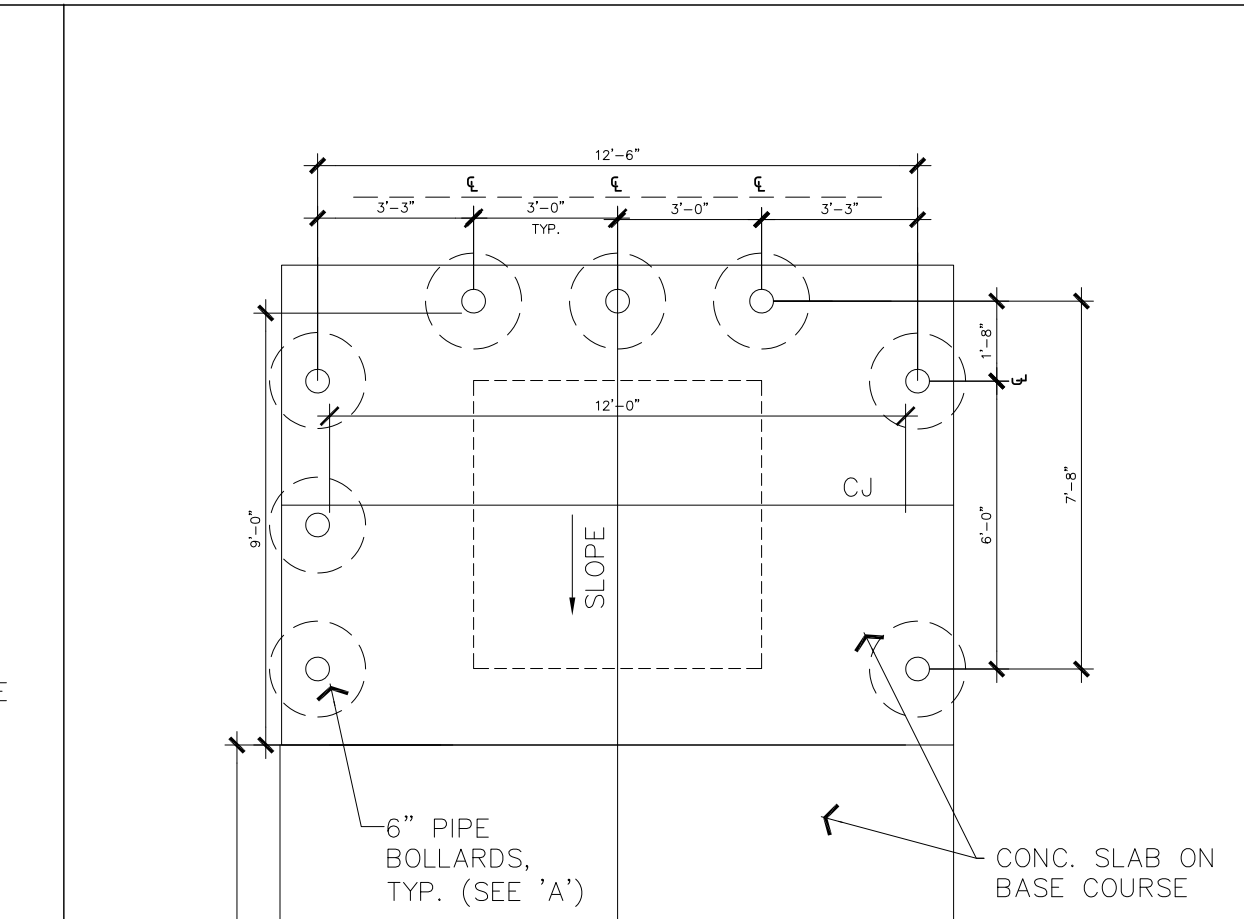


8 BOLLARD TRASH ENCLOSURE
SCALE: 1/4" = 1'-0"
FOR REFERENCE ONLY

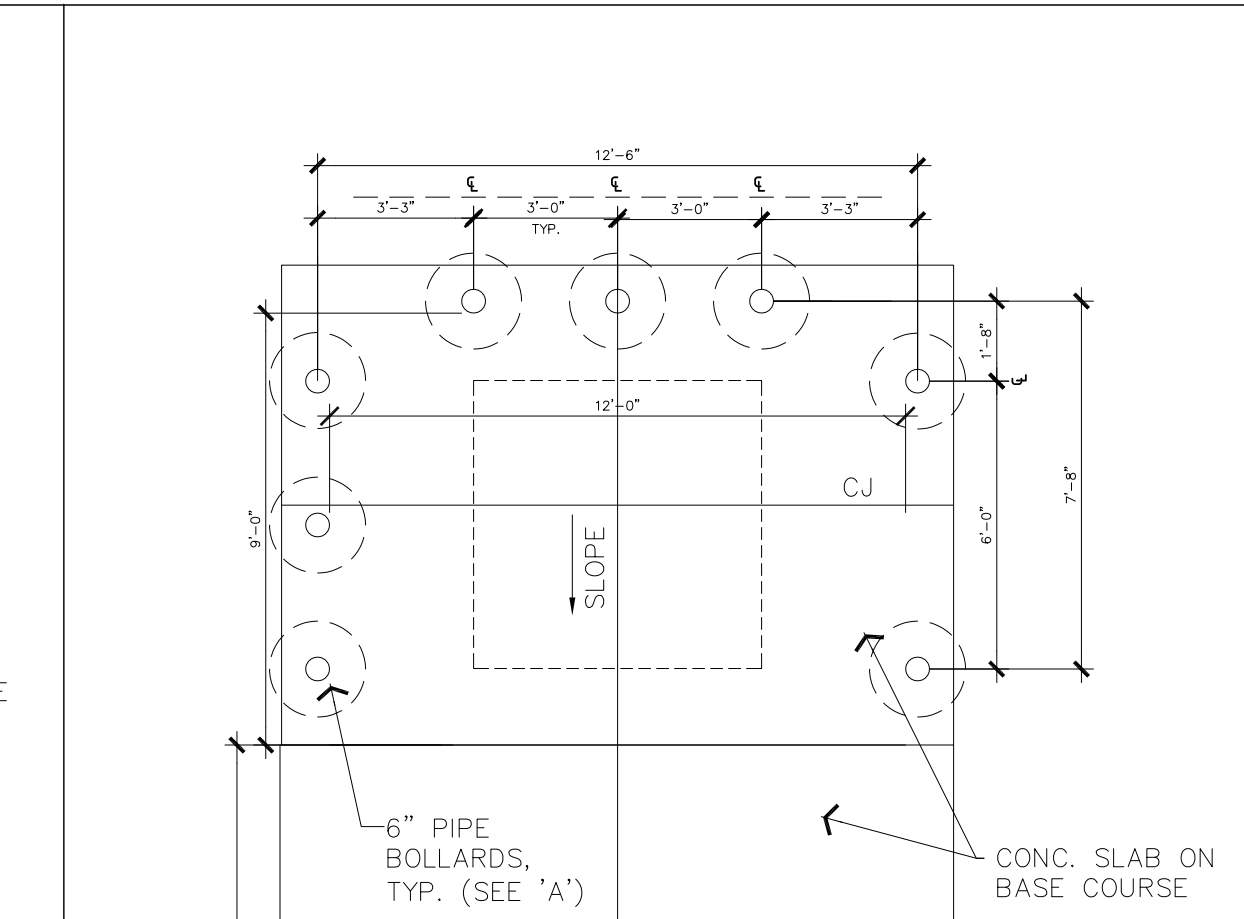


8 BOLLARD TRASH ENCLOSURE
SCALE: 1/4" = 1'-0"
FOR REFERENCE ONLY

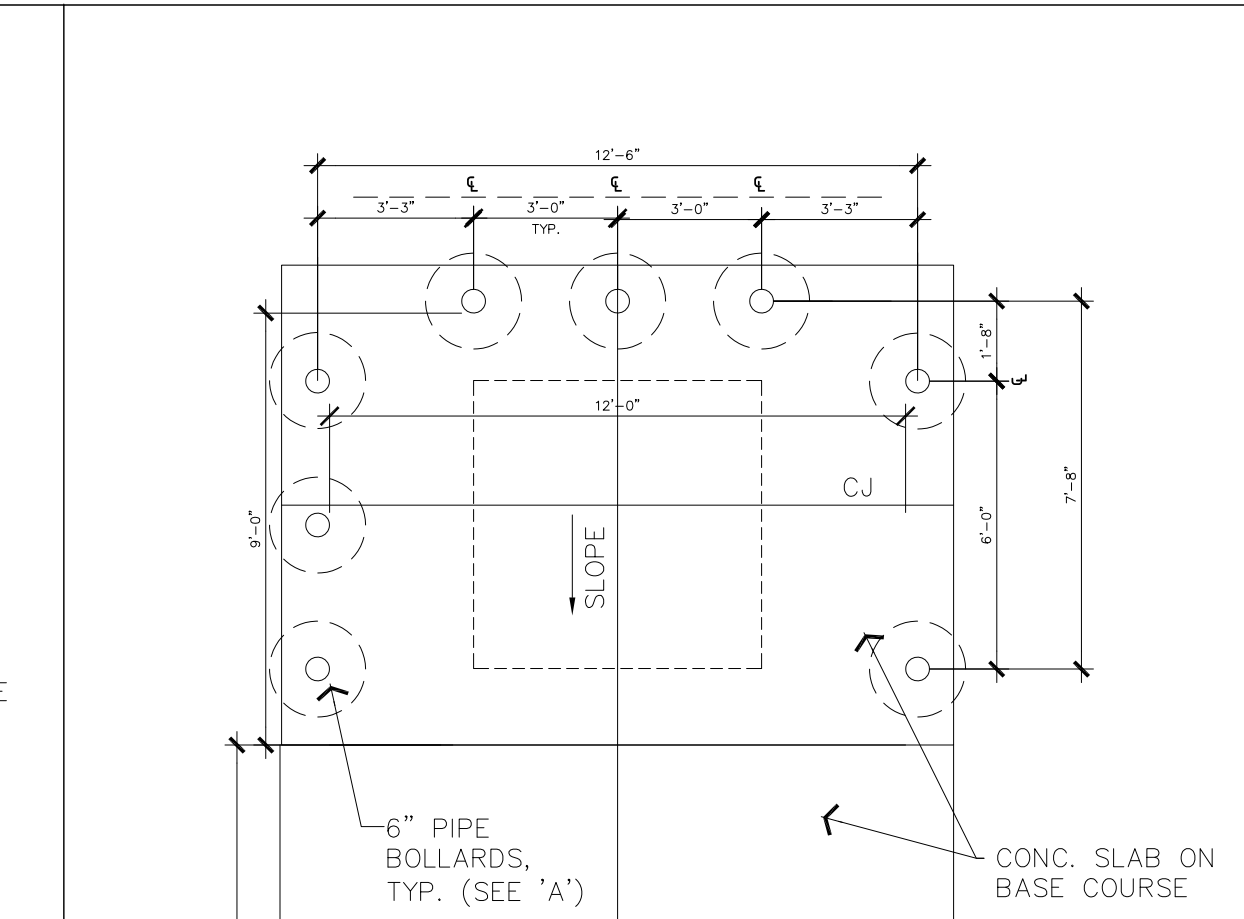


8 BOLLARD TRASH ENCLOSURE
SCALE: 1/4" = 1'-0"
FOR REFERENCE ONLY

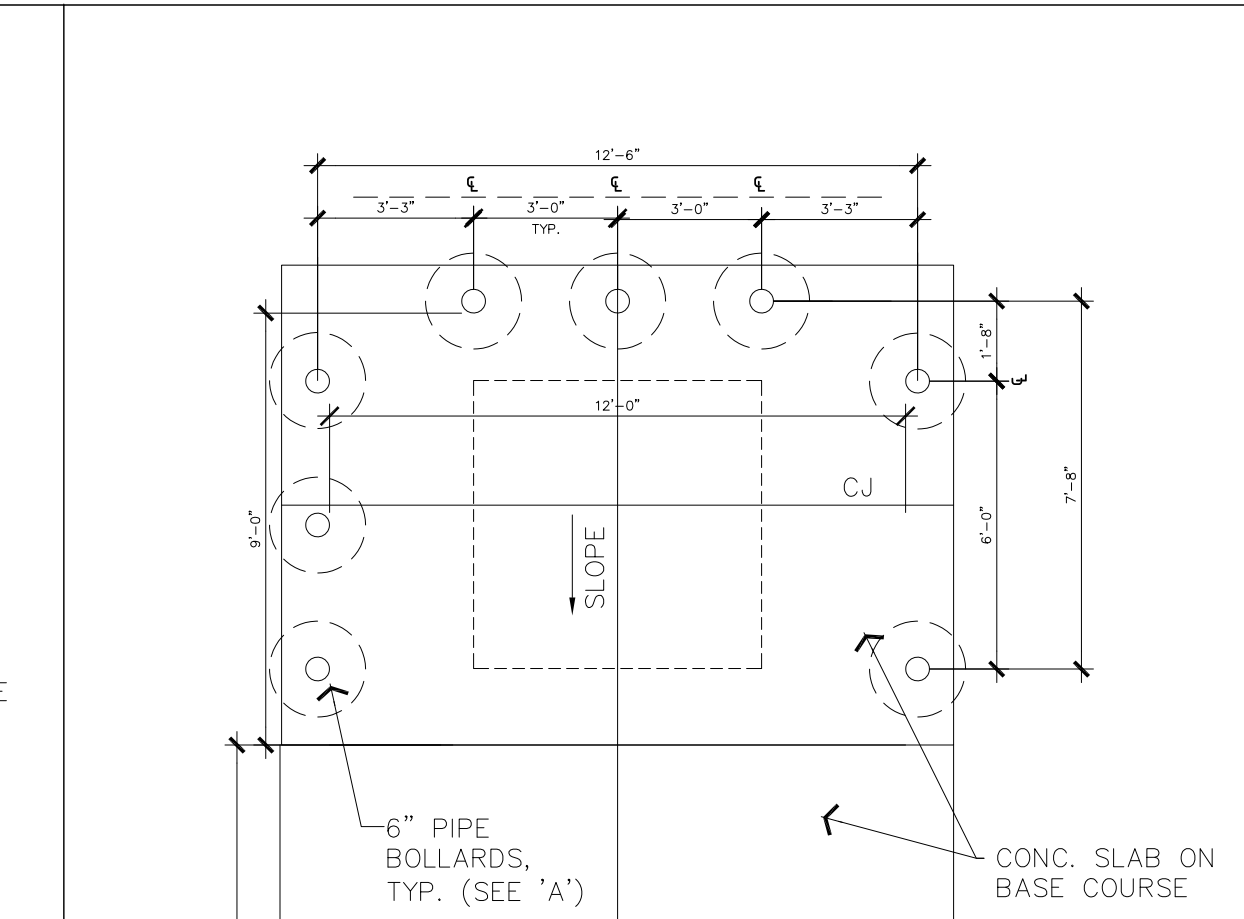


8 BOLLARD TRASH ENCLOSURE
SCALE: 1/4" = 1'-0"
FOR REFERENCE ONLY

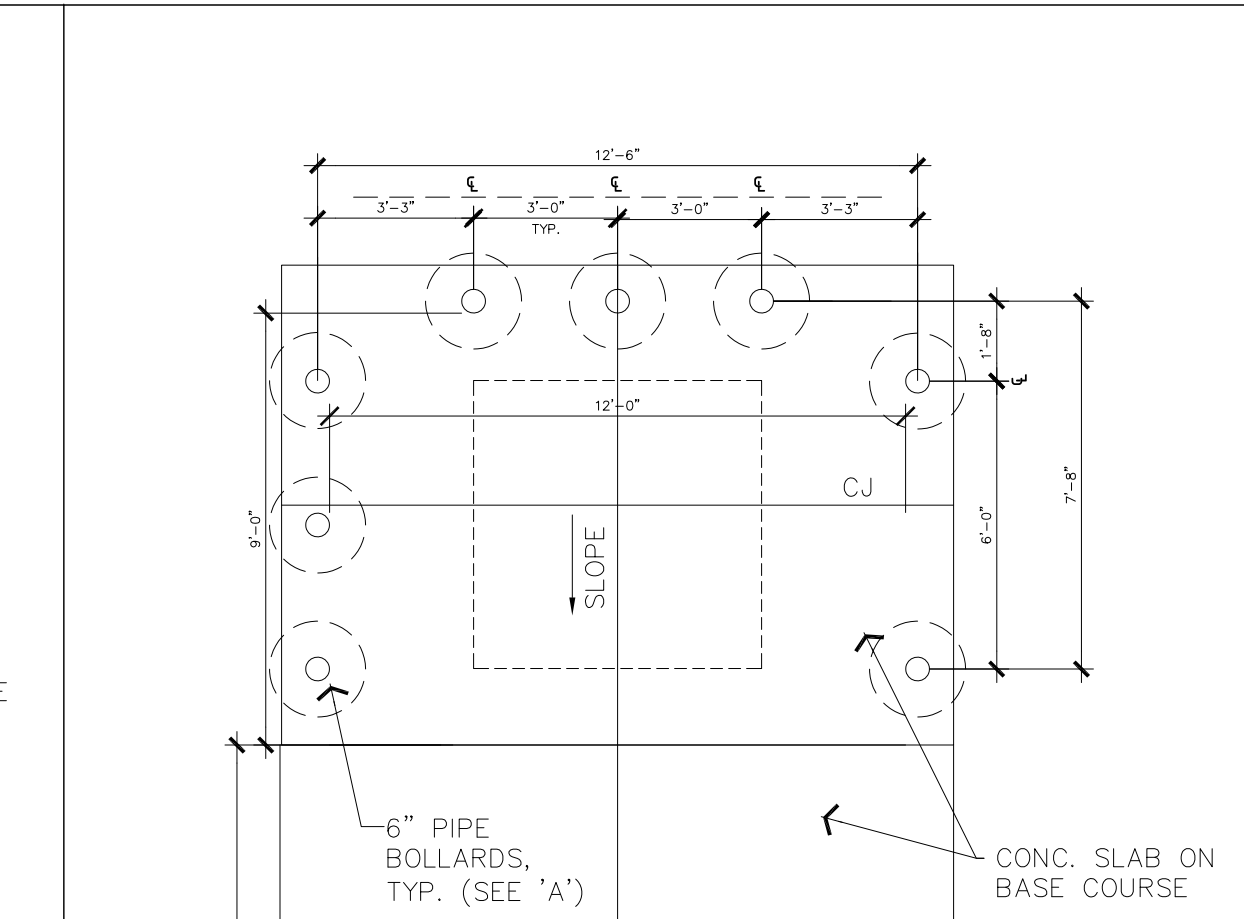


8 BOLLARD TRASH ENCLOSURE
SCALE: 1/4" = 1'-0"
FOR REFERENCE ONLY

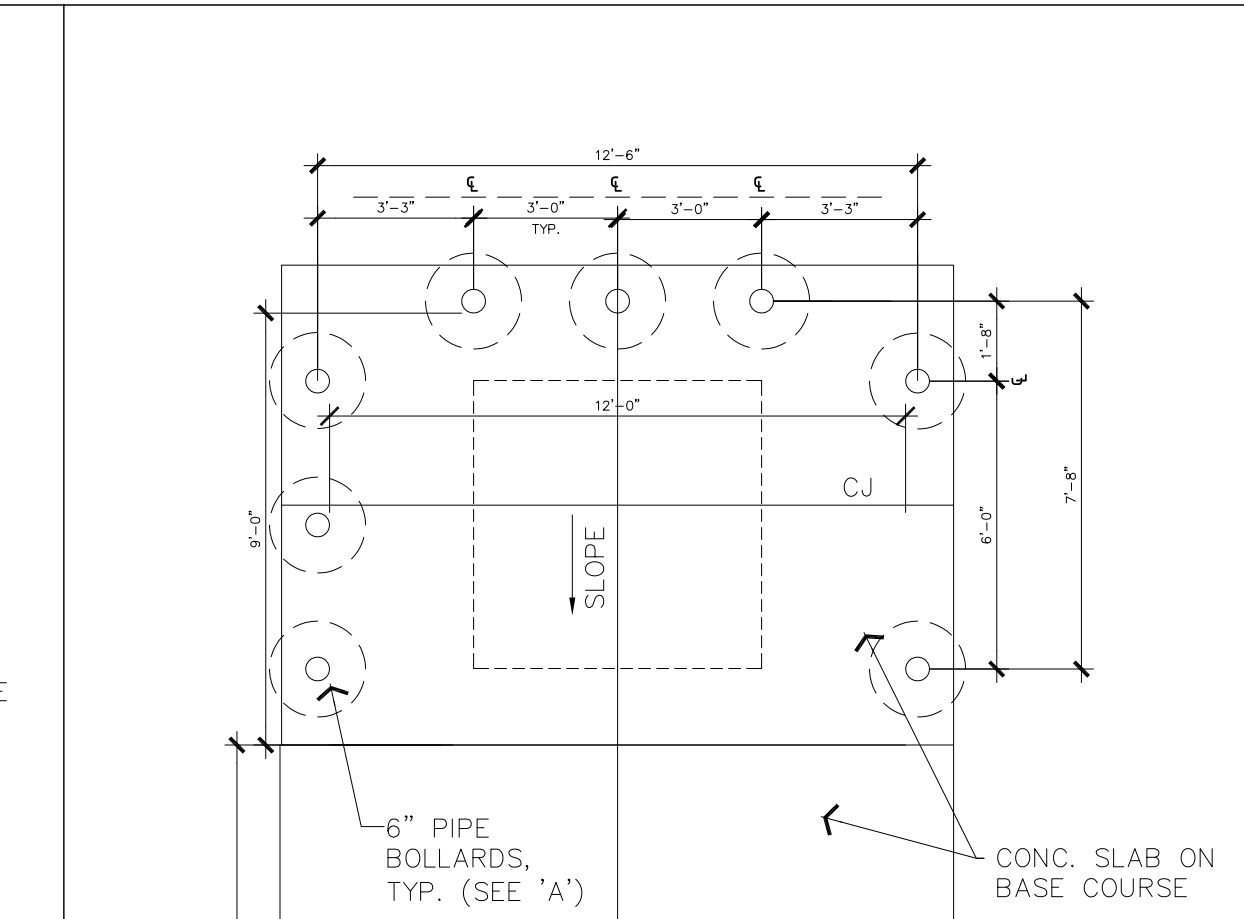


8 BOLLARD TRASH ENCLOSURE
SCALE: 1/4" = 1'-0"
FOR REFERENCE ONLY

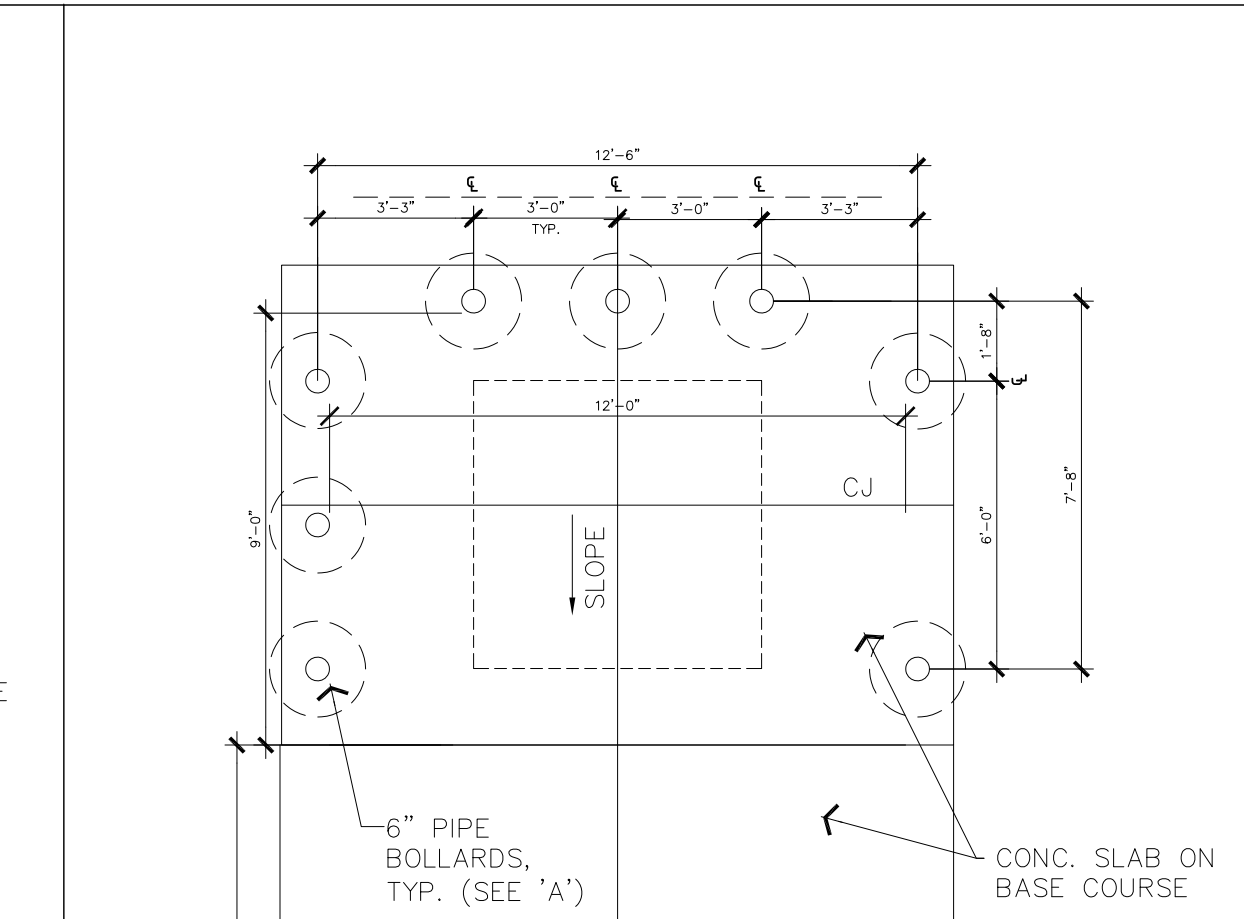


8 BOLLARD TRASH ENCLOSURE
SCALE: 1/4" = 1'-0"
FOR REFERENCE ONLY

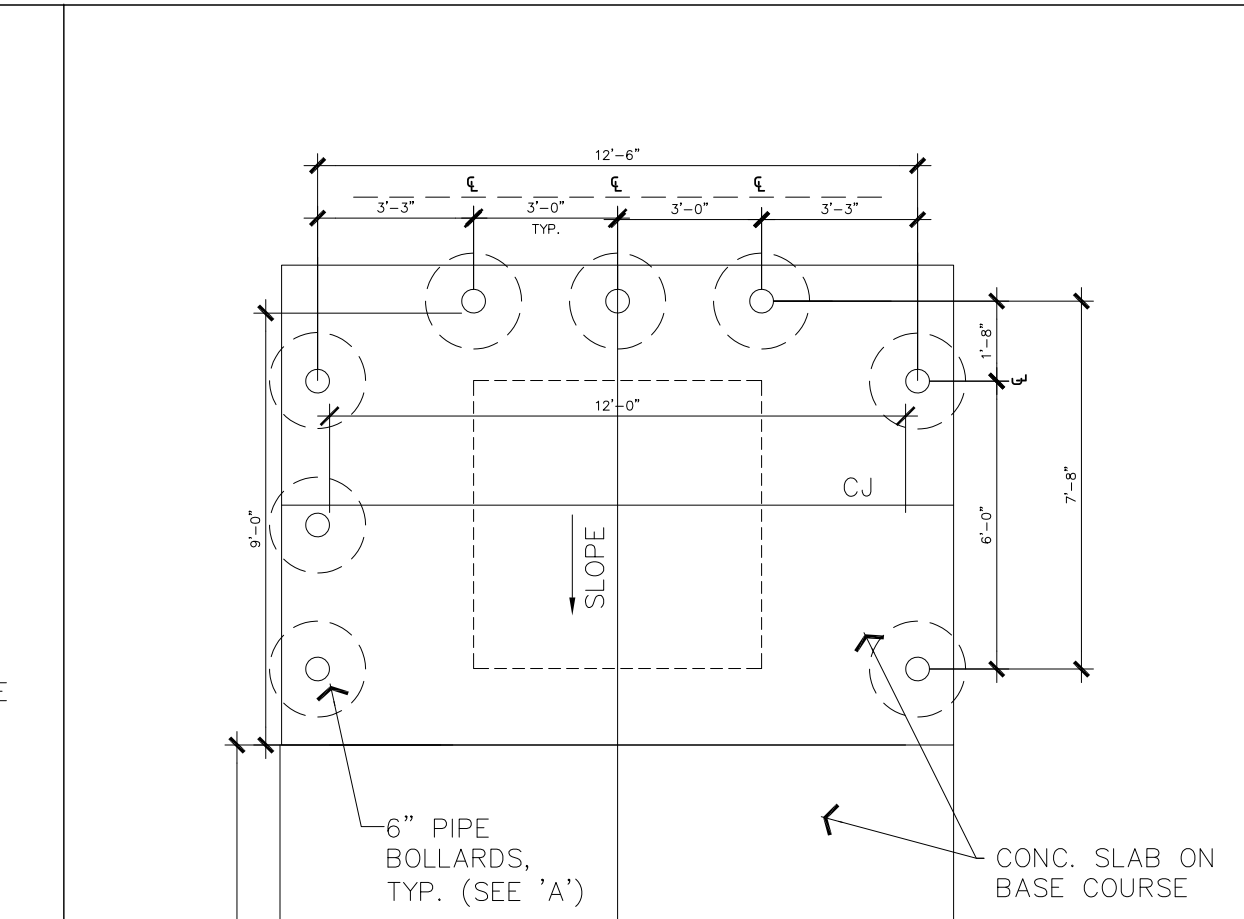


8 BOLLARD TRASH ENCLOSURE
SCALE: 1/4" = 1'-0"
FOR REFERENCE ONLY

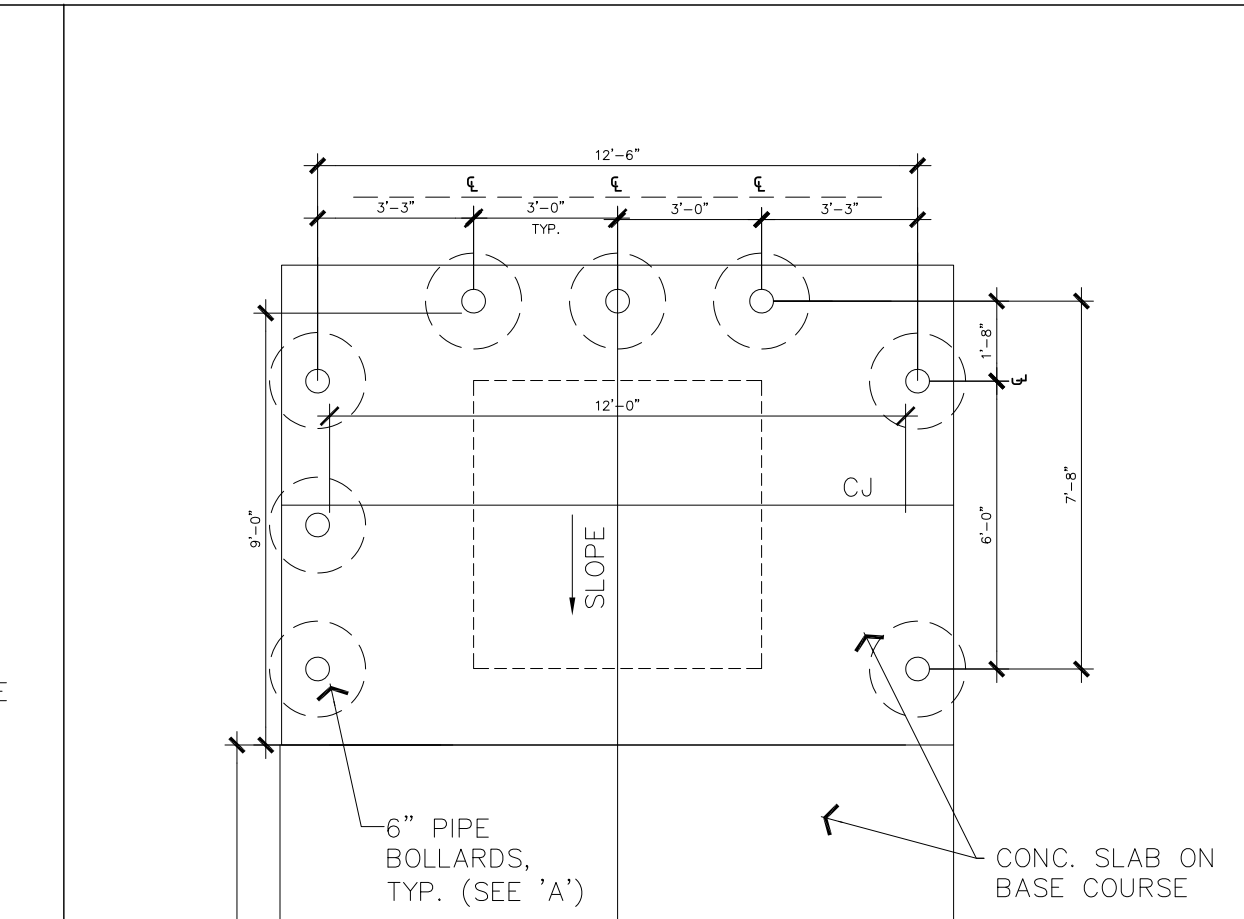


8 BOLLARD TRASH ENCLOSURE
SCALE: 1/4" = 1'-0"
FOR REFERENCE ONLY

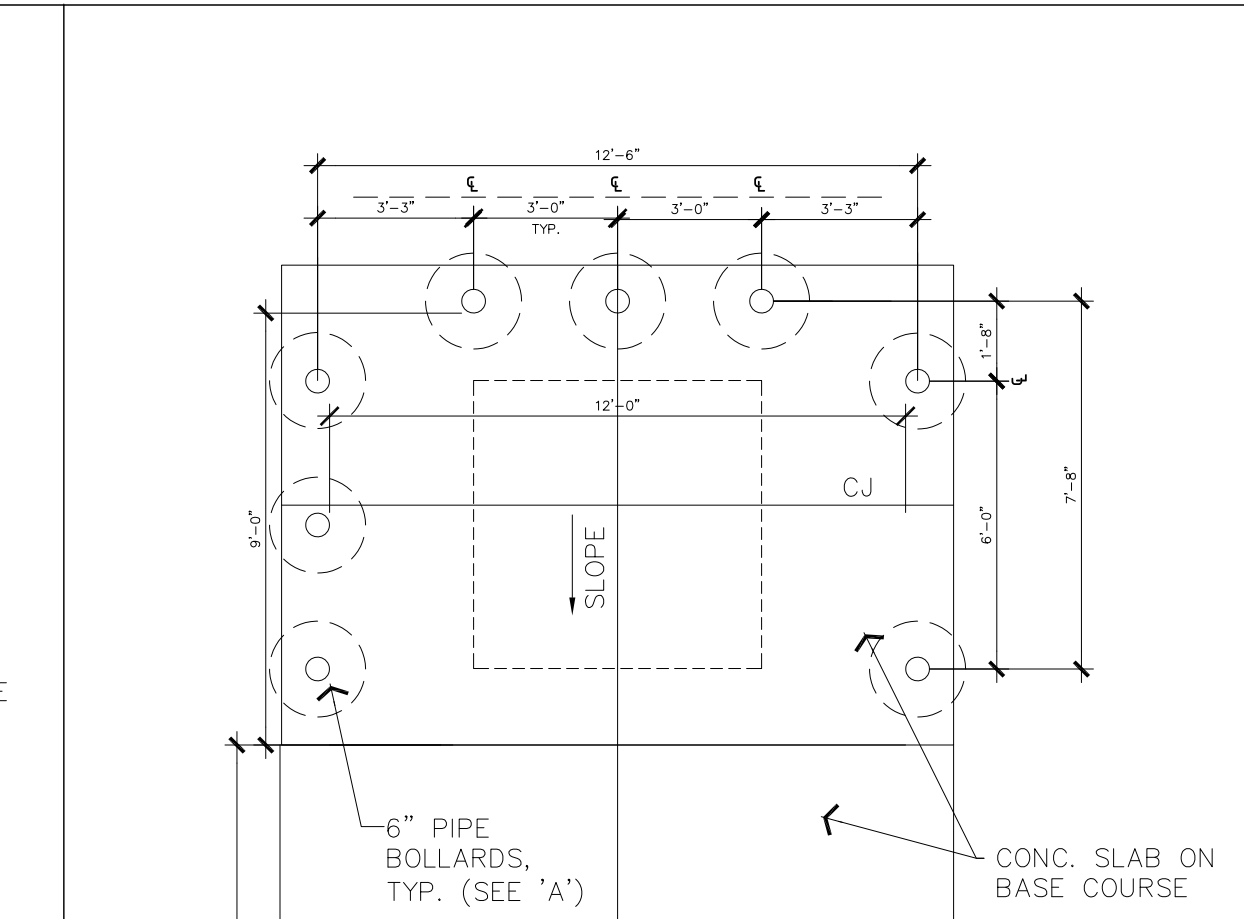


8 BOLLARD TRASH ENCLOSURE
SCALE: 1/4" = 1'-0"
FOR REFERENCE ONLY

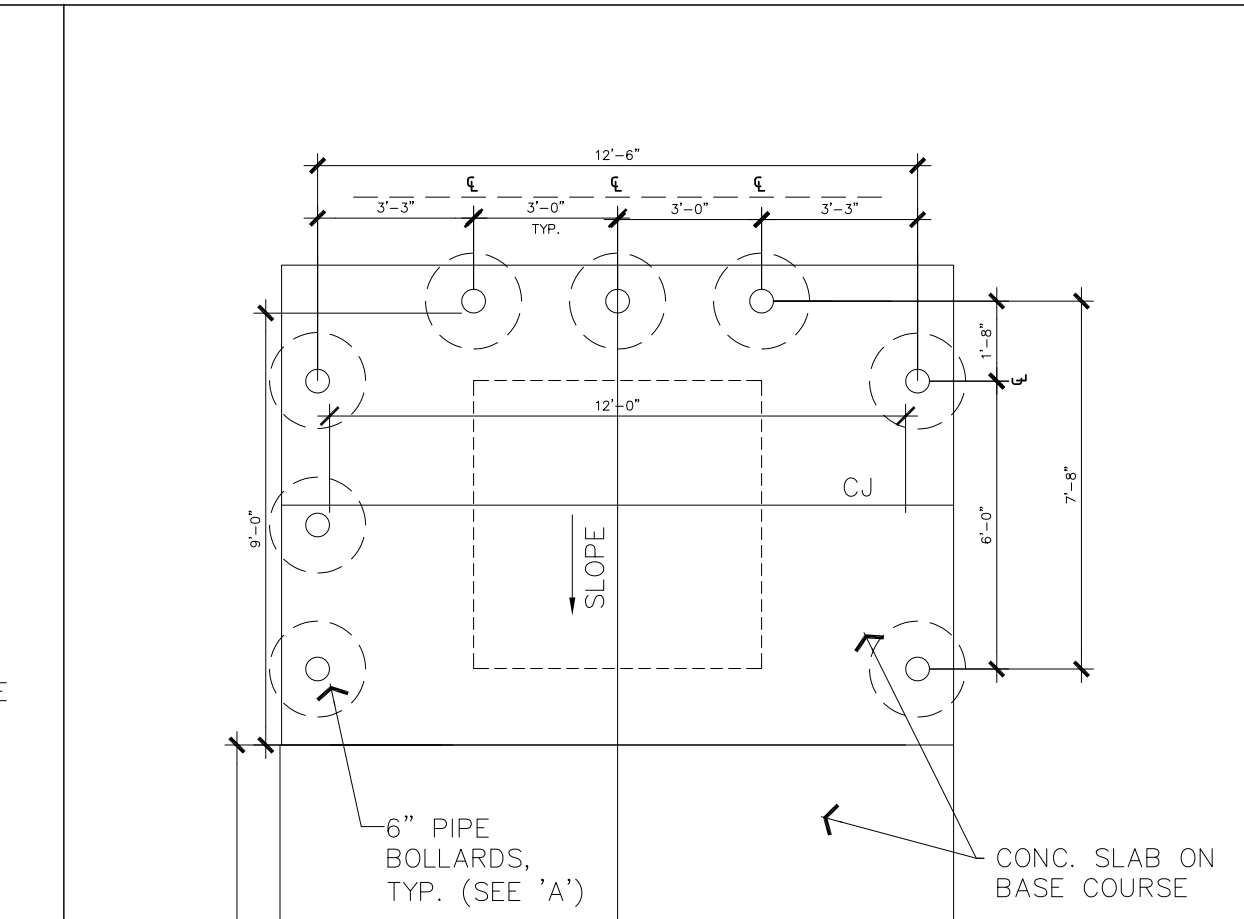


8 BOLLARD TRASH ENCLOSURE
SCALE: 1/4" = 1'-0"
FOR REFERENCE ONLY

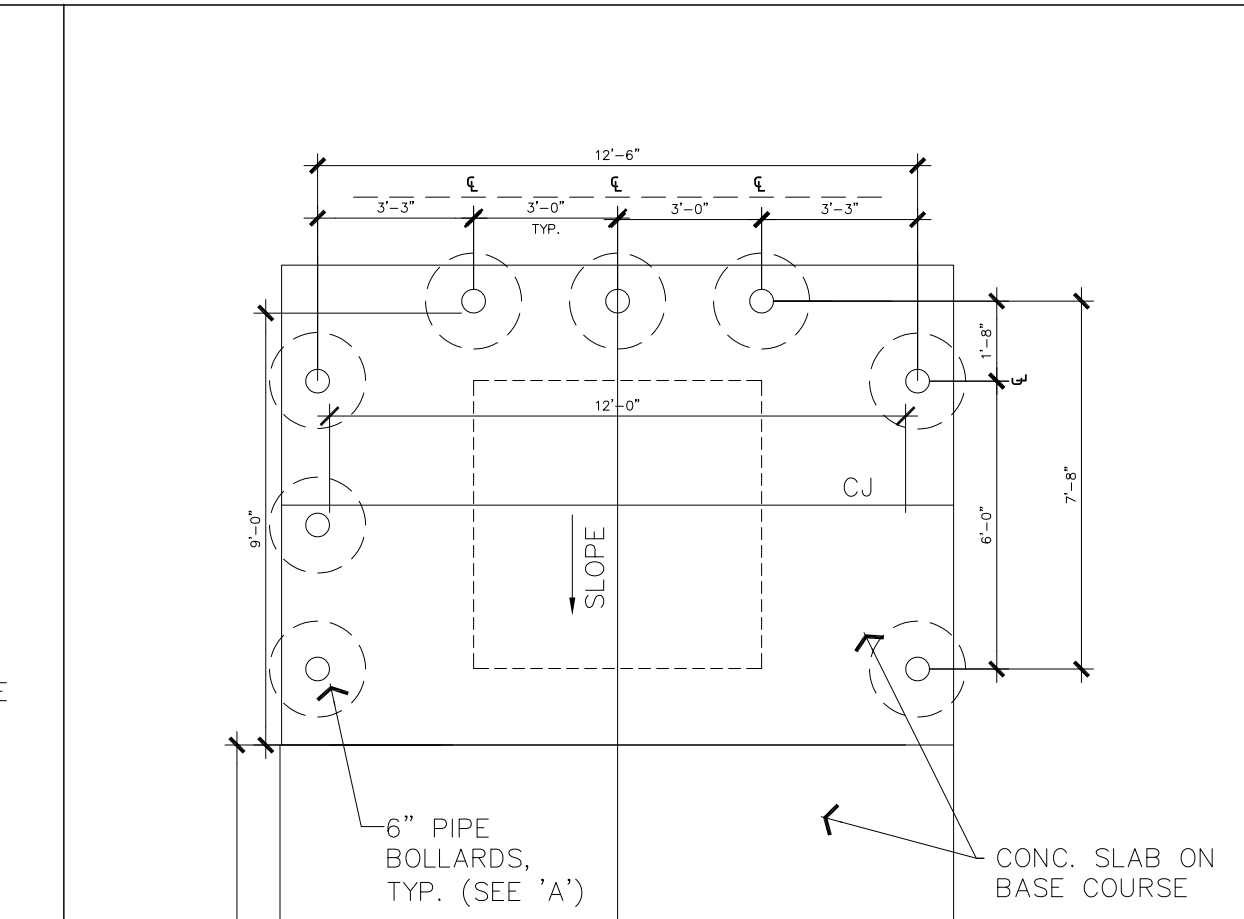


8 BOLLARD TRASH ENCLOSURE
SCALE: 1/4" = 1'-0"
FOR REFERENCE ONLY

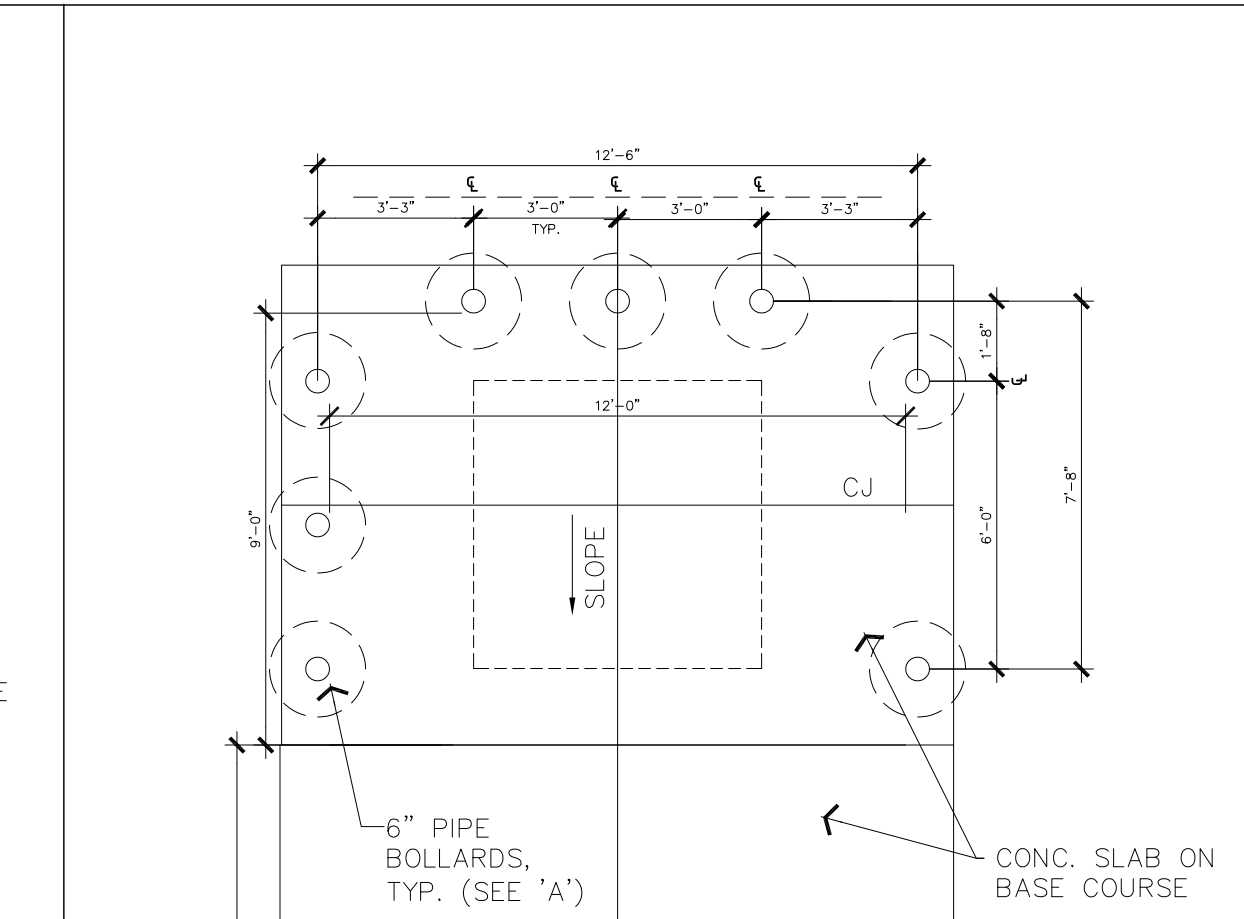


8 BOLLARD TRASH ENCLOSURE
SCALE: 1/4" = 1'-0"
FOR REFERENCE ONLY

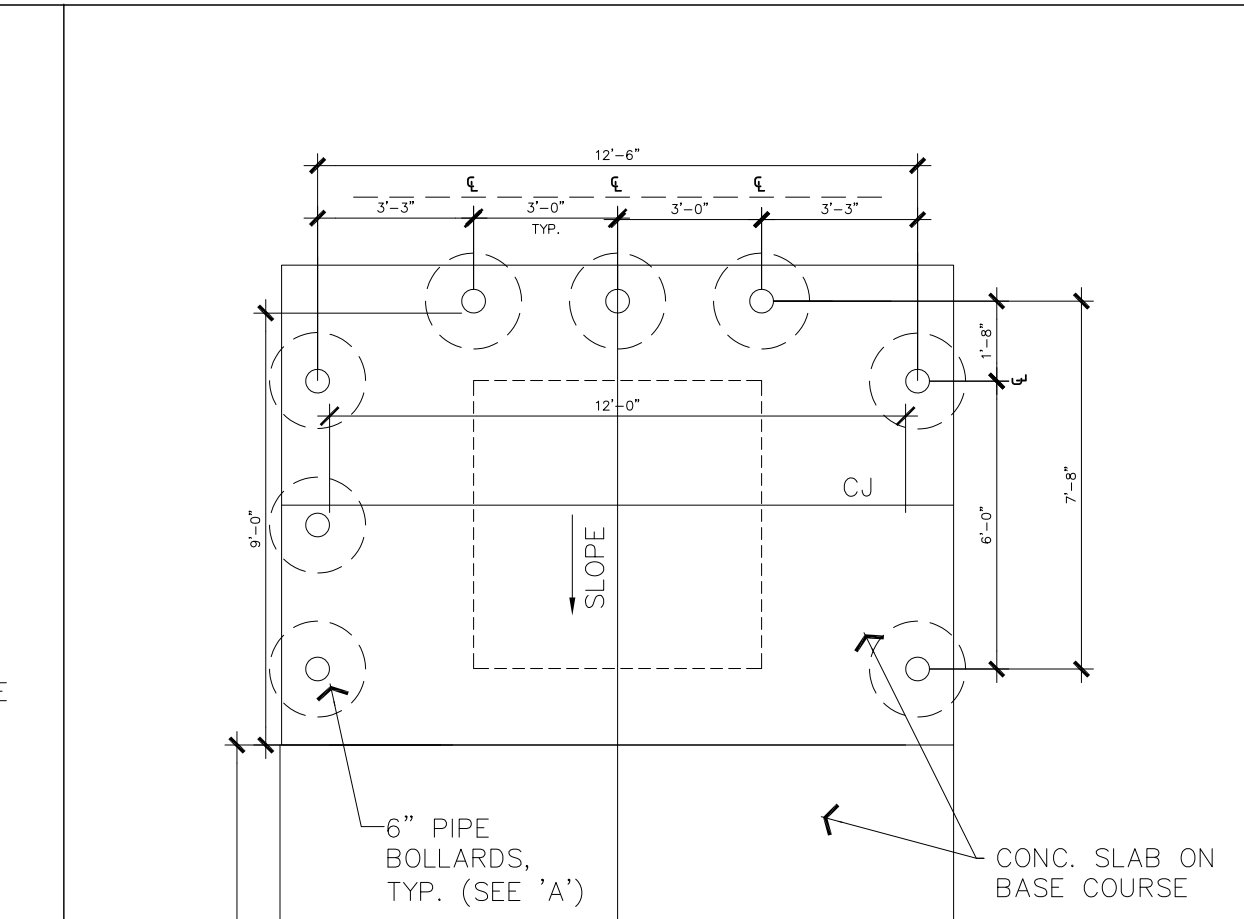


8 BOLLARD TRASH ENCLOSURE
SCALE: 1/4" = 1'-0"
FOR REFERENCE ONLY

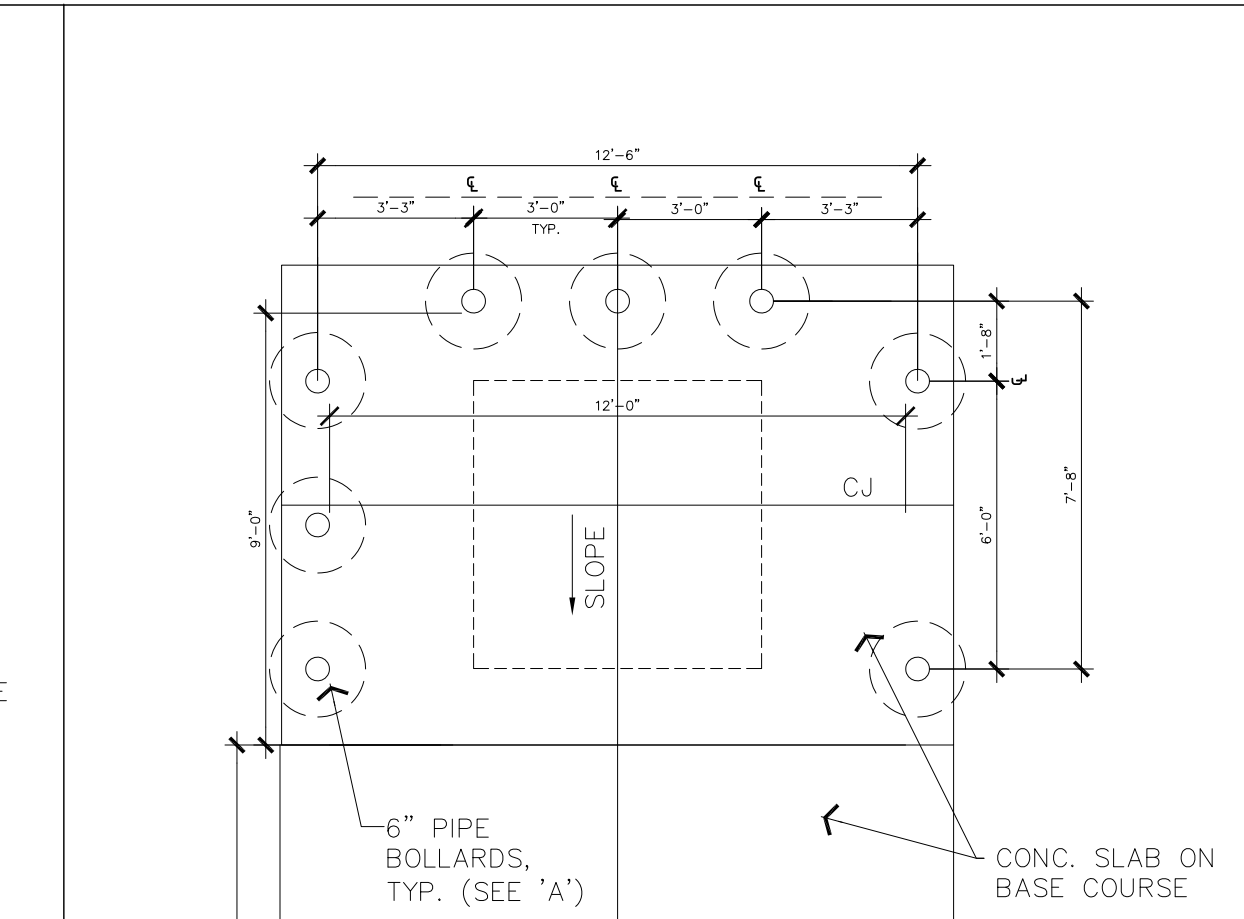


8 BOLLARD TRASH ENCLOSURE
SCALE: 1/4" = 1'-0"
FOR REFERENCE ONLY

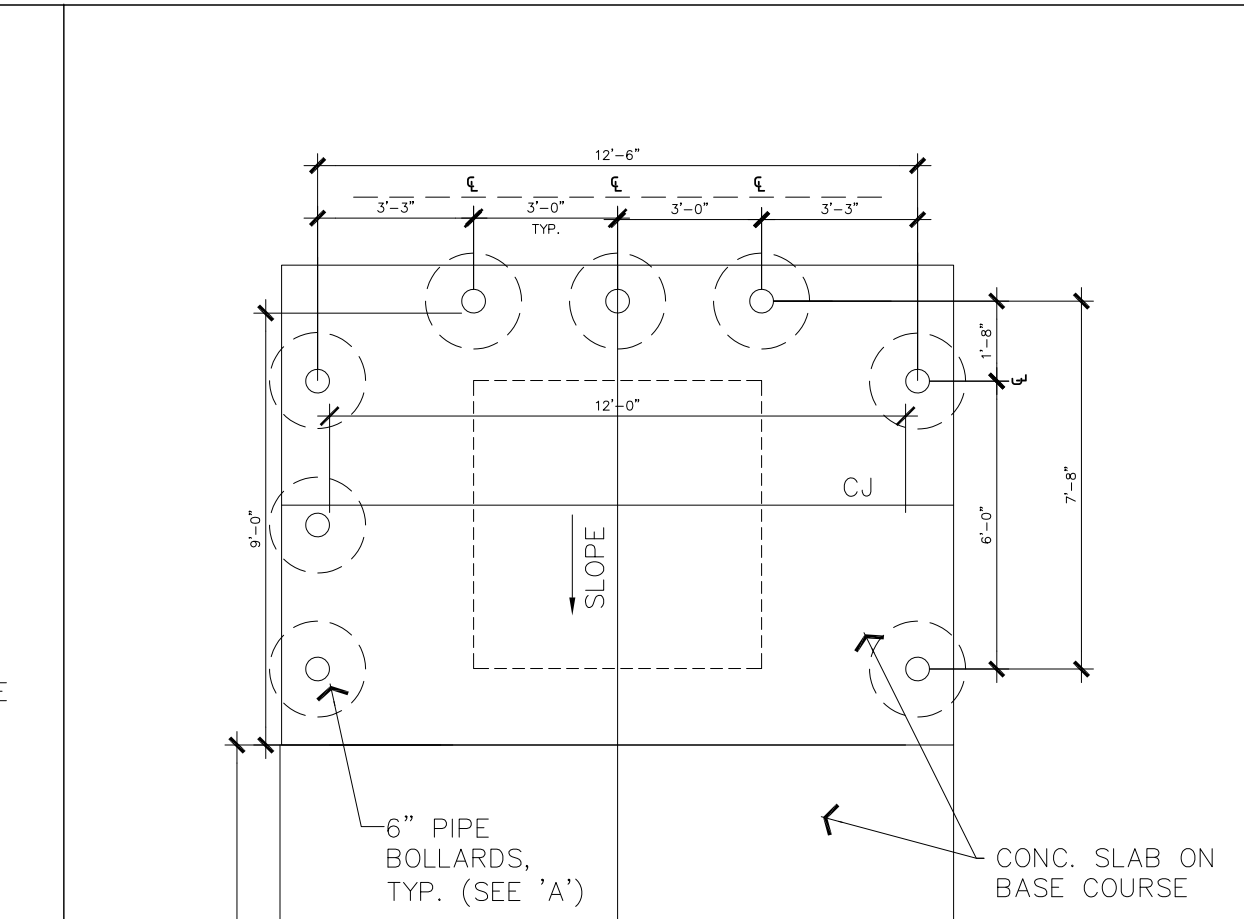


8 BOLLARD TRASH ENCLOSURE
SCALE: 1/4" = 1'-0"
FOR REFERENCE ONLY

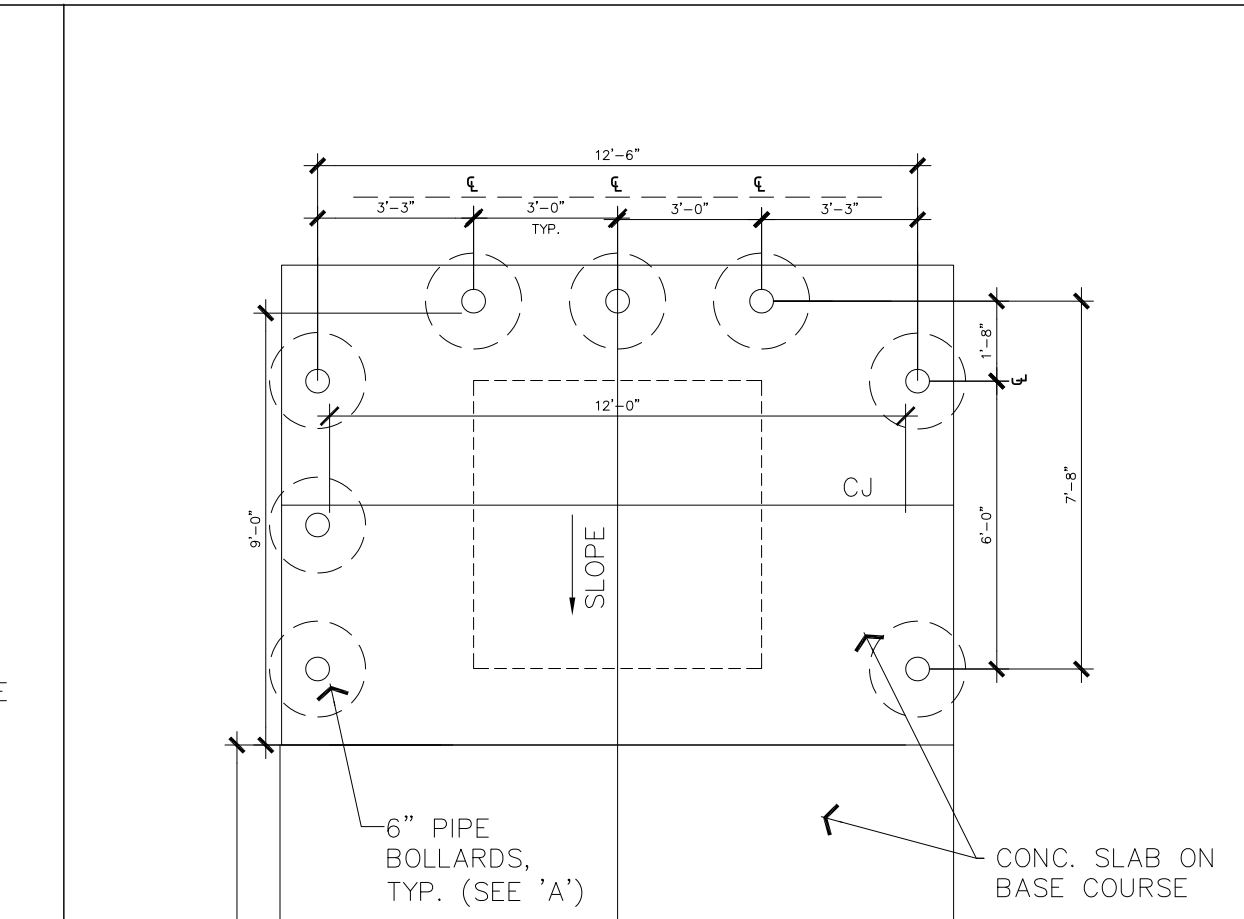


8 BOLLARD TRASH ENCLOSURE
SCALE: 1/4" = 1'-0"
FOR REFERENCE ONLY

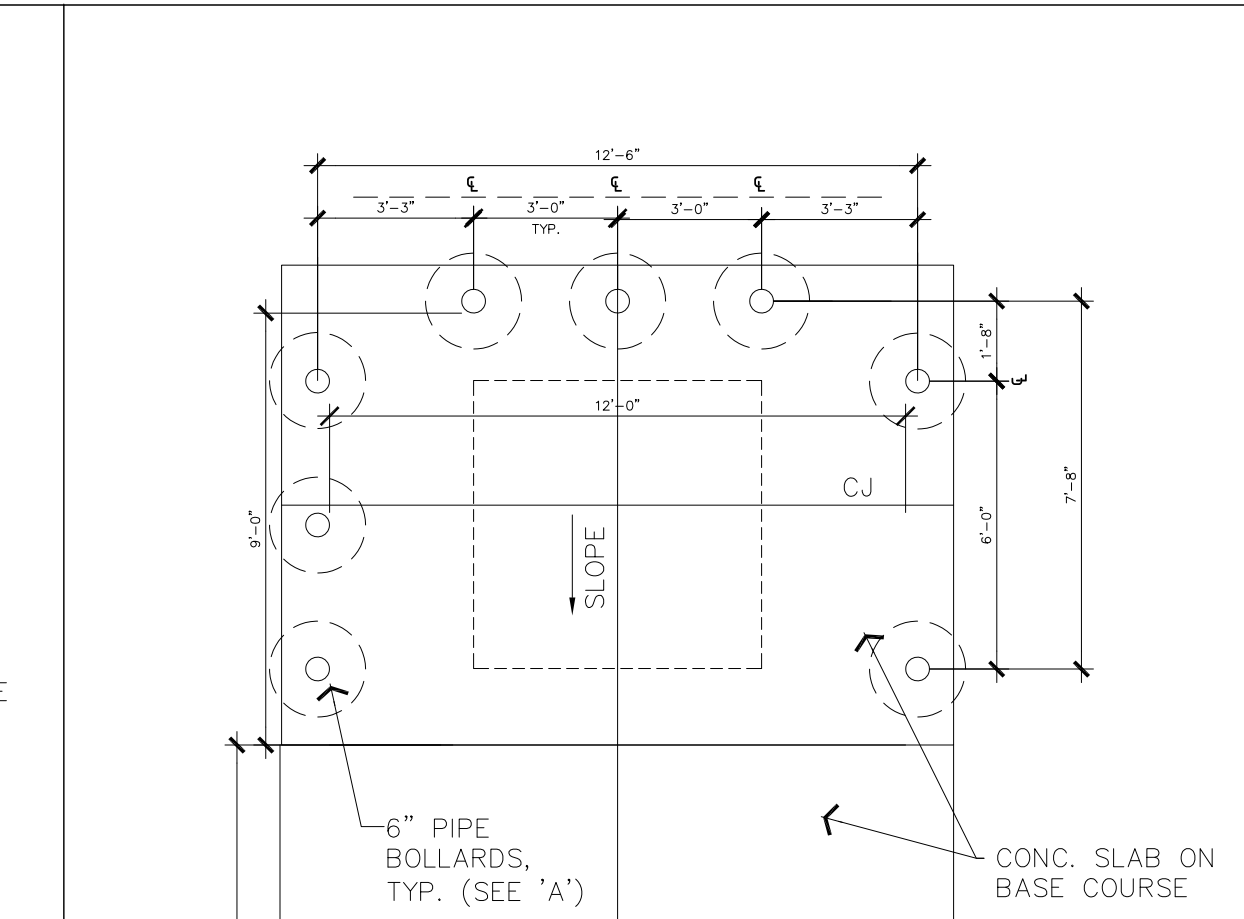


8 BOLLARD TRASH ENCLOSURE
SCALE: 1/4" = 1'-0"
FOR REFERENCE ONLY

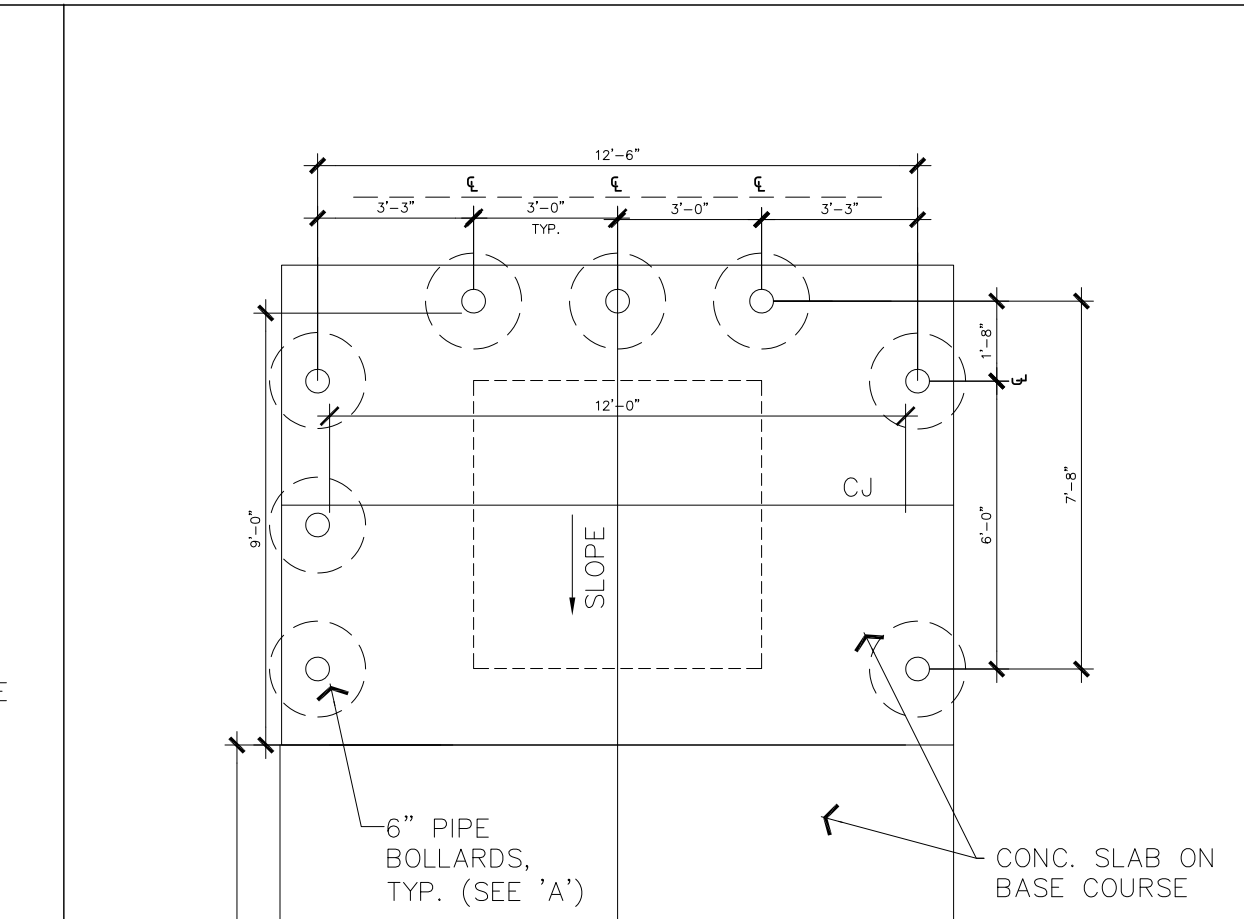


8 BOLLARD TRASH ENCLOSURE
SCALE: 1/4" = 1'-0"
FOR REFERENCE ONLY

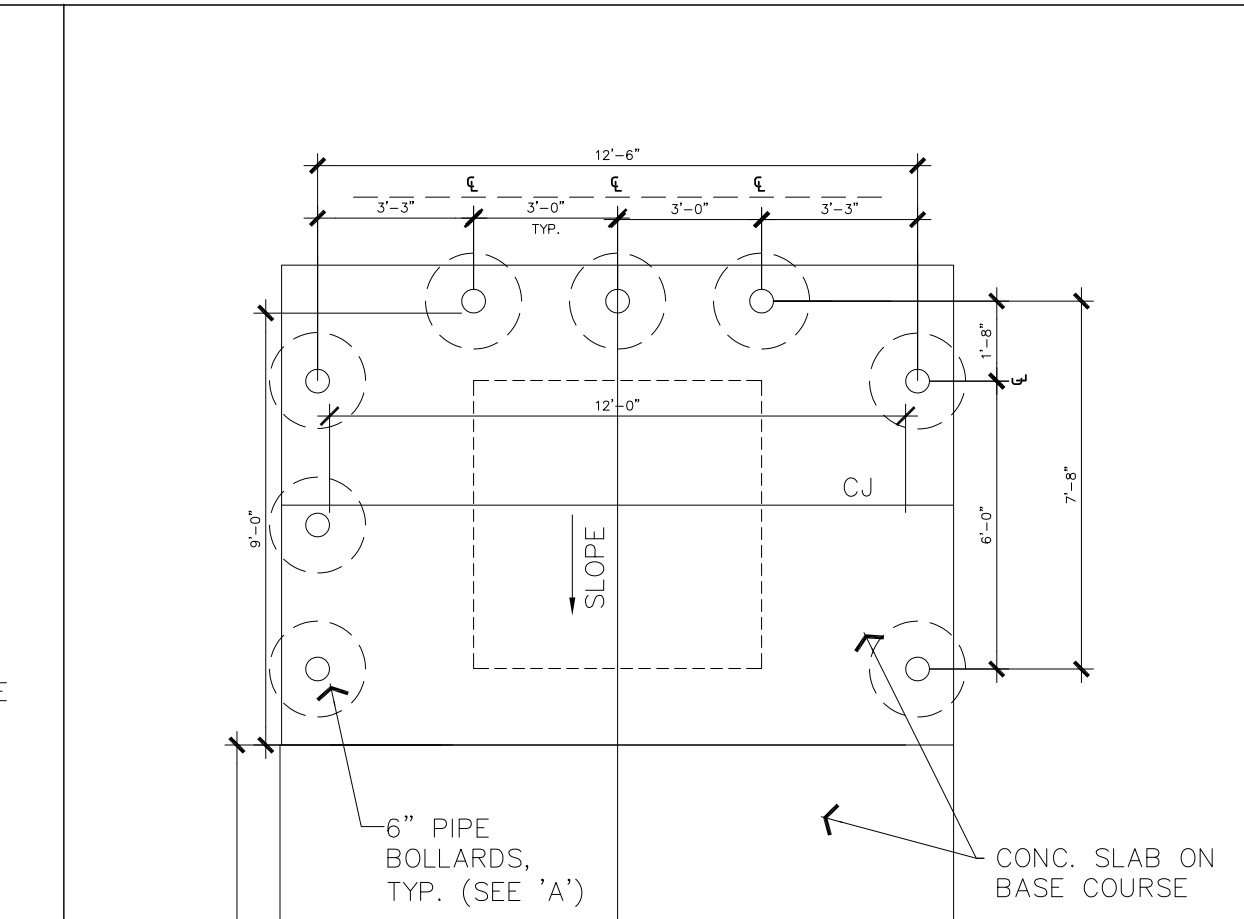


8 BOLLARD TRASH ENCLOSURE
SCALE: 1/4" = 1'-0"
FOR REFERENCE ONLY

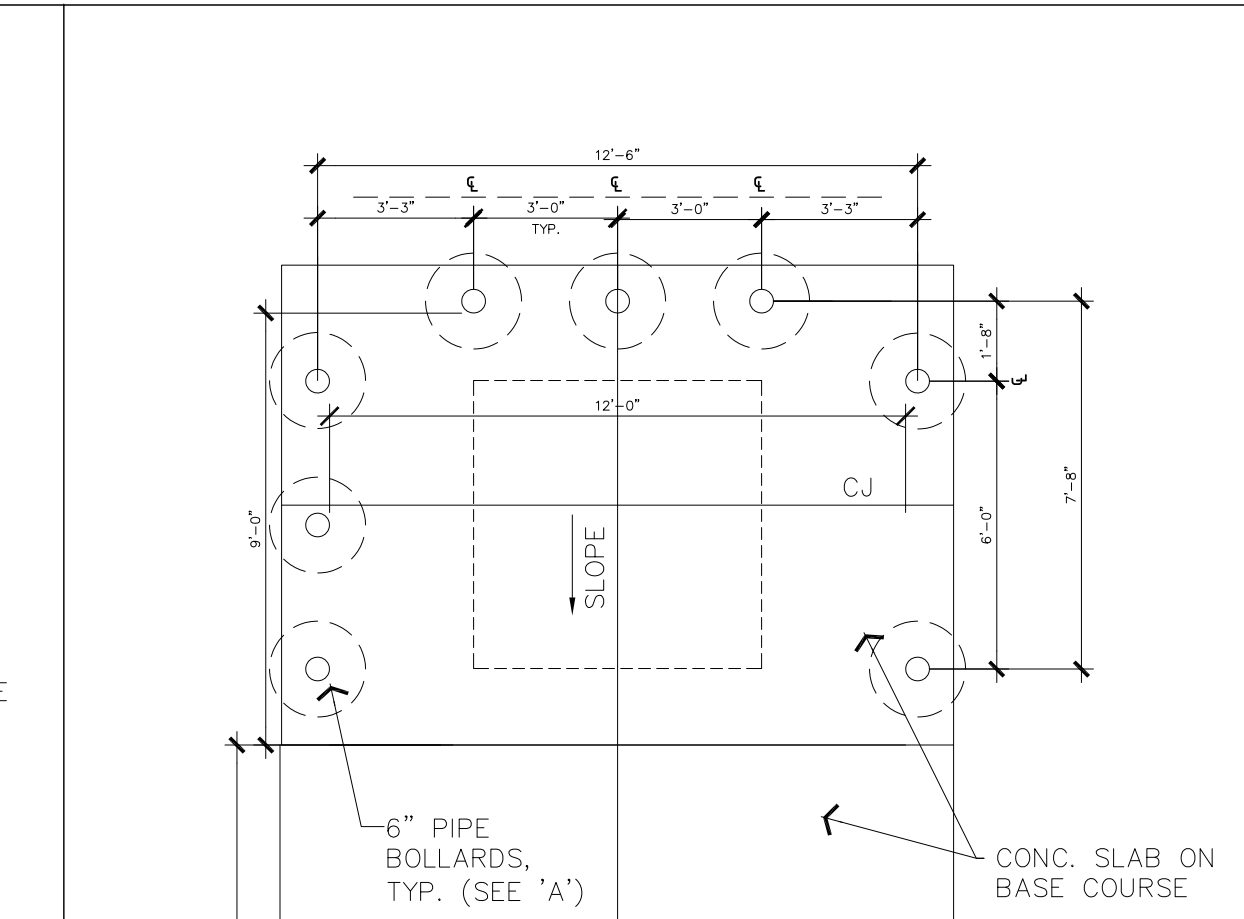


8 BOLLARD TRASH ENCLOSURE
SCALE: 1/4" = 1'-0"
FOR REFERENCE ONLY

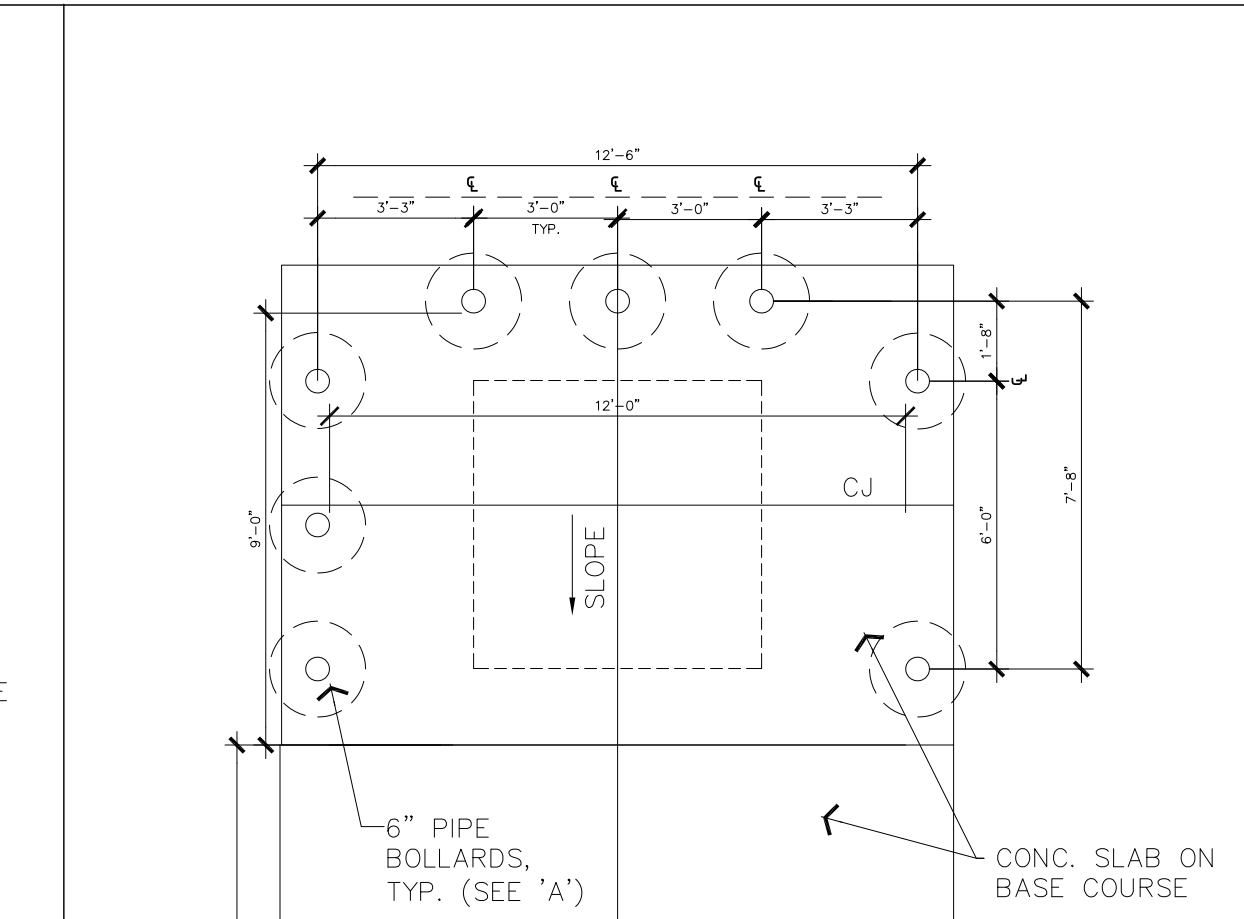


8 BOLLARD TRASH ENCLOSURE
SCALE: 1/4" = 1'-0"
FOR REFERENCE ONLY

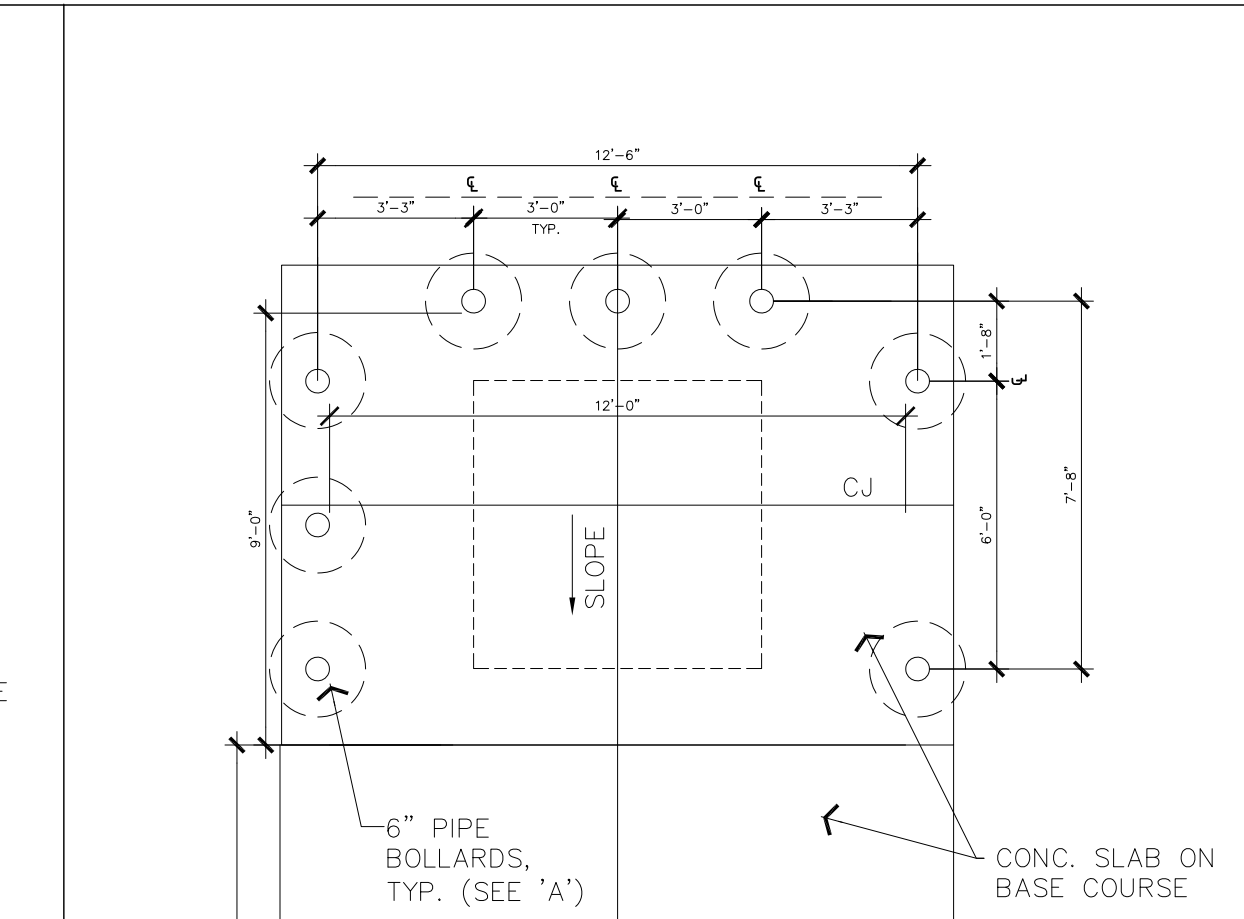


8 BOLLARD TRASH ENCLOSURE
SCALE: 1/4" = 1'-0"
FOR REFERENCE ONLY

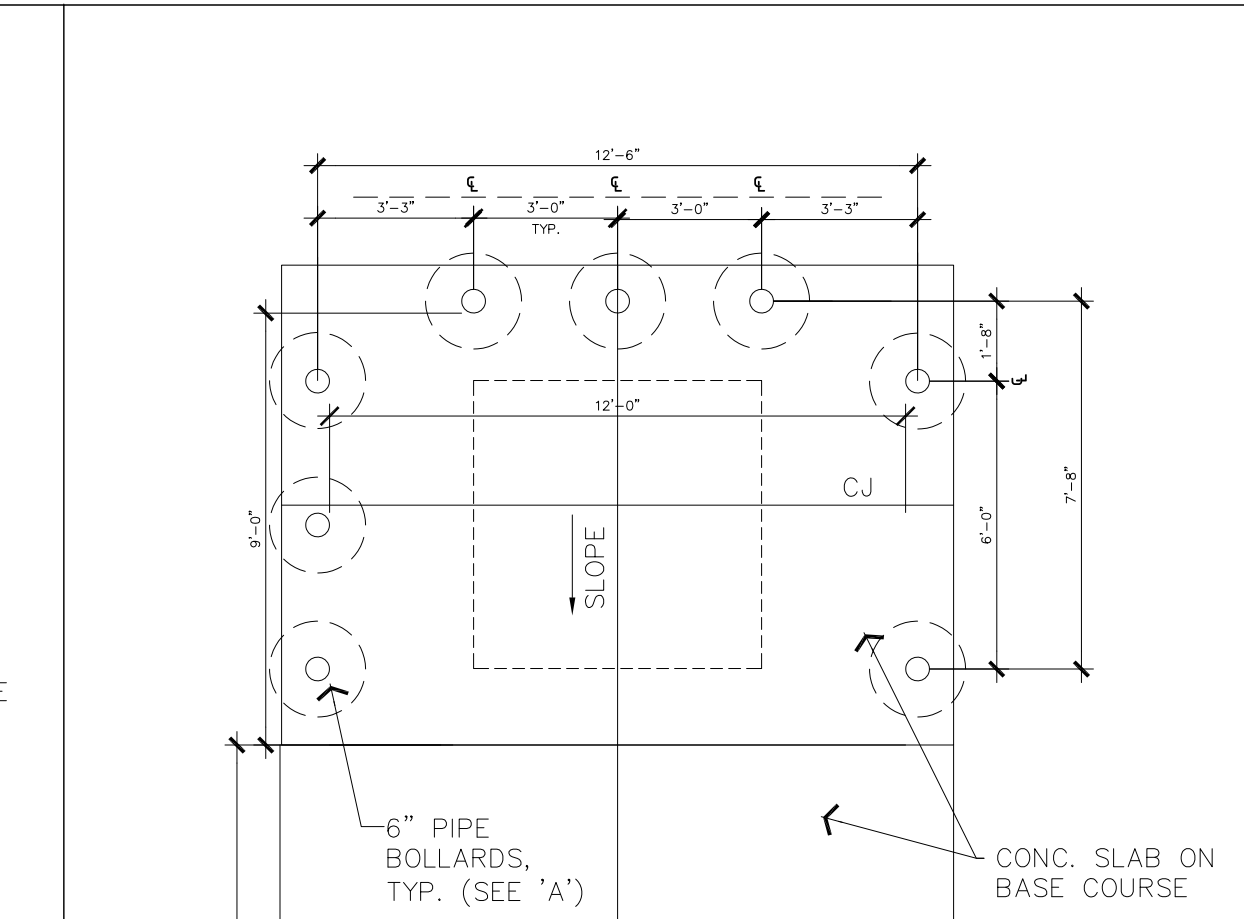


8 BOLLARD TRASH ENCLOSURE
SCALE: 1/4" = 1'-0"
FOR REFERENCE ONLY

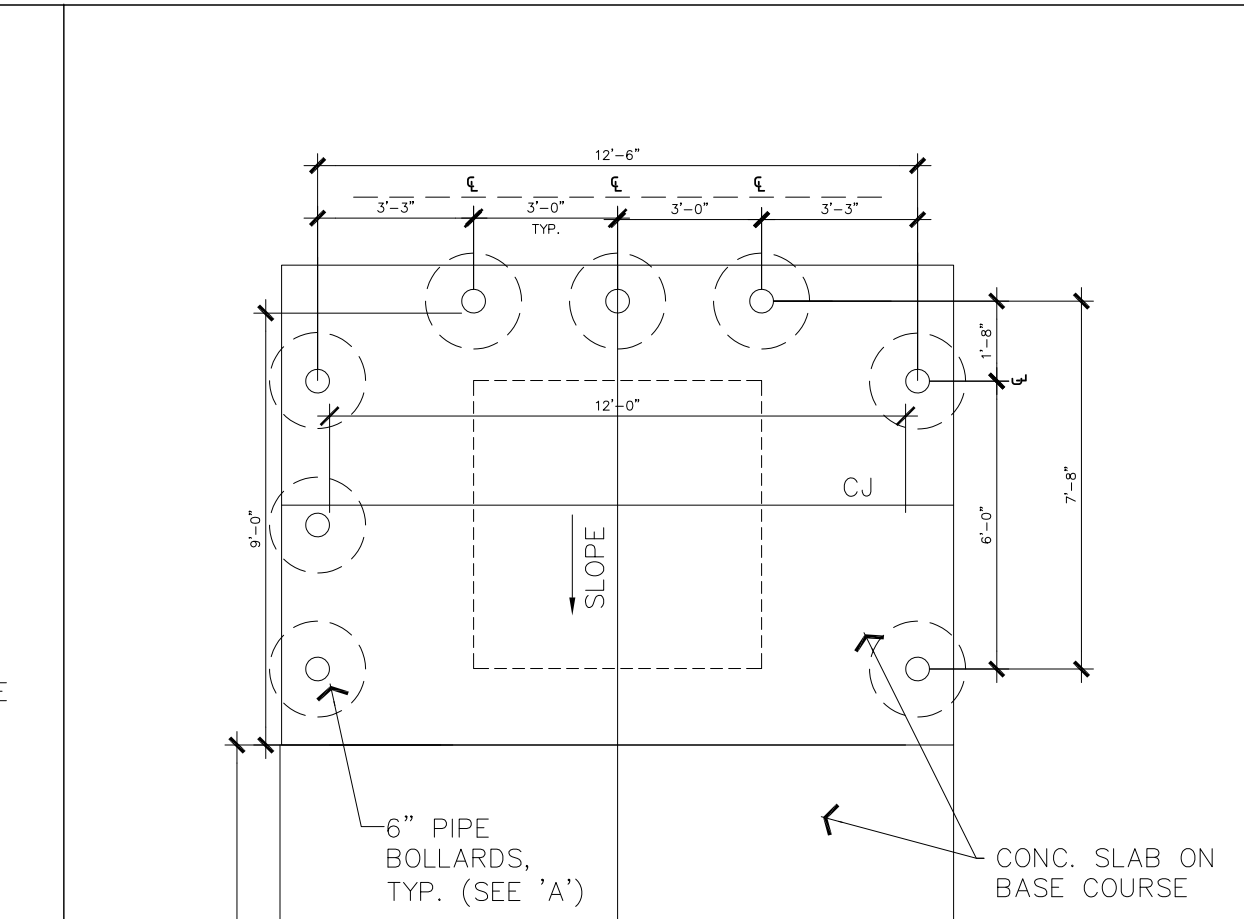


8 BOLLARD TRASH ENCLOSURE
SCALE: 1/4" = 1'-0"
FOR REFERENCE ONLY

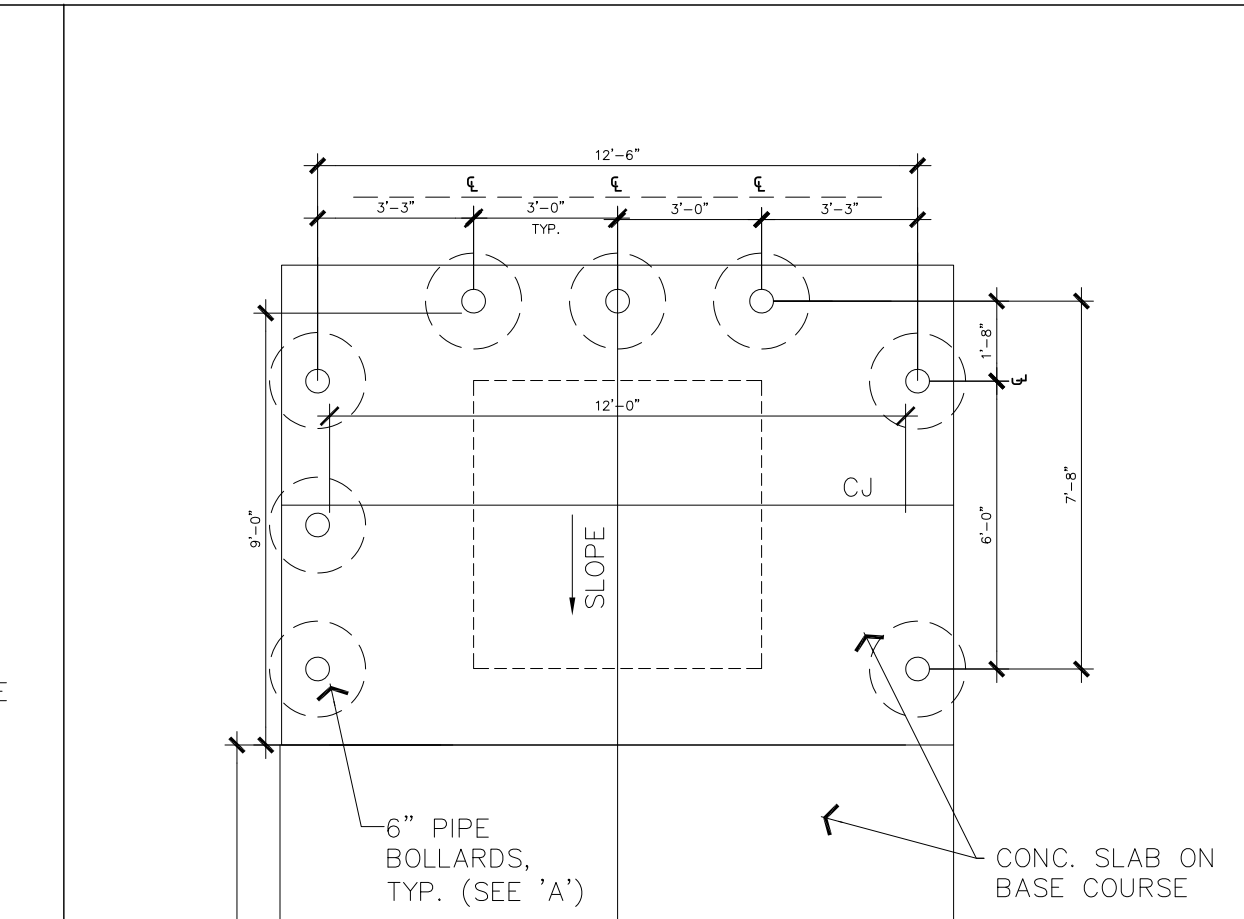


8 BOLLARD TRASH ENCLOSURE
SCALE: 1/4" = 1'-0"
FOR REFERENCE ONLY

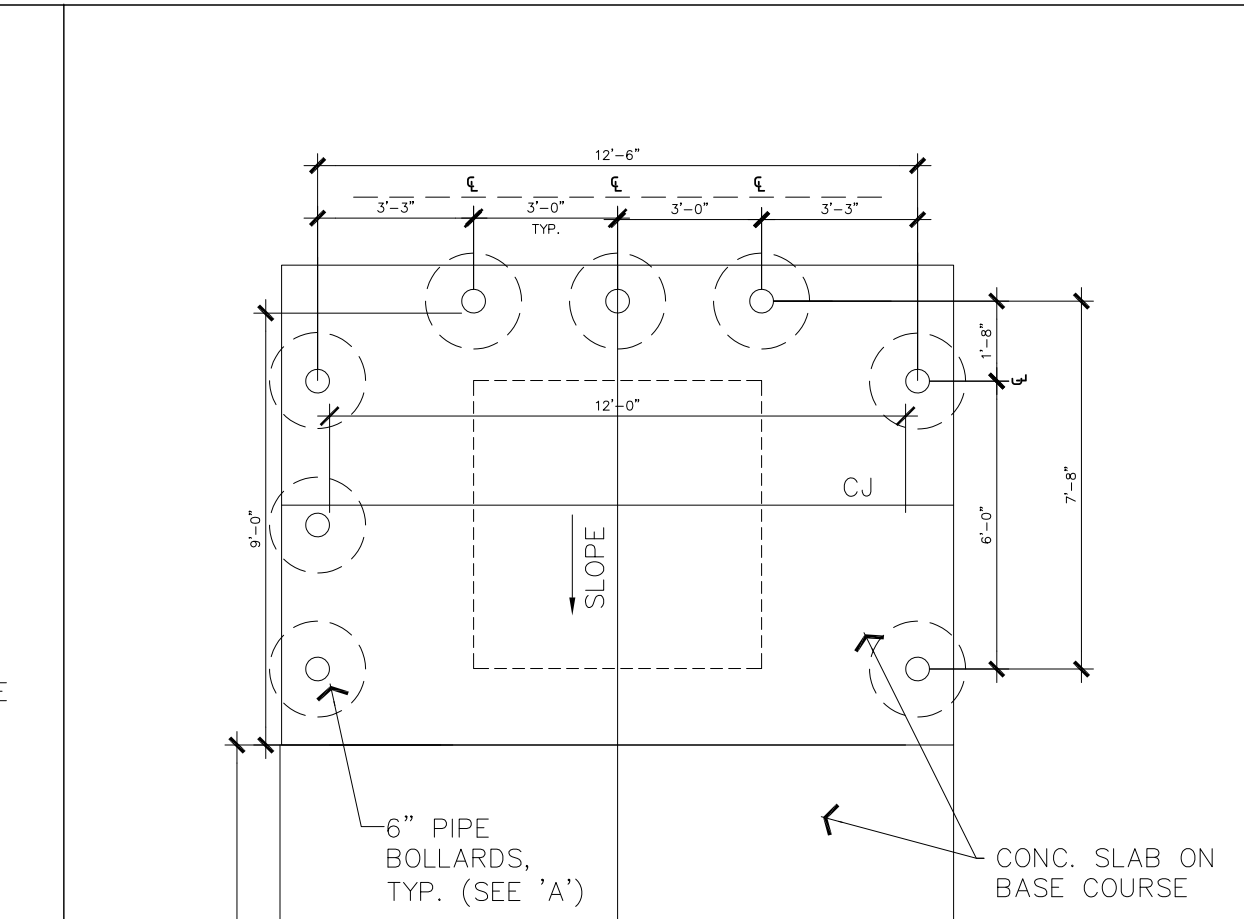

8 BOLLARD TRASH ENCLOSURE
SCALE: 1/4" = 1'-0"
FOR REFERENCE ONLY

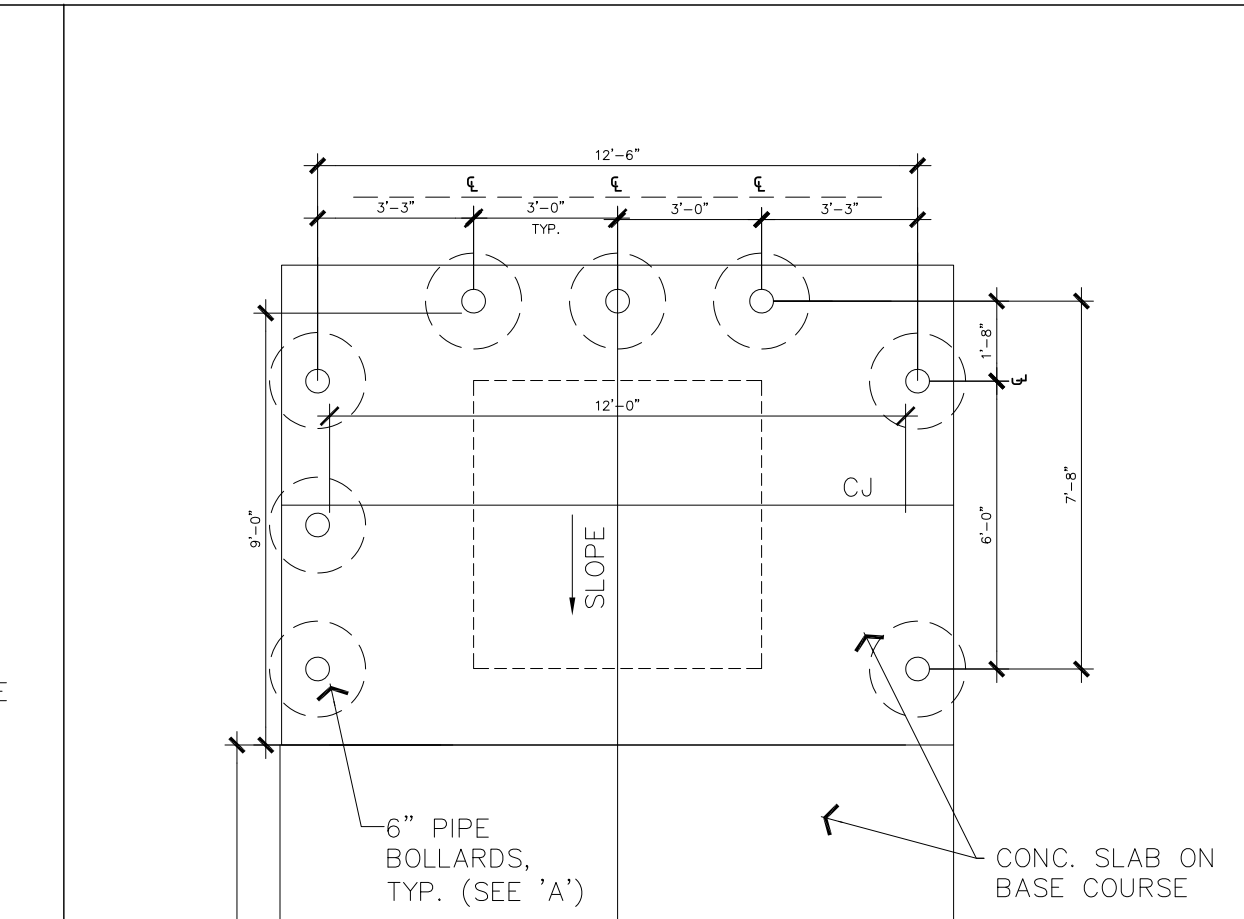

8 BOLLARD TRASH ENCLOSURE
SCALE: 1/4" = 1'-0"
FOR REFERENCE ONLY

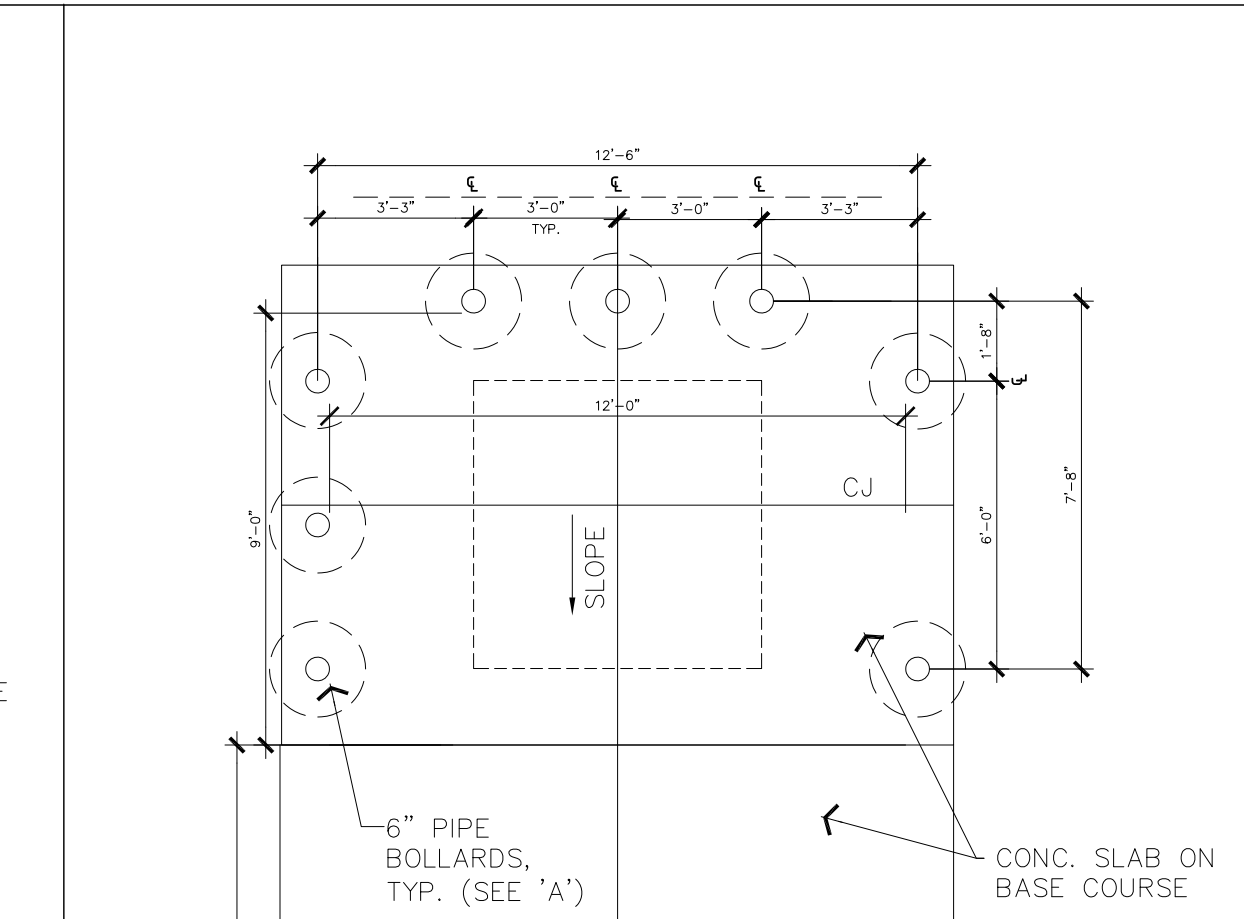



1 LOOKING NORTH
SCALE: NTS




2 LOOKING EAST
SCALE: NTS



3 LOOKING SOUTH
SCALE: NTS



4 LOOKING WEST
SCALE: NTS

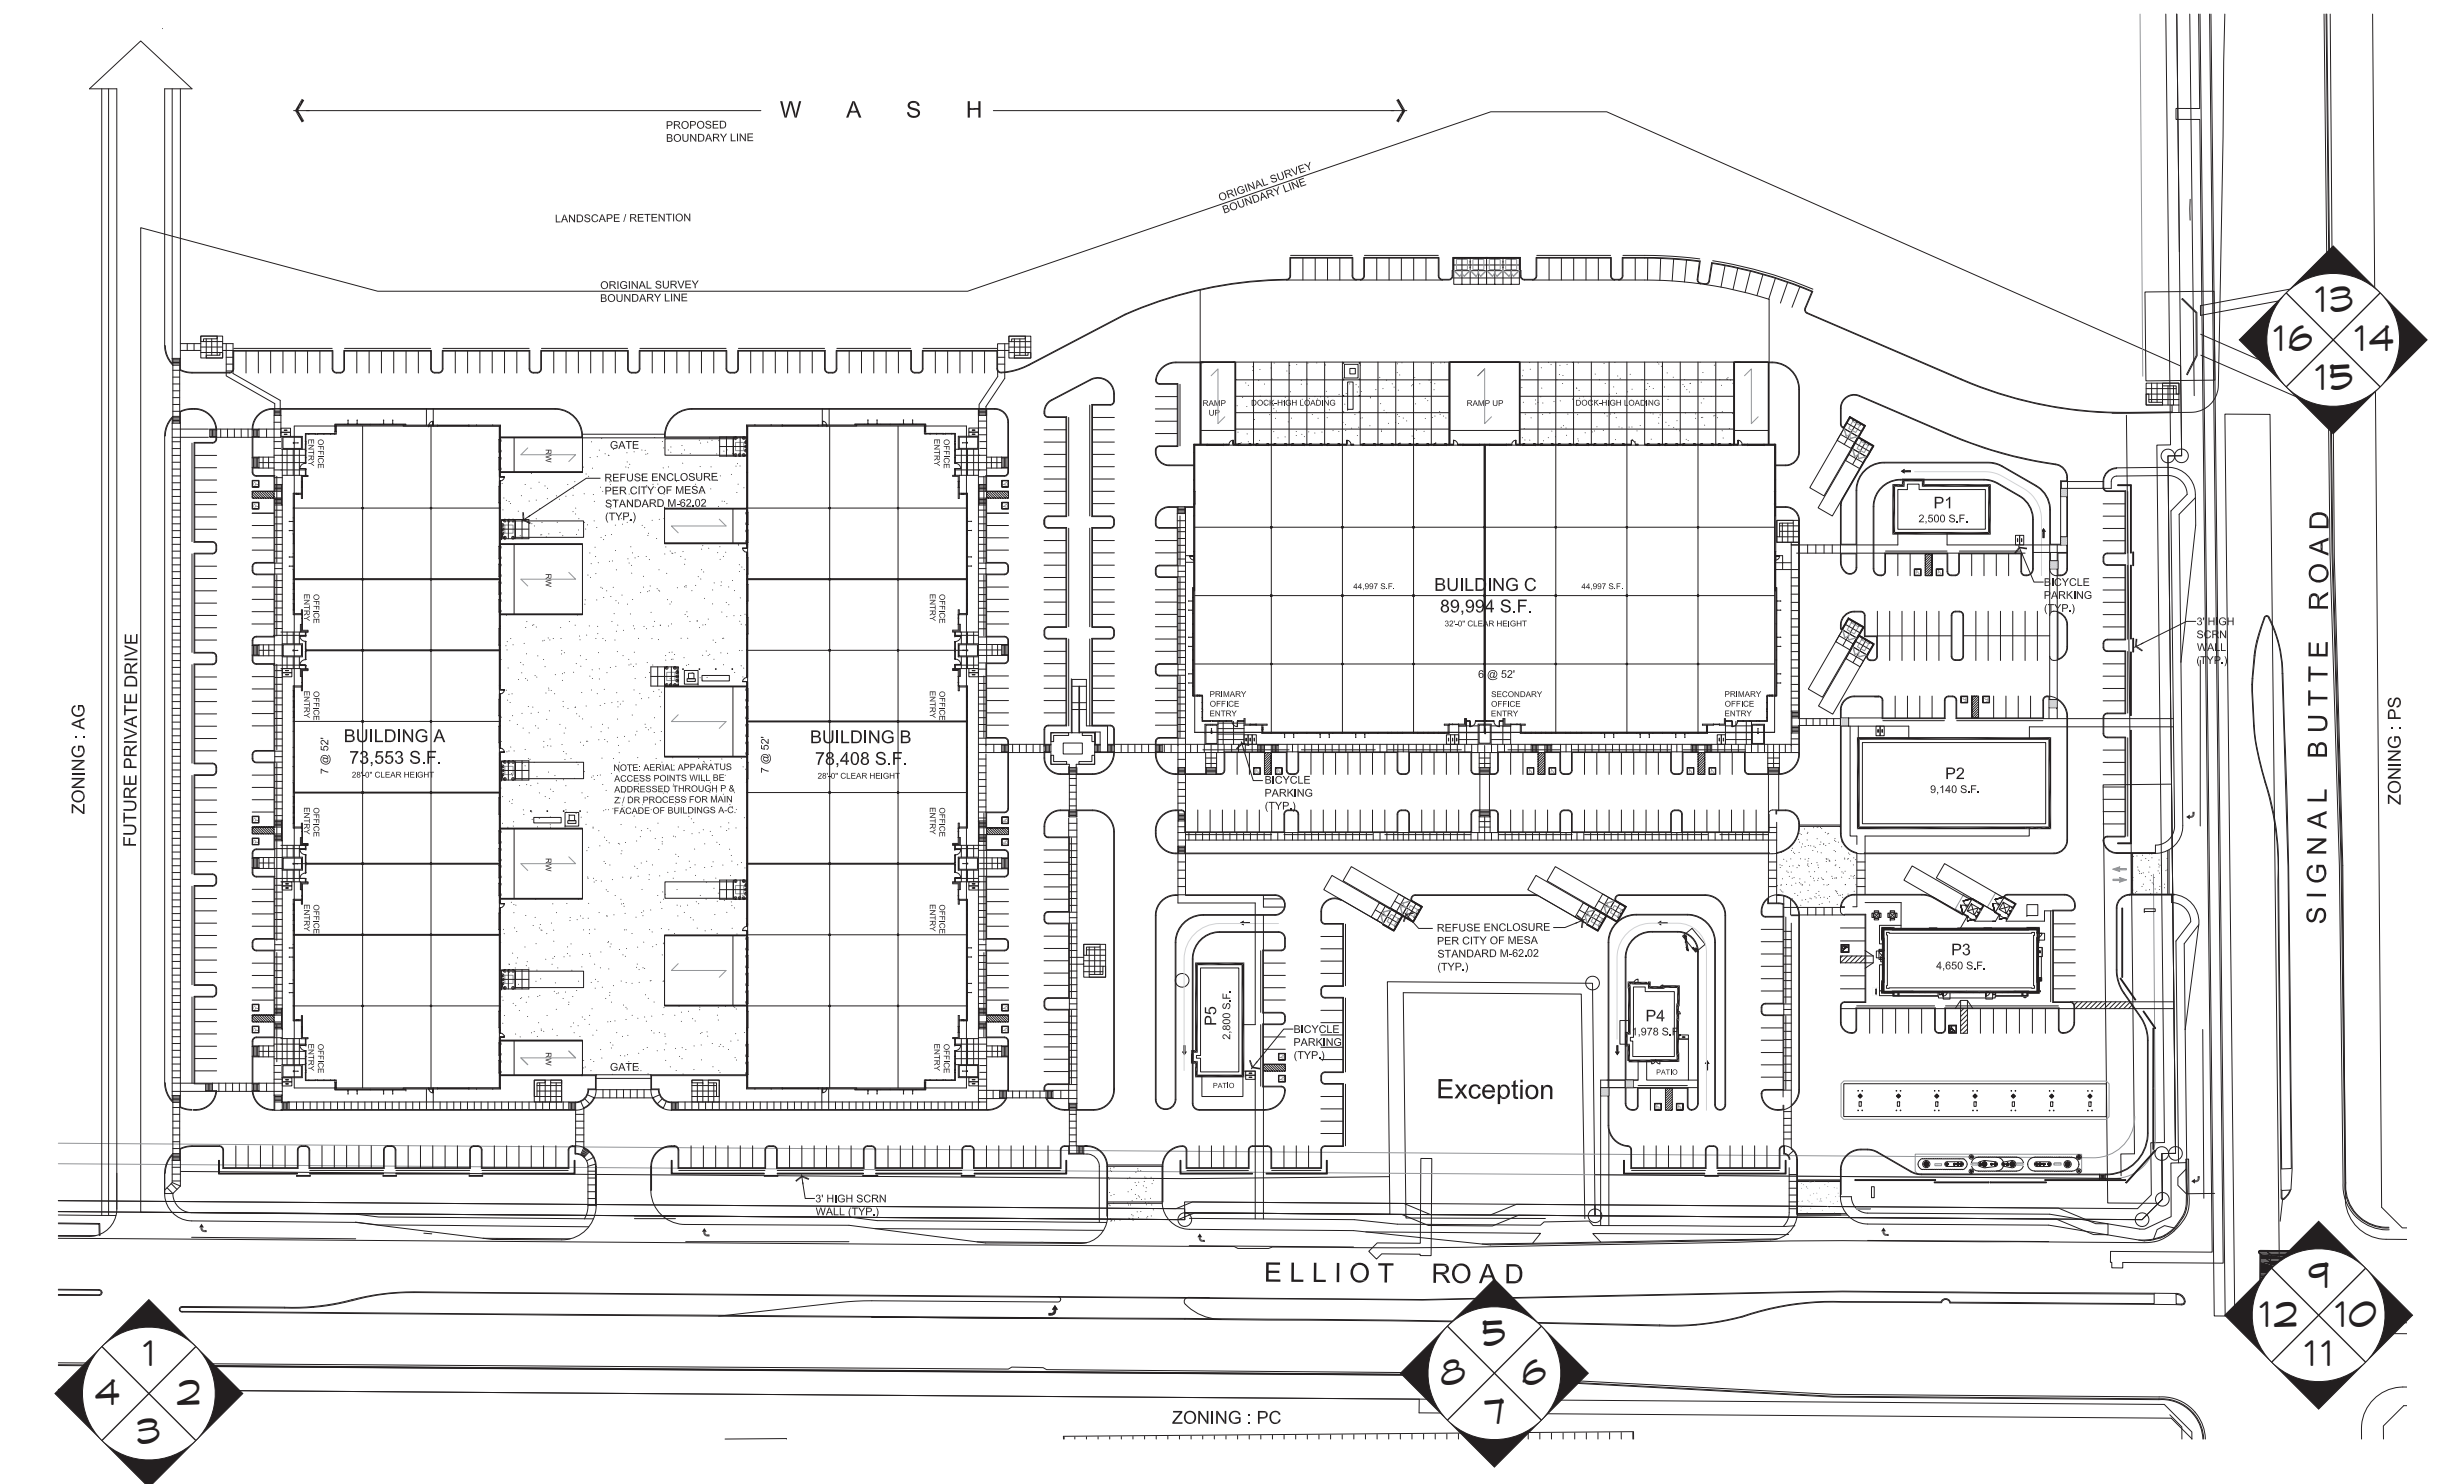



5 LOOKING NORTH
SCALE: NTS




6 LOOKING EAST
SCALE: NTS



7 LOOKING SOUTH
SCALE: NTS



8 LOOKING WEST
SCALE: NTS

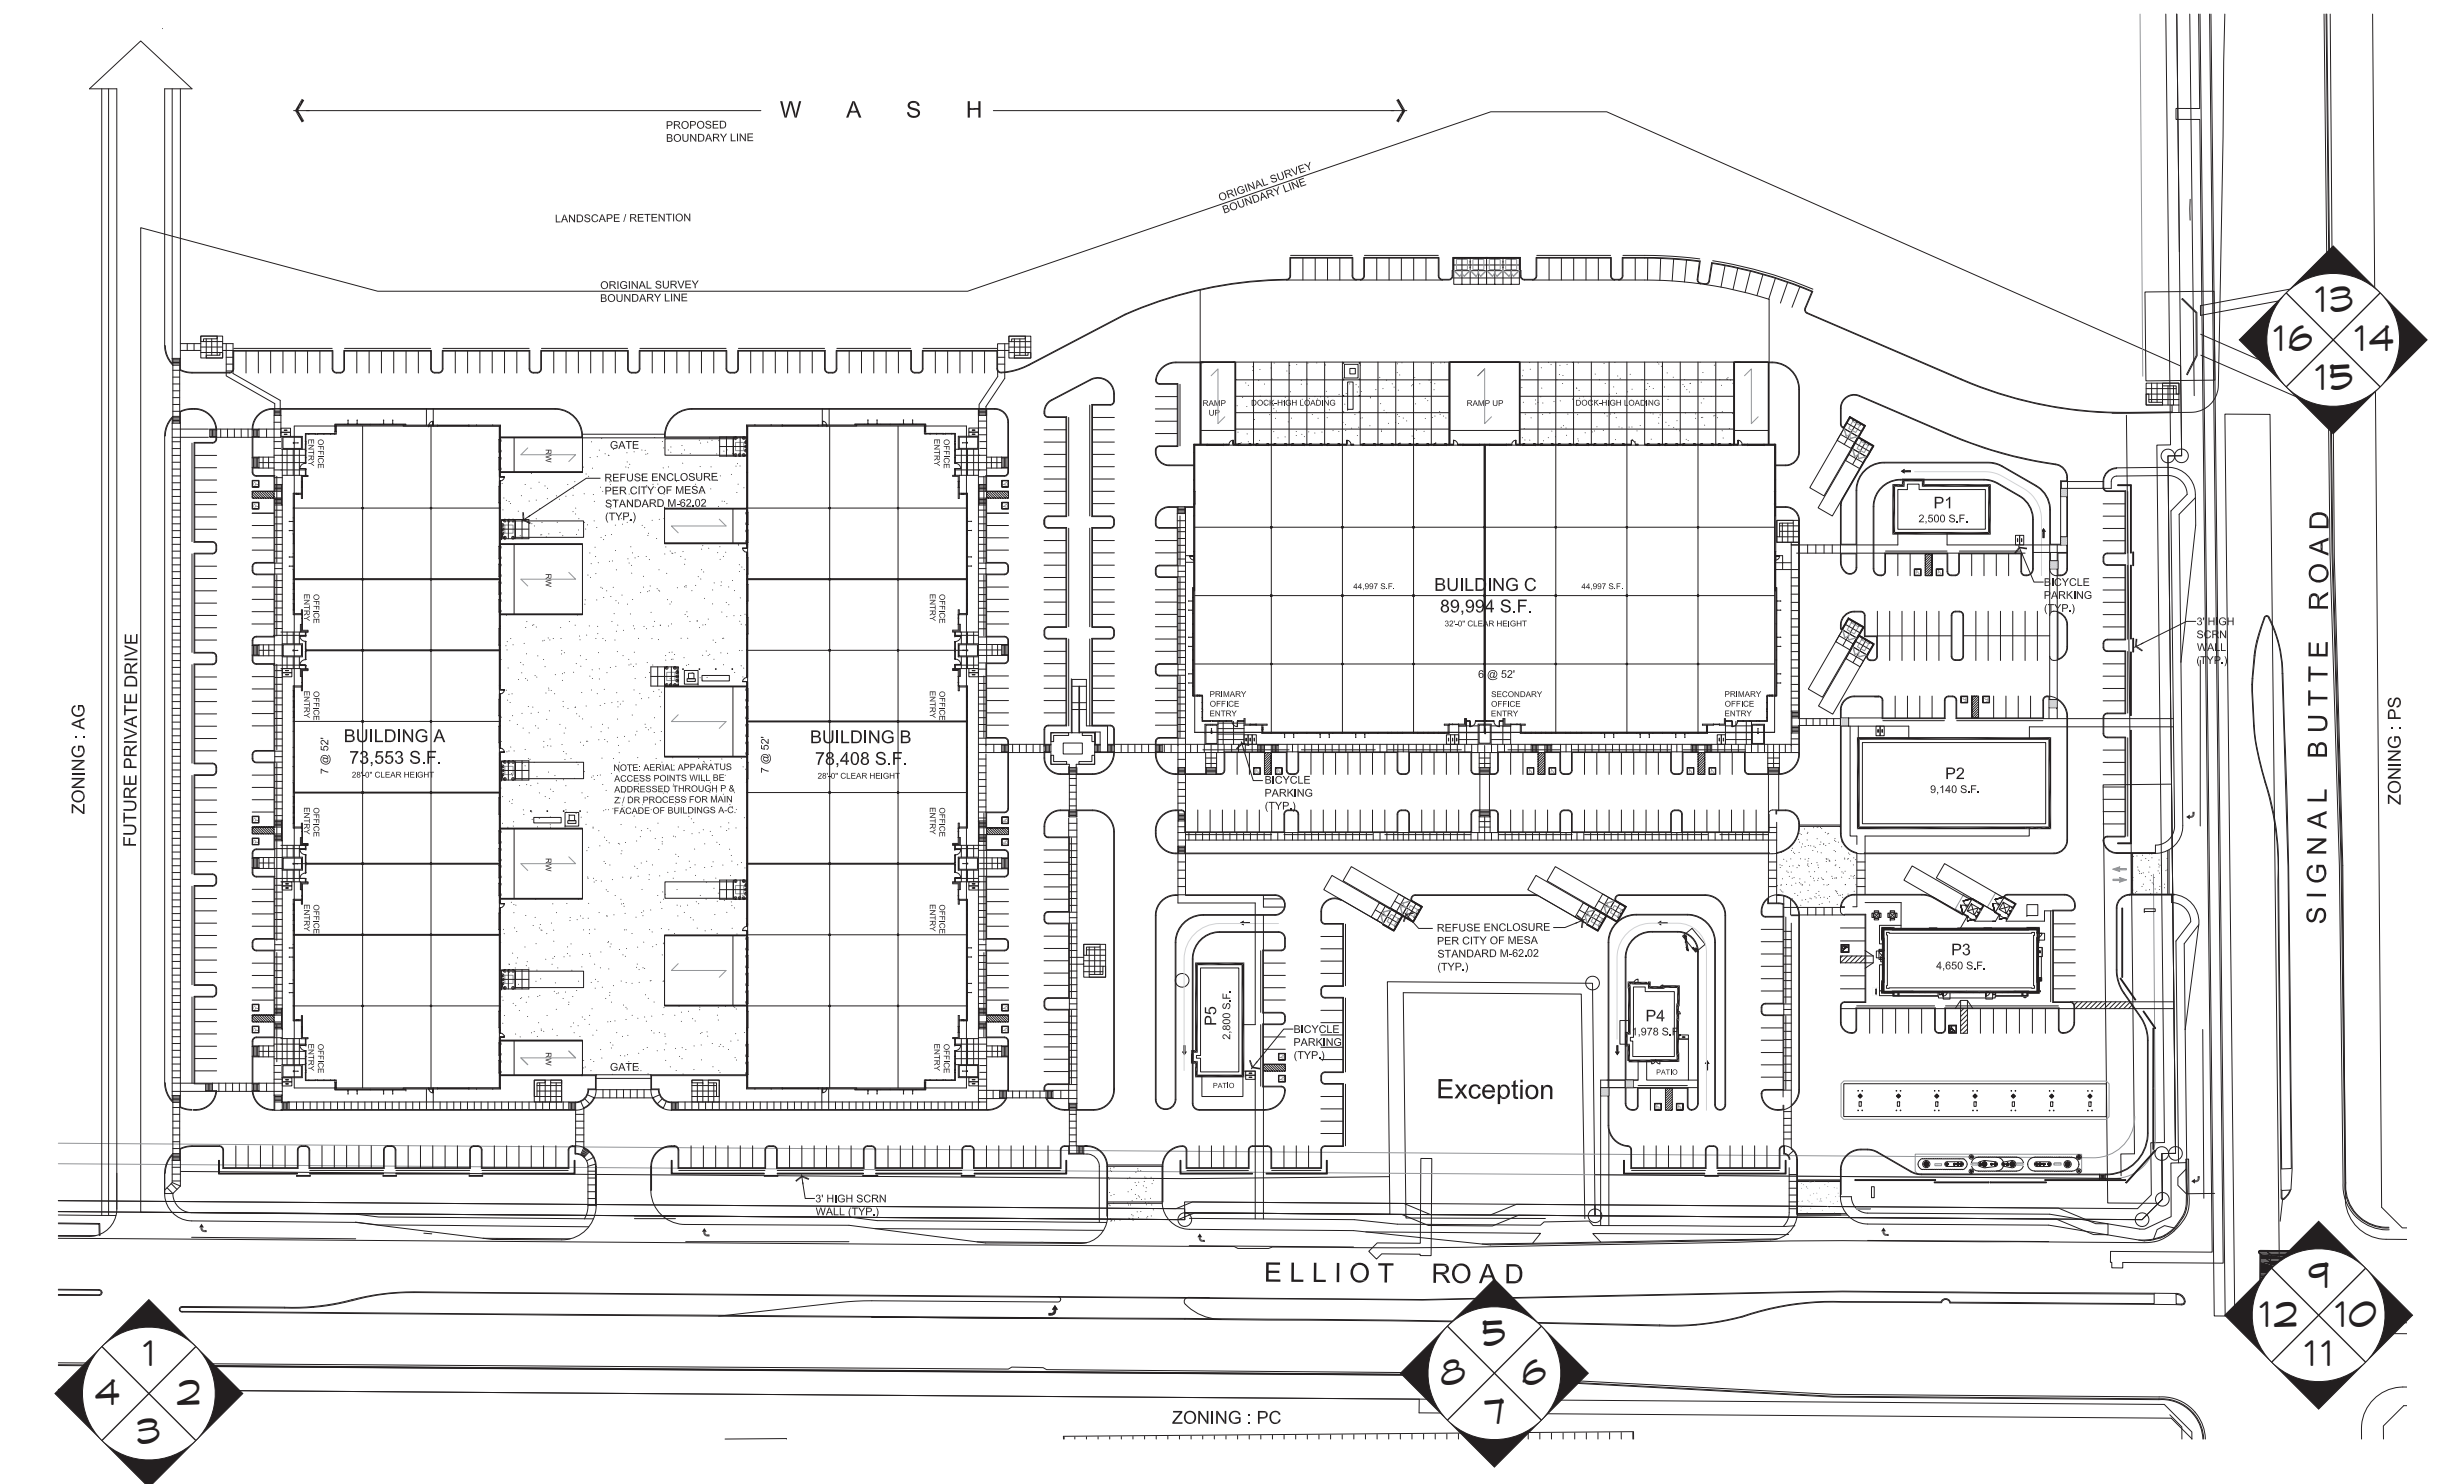



9 LOOKING NORTH
SCALE: NTS




10 LOOKING EAST
SCALE: NTS



11 LOOKING SOUTH
SCALE: NTS



12 LOOKING WEST
SCALE: NTS

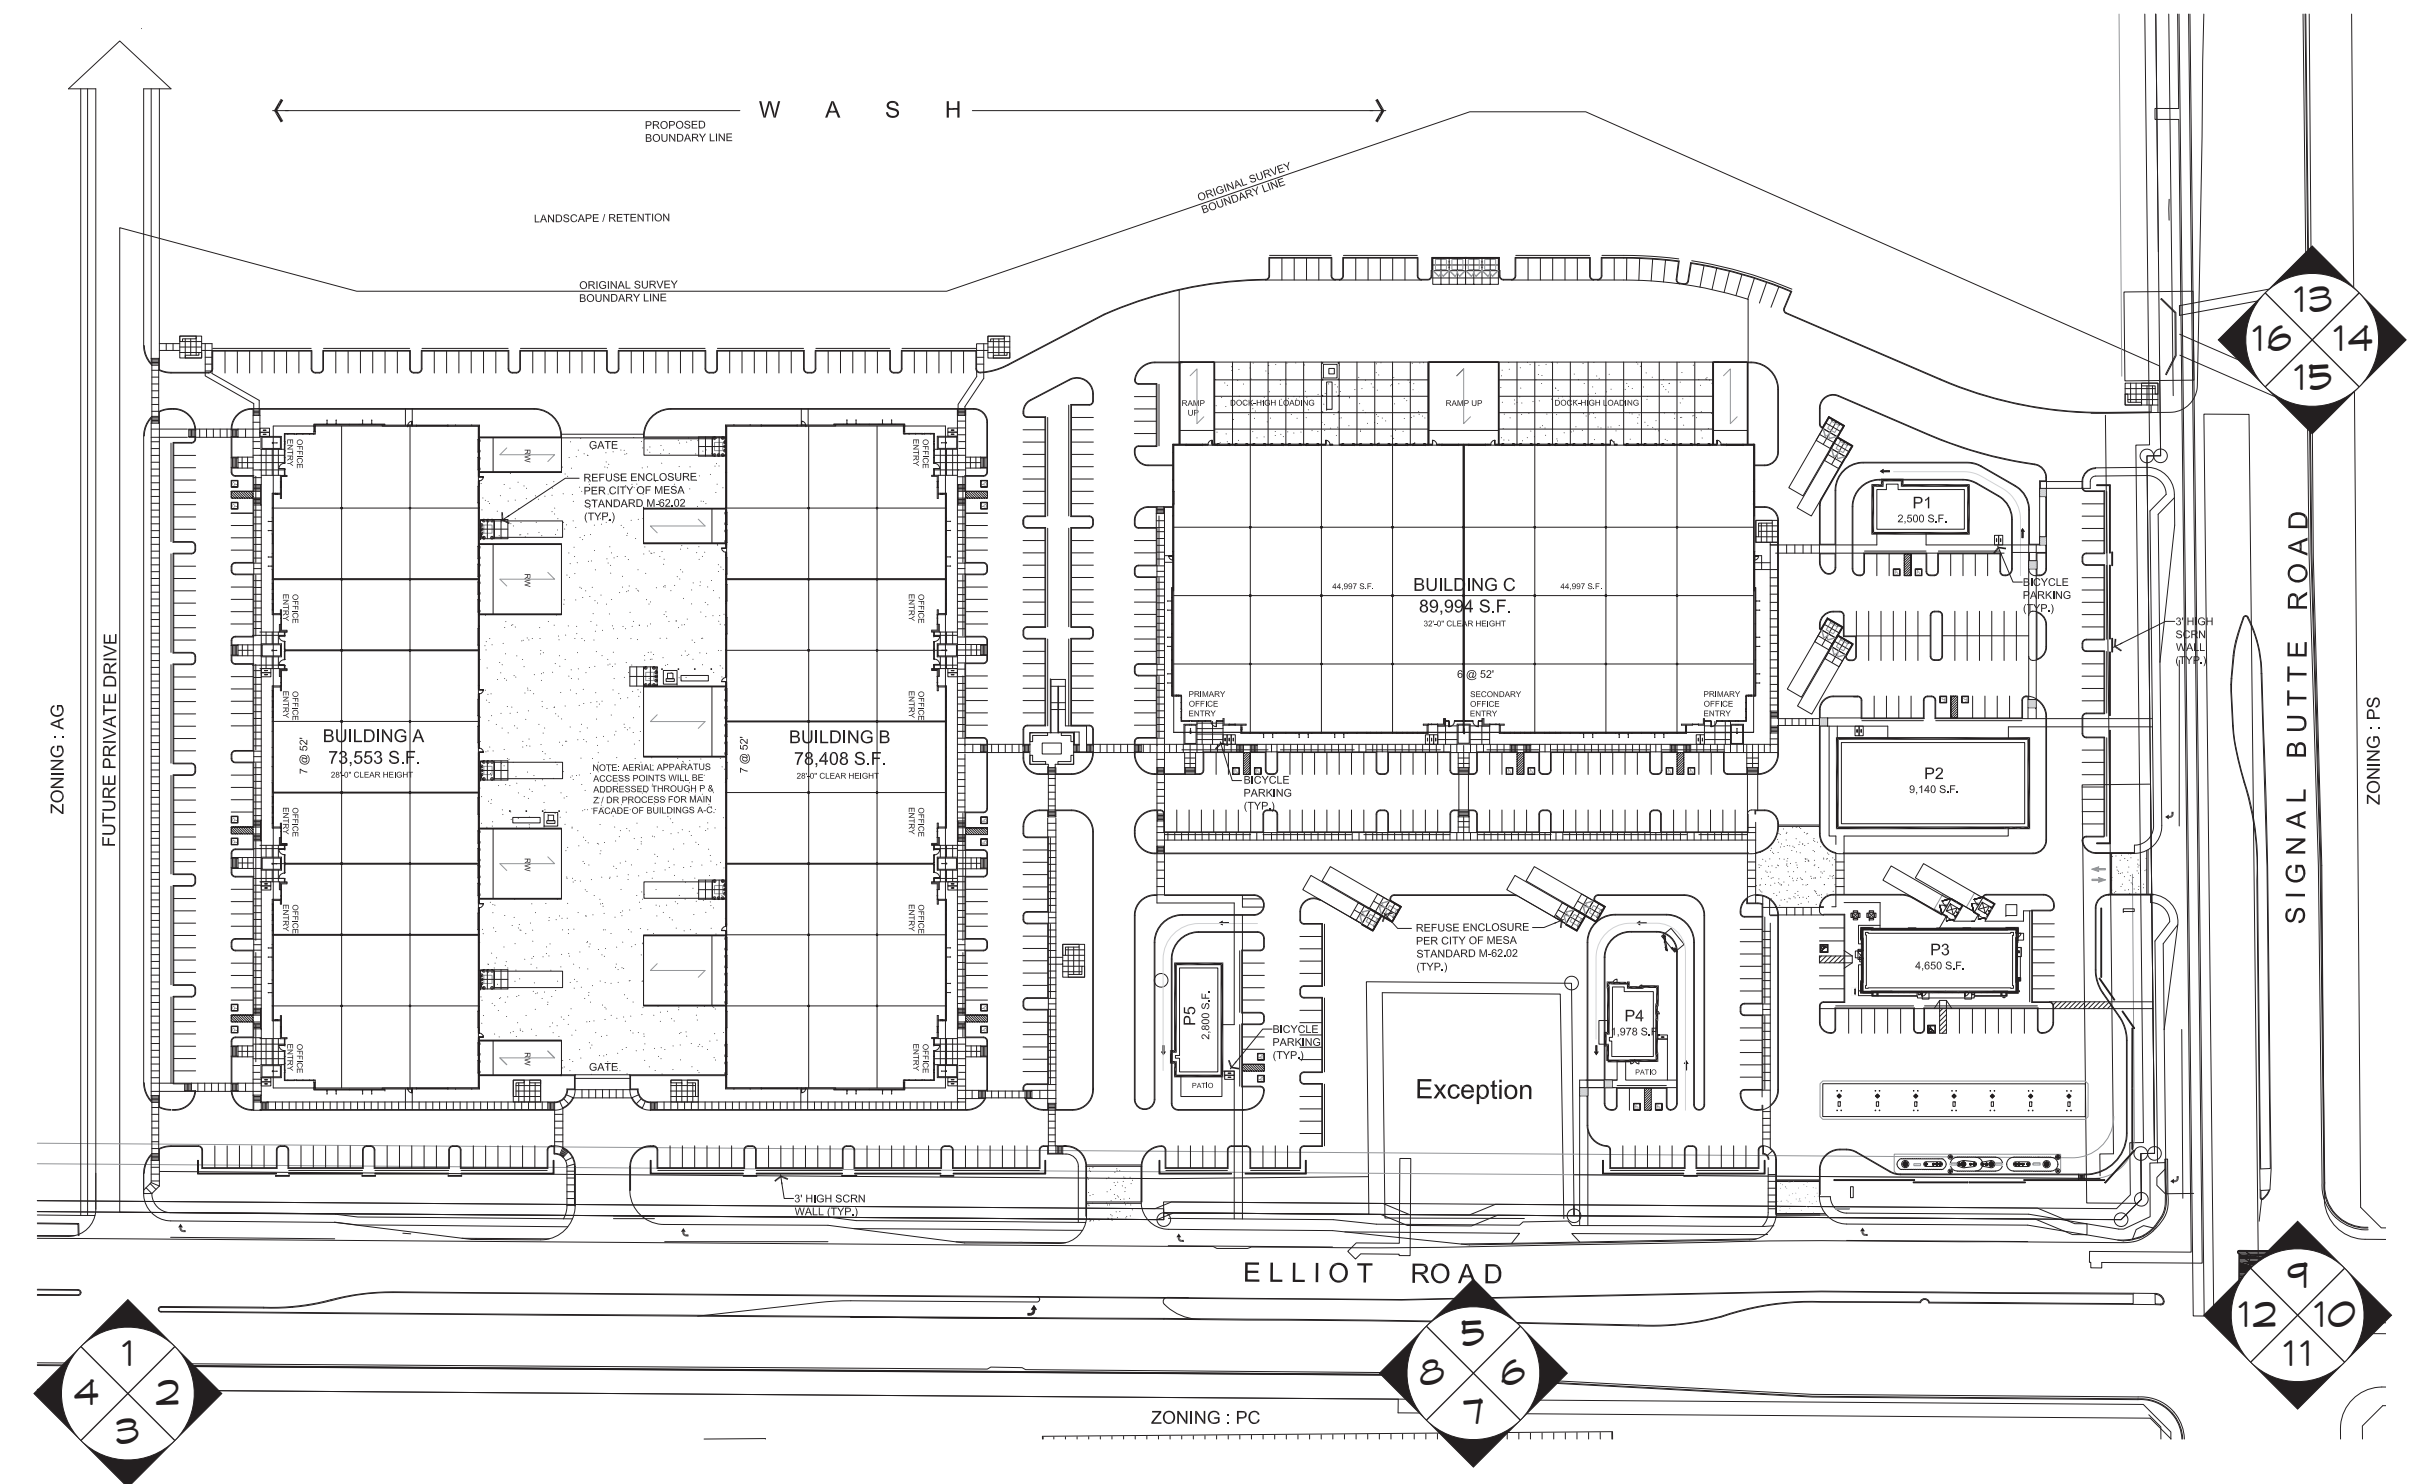



13 LOOKING NORTH
SCALE: NTS



14 LOOKING EAST
SCALE: NTS



15 LOOKING SOUTH
SCALE: NTS



16 LOOKING WEST
SCALE: NTS

