GENERAL NOTES

A. ALL ROOF ACCESS IS THROUGH THE INTERNAL STAIRCASES, AND THE FIRE SPRINKLER RISER WILL BE LOCATED WITHIN THE BUILDING.
B. THE SERVICE ENTRY SECTION CABINET WILL BE PAINTED TO MATCH THE ADJACENT EXTERIOR WALL COLOR.
C. ALL RIGHT-OF-WAY-FACING DOWNSPOUTS WILL BE INTERNALIZED.

NOT FOR CONSTRUCTION

EXTERIOR WALL MATERIAL SCHEDULE		
MATERIAL	AREA	PERCENTAGE
P-1 SMOOTH	43967 SF	41.21%
P-2 LINEAR FORMLINER	9030 SF	8.46%
P-2 SMOOTH	45197 SF	42.36%
P-3 SMOOTH	3980 SF	3.73%
P-3 STRIATED FORMLINER	4463 SF	4.18%
SF-1	54 SF	0.05%
Total	106692 SF	100.00%

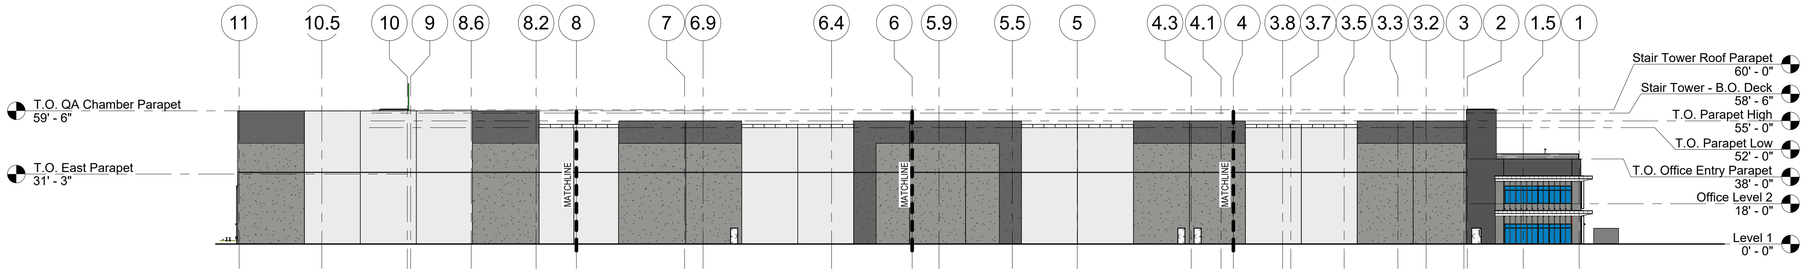

1 NORTH ELEVATION
1/32" = 1'-0"

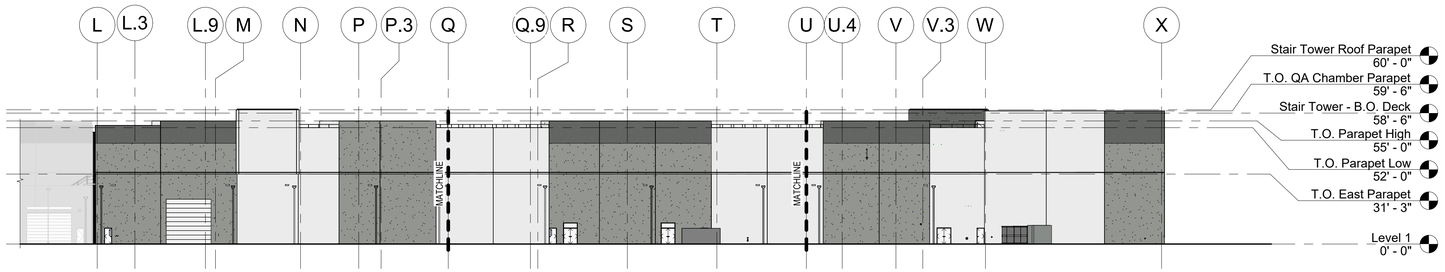

2 EAST ELEVATION
1/32" = 1'-0"

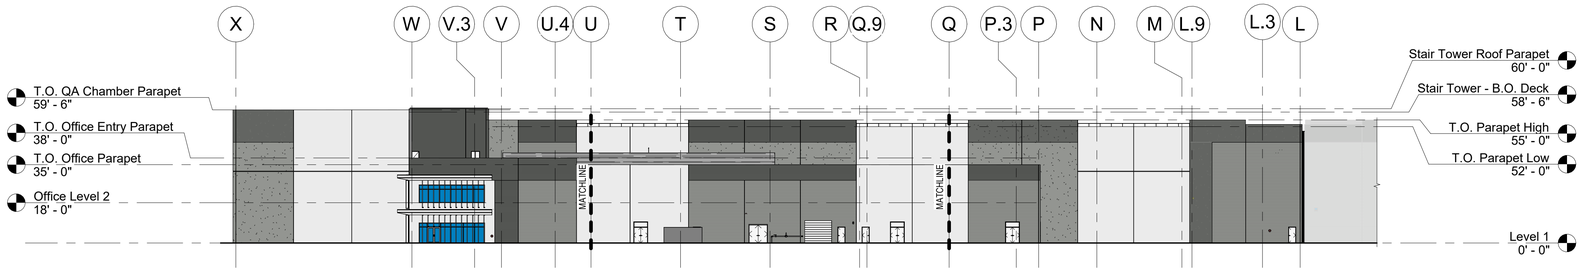

3 WEST ELEVATION
1/32" = 1'-0"

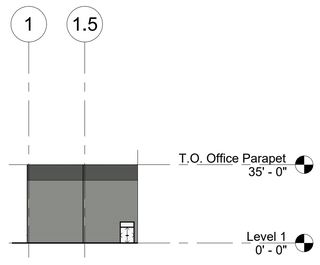

4 SOUTH ELEVATION
1/32" = 1'-0"

SYM	REVISION	BY	APPROVED	DATE

BRPH

BOEING

ACCEPTABILITY
THIS DESIGN AND/OR SPECIFICATION IS APPROVED

APPROVED BY	DEPT.	DATE

DRAWN		07/01/26
CHECKED		07/01/26
ENGINEER		07/01/26
CHECKED		
APPROVED		
APPROVED		

SUBTITLE
OVERALL ELEVATIONS

TITLE
BOEING OPERATION SHEETS
BUILDING 50-570A
MESA, AZ
ADV. COMPOSITE FABRICATION CENTER

CURRENT REVISION	SYMBOL	DATE
		07/01/26
SHEET	A-060	
JOB NO.	C08117.001	COMP NO.
DWG NO.	50-570A-A-060	

Autodesk Docs://C08117.001 - Boeing Mesa AGFC Expansion/50-TBD-BOEING-ZZ-M3-A-TBD11.rvt

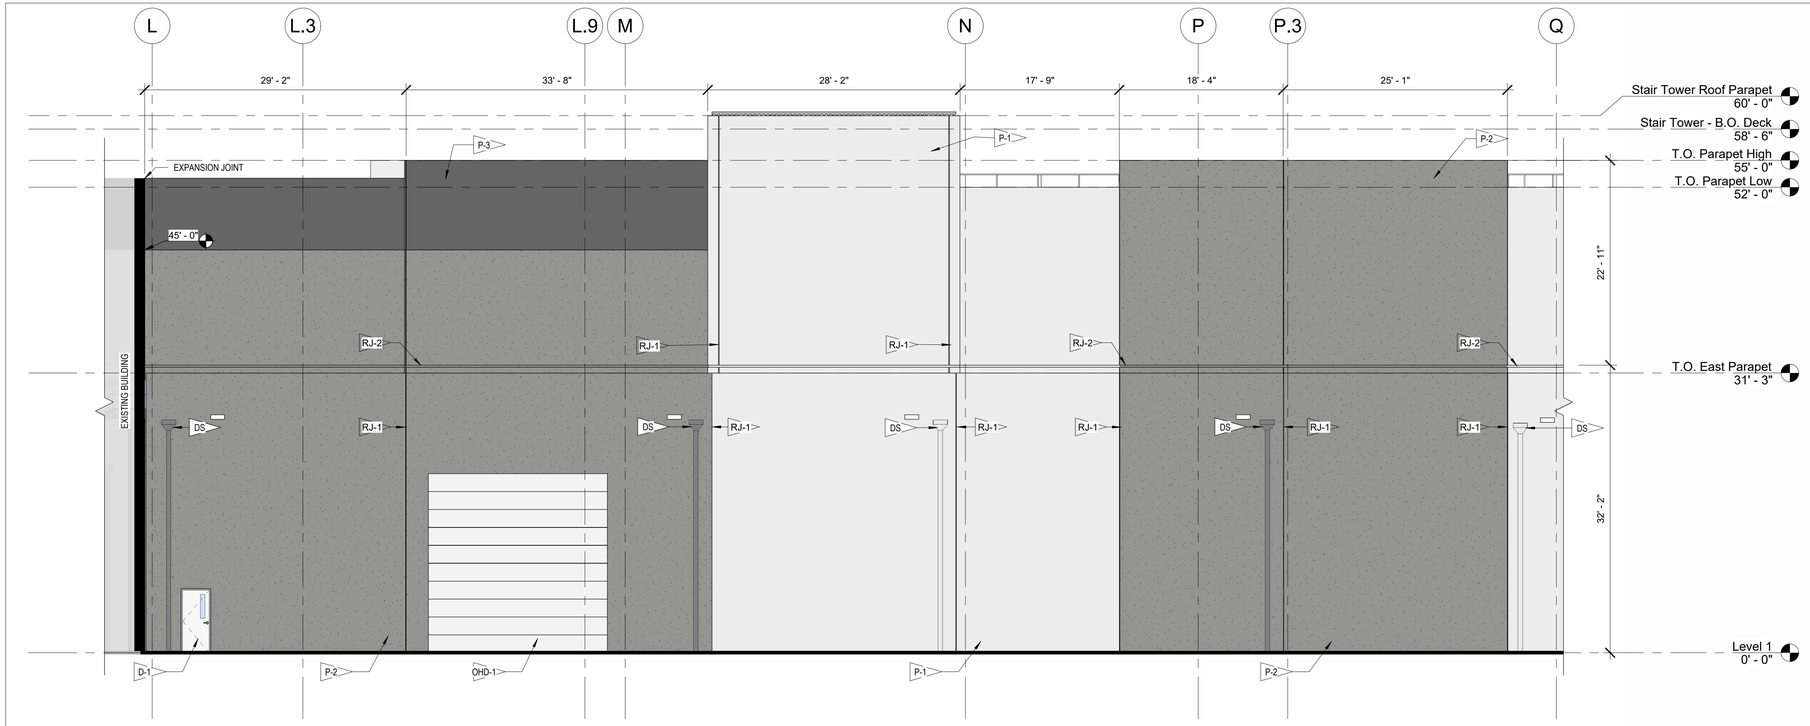

1 ENLARGED EAST ELEVATION
1/8" = 1'-0"

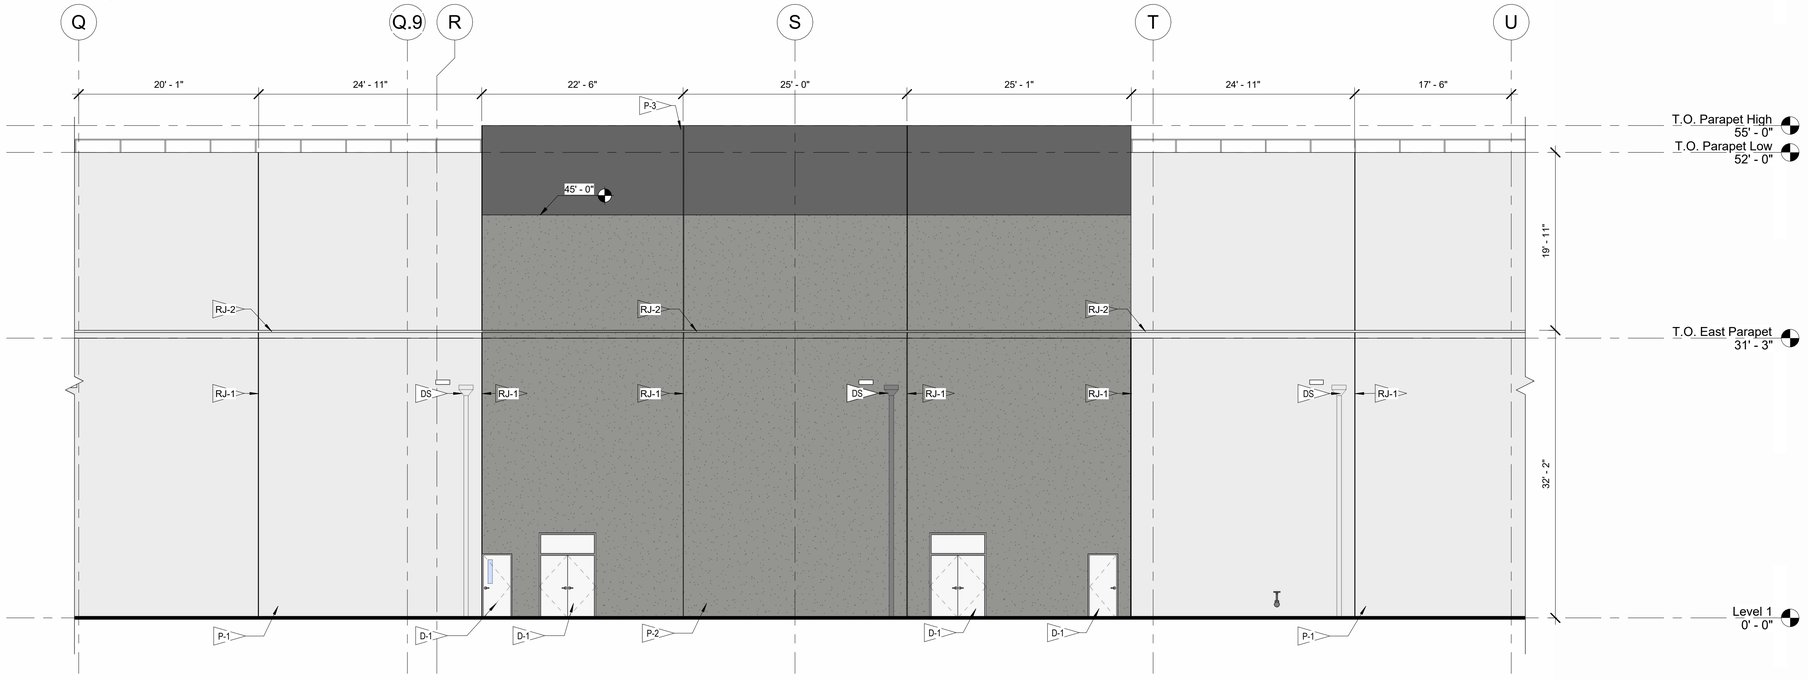

2 ENLARGED EAST ELEVATION 2
1/8" = 1'-0"

LEGEND

(REFER TO SHEET A-067 FOR MATERIALS)

- P-1 CONCRETE PANEL PAINTED
- P-2 CONCRETE PANEL PAINTED
- P-3 CONCRETE PANEL PAINTED
- SF-1 STOREFRONT
- D-1 HOLLOW METAL DOOR
- OHD-1 INSULATED OVERHEAD COILING DOOR
- L-1 LOUVERED EQUIPMENT SCREEN
- RJ-1 RECESSED 3/4" JOINT IN CONCRETE PANEL
- RJ-2 RECESSED 3" JOINT IN CONCRETE PANEL
- DS THROUGH WALL SCUPPER AND DOWNSPOUT PAINTED TO MATCH CONCRETE PANEL

NOT FOR CONSTRUCTION

EXTERIOR WALL MATERIAL SCHEDULE

MATERIAL	AREA	PERCENTAGE
P-1 SMOOTH	43967 SF	41.21%
P-2 LINEAR FORMLINER	9030 SF	8.46%
P-2 SMOOTH	45197 SF	42.36%
P-3 SMOOTH	3980 SF	3.73%
P-3 STRIATED FORMLINER	4463 SF	4.18%
SF-1	54 SF	0.05%
Total	106692 SF	100.00%

SYM	REVISION	BY	APPROVED	DATE

BRPH

BOEING

ACCEPTABILITY
THIS DESIGN AND/OR SPECIFICATION IS APPROVED

APPROVED BY	DEPT.	DATE

DRAWN		07/01/26
CHECKED		07/01/26
ENGINEER		07/01/26
CHECKED		
APPROVED		
APPROVED		

SUBTITLE
ENLARGED ELEVATIONS

TITLE
BOEING OPERATION SHEETS
BUILDING 50-570A
MESA, AZ
ADV. COMPOSITE FABRICATION CENTER

CURRENT REVISION	SYMBOL	DATE
		07/01/26
SHEET	A-061	
JOB NO.	C08117.001	COMP NO.
DWG NO.	50-570A-A-061	

Autodesk Docs://C08117.001 - Boeing Mesa ACFC Expansion/50-TBD-BOEING-ZZ-M3-A-TBD11.rvt

1 ENLARGED EAST ELEVATION 3
1/8" = 1'-0"

LEGEND

(REFER TO SHEET A-067 FOR MATERIALS)

- P-1 CONCRETE PANEL PAINTED
- P-2 CONCRETE PANEL PAINTED
- P-3 CONCRETE PANEL PAINTED
- SF-1 STOREFRONT
- D-1 HOLLOW METAL DOOR
- OHD-1 INSULATED OVERHEAD COILING DOOR
- L-1 LOUVERED EQUIPMENT SCREEN
- RJ-1 RECESSED 3/4" JOINT IN CONCRETE PANEL
- RJ-2 RECESSED 3" JOINT IN CONCRETE PANEL
- DS THROUGH WALL SCUPPER AND DOWNSPOUT PAINTED TO MATCH CONCRETE PANEL

EXTERIOR WALL MATERIAL SCHEDULE

MATERIAL	AREA	PERCENTAGE
P-1 SMOOTH	43967 SF	41.21%
P-2 LINEAR FORMLINER	9030 SF	8.46%
P-2 SMOOTH	45197 SF	42.36%
P-3 SMOOTH	3980 SF	3.73%
P-3 STRIATED FORMLINER	4463 SF	4.18%
SF-1	54 SF	0.05%
Total	106692 SF	100.00%

NOT FOR CONSTRUCTION

SYM	REVISION	BY	APPROVED	DATE

BRPH

BOEING

ACCEPTABILITY
THIS DESIGN AND/OR SPECIFICATION IS APPROVED

APPROVED BY	DEPT.	DATE

DRAWN		07/01/26
CHECKED		07/01/26
ENGINEER		07/01/26
CHECKED		
APPROVED		
APPROVED		

SUBTITLE ENLARGED ELEVATIONS

TITLE
BOEING OPERATION SHEETS
BUILDING 50-570A
MESA, AZ
ADV. COMPOSITE FABRICATION CENTER

CURRENT REVISION	SYMBOL	DATE
		07/01/26
SHEET	A-062	
JOB NO.	C08117.001	COMP NO.
DWG NO.	50-570A-A-062	

Autodesk Docs://C08117.001 - Boeing Mesa AGFC Expansion/50-TBD-BOEING-ZZ-M3-A-TBD11.rvt

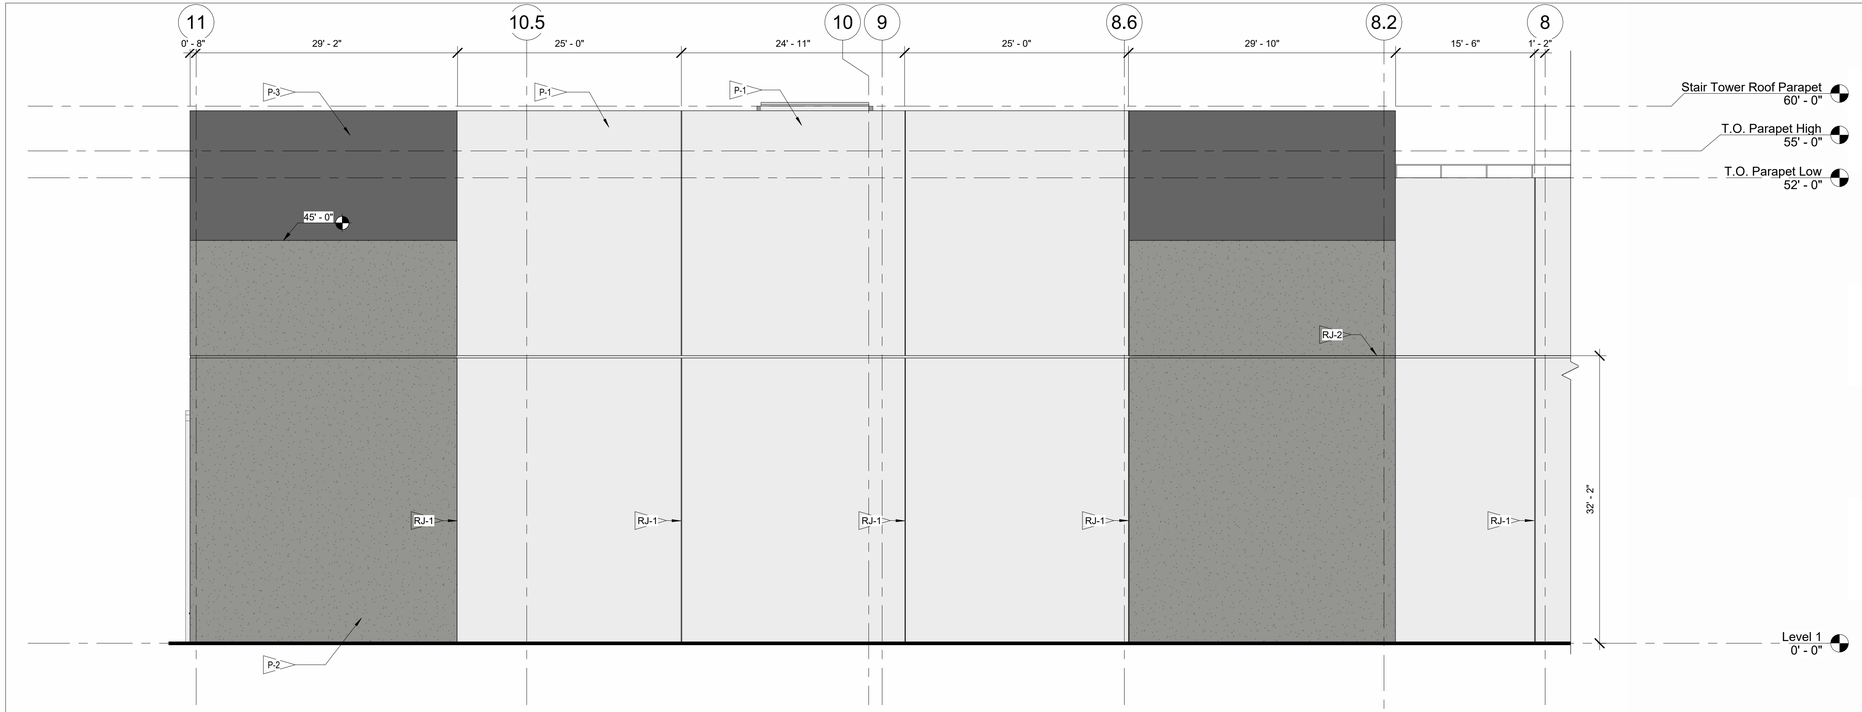

1 ENLARGED NORTH ELEVATION 1
1/8" = 1'-0"

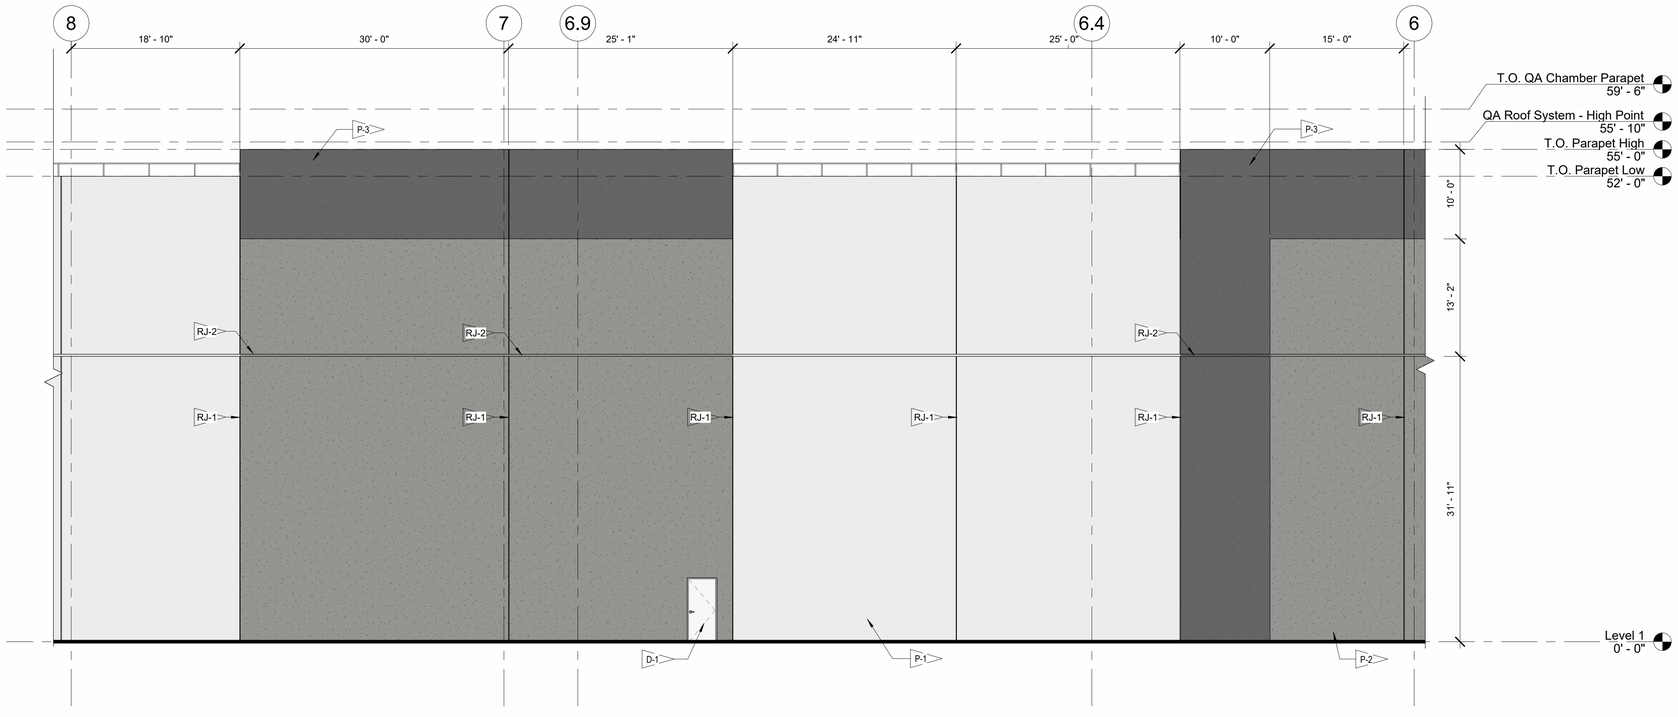

2 ENLARGED NORTH ELEVATION 2
1/8" = 1'-0"

LEGEND

(REFER TO SHEET A-067 FOR MATERIALS)

- P-1 CONCRETE PANEL PAINTED
- P-2 CONCRETE PANEL PAINTED
- P-3 CONCRETE PANEL PAINTED
- SF-1 STOREFRONT
- D-1 HOLLOW METAL DOOR
- OHD-1 INSULATED OVERHEAD COILING DOOR
- L-1 LOUVERED EQUIPMENT SCREEN
- RJ-1 RECESSED 3/4" JOINT IN CONCRETE PANEL
- RJ-2 RECESSED 3" JOINT IN CONCRETE PANEL
- DS THROUGH WALL SCUPPER AND DOWNSPOUT PAINTED TO MATCH CONCRETE PANEL

EXTERIOR WALL MATERIAL SCHEDULE

MATERIAL	AREA	PERCENTAGE
P-1 SMOOTH	43967 SF	41.21%
P-2 LINEAR FORMLINER	9030 SF	8.46%
P-2 SMOOTH	45197 SF	42.36%
P-3 SMOOTH	3980 SF	3.73%
P-3 STRIATED FORMLINER	4463 SF	4.18%
SF-1	54 SF	0.05%
Total	106692 SF	100.00%

NOT FOR CONSTRUCTION

SYM	REVISION	BY	APPROVED	DATE

BRPH

BOEING®

ACCEPTABILITY
THIS DESIGN AND/OR SPECIFICATION IS APPROVED

APPROVED BY	DEPT.	DATE

DRAWN		07/01/26
CHECKED		07/01/26
ENGINEER		07/01/26
CHECKED		
APPROVED		
APPROVED		

SUBTITLE
ENLARGED ELEVATIONS

TITLE
BOEING OPERATION SHEETS
BUILDING 50-570A
MESA, AZ
ADV. COMPOSITE FABRICATION CENTER

CURRENT REVISION	SYMBOL	DATE
		07/01/26
SHEET	A-063	
JOB NO.	C08117.001	COMP NO.
DWG NO.	50-570A-A-063	

Autodesk Docs://C08117.001 - Boeing Mesa AFC Expansion/50-TBD-BOEING-ZZ-A93-A-TBD11.rvt

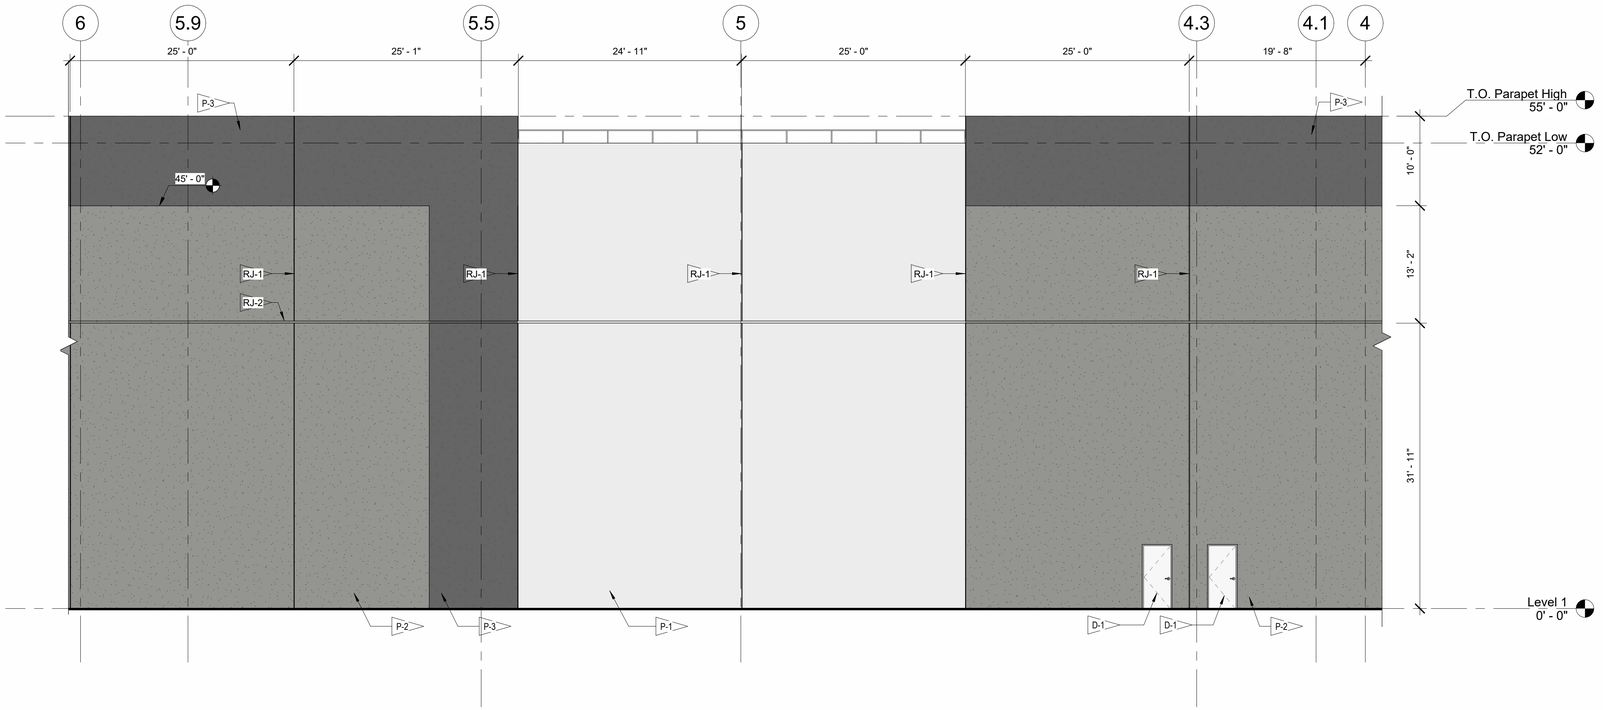

1 ENLARGED NORTH ELEVATION 3
1/8" = 1'-0"

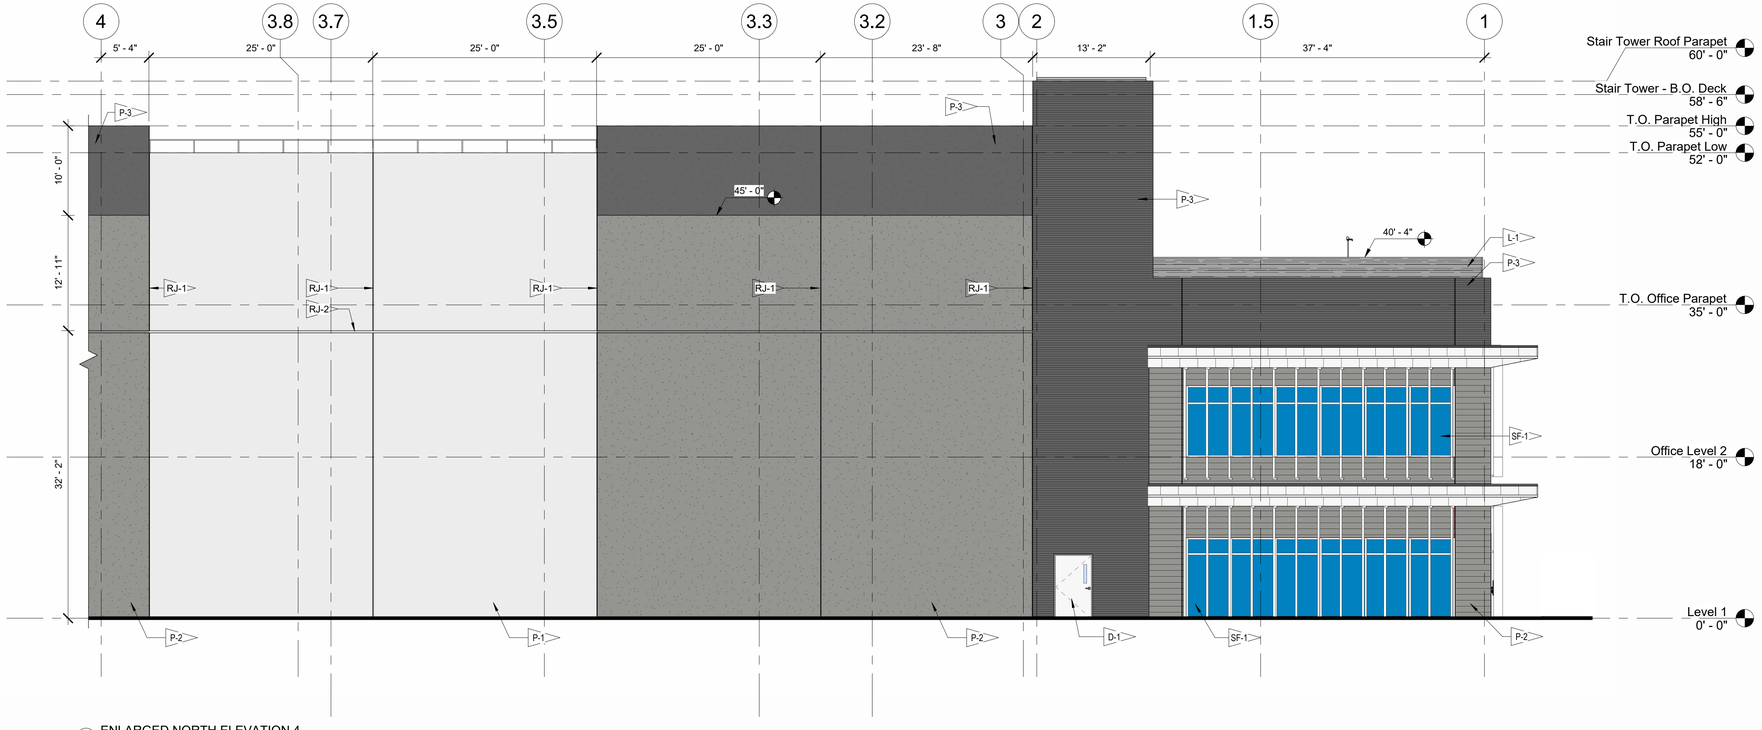

2 ENLARGED NORTH ELEVATION 4
1/8" = 1'-0"

LEGEND

(REFER TO SHEET A-067 FOR MATERIALS)

- P-1 CONCRETE PANEL PAINTED
- P-2 CONCRETE PANEL PAINTED
- P-3 CONCRETE PANEL PAINTED
- SF-1 STOREFRONT
- D-1 HOLLOW METAL DOOR
- OHD-1 INSULATED OVERHEAD COILING DOOR
- L-1 LOUVERED EQUIPMENT SCREEN
- RJ-1 RECESSED 3/4" JOINT IN CONCRETE PANEL
- RJ-2 RECESSED 3" JOINT IN CONCRETE PANEL
- DS THROUGH WALL SCUPPER AND DOWNSPOUT PAINTED TO MATCH CONCRETE PANEL

EXTERIOR WALL MATERIAL SCHEDULE

MATERIAL	AREA	PERCENTAGE
P-1 SMOOTH	43967 SF	41.21%
P-2 LINEAR FORMLINER	9030 SF	8.46%
P-2 SMOOTH	45197 SF	42.36%
P-3 SMOOTH	3980 SF	3.73%
P-3 STRIATED FORMLINER	4463 SF	4.18%
SF-1	54 SF	0.05%
Total	106692 SF	100.00%

NOT FOR CONSTRUCTION

SYM	REVISION	BY	APPROVED	DATE

BRPH

BOEING

ACCEPTABILITY
THIS DESIGN AND/OR SPECIFICATION IS APPROVED

APPROVED BY	DEPT.	DATE

DRAWN		07/01/26
CHECKED		07/01/26
ENGINEER		07/01/26
CHECKED		
APPROVED		
APPROVED		

SUBTITLE

TITLE

ENLARGED ELEVATIONS

BOEING OPERATION SHEETS
BUILDING 50-570A
MESA, AZ
ADV. COMPOSITE FABRICATION CENTER

CURRENT REVISION	SYMBOL	DATE
		07/01/26
SHEET	A-064	
JOB NO.	C08117.001	COMP NO.
DWG NO.	50-570A-A-064	

Autodesk Docs://C08117.001 - Boeing Mesa ACFC Expansion/50-TBD-BOEING-ZZ-M3-A-TBD11.rvt

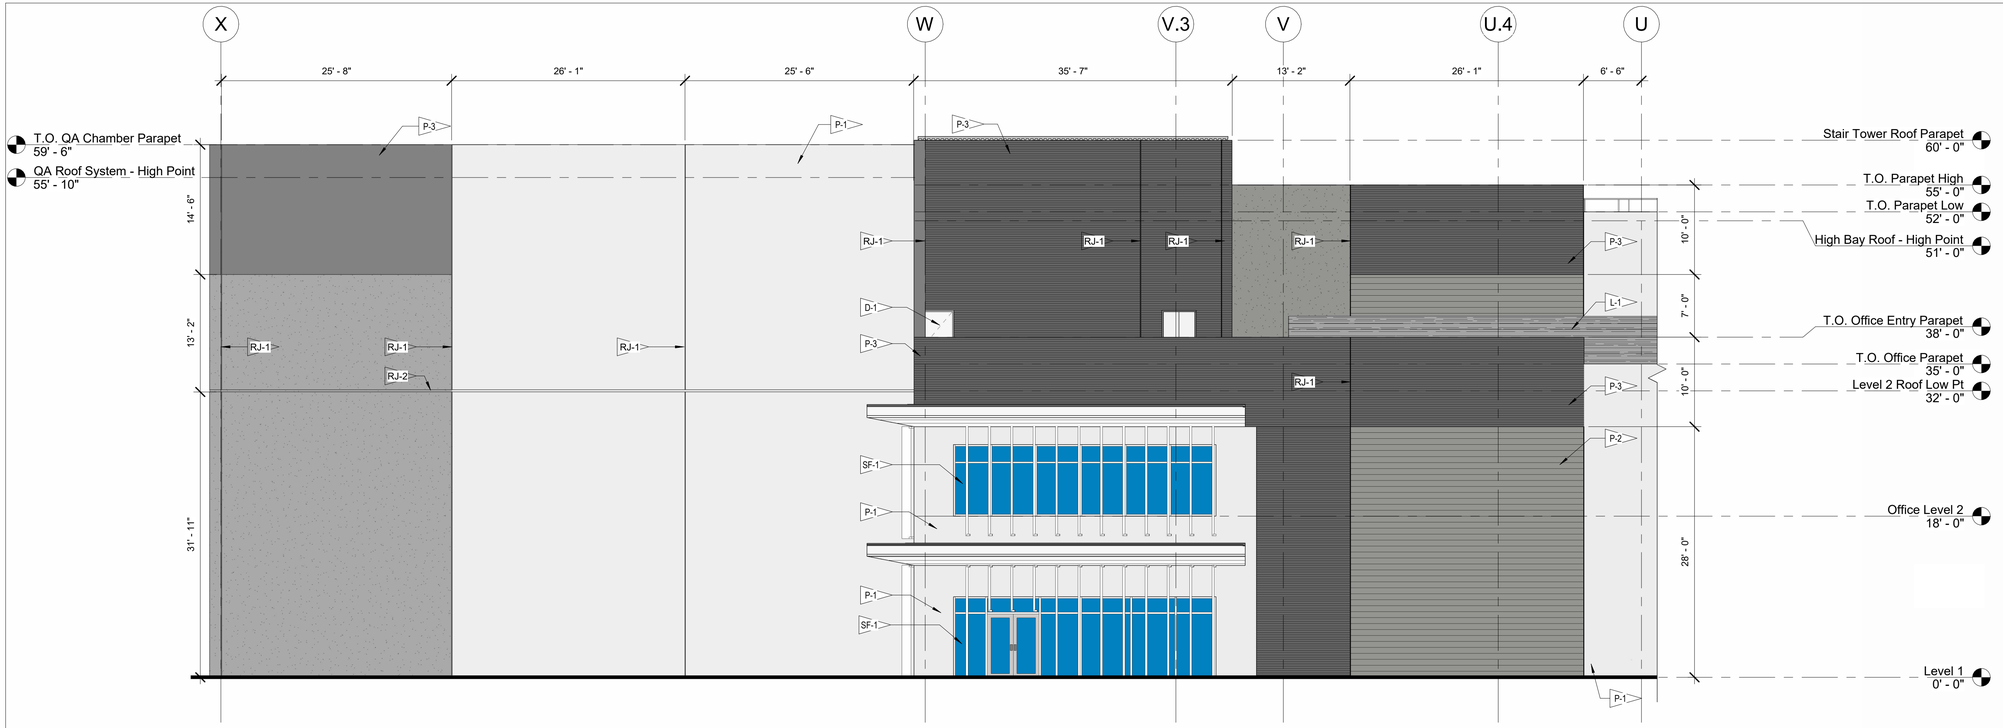

1 ENLARGED WEST ELEVATION
1/8" = 1'-0"

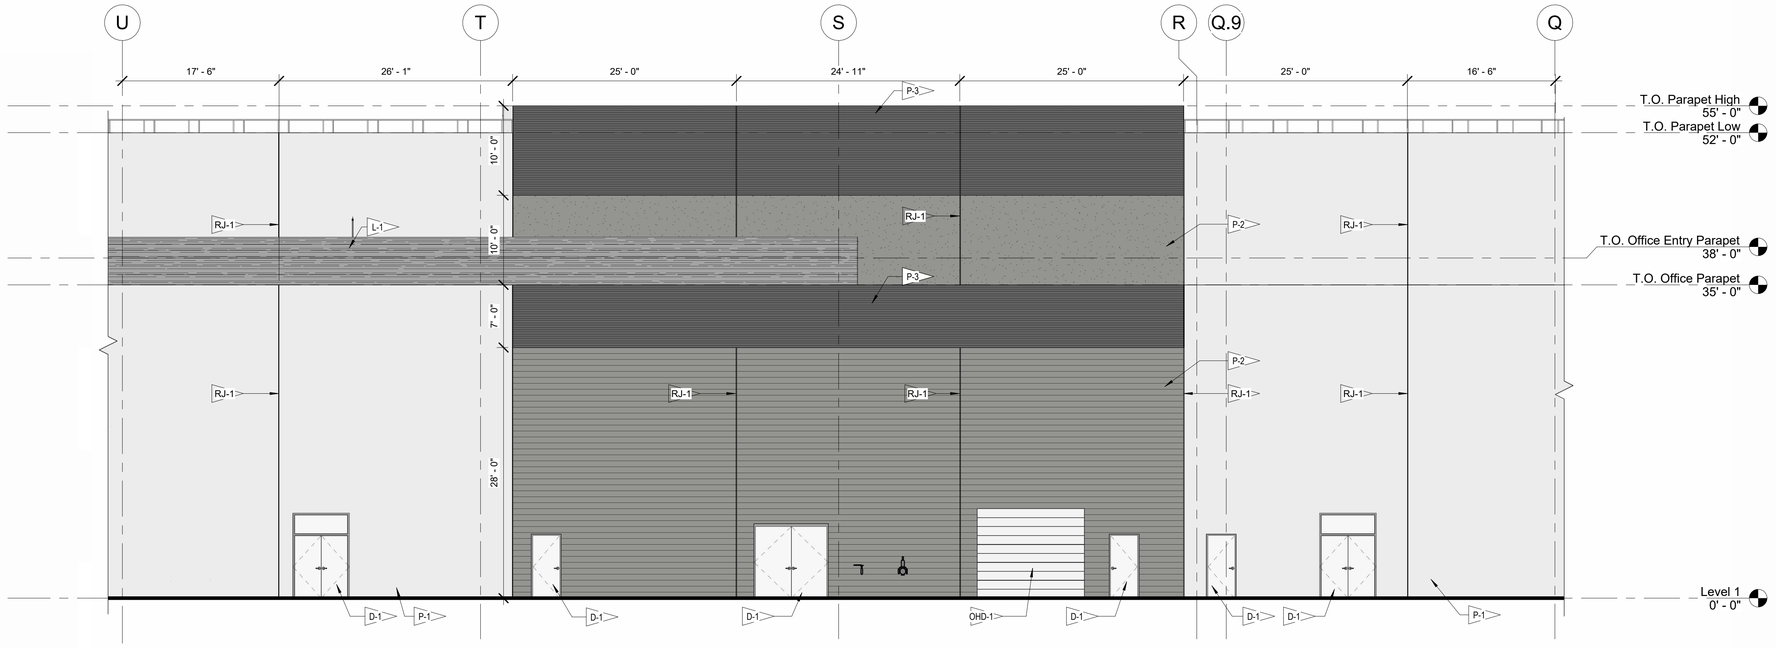

2 ENLARGED WEST ELEVATION 2
1/8" = 1'-0"

LEGEND

(REFER TO SHEET A-067 FOR MATERIALS)

- P-1 CONCRETE PANEL PAINTED
- P-2 CONCRETE PANEL PAINTED
- P-3 CONCRETE PANEL PAINTED
- SF-1 STOREFRONT
- D-1 HOLLOW METAL DOOR
- OHD-1 INSULATED OVERHEAD COILING DOOR
- L-1 LOUVERED EQUIPMENT SCREEN
- RJ-1 RECESSED 3/4" JOINT IN CONCRETE PANEL
- RJ-2 RECESSED 3" JOINT IN CONCRETE PANEL
- DS THROUGH WALL SCUPPER AND DOWNSPOUT PAINTED TO MATCH CONCRETE PANEL

NOT FOR CONSTRUCTION

EXTERIOR WALL MATERIAL SCHEDULE

MATERIAL	AREA	PERCENTAGE
P-1 SMOOTH	43967 SF	41.21%
P-2 LINEAR FORMLINER	9030 SF	8.46%
P-2 SMOOTH	45197 SF	42.36%
P-3 SMOOTH	3980 SF	3.73%
P-3 STRIATED FORMLINER	4463 SF	4.18%
SF-1	54 SF	0.05%
Total	106692 SF	100.00%

SYM	REVISION	BY	APPROVED	DATE

BRPH

BOEING®

ACCEPTABILITY
THIS DESIGN AND/OR SPECIFICATION IS APPROVED

APPROVED BY	DEPT.	DATE

DRAWN		DATE 07/01/26
CHECKED		07/01/26
ENGINEER		07/01/26
CHECKED		
APPROVED		
APPROVED		

SUBTITLE

TITLE

ENLARGED ELEVATIONS

BOEING OPERATION SHEETS
BUILDING 50-570A
MESA, AZ
ADV. COMPOSITE FABRICATION CENTER

CURRENT REVISION	SYMBOL	DATE 07/01/26
SHEET A-065		
JOB NO. C08117.001		COMP NO.
DWG NO. 50-570A-A-065		

Autodesk Docs://C08117.001 - Boeing Mesa AGFC Expansion/50-TBD-BOEING-ZZ-M3-A-TBD11.rvt

LEGEND

(REFER TO SHEET A-067 FOR MATERIALS)

- P-1 CONCRETE PANEL PAINTED
- P-2 CONCRETE PANEL PAINTED
- P-3 CONCRETE PANEL PAINTED
- SF-1 STOREFRONT
- D-1 HOLLOW METAL DOOR
- OHD-1 INSULATED OVERHEAD COILING DOOR
- L-1 LOUVERED EQUIPMENT SCREEN
- RJ-1 RECESSED 3/4" JOINT IN CONCRETE PANEL
- RJ-2 RECESSED 3" JOINT IN CONCRETE PANEL
- DS THROUGH WALL SCUPPER AND DOWNSPOUT PAINTED TO MATCH CONCRETE PANEL

NOT FOR CONSTRUCTION

EXTERIOR WALL MATERIAL SCHEDULE		
MATERIAL	AREA	PERCENTAGE
P-1 SMOOTH	43967 SF	41.21%
P-2 LINEAR FORMLINER	9030 SF	8.46%
P-2 SMOOTH	45197 SF	42.36%
P-3 SMOOTH	3980 SF	3.73%
P-3 STRIATED FORMLINER	4463 SF	4.18%
SF-1	54 SF	0.05%
Total	106692 SF	100.00%

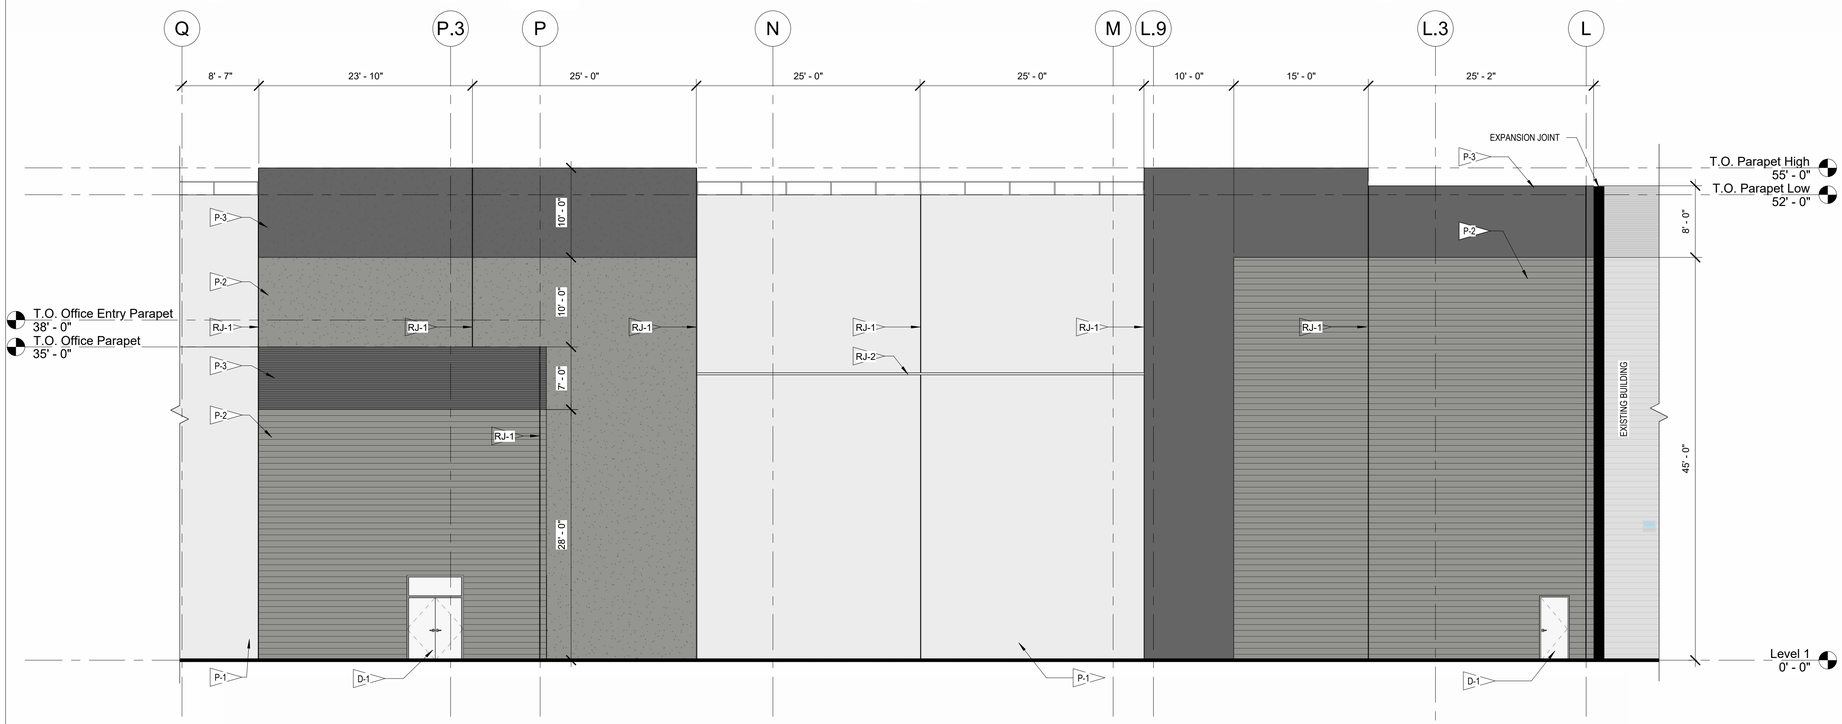

1 ENLARGED WEST ELEVATION 3
1/8" = 1'-0"

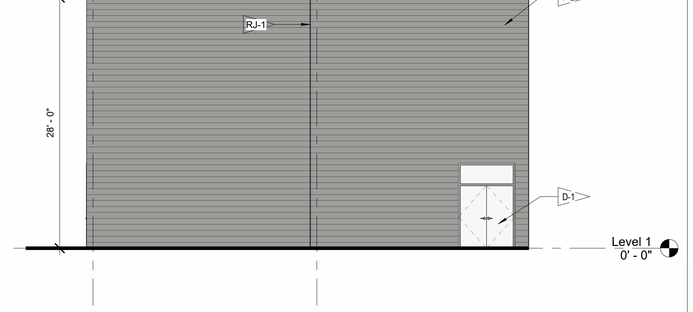

2 ENLARGED SOUTH ELEVATION
1/8" = 1'-0"

SYM	REVISION	BY	APPROVED	DATE

BRPH

BOEING

ACCEPTABILITY
THIS DESIGN AND/OR SPECIFICATION IS APPROVED

APPROVED BY	DEPT.	DATE

DRAWN	DATE	07/01/26
CHECKED		07/01/26
ENGINEER		07/01/26
CHECKED		
APPROVED		
APPROVED		

SUBTITLE

TITLE

ENLARGED ELEVATIONS

BOEING OPERATION SHEETS
BUILDING 50-570A
MESA, AZ
ADV. COMPOSITE FABRICATION CENTER

CURRENT REVISION	SYMBOL	DATE 07/01/26
SHEET	A-066	
JOB NO.	C08117.001	COMP NO.
DWG NO.	50-570A-A-066	

Autodesk Docs://C08117.001 - Boeing Mesa ACFC Expansion/50-TBD-BOEING-ZZ-M3-A-TBD11.rvt

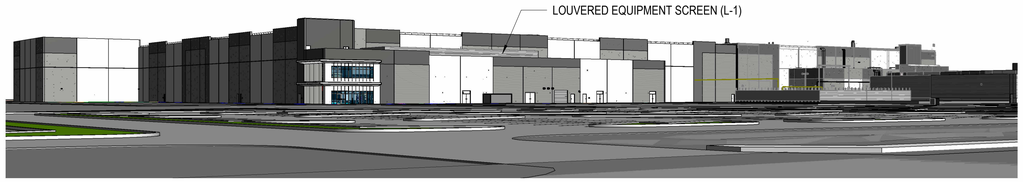

1 N GREENFIELD RD VIEW 1

2 N GREENFIELD RD VIEW 2

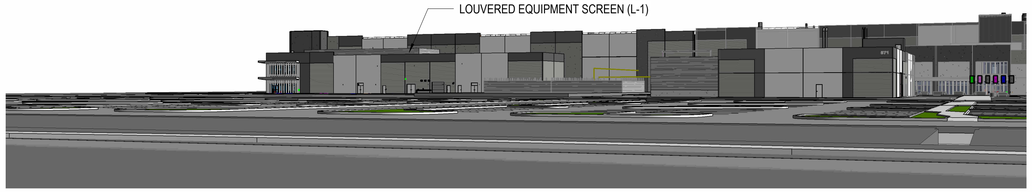

3 N GREENFIELD RD VIEW 3

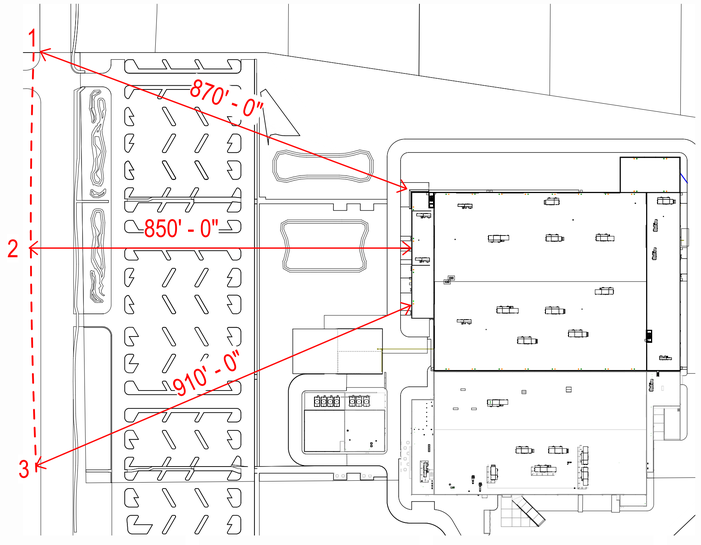

KEY PLAN

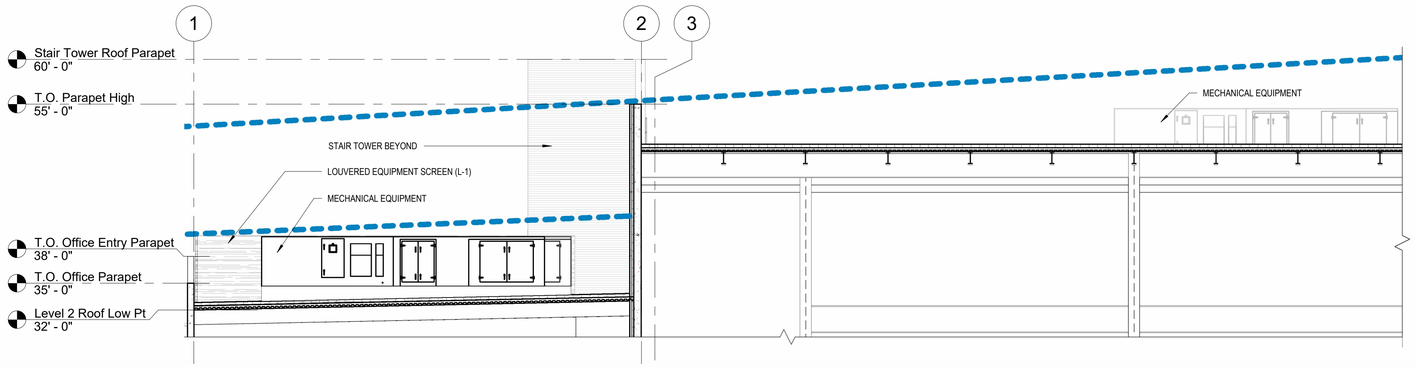

5 SITE SECTION - CALLOUT
1/8" = 1'-0"

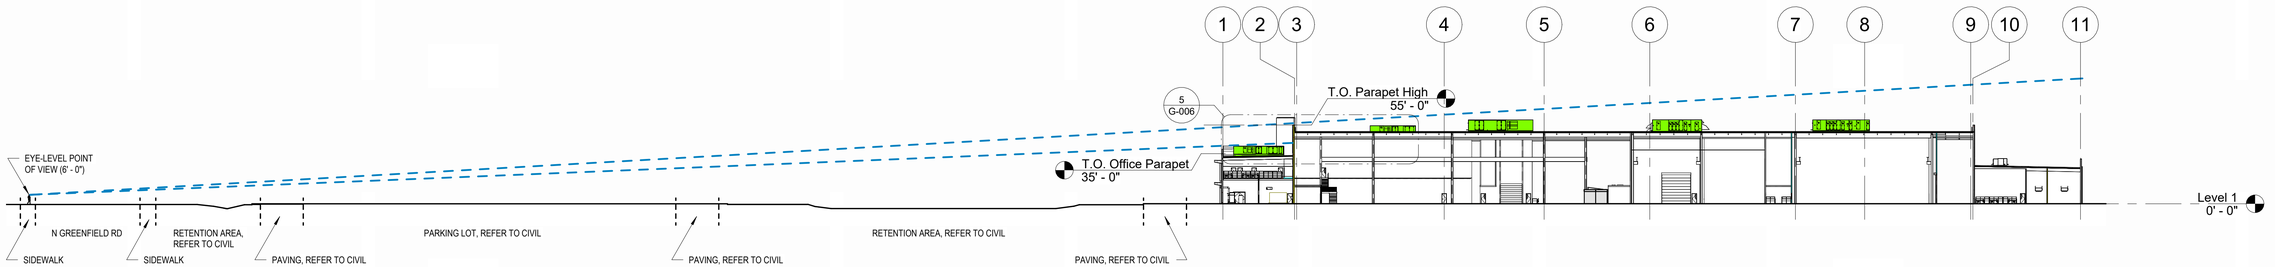

4 SITE SECTION
1" = 50'-0"

LEGEND

- LINE OF SIGHT
- ROOFTOP MECHANICAL EQUIPMENT

GENERAL NOTES

A. THIS DIAGRAMMATIC SITE SECTION DEMONSTRATES HOW THE MECHANICAL EQUIPMENT SCREENS BLOCK THE VIEW OF THE BUILDING'S ROOFTOP MECHANICAL EQUIPMENT FROM N GREENFIELD RD. FOR MORE INFORMATION REGARDING THE LOCATION AND HEIGHT OF MECHANICAL EQUIPMENT SCREENS, REFERENCE THE BUILDING ELEVATIONS, BUILDING SECTION, AND ROOF PLAN.

NOT FOR CONSTRUCTION

SYM	REVISION	BY	APPROVED	DATE

BRPH

BOEING

ACCEPTABILITY
THIS DESIGN AND/OR SPECIFICATION IS APPROVED

APPROVED BY	DEPT.	DATE

DRAWN BRPH	DATE 07/01/26	
CHECKED KML	07/01/26	
ENGINEER BRPH	07/01/26	
CHECKED		
APPROVED		
APPROVED		

SUBTITLE
SITE SECTION

TITLE
BOEING OPERATION SHEETS
BUILDING 50-570A
MESA, AZ
ADV. COMPOSITE FABRICATION CENTER

CURRENT REVISION	SYMBOL	DATE
		07/01/26
SHEET G-006		
JOB NO.		COMP NO.
DWG NO. 50-570A-G-006		

Autodesk Docs://C03117.01 - Boeing Mesa ACFC Expansion/50-TBD-BOEING-ZZ-M3-A-TBD11.rvt

NOT FOR CONSTRUCTION

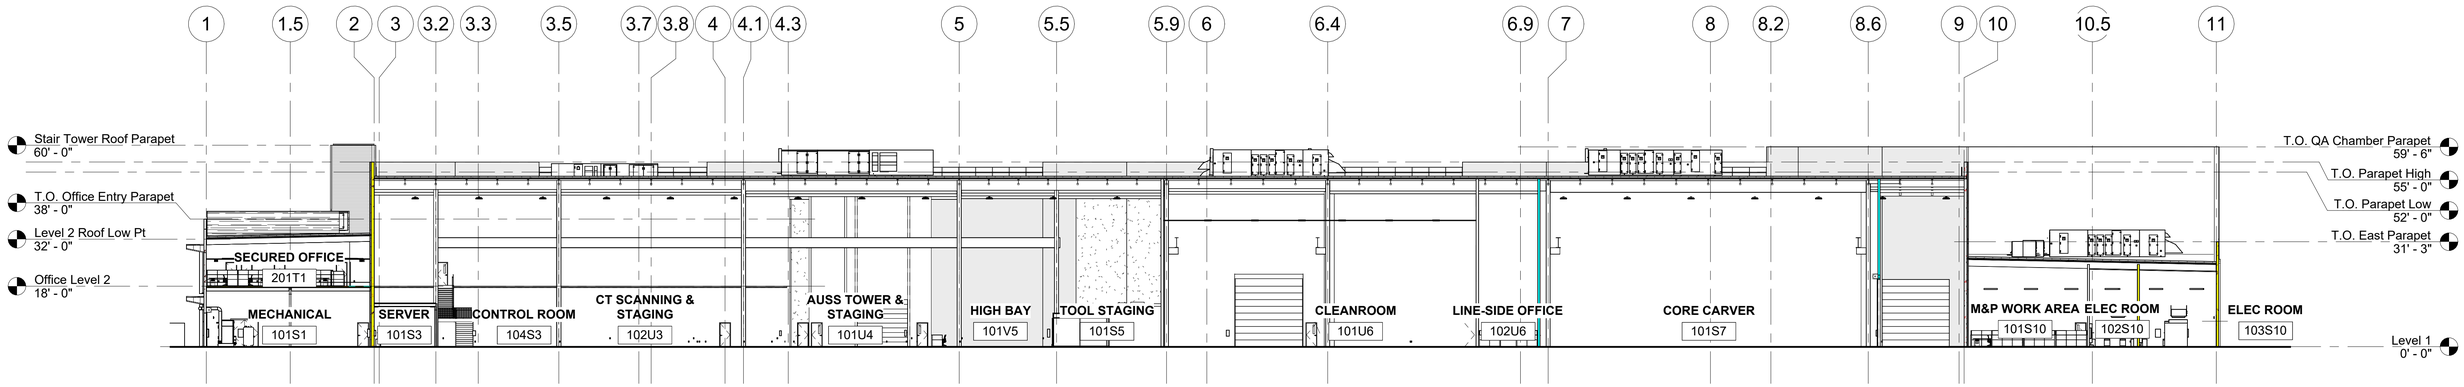

1 BUILDING SECTION
3/64" = 1'-0"

SYM	REVISION	BY	APPROVED	DATE

BRPH

BOEING

ACCEPTABILITY
THIS DESIGN AND/OR SPECIFICATION IS APPROVED

APPROVED BY	DEPT.	DATE

DRAWN		07/01/26
CHECKED		07/01/26
ENGINEER		07/01/26
CHECKED		
APPROVED		
APPROVED		

SUBTITLE
BUILDING SECTION

TITLE
BOEING OPERATION SHEETS
BUILDING 50-570A
MESA, AZ
ADV. COMPOSITE FABRICATION CENTER

CURRENT REVISION	SYMBOL	DATE 07/01/26
SHEET A-110		
JOB NO. C08117.001		COMP NO.
DWG NO. 50-570A-A-110		

Autodesk Docs://C08117.001 - Boeing Mesa ACFC Expansion/50-TBD-BOEING-ZZ-M3-A-TBD11.rvt

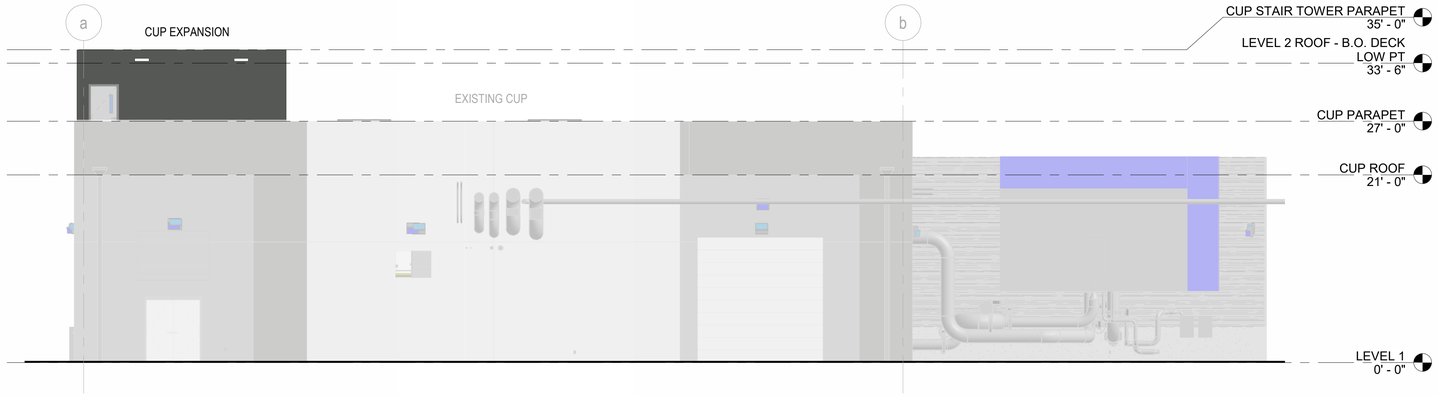

1 CUP EAST ELEVATION

10' 5' 0' 10' 20'

1/8" = 1'-0"

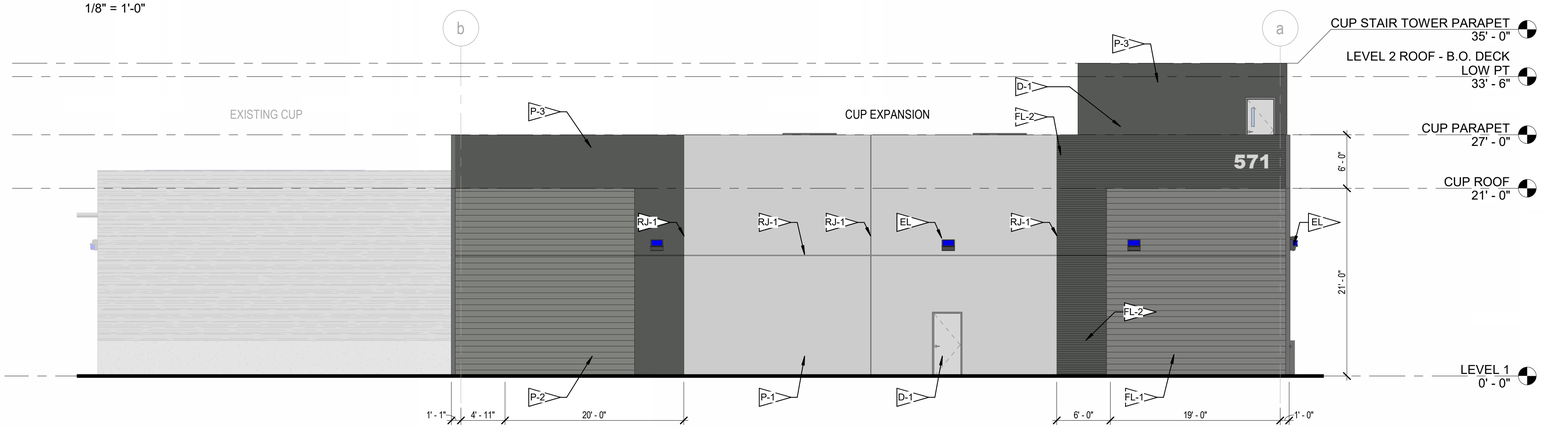

2 CUP WEST ELEVATION

10' 5' 0' 10' 20'

1/8" = 1'-0"

TRASH ENCLOSURE AXON

N.T.S

LEGEND

- MTL PANEL SCREEN
- EXISTING CUP

GENERAL NOTES

1. COLORATION OCCURS BETWEEN PANEL JOINTS U.O.N.

CONSTRUCTION NOTES

P-1	CONCRETE PANEL PAINTED
P-2	CONCRETE PANEL PAINTED
P-3	CONCRETE PANEL PAINTED
D-1	HOLLOW METAL DOOR
D-2	HOLLOW METAL DOOR WITH TRANSOM
OHD-1	14'-0" x 14'-0" INSULATED OVERHEAD COILING DOOR
SIGN-1	PIN MOUNTED BLDG SIGN
EL	EXTERIOR LIGHT. REFER TO ELECTRICAL PLAN.
DS	THROUGH WALL SCUPPER AND DOWNSPOUT PAINTED (P-2)
SF-1	STOREFRONT
S-1	VERTICAL SUN PROTECTION
MGR	METAL GUARD RAIL PAINTED (P-3)
AWN	PRE-ENGINEERED METAL AWNING PAINTED (P-2)
SCN	PRE-FINISHED ALUMINUM PERFORATED METAL SCREEN
SC	SECURITY CAMERA
FL-1	FORMLINER (LINEAR PATTERN)
FL-2	FORMLINER (STRIATED PATTERN)
RJ-1	RECESSED 3/4" JOINT IN CONCRETE PANEL

EXTERIOR PAINT

P-1 EXTERIOR WALL PAINT - LIGHT GRAY
MANUFACTURER: SHERWIN WILLIAMS
COLOR: SW 7661 REFLECTION
FINISH: (1) COAT PRIMER AS RECOMMENDED BY PAINT MANUFACTUER; (2) COATS OF EXTERIOR LATEX WITH A FLAT FINISH. APPLY PER MANUFACTURER'S SPECIFICATIONS.

P-2 EXTERIOR WALL PAINT - MEDIUM GRAY
MANUFACTURER: SHERWIN WILLIAMS
COLOR: SW 9163 TIN LIZZIE
FINISH: (1) COAT PRIMER AS RECOMMENDED BY PAINT MANUFACTURER; (2) COATS OF EXTERIOR LATEX WITH A FLAT FINISH. APPLY PER MANUFACTURER'S SPECIFICATIONS.

P-3 EXTERIOR WALL PAINT - DARK GRAY
MANUFACTURER: SHERWIN WILLIAMS
COLOR: SW 7068 GRIZZLE GRAY
FINISH: (1) COAT PRIMER AS RECOMMENDED BY PAINT MANUFACTURER; (2) COATS OF EXTERIOR LATEX WITH A FLAT FINISH. APPLY PER MANUFACTURER'S SPECIFICATIONS.

EXTERIOR WALL MATERIAL SCHEDULE

MATERIAL	AREA	PERCENTAGE
P-1 SMOOTH	3248 SF	41.18%
P-2 LINEAR FORMLINER	2446 SF	31.02%
P-3 SMOOTH	1924 SF	24.39%
P-3 STRIATED FORMLINER	269 SF	3.41%
Total	7887 SF	100.00%

NOT FOR CONSTRUCTION

SYM	REVISION	BY	APPROVED	DATE

BRPH

BOEING

ACCEPTABILITY
THIS DESIGN AND/OR SPECIFICATION IS APPROVED

APPROVED BY	DEPT.	DATE

DRAWN CASG	DATE 07/01/26	
CHECKED CJK	07/01/26	
ENGINEER KML	07/01/26	
CHECKED		
APPROVED		
APPROVED		

SUBTITLE
CUP ELEVATIONS

TITLE
BOEING OPERATION SHEETS
BUILDING 50-570
MESA, AZ
ADV. COMPOSITE FABRICATION CENTER

CURRENT REVISION	SYMBOL	DATE 07/01/26
SHEET A67		
JOB NO. C08117.001		COMP NO.
DWG NO. 50-570-A67		

Autodesk Docs://C08117.001 - Boeing Mesa AC/FC Expansion/50-570-BOEING-ZZ-M3-A-EXST-57011.rvt

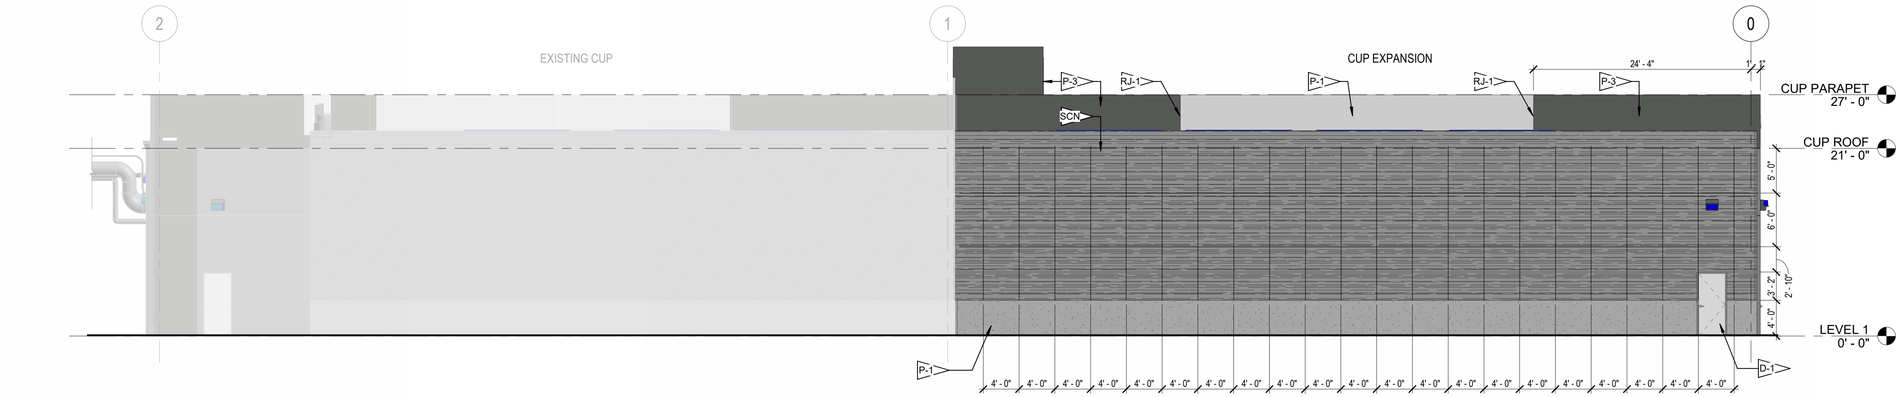

1 CUP NORTH ELEVATION

10' 5' 0' 10' 20'

1/8" = 1'-0"

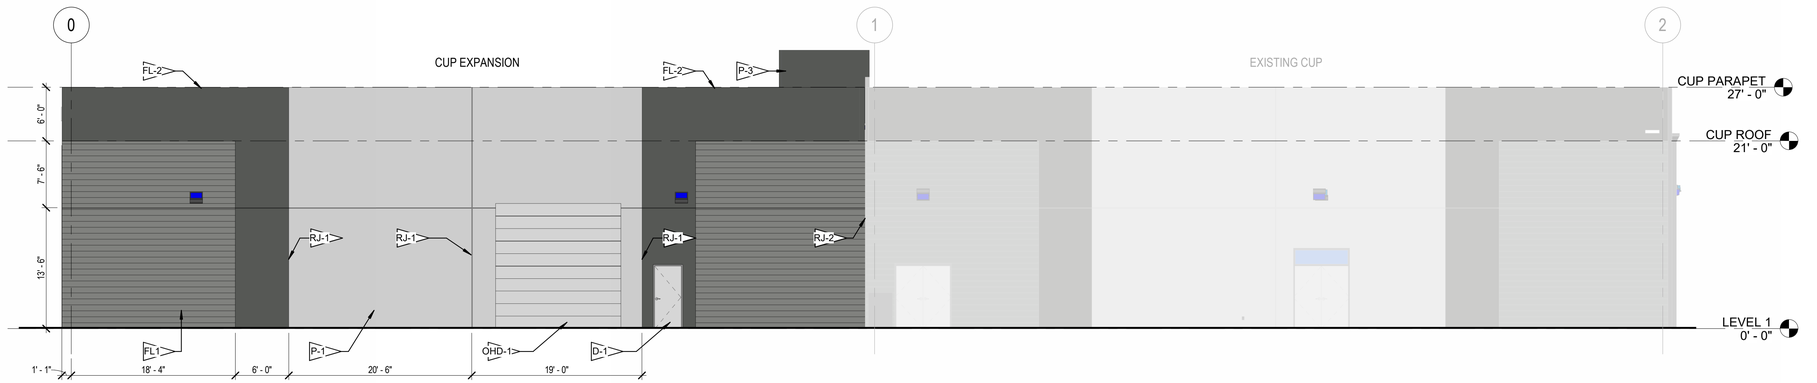

2 CUP SOUTH ELEVATION

10' 5' 0' 10' 20'

1/8" = 1'-0"

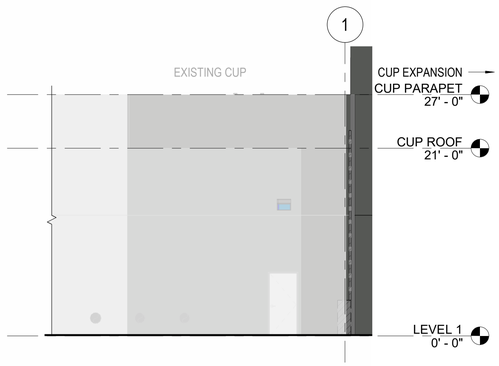

3 CUP NORTH ELEVATION - NW CORNER

10' 5' 0' 10' 20'

1/8" = 1'-0"

LEGEND

- MTL PANEL SCREEN
- EXISTING CUP

GENERAL NOTES

1. COLORATION OCCURS BETWEEN PANEL JOINTS U.O.N.

CONSTRUCTION NOTES

P-1	CONCRETE PANEL PAINTED
P-2	CONCRETE PANEL PAINTED
P-3	CONCRETE PANEL PAINTED
D-1	HOLLOW METAL DOOR
D-2	HOLLOW METAL DOOR WITH TRANSOM
OHD-1	14'-0" x 14'-0" INSULATED OVERHEAD COILING DOOR
SIGN-1	PIN MOUNTED BLDG SIGN
EL	EXTERIOR LIGHT. REFER TO ELECTRICAL PLAN.
DS	THROUGH WALL SCUPPER AND DOWNSPOUT PAINTED (P-2)
SF-1	STOREFRONT
S-1	VERTICAL SUN PROTECTION
MGR	METAL GUARD RAIL PAINTED (P-3)
AWN	PRE-ENGINEERED METAL AWNING PAINTED (P-2)
SCN	PRE-FINISHED ALUMINUM PERFORATED METAL SCREEN
SC	SECURITY CAMERA
FL-1	FORMLINER (LINEAR PATTERN)
FL-2	FORMLINER (STRIATED PATTERN)
RJ-1	RECESSED 3/4" JOINT IN CONCRETE PANEL

EXTERIOR PAINT

P-1	EXTERIOR WALL PAINT - LIGHT GRAY MANUFACTURER: SHERWIN WILLIAMS COLOR: SW 7661 REFLECTION FINISH: (1) COAT PRIMER AS RECOMMENDED BY PAINT MANUFACTUER; (2) COATS OF EXTERIOR LATEX WITH A FLAT FINISH. APPLY PER MANUFACTURER'S SPECIFICATIONS.
P-2	EXTERIOR WALL PAINT - MEDIUM GRAY MANUFACTURER: SHERWIN WILLIAMS COLOR: SW 9163 TIN LIZZIE FINISH: (1) COAT PRIMER AS RECOMMENDED BY PAINT MANUFACTUER; (2) COATS OF EXTERIOR LATEX WITH A FLAT FINISH. APPLY PER MANUFACTURER'S SPECIFICATIONS.
P-3	EXTERIOR WALL PAINT - DARK GRAY MANUFACTURER: SHERWIN WILLIAMS COLOR: SW 7068 GRIZZLE GRAY FINISH: (1) COAT PRIMER AS RECOMMENDED BY PAINT MANUFACTUER; (2) COATS OF EXTERIOR LATEX WITH A FLAT FINISH. APPLY PER MANUFACTURER'S SPECIFICATIONS.

EXTERIOR WALL MATERIAL SCHEDULE

MATERIAL	AREA	PERCENTAGE
P-1 SMOOTH	3248 SF	41.18%
P-2 LINEAR FORMLINER	2446 SF	31.02%
P-3 SMOOTH	1924 SF	24.39%
P-3 STRIATED FORMLINER	269 SF	3.41%
Total	7887 SF	100.00%

NOT FOR CONSTRUCTION

SYM	REVISION	BY	APPROVED	DATE

BRPH

BOEING

ACCEPTABILITY
THIS DESIGN AND/OR SPECIFICATION IS APPROVED

APPROVED BY	DEPT.	DATE

DRAWN	CASG	07/01/26
CHECKED	CJK	07/01/26
ENGINEER	KML	07/01/26
CHECKED		
APPROVED		
APPROVED		

SUBTITLE: CUP ELEVATIONS

TITLE: BOEING OPERATION SHEETS
BUILDING 50-570
MESA, AZ
ADV. COMPOSITE FABRICATION CENTER

CURRENT REVISION	SYMBOL	DATE 07/01/26
SHEET	A68	
JOB NO.	C08117.001	COMP NO.
DWG NO.	50-570-A68	

Autodesk Docs://C08117.001 - Boeing Mesa ACFC Expansion/50-570-BOEING-ZZ-M3-A-EXST-57011.rvt

NOT FOR CONSTRUCTION

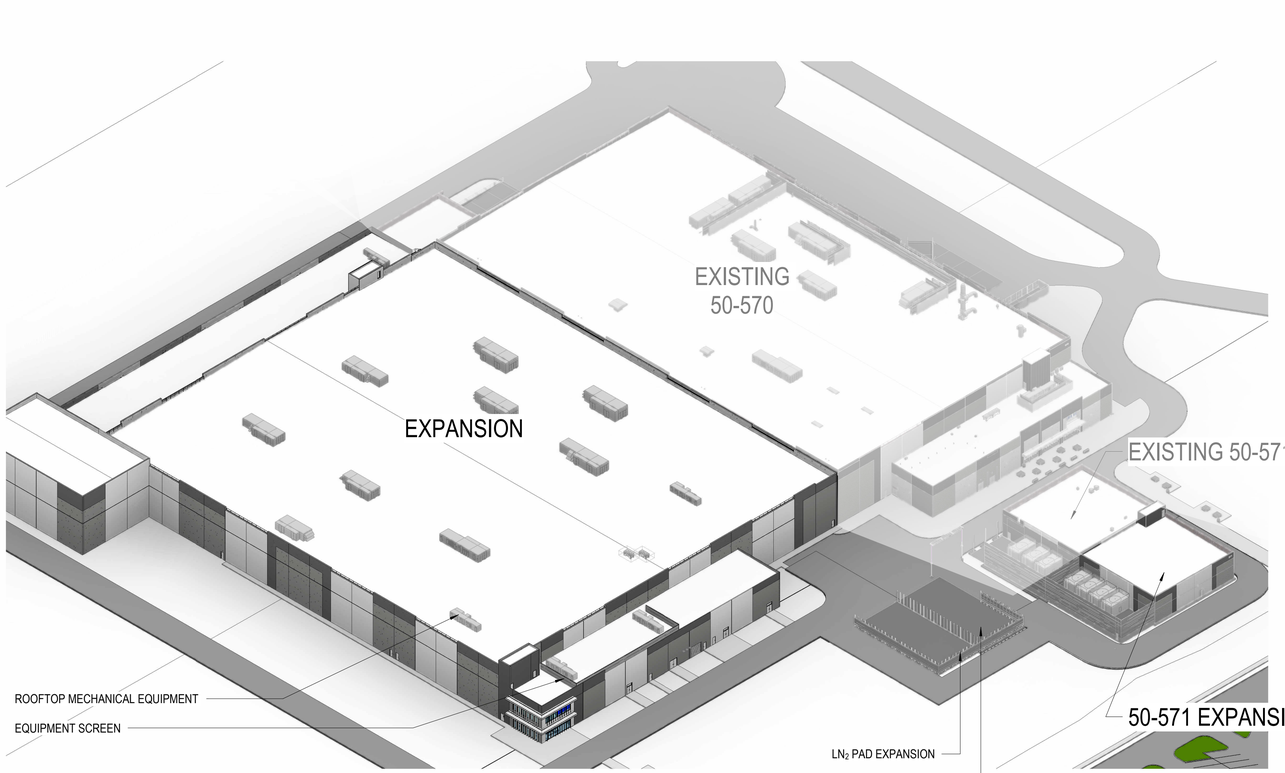

1 NORTHWEST VIEW

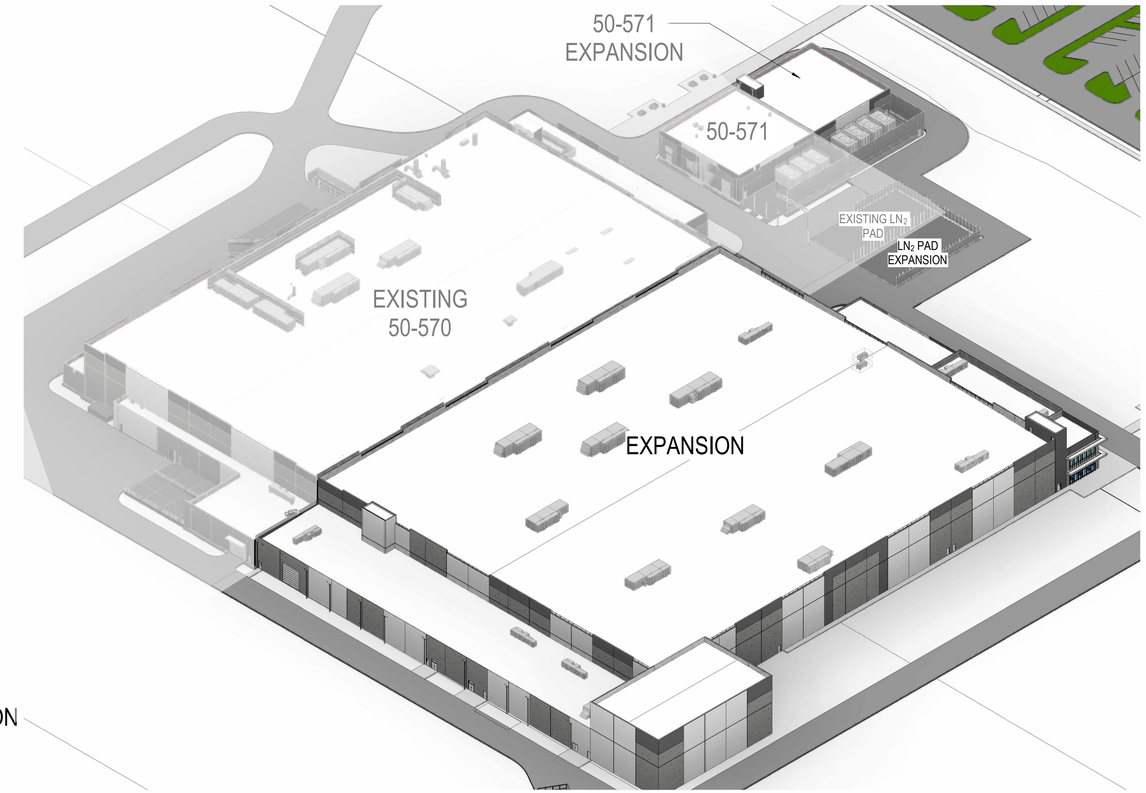

2 NORTHEAST VIEW

SYM	REVISION	BY	APPROVED	DATE

BRPH

BOEING

ACCEPTABILITY
THIS DESIGN AND/OR SPECIFICATION IS APPROVED

APPROVED BY	DEPT.	DATE

DRAWN BRPH	DATE	07/01/26
CHECKED KML		07/01/26
ENGINEER BRPH		07/01/26
CHECKED		
APPROVED		
APPROVED		

SUBTITLE
BUILDING AXONONOMETRIC VIEWS

TITLE
BOEING OPERATION SHEETS
BUILDING 50-570A
MESA, AZ
ADV. COMPOSITE FABRICATION CENTER

CURRENT REVISION	SYMBOL	DATE
		07/01/26
SHEET	G-003	
JOB NO.	C08117.001	COMP NO.
DWG NO.	50-570A-G-003	

Autodesk Docs://C08117.001 - Boeing Mesa ADFC Expansion/50-TBD-BOEING-ZZ-M3-A-TBD11.rvt

NOT FOR CONSTRUCTION

RENDERING - NW AERIAL

RENDERING - ENTRY PATH VIEW

RENDERING - SW AERIAL

RENDERING - SE AERIAL

RENDERING - W AERIAL

RENDERING - NE AERIAL

RENDERING - ENTRY VIEW

RENDERING - STREET VIEW - W GREENFIELD & PRESIDIO

RENDERING - W GREENFIELD SW ENTRY STREET VIEW

SYM	REVISION	BY	APPROVED	DATE

BRPH

BOEING®

ACCEPTABILITY
THIS DESIGN AND/OR SPECIFICATION IS APPROVED

APPROVED BY	DEPT.	DATE

DRAWN CJK	DATE 07/01/26	
CHECKED CJK	07/01/26	
ENGINEER KML	07/01/26	
CHECKED		
APPROVED		
APPROVED		

SUBTITLE
BUILDING RENDERINGS

TITLE
BOEING OPERATION SHEETS
BUILDING 50-570A
MESA, AZ
ADV. COMPOSITE FABRICATION CENTER

CURRENT REVISION	SYMBOL	DATE 07/01/26
SHEET G-004		
JOB NO. C08117.001		COMP NO.
DWG NO. 50-570A-G-004		

Autodesk Docs://C08117.001 - Boeing Mesa ACFC Expansion/50-TBD-BOEING-ZZ-M3-A-TBD11.rvt