PLEASE RECYCLE

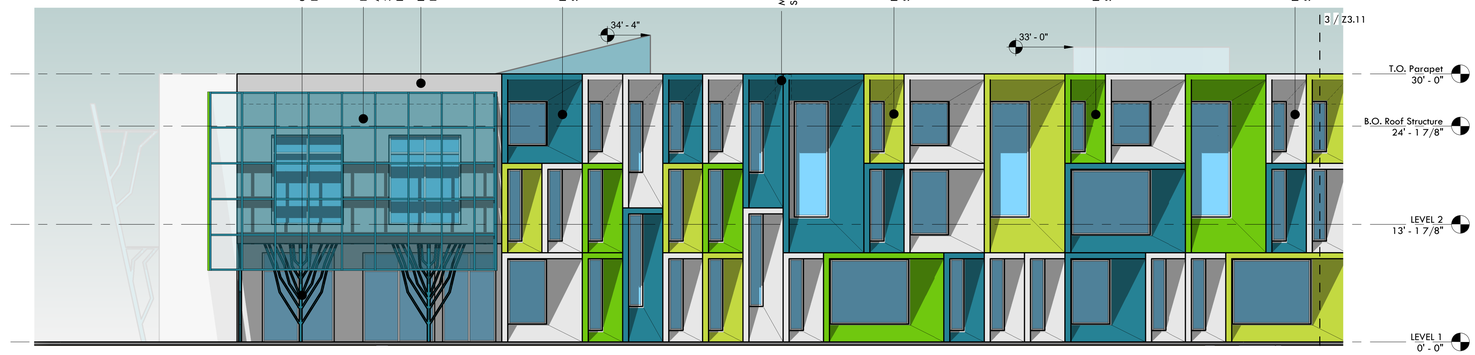

2 East Elevation - South Portion
1/8" = 1'-0"

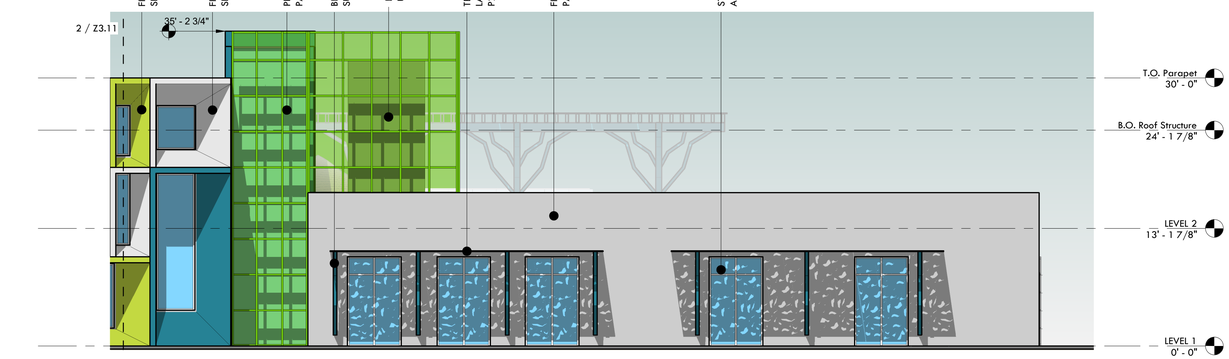

3 East Elevation - North Portion
1/8" = 1'-0"

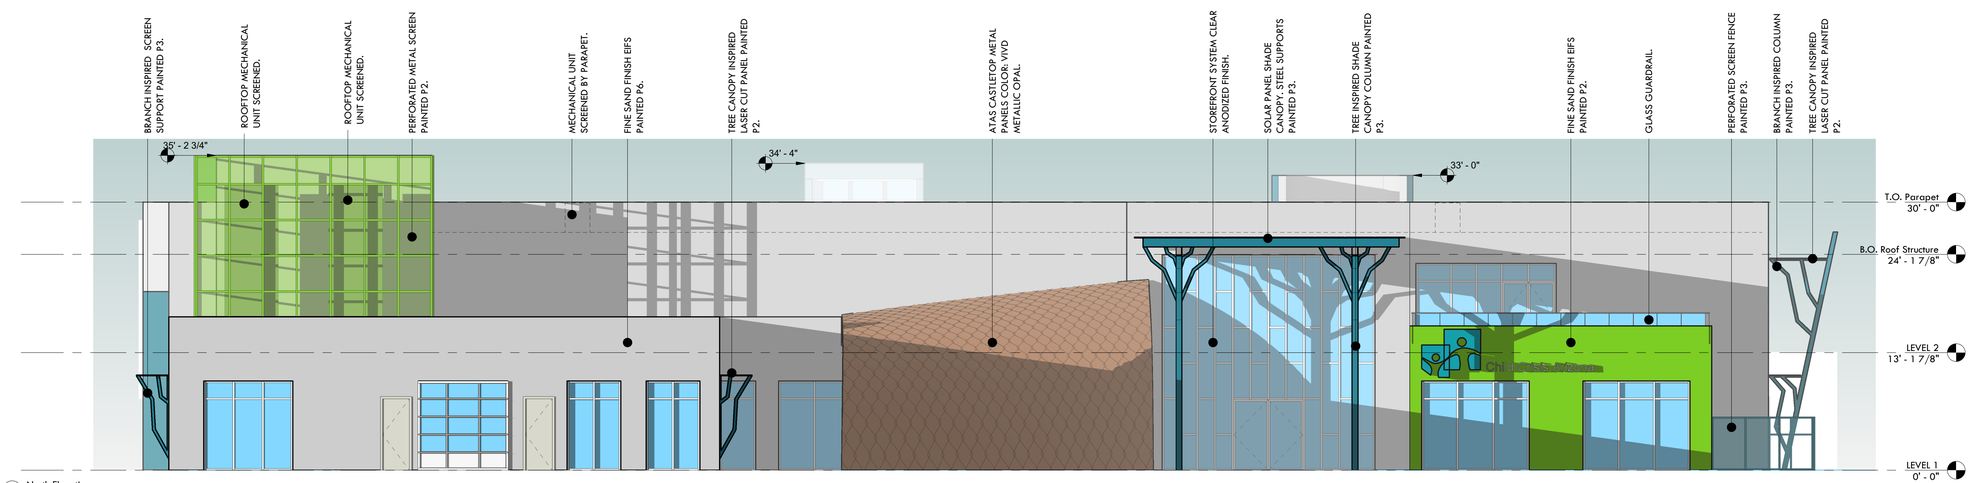

1 North Elevation
1/8" = 1'-0"

IF THIS IS NOT 24"X36", IT IS A REDUCED PRINT - SCALE ACCORDINGLY

COLOR LEGEND

- P1 - Dunn Edwards Lime Twist - DEA124
- P2 - Dunn Edwards Chive - DE5559
- P3 - Dunn Edwards Tropical Teal - DE5754
- P4 - Dunn Edwards Sanctuary Spa - DE5843
- P5 - Dunn Edwards Windy Sky - DE6288
- P6 - Dunn Edwards December Sky - DE6352

EAST MATERIAL PERCENTAGES

OVERALL ELEVATION	5990 SF	
GLAZING / DOORS	1910 SF	31.8%
PERFORATED METAL ARTWALL PAINTED P3	649 SF	10.8%
FINE SAND FINISH EIFS PAINTED P6	1865 SF	31.1%
FINE SAND FINISH EIFS PAINTED P3	721 SF	12%
FINE SAND FINISH EIFS PAINTED P1	366 SF	6.1%
FINE SAND FINISH EIFS PAINTED P2	330 SF	5.5%
FINE SAND FINISH EIFS PAINTED P5	795 SF	13.2%
PERFORATED METAL SCREEN PAINTED P2	294 SF	4.9%

percentages may add up to over 100% due to material planes overlapping

NORTH MATERIAL PERCENTAGES

OVERALL ELEVATION	5442 SF	
GLAZING / DOORS	1439 SF	26.4%
ATAS CASTLETOP METAL PANELS	671 SF	12.3%
FINE SAND FINISH EIFS PAINTED P6	3027 SF	55.6%
FINE SAND FINISH EIFS PAINTED P2	306 SF	5.6%
PERFORATED METAL SCREEN PAINTED P2	482 SF	8.8%

percentages may add up to over 100% due to material planes overlapping

ARCHITECTURAL RESOURCE TEAM
1055 e indian school rd phoenix, az 85014
602-307-5399 | v www.art-team.com

Child Crisis Arizona
Child Crisis Arizona HQ

424 W Rio Salado Pkwy
Mesa 85201

Planning and Zoning Submittal

Revision Schedule		
No.	Date	Description

ART PROJECT NO.	21018
DATE	02.17.2022
DRAWN BY	CW
CHECKED BY	DMc

THIS DRAWING IS AN INSTRUMENT OF SERVICE AND THE PROPERTY OF ARCHITECTURAL RESOURCE TEAM, INC. THIS DRAWING MAY NOT BE REPRODUCED, OR REPRODUCTIONS HEREOF USED, WITHOUT WRITTEN PERMISSION

REGISTERED ARCHITECT
CERTIFICATE NUMBER
36769
DOUGLAS L. MCCORD
STATE OF ARIZONA, U.S.A.
Expires 09/30/2023

DRAWING TITLE
BUILDING ELEVATIONS

DRAWING No.
Z3.11

PLEASE RECYCLE

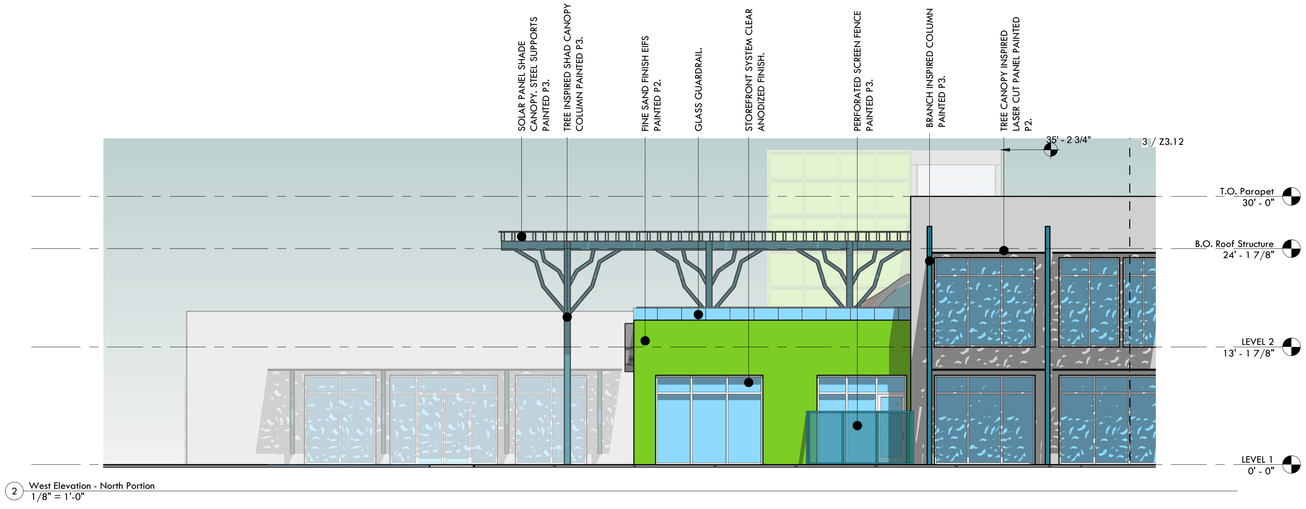

2 West Elevation - North Portion
1/8" = 1'-0"

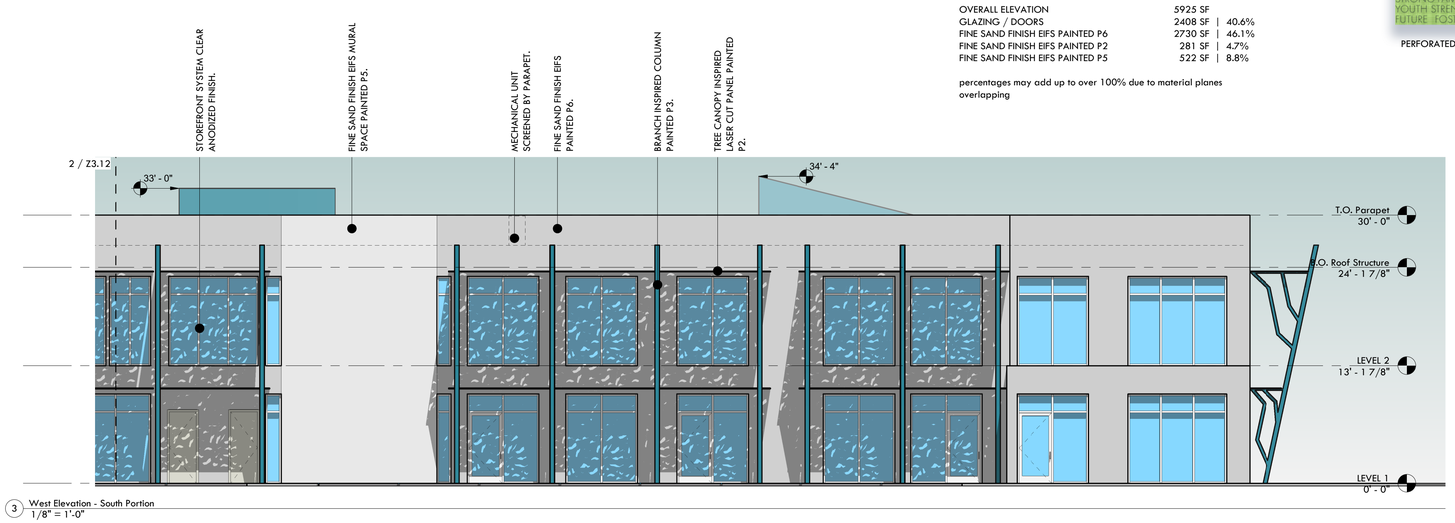

3 West Elevation - South Portion
1/8" = 1'-0"

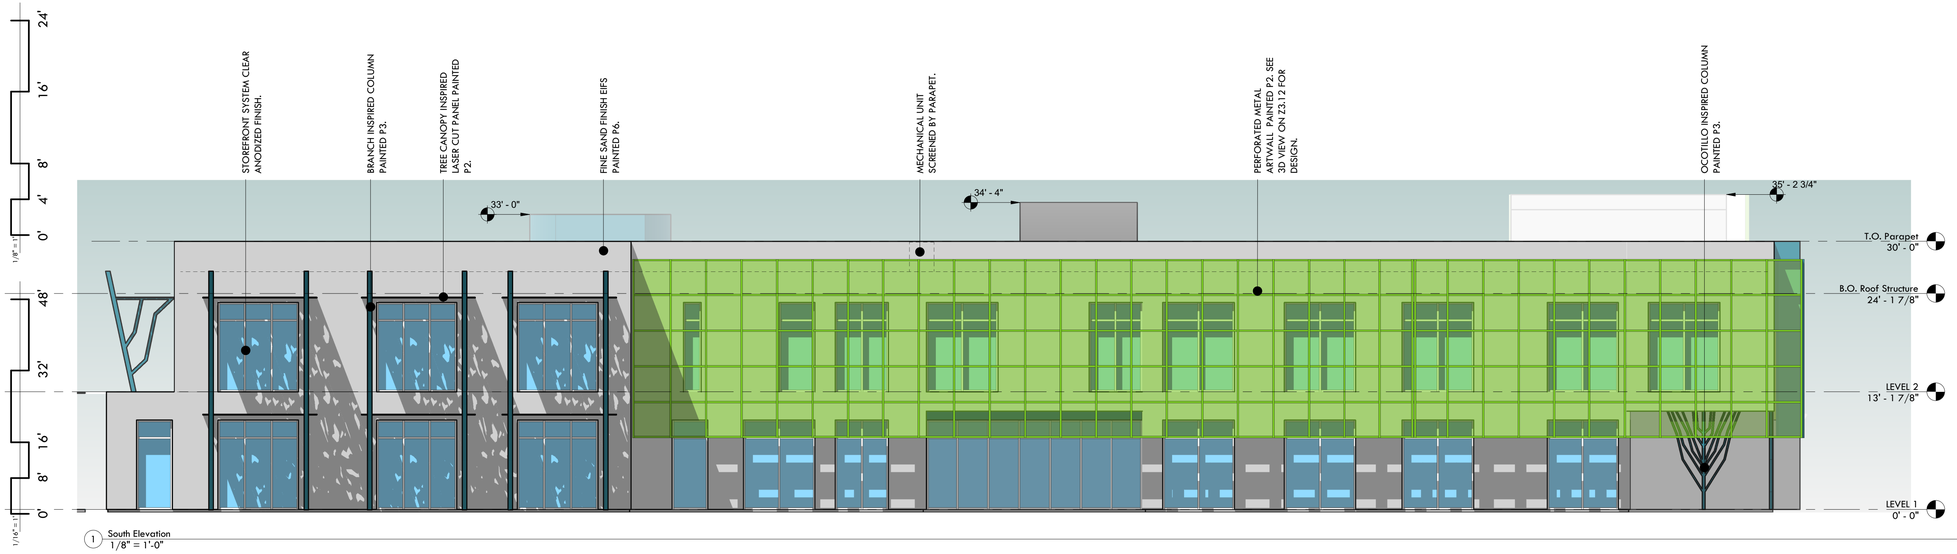

1 South Elevation
1/8" = 1'-0"

IF THIS IS NOT 24"X36", IT IS A REDUCED PRINT - SCALE ACCORDINGLY

COLOR LEGEND

- P1 - Dunn Edwards Lime Twist - DEA124
- P2 - Dunn Edwards Chive - DE5559
- P3 - Dunn Edwards Tropical Teal - DE5754
- P4 - Dunn Edwards Sanctuary Spa - DE5843
- P5 - Dunn Edwards Windy Sky - DE6288
- P6 - Dunn Edwards December Sky - DE6352

In collaboration with a local artist, Terry Pisel, the facades of the building facing Rio Salado and Country Club will feature an installation embodying the values of Child Crisis Arizona. The Perforated Imaging uses advanced computer based manufacturing to create complex images using perforations. By varying the size, location and density of the perforations, areas of light, dark and shades in between are created to form an image. These perforations also allow the panel to provide needed shade for the glazing on these portions of the façades. The same technology will be used in the horizontal shading panels as well as on the east facing stair element.

PERFORATED METAL ART WALL

PERFORATED METAL ART WALL PRECEDENCE

WEST MATERIAL PERCENTAGES

OVERALL ELEVATION	5925 SF	
GLAZING / DOORS	2408 SF	40.6%
FINE SAND FINISH EIFS PAINTED P6	2730 SF	46.1%
FINE SAND FINISH EIFS PAINTED P2	281 SF	4.7%
FINE SAND FINISH EIFS PAINTED P5	522 SF	8.8%

percentages may add up to over 100% due to material planes overlapping

SOUTH MATERIAL PERCENTAGES

OVERALL ELEVATION	5556 SF	
GLAZING / DOORS	1982 SF	35.6%
PERFORATED METAL ARTWALL PAINTED P2	2623 SF	47.2%
FINE SAND FINISH EIFS PAINTED P6	3574 SF	64.3%

percentages may add up to over 100% due to material planes overlapping

ARCHITECTURAL RESOURCE TEAM
1055 e indian school rd phoenix, az 85014
602-307-5399 | v www.art-team.com

Child Crisis Arizona
Child Crisis Arizona HQ
424 W Rio Salado Pkwy
Mesa 85201

Planning and Zoning Submittal

Revision Schedule		
No.	Date	Description

ART PROJECT NO. 21018
DATE 02.17.2022
DRAWN BY CW
CHECKED BY DMc

THIS DRAWING IS AN INSTRUMENT OF SERVICE AND THE PROPERTY OF ARCHITECTURAL RESOURCE TEAM, INC.. THIS DRAWING MAY NOT BE REPRODUCED, OR REPRODUCTIONS HEREOF USED, WITHOUT WRITTEN PERMISSION

REGISTERED ARCHITECT
CERTIFICATE NO.
36769
DOUGLAS L. MCCORD
ARIZONA, U.S.A.
Expires 09/30/2023

DRAWING TITLE
BUILDING ELEVATIONS

DRAWING No.
Z3.12

PLEASE RECYCLE

IF THIS IS NOT 24"X36", IT IS A REDUCED PRINT - SCALE ACCORDINGLY

3" = 1'
1 1/2" = 1'
1/2" = 1'
1/4" = 1'
1/8" = 1'
1/16" = 1'

WEST MATERIAL PERCENTAGES

OVERALL ELEVATION	2350 SF	
GLAZING / DOORS	960 SF	40.9%
FINE SAND FINISH EIFS PAINTED P6	1390 SF	59.1%

percentages may add up to over 100% due to material planes overlapping

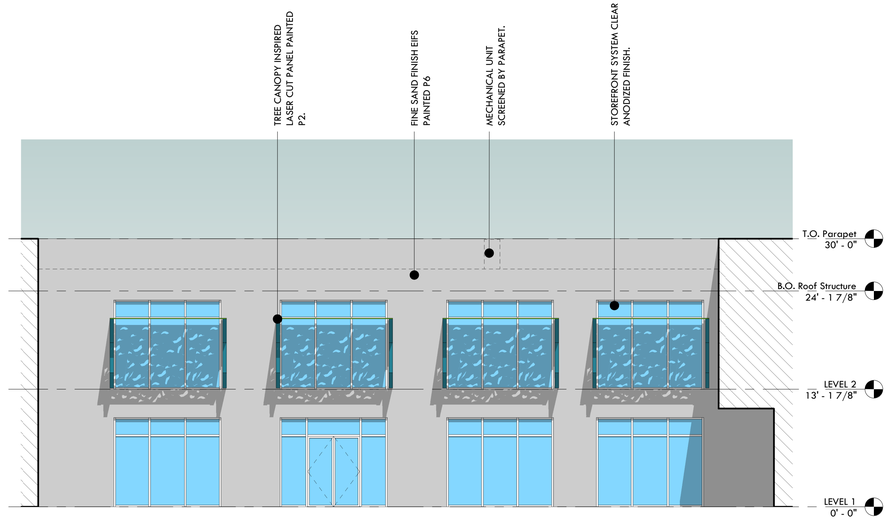

1 Courtyard West Elevation
1/8" = 1'-0"

SOUTH MATERIAL PERCENTAGES

OVERALL ELEVATION	3452 SF	
GLAZING / DOORS	1986 SF	57.5%
PERFORATED METAL ARTWALL PAINTED P2	190 SF	5.5%
FINE SAND FINISH EIFS PAINTED P6	1344 SF	38.9%
FINE SAND FINISH EIFS PAINTED P3	122 SF	3.5%

percentages may add up to over 100% due to material planes overlapping

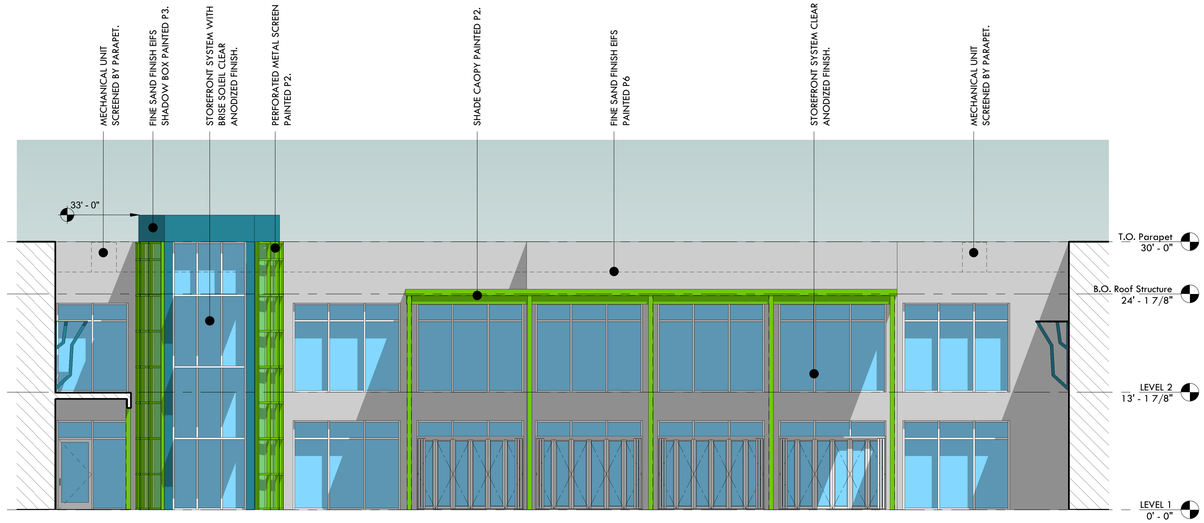

2 Courtyard South Elevation
1/8" = 1'-0"

EAST MATERIAL PERCENTAGES

OVERALL ELEVATION	2783 SF	
GLAZING / DOORS	1156 SF	41.6%
FINE SAND FINISH EIFS PAINTED P6	1627 SF	58.4%

percentages may add up to over 100% due to material planes overlapping

4 Courtyard East Elevation
1/8" = 1'-0"

NORTH MATERIAL PERCENTAGES

OVERALL ELEVATION	3458 SF	
GLAZING / DOORS	1454 SF	42%
FINE SAND FINISH EIFS PAINTED P6	1928 SF	55.8%
FINE SAND FINISH EIFS PAINTED P3	76 SF	2.2%

percentages may add up to over 100% due to material planes overlapping

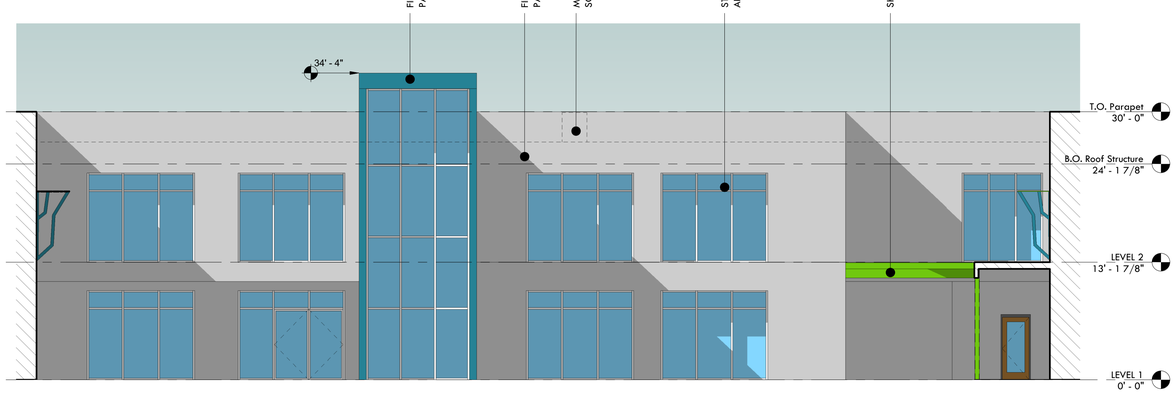

3 Courtyard North Elevation
1/8" = 1'-0"

COLOR LEGEND

- P1 - Dunn Edwards Lime Twist - DEA124
- P2 - Dunn Edwards Chive - DE5559
- P3 - Dunn Edwards Tropical Teal - DE5754
- P4 - Dunn Edwards Sanctuary Spa - DE5843
- P5 - Dunn Edwards Windy Sky - DE6288
- P6 - Dunn Edwards December Sky - DE6352

ARCHITECTURAL RESOURCE TEAM
1055 e indian school rd phoenix, az 85014
602-307-5399 | v www.art-team.com

Child Crisis Arizona
Child Crisis Arizona HQ

424 W Rio Salado Pkwy
Mesa 85201

Planning and Zoning Submittal

Revision Schedule		
No.	Date	Description

ART PROJECT NO. 21018
DATE 02.17.2022
DRAWN BY CW
CHECKED BY DMC

THIS DRAWING IS AN INSTRUMENT OF SERVICE AND THE PROPERTY OF ARCHITECTURAL RESOURCE TEAM, INC. THIS DRAWING MAY NOT BE REPRODUCED, OR REPRODUCTIONS HEREOF USED, WITHOUT WRITTEN PERMISSION

REGISTERED ARCHITECT
CERTIFICATE NO.
36769
DOUGLAS L. MCCORD
PHOENIX, ARIZONA, U.S.A.
Expires 09/30/2023

DRAWING TITLE
COURTYARD ELEVATIONS

DRAWING No.
Z3.13