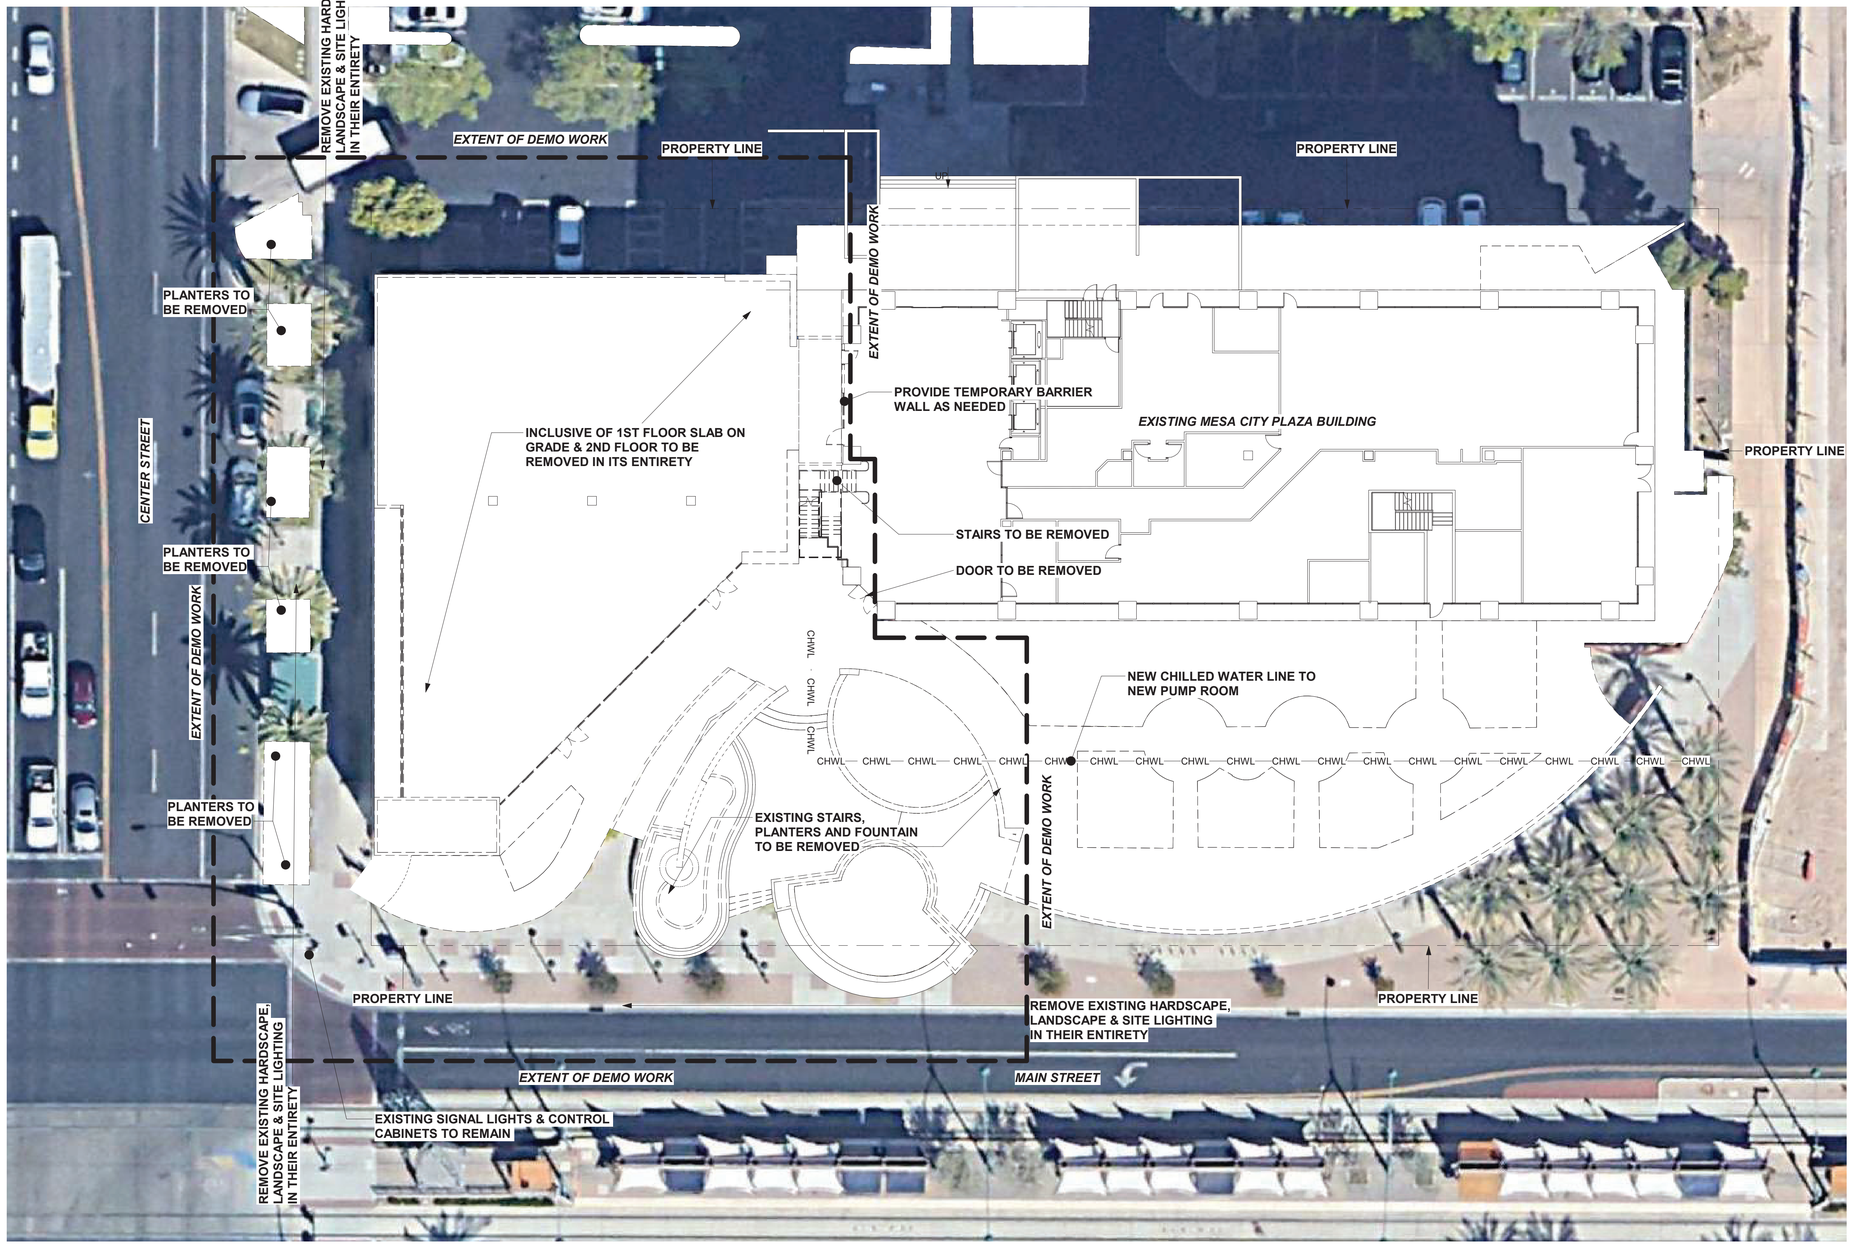


1 Demo Site Plan
1/16" = 1'-0"

0' 8' 16' 32' 64'

SCALE:
1/16" = 1'-0"

NORTH

REVISION SCHEUDLE

Revision Number	Description	Date

adaptive ARCHITECTS
1630 S. Stapley Drive
Suite 229
Mesa AZ 85204
480.655-0633
www.adaptivearchitectsinc.com

PROJECT #:2121

Call at least two full working days before you begin excavation.
ARIZONA BLUE STAKE, INC.
Dial 8-1-1 or 1-800-STAKE-IT (782-5348)
In Maricopa County: (602) 263-1100

REGISTERED ARCHITECT
CERTIFICATE NO.
26988
VINCENT P. DIBELLA
Rev. to Signed 7/18/2022
ARIZONA, U.S.A.
EXPIRES 9-31-2023

CITY OF MESA
ENGINEERING DEPARTMENT

Plaza Design MCP Council Chambers
20 E Main St
Mesa, AZ 85201

Demo Site Plan

DRAWING: SPD

DRAWN BY: ED
DESIGN BY: AA
APPROVED BY: COM


PHASE: DESIGN REVIEW

COM PROJECT #: LF0497CAP

SHEET
OF

CATALOG NUMBER:
A - XXXXX

7/15/2022 10:52:44 AM BIM 360://2121 - COM Plaza Design MCP Council Chambers/COM Council Chambers.rvt

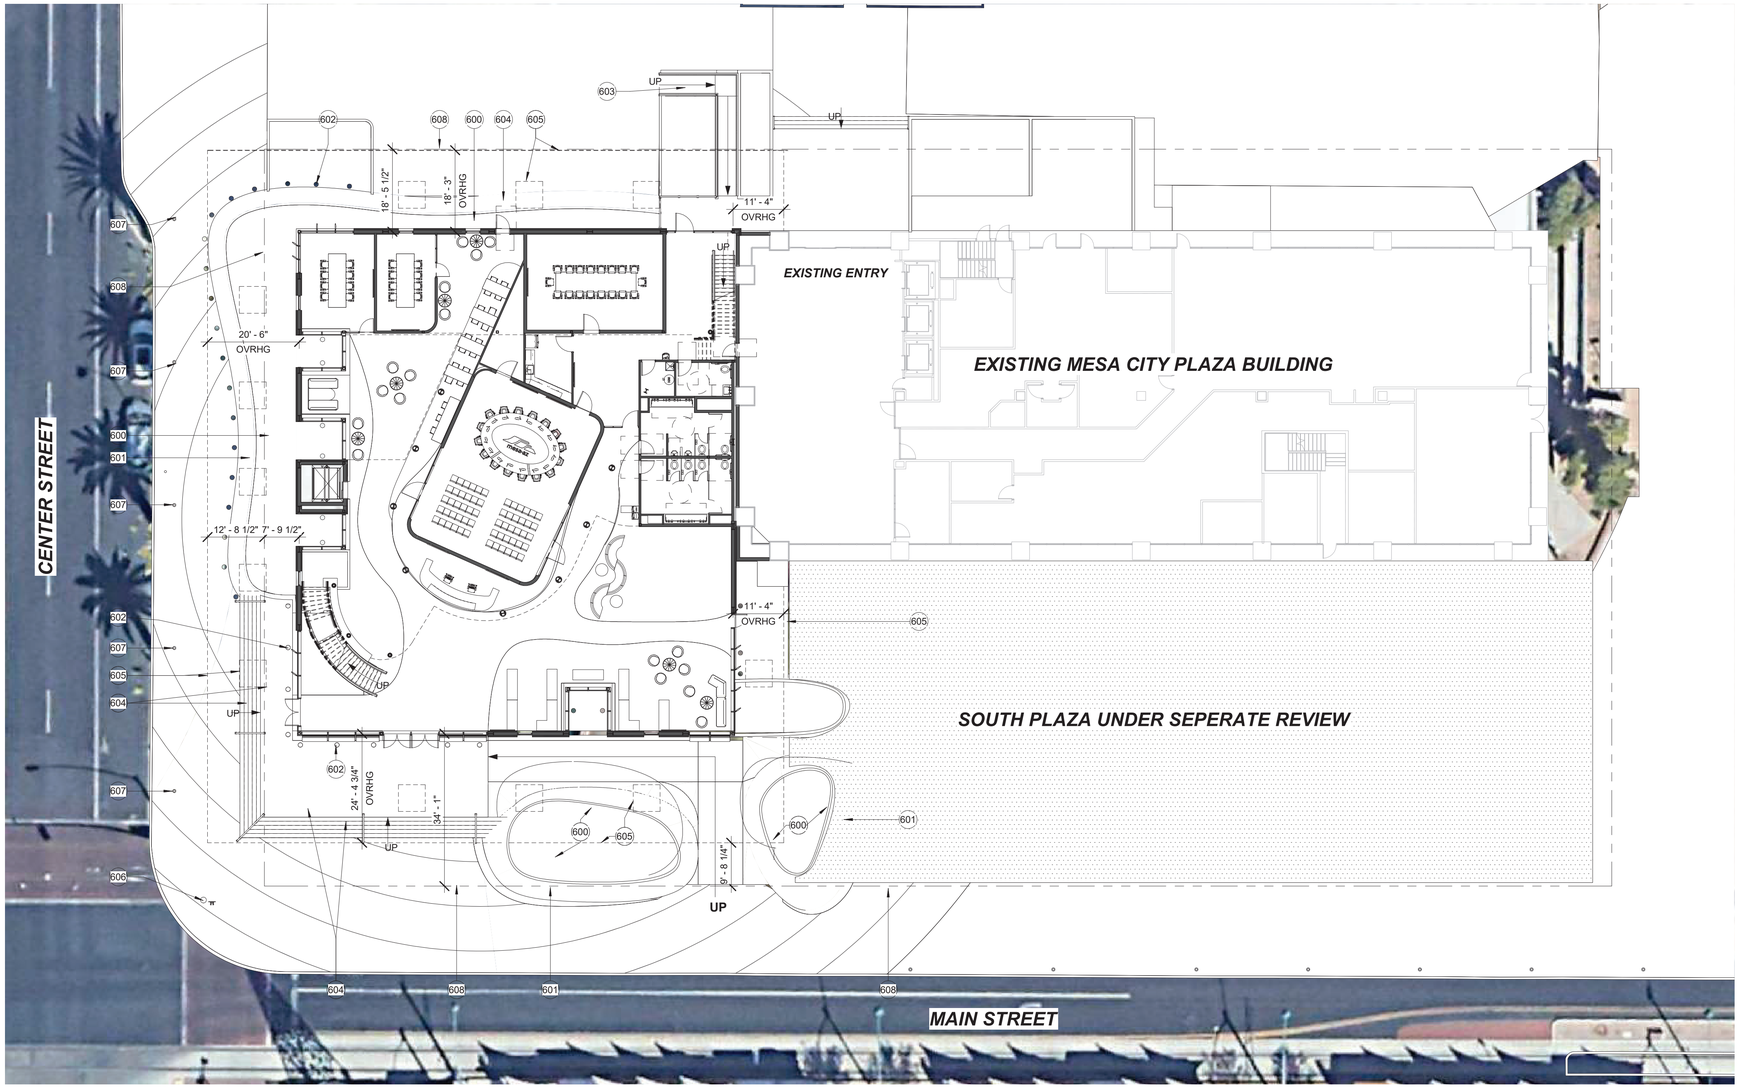

1 Site Plan
1/16" = 1'-0"

0' 8' 16' 32' 64'

SCALE:
1/16" = 1'-0"

NORTH

SITE PLAN KEYNOTES

600	RAISED PLANTER
601	CAST-IN-PLACE CONCRETE PLANTER W/ BOARD AND BATTEN FINISH
602	FLUSH UP-LIGHT
603	NEW CONCRETE RAMP
604	BROOM FINISH CONCRETE STAIRS AND PLYNTH
605	INDICATES ROOF EDGE OR OPENING ABOVE
606	EXISTING STREET SIGNAL LOCATION
607	STREET LIGHT LOCATION
608	PROPERTY LINE

VICINITY MAP

NORTH



REVISION SCHEUDLE

Revision Number	Description	Date

adaptive ARCHITECTS
1630 S. Stapley Drive
Suite 229
Mesa AZ 85204
480-655-0633
www.adaptivearchitectsinc.com

PROJECT #:2121

Call at least two full working days before you begin excavation.
ARIZONA811
Arizona Blue Stake, Inc.
Dial 8-1-1 or 1-800-STAKE-IT (782-5348)
In Maricopa County: (602) 263-1100

REGISTERED ARCHITECT
CERTIFICATE NO.
26988
VINCENT P. DIBELLA
Date Signed 7/15/2022
ARIZONA, U.S.A.
EXPIRES 3-31-2023

CITY OF MESA
ENGINEERING DEPARTMENT

Plaza Design MCP Council Chambers
20 E Main St
Mesa, AZ 85201

DRAWN BY: ED/DO
DESIGN BY: AA
APPROVED BY: COM

Overall Site Plan

DRAWING: SP

PHASE: DESIGN REVIEW
COM PROJECT #: LF0497CAP

SHEET 1 OF 184

CATALOG NUMBER: A - XXXXX

7/15/2022 10:52:42 AM BIM 360://2121 - COM Plaza Design MCP Council Chambers/COM Council Chambers.rvt