



4 Front Elevation (North)

SCALE: 1/8" = 1'-0"

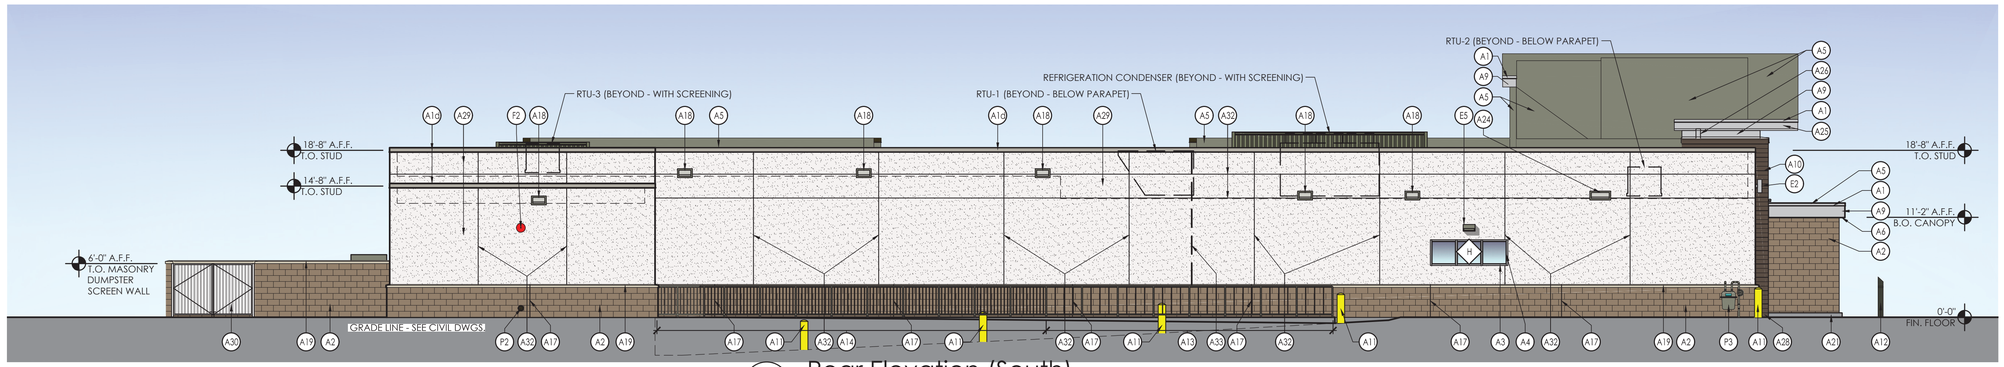


3 Rear Elevation (South)

SCALE: 1/8" = 1'-0"

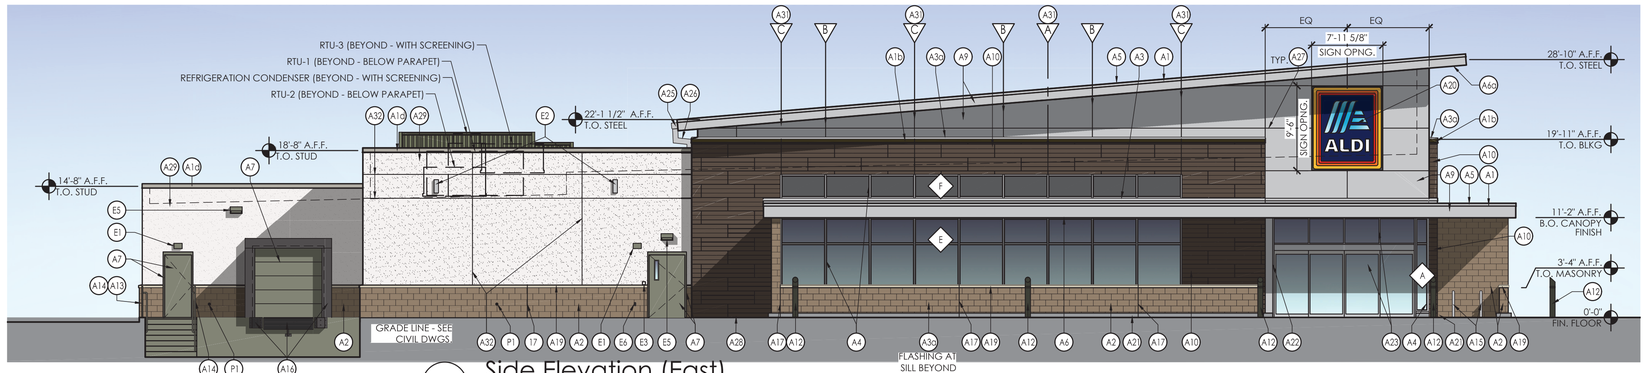

2 Side Elevation (East)

SCALE: 1/8" = 1'-0"

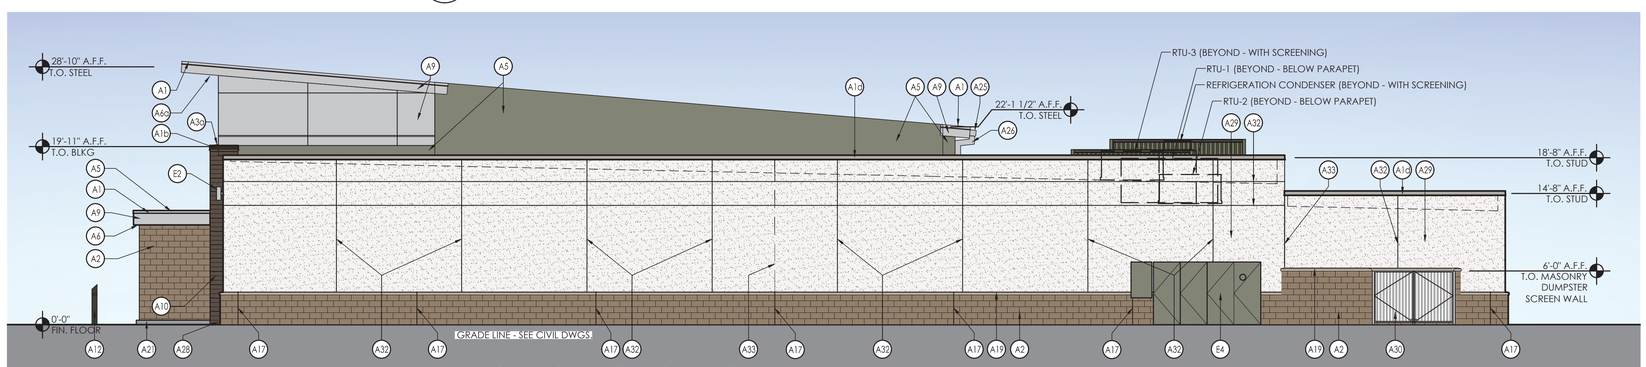

1 Side Elevation (West)

SCALE: 1/8" = 1'-0"

SIGNAGE			
DESCRIPTION	QUANTITY	SQ. FT. PER SIGN	TOTALS
TOWER SIGN	2	74.9	149.8
TOTAL SIGNAGE			149.8
SIGNAGE IS SHOWN FOR REFERENCE ONLY AND SHALL BE UNDER SEPARATE PERMIT SUBMITTAL			

PLOTTED: 4/5/2021 12:38 PM

Issued:		Date:
A	Issued for Client Review	04/05/2021
B		
C		
D		
E		

Revisions:		Date:
1		
2		
3		
4		
5		
6		
7		
8		
9		

Seal

Seal

PROJECT ARCHITECT/ENGINEER DATE

PROJECT LEAD DATE

PROJECT DESIGNER DATE

Copyright © 2021
APD Engineering & Architecture, PLLC
615 Fishers Run
Victor, NY 14564
www.apd.com

Drawing Alteration

It is a violation of law for any person, unless acting under the direction of licensed Architect, Professional Engineer, Landscape Architect, or Land Surveyor to alter any item on this document in any way. Any licensee who alters this document is required by law to affix his or her seal and to add the notation "Altered By" followed by his or her signature and the specific description of the alteration or revision.

DO NOT SCALE PLANS

Copying, Printing, Software and other processes required to produce these prints can stretch or shrink the actual paper or layout. Therefore, scaling of this drawing may be inaccurate. Contact APD E&A with any need for additional dimensions or clarifications.

APD ENGINEERING ARCHITECTURE
615 Fishers Run Victor, NY 14564
585.742.2222 - www.apd.com

ALDI Inc.
5080 N. 40th Street, Ste. 335
Phoenix, AZ 85018

Concept
Exterior Elevations
Drawing Name:

Date:

Project No.

Type: LHRDV7ER

Drawn By: DRW

CEE-1

Scale: As Noted

Drawing No.



North Elevation




West Elevation

EOS FITNESS


JSA ARCHITECTURE

1/8" = 1'-0"

© 2021 James E. Stroh, Architect, Inc., A Professional Corporation
The information in this drawing is preliminary and conceptual in nature.
It is based on information provided by others which the Architect has assumed to be substantially accurate. No representation is made by the Architect, express or implied, regarding the accuracy of this drawing, or the feasibility of this development approach.

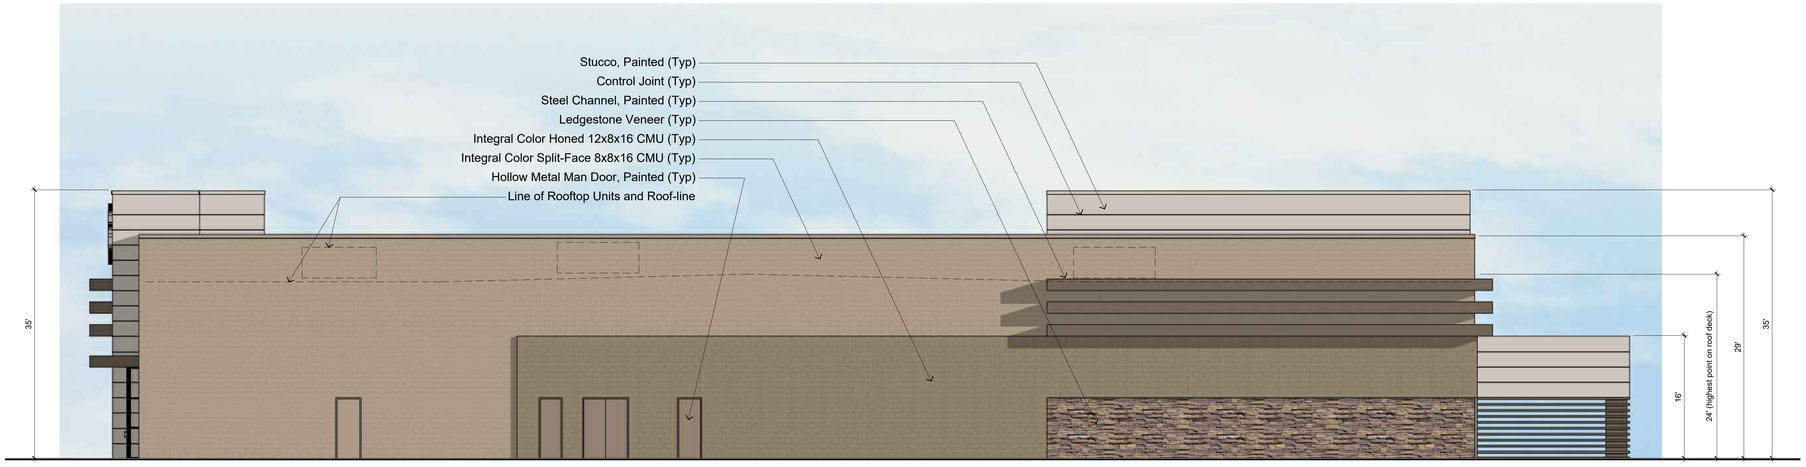

South Elevation

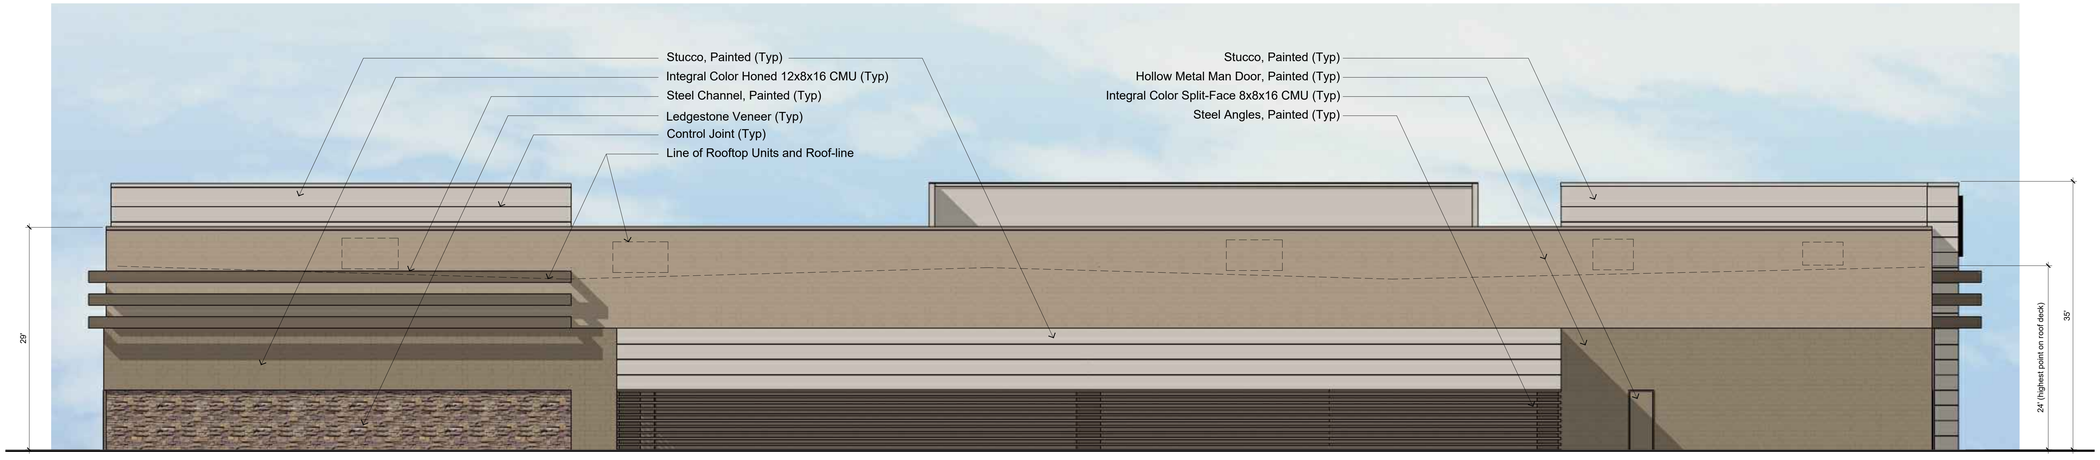

East Elevation

EOS FITNESS

1/8" = 1'-0"

JSA ARCHITECTURE

PROJECT NUMBER: 20105

© 2021 James E. Stroh, Architect, Inc., A Professional Corporation
The information in this drawing is preliminary and conceptual in nature.
It is based on information provided by others which the Architect has assumed to be substantially accurate. No representation is made by the Architect, express or implied, regarding the accuracy of this drawing, or the feasibility of this development approach.