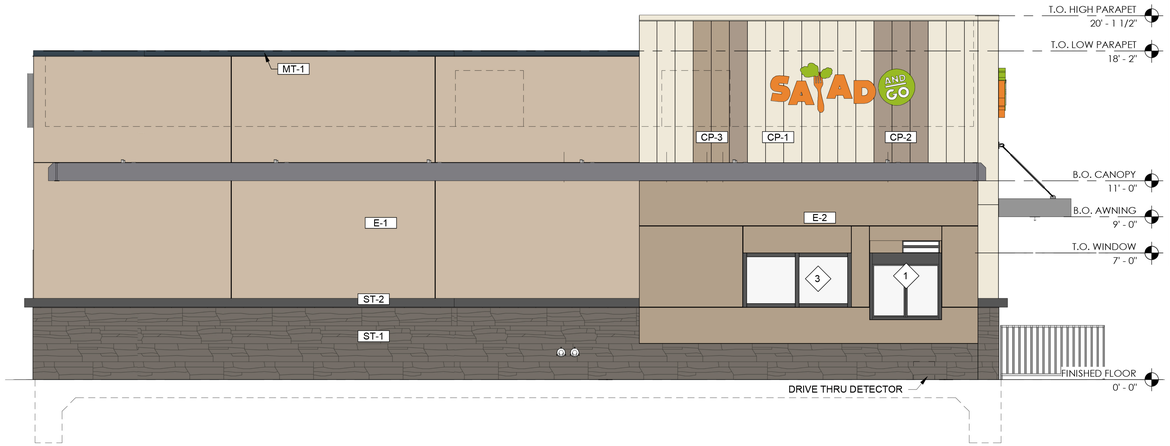

5 DRIVE THRU - ELEVATION
1/4" = 1'-0"

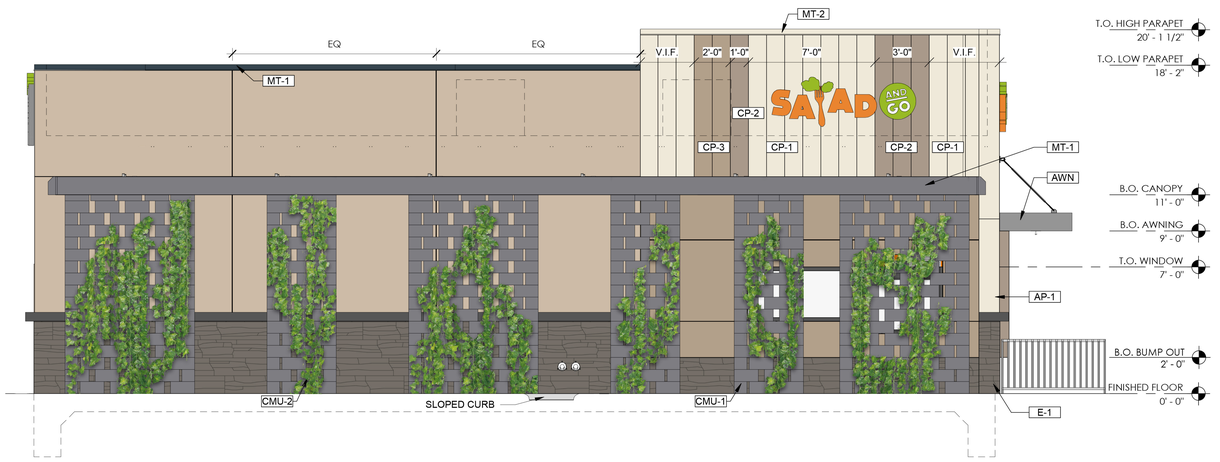

2 DRIVE THRU ELEVATION - SCREEN WALL
1/4" = 1'-0"

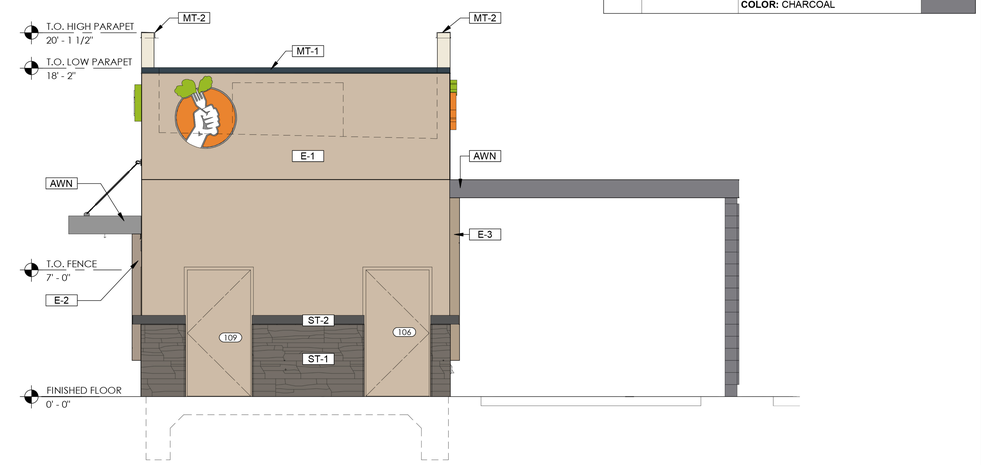

3 REAR ELEVATION
1/4" = 1'-0"

1 FRONT ELEVATION
1/4" = 1'-0"

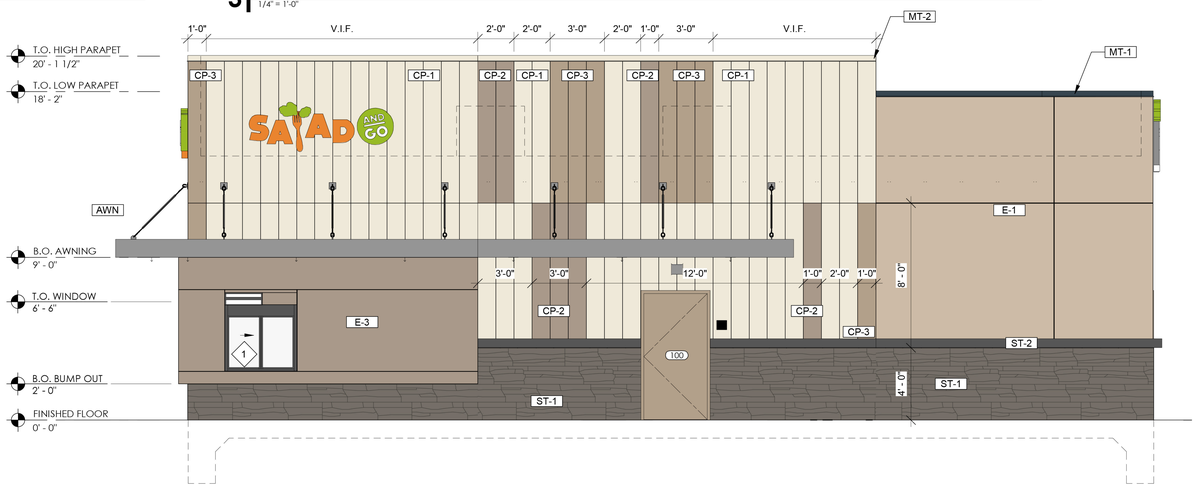

4 WALK-UP ELEVATION
1/4" = 1'-0"

MATERIAL CALCULATION

MATERIAL	FRONT		DRIVE THRU		WALK UP		REAR		TOTAL	
	S.F.	%	S.F.	%	S.F.	%	S.F.	%	S.F.	%
TOTAL ELEVATION AREA	374	100	1378	100	1053	100	339	100	3144	100
NON-GLAZED DOORS AND WINDOWS	0	0	0	0	27	1.42	50	18.95	81	2.58
GLAZED DOORS AND WINDOWS	16	4.28	34	2.47	15	1.42	0	0	65	2.07
TOTAL (GLAZED/NON-GLAZED DOORS AND WINDOWS)	358	100	1344	100	1011	100	285	100	2998	100
STONE	55	14.71	176	12.77	166	15.76	39	11.50	436	13.87
CAST FILL SILL	6	1.68	17	1.26	17	1.61	5	1.47	45	1.43
EIFS	22	5.88	551	41.0	305	28.96	207	61.06	1085	34.51
METAL PANELS	232	64.8	163	11.83	468	46.29	0	0	863	27.45
AWNING	29	8.10	56	4.17	37	3.66	20	7.02	142	4.74
COPING	6	1.60	18	1.34	18	1.78	6	2.11	48	1.60
CMU	8	2.23	363	27.01	0	0	8	2.81	379	12.64

EXTERIOR FINISH SCHEDULE

MARK	MATERIAL	DESCRIPTION
E-1	E.I.F.S.	**PRODUCT:DRYVIT** **FINISH:** SAND **COLOR:** MATCH SHERWIN WILLIAMS SW-2822 DOWNING SAND
E-2	E.I.F.S.	**PRODUCT:** DRYVIT **FINISH:** SAND **COLOR:** MATCH SHERWIN WILLIAMS SW-6087 TRUSTY TAN
E-3	E.I.F.S.	**PRODUCT:** DRYVIT **FINISH:** SAND **COLOR:** MATCH SHERWIN WILLIAMS SW-7501 TRESHOLD TAUPE
ST-1	STONE	**PRODUCT:CULTURED STONE** **FINISH:** ECHO RIDGE **COLOR:** PRO FIT ALPINE LEDGESTONE
ST-2	SILL	**PRODUCT:CULTURED STONE** **FINISH:** CAST FIT SILL **COLOR:** CARBON
CP-1	METAL PANELS	**PRODUCT:** BERRIDGE FW-12 PANEL 24 GAUGE, WITHOUT GROOVES. **FINISH:** FIELD PAINTED **COLOR:** MATCH SHERWIN WILLIAMS SW-7002 DOWNY
CP-2	METAL PANELS	**PRODUCT:** BERRIDGE FW-12 PANEL 24 GAUGE, WITHOUT GROOVES. **COLOR:** MATCH SHERWIN WILLIAMS SW-7501 TRESHOLD TAUPE
CP-3	METAL PANEL	**PRODUCT:** BERRIDGE FW-12 PANEL 24 GAUGE, WITHOUT GROOVES. **FINISH:** FIELD PAINTED **COLOR:** MATCH SHERWIN WILLIAMS SW-6087 TRUSTY TAN
MT-1	METAL COPING	**COLOR:** SW-3063 CHARCOAL
MT-2	METAL COPING	**COLOR:** MATCH SHERWIN WILLIAMS SW-7002 DOWNY
AWN	AWNING	**PRODUCT:** TBD **FINISH:** ALUMINUM **COLOR:** SW-7068 GRIZZLE GRAY
CMU-1	CMU	**PRODUCT:** CMU - CABCO **FINISH:** SMOOTH FINISH **COLOR:** CHARCOAL

SALAD AND GO

1956 S COUNTRY CLUB DR
MESA, AZ
PROTOTYPE VERSION 2.00

SEAL

THIS DRAWING IS A DESIGN DEVELOPMENT DOCUMENT. SITE SPECIFIC MODIFICATIONS MADE UNDER THE RESPONSIBLE CHARGE OF THE ARCHITECT AND/OR ENGINEER-OF-RECORD WILL BE REQUIRED PRIOR TO USING THIS DOCUMENT FOR BIDDING, PERMITTING, OR CONSTRUCTION.

PRELIMINARY ELEVATIONS: 03/10/23

CONTRACTOR SHALL VERIFY ALL CONDITIONS AND DIMENSIONS AT THE JOB SITE AND NOTIFY THE ARCHITECT OF ANY DIMENSIONAL ERRORS, OMISSIONS OR DISCREPANCIES BEFORE BEGINNING OR FABRICATING ANY WORK. DO NOT SCALE DRAWINGS.

ISSUE	DATE	DESCRIPTION

PROJECT INFORMATION

PROJECT NO:	23-0008
ORIGINAL ISSUE:	XX
SCALE:	AS NOTED
DRAWN BY:	CO
CHECKED BY:	JH

SHEET TITLE

EXTERIOR ELEVATIONS

SHEET NUMBER

A201

4/14/2023 4:08:55 PM