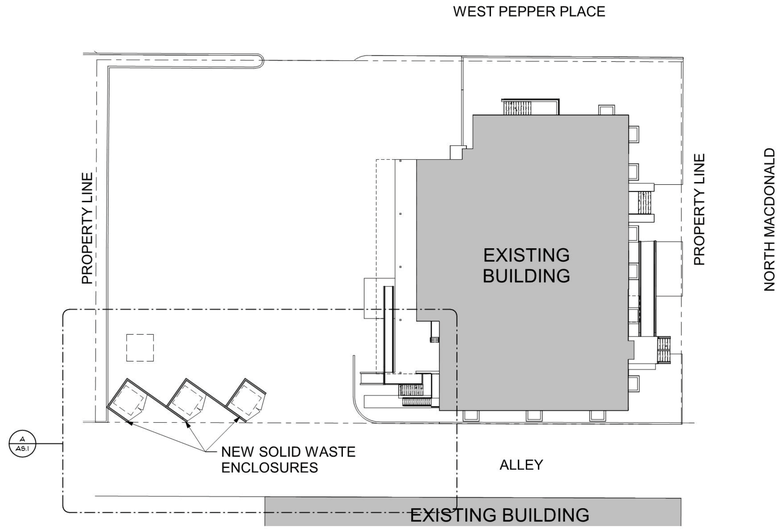

B ENCLOSURE RELATIONAL TO NEARBY SITE
1" = 20'-0"

0' 5' 10' 20'

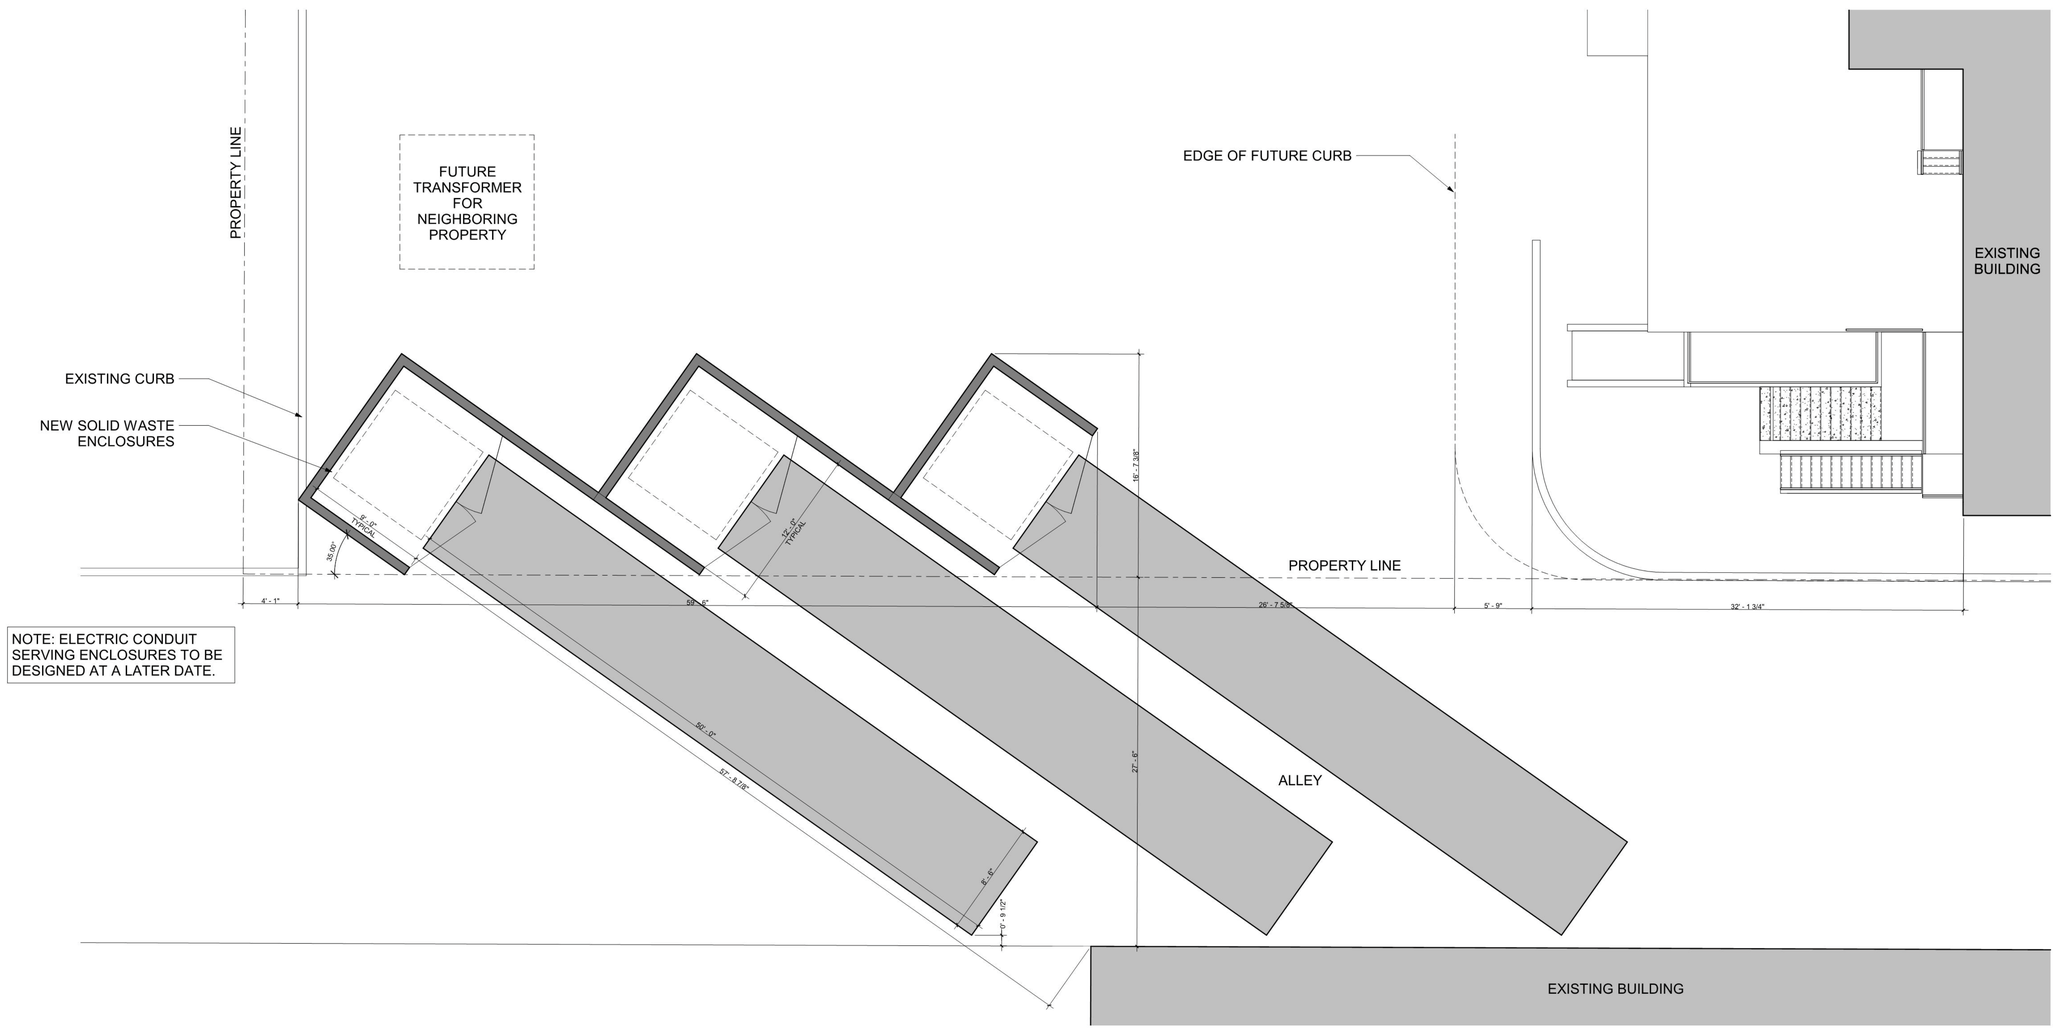

A NEW SOLID WASTE SITE
1/4" = 1'-0"

0' 1' 2' 4'

mesa·az

August 17 © 2020 GH2 Architects, LLC

GH2 ARCHITECTS