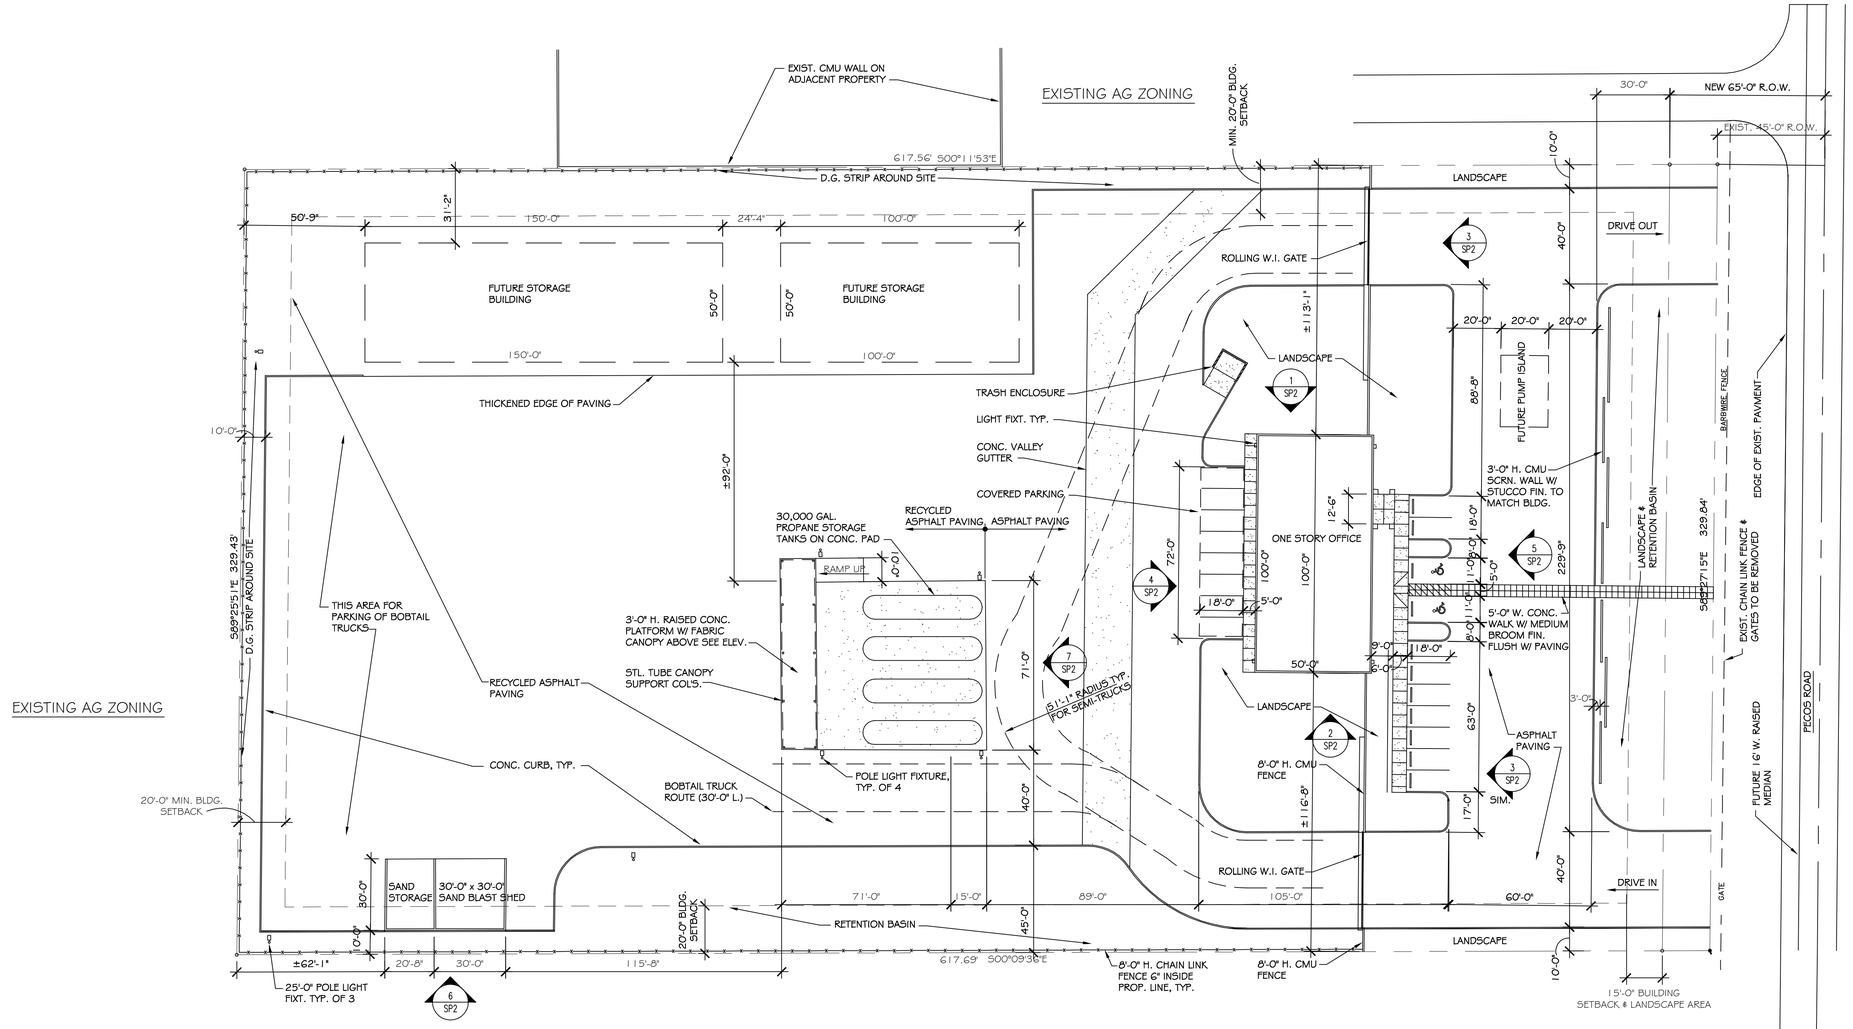

SITE PLAN

SCALE: 1 = 30'-0" 15021PS

30'-0" 0'-0" 60'-0"

PROJECT NORTH

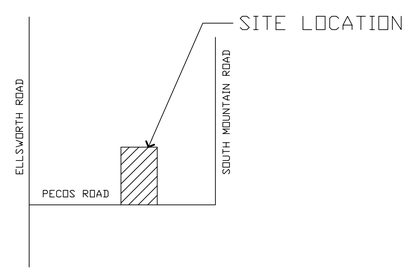

VICINITY MAP

SCALE: NOT TO SCALE

PROJECT NORTH

PROJECT DATA

APN: 304-34-043

GROSS SITE AREA: 218,418 S.F. (5.01 AC)
NET SITE AREA: 203,574 S.F. (4.67 AC)

FLOOR AREA: ±4,900 S.F.

BUILDING HEIGHT: ±20'-0"

PARKING REQUIRED: 13 SPACES
PARKING PROVIDED: 20 SPACES
ADA SPACES REQUIRED: 2
ADA SPACES PROVIDED: 2

EXISTING ZONING: GI
PROPOSED ZONING: GI

ANY CONTRACTOR, SUB-CONTRACTOR, AND/OR SUPPLIER IS HEREBY NOTIFIED THAT THIS PROJECT (CONTRACT FOR CONSTRUCTION) MUST COMPLY TO THE ARIZONA SENATE BILL SB1549, PROMPT PAYMENT LEGISLATION, AS IT MODIFIES THE ARIZONA REVISED STATUTES.

REGISTERED ARCHITECT
CERTIFICATE NO. 20122
MICHAEL ALAN HALL
8-3-15
Date Signed
ARIZONA, U.S.A.

EXPIRES 3/31/15

MICHAEL A. HALL ARCHITECT, LLC
600 NORTH 4TH STREET, SUITE 404
PHOENIX, ARIZONA 85004
PHONE: 602-258-6048 FAX: 602-254-1802

This drawing is an instrument of service and the property of MICHAEL A. HALL ARCHITECT, and shall remain his sole property. The use of this drawing shall be restricted to the original site for which it is prepared and publication thereof is expressly limited to such use. Reuse, Reproduction or publication by any method in whole or in part is prohibited without the Architects written consent. The Architect shall retain all common law, statutory and other reserved rights, including the copyright thereto.

DRAWN BY:	CHECKED BY:	PROJECT NUMBER:
MH	MH	15021

ARIZONA PROPANE

PECOS ROAD
MESA, ARIZONA

REVISIONS:

SHEET TITLE:

DATE:	ISSUED FOR:
8-3-15	P&Z SUBMITTAL

SHEET

SP1