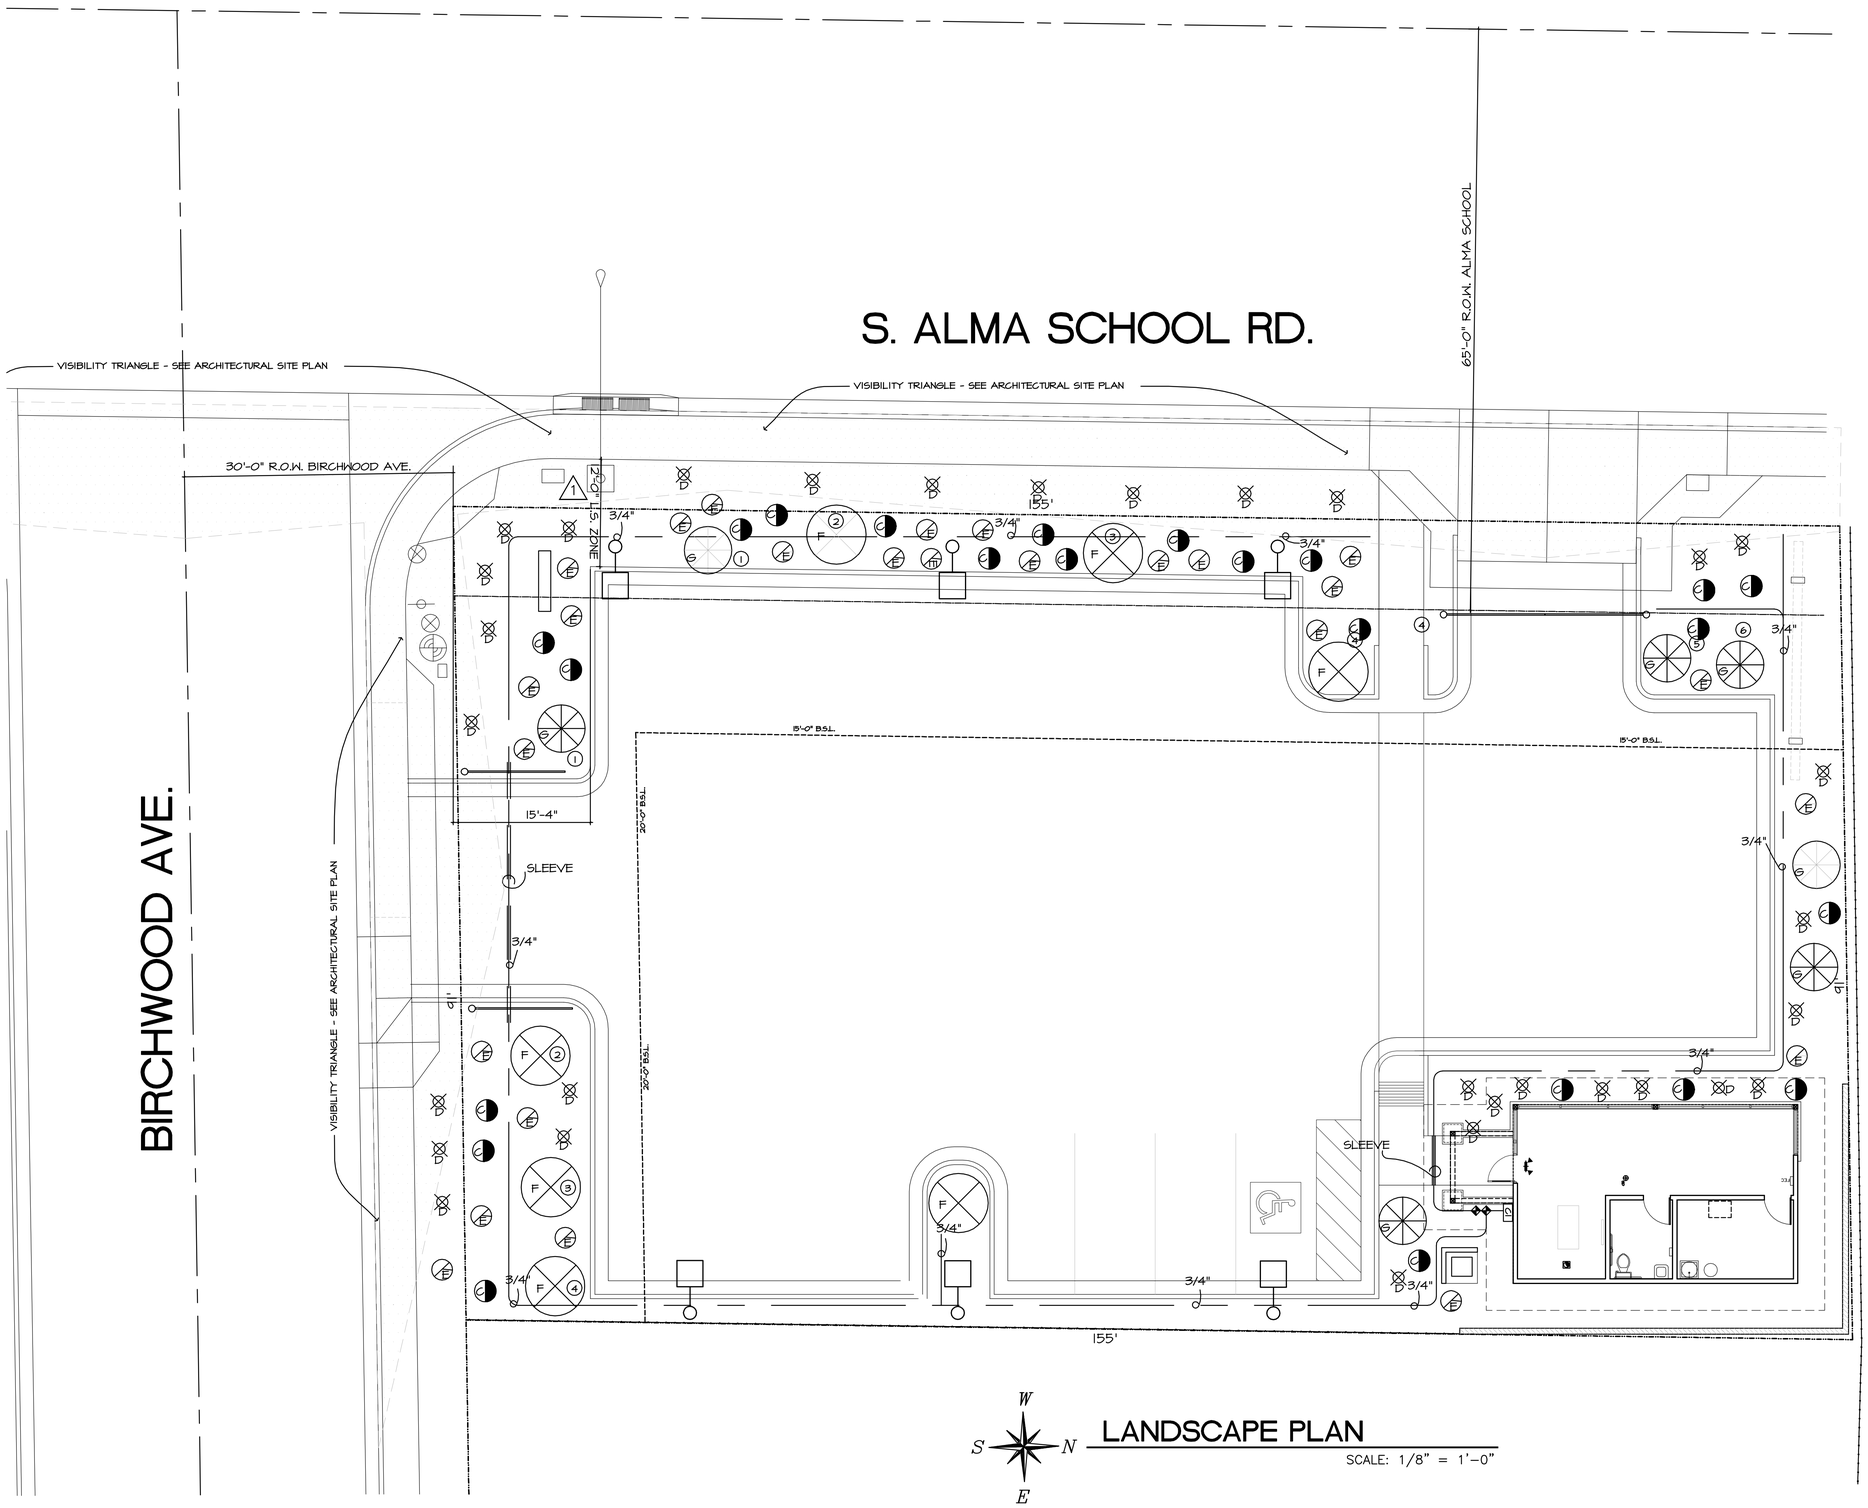

LANDSCAPE PLAN

SCALE: 1/8" = 1'-0"

IRRIGATION LEGEND

C1	NEW CONTROLLER MODEL: RAINBIRD ESP-ET
	VALVE ASSEMBLY MODEL: RAINBIRD 3/4" PES-B SERIES
3/4"	EMITTER LINE MODEL: 3/4" CL 200
	EMITTER LINE SLEEVE MODEL: CRESLINE SCH 40 PVC
NO SYMBOL	DRIP EMITTER FOR TREES MODEL: BOWSMITH ML-20 - 2.0 GPH
NO SYMBOL	DRIP EMITTER FOR SHRUBS MODEL: BOWSMITH ML-10 - 1.0 GPH

PLANT LEGEND

C	BOUGAINVILLEA GLABRA - RED BOUGAINVILLEA QUANTITY: 23 SIZE: (1) GALLON
D	LANTANA MONTEVIDENSIS - PURPLE TRAILING LANTANA QUANTITY: 31 SIZE: (1) GALLON
E	LEUCOPHYLLUM FRUTESCENS - TEXAS SAGE QUANTITY: 24 SIZE: (5) GALLON
F	CERCIDIUM X - DESERT MUSEUM PALO VERDE QUANTITY: 7 SIZE: 24" BOX
G 1	PROSOPIS CHILENSIS- CHILLEAN MESQUITE QUANTITY: 7 SIZE: 24" BOX

1 MZO 11-33-3 (LANDSCAPE FRONTAGES)

REQUIREMENT: (1) TREE & (6) SHRUBE PER 25 L.F.

PROVIDED - SEE PLAN

ALMA SCHOOL ROAD - (6) TREES IN 155 L.F.
(36) SHRUBS/ BUSHES IN 155 L.F.

BIRCHWOOD STREET - (4) TREES IN 91 L.F.
(24) SHRUBS/ BUSHES IN 91 L.F.

LOT AREA: 14,099 S.F. - 10% = 1,409
LANDSCAPE AREA: 2,987 S.F. > 1,409 S.F.

NOTE: LOCATION PLAN FOR REFERENCE ONLY

VICINITY MAP N.T.S.

north

Kadkhoda LLC
249 S. ALMA SCHOOL RD.
MESA, ARIZONA 85210

LANDSCAPE PLAN

REV.
1 PRE-APP REVIEW
2
3
4

DESERT RIDGE DESIGN ARCHITECTS
RESIDENTIAL & COMMERCIAL ARCHITECTURE
Andrew J. Boubel Architect
4008 E. Creosote Dr.
Cave Creek, Arizona
Phone: (480) 215-4961
drd61@cox.net

REGISTERED ARCHITECT
CERTIFICATE NO. 33353
ANDREW J. BOUBEL
ARIZONA, U.S.A.
EXPIRES 3-14

PLN2016-00626 (557, + 558)

L1.0

THIS DRAWING IS AN INSTRUMENT OF SERVICE PREPARED BY DESERT RIDGE DESIGN FOR USE BY THE OWNER, FOR THIS PROJECT ONLY. REPRODUCTION OF THIS DRAWING FOR ANY OTHER PROJECT OR PURPOSE IS PROHIBITED AND IS IN VIOLATION OF ARIZONA STATE BOARD OF REGISTRATION SUBJECT TO FINES AND SUSPENSION OR REVOCATION OF LICENSE