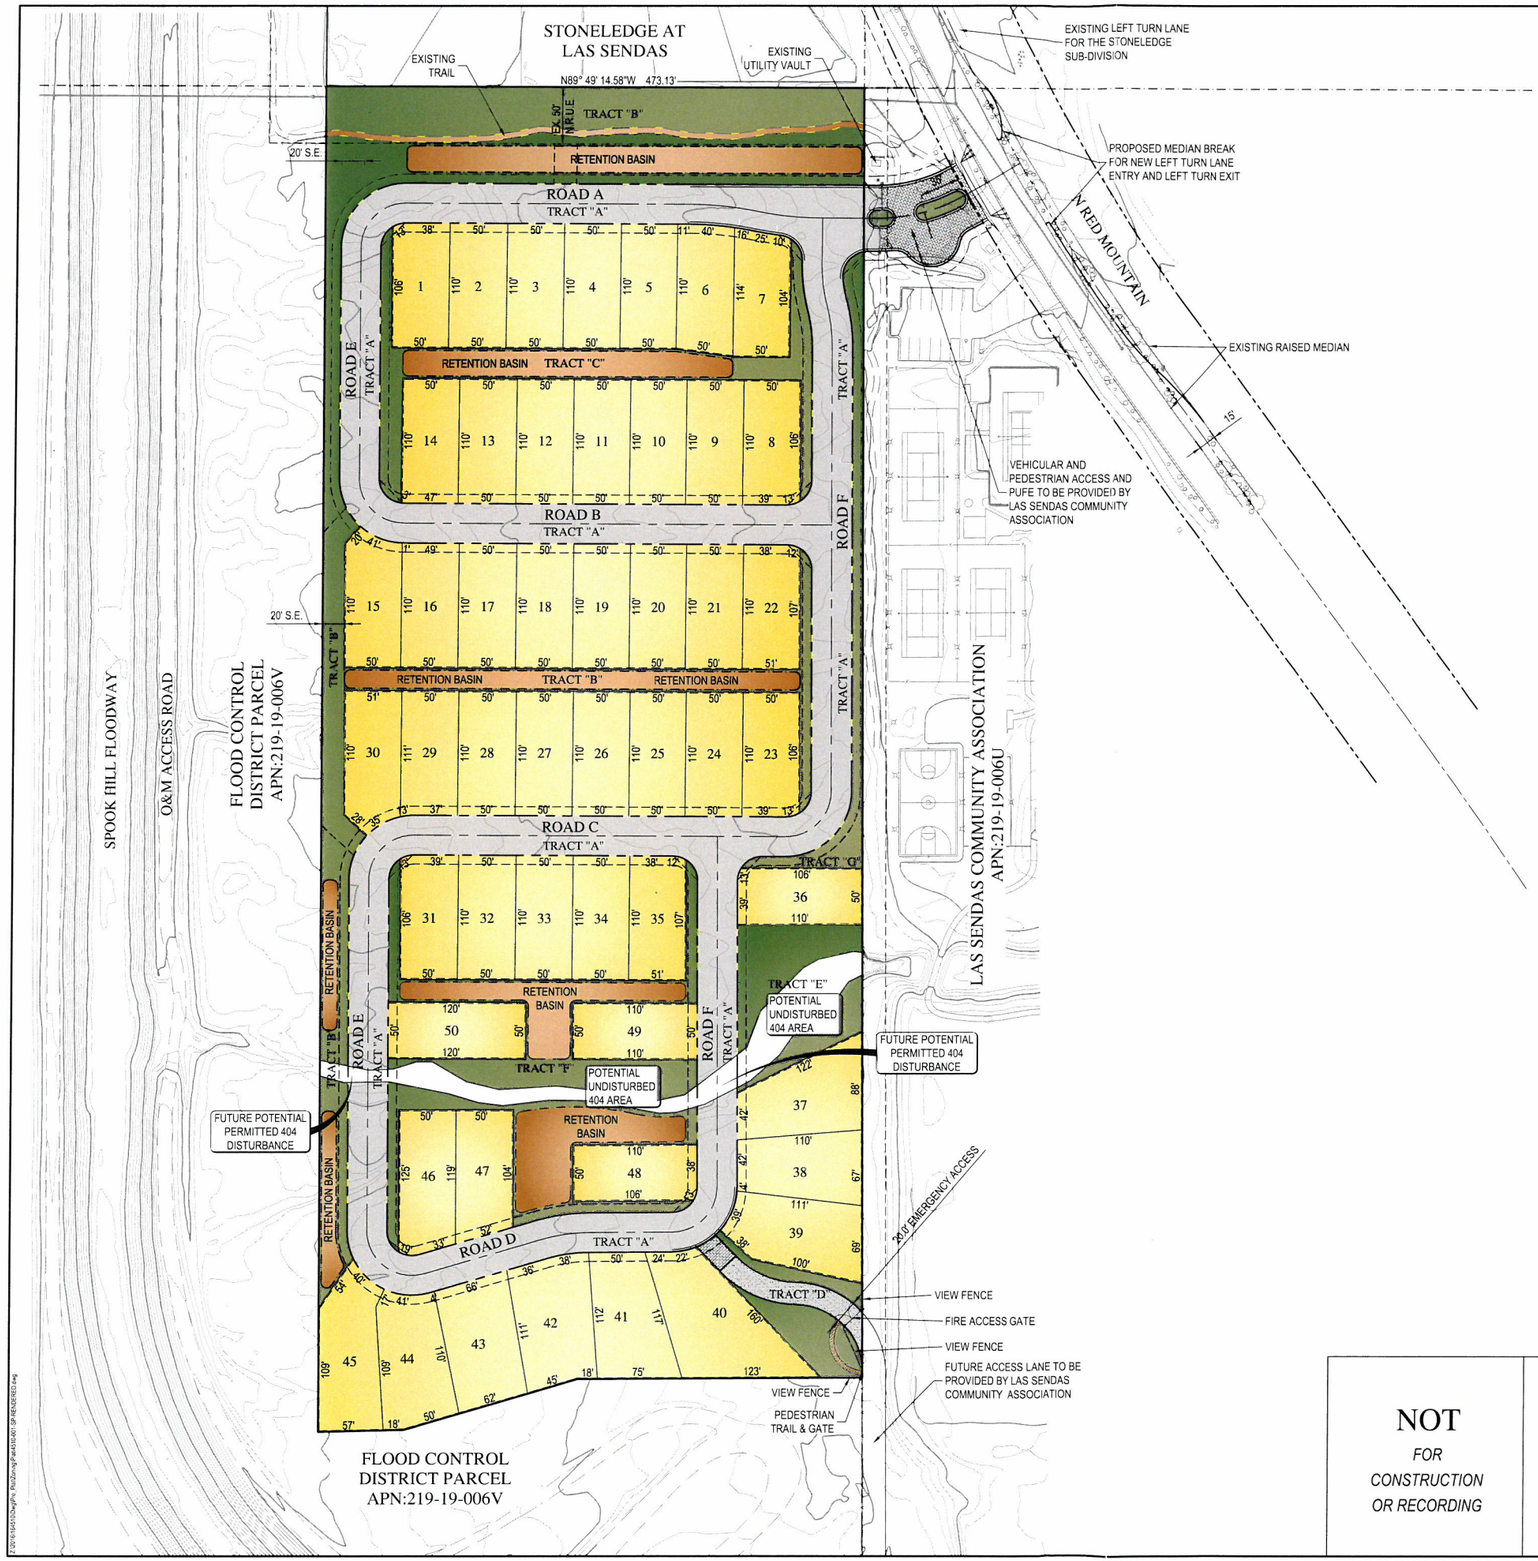

LOT SUMMARY:

TOTAL NUMBER OF LOTS = 50

LEGEND

- OPEN SPACE
- RETENTION BASIN
- LOTS
- ROADWAY

NOT *FOR CONSTRUCTION OR RECORDING*

WOOD/PATEL
MISSION: CLIENT SERVICE
(602) 335-8500
WWW.WOODPATEL.COM
PHOENIX - MESA

LAS SENDAS

SANCTUARY SITE PLAN

DATE: 10-25-2016	SCALE: 1" = 60'	SHEET 1 of 1
JOB NO.: 164510	DESIGN: DM DRAWN: KM	