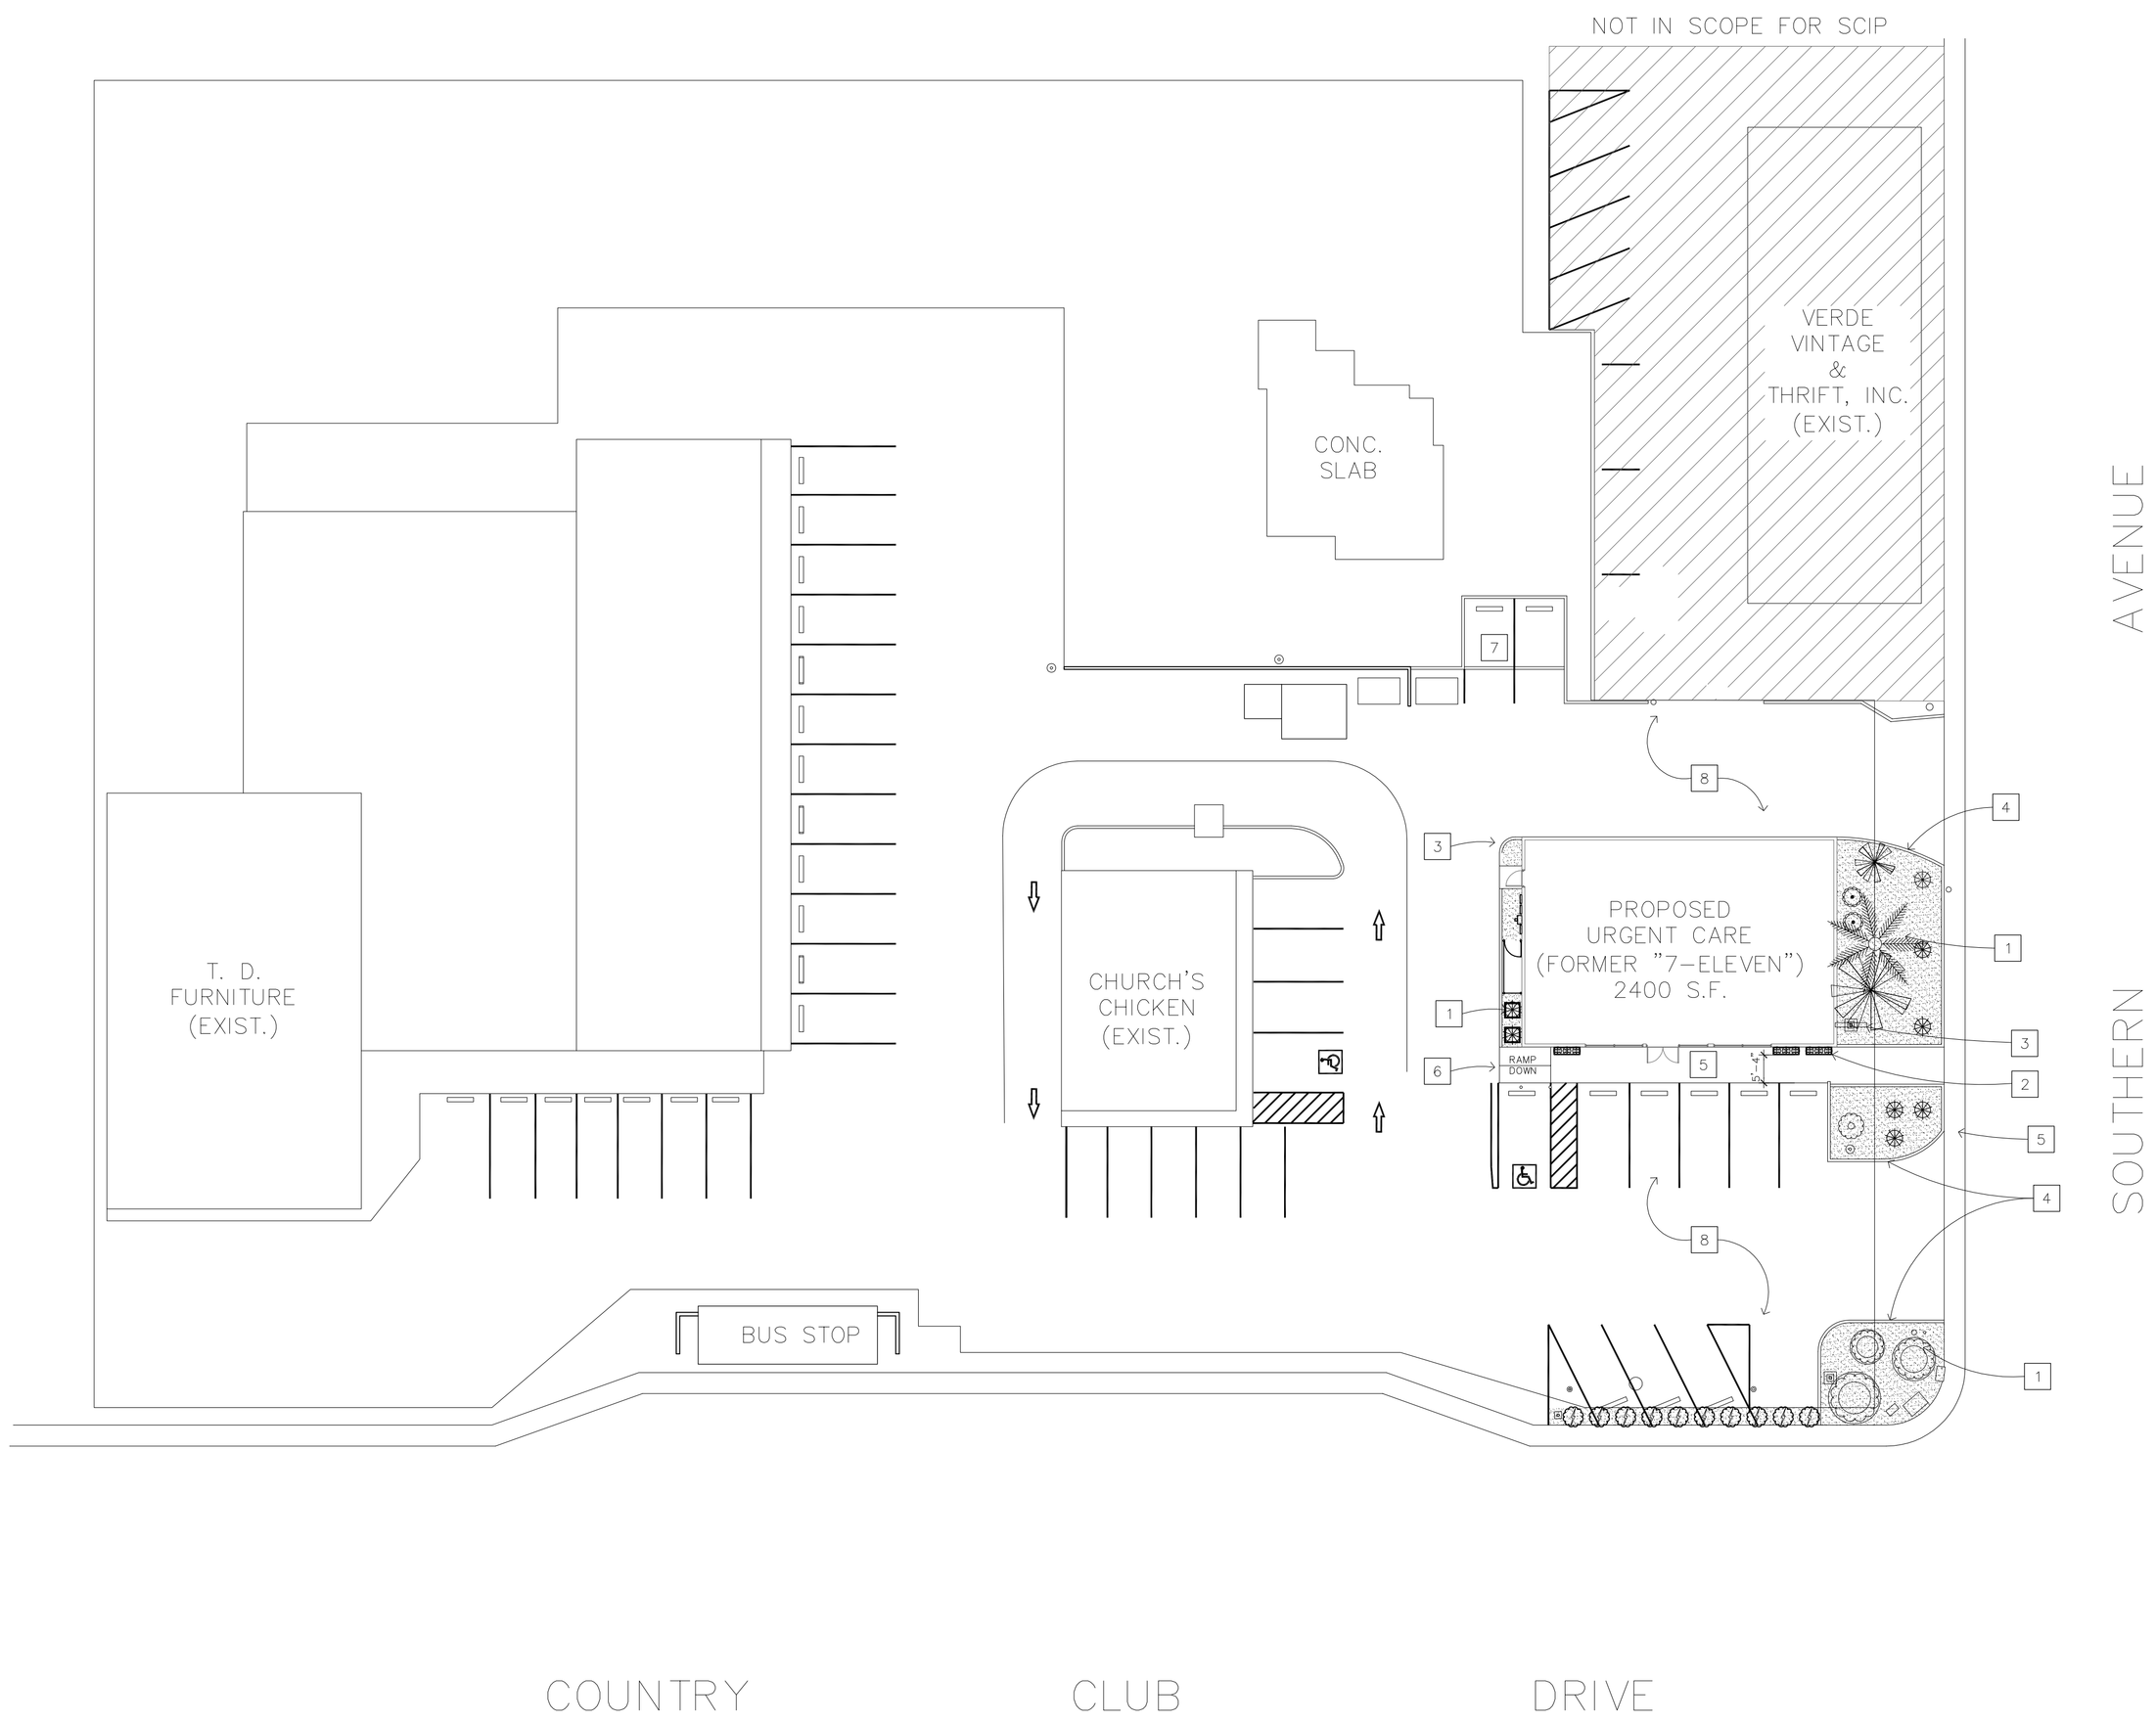

SITE PLAN

SCALE: 1" = 20'-0"

NORTH

LANDSCAPE KEYNOTES

1. EXISTING LANDSCAPING TO REMAIN AS IS.
2. NEW POTTED PLANTS.
3. EXISTING SIGN AND CONCRETE BASE TO BE REMOVED
4. EXISTING CONCRETE CURB
5. EXISTING SIDEWALK
6. EXISTING ADA RAMP TO REMAIN.
7. NEW PARKING STALLS
8. EXISTING ASPHALT PAVING TO REMAIN

plant legend:

existing plants	plant type	size	qty
1	Chamaerops humilis Mediterranean Fan Palm	existing	1
	Hesperaloe parviflora Red Yucca	existing	1
	Leucophyllum frutescens Compact Green Cloud	existing	1
	Leucophyllum candidum Silver Cloud TX Ranger	existing	2
	Nerium Oleander Petite Pink Oleander	existing	3
	Washingtonia filifera California Fan Palm	existing	1
	Phoenix dactylifera Date Palm	existing	1

new plants	plant type	size	qty
	Euphorbia antisyphilitica Candelilla	1 gal.	9
	Hesperaloe parviflora Red Yucca	1 gal.	7
	Leucophyllum frutescens Rain Cloud Sage	5 gal.	14

inerts	
	Quick Crete Planter QS-CAL186030P 3@ 60"x18"
	Quick Crete Planter QS-CO3636P 2@ 36"X36"
	Granite Express Express Brown 1/2" screened 1,700 s.f. @2"depth

- INSTALLATION IS REQUIRED BY OTHERS.
- ALL EDGES TO HAVE 1/4" RADIUS MIN.
- MANUFACTURING TOLERANCE ±1/4".
- PRODUCT: QS-CAL186030P
- QUANTITY: 3
- CONCRETE COLOR: French Gray
- CONCRETE TEXTURE: SRC-Standard
- SEALER: STANDARD GLOSS SEALER
- STD. 2"DIA. DRAIN HOLE
- INCLUDES INTERIOR WATER SEALANT
- STD. COLOR & TEXTURE OPTIONS

APROX. WT. 1,215 Lbs.
(CUSTOMER TO OFFLOAD IF OVER 8000 Lbs.)

Authorized Signature Date
By signing above or stamping this drawing "approved" or "no exception taken" authorization is given to Quick Crete to produce this drawing as shown within a 1/4" tolerance.

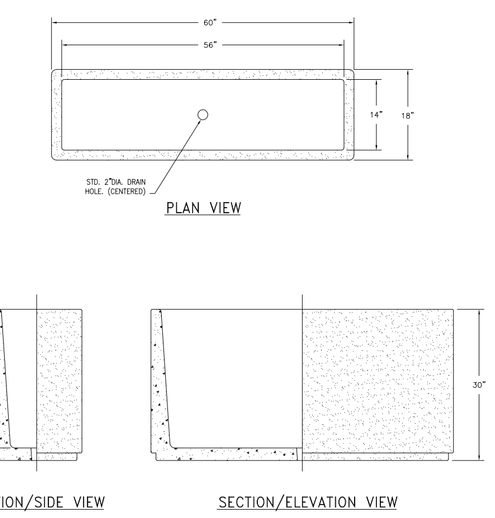

QUICK CRETE PRODUCTS CORP. 731 P.O. Box 604 Ave. Nogales, Az 85621 (520) 737-2339 Fax (520) 737-1763 www.quickcreteproducts.com	TITLE: CONSTRUCTION PLAN	DATE: 12/19/16	FILE NO. CAL186030
	PRODUCT: CALIFORNIA PLANTER (QS-CAL186030P)	SCALE: 3/4" = 1'	DRAWN BY:
	PROJECT NAME:		SHEET 1 of 2

- INSTALLATION IS REQUIRED BY OTHERS.
- ALL EDGES TO HAVE 1/4" RADIUS MIN.
- MANUFACTURING TOLERANCE ±1/4".
- PRODUCT: QS-CO3636P
- QUANTITY: 2
- CONCRETE COLOR: French Gray
- CONCRETE TEXTURE: SRC-standard
- SEALER: STANDARD GLOSS SEALER
- STD. 2"DIA. DRAIN HOLE
- INCLUDES INTERIOR WATER SEALANT
- STD. COLOR & TEXTURE OPTIONS

APROX. WT. 1,144 LBS.
(CUSTOMER TO OFFLOAD IF OVER 8000 Lbs.)

Authorized Signature Date
By signing above or stamping this drawing "approved" or "no exception taken" authorization is given to Quick Crete to produce this drawing as shown within a 1/4" tolerance.

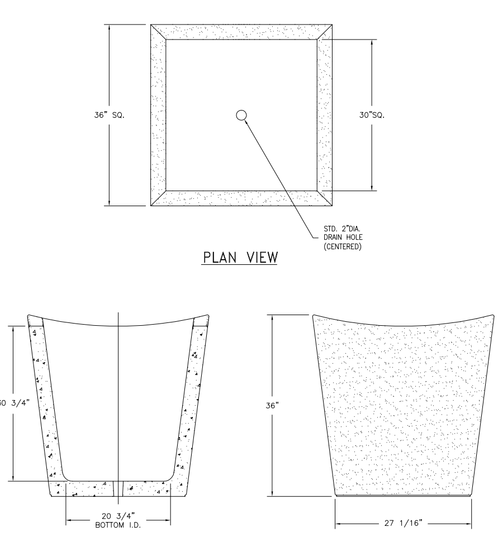

QUICK CRETE PRODUCTS CORP. 731 P.O. Box 604 Ave. Nogales, Az 85621 (520) 737-2339 Fax (520) 737-1763 www.quickcreteproducts.com	TITLE: CONSTRUCTION PLAN	DATE: 12/19/16	FILE NO.
	PRODUCT: COMPOUND STYLE PLANTER (QS-CO3636P)	SCALE: 1" = 1'	DRAWN BY: R.M.
	PROJECT NAME:		SHEET 2 of 2

modland design

4028 n 45th street
phoenix, az 85018
p| 602.400.5231
www.modlanddesign.com

expiration: 3.31.17

MODLAND DESIGN LANDSCAPE ARCHITECT CERTIFICATE NO. 37504 JILLIAN H. HAGEN Date Signed 12-19-16 ARIZONA, U.S.A.

A Design IN VISION
INTERIOR ARCHITECTURE & DESIGN

14583 W. Windsor Ave.
Goodyear, AZ 85395

Phone 623-535-5526
Fax 623-535-5546

Project Manager: K. AMEN
Drawn by: K. AMEN
Checked by: K.AMEN
Project Number: 16630

MESA URGENT CARE

1155 S Country Club Dr MESA, AZ

REVISIONS:

DATE: 11/16/16
ISSUED FOR: CITY

SHEET: LP-1