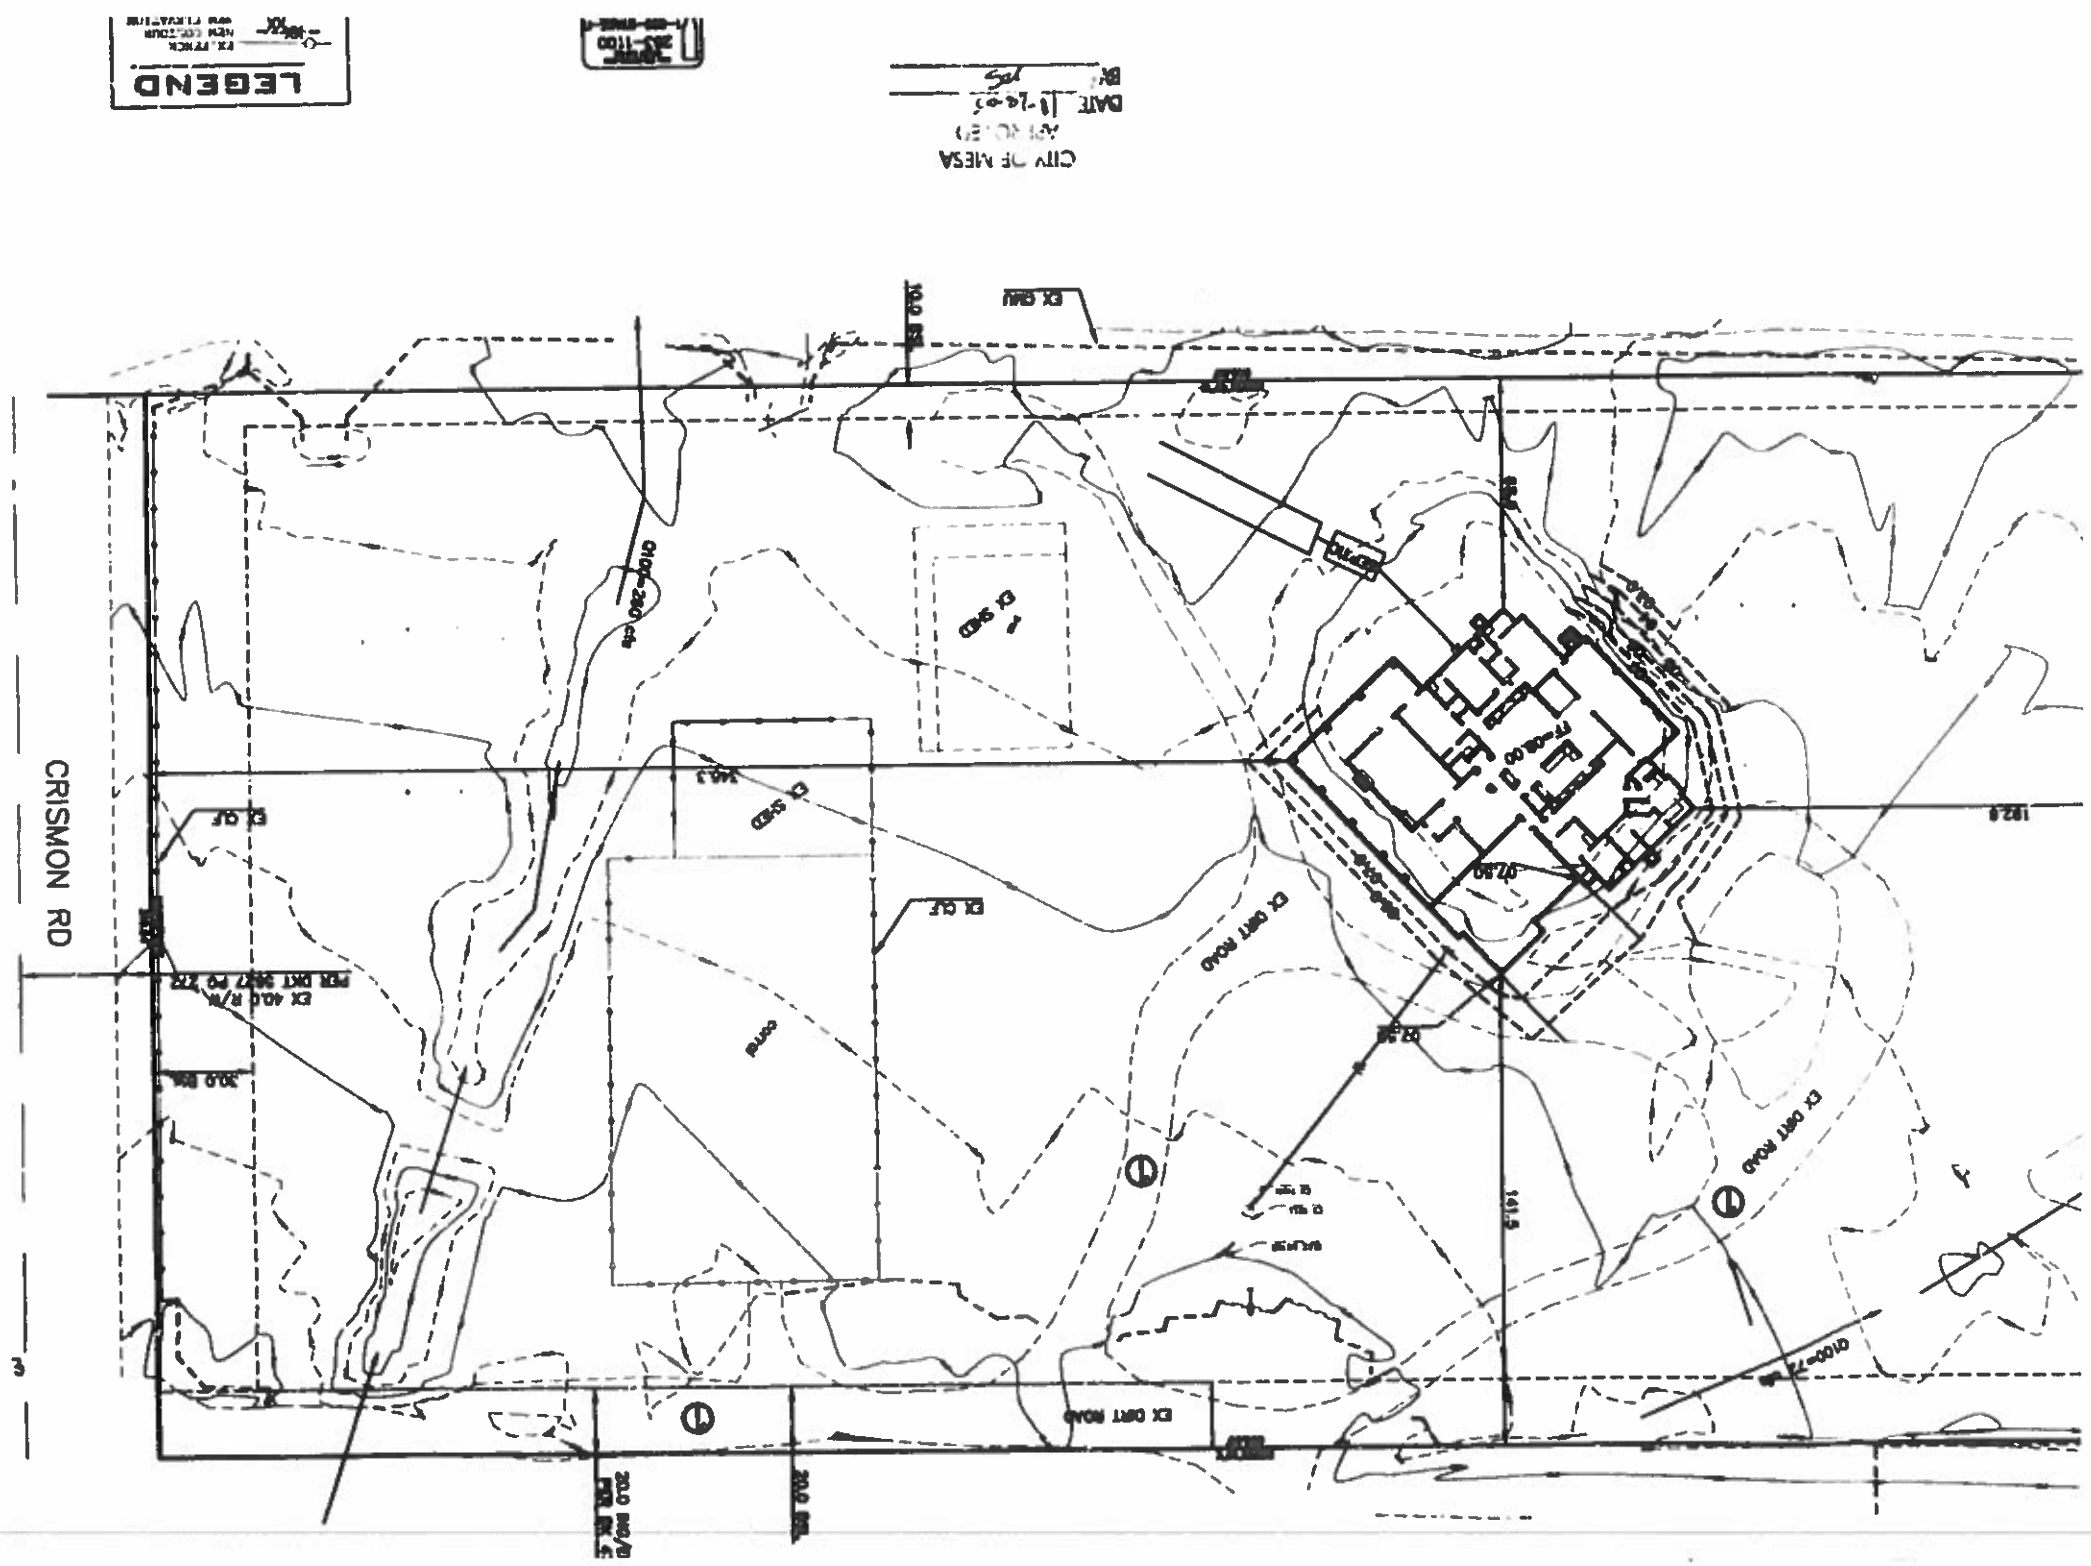
CRISMON RD
EX DIRT ROAD
EX SKID
EX GLF
EX ADJ R/W
PER DKT 3627 PG 722
30.0 BSL
20.0 BSL
EX DIRT ROAD
EX SKID
EX GLF
EX DIRT ROAD
EX DIRT ROAD
EX SKID
EX GLF
EX DIRT ROAD
EX DIRT ROAD
EX GAS
CITY OF MESA
APPROVED
DATE 10-14-05
BY
LEGEND
EX. FENCE
NEW CONTOUR
NEW ELEVATION