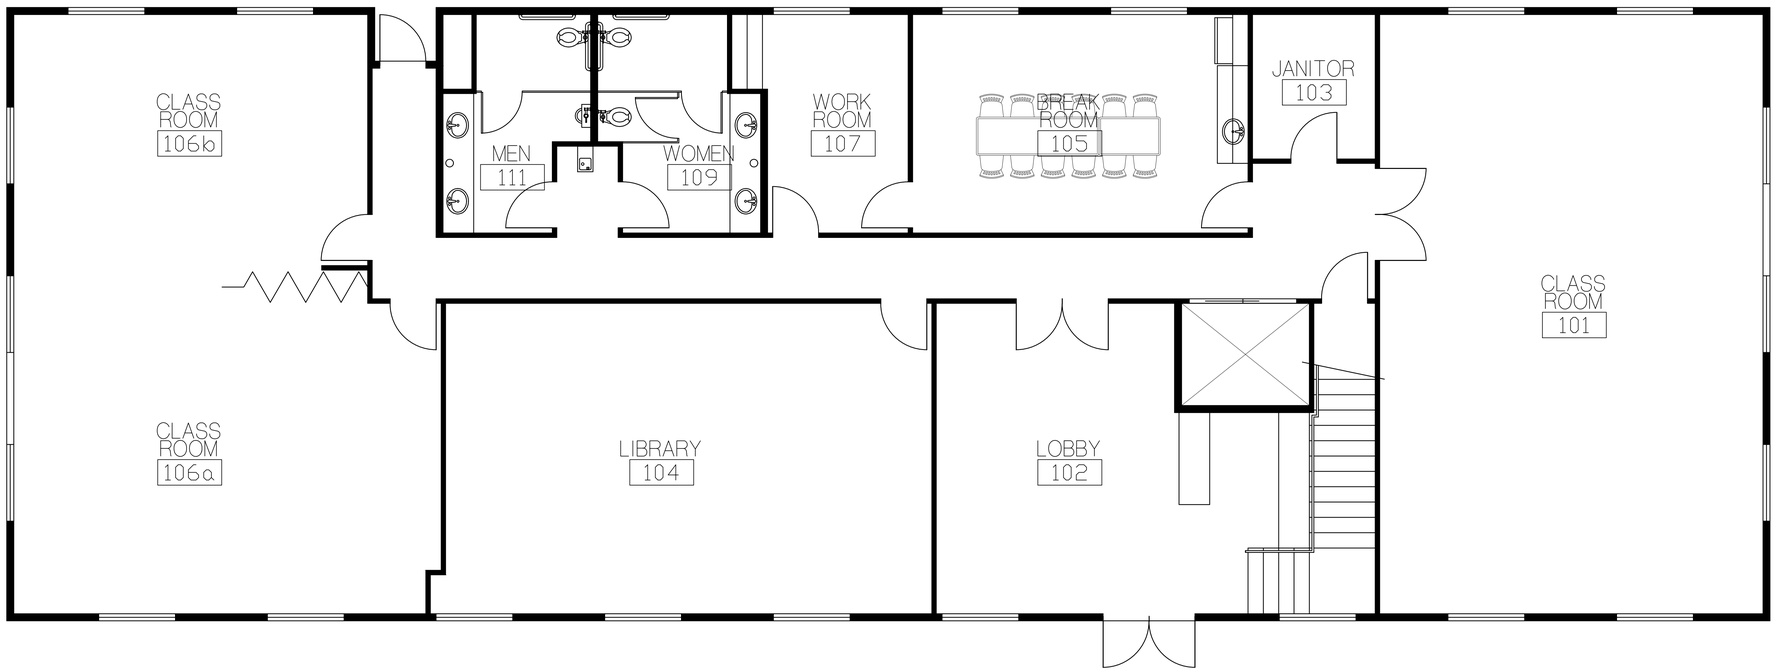

FIRST FLOOR

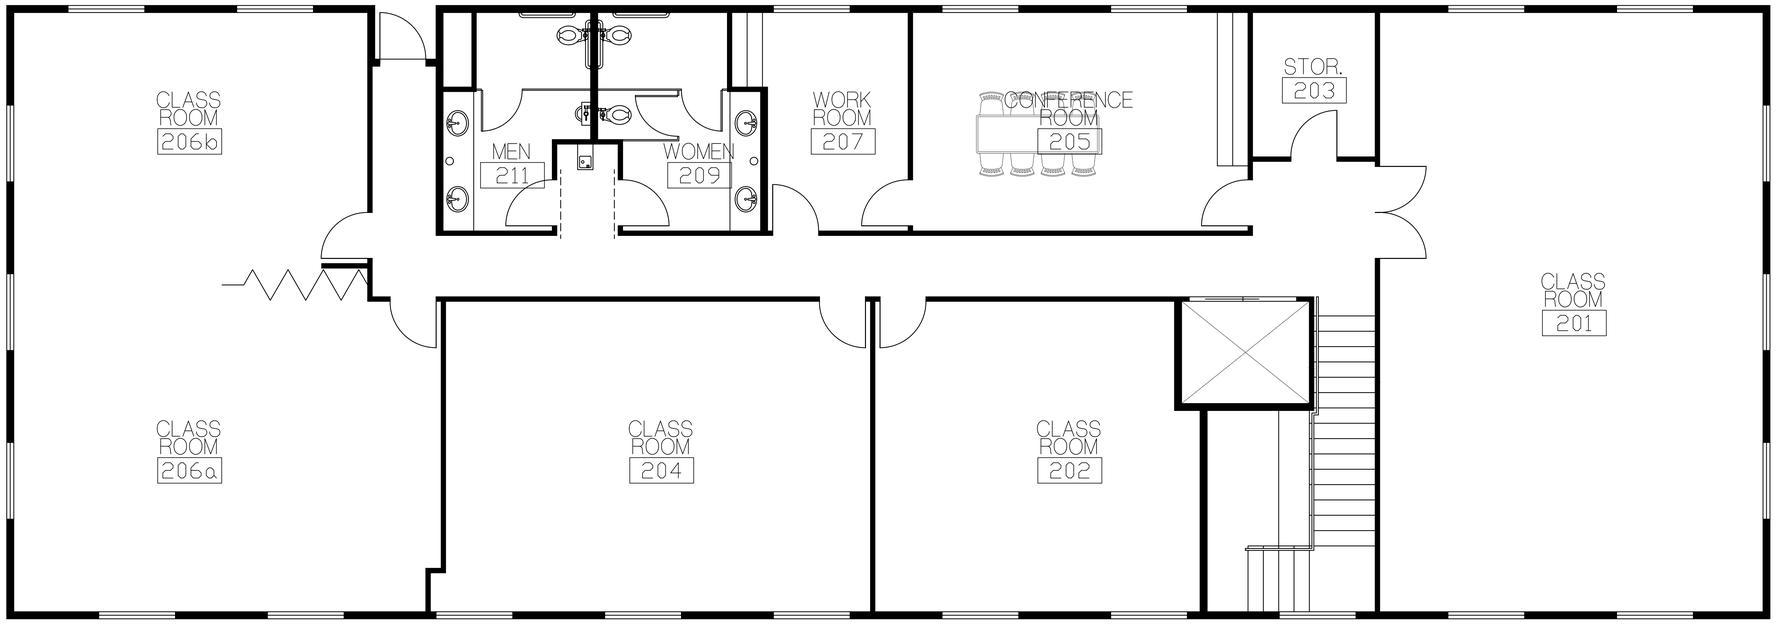

SECOND FLOOR

SCALE: 1/4"=1'-0" **FLOOR PLAN**

If this sheet is 15" x 21" all listed scales are 1/2 of the stated size

REVISIONS	BY

architecture + engineering + 3D modeling

anderson architects
Relentlessly protecting home builder profits & sales

OurHomesSell.com
480.389.1510

REGISTERED ARCHITECT
ARIZONA, INC.
25487
JON L.
ANDERSON
Date Signed 5-14-18

This plan is PRELIMINARY | NOT FOR CONSTRUCTION unless registration seal is signed & dated

FLOOR PLAN
DOOR & WINDOW SCHEDULES

ASA NOW
APN: 218-08-006 C&D
7830 E. UNIVERSITY DR., MESA, AZ 85207

Plan
Date May 2018
Drawn: J. Anderson
Job: 18045
Sheet
2

.mesa az

These drawings are the instruments of service & are the property of Anderson Architects. All designs & other information on the drawings are for use on the specified project & shall not be used otherwise without the express written permission of Anderson Architects. Copyright 2018 Anderson Architects, all rights reserved.

E:\0002 CLIENTS\COMMERCIAL Projects\ASA NOW\AC.dwg, 6/7/2018 1:24:06 PM