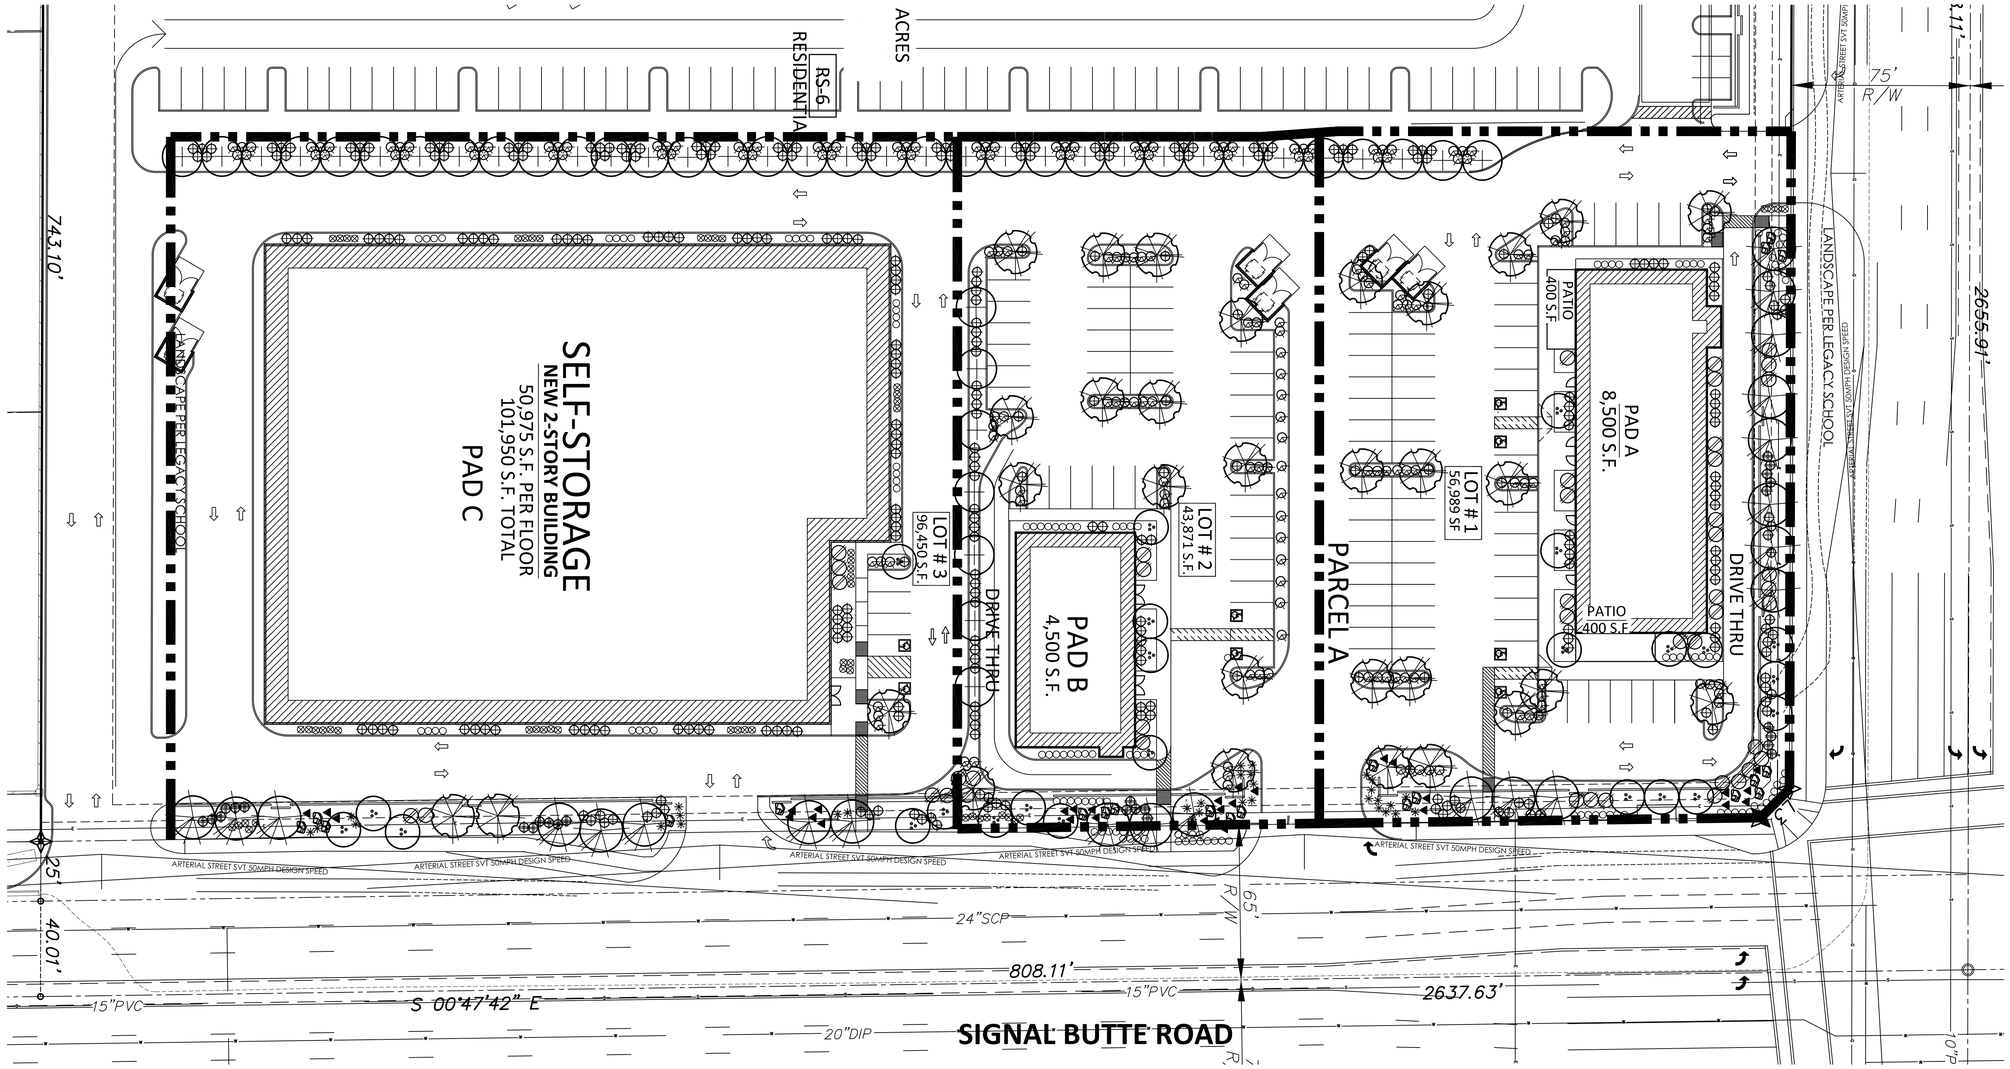

LANDSCAPE PLAN

SCALE: 1"=30'-00"

0' 15' 30' 60'

NORTH

LANDSCAPE LEGEND

- CERCIDIUM PRAECOX SONORAN PALO VERDE 24" BOX (MATCHING)
- ACACIA SALICINA WILLOW ACACIA 24" BOX
- SOPHORA SECUNDIFLORA TEXAS MOUNTAIN LAUREL 36" BOX
- CHITALPA TASHKENTENSIS CHITALPA 24" BOX
- RUELLIA PENINSULARIS BAJA RUELLIA 5 GALLON
- CAESALPINIA MEXICANA MEXICAN BIRD OF PARADISE 5 GALLON
- TECOMA 'ORANGE JUBILEE' ORANGE JUBILEE 5 GALLON
- HESPERALOE PARVIFLORA RED YUCCA 5 GALLON
- DASYLIRION WHEELERII DESERT SPOON 5 GALLON
- LANTANA MONTEVIDENSIS 'GOLD MOUND' / TRAILING PURPLE 1 GALLON (MIXED 50/50)
- ALOE 'BLUE ELF' BLUE ELF ALOE 1 GALLON
- EUPHORBIA RIGIDA GOPHER PLANT 1 GALLON
- ENCHINOCACTUS GRUSONII GOLDEN BARREL (PRE-TAGGED) 5 GALLON (ADAM 480-993-9469)
- 3'x3'x3' SURFACE SELECT GRANITE BOULDER MINIMUM 2000lbs EACH
- 1/2" SCREENED EXPRESS GOLD DECOMPOSED GRANITE 2" DEPTH IN ALL LANDSCAPE AREAS

IRKAA
ARCHITECTS, INC
2233 EAST THOMAS ROAD, PHOENIX, ARIZONA 85016
602-955-3900
RKAA.com

DATE

CONCEPTUAL LANDSCAPE PLAN

NOTICE OF ALTERNATE BILLING OR PAYMENT CYCLE: THIS CONTRACT MAY ALLOW THE OWNER TO REQUIRE THE SUBMISSION OF BILLINGS OR ESTIMATES IN BILLING CYCLES OTHER THAN THIRTY DAYS. THIS CONTRACT MAY ALLOW OWNER TO MAKE PAYMENT ON SOME ALTERNATIVE SCHEDULE AFTER CERTIFICATION AND APPROVAL OF BILLING AND ESTIMATES. A WRITTEN DESCRIPTION OF SUCH OTHER BILLING CYCLE APPLICABLE TO THE PROJECT IS AVAILABLE FROM OWNER OR DESIGNATED AGENT.

GUADALUPE AND SIGNAL BUTTE

SWC GUADALUPE ROAD AND SIGNAL BUTTE ROAD
MESA, ARIZONA 85212

PLANNING SUBMITTAL

REGISTERED LANDSCAPE ARCHITECT
27166
TIMOTHY J. McQUEEN
Date Signed 07.02.18
ARIZONA, U.S.A.
EXPIRES 06/30/2020

COPYRIGHT 2017, ALL RIGHTS RESERVED. THIS DRAWING IS AN INSTRUMENT OF SERVICE. IT IS THE PROPERTY OF RKAA ARCHITECTS, INC. AND MAY NOT BE REPRODUCED, OR REPRODUCTION HEREOF USED, WITHOUT WRITTEN PERMISSION OF THE CORPORATION.

T.J. McQUEEN & ASSOCIATES, INC.
LANDSCAPE ARCHITECTURE
URBAN DESIGN
SITE PLANNING

8433 East Cholla St., Suite 101
Scottsdale, Arizona 85260
P. (602) 265-0320 F. (602) 266-6619

EMAIL: timmcqueen@tjmla.net

TJ&M ASSOCIATES

T.J. McQUEEN & ASSOC., INC.: LANDSCAPE ARCHITECTURE (T.J.M.LA) EXPRESSLY RESERVES ITS COMMON LAW COPYRIGHT & OTHER PROPERTY RIGHTS IN THESE PLANS. THESE PLANS ARE NOT TO BE REPRODUCED, CHANGED OR COPIED IN ANY FORM OR MANNER WHATSOEVER, NOR ASSIGNED TO ANY THIRD PARTY, WITHOUT FIRST OBTAINING THE EXPRESSED WRITTEN PERMISSION & CONSENT FROM T.J.M.LA.

design by: XXX
drawn by: XXX
checked by: XXX

La.01

project #: **16161.00**