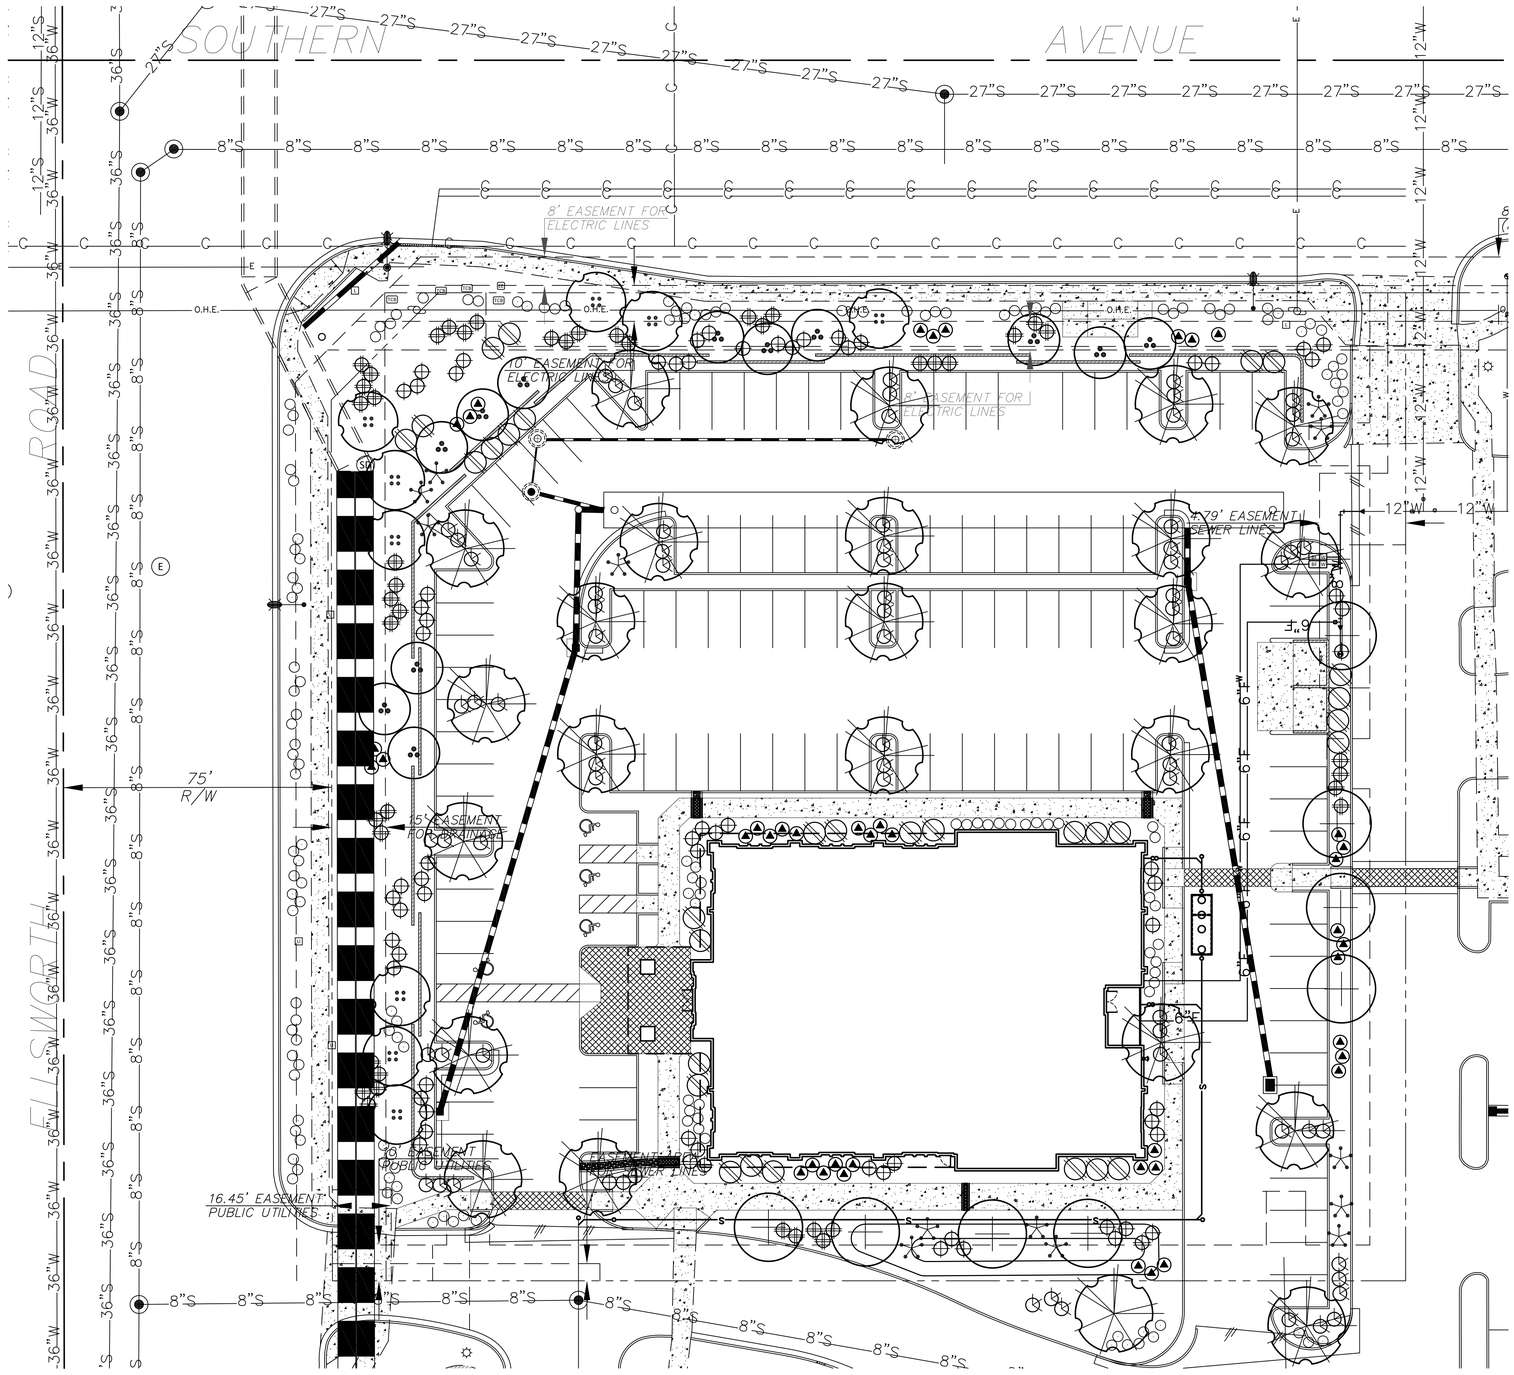

LANDSCAPE LEGEND

- CERCIDIUM 'HYBRID' DESERT MUSEUM PALO VERDE 2" CALIP., 6.5'T, 4.5'W
- ACACIA SALICINA WILLOW ACACIA 1.5" CALIP. 7'T, 4'W
- ACACIA ANEURA MULGA (SRP/APS APPROVED) 2" CALIP., 5.5'T,4'W
- SOPHORA SECUNDIFLORA TEXAS MOUNTAIN LAUREL 1.5" CALIP.(MULTI) 4'T, 3.5'W
- CAESALPINIA MEXICANA MEXICAN BIRD OF PARADISE 5 GALLON
- TECOMA 'ORANGE JUBILEE' ORANGE JUBILEE 5 GALLON
- HESPERALOE PARVIFLORA RED YUCCA 5 GALLON
- DASYLIRION WHEELERII DESERT SPOON 5 GALLON
- AGAVE GEMNIFLORA TWIN FLOWERED AGAVE 5 GALLON
- RUELLIA PENINSULARIS BAJA RUELLIA 5 GALLON
- LANTANA MONTEVIDENSIS 'GOLD MOUND' 1 GALLON
- LANTANA MONTEVIDENSIS TRAILING PURPLE 1 GALLON

1/2" SCREENED EXPRESS 'PAINTED DESERT' DECOMPOSED GRANITE
2" DEPTH IN ALL LANDSCAPE AREAS

LANDSCAPE PLAN

0' 10' 20' 40'
SCALE: 1"=20'-00"

REGISTERED LANDSCAPE ARCHITECT
27166
TIMOTHY J. McQUEEN
Date Signed 08.29.18
ARIZONA, U.S.A.
EXPIRES 06/30/2020

T.J. McQUEEN & ASSOCIATES, INC.
LANDSCAPE ARCHITECTURE
URBAN DESIGN
SITE PLANNING
10450 N. 74th Street , Suite 120
Scottsdale, Arizona 85258
P. (602) 265-0320
EMAIL: timmcqueen@tjmla.net
TJ&M ASSOCIATES

ARCHICON
Architecture & Interiors, L.C.
5055 E WASHINGTON STREET
SUITE 200
PHOENIX, ARIZONA 85034
(602) 222-4266
FAX (602) 279-4305
www.ARCHICON.COM

LIN'S GRAND BUFFET

1215 S ELLSWORTH ROAD
MESA, ARIZONA 65209

THIS DRAWING IS AN INSTRUMENT OF SERVICE AND IS THE PROPERTY OF ARCHICON ARCHITECTURE & INTERIORS, L.C. NO PART OF THIS DRAWING SHALL BE REPRODUCED IN ANY FORM OR MANNER WITHOUT THE PRIOR WRITTEN CONSENT OF ARCHICON, L.C.

JOB NO:	1850000-01
PROJECT MGR:	WGJ
DRAWN BY:	ARCHICON
CHECKED BY:	J. PLANCK

NO.	REVISION	DATE

SHEET TITLE:

ISSUE DATE: 08.29.18