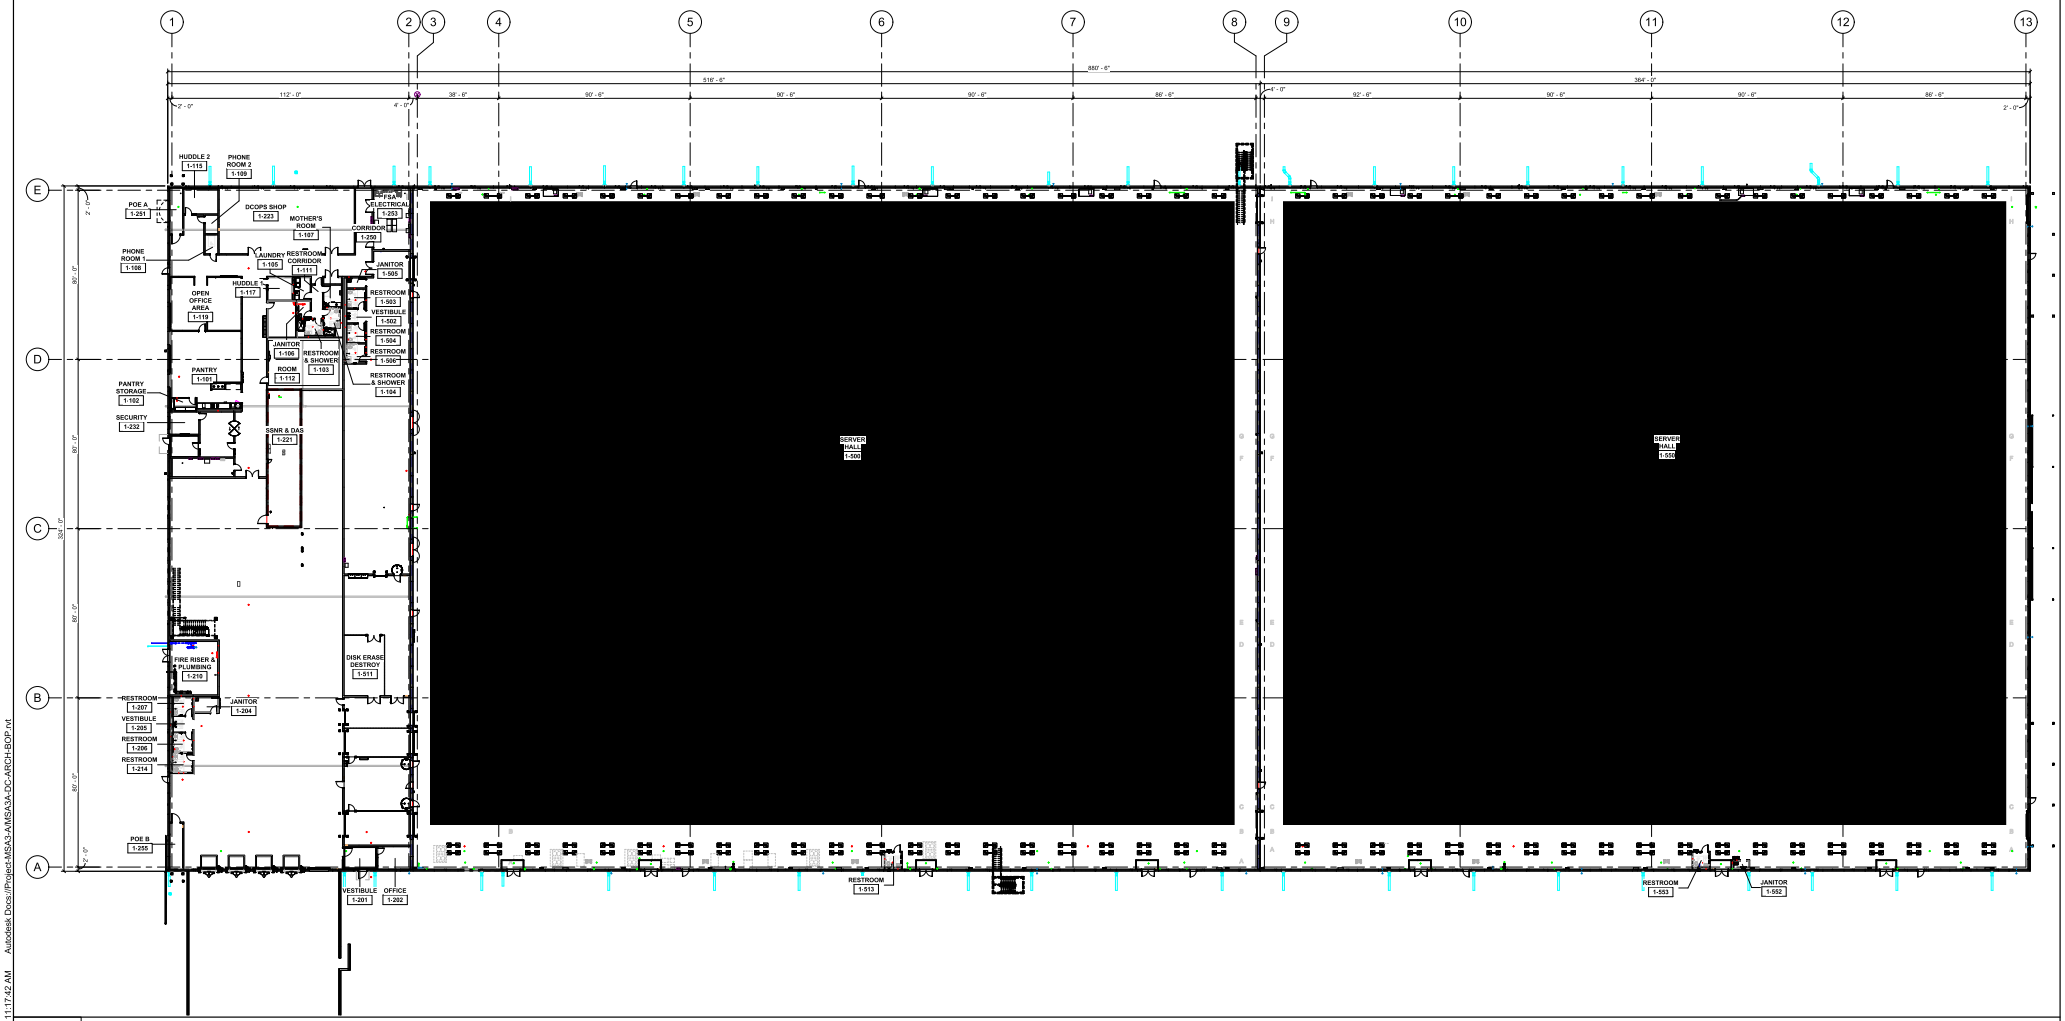

1 **GROUND FLOOR PLAN - OVERALL**

3/64" = 1'-0"

8/25/2025 11:17:42 AM Autodesk Docs://Project-MSA3-A/MSA3A-DC-ARCH-BOP.rvt

HDR, INC.
1917 SOUTH 67th STREET
OMAHA, NE 68106
(402) 399-1000

CONFIDENTIAL
PROJECT RED HAWK

N

DESIGN REVIEW BOARD SUBMITTAL

FLOOR PLAN

SCALE: 3/64" = 1'-0"

SHEET NUMBER:
A-100