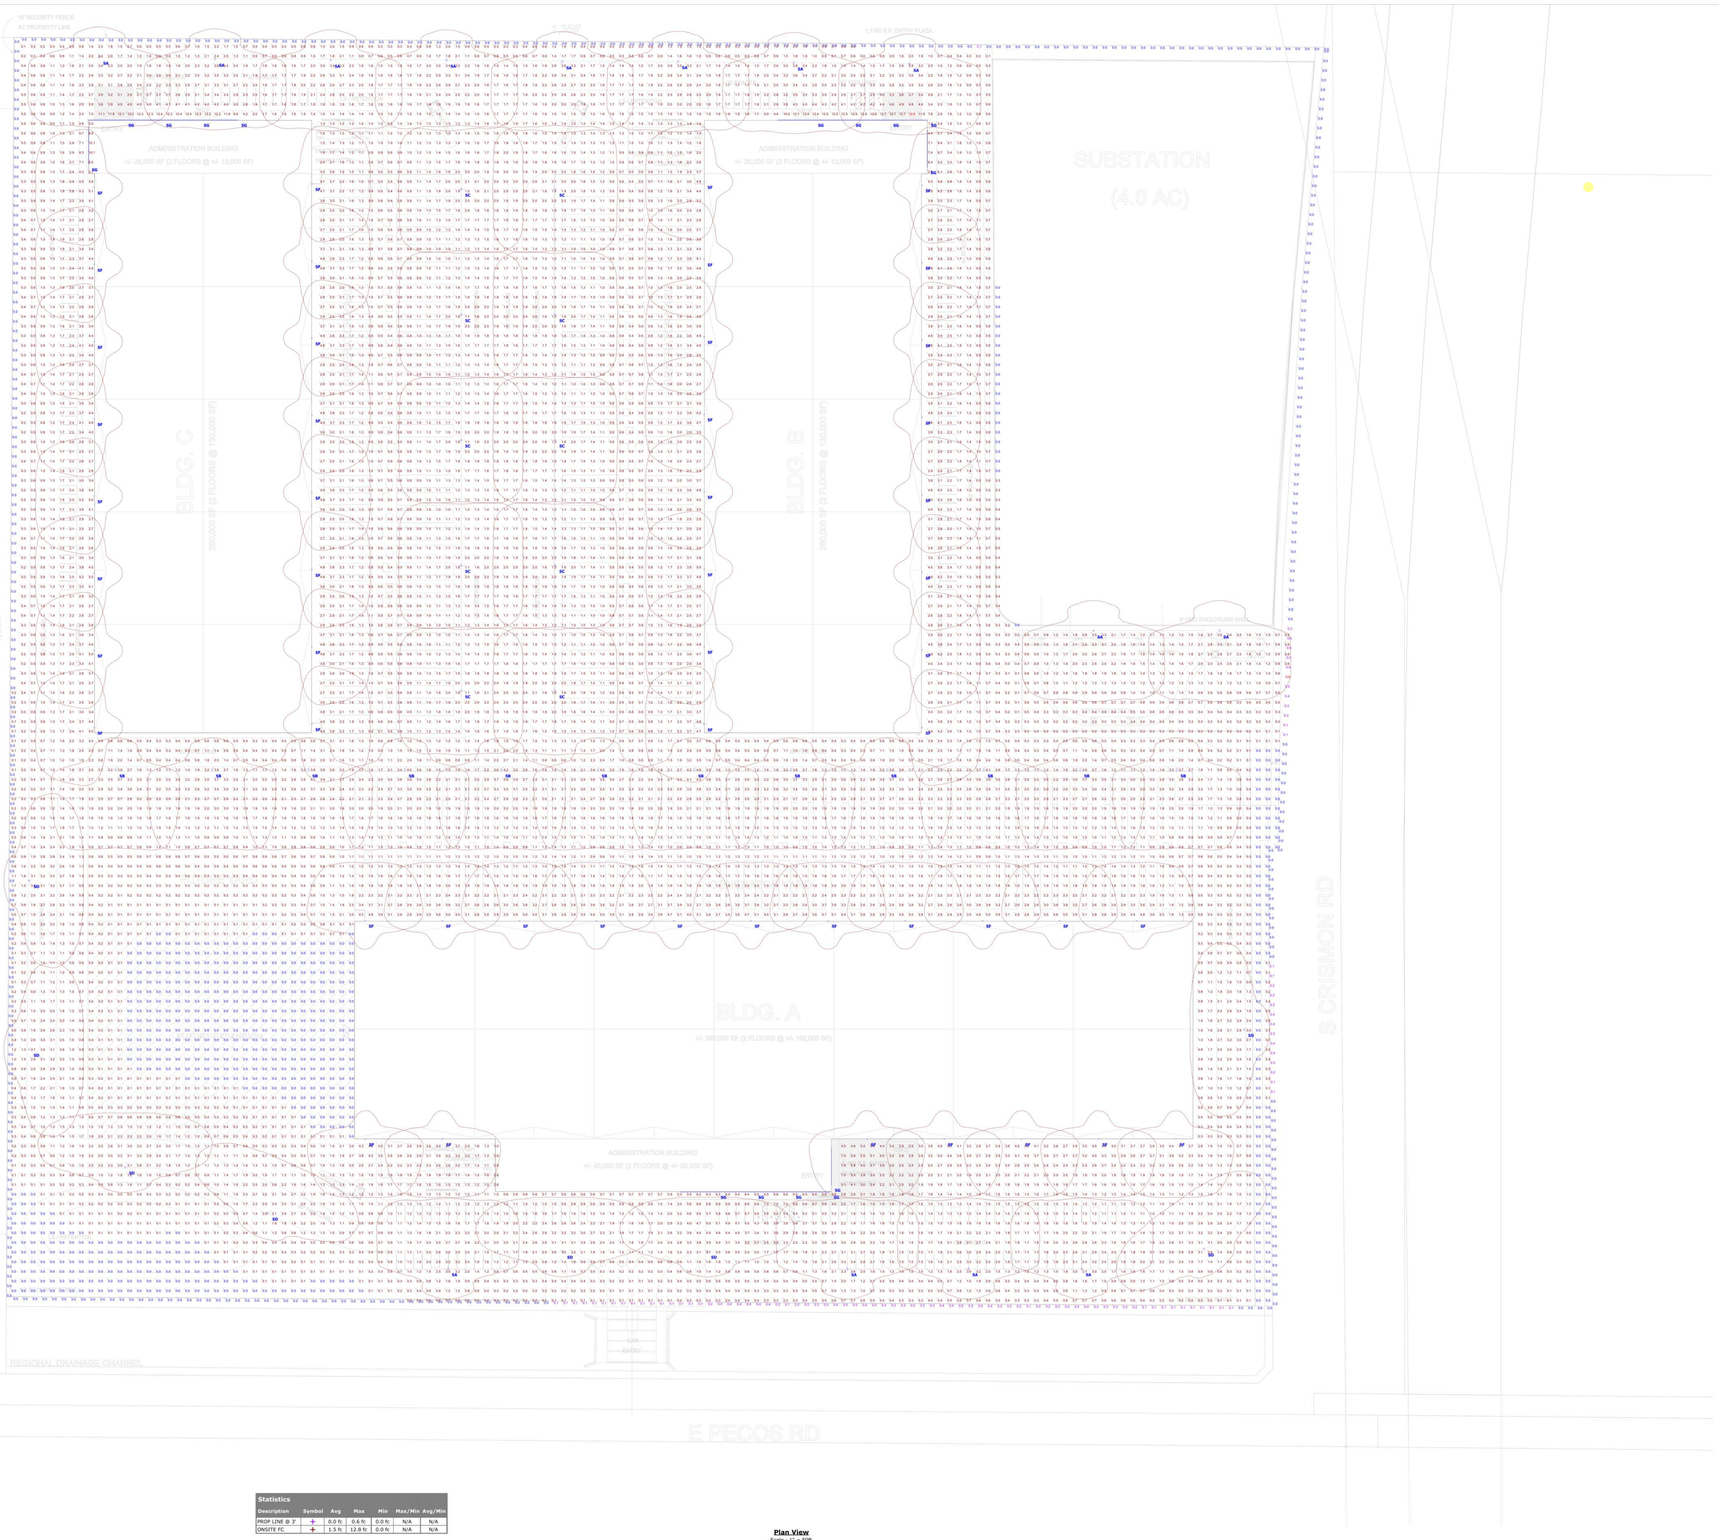

Statistics						
Description	Symbol	Avg	Max	Min	Max/Min	Avg/Min
PROP LINE @ 3'	+	0.0 fc	0.6 fc	0.0 fc	N/A	N/A
ONSITE FC	+	1.5 fc	12.8 fc	0.0 fc	N/A	N/A

Plan View
Scale - 1" = 50ft

Schedule													
Symbol	Label	QTY	Manufacturer	Catalog	Description	Lamp	Number Lamps	Lamp Output	Intensity Multiplier	LLF	Total Output	Input Power
	SA	14	LITHONIA	DSX2 LED P2 40K 80CRI T4M MVOLT SPA <FINISH> / SSS 22.5' POLE WITH 2.5' BASE	D-Series Size 2 Area Luminaire P2 Performance Package 4000K CCT 80 CRI Type 4 Medium	LED 4000K	1	23210	1	0.91	23210	179.22
	SB	12	LITHONIA	DSX2 LED P2 40K 80CRI TFTM MVOLT SPA <FINISH> / SSS 22.5' POLE WITH 2.5' BASE	D-Series Size 2 Area Luminaire P2 Performance Package 4000K CCT 80 CRI Forward Throw, MOUNTED AT 25'	LED 4000K	1	23370	1	0.91	23370	179.22
	SC	10	LITHONIA	DSX2 LED P2 40K 80CRI T5M MVOLT SPA <FINISH> / SSS 22.5' POLE WITH 2.5' BASE	D-Series Size 2 Area Luminaire P2 Performance Package 4000K CCT 80 CRI Type 5 Medium, MOUNTED AT 25'	LED 4000K	1	23880	1	0.91	23880	179.22
	SD	8	LITHONIA	DSX2 LED P2 30K 80CRI T2M MVOLT SPA <FINISH> / SSS 22.5' POLE WITH 2.5' BASE	D-Series Size 2 Area Luminaire P2 Performance Package 4000K CCT 80 CRI Type 2 Medium, MOUNTED AT 25'	LED 4000K	1	22607	1	0.91	22607	179.22
	SF	50	LITHONIA	WDGE4 LED P2 70CRI R4 30K MVOLT SRM <FINISH>	WDGE4 LED WITH P2 - PERFORMANCE PACKAGE, 3000K, 70CRI, TYPE 4 OPTIC, MOUNTED AT 25'	LED 4000K	1	15029	1	0.91	15029	109.02
	SG	15	AXIS	EX2R 300 80 35 ASO <LENGTH> <FINISH> UNV DP 1 D	Extend 2 Recessed, with ASO lens, MOUNTED AT 12'	LED 3500K	1	1194	1	0.91	11944	114

01 PHOTOMETRICS
SCALE: 12" = 1'-0"

LEGACY BUSINESS PARK
PECOS RD & CRISMON RD
MESA, ARIZONA

Gensler
2575 East Camelback Road
Suite 175
Phoenix, AZ 85016
USA
Tel +1 602.523.4900
Fax +1 602.523.4949

△	Date	Description
	06.19.2024	PLANNING & ZONING PACKAGE
	07.17.2024	PLANNING & ZONING COMMENTS

Seal / Signature

NOT FOR CONSTRUCTION

Project Name
Legacy Business Park

Project Number
57.0000.000

Description
PHOTOMETRICS

Scale
12" = 1'-0"

A1.4

© 2024 Gensler

7/17/2024 5:56:08 PM Autodesk Docs://057.8433.000 - Merit Partners Data Center/57.0000.000_Legacy_P23.rvt