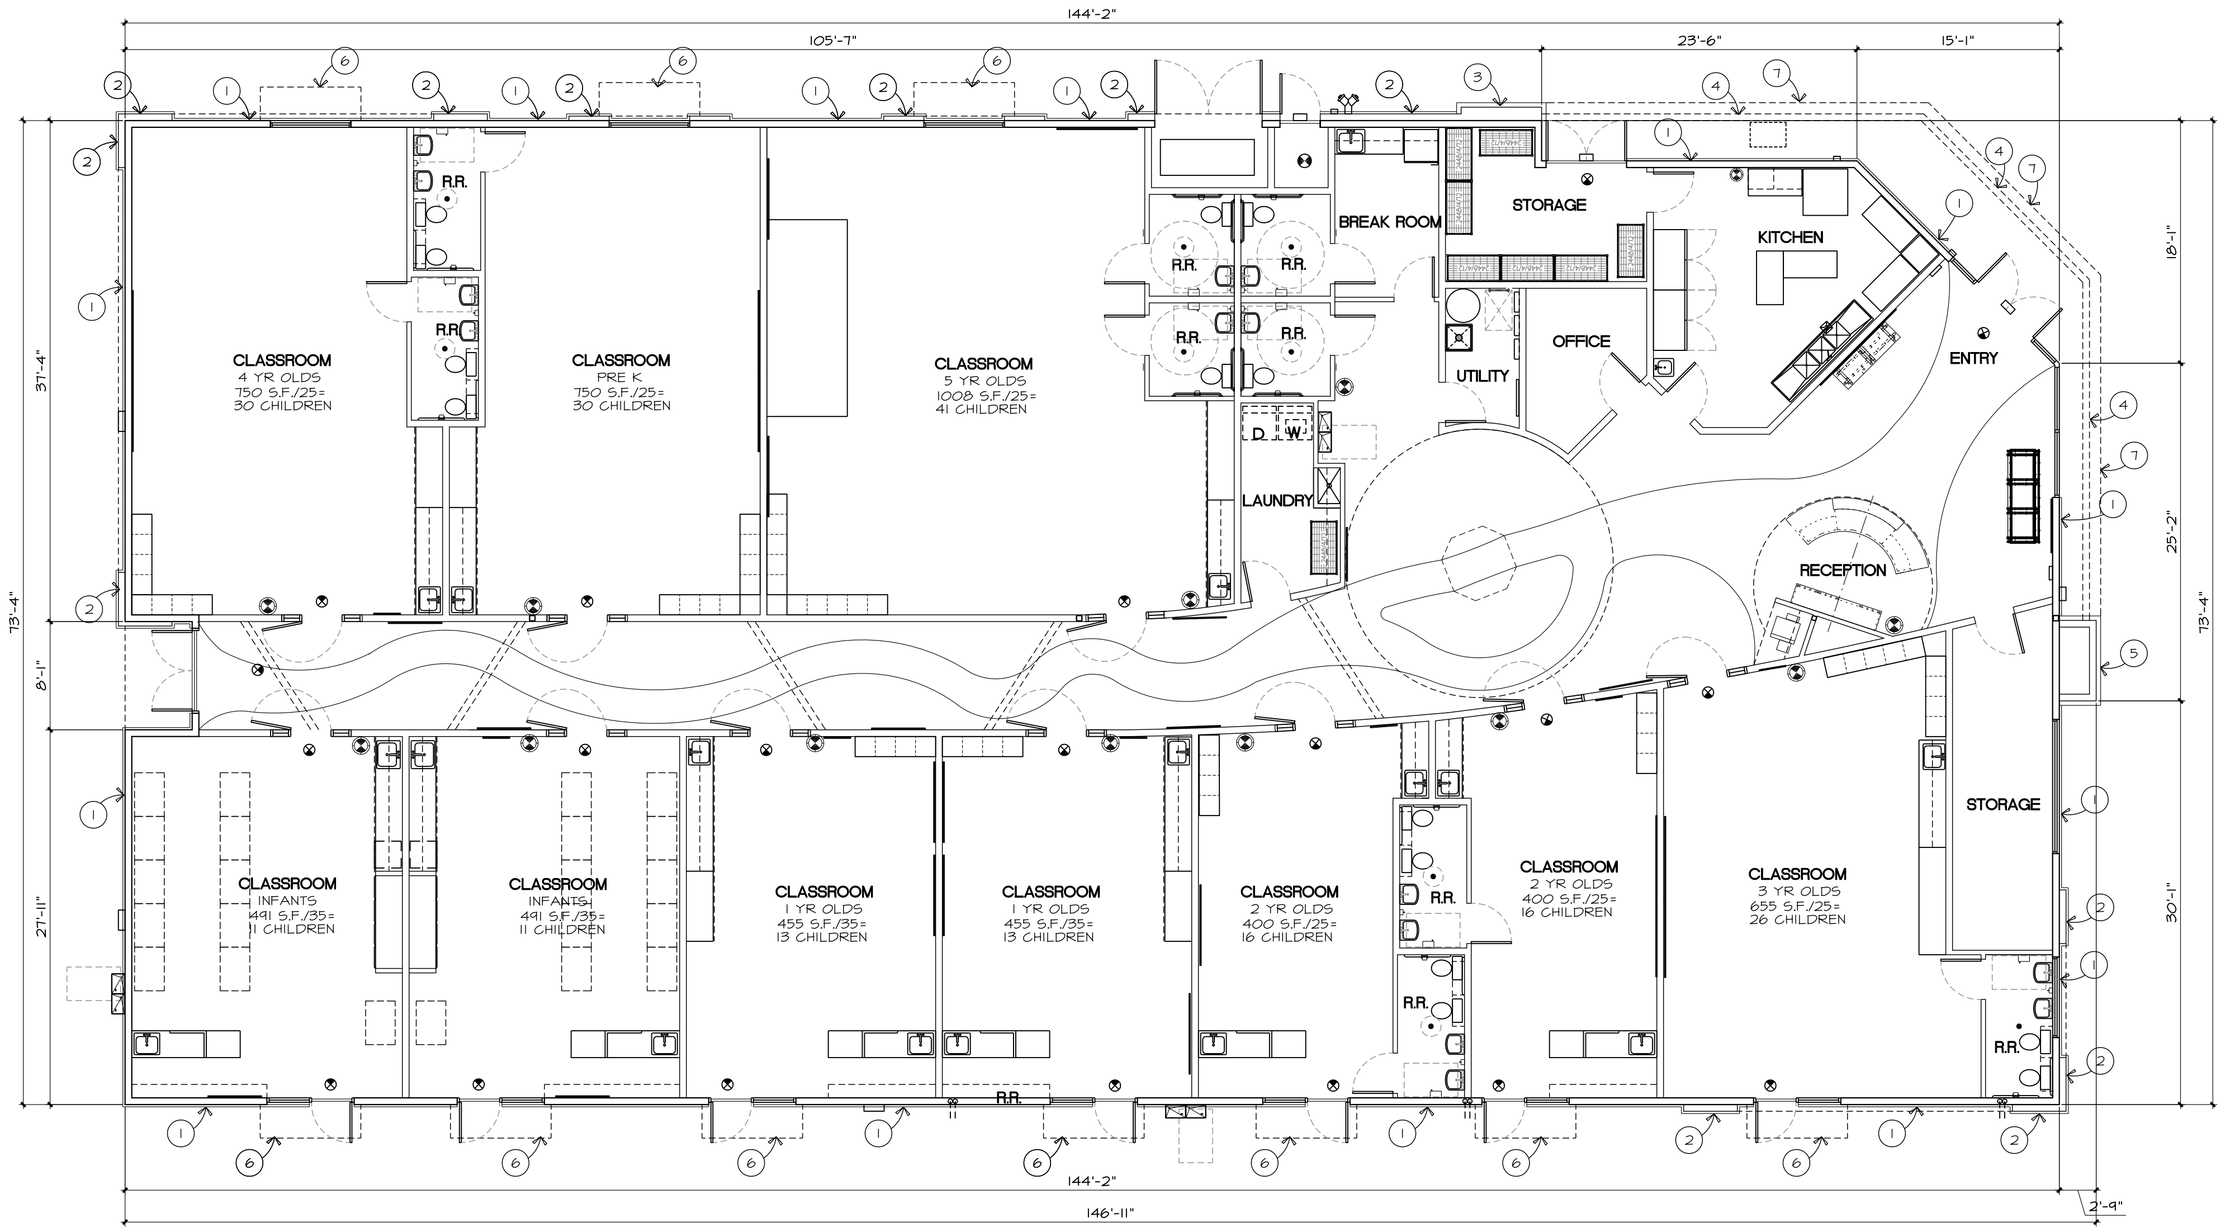

FLOOR PLAN

1/8"= 1'-0"

FLOOR PLAN KEYNOTES

1. 2" BRICK VENEER TO +36" - REFER ELEVATIONS SHEET C1
2. 2" BRICK VENEER TO +36" OVER 6" FERRED WALL
3. METAL WALL PANEL FULL HEIGHT OVER +12" FERRED WALL
4. WOOD WALL PANEL - REFER ELEVATIONS SHEET C1
5. METAL WALL PANEL FULL HEIGHT OVER +33" FURRING
6. METAL AWNING ABOVE
7. METAL WALL PANEL ABOVE

Kids Inc.

Cadence at Gateway South Lot 2
Mesa, AZ

John Reddell Architects, Inc.
Architecture Interiors Land Planning
4992 S. 158th Street Gilbert, Arizona 85298
(602) 531-2854 Email: john@reddellarchitects.com

17664
JOHN B.
REDDELL JR.
Date Signed 7-2-20
ARIZONA, U.S.A.

Date:
Revisions:

B