



1 BUILDING 1 & 2
NTS



1 BUILDING 2 & 3
12" = 1'-0"



2 FINAL BUILDING PERSPECTIVE



3 FINAL BUILDING PERSPECTIVE

BUILDING ELEVATION MATERIAL PERCENTAGES

NORTH (SIDE):

RUNNING BOND CMU: CMU-1, P-4		
RUNNING BOND CMU TOTAL:	516 SF	17.4%
STACK BOND CMU: CMU-1/ CMU-2, P-2		
STACK BOND CMU TOTAL:	1401 SF	47.3%
SPLIT FACE CMU: CMU-3/ CMU-4, P-5		
CMU-3/ CMU-4, P-5	79 SF	
CMU-3/ CMU-4, P-6	79 SF	
SPLIT FACE CMU TOTAL:	158 SF	5.9%
MISCELLANEOUS:		
METAL	200 SF	6.2%
PAINT	95 SF	2.9%
STUCCO	590 SF	18.2%
TOTAL:	2,960 SF	

SOUTH (SIDE):


RUNNING BOND CMU: CMU-1, P-4		
RUNNING BOND CMU TOTAL:	1031 SF	17.4%
STACK BOND CMU: CMU-1/ CMU-2, P-2		
STACK BOND CMU TOTAL:	361 SF	47.3%
SPLIT FACE CMU: CMU-3/ CMU-4, P-5		
CMU-3/ CMU-4, P-5	11 SF	
CMU-3/ CMU-4, P-6	23 SF	
SPLIT FACE CMU TOTAL:	34 SF	5.9%
MISCELLANEOUS:		
METAL	200 SF	6.2%
PAINT	68 SF	2.91%
STUCCO	1571 SF	18.2%
TOTAL:	2,960 SF	

EAST (REAR):


RUNNING BOND CMU: CMU-1, P-4		
RUNNING BOND CMU TOTAL:	850 SF	33.2%
STACK BOND CMU: CMU-1, P-2		
STACK BOND CMU TOTAL:	670 SF	49.0%
SPLIT FACE CMU: CMU-3, P-5		
CMU-3, P-5	110 SF	
CMU-3, P-6	110 SF	
SPLIT FACE CMU TOTAL:	220 SF	7.1%
MISCELLANEOUS:		
METAL	0 SF	0%
PAINT	388 SF	10.7%
STUCCO	1484 SF	0%
TOTAL:	3,612 SF	

WEST (FRONT):

RUNNING BOND CMU: CMU-1, P-4		
RUNNING BOND CMU TOTAL:	890 SF	30.5%
STACK BOND CMU: CMU-1/ CMU-2, P-2		
STACK BOND CMU TOTAL:	400 SF	13.7%
SPLIT FACE CMU: CMU-3/ CMU-4, P-5		
CMU-3/ CMU-4, P-5	168 SF	
CMU-3/ CMU-4, P-6	158 SF	
SPLIT FACE CMU TOTAL:	326 SF	11.2%
MISCELLANEOUS:		
METAL	364 SF	10.0%
PAINT	67 SF	2.0%
STUCCO	865 SF	24.5%
TOTAL:	2,912 SF	

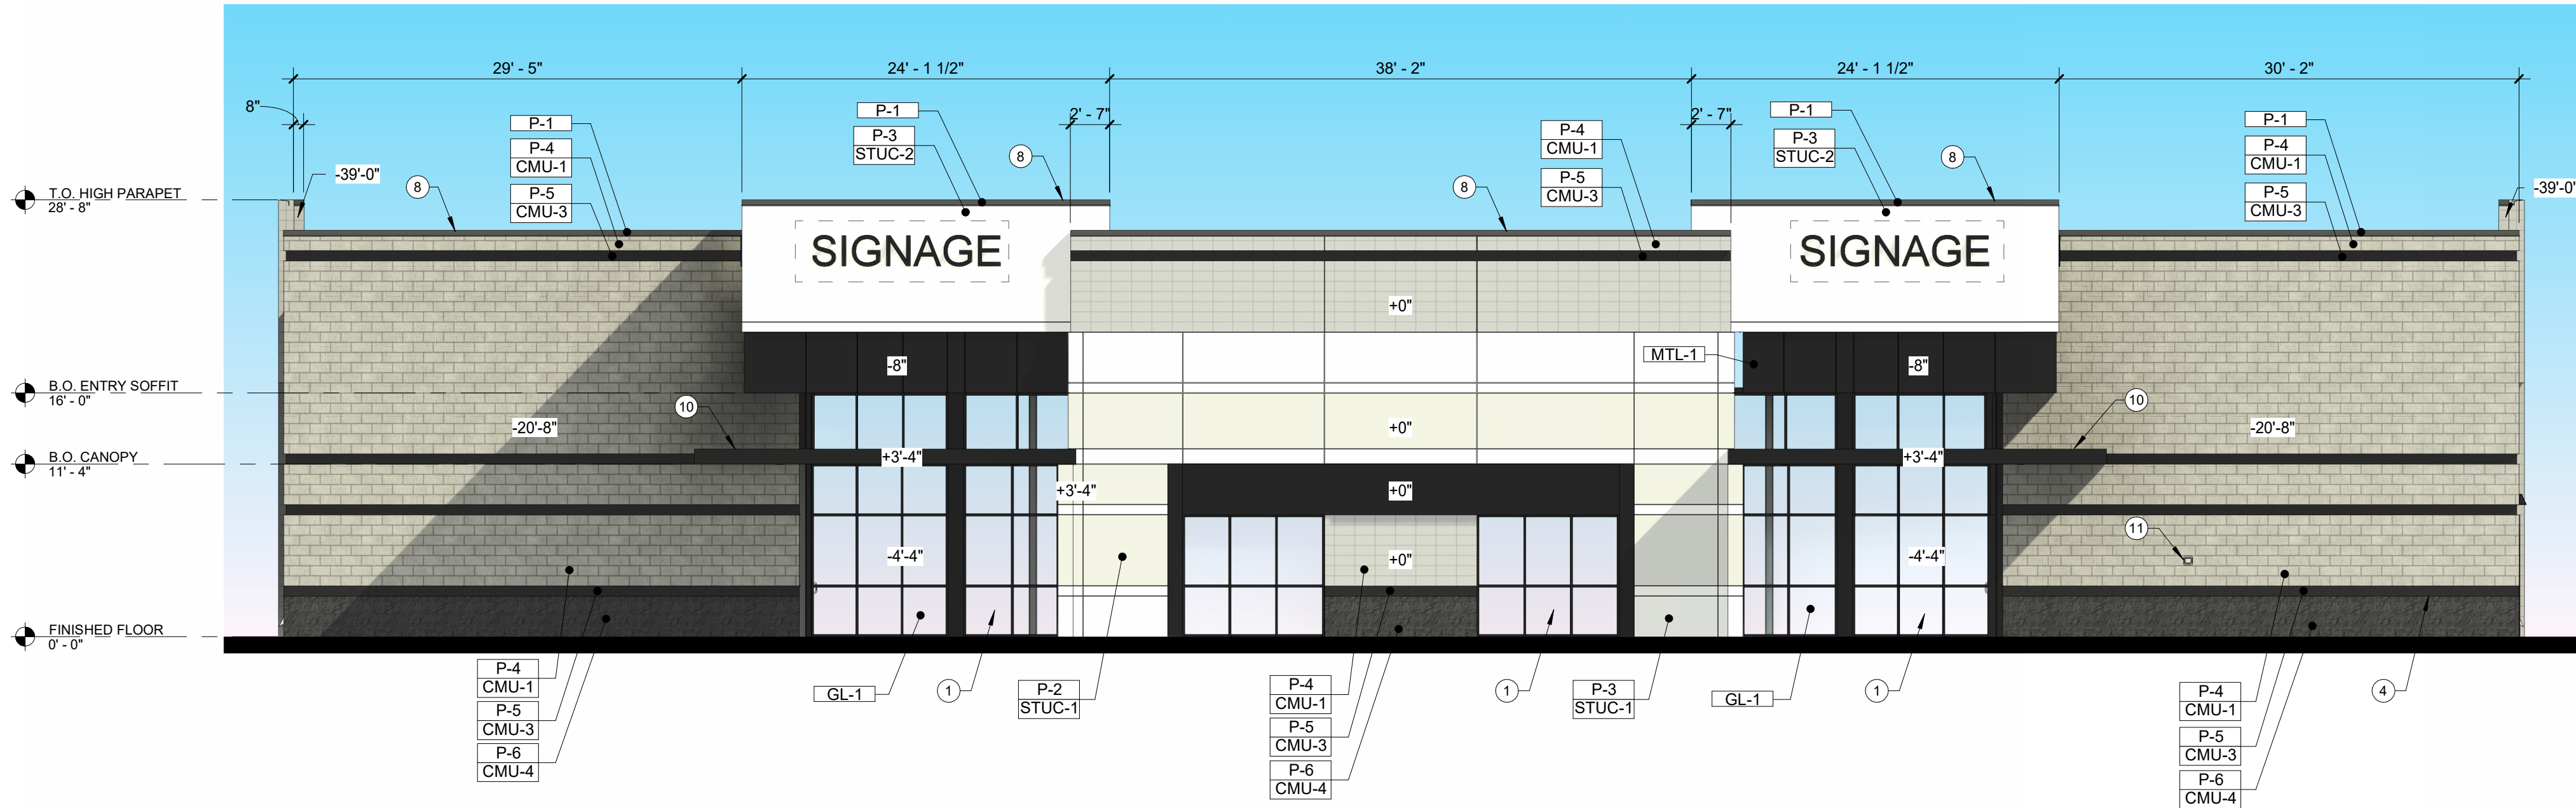


1 WEST ELEVATION
1/8" = 1'-0"

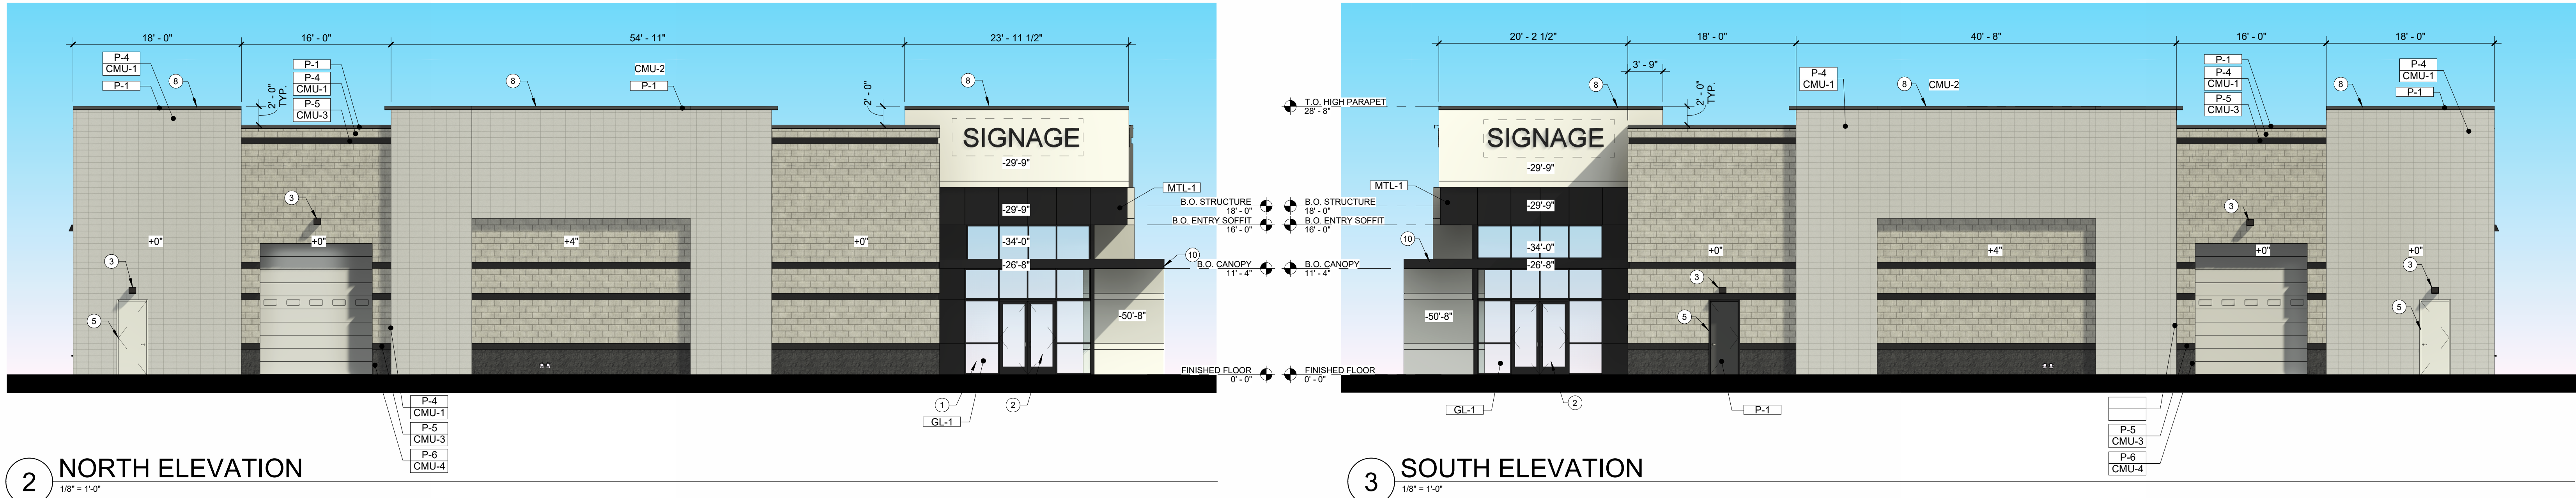

2 NORTH ELEVATION
1/8" = 1'-0"

3 SOUTH ELEVATION
1/8" = 1'-0"

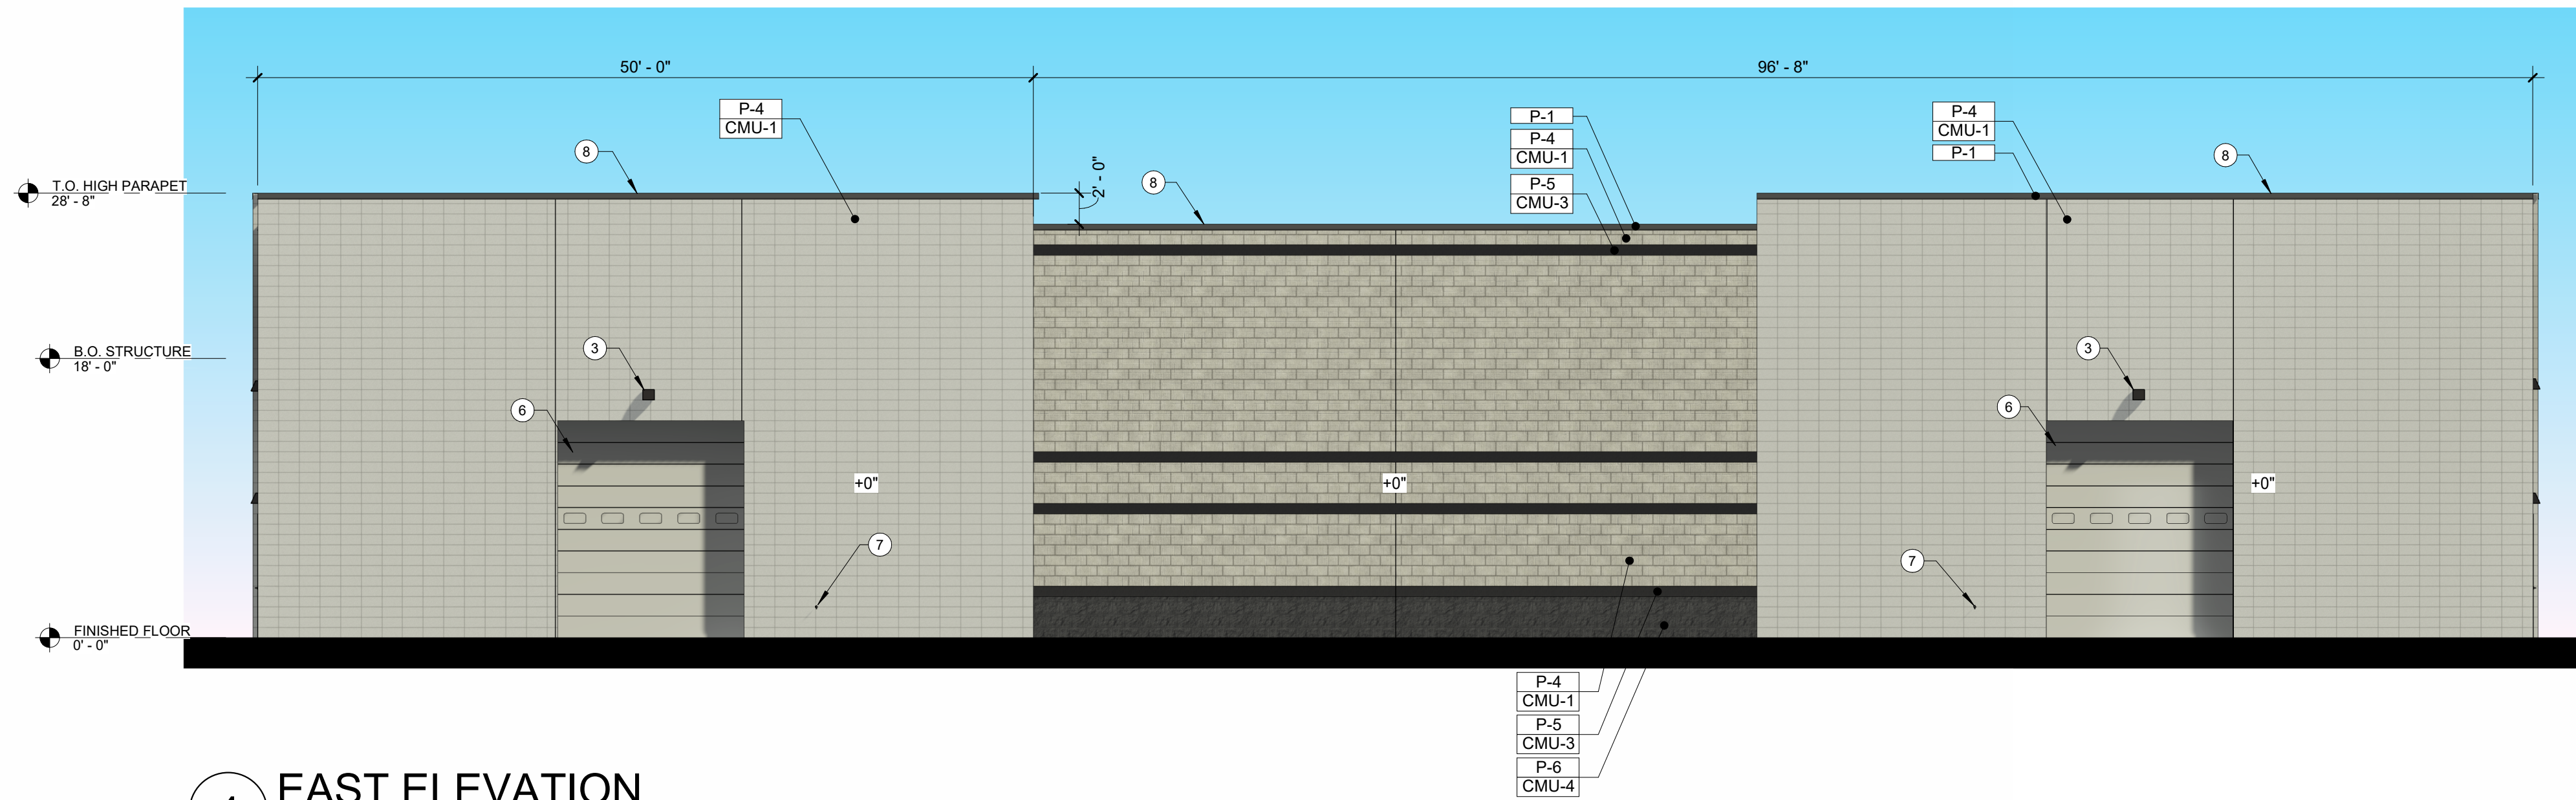

4 EAST ELEVATION
1/8" = 1'-0"

GENERAL ELEVATION NOTES

- ALL ROOF MOUNTED MECHANICAL EQUIPMENT SHALL BE FULLY SCREENED FROM VIEW.
- ALL WINDOW GLAZING WITHIN 18" OF FLOORS OR ADJACENT DOORS ARE TO BE TEMPERED
- ALL EXTERIOR ELECTRICAL OR MECHANICAL PANELS OR BOXES SHALL BE COLOR PAINTED TO MATCH ADJACENT BUILDING SURFACES

DR EXTERIOR ELEVATION KEYNOTES

- ALUMINUM FRAME WINDOW SYSTEM WITH 1" INSULATED OFFSET GLAZING
- DOUBLE 3'-0"x8'-0" STOREFRONT DOORS
- LED WALL PACK
- FIRE RISER / FIRE DEPARTMENT CONNECTION
- 3'-0"x8'-0" HOLLOW METAL DOOR. PAINT TO MATCH ADJACENT FINISH COLOR
- 12'-0" x14'-0" OVERHEAD SECTIONAL DOOR. PAINT TO MATCH ADJACENT FINISH COLOR
- HOSE BIB
- PAINTED METAL COPING
- DASHED LINE INDICATES LINE OF ROOF BEYOND
- ENTRY CANOPY
- KNOX BOX AT 5'-0" A.F.F.

EXTERIOR FINISHES & MATERIALS SCHEDULE

PAINT	
P-1	BEHR "BLACK"
P-2	BEHR #134-2 "CHIC GRAY"
P-3	BEHR #100-4 "POLAR BEAR"
P-4	BEHR #134-3 "GREIGE"
P-5	BEHR #133-7 "INTELLECTUAL"
P-6	BEHR #114-6 "ANCESTRAL"
MASONRY	
CMU-1	8"x8"x16" SMOOTH FACE CMU STANDARD GRAY
CMU-2	12"x8"x16" SMOOTH FACE CMU STANDARD GRAY
CMU-3	8"x8"x16" SPLIT FACE CMU STANDARD GRAY
CMU-4	12"x8"x16" SPLIT FACE CMU STANDARD GRAY
GLASS	
GL-1	1" INSULATED GLAZING UNIT VITRO SOLARBAN 90 (2) CLEAR + CLEAR MULLION FINISH: ARCADIA SYSTEMS- DARK BRONZE FINISH AB7
STUCCO	
STUC-1	7/8" STUCCO OVER CMU
STUC-2	7/8" STUCCO OVER METAL STUD FRAMING
METAL	
MTL-1	ALUMINUM COMPOSITE PANEL. DARK BRONZE

BUILDING ELEVATION MATERIAL PERCENTAGES

NORTH (SIDE):

RUNNING BOND CMU:			
CMU-1, P-4			
RUNNING BOND CMU TOTAL:	516 SF	17.4%	
STACK BOND CMU:			
CMU-1/ CMU-2, P-2			
STACK BOND CMU TOTAL:	1401 SF	47.3%	
SPLIT FACE CMU:			
CMU-3/ CMU-4, P-5	79 SF		
CMU-3/ CMU-4, P-6	79 SF		
SPLIT FACE CMU TOTAL:	158 SF	5.9%	
MISCELLANEOUS:			
METAL	200 SF	6.2%	
PAINT	95 SF	2.9%	
STUCCO	590 SF	18.2%	
TOTAL:	2,960 SF		

SOUTH (SIDE):


RUNNING BOND CMU:			
CMU-1, P-4			
RUNNING BOND CMU TOTAL:	1031 SF	17.4%	
STACK BOND CMU:			
CMU-1/ CMU-2, P-2			
STACK BOND CMU TOTAL:	361 SF	47.3%	
SPLIT FACE CMU:			
CMU-3/ CMU-4, P-5	11 SF		
CMU-3/ CMU-4, P-6	23 SF		
SPLIT FACE CMU TOTAL:	34 SF	5.9%	
MISCELLANEOUS:			
METAL	200 SF	6.2%	
PAINT	68 SF	2.91%	
STUCCO	1571 SF	18.2%	
TOTAL:	2,960 SF		

EAST (REAR):


RUNNING BOND CMU:			
CMU-1, P-4			
RUNNING BOND CMU TOTAL:	850 SF	33.2%	
STACK BOND CMU:			
CMU-1, P-2			
STACK BOND CMU TOTAL:	670 SF	49.0%	
SPLIT FACE CMU:			
CMU-3, P-5	110 SF		
CMU-3, P-6	110 SF		
SPLIT FACE CMU TOTAL:	220 SF	7.1%	
MISCELLANEOUS:			
METAL	0 SF	0%	
PAINT	368 SF	10.7%	
STUCCO	1484 SF	0%	
TOTAL:	3,612 SF		

WEST (FRONT):


RUNNING BOND CMU:			
CMU-1, P-4			
RUNNING BOND CMU TOTAL:	890 SF	30.5%	
STACK BOND CMU:			
CMU-1/ CMU-2, P-2			
STACK BOND CMU TOTAL:	400 SF	13.7%	
SPLIT FACE CMU:			
CMU-3/ CMU-4, P-5	168 SF		
CMU-3/ CMU-4, P-6	158 SF		
SPLIT FACE CMU TOTAL:	326 SF	11.2%	
MISCELLANEOUS:			
METAL	364 SF	10.0%	
PAINT	67 SF	2.0%	
STUCCO	865 SF	24.5%	
TOTAL:	2,912 SF		

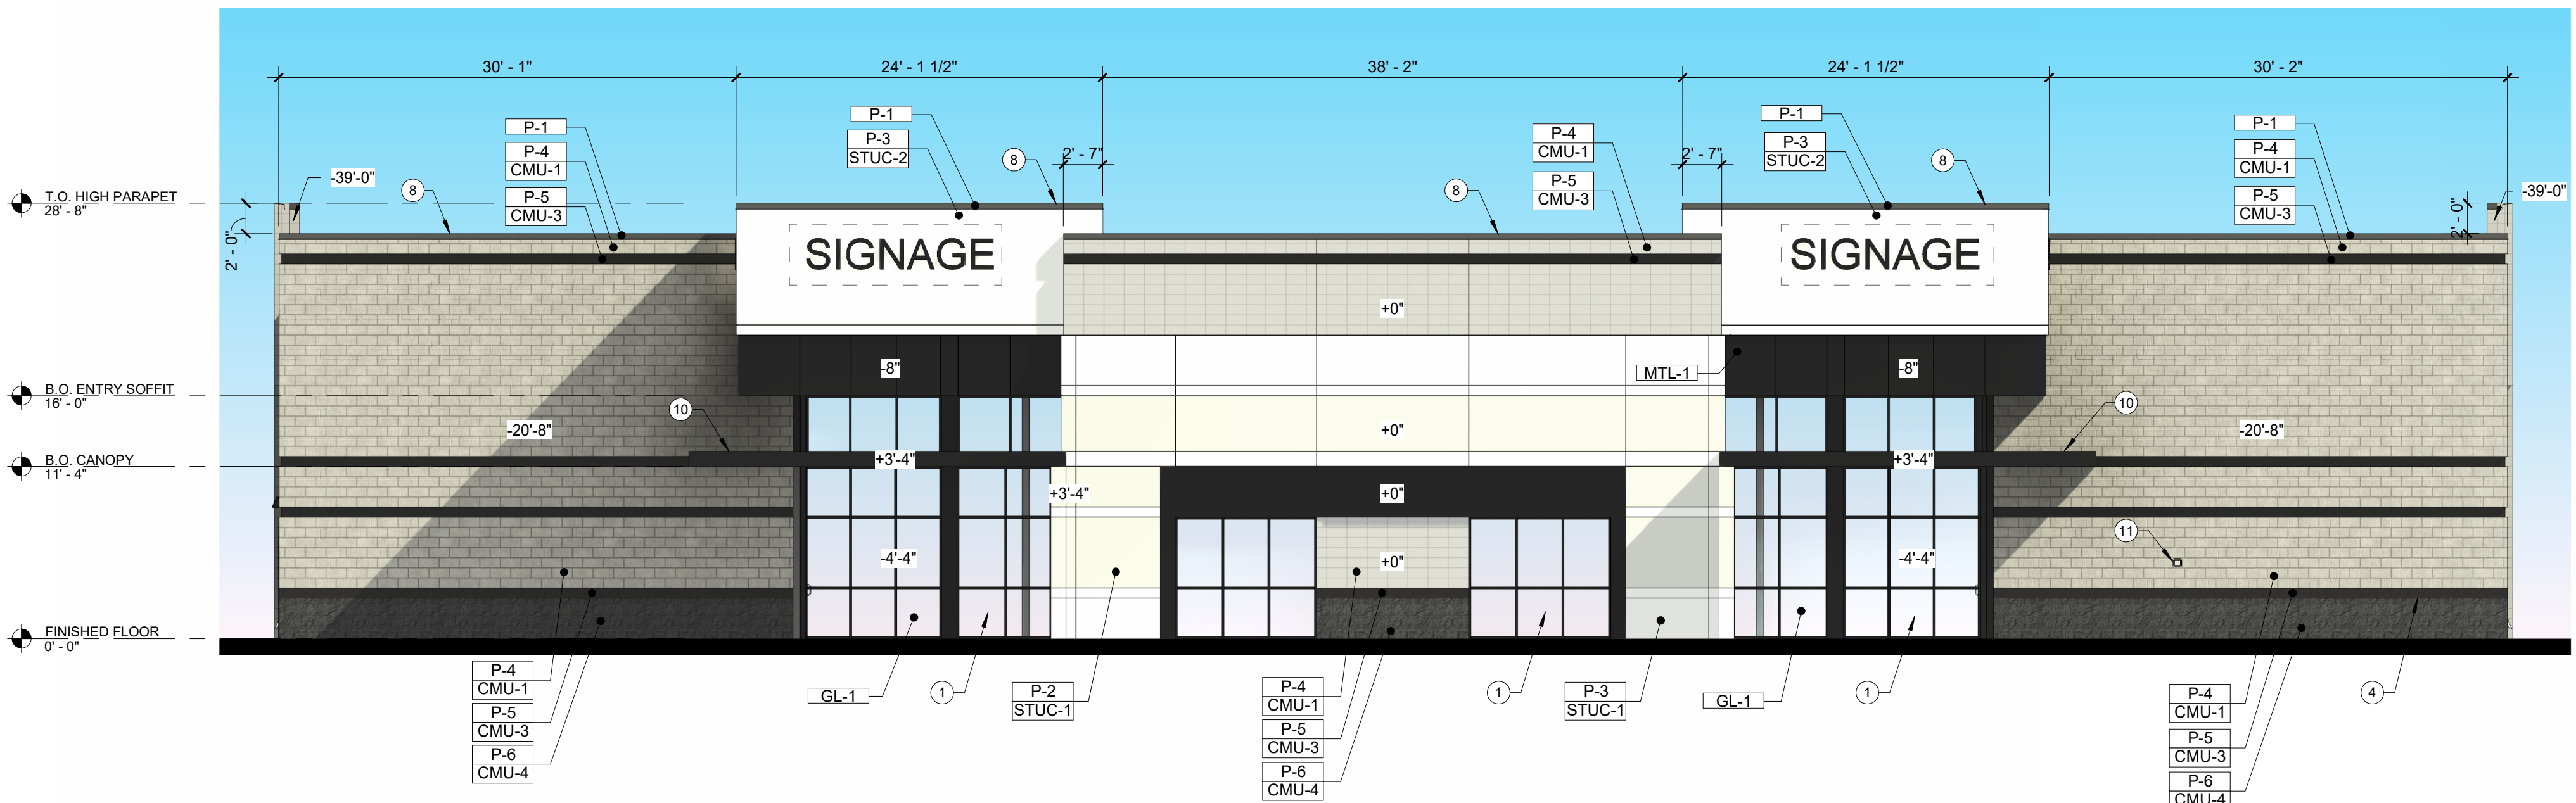


1 WEST ELEVATION
1/8" = 1'-0"

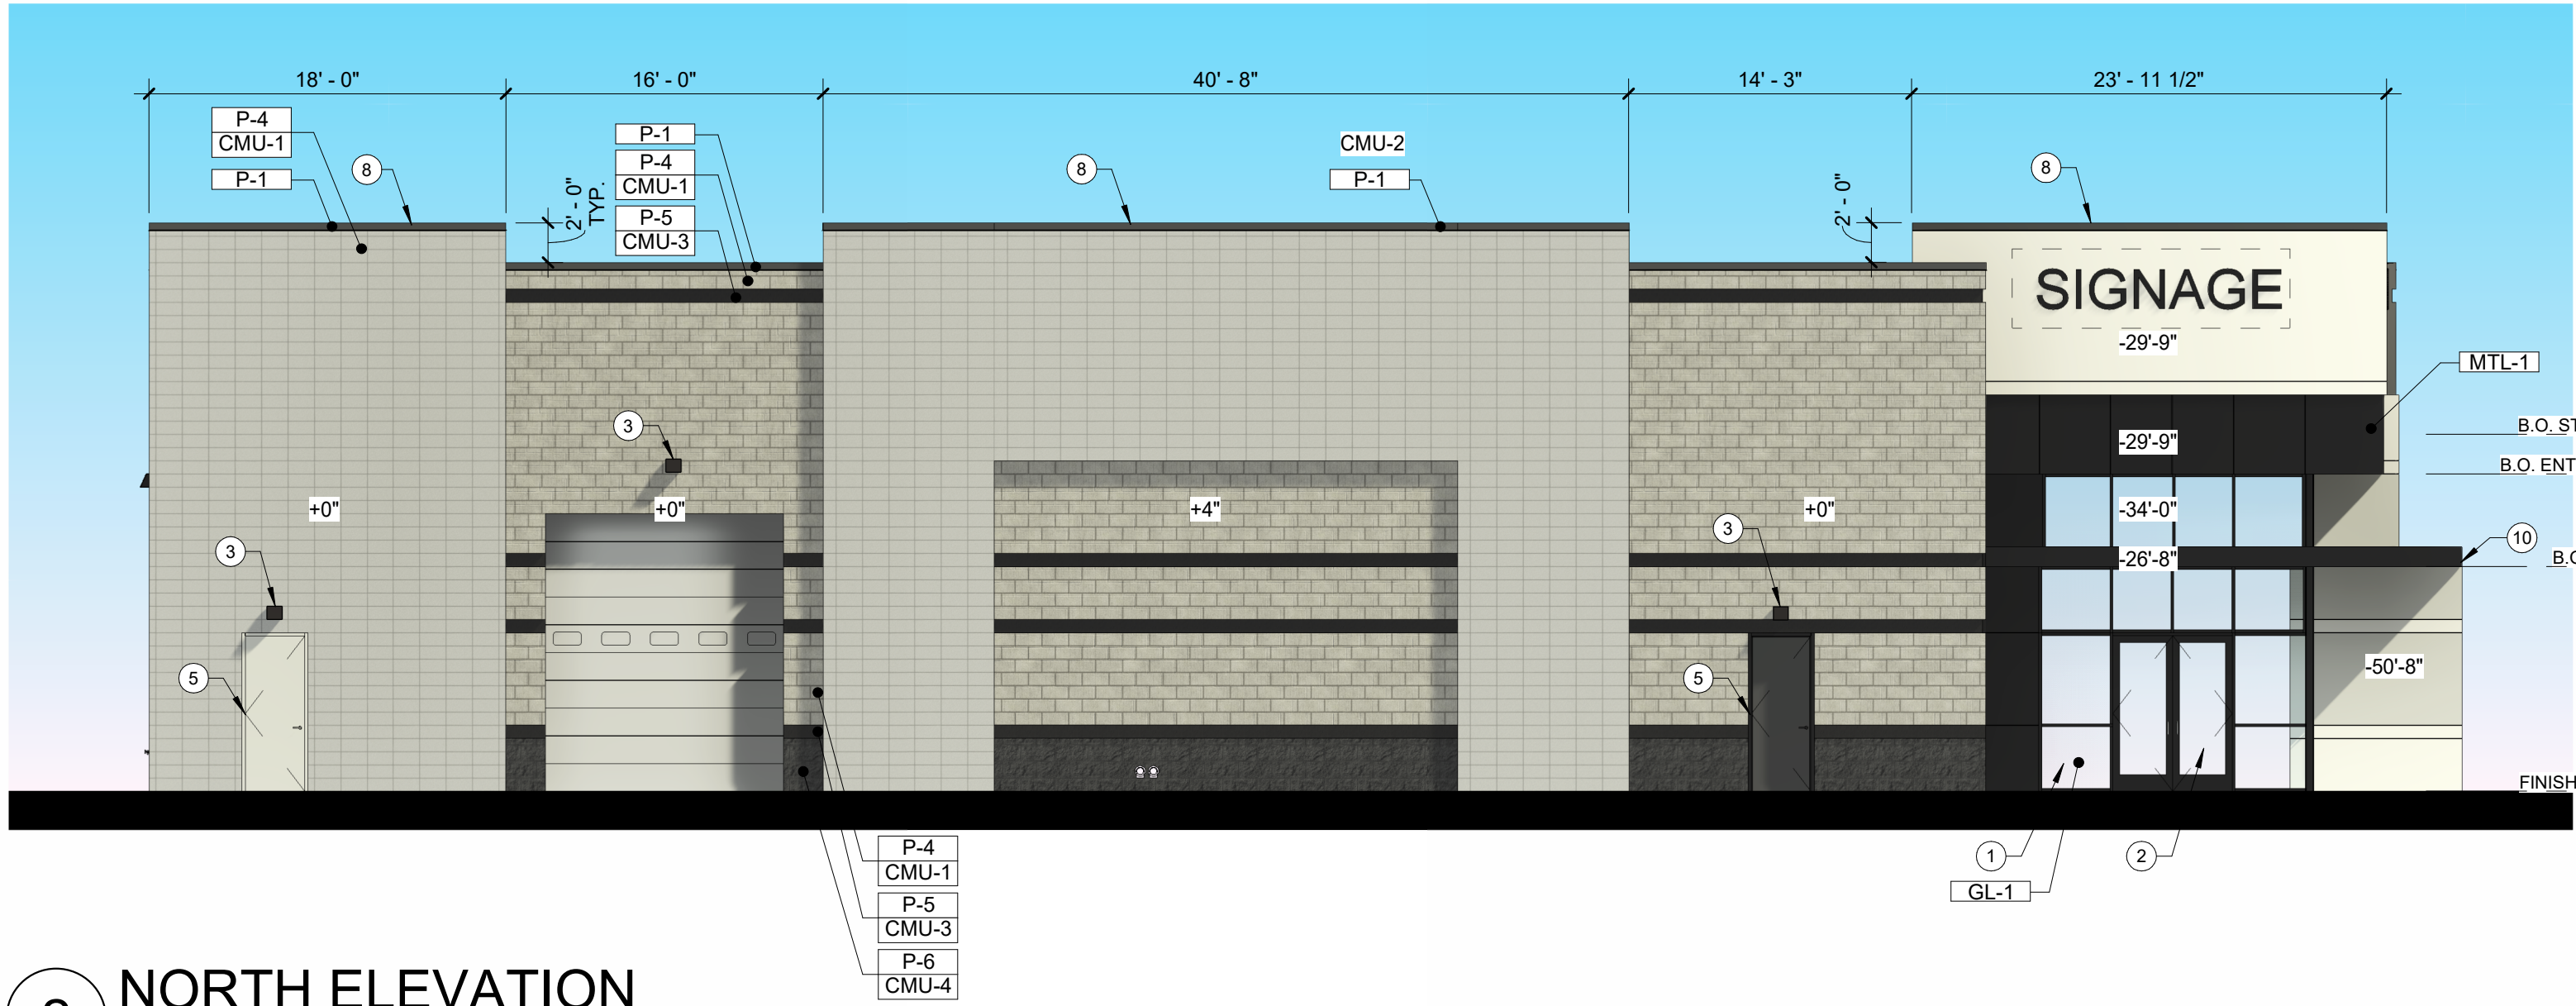

2 NORTH ELEVATION
1/8" = 1'-0"

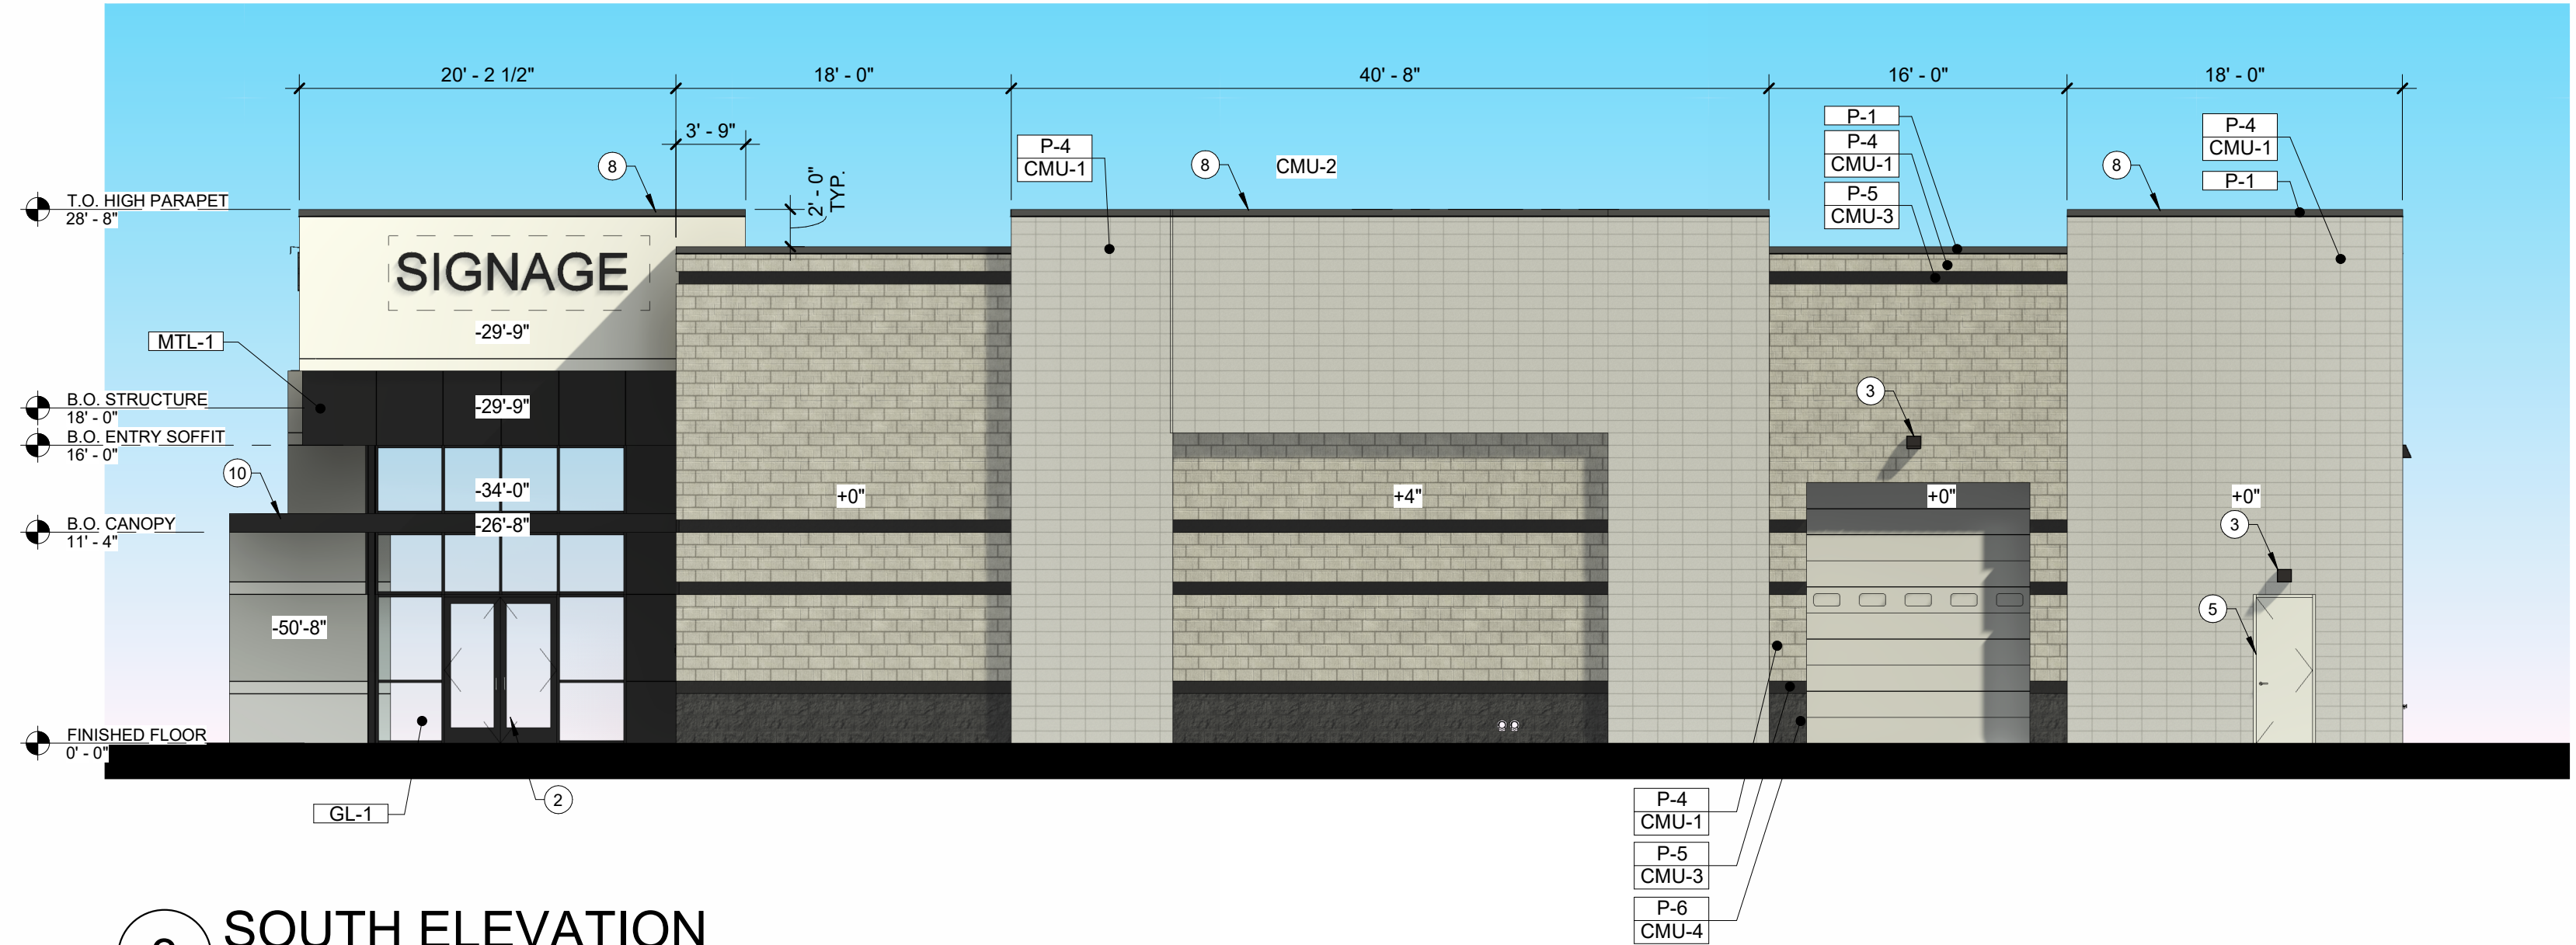

3 SOUTH ELEVATION
1/8" = 1'-0"

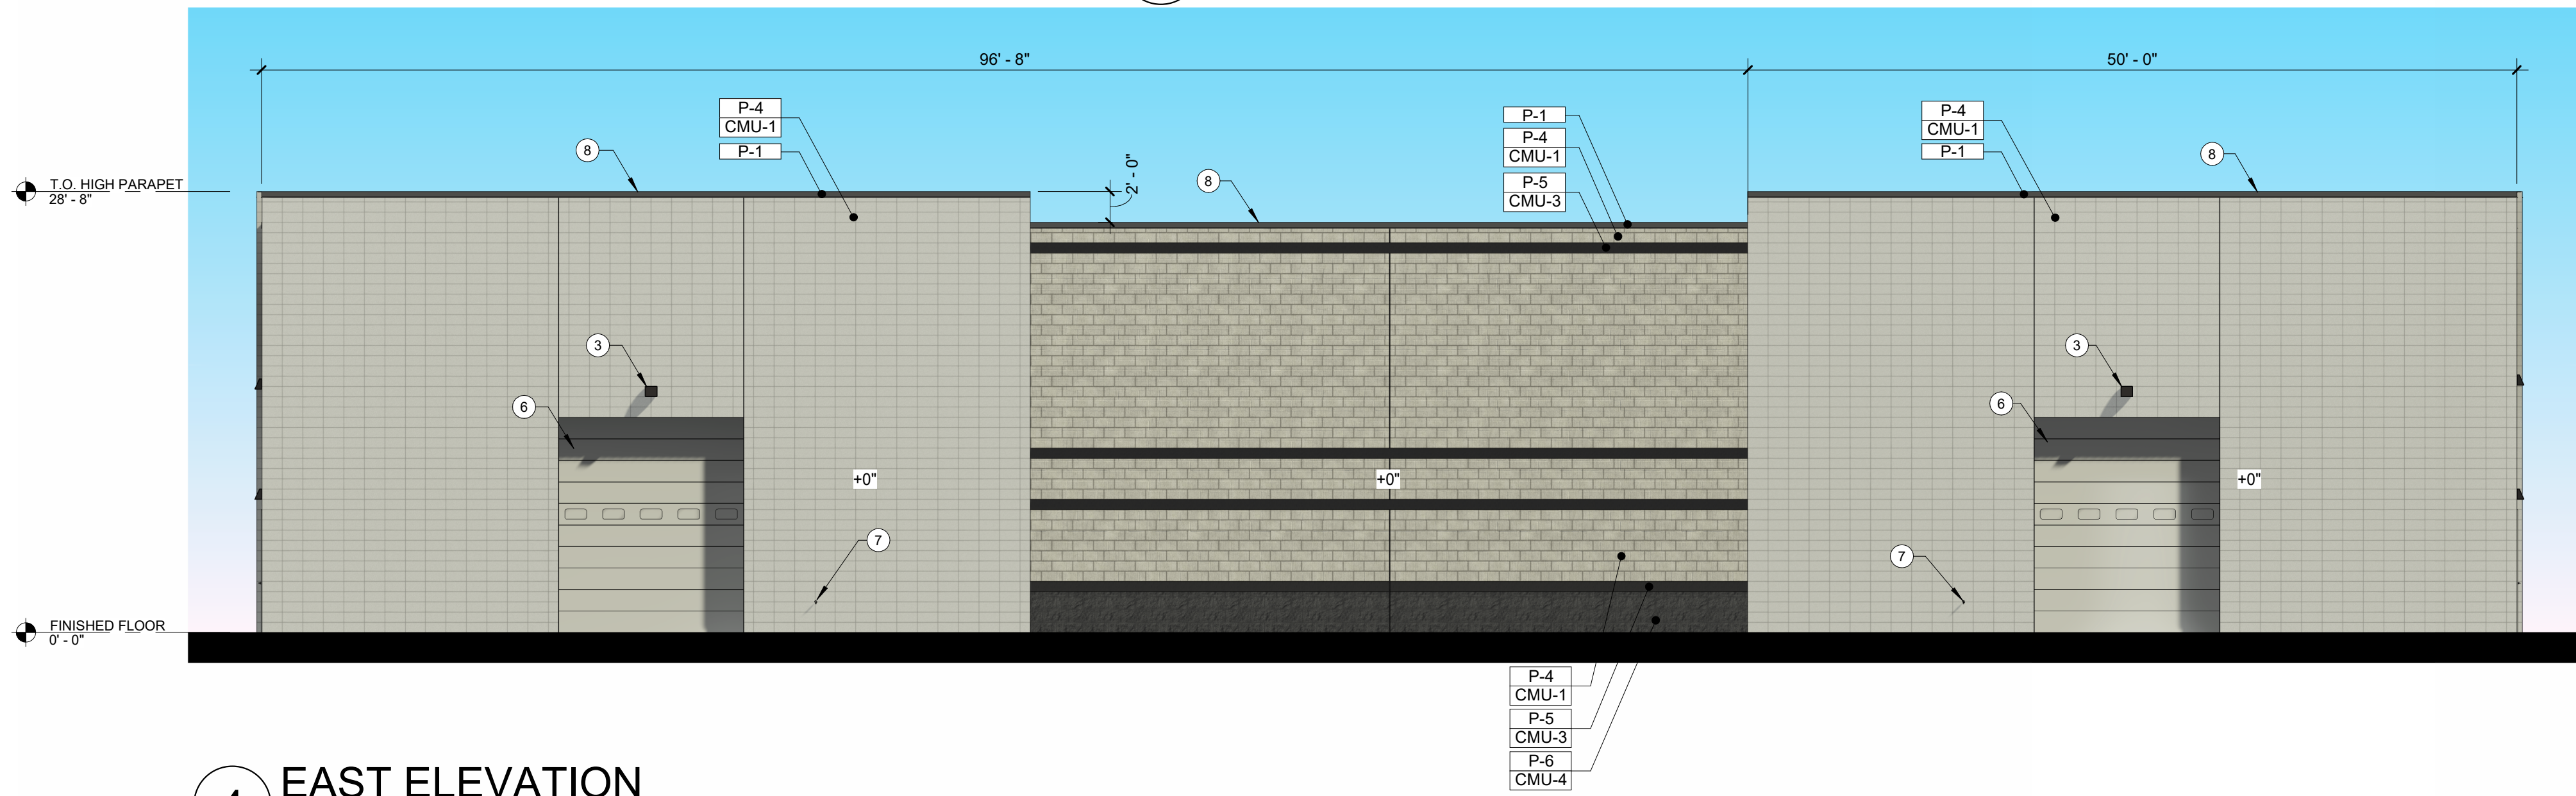

4 EAST ELEVATION
1/8" = 1'-0"

GENERAL ELEVATION NOTES

- A. ALL ROOF MOUNTED MECHANICAL EQUIPMENT SHALL BE FULLY SCREENED FROM VIEW.
- B. ALL WINDOW GLAZING WITHIN 18" OF FLOORS OR ADJACENT DOORS ARE TO BE TEMPERED
- C. ALL EXTERIOR ELECTRICAL OR MECHANICAL PANELS OR BOXES SHALL BE COLOR PAINTED TO MATCH ADJACENT BUILDING SURFACES

DR EXTERIOR ELEVATION KEYNOTES

- 1 ALUMINUM FRAME WINDOW SYSTEM WITH 1" INSULATED OFFSET GLAZING
- 2 DOUBLE 3'-0"x8'-0" STOREFRONT DOORS
- 3 LED WALL PACK
- 4 FIRE RISER / FIRE DEPARTMENT CONNECTION
- 5 3'-0"x8'-0" HOLLOW METAL DOOR. PAINT TO MATCH ADJACENT FINISH COLOR
- 6 12'-0 x14'-0" OVERHEAD SECTIONAL DOOR. PAINT TO MATCH ADJACENT MATERIAL FINISH COLOR
- 7 HOSE BIB
- 8 PAINTED METAL COPING
- 9 DASHED LINE INDICATES LINE OF ROOF BEYOND
- 10 ENTRY CANOPY
- 11 KNOX BOX AT 5'-0" A.F.F.

EXTERIOR FINISHES & MATERIALS SCHEDULE

PAINT	
P-1	BEHR "BLACK"
P-2	BEHR #134-2 "CHIC GRAY"
P-3	BEHR #100-4 "POLAR BEAR"
P-4	BEHR #134-3 "GREIGE"
P-5	BEHR #133-7 "INTELLECTUAL"
P-6	BEHR #114-6 "ANCESTRAL"
MASONRY	
CMU-1	8"x8"x16" SMOOTH FACE CMU STANDARD GRAY
CMU-2	12"x8"x16" SMOOTH FACE CMU STANDARD GRAY
CMU-3	8"x8"x16" SPLIT FACE CMU STANDARD GRAY
CMU-4	12"x8"x16" SPLIT FACE CMU STANDARD GRAY
GLASS	
GL-1	1" INSULATED GLAZING UNIT VITRO SOLARBAN 90 (2) CLEAR + CLEAR MULLION FINISH: ARCADIA SYSTEMS- DARK BRONZE FINISH AB7
STUCCO	
STUC-1	7/8" STUCCO OVER CMU
STUC-2	7/8" STUCCO OVER METAL STUD FRAMING
METAL	
MTL-1	ALUMINUM COMPOSITE PANEL- DARK BRONZE

EXTERIOR FINISHES & MATERIALS SCHEDULE

PAINT

- P-1 BEHR "BLACK"
- P-2 BEHR #134-2 "CHIC GRAY"
- P-3 BEHR #100-4 "POLAR BEAR"
- P-4 BEHR #134-3 "GREIGE"
- P-5 BEHR #133-7 "INTELLECTUAL"
- P-6 BEHR #114-6 "ANCESTRAL"

MASONRY

- CMU-1 8"x8"x16" SMOOTH FACE CMU STANDARD GRAY
- CMU-2 12"x8"x16" SMOOTH FACE CMU STANDARD GRAY
- CMU-3 8"x8"x16" SPLIT FACE CMU STANDARD GRAY
- CMU-4 12"x8"x16" SPLIT FACE CMU STANDARD GRAY

GLASS


- GL-1 1" INSULATED GLAZING UNIT VITRO SOLARBAN 90 (2) CLEAR + CLEAR MULLION FINISH: ARCADIA SYSTEMS- DARK BRONZE FINISH AB7

STUCCO


- STUC-1 7/8" STUCCO OVER CMU
- STUC-2 7/8" STUCCO OVER METAL STUD FRAMING

METAL


- MTL-1 ALUMINUM COMPOSITE PANEL- DARK BRONZE

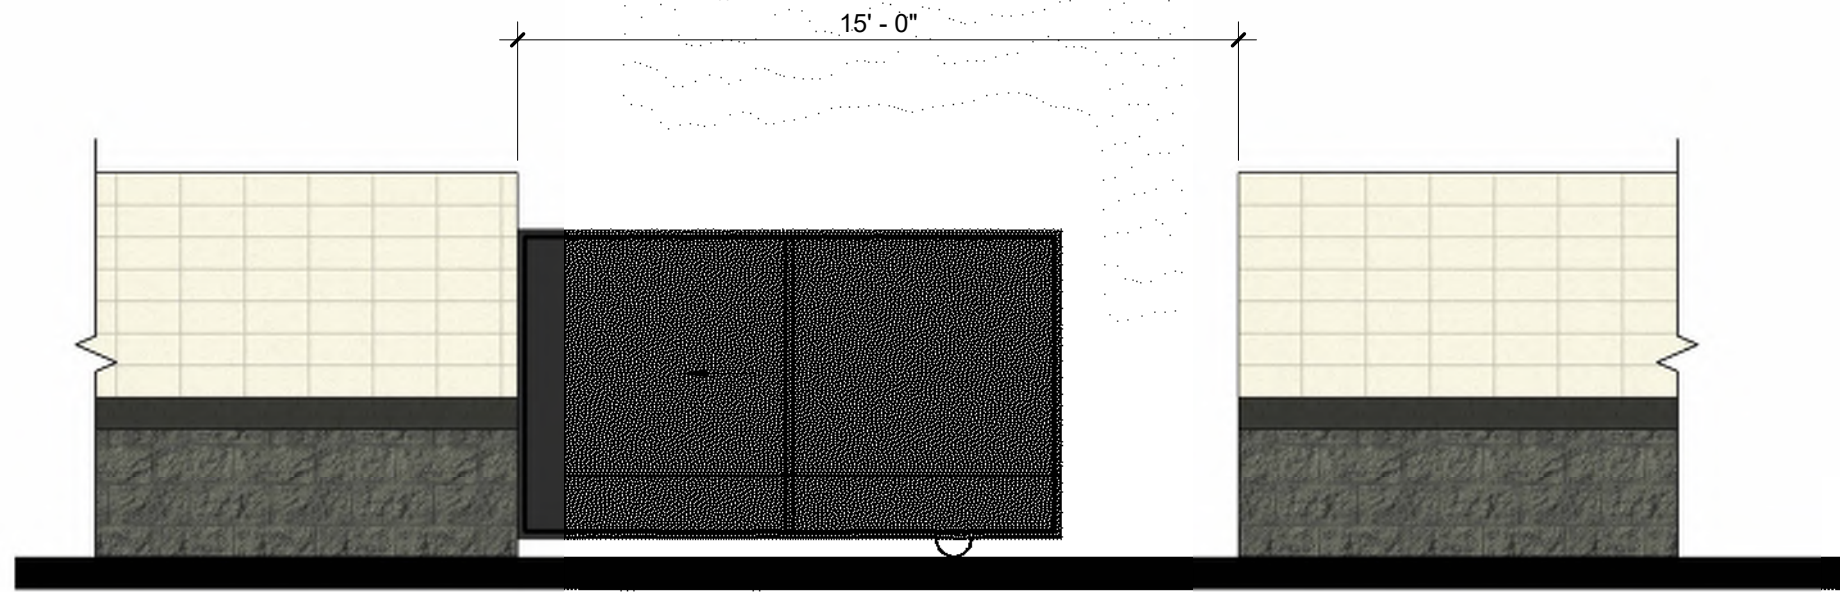


7 ROLLING YARD GATE ELEVATION
1/4" = 1'-0"

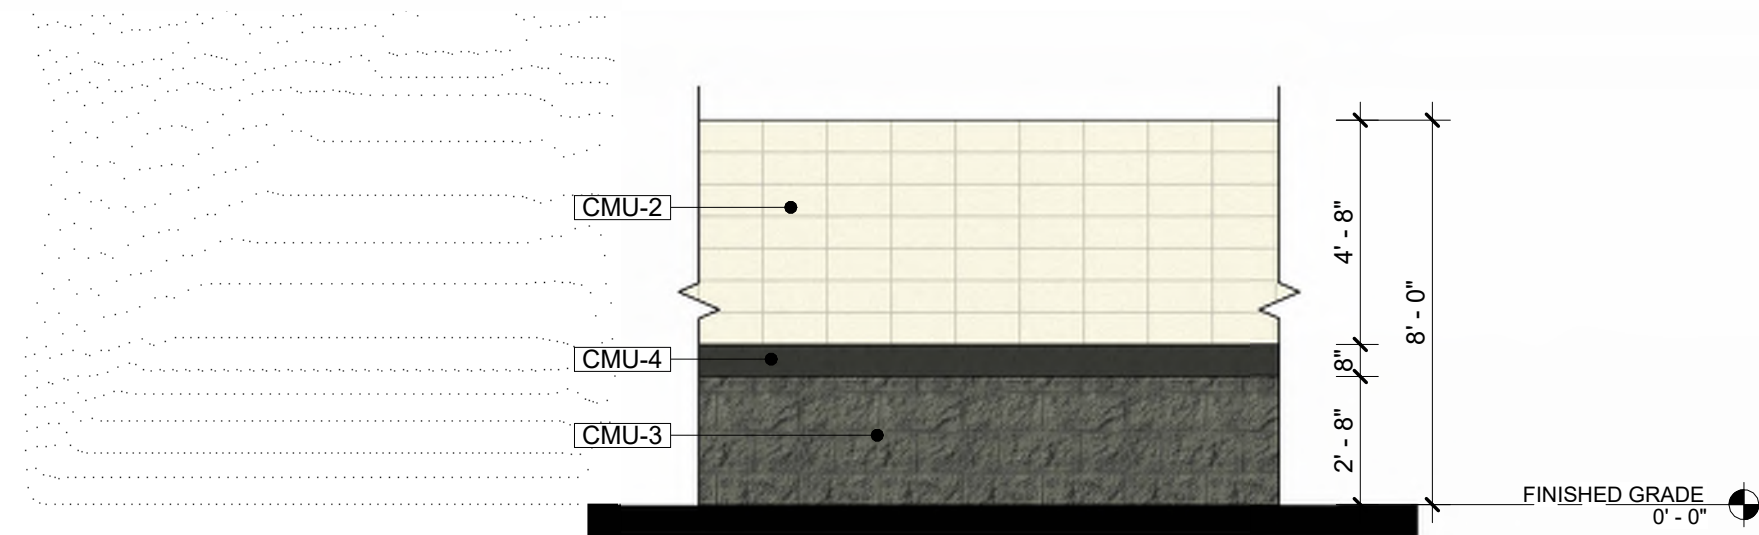


5 FRONTAGE SITE WALL ELEVATION
1/4" = 1'-0"

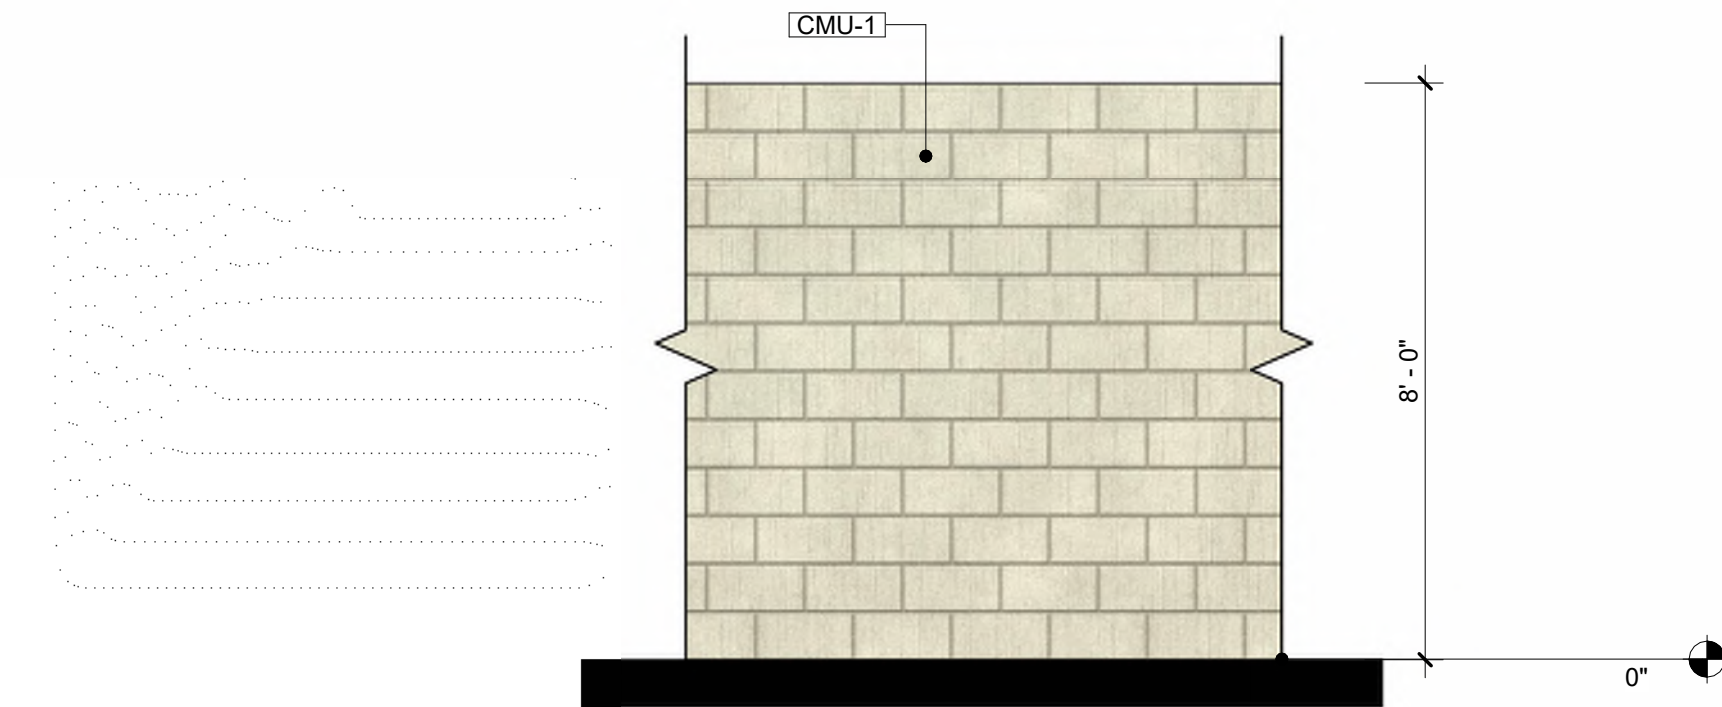


6 REAR SITE WALL ELEVATION
3/8" = 1'-0"

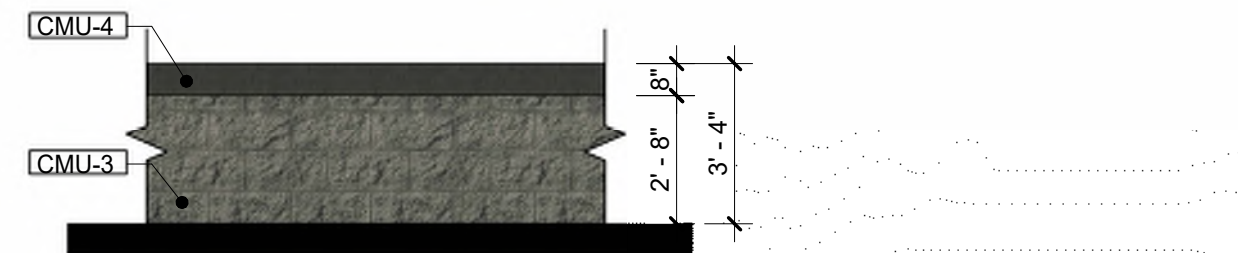


8 SITE SCREEN WALL ELEVATIONS
1/4" = 1'-0"

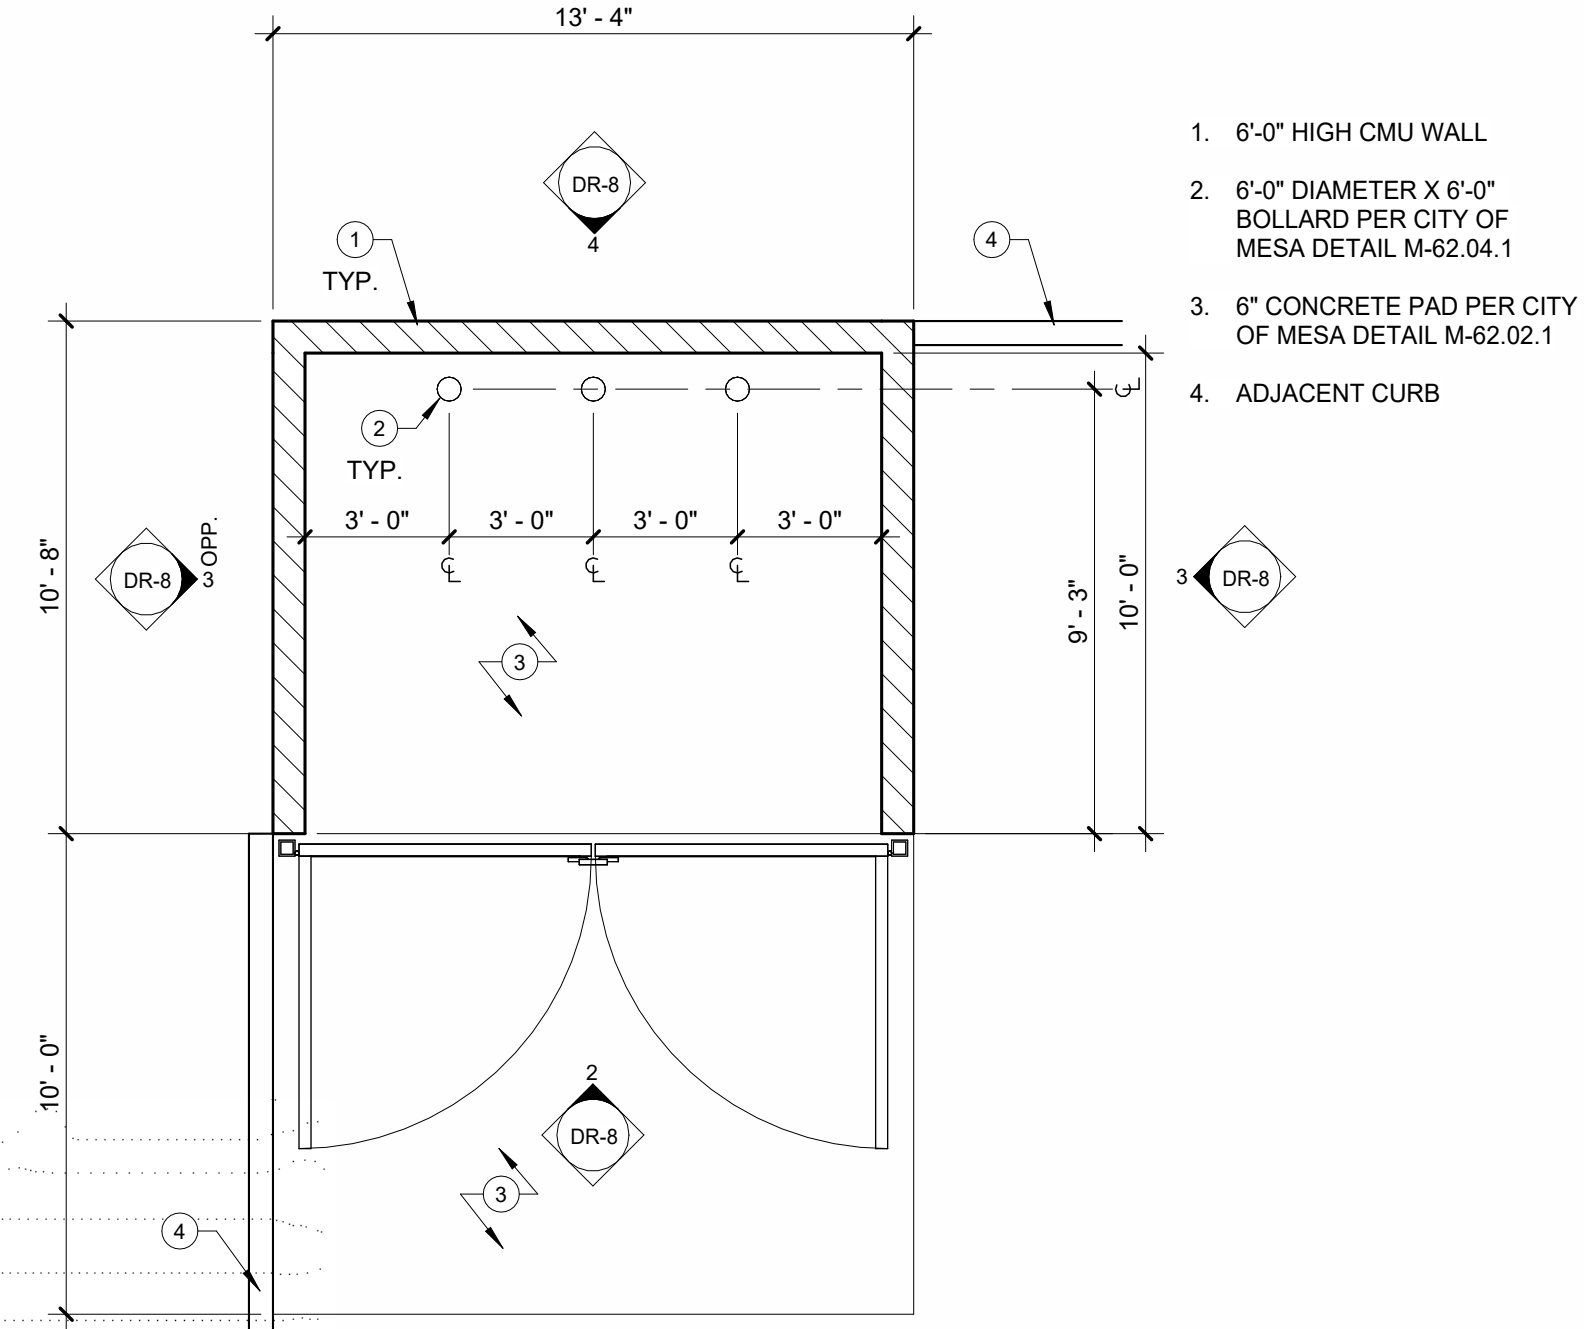

1 ENLARGED REFUSE ENCLOSURE
1/4" = 1'-0"

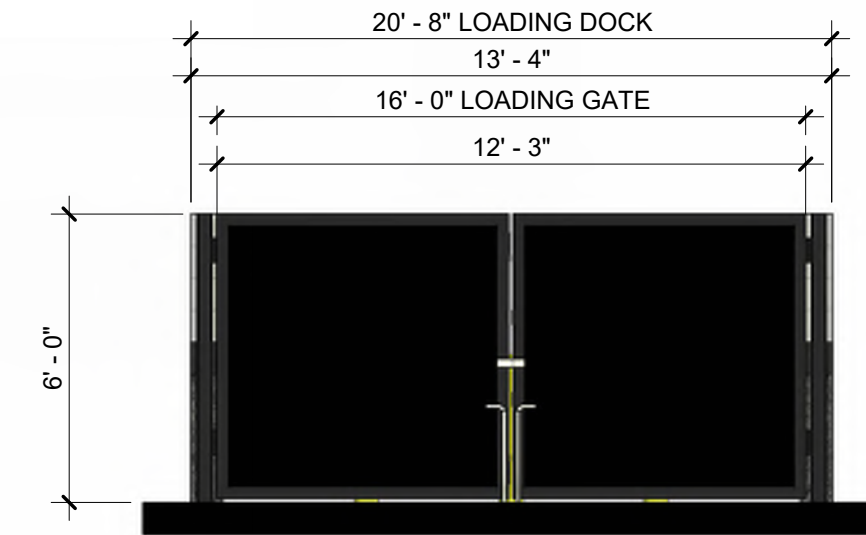

2 REFUSE ENCLOSURE FRONT ELEVATION
1/4" = 1'-0"

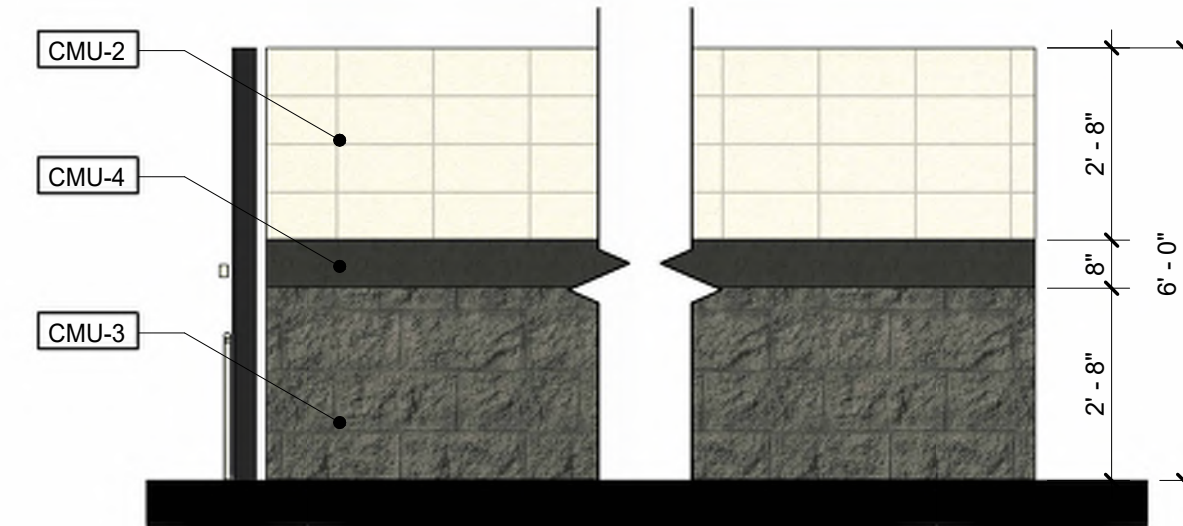

3 REFUSE ENCLOSURE SIDE ELEVATION
3/8" = 1'-0"

SEE SITE PLAN



4 REFUSE ENCLOSURE BACK ELEVATION
3/8" = 1'-0"