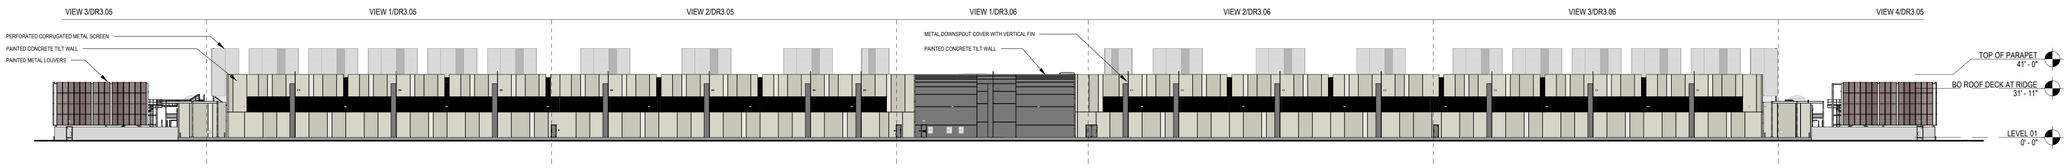

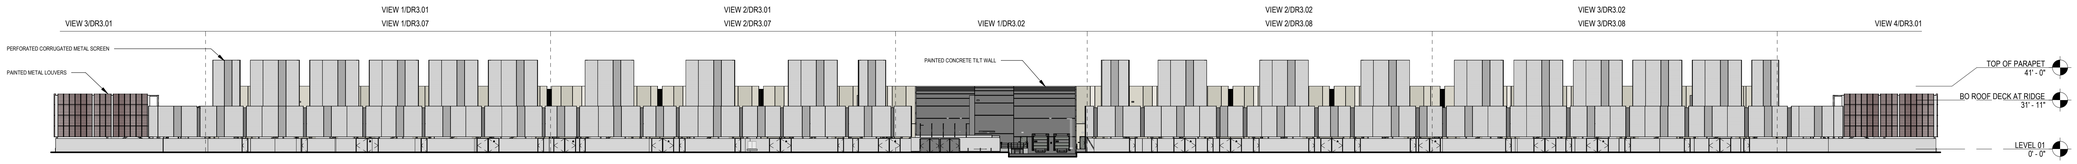

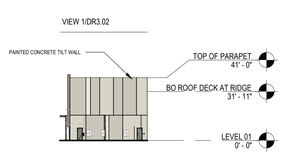

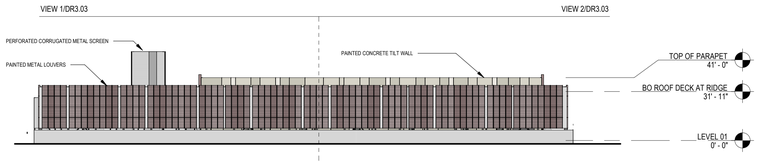

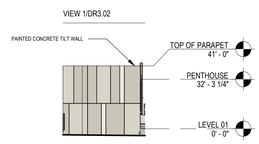

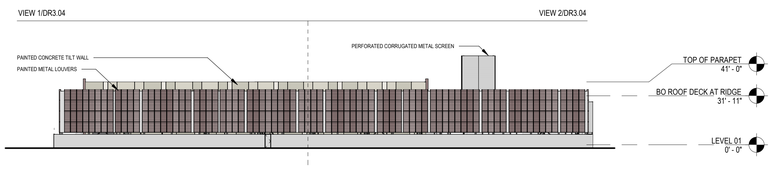

MATERIAL LEGEND

CO-01	PAINTED CONCRETE SW 6084	MP-01	METAL PANEL CHARCOAL GRAY	MP-01	METAL PANEL NATURAL	CM-01	CMU WALL NW BONE
CO-02	PAINTED CONCRETE SW 6071	MP-02	PAINTED METAL PANEL SW 6024	MP-05	PERF CORRUGATED METAL PANEL SMALL	CM-02	CMU WALL COCOA BROWN
CO-03	PAINTED CONCRETE SW 6072	MP-03	PAINTED METAL PANEL SW 9077	MP-06	PERF CORRUGATED METAL PANEL LARGE	CM-03	CMU WALL PLUM
CO-04	PAINTED CONCRETE SW 6075	MP-04	PAINTED METAL PANEL SW 6025	GL-01	CLEAR 1" INSULATED LOW E GLAZING		

CONFIDENTIAL

PROJECT ADDRESS

10437 E ELLIOT ROAD
MESA, ARIZONA 85212

PROJECT DELIVERY PACKAGE

SITE PLAN REVIEW

SEAL/SIGNATURE

NOT FOR CONSTRUCTION

THE LICENSED PROFESSIONAL SEAL AFFIXED TO THIS SHEET APPLIES ONLY TO THE MATERIAL AND ITEMS SHOWN ON THIS SHEET. ALL DRAWINGS, INSTRUMENTS OR OTHER DOCUMENTS NOT EXHIBITING THIS SEAL SHALL NOT BE CONSIDERED PREPARED BY THIS PROFESSIONAL, AND THIS PROFESSIONAL EXPRESSLY DISCLAIMS ANY AND ALL RESPONSIBILITY FOR SUCH PLAN, DRAWINGS OR DOCUMENTS NOT EXHIBITING THIS SEAL.

ISSUE DATE: 06MAY2024 | PROJECT NO: 78.3116.000

DESIGNED: GENSLER | ARCHITECT: PATRICK MAGNESS

REV.	DATE	DESCRIPTION
0	11DEC2023	SITE PLAN REVIEW
1	12FEB2024	SITE PLAN REVIEW - RESPONSE TO CITY COMMENTS
2	29MAR2024	SITE PLAN REVIEW - RESPONSE TO CITY COMMENTS
3	06MAY2024	SITE PLAN REVIEW - RESPONSE TO CITY COMMENTS

CONFIDENTIAL
ANY UNAUTHORIZED USE OR REPRODUCTION OF THIS DOCUMENT IN WHOLE OR IN PART IS PROHIBITED. DELETE THIS DOCUMENT IF YOU HAVE RECEIVED IT IN ERROR

MECHANICAL ENGINEER:
SWANSON RINK
GARY ORAZIO, PE
(303) 832-2666
1120 LINCOLN ST, STE 1200
DENVER, CO 80203

ELECTRICAL ENGINEER:
SWANSON RINK
ALI GHAMMAR, PE
(303) 832-2666
1120 LINCOLN ST, STE 1200
DENVER, CO 80203

CIVIL ENGINEER:
KIMLEY-HORN
CHARLES WURL
(602) 944-5500
7740 N 16TH ST, STE 300
PHOENIX, AZ 85020

STRUCTURAL ENGINEER:
S.A. MIRO, INC.
MATTHEW WEST
(303) 741-3737
4582 S ULSTER ST, STE 750
DENVER, CO 80237

ARCHITECT:
GENSLER
PATRICK MAGNESS
(602) 523-4900
2575 E CAMELBACK RD STE 175
PHOENIX, AZ 85016

SECURITY ENGINEER:
SWANSON RINK
MICHAEL GHEZZI
(303) 832-2666
1120 LINCOLN ST, STE 1200
DENVER, CO 80203

TELECOM ENGINEER:
SWANSON RINK
THAINA GLASSEN
(303) 832-2666
1120 LINCOLN ST, STE 1200
DENVER, CO 80203

PROJECT:
SITE PLAN - 10437 E ELLIOT ROAD

TITLE:
EXTERIOR ELEVATIONS

DRAWING:
DR3.00

PAPER SIZE:	SCALE:	AGILE NO:	REV:
ARCH E1	As indicated		3

PDF PRINT DATE: 3/28/2024 4:01:33 PM BASED ON TEMPLATE VERSION: OPTIQ-2.2

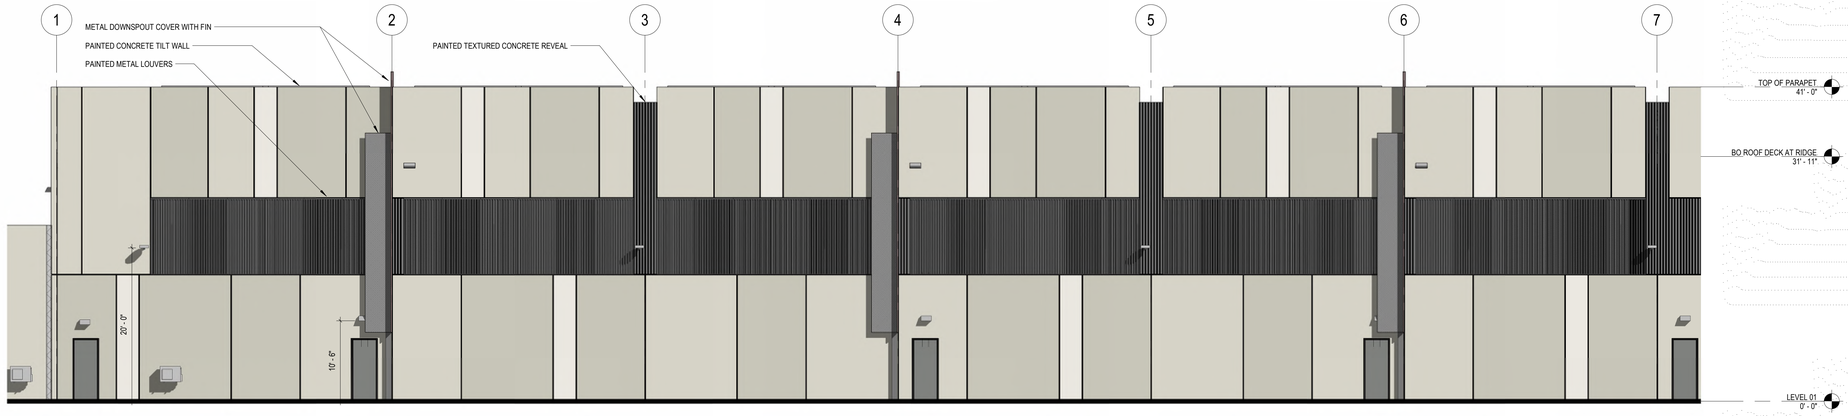

1 ARCHITECTURAL ELEVATION WEST - SECTOR 2

SCALE: 1/8" = 1'-0"

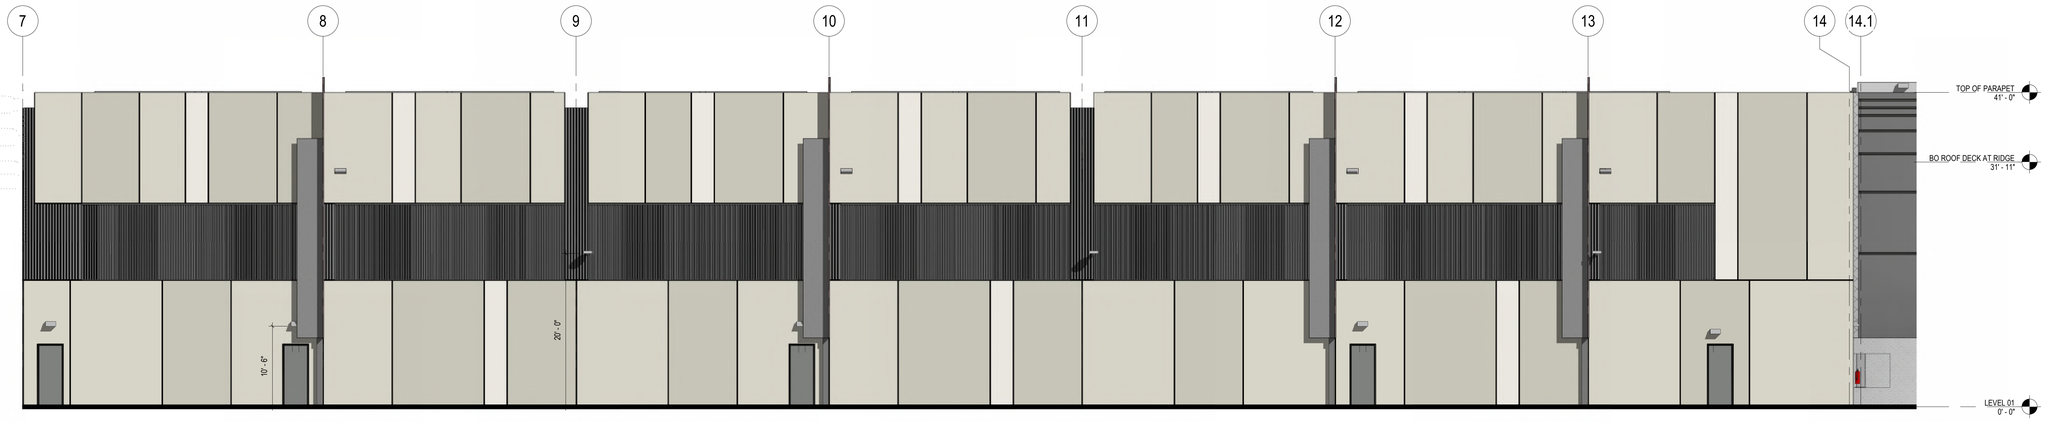

2 ARCHITECTURAL ELEVATION - SECTOR 4

SCALE: 1/8" = 1'-0"

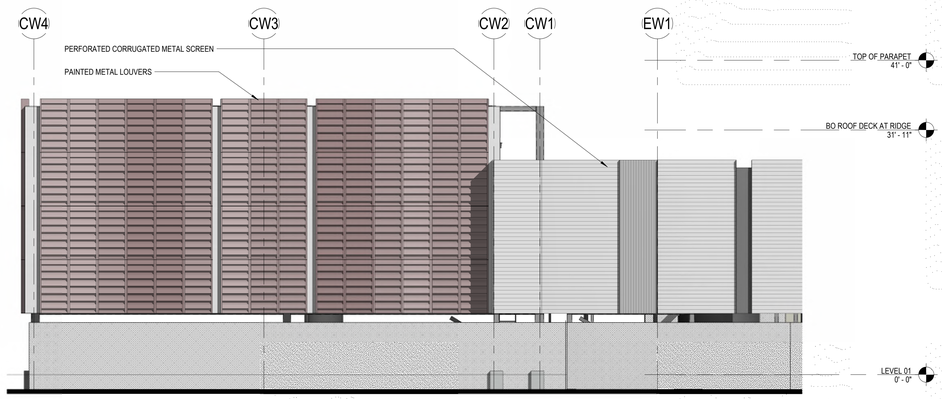

3 ARCHITECTURAL ELEVATION - SECTOR 12 CHILLER SCREEN

SCALE: 1/8" = 1'-0"

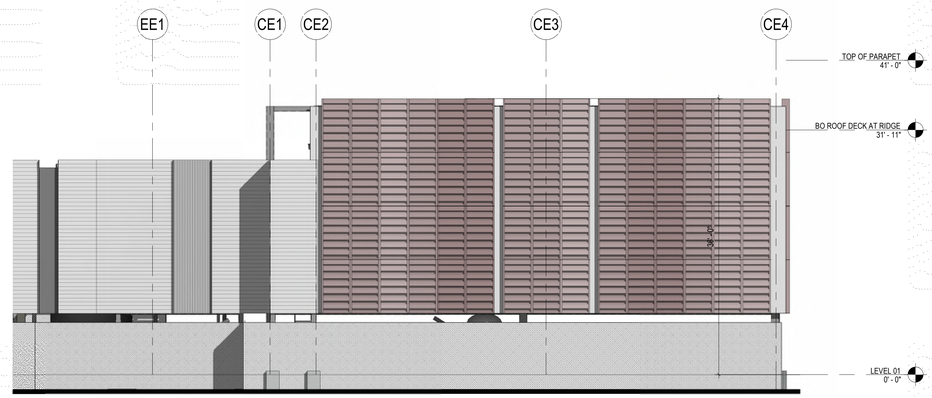

4 ARCHITECTURAL ELEVATION - SECTOR 14 CHILLER SCREEN

SCALE: 1/8" = 1'-0"

MATERIAL LEGEND

CO-01	PAINTED CONCRETE SW 6084	MP-01	METAL PANEL CHARCOAL GRAY	MP-01	METAL PANEL NATURAL	CM-01	CMU WALL NW BONE
CO-02	PAINTED CONCRETE SW 6071	MP-02	PAINTED METAL PANEL SW 6024	MP-05	PERF CORRUGATED METAL PANEL SMALL	CM-02	CMU WALL COCOA BROWN
CO-03	PAINTED CONCRETE SW 6072	MP-03	PAINTED METAL PANEL SW 9077	MP-06	PERF CORRUGATED METAL PANEL LARGE	CM-03	CMU WALL PLUM
CO-04	PAINTED CONCRETE SW 6075	MP-04	PAINTED METAL PANEL SW 6025	GL-01	CLEAR 1" INSULATED LOW E GLAZING		

KEY PLAN

CONFIDENTIAL

PROJECT ADDRESS

10437 E ELLIOT ROAD
MESA, ARIZONA 85212

PROJECT DELIVERY PACKAGE

SITE PLAN REVIEW

SEAL/SIGNATURE

NOT FOR CONSTRUCTION

THE LICENSED PROFESSIONAL SEAL AFFIXED TO THIS SHEET APPLIES ONLY TO THE MATERIAL AND ITEMS SHOWN ON THIS SHEET. ALL DRAWINGS, INSTRUMENTS OR OTHER DOCUMENTS NOT EXHIBITING THIS SEAL SHALL NOT BE CONSIDERED PREPARED BY THIS PROFESSIONAL, AND THIS PROFESSIONAL EXPRESSLY DISCLAIMS ANY AND ALL RESPONSIBILITY FOR SUCH PLAN, DRAWINGS OR DOCUMENTS NOT EXHIBITING THIS SEAL.

ISSUE DATE: 06MAY2024 | PROJECT NO: 78.3116.000

DESIGNED: GENSLER | ARCHITECT: PATRICK MAGNESS

REV.	DATE	DESCRIPTION
0	11DEC2023	SITE PLAN REVIEW
1	12FEB2024	SITE PLAN REVIEW - RESPONSE TO CITY COMMENTS
2	29MAR2024	SITE PLAN REVIEW - RESPONSE TO CITY COMMENTS
3	06MAY2024	SITE PLAN REVIEW - RESPONSE TO CITY COMMENTS

CONFIDENTIAL
ANY UNAUTHORIZED USE OR REPRODUCTION OF THIS DOCUMENT IN WHOLE OR IN PART IS PROHIBITED. DELETE THIS DOCUMENT IF YOU HAVE RECEIVED IT IN ERROR

MECHANICAL ENGINEER:
SWANSON RINK
GARY ORAZIO, PE
(303) 832-2666
1120 LINCOLN ST, STE 1200
DENVER, CO 80203

ELECTRICAL ENGINEER:
SWANSON RINK
ALI GHAMKHAR, PE
(303) 832-2666
1120 LINCOLN ST, STE 1200
DENVER, CO 80203

CIVIL ENGINEER:
KIMLEY-HORN
CHARLES WURL
(602) 944-5500
7740 N 16TH ST, STE 300
PHOENIX, AZ 85020

STRUCTURAL ENGINEER:
S.A. MIRO, INC.
MATTHEW WEST
(303) 741-3737
4582 S ULSTER ST, STE 750
DENVER, CO 80237

ARCHITECT:
GENSLER
PATRICK MAGNESS
(602) 523-4900
2575 E CAMELBACK RD STE 175
PHOENIX, AZ 85016

SECURITY ENGINEER:
SWANSON RINK
MICHAEL GHEZZI
(303) 832-2666
1120 LINCOLN ST, STE 1200
DENVER, CO 80203

TELECOM ENGINEER:
SWANSON RINK
THAINA GLASSEN
(303) 832-2666
1120 LINCOLN ST, STE 1200
DENVER, CO 80203

PROJECT: SITE PLAN - 10437 E ELLIOT ROAD

TITLE: ENLARGED EXTERIOR ELEVATIONS

DRAWING: DR3.01

PAPER SIZE:	SCALE:	AGILE NO:	REV:
ARCH E1	1/8" = 1'-0"		3

PDF PRINT DATE: 3/28/2024 4:02:33 PM BASED ON TEMPLATE VERSION: OPTIQ-2.2

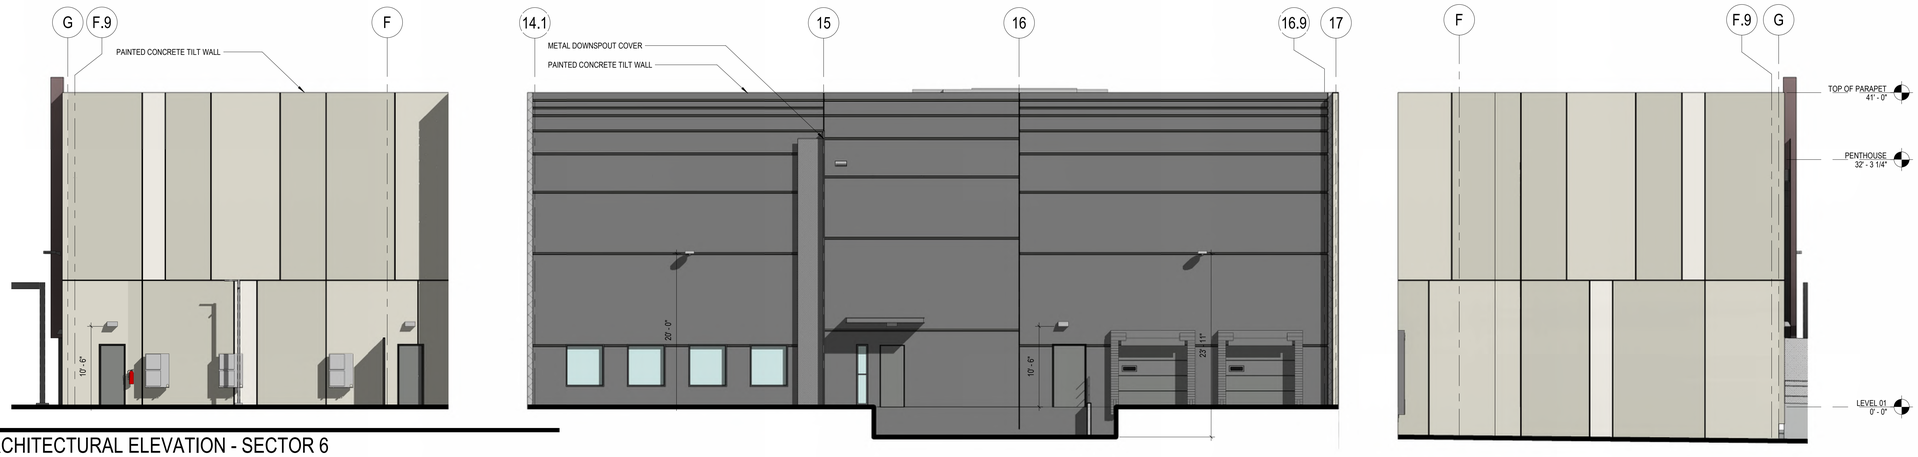

1 ARCHITECTURAL ELEVATION - SECTOR 6
SCALE: 1/8" = 1'-0"

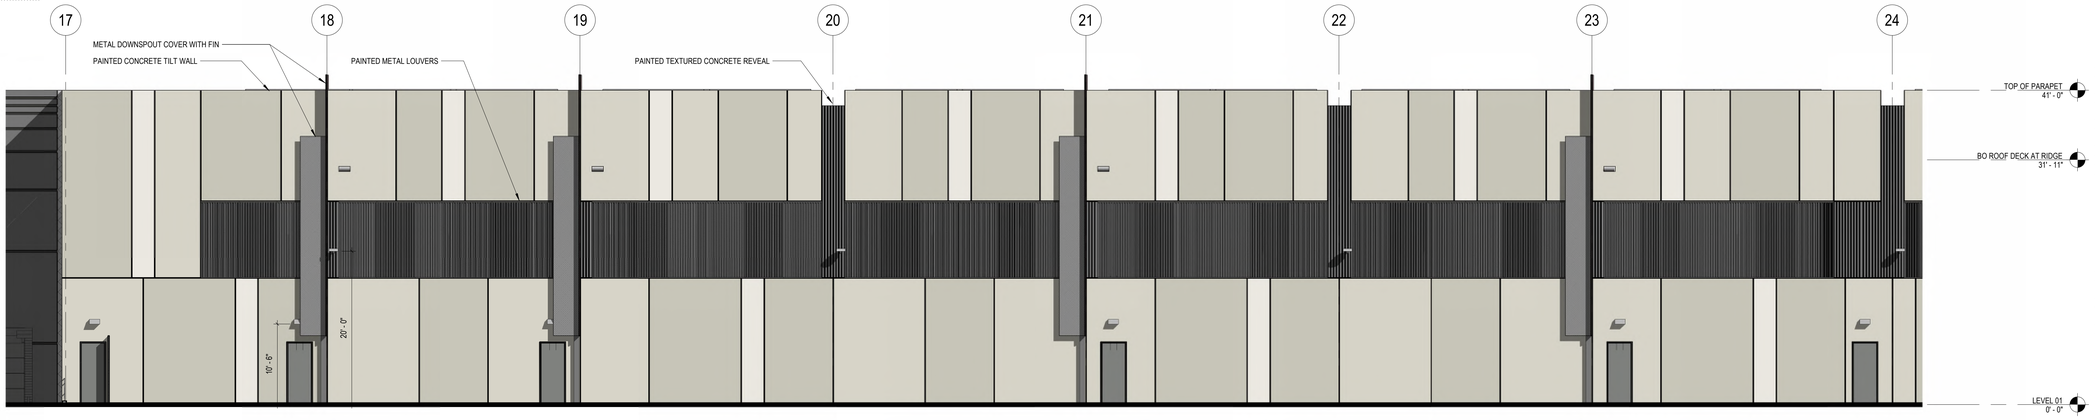

2 ARCHITECTURAL ELEVATION - SECTOR 8
SCALE: 1/8" = 1'-0"

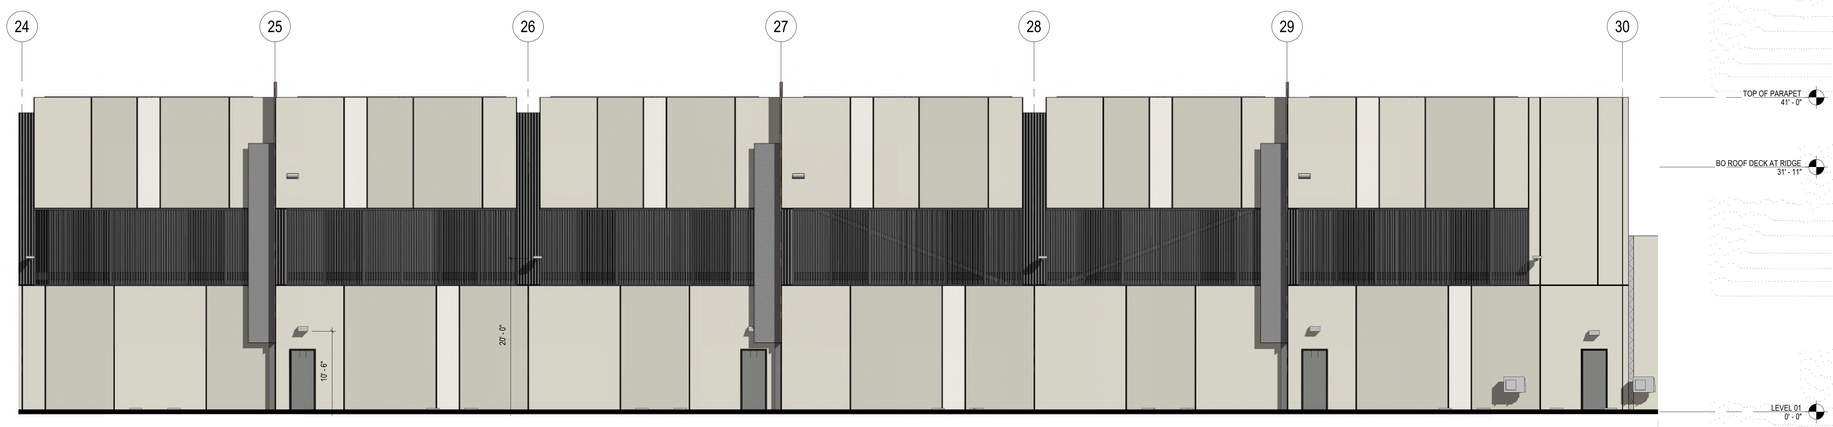

3 ARCHITECTURAL ELEVATION - SECTOR 10
SCALE: 1/8" = 1'-0"

MATERIAL LEGEND

CO-01	PAINTED CONCRETE SW 6084	MP-01	METAL PANEL CHARCOAL GRAY	MP-01	METAL PANEL NATURAL	CM-01	CMU WALL NW BONE
CO-02	PAINTED CONCRETE SW 6071	MP-02	PAINTED METAL PANEL SW 6024	MP-05	PERF CORRUGATED METAL PANEL SMALL	CM-02	CMU WALL COCOA BROWN
CO-03	PAINTED CONCRETE SW 6072	MP-03	PAINTED METAL PANEL SW 9077	MP-06	PERF CORRUGATED METAL PANEL LARGE	CM-03	CMU WALL PLUM
CO-04	PAINTED CONCRETE SW 6075	MP-04	PAINTED METAL PANEL SW 6025	GL-01	CLEAR 1" INSULATED LOW E GLAZING		

KEY PLAN

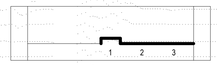

CONFIDENTIAL

PROJECT ADDRESS
10437 E ELLIOT ROAD
MESA, ARIZONA 85212

PROJECT DELIVERY PACKAGE
SITE PLAN REVIEW

SEAL/SIGNATURE

NOT FOR CONSTRUCTION

THE LICENSED PROFESSIONAL SEAL AFFIXED TO THIS SHEET APPLIES ONLY TO THE MATERIAL AND ITEMS SHOWN ON THIS SHEET. ALL DRAWINGS, INSTRUMENTS OR OTHER DOCUMENTS NOT EXHIBITING THIS SEAL, SHALL NOT BE CONSIDERED PREPARED BY THIS PROFESSIONAL, AND THIS PROFESSIONAL EXPRESSLY DISCLAIMS ANY AND ALL RESPONSIBILITY FOR SUCH PLAN, DRAWINGS OR DOCUMENTS NOT EXHIBITING THIS SEAL.

ISSUE DATE: 06MAY2024 | PROJECT NO: 78.3116.000
DESIGNED: GENSLER | ARCHITECT: PATRICK MAGNESS

REV.	DATE	DESCRIPTION
0	11DEC2023	SITE PLAN REVIEW
1	12FEB2024	SITE PLAN REVIEW - RESPONSE TO CITY COMMENTS
2	29MAR2024	SITE PLAN REVIEW - RESPONSE TO CITY COMMENTS
3	06MAY2024	SITE PLAN REVIEW - RESPONSE TO CITY COMMENTS

CONFIDENTIAL
ANY UNAUTHORIZED USE OR REPRODUCTION OF THIS DOCUMENT IN WHOLE OR IN PART IS PROHIBITED. DELETE THIS DOCUMENT IF YOU HAVE RECEIVED IT IN ERROR

MECHANICAL ENGINEER:
SWANSON RINK
GARY ORAZIO, PE
(303) 832-2666
1120 LINCOLN ST, STE 1200
DENVER, CO 80203

ELECTRICAL ENGINEER:
SWANSON RINK
ALI GHAMGHAR, PE
(303) 832-2666
1120 LINCOLN ST, STE 1200
DENVER, CO 80203

CIVIL ENGINEER:
KIMLEY-HORN
CHARLES WURL
(602) 944-5500
7740 N 16TH ST, STE 300
PHOENIX, AZ 85020

STRUCTURAL ENGINEER:
S.A. MIRO, INC.
MATTHEW WEST
(303) 741-3737
4582 S ULSTER ST, STE 750
DENVER, CO 80237

ARCHITECT:
GENSLER
PATRICK MAGNESS
(602) 523-4900
2575 E CAMELBACK RD STE 175
PHOENIX, AZ 85016

SECURITY ENGINEER:
SWANSON RINK
MICHAEL GHEZZI
(303) 832-2666
1120 LINCOLN ST, STE 1200
DENVER, CO 80203

TELECOM ENGINEER:
SWANSON RINK
THANA GLASSEN
(303) 832-2666
1120 LINCOLN ST, STE 1200
DENVER, CO 80203

PROJECT: SITE PLAN - 10437 E ELLIOT ROAD

TITLE: ENLARGED EXTERIOR ELEVATIONS

DRAWING: DR3.02

PAPER SIZE:	SCALE:	AGILE NO:	REV:
ARCH E1	1/8" = 1'-0"		3

PDF PRINT DATE: 3/28/2024 4:03:46 PM BASED ON TEMPLATE VERSION: OPTIOC-2.2

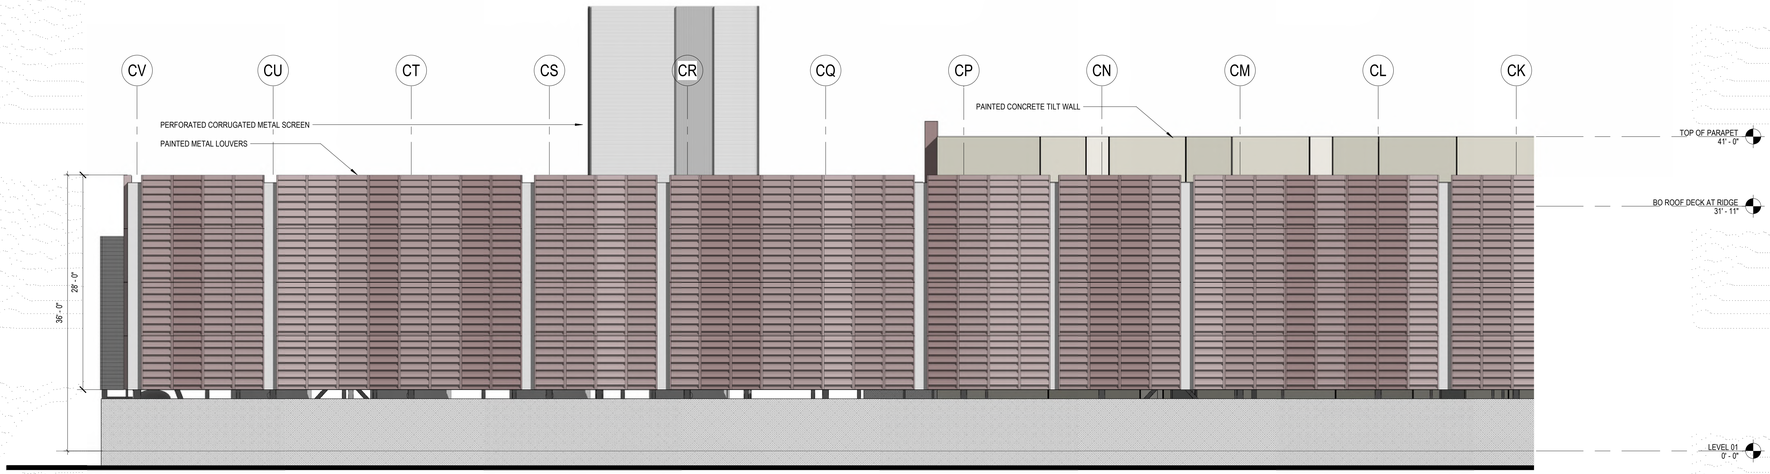

1 ARCHITECTURAL ELEVATION - SECTOR 14 CHILLER COMPOUND
SCALE: 1/8" = 1'-0"

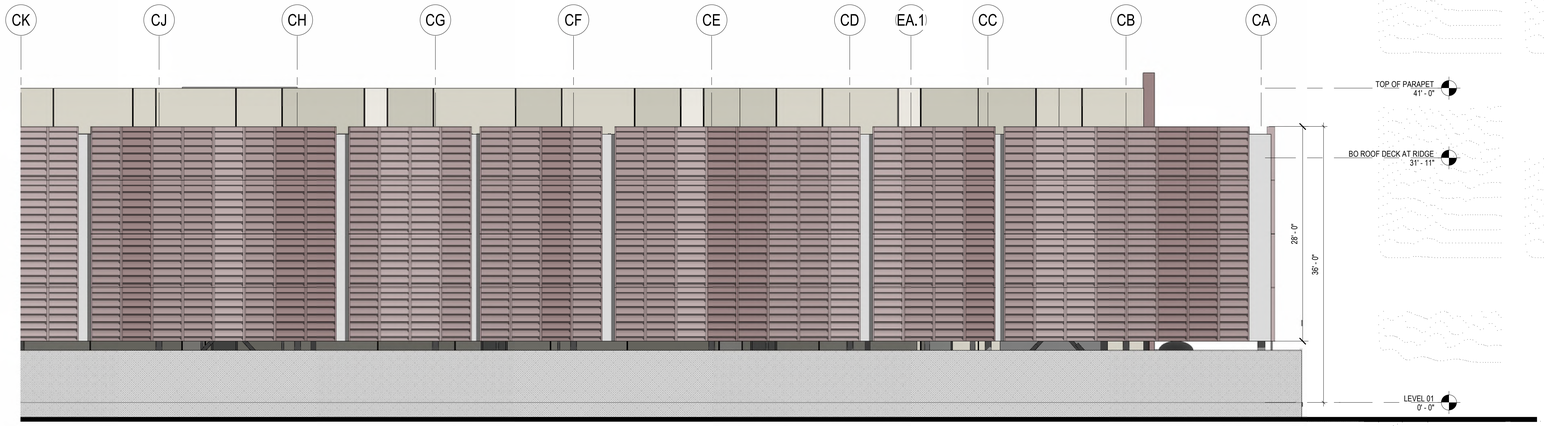

2 ARCHITECTURAL ELEVATION - SECTOR 13 CHILLER COMPOUND
SCALE: 1/8" = 1'-0"

MATERIAL LEGEND

CO-01	PAINTED CONCRETE SW 6384	MP-01	METAL PANEL CHARCOAL GRAY	MP-01	METAL PANEL NATURAL	CM-01	CMU WALL NW BONE
CO-02	PAINTED CONCRETE SW 6071	MP-02	PAINTED METAL PANEL SW 6024	MP-05	PERF CORRUGATED METAL PANEL SMALL	CM-02	CMU WALL COCOA BROWN
CO-03	PAINTED CONCRETE SW 6072	MP-03	PAINTED METAL PANEL SW 9077	MP-06	PERF CORRUGATED METAL PANEL LARGE	CM-03	CMU WALL PLUM
CO-04	PAINTED CONCRETE SW 6075	MP-04	PAINTED METAL PANEL SW 6025	GL-01	CLEAR 1" INSULATED LOW E GLAZING		

KEY PLAN

CONFIDENTIAL

PROJECT ADDRESS
10437 E ELLIOT ROAD
MESA, ARIZONA 85212

PROJECT DELIVERY PACKAGE
SITE PLAN REVIEW

SEAL/SIGNATURE

NOT FOR CONSTRUCTION

THE LICENSED PROFESSIONAL SEAL AFFIXED TO THIS SHEET APPLIES ONLY TO THE MATERIAL AND ITEMS SHOWN ON THIS SHEET. ALL DRAWINGS, INSTRUMENTS OR OTHER DOCUMENTS NOT EXHIBITING THIS SEAL SHALL NOT BE CONSIDERED PREPARED BY THIS PROFESSIONAL, AND THIS PROFESSIONAL EXPRESSLY DISCLAIMS ANY AND ALL RESPONSIBILITY FOR SUCH PLAN, DRAWINGS OR DOCUMENTS NOT EXHIBITING THIS SEAL.

ISSUE DATE: 06MAY2024 | PROJECT NO: 78.3116.000
DESIGNED: GENSLER | ARCHITECT: PATRICK MAGNESS

REV.	DATE	DESCRIPTION
0	11DEC2023	SITE PLAN REVIEW
1	12FEB2024	SITE PLAN REVIEW - RESPONSE TO CITY COMMENTS
2	29MAR2024	SITE PLAN REVIEW - RESPONSE TO CITY COMMENTS
3	06MAY2024	SITE PLAN REVIEW - RESPONSE TO CITY COMMENTS

CONFIDENTIAL
ANY UNAUTHORIZED USE OR REPRODUCTION OF THIS DOCUMENT IN WHOLE OR IN PART IS PROHIBITED. DELETE THIS DOCUMENT IF YOU HAVE RECEIVED IT IN ERROR

MECHANICAL ENGINEER:
SWANSON RINK
GARY ORAZIO, PE
(303) 832-2666
1120 LINCOLN ST, STE 1200
DENVER, CO 80203

ELECTRICAL ENGINEER:
SWANSON RINK
ALI GHAMKHAR, PE
(303) 832-2666
1120 LINCOLN ST, STE 1200
DENVER, CO 80203

CIVIL ENGINEER:
KIMLEY-HORN
CHARLES WURL
(602) 944-5500
7740 N 16TH ST, STE 300
PHOENIX, AZ 85020

STRUCTURAL ENGINEER:
S.A. MIRO, INC.
MATTHEW WEST
(303) 741-3737
4582 S ULSTER ST, STE 750
DENVER, CO 80237

ARCHITECT:
GENSLER
PATRICK MAGNESS
(602) 523-4900
2575 E CAMELBACK RD STE 175
PHOENIX, AZ 85016

SECURITY ENGINEER:
SWANSON RINK
MICHAEL GHEZZI
(303) 832-2666
1120 LINCOLN ST, STE 1200
DENVER, CO 80203

TELECOM ENGINEER:
SWANSON RINK
THANA GLASSEN
(303) 832-2666
1120 LINCOLN ST, STE 1200
DENVER, CO 80203

PROJECT:
SITE PLAN - 10437 E ELLIOT ROAD

TITLE:
ENLARGED EXTERIOR ELEVATIONS

DRAWING:
DR3.03

PAPER SIZE:	SCALE:	AGILE NO:	REV:
ARCH E1	1/8" = 1'-0"		3

PDF PRINT DATE: 3/29/2024 4:05:57 PM BASED ON TEMPLATE VERSION: OPTDC-v2.2

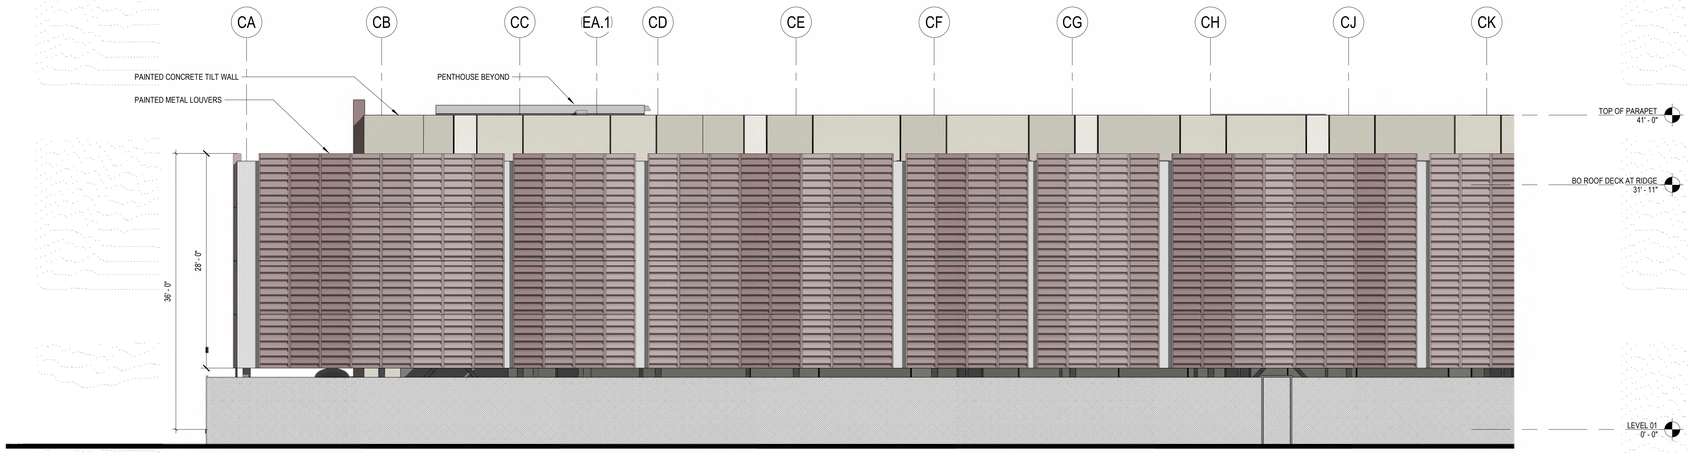

1 ARCHITECTURAL ELEVATION - SECTOR 11 CHILLER COMPOUND
SCALE: 1/8" = 1'-0"

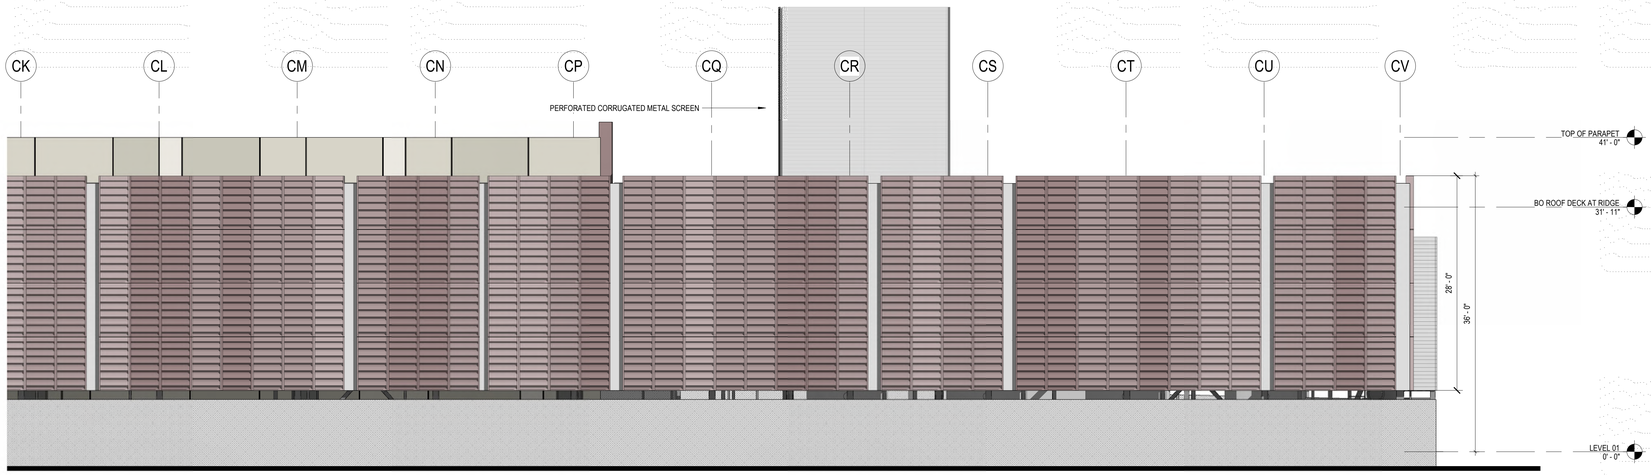

2 ARCHITECTURAL ELEVATION - SECTOR 12 CHILLER COMPOUND
SCALE: 1/8" = 1'-0"

MATERIAL LEGEND

CO-01	PAINTED CONCRETE SW 6084	MP-01	METAL PANEL CHARCOAL GRAY	MP-01	METAL PANEL NATURAL	CM-01	CMU WALL NW BONE
CO-02	PAINTED CONCRETE SW 6071	MP-02	PAINTED METAL PANEL SW 6024	MP-05	PERF CORRUGATED METAL PANEL SMALL	CM-02	CMU WALL COCOA BROWN
CO-03	PAINTED CONCRETE SW 6072	MP-03	PAINTED METAL PANEL SW 9077	MP-06	PERF CORRUGATED METAL PANEL LARGE	CM-03	CMU WALL PLUM
CO-04	PAINTED CONCRETE SW 6075	MP-04	PAINTED METAL PANEL SW 6025	GL-01	CLEAR 1" INSULATED LOW E GLAZING		

KEY PLAN

CONFIDENTIAL

PROJECT ADDRESS

10437 E ELLIOT ROAD
MESA, ARIZONA 85212

PROJECT DELIVERY PACKAGE

SITE PLAN REVIEW

SEAL/SIGNATURE

NOT FOR CONSTRUCTION

THE LICENSED PROFESSIONAL SEAL AFFIXED TO THIS SHEET APPLIES ONLY TO THE MATERIAL AND ITEMS SHOWN ON THIS SHEET. ALL DRAWINGS, INSTRUMENTS OR OTHER DOCUMENTS NOT EXHIBITING THIS SEAL SHALL NOT BE CONSIDERED PREPARED BY THIS PROFESSIONAL, AND THIS PROFESSIONAL EXPRESSLY DISCLAIMS ANY AND ALL RESPONSIBILITY FOR SUCH PLAN, DRAWINGS OR DOCUMENTS NOT EXHIBITING THIS SEAL.

ISSUE DATE: 06MAY2024 | PROJECT NO: 78.3116.000

DESIGNED: GENSLER | ARCHITECT: PATRICK MAGNESS

REV.	DATE	DESCRIPTION
0	11DEC2023	SITE PLAN REVIEW
1	12FEB2024	SITE PLAN REVIEW - RESPONSE TO CITY COMMENTS
2	29MAR2024	SITE PLAN REVIEW - RESPONSE TO CITY COMMENTS
3	06MAY2024	SITE PLAN REVIEW - RESPONSE TO CITY COMMENTS

CONFIDENTIAL
ANY UNAUTHORIZED USE OR REPRODUCTION OF THIS DOCUMENT IN WHOLE OR IN PART IS PROHIBITED. DELETE THIS DOCUMENT IF YOU HAVE RECEIVED IT IN ERROR

MECHANICAL ENGINEER:
SWANSON RINK
GARY ORAZIO, PE
(303) 832-2666
1120 LINCOLN ST, STE 1200
DENVER, CO 80203

ELECTRICAL ENGINEER:
SWANSON RINK
ALI GHAMKHAR, PE
(303) 832-2666
1120 LINCOLN ST, STE 1200
DENVER, CO 80203

CIVIL ENGINEER:
KIMLEY-HORN
CHARLES WURL
(602) 944-5500
7740 N 16TH ST, STE 300
PHOENIX, AZ 85020

STRUCTURAL ENGINEER:
S.A. MIRO, INC.
MATTHEW WEST
(303) 741-3737
4582 S ULSTER ST, STE 750
DENVER, CO 80237

ARCHITECT:
GENSLER
PATRICK MAGNESS
(602) 523-4900
2575 E CAMELBACK RD STE 175
PHOENIX, AZ 85016

SECURITY ENGINEER:
SWANSON RINK
MICHAEL GHEZZI
(303) 832-2666
1120 LINCOLN ST, STE 1200
DENVER, CO 80203

TELECOM ENGINEER:
SWANSON RINK
THAINA GLASSEN
(303) 832-2666
1120 LINCOLN ST, STE 1200
DENVER, CO 80203

PROJECT: SITE PLAN - 10437 E ELLIOT ROAD

TITLE: ENLARGED EXTERIOR ELEVATIONS

DRAWING: DR3.04

PAPER SIZE:	SCALE:	AGILE NO:	REV:
ARCH E1	1/8" = 1'-0"		3

PDF PRINT DATE: 3/28/2024 4:10:03 PM
BASED ON TEMPLATE VERSION: OPTDC v2.2

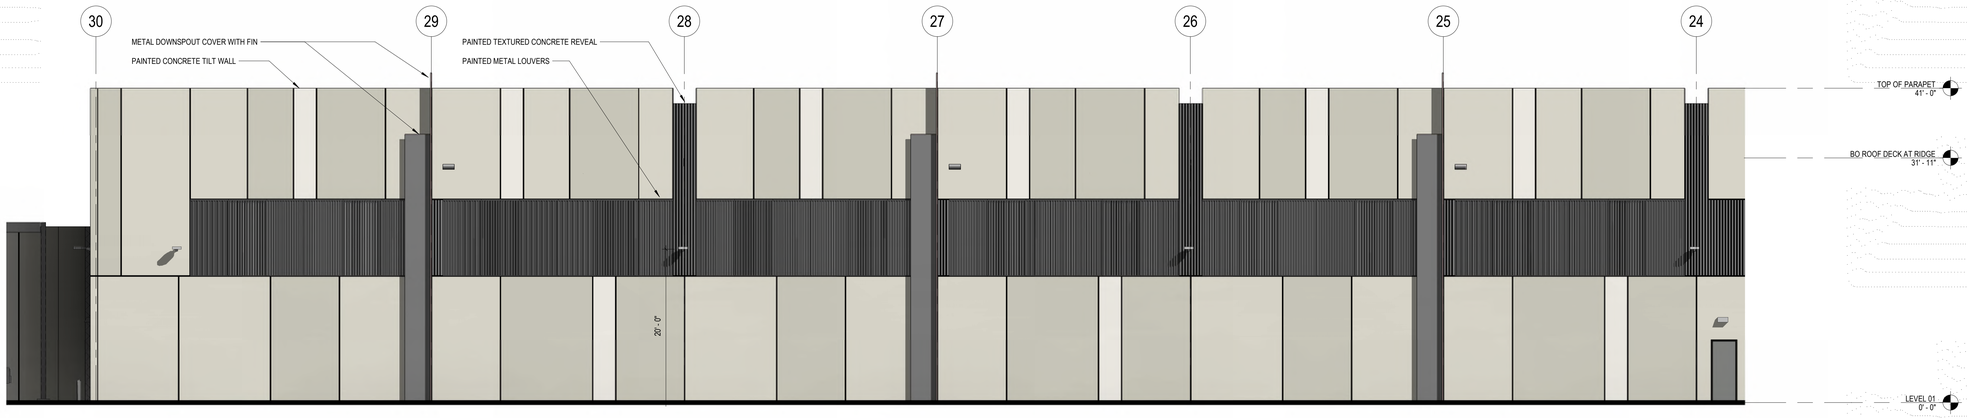

1 ARCHITECTURAL ELEVATION - SECTOR 9
SCALE: 1/8" = 1'-0"

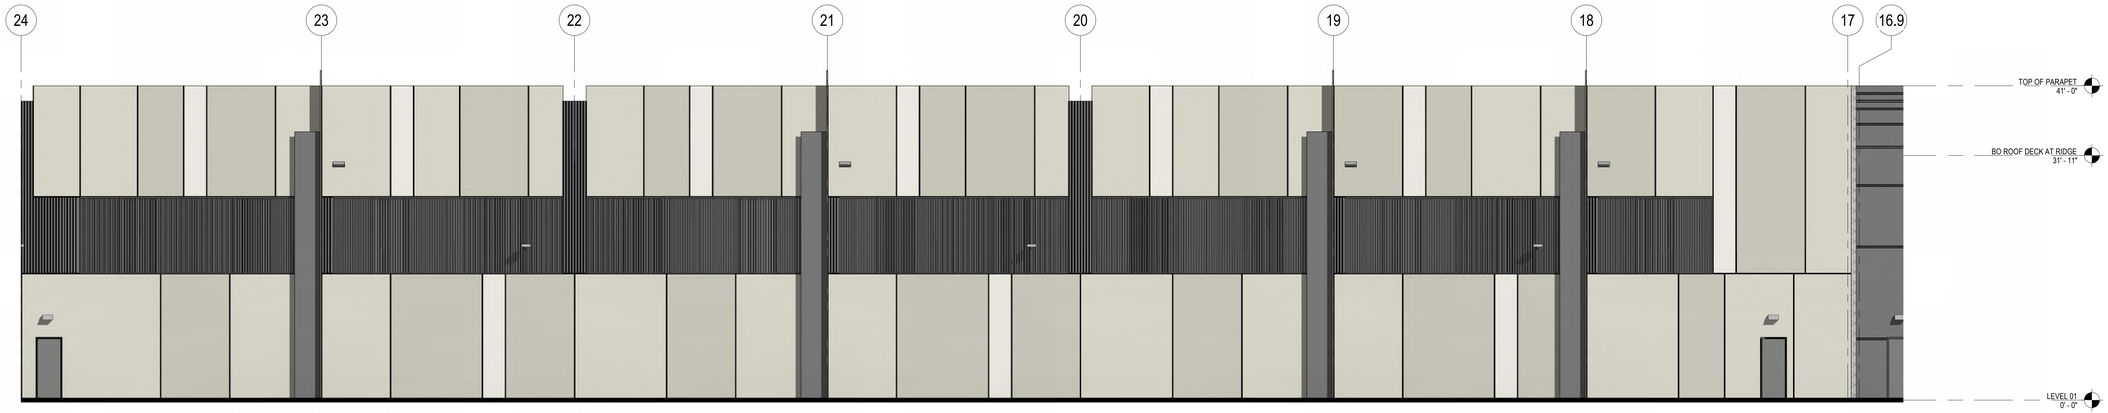

2 ARCHITECTURAL ELEVATION - SECTOR 7
SCALE: 1/8" = 1'-0"

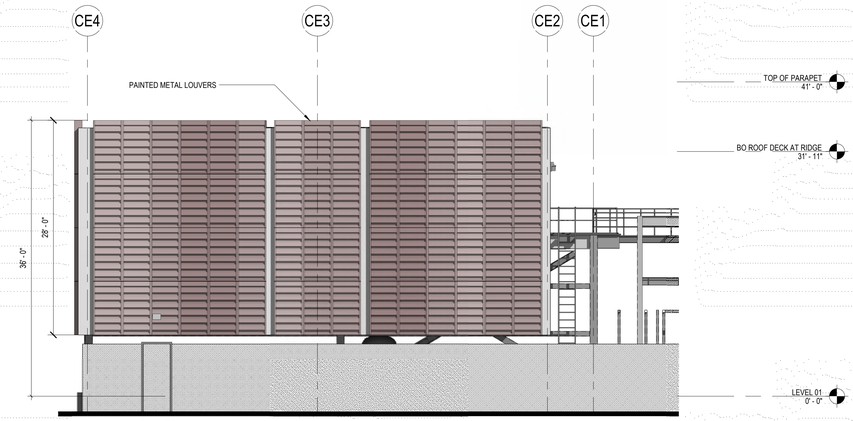

3 ARCHITECTURAL ELEVATION - SECTOR 13 CHILLER SCREEN
SCALE: 1/8" = 1'-0"

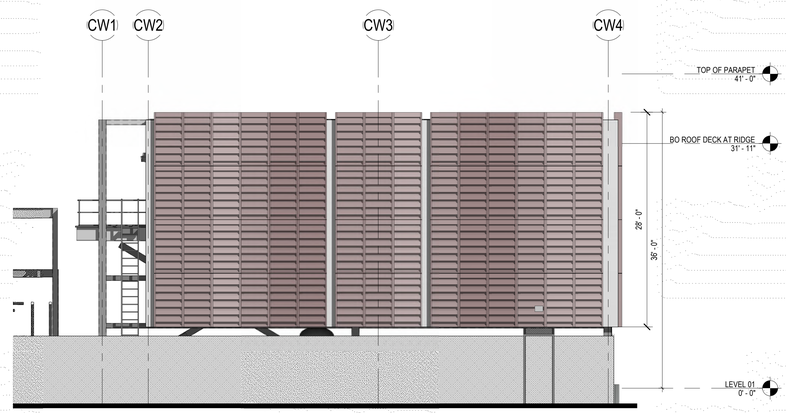

4 ARCHITECTURAL ELEVATION - SECTOR 11 CHILLER SCREEN
SCALE: 1/8" = 1'-0"

MATERIAL LEGEND

CO-01	PAINTED CONCRETE SW 6084	MP-01	METAL PANEL CHARCOAL GRAY	MP-01	METAL PANEL NATURAL	CM-01	CMU WALL NW BONE
CO-02	PAINTED CONCRETE SW 6071	MP-02	PAINTED METAL PANEL SW 6024	MP-05	PERF CORRUGATED METAL PANEL SMALL	CM-02	CMU WALL COCOA BROWN
CO-03	PAINTED CONCRETE SW 6072	MP-03	PAINTED METAL PANEL SW 9077	MP-06	PERF CORRUGATED METAL PANEL LARGE	CM-03	CMU WALL PLUM
CO-04	PAINTED CONCRETE SW 6075	MP-04	PAINTED METAL PANEL SW 6025	GL-01	CLEAR 1" INSULATED LOW E GLAZING		

KEY PLAN

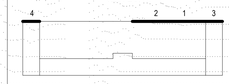

CONFIDENTIAL

PROJECT ADDRESS
10437 E ELLIOT ROAD
MESA, ARIZONA 85212

PROJECT DELIVERY PACKAGE
SITE PLAN REVIEW

SEAL/SIGNATURE

NOT FOR CONSTRUCTION

THE LICENSED PROFESSIONAL SEAL AFFIXED TO THIS SHEET APPLIES ONLY TO THE MATERIAL AND ITEMS SHOWN ON THIS SHEET. ALL DRAWINGS, INSTRUMENTS OR OTHER DOCUMENTS NOT EXHIBITING THIS SEAL SHALL NOT BE CONSIDERED PREPARED BY THIS PROFESSIONAL, AND THIS PROFESSIONAL EXPRESSLY DISCLAIMS ANY AND ALL RESPONSIBILITY FOR SUCH PLAN, DRAWINGS OR DOCUMENTS NOT EXHIBITING THIS SEAL.

ISSUE DATE: 06MAY2024 | PROJECT NO: 78.3116.000
DESIGNED: GENSLER | ARCHITECT: PATRICK MAGNESS

REV.	DATE	DESCRIPTION
0	11DEC2023	SITE PLAN REVIEW
1	12FEB2024	SITE PLAN REVIEW - RESPONSE TO CITY COMMENTS
2	29MAR2024	SITE PLAN REVIEW - RESPONSE TO CITY COMMENTS
3	06MAY2024	SITE PLAN REVIEW - RESPONSE TO CITY COMMENTS

CONFIDENTIAL
ANY UNAUTHORIZED USE OR REPRODUCTION OF THIS DOCUMENT IN WHOLE OR IN PART IS PROHIBITED. DELETE THIS DOCUMENT IF YOU HAVE RECEIVED IT IN ERROR

MECHANICAL ENGINEER:
SWANSON RINK
GARY ORAZIO, PE
(303) 832-2666
1120 LINCOLN ST, STE 1200
DENVER, CO 80203

ELECTRICAL ENGINEER:
SWANSON RINK
ALI GHAMKHAR, PE
(303) 832-2666
1120 LINCOLN ST, STE 1200
DENVER, CO 80203

CIVIL ENGINEER:
KIMLEY-HORN
CHARLES WURL
(602) 944-5500
7740 N 16TH ST, STE 300
PHOENIX, AZ 85020

STRUCTURAL ENGINEER:
S.A. MIRO, INC.
MATTHEW WEST
(303) 741-3737
4582 S ULSTER ST, STE 750
DENVER, CO 80237

ARCHITECT:
GENSLER
PATRICK MAGNESS
(602) 523-4900
2575 E CAMELBACK RD STE 175
PHOENIX, AZ 85016

SECURITY ENGINEER:
SWANSON RINK
MICHAEL GHEZZI
(303) 832-2666
1120 LINCOLN ST, STE 1200
DENVER, CO 80203

TELECOM ENGINEER:
SWANSON RINK
THANA GLASSEN
(303) 832-2666
1120 LINCOLN ST, STE 1200
DENVER, CO 80203

PROJECT:
SITE PLAN - 10437 E ELLIOT ROAD

TITLE:
ENLARGED EXTERIOR ELEVATIONS

DRAWING:
DR3.05

PAPER SIZE:	SCALE:	AGILE NO:	REV:
ARCH E1	1/8" = 1'-0"		3

PDF PRINT DATE: 3/28/2024 4:11:03 PM BASED ON TEMPLATE VERSION: OPTIOC-2.2

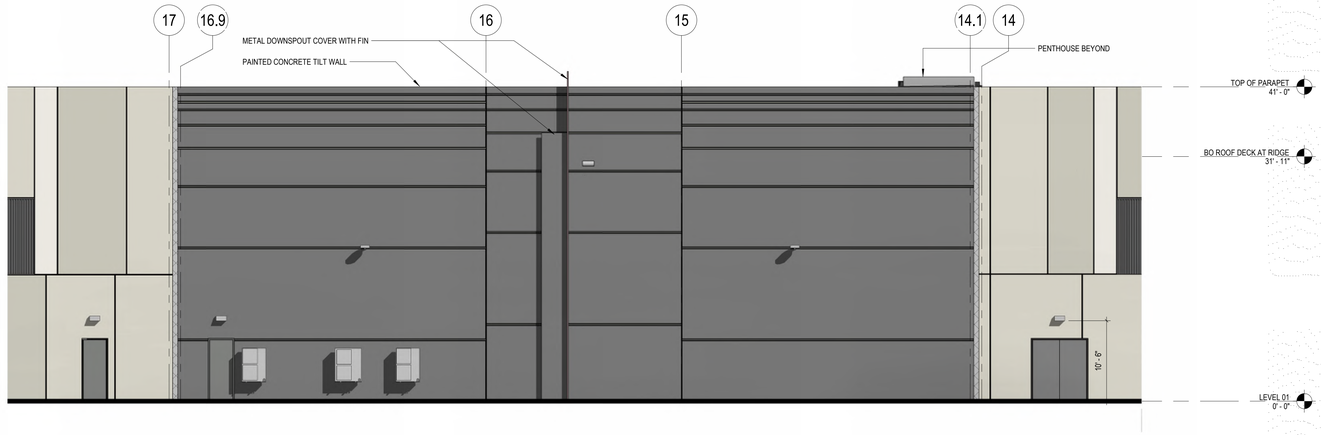

1 ARCHITECTURAL ELEVATION - SECTOR 5
SCALE: 1/8" = 1'-0"

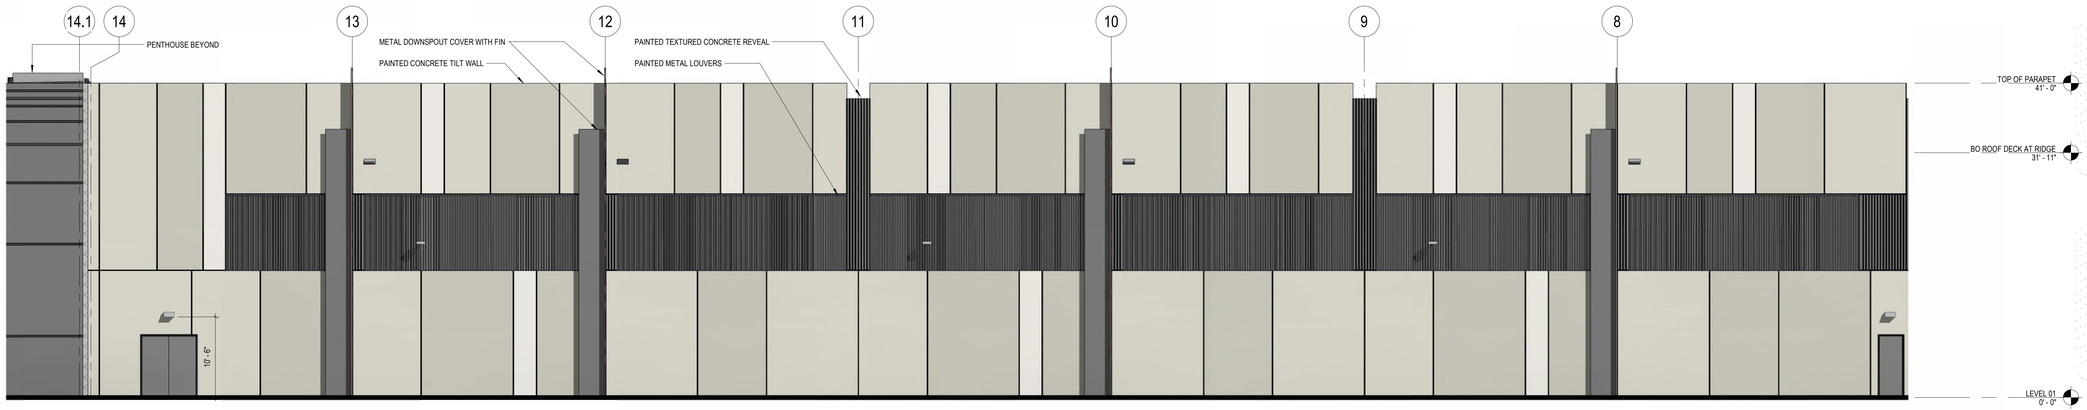

2 ARCHITECTURAL ELEVATION - SECTOR 3
SCALE: 1/8" = 1'-0"

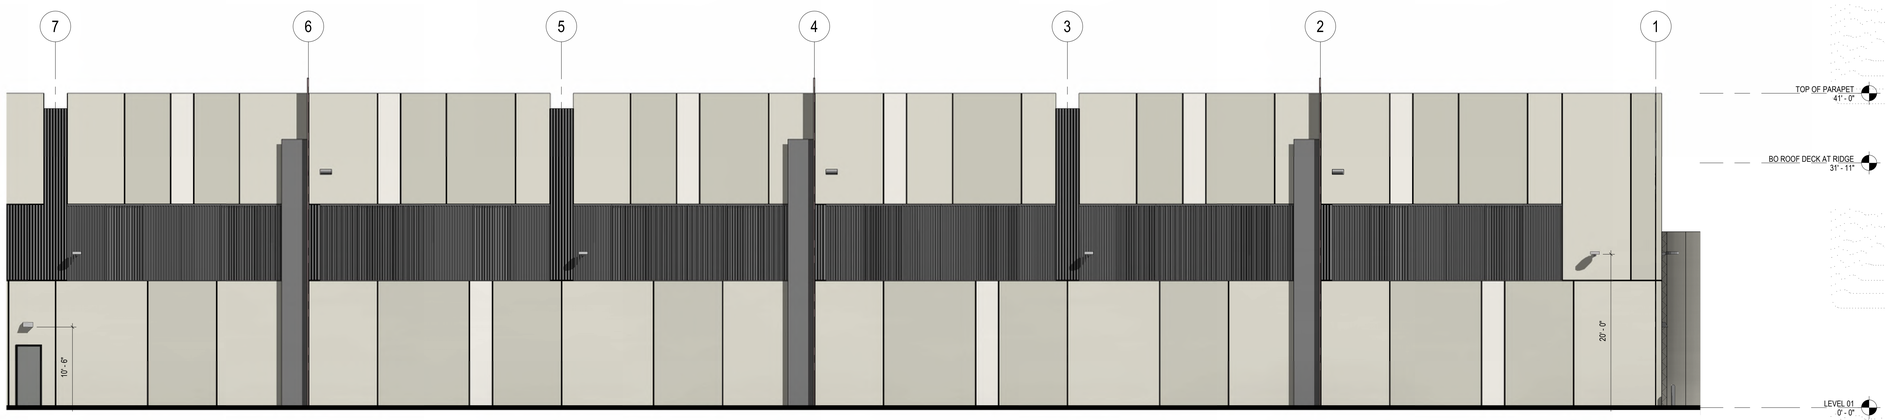

3 ARCHITECTURAL ELEVATION - SECTOR 1
SCALE: 1/8" = 1'-0"

MATERIAL LEGEND

CO-01	PAINTED CONCRETE SW 6084	MP-01	METAL PANEL CHARCOAL GRAY	MP-01	METAL PANEL NATURAL	CM-01	CMU WALL NW BONE
CO-02	PAINTED CONCRETE SW 6071	MP-02	PAINTED METAL PANEL SW 6224	MP-05	PERF CORRUGATED METAL PANEL SMALL	CM-02	CMU WALL COCOA BROWN
CO-03	PAINTED CONCRETE SW 6072	MP-03	PAINTED METAL PANEL SW 9077	MP-06	PERF CORRUGATED METAL PANEL LARGE	CM-03	CMU WALL PLUM
CO-04	PAINTED CONCRETE SW 6075	MP-04	PAINTED METAL PANEL SW 6025	GL-01	CLEAR 1" INSULATED LOW E GLAZING		

KEY PLAN

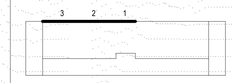

CONFIDENTIAL

PROJECT ADDRESS
10437 E ELLIOT ROAD
MESA, ARIZONA 85212

PROJECT DELIVERY PACKAGE
SITE PLAN REVIEW

SEAL/SIGNATURE
NOT FOR CONSTRUCTION

THE LICENSED PROFESSIONAL SEAL AFFIXED TO THIS SHEET APPLIES ONLY TO THE MATERIAL AND ITEMS SHOWN ON THIS SHEET. ALL DRAWINGS, INSTRUMENTS OR OTHER DOCUMENTS NOT EXHIBITING THIS SEAL SHALL NOT BE CONSIDERED PREPARED BY THIS PROFESSIONAL, AND THIS PROFESSIONAL EXPRESSLY DISCLAIMS ANY AND ALL RESPONSIBILITY FOR SUCH PLAN, DRAWINGS OR DOCUMENTS NOT EXHIBITING THIS SEAL.

ISSUE DATE: 06MAY2024 | PROJECT NO: 78.3116.000
DESIGNED: GENSLER | ARCHITECT: PATRICK MAGNESS

REV.	DATE	DESCRIPTION
0	11DEC2023	SITE PLAN REVIEW
1	12FEB2024	SITE PLAN REVIEW - RESPONSE TO CITY COMMENTS
2	29MAR2024	SITE PLAN REVIEW - RESPONSE TO CITY COMMENTS
3	06MAY2024	SITE PLAN REVIEW - RESPONSE TO CITY COMMENTS

CONFIDENTIAL
ANY UNAUTHORIZED USE OR REPRODUCTION OF THIS DOCUMENT IN WHOLE OR IN PART IS PROHIBITED. DELETE THIS DOCUMENT IF YOU HAVE RECEIVED IT IN ERROR

MECHANICAL ENGINEER:
SWANSON RINK
GARY CRAZIO, PE
(303) 832-2666
1120 LINCOLN ST, STE 1200
DENVER, CO 80203

ELECTRICAL ENGINEER:
SWANSON RINK
ALI GHAMKHAR, PE
(303) 832-2666
1120 LINCOLN ST, STE 1200
DENVER, CO 80203

CIVIL ENGINEER:
KIMLEY-HORN
CHARLES WURL
(602) 944-5500
7740 N 16TH ST, STE 300
PHOENIX, AZ 85020

STRUCTURAL ENGINEER:
S.A. MIRO, INC.
MATTHEW WEST
(303) 741-3737
4582 S ULSTER ST, STE 750
DENVER, CO 80237

ARCHITECT:
GENSLER
PATRICK MAGNESS
(602) 523-4900
2575 E CAMELBACK RD STE 175
PHOENIX, AZ 85016

SECURITY ENGINEER:
SWANSON RINK
MICHAEL GHEZZI
(303) 832-2666
1120 LINCOLN ST, STE 1200
DENVER, CO 80203

TELECOM ENGINEER:
SWANSON RINK
THANA GLASSEN
(303) 832-2666
1120 LINCOLN ST, STE 1200
DENVER, CO 80203

PROJECT: SITE PLAN - 10437 E ELLIOT ROAD

TITLE: ENLARGED EXTERIOR ELEVATIONS

DRAWING: DR3.06

PAPER SIZE:	SCALE:	AGILE NO:	REV:
ARCH E1	1/8" = 1'-0"		3

PDF PRINT DATE: 3/28/2024 4:11:45 PM BASED ON TEMPLATE VERSION: OPTOC v2.2

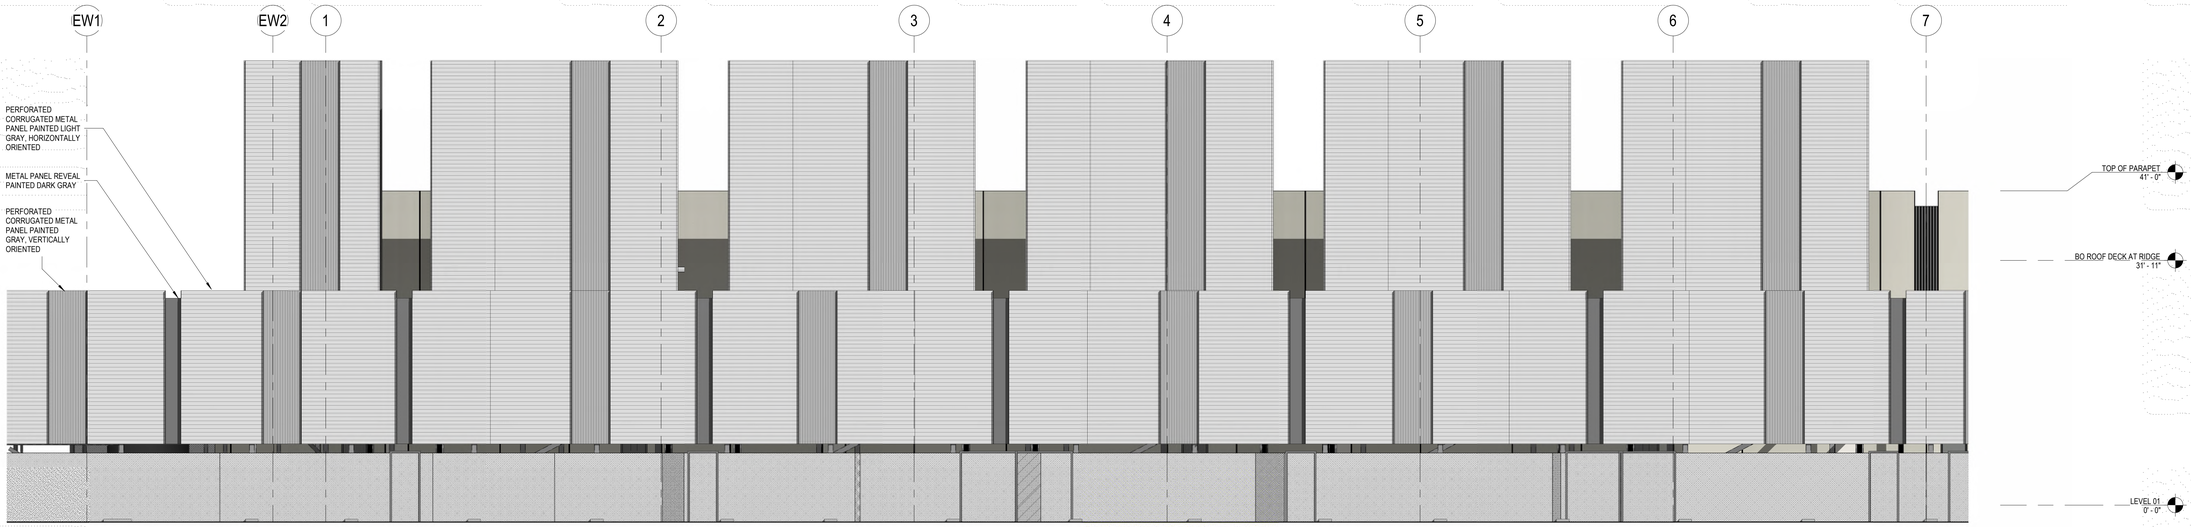

1 ARCHITECTURAL ELEVATION AT GENERATOR SCREEN - SECTOR 02
SCALE: 1/8" = 1'-0"

2 ARCHITECTURAL ELEVATION AT GENERATOR SCREEN - SECTOR 04
SCALE: 1/8" = 1'-0"

MATERIAL LEGEND

CO-01	PAINTED CONCRETE SW 6084	MP-01	METAL PANEL CHARCOAL GRAY	MP-01	METAL PANEL NATURAL	CM-01	CMU WALL NW BONE
CO-02	PAINTED CONCRETE SW 6071	MP-02	PAINTED METAL PANEL SW 6024	MP-05	PERF CORRUGATED METAL PANEL SMALL	CM-02	CMU WALL COCOA BROWN
CO-03	PAINTED CONCRETE SW 6072	MP-03	PAINTED METAL PANEL SW 9077	MP-06	PERF CORRUGATED METAL PANEL LARGE	CM-03	CMU WALL PLUM
CO-04	PAINTED CONCRETE SW 6075	MP-04	PAINTED METAL PANEL SW 6025	GL-01	CLEAR 1" INSULATED LOW E GLAZING		

KEY PLAN

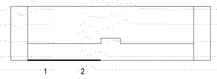

CONFIDENTIAL

PROJECT ADDRESS
10437 E ELLIOT ROAD
MESA, ARIZONA 85212

PROJECT DELIVERY PACKAGE
SITE PLAN REVIEW

SEAL/SIGNATURE
NOT FOR CONSTRUCTION

THE LICENSED PROFESSIONAL SEAL AFFIXED TO THIS SHEET APPLIES ONLY TO THE MATERIAL AND ITEMS SHOWN ON THIS SHEET. ALL DRAWINGS, INSTRUMENTS OR OTHER DOCUMENTS NOT EXHIBITING THIS SEAL SHALL NOT BE CONSIDERED PREPARED BY THIS PROFESSIONAL, AND THIS PROFESSIONAL EXPRESSLY DISCLAIMS ANY AND ALL RESPONSIBILITY FOR SUCH PLAN, DRAWINGS OR DOCUMENTS NOT EXHIBITING THIS SEAL.

ISSUE DATE: 06MAY2024 | PROJECT NO: 78.3116.000
DESIGNED: GENSLER | ARCHITECT: PATRICK MAGNESS

REV.	DATE	DESCRIPTION
0	11DEC2023	SITE PLAN REVIEW
1	12FEB2024	SITE PLAN REVIEW - RESPONSE TO CITY COMMENTS
2	29MAR2024	SITE PLAN REVIEW - RESPONSE TO CITY COMMENTS
3	06MAY2024	SITE PLAN REVIEW - RESPONSE TO CITY COMMENTS

CONFIDENTIAL
ANY UNAUTHORIZED USE OR REPRODUCTION OF THIS DOCUMENT IN WHOLE OR IN PART IS PROHIBITED. DELETE THIS DOCUMENT IF YOU HAVE RECEIVED IT IN ERROR.

MECHANICAL ENGINEER:
SWANSON RINK
GARY ORAZIO, PE
(303) 832-2666
1120 LINCOLN ST, STE 1200
DENVER, CO 80203

ELECTRICAL ENGINEER:
SWANSON RINK
ALI GHAMKHAR, PE
(303) 832-2666
1120 LINCOLN ST, STE 1200
DENVER, CO 80203

CIVIL ENGINEER:
KIMLEY-HORN
CHARLES WURL
(602) 944-5500
7740 N 16TH ST, STE 300
PHOENIX, AZ 85020

STRUCTURAL ENGINEER:
S.A. MIRO, INC.
MATTHEW WEST
(303) 741-3737
4582 S ULSTER ST, STE 750
DENVER, CO 80237

ARCHITECT:
GENSLER
PATRICK MAGNESS
(602) 523-4900
2575 E CAMELBACK RD STE 175
PHOENIX, AZ 85016

SECURITY ENGINEER:
SWANSON RINK
MICHAEL GHEZZI
(303) 832-2666
1120 LINCOLN ST, STE 1200
DENVER, CO 80203

TELECOM ENGINEER:
SWANSON RINK
THAINA GLASSEN
(303) 832-2666
1120 LINCOLN ST, STE 1200
DENVER, CO 80203

PROJECT: SITE PLAN - 10437 E ELLIOT ROAD

TITLE: ENLARGED EXTERIOR ELEVATION

DRAWING: DR3.07

PAPER SIZE:	SCALE:	AGILE NO:	REV:
ARCH E1	1/8" = 1'-0"		3

PDF PRINT DATE: 3/28/2024 4:12:35 PM BASED ON TEMPLATE VERSION: OPTDC-2.2

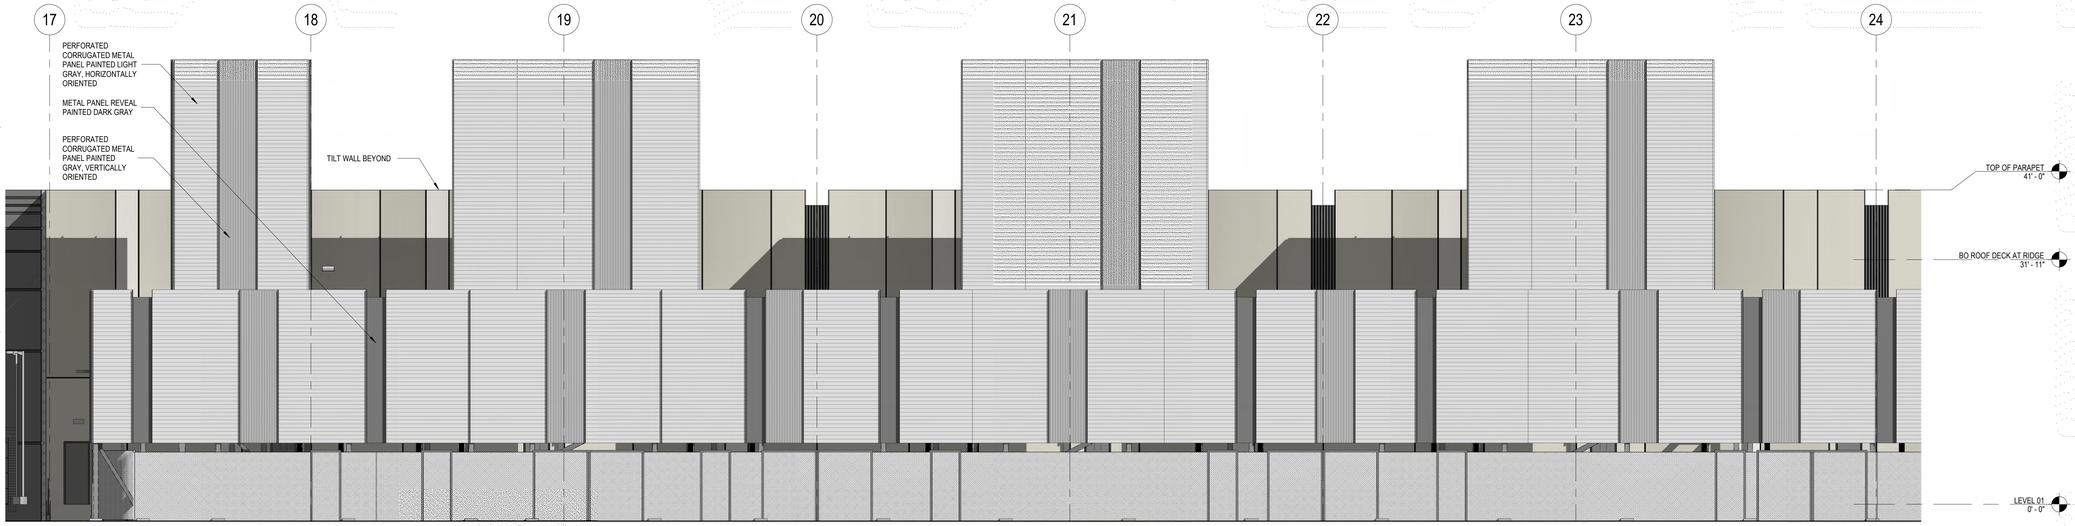

1 ARCHITECTURAL ELEVATION AT GENERATOR SCREEN - SECTOR 8

SCALE: 1/8" = 1'-0"

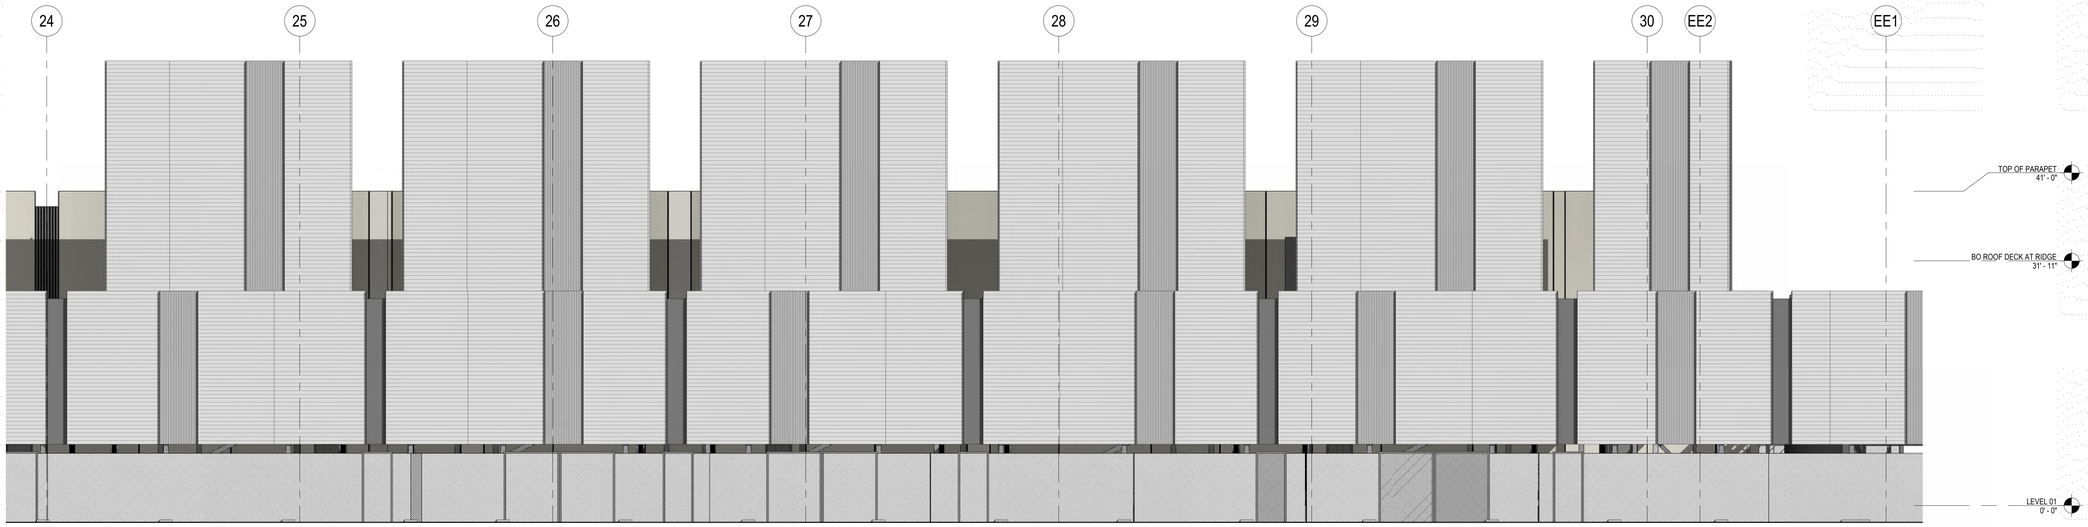

2 ARCHITECTURAL ELEVATION AT GENERATOR SCREEN - SECTOR 10

SCALE: 1/8" = 1'-0"

MATERIAL LEGEND

CO-01	PAINTED CONCRETE SW 6084	MP-01	METAL PANEL CHARCOAL GRAY	MP-01	METAL PANEL NATURAL	CM-01	CMU WALL NW BONE
CO-02	PAINTED CONCRETE SW 6071	MP-02	PAINTED METAL PANEL SW 6024	MP-05	PERF CORRUGATED METAL PANEL SMALL	CM-02	CMU WALL COCOA BROWN
CO-03	PAINTED CONCRETE SW 6072	MP-03	PAINTED METAL PANEL SW 9077	MP-06	PERF CORRUGATED METAL PANEL LARGE	CM-03	CMU WALL PLUM
CO-04	PAINTED CONCRETE SW 6075	MP-04	PAINTED METAL PANEL SW 6025	GL-01	CLEAR 1" INSULATED LOW E GLAZING		

KEY PLAN

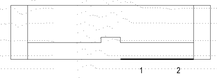

CONFIDENTIAL

PROJECT ADDRESS

10437 E ELLIOT ROAD
MESA, ARIZONA 85212

PROJECT DELIVERY PACKAGE

SITE PLAN REVIEW

SEAL/SIGNATURE

NOT FOR CONSTRUCTION

THE LICENSED PROFESSIONAL SEAL AFFIXED TO THIS SHEET APPLIES ONLY TO THE MATERIAL AND ITEMS SHOWN ON THIS SHEET. ALL DRAWINGS, INSTRUMENTS OR OTHER DOCUMENTS NOT EXHIBITING THIS SEAL SHALL NOT BE CONSIDERED PREPARED BY THIS PROFESSIONAL, AND THIS PROFESSIONAL EXPRESSLY DISCLAIMS ANY AND ALL RESPONSIBILITY FOR SUCH PLAN, DRAWINGS OR DOCUMENTS NOT EXHIBITING THIS SEAL.

ISSUE DATE: 06MAY2024 | PROJECT NO: 78.3116.000

DESIGNED: GENSLER | ARCHITECT: PATRICK MAGNESS

REV.	DATE	DESCRIPTION
0	11DEC2023	SITE PLAN REVIEW
1	12FEB2024	SITE PLAN REVIEW - RESPONSE TO CITY COMMENTS
2	29MAR2024	SITE PLAN REVIEW - RESPONSE TO CITY COMMENTS
3	06MAY2024	SITE PLAN REVIEW - RESPONSE TO CITY COMMENTS

CONFIDENTIAL
ANY UNAUTHORIZED USE OR REPRODUCTION OF THIS DOCUMENT IN WHOLE OR IN PART IS PROHIBITED. DELETE THIS DOCUMENT IF YOU HAVE RECEIVED IT IN ERROR

MECHANICAL ENGINEER:
SWANSON RINK
GARY ORAZIO, PE
(303) 832-2666
1120 LINCOLN ST, STE 1200
DENVER, CO 80203

ELECTRICAL ENGINEER:
SWANSON RINK
ALI GHAMGHAR, PE
(303) 832-2666
1120 LINCOLN ST, STE 1200
DENVER, CO 80203

CIVIL ENGINEER:
KIMLEY-HORN
CHARLES WURL
(602) 944-5500
7740 N 16TH ST, STE 300
PHOENIX, AZ 85020

STRUCTURAL ENGINEER:
S.A. MIRO, INC.
MATTHEW WEST
(303) 741-3737
4582 S ULSTER ST, STE 750
DENVER, CO 80237

ARCHITECT:
GENSLER
PATRICK MAGNESS
(602) 523-4900
2575 E CAMELBACK RD STE 175
PHOENIX, AZ 85016

SECURITY ENGINEER:
SWANSON RINK
MICHAEL GHEZZI
(303) 832-2666
1120 LINCOLN ST, STE 1200
DENVER, CO 80203

TELECOM ENGINEER:
SWANSON RINK
THANA GLASSEN
(303) 832-2666
1120 LINCOLN ST, STE 1200
DENVER, CO 80203

PROJECT: SITE PLAN - 10437 E ELLIOT ROAD

TITLE: ENLARGED EXTERIOR ELEVATION

DRAWING: DR3.08

PAPER SIZE:	SCALE:	AGILE NO:	REV:
ARCH E1	1/8" = 1'-0"		3

PDF PRINT DATE: 3/28/2024 4:13:18 PM BASED ON TEMPLATE VERSION: OPTDC-V2.2

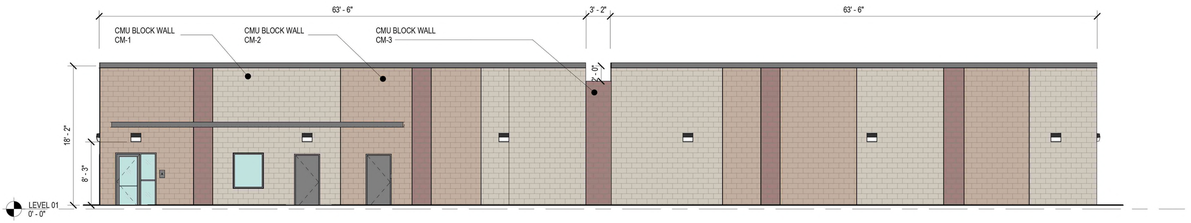

1 EXTERIOR ELEVATION - SECURITY BUILDING FRONT
SCALE: 1/8" = 1'-0"

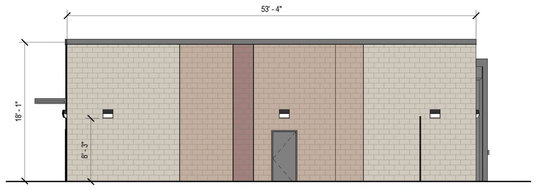

2 EXTERIOR ELEVATION - SECURITY BUILDING SIDE A
SCALE: 1/8" = 1'-0"

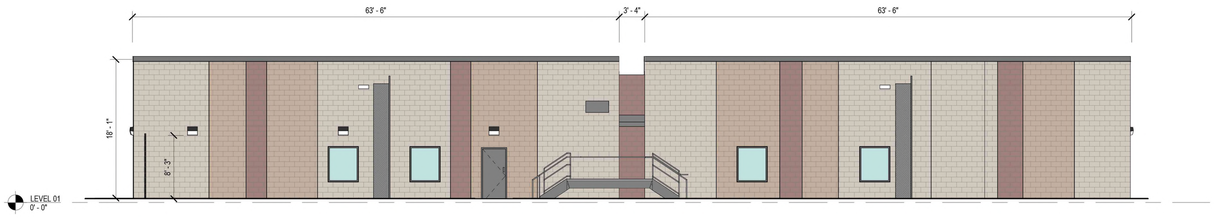

3 EXTERIOR ELEVATION - SECURITY BUILDING BACK
SCALE: 1/8" = 1'-0"

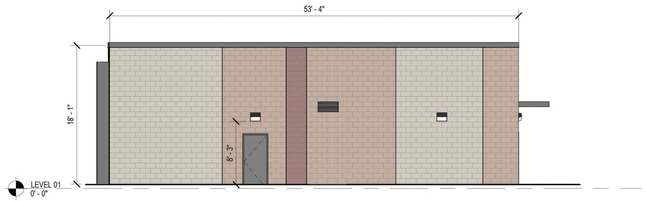

4 EXTERIOR ELEVATION - SECURITY BUILDING SIDE B
SCALE: 1/8" = 1'-0"

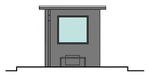

5 ELEVATION - GATEHOUSE FRONT
SCALE: 1/8" = 1'-0"

6 ELEVATION - GATEHOUSE SIDE A
SCALE: 1/8" = 1'-0"

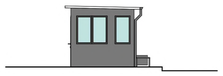

7 ELEVATION - GATEHOUSE SIDE B
SCALE: 1/8" = 1'-0"

8 ELEVATION - GATEHOUSE BACK
SCALE: 1/8" = 1'-0"

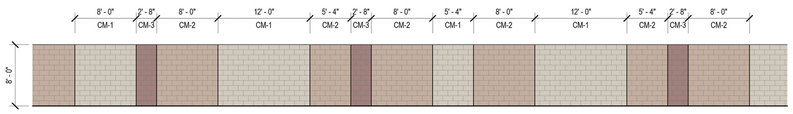

9 ELEVATION - SITE WALL
SCALE: 1/8" = 1'-0"

MATERIAL LEGEND

CO-01	PAINTED CONCRETE SW 6084	MP-01	METAL PANEL CHARCOAL GRAY	MP-01	METAL PANEL NATURAL	CM-01	CMU WALL NW BONE
CO-02	PAINTED CONCRETE SW 6071	MP-02	PAINTED METAL PANEL SW 6024	MP-05	PERF CORRUGATED METAL PANEL SMALL	CM-02	CMU WALL COCOA BROWN
CO-03	PAINTED CONCRETE SW 6072	MP-03	PAINTED METAL PANEL SW 9077	MP-06	PERF CORRUGATED METAL PANEL LARGE	CM-03	CMU WALL PLUM
CO-04	PAINTED CONCRETE SW 6075	MP-04	PAINTED METAL PANEL SW 6025	GL-01	CLEAR 1" INSULATED LOW E GLAZING		

CONFIDENTIAL

PROJECT ADDRESS
10437 E ELLIOT ROAD
MESA, ARIZONA 85212

PROJECT DELIVERY PACKAGE
SITE PLAN REVIEW

SEAL/SIGNATURE

NOT FOR CONSTRUCTION

THE LICENSED PROFESSIONAL SEAL AFFIXED TO THIS SHEET APPLIES ONLY TO THE MATERIAL AND ITEMS SHOWN ON THIS SHEET. ALL DRAWINGS, INSTRUMENTS OR OTHER DOCUMENTS NOT EXHIBITING THIS SEAL SHALL NOT BE CONSIDERED PREPARED BY THIS PROFESSIONAL, AND THIS PROFESSIONAL EXPRESSLY DISCLAIMS ANY AND ALL RESPONSIBILITY FOR SUCH PLAN, DRAWINGS OR DOCUMENTS NOT EXHIBITING THIS SEAL.

ISSUE DATE: 06MAY2024 | PROJECT NO: 78.3116.000
DESIGNED: GENSLER | ARCHITECT: PATRICK MAGNESS

REV.	DATE	DESCRIPTION
0	11DEC2023	SITE PLAN REVIEW
1	12FEB2024	SITE PLAN REVIEW - RESPONSE TO CITY COMMENTS
2	29MAR2024	SITE PLAN REVIEW - RESPONSE TO CITY COMMENTS
3	06MAY2024	SITE PLAN REVIEW - RESPONSE TO CITY COMMENTS

CONFIDENTIAL
ANY UNAUTHORIZED USE OR REPRODUCTION OF THIS DOCUMENT IN WHOLE OR IN PART IS PROHIBITED. DELETE THIS DOCUMENT IF YOU HAVE RECEIVED IT IN ERROR

MECHANICAL ENGINEER:
SWANSON RINK
GARY ORAZIO, PE
(303) 832-2666
1120 LINCOLN ST, STE 1200
DENVER, CO 80203

ELECTRICAL ENGINEER:
SWANSON RINK
ALI GHAMKHAR, PE
(303) 832-2666
1120 LINCOLN ST, STE 1200
DENVER, CO 80203

CIVIL ENGINEER:
KIMLEY-HORN
CHARLES WURL
(503) 398-6392
920 SW 6TH AVENUE, STE 1200
PORTLAND, OR 97204

STRUCTURAL ENGINEER:
S.A. MIRO, INC.
MATTHEW WEST
(303) 741-3737
4582 S ULSTER ST #750
DENVER, CO 80237

ARCHITECT:
GENSLER
PATRICK MAGNESS
(602) 523-4900
2575 CAMELBACK RD, STE 175
PHOENIX, AZ 85016

SECURITY ENGINEER:
SWANSON RINK
MICHAEL GHEZZI
(303) 832-2666
1120 LINCOLN ST, STE 1200
DENVER, CO 80203

TELECOM ENGINEER:
SWANSON RINK
THANA GLASSEN
(303) 832-2666
1120 LINCOLN ST, STE 1200
DENVER, CO 80203

PROJECT:
DA SITE PLAN - 10437 E ELLIOT ROAD

TITLE:
ENLARGED EXTERIOR ELEVATIONS

DRAWING:
DR03.07

PAPER SIZE:	SCALE:	AGILE NO:	REV:
ARCH E1	1/8" = 1'-0"		3

PDF PRINT DATE: 3/29/2024 4:10:46 PM BASED ON TEMPLATE VERSION: OPTDC v2.2

BUILDING MATERIALS

CO-01
PAINTED CONCRETE
SW 6084 - MODEST WHITE

MP-01
PAINTED METAL
DARK GRAY

MP-05
METAL
SILVER

CM-01
CMU
NW BONE

CO-02
PAINTED CONCRETE
SW 6071 - POPULAR GRAY

MP-02
PAINTED METAL
SW 6024 - DRESSY ROSE

MP-06
PERFORATED
CORRUGATED METAL
SMALL

CM-02
CMU
COCOA BROWN

CO-03
PAINTED CONCRETE
SW 6072 - VERSATILE GRAY

MP-03
PAINTED METAL
SW 9077 - ROSALINE PEARL

MP-07
PERFORATED
CORRUGATED METAL
LARGE

CM-03
CMU
PLUM

CO-04
PAINTED CONCRETE
SW 6075 GARRET GRAY

MP-04
PAINTED METAL
SW 6025 - SOCIALITE

GL-01
CLEAR 1" INSULATED
LOW-E GLAZING

CONFIDENTIAL

PROJECT ADDRESS
10437 E ELLIOT ROAD
MESA, ARIZONA 85212

PROJECT DELIVERY PACKAGE
SITE PLAN REVIEW

SEAL/SIGNATURE

NOT FOR CONSTRUCTION

THE LICENSED PROFESSIONAL SEAL AFFIXED TO THIS SHEET APPLIES ONLY TO THE MATERIAL AND ITEMS SHOWN ON THIS SHEET. ALL DRAWINGS, INSTRUMENTS OR OTHER DOCUMENTS NOT EXHIBITING THIS SEAL SHALL NOT BE CONSIDERED PREPARED BY THIS PROFESSIONAL, AND THIS PROFESSIONAL EXPRESSLY DISCLAIMS ANY AND ALL RESPONSIBILITY FOR SUCH PLAN, DRAWINGS OR DOCUMENTS NOT EXHIBITING THIS SEAL.

ISSUE DATE: 06MAY2024 | PROJECT NO: 78.3116.000
DESIGNED: GENSLER | ARCHITECT: PATRICK MAGNESS

REV.	DATE	DESCRIPTION
0	11DEC2023	SITE PLAN REVIEW
1	12FEB2024	SITE PLAN REVIEW - RESPONSE TO CITY COMMENTS
2	29MAR2024	SITE PLAN REVIEW - RESPONSE TO CITY COMMENTS
3	06MAY2024	SITE PLAN REVIEW - RESPONSE TO CITY COMMENTS

CONFIDENTIAL
ANY UNAUTHORIZED USE OR REPRODUCTION OF THIS DOCUMENT IN WHOLE OR IN PART IS PROHIBITED. DELETE THIS DOCUMENT IF YOU HAVE RECEIVED IT IN ERROR.

MECHANICAL ENGINEER:
SWANSON RINK
GARY ORAZIO, PE
(303) 832-2666
1120 LINCOLN ST, STE 1200
DENVER, CO 80203

ELECTRICAL ENGINEER:
SWANSON RINK
ALI GHAMGHAR, PE
(303) 832-2666
1120 LINCOLN ST, STE 1200
DENVER, CO 80203

CIVIL ENGINEER:
KIMLEY-HORN
CHARLES WURL
(602) 944-5500
7740 N 16TH ST, STE 300
PHOENIX, AZ 85020

STRUCTURAL ENGINEER:
S.A. MIRO, INC.
MATTHEW WEST
(303) 741-3737
4582 S ULSTER ST, STE 750
DENVER, CO 80237

ARCHITECT:
GENSLER
PATRICK MAGNESS
(602) 523-4900
2575 E CAMELBACK RD STE 175
PHOENIX, AZ 85016

SECURITY ENGINEER:
SWANSON RINK
MICHAEL GHEZZI
(303) 832-2666
1120 LINCOLN ST, STE 1200
DENVER, CO 80203

TELECOM ENGINEER:
SWANSON RINK
THAINA GLASSEN
(303) 832-2666
1120 LINCOLN ST, STE 1200
DENVER, CO 80203

PROJECT:
SITE PLAN - 10437 E ELLIOT ROAD

TITLE:
EXTERIOR BUILDING MATERIALS

DRAWING:
DR4.00

PAPER SIZE:	SCALE:	AGILE NO:	REV:
ARCH E1	1" = 100'-0"		3

PDF PRINT DATE: 3/28/2024 4:13:20 PM BASED ON TEMPLATE VERSION: OPTIOC-v2.2