CIRCLE K

MESA (PECOS & SOSSAMAN), AZ

12.02.25

rdc.

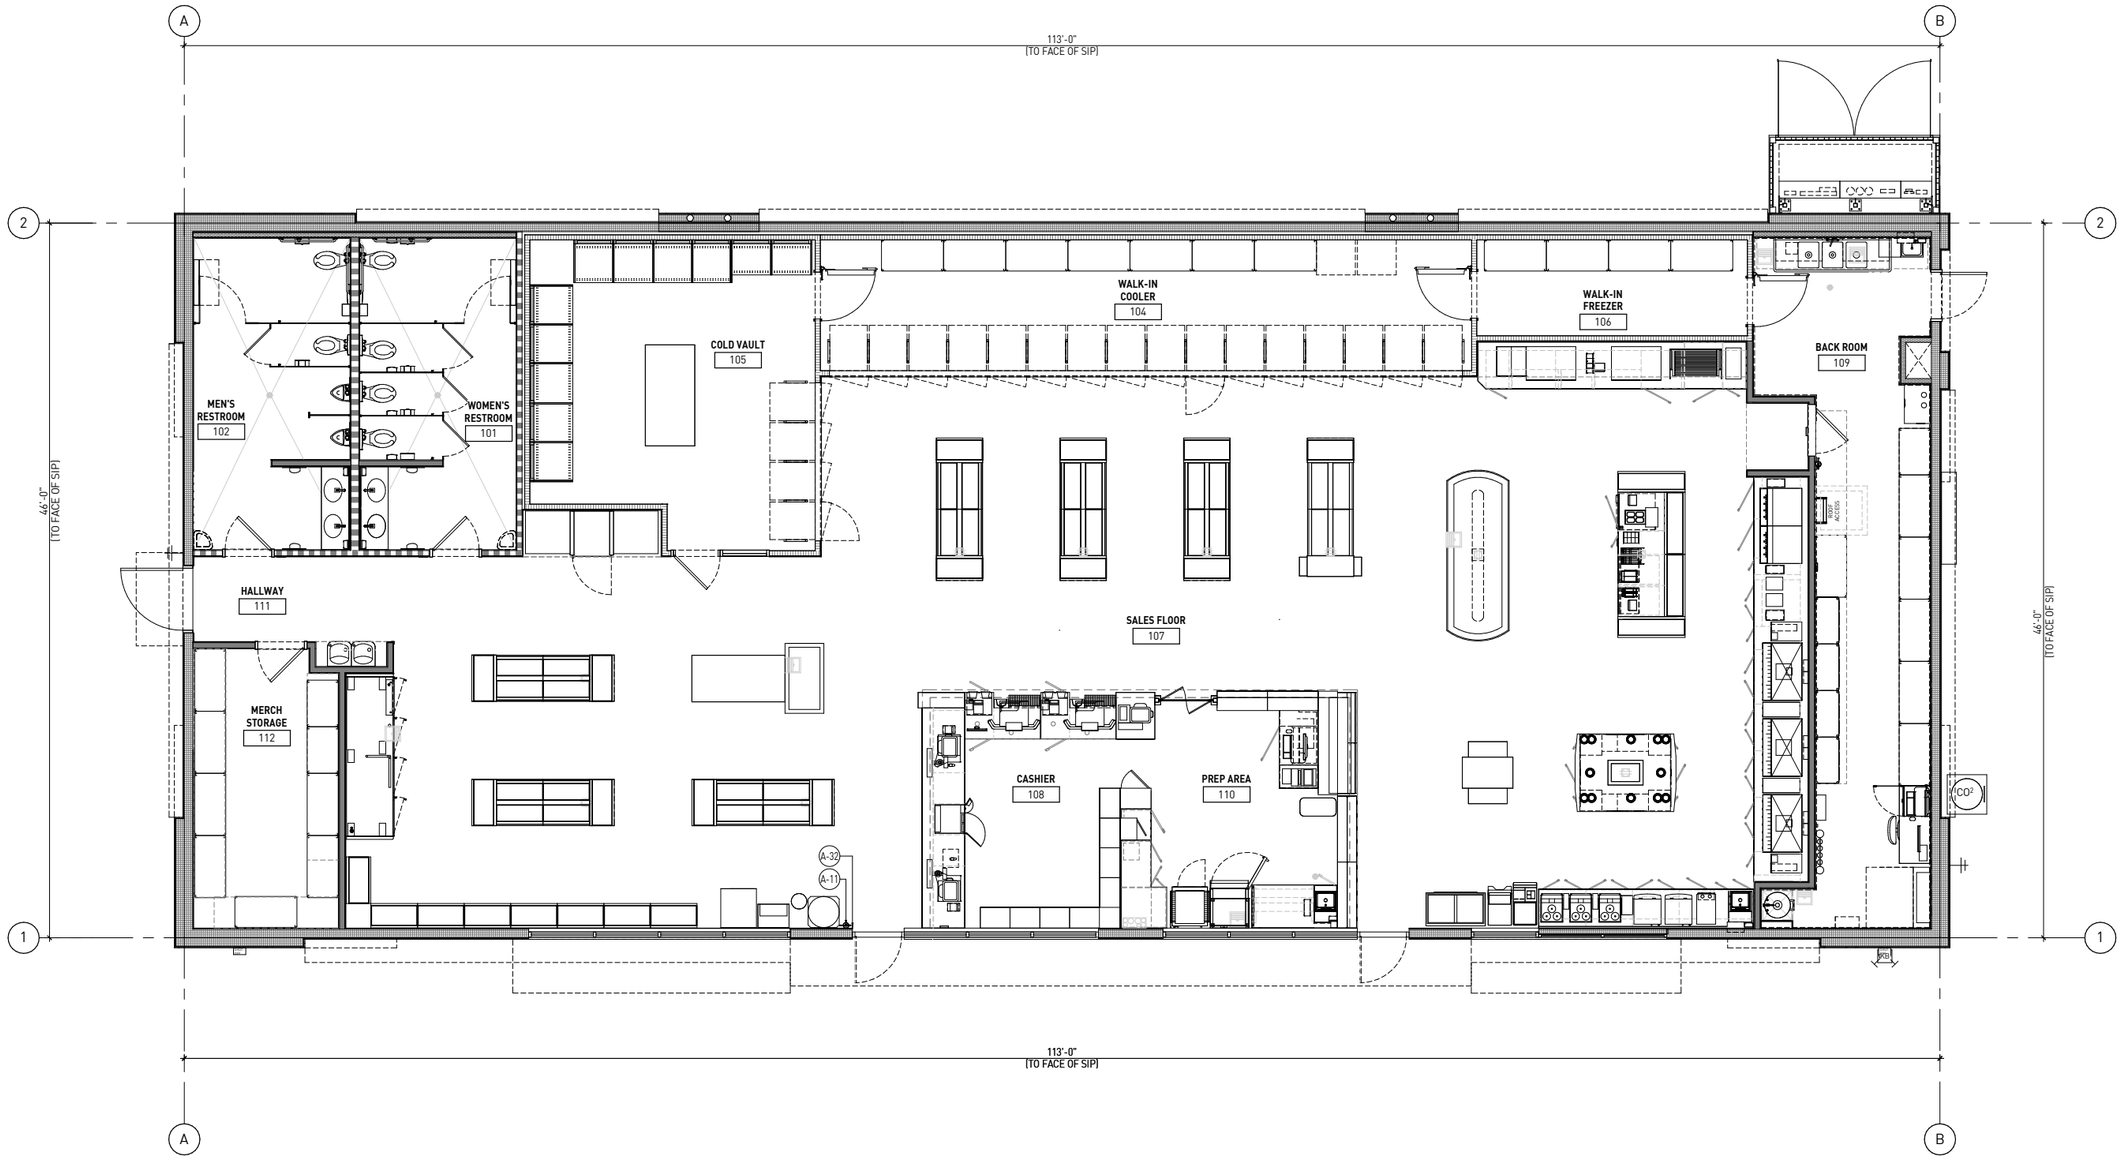

FLOOR PLAN

REGISTERED ARCHITECT
CERTIFICATE NO.
65795
BRADLEY WILLIAMS
Expires 12.02.25
ARIZONA U.S.A.
EXPIRES: 3/31/27

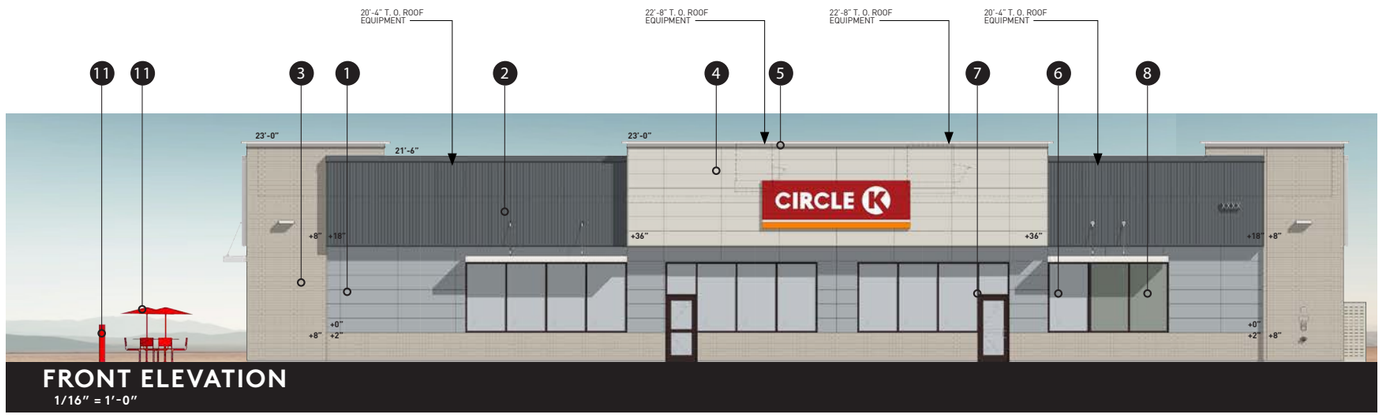

FRONT ELEVATION

1/16" = 1'-0"

MATERIAL	SF	%
BRICK CLADDING (GS) OLD EDISTO	634 SF+/-	26.42%
NICHIHA TUFF BLOCK	870 SF+/-	49.00%
MCELROY RIBBED METAL PANEL CHARCOAL	500 SF+/-	24.58%

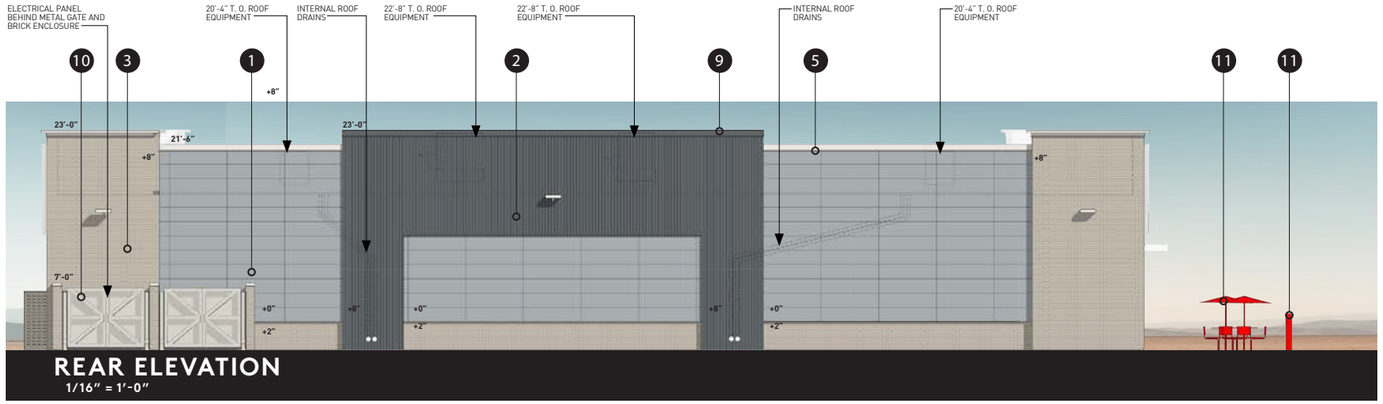

REAR ELEVATION

1/16" = 1'-0"

MATERIAL	SF	%
BRICK CLADDING (GS) OLD EDISTO	723 SF+/-	30.13%
NICHIHA TUFF BLOCK	1,073 SF+/-	44.71%
MCELROY RIBBED METAL PANEL CHARCOAL	604 SF+/-	25.17%

1 NICHIHA TUFF BLOCK — SW 6255 MORNING FOG

2 MCELROY RIBBED METAL PANEL — CHARCOAL

3 BRICK CLADDING GENERAL SHALE — OLD EDISTO

4 NICHIHA TUFF BLOCK — SW 9166 DRIFT OF MIST

5 METAL COPING — SW 7004 SNOWBOUND

6 INSULATED CLEAR GLASS

7 ANODIZED WINDOW FRAMING — DARK BRONZE

8 SPANDREL GLASS

9 METAL COPING — WEB GRAY

10 SWING GATE — SW 9166 DRIFT OF MIST

11 BOLLARD SLEEVES, UMBRELLA & TABLES — SW CIRCLE K RED

REGISTERED ARCHITECT
CERTIFICATE NO.
65795
BRADLEY
WILLIAMS
Signed 12.02.25
ARIZONA U.S.A.
EXPIRES: 3/31/27

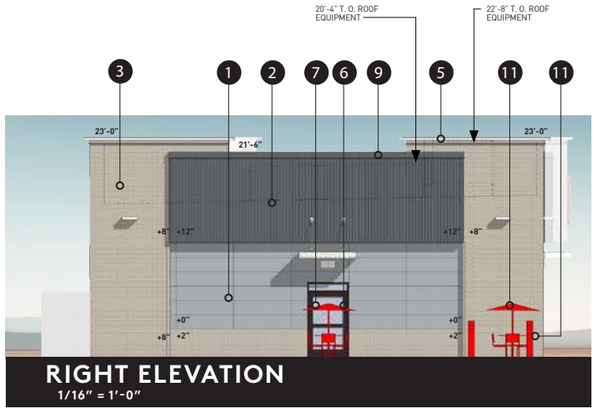

RIGHT ELEVATION
1/16" = 1'-0"

MATERIAL	SF	%
BRICK CLADDING (GS) OLD EDISTO	460 SF+/-	45.01%
NICHIHA TUFF BLOCK	272 SF+/-	26.61%
MCELROY RIBBED METAL PANEL CHARCOAL	290 SF+/-	28.38%

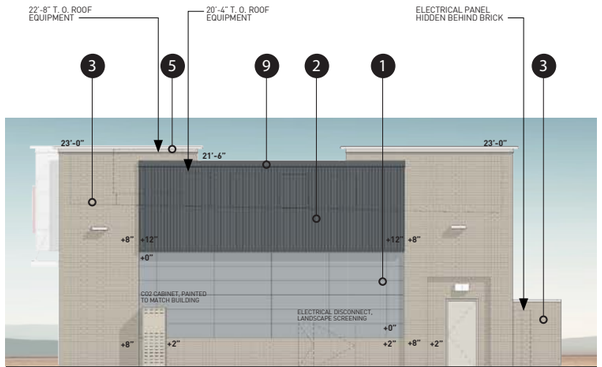

LEFT ELEVATION
1/16" = 1'-0"

MATERIAL	SF	%
BRICK CLADDING (GS) OLD EDISTO	510 SF+/-	49.90%
NICHIHA TUFF BLOCK	254 SF+/-	24.46%
MCELROY RIBBED METAL PANEL CHARCOAL	259 SF+/-	25.74%

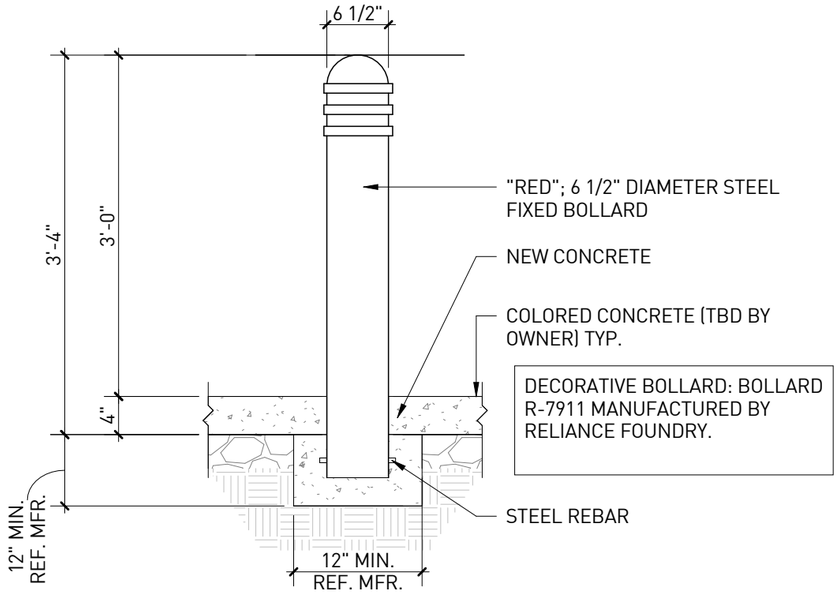

DECORACTIVE BOLLARD
3/4" = 1'-0"

1
NICHIHA TUFF BLOCK
SW 6255 MORNING FOG

2
MCELROY RIBBED METAL PANEL
CHARCOAL

3
BRICK CLADDING GENERAL SHALE
OLD EDISTO

4
NICHIHA TUFF BLOCK
SW 9166 DRIFT OF MIST

5
METAL COPING
SW 7004 SNOWBOUND

6
INSULATED CLEAR GLASS

7
ANODIZED WINDOW FRAMING
DARK BRONZE

8
SPANDREL GLASS

9
METAL COPING
WEB GRAY

10
SWING GATE
SW 9166 DRIFT OF MIST

11
BOLLARD SLEEVES, UMBRELLA & TABLES
SW CIRCLE K RED

REGISTERED ARCHITECT CERTIFICATE NO. 65795 BRADLEY WILLIAMS ARIZONA U.S.A. Signed 12.02.25
EXPIRES: 3/31/27

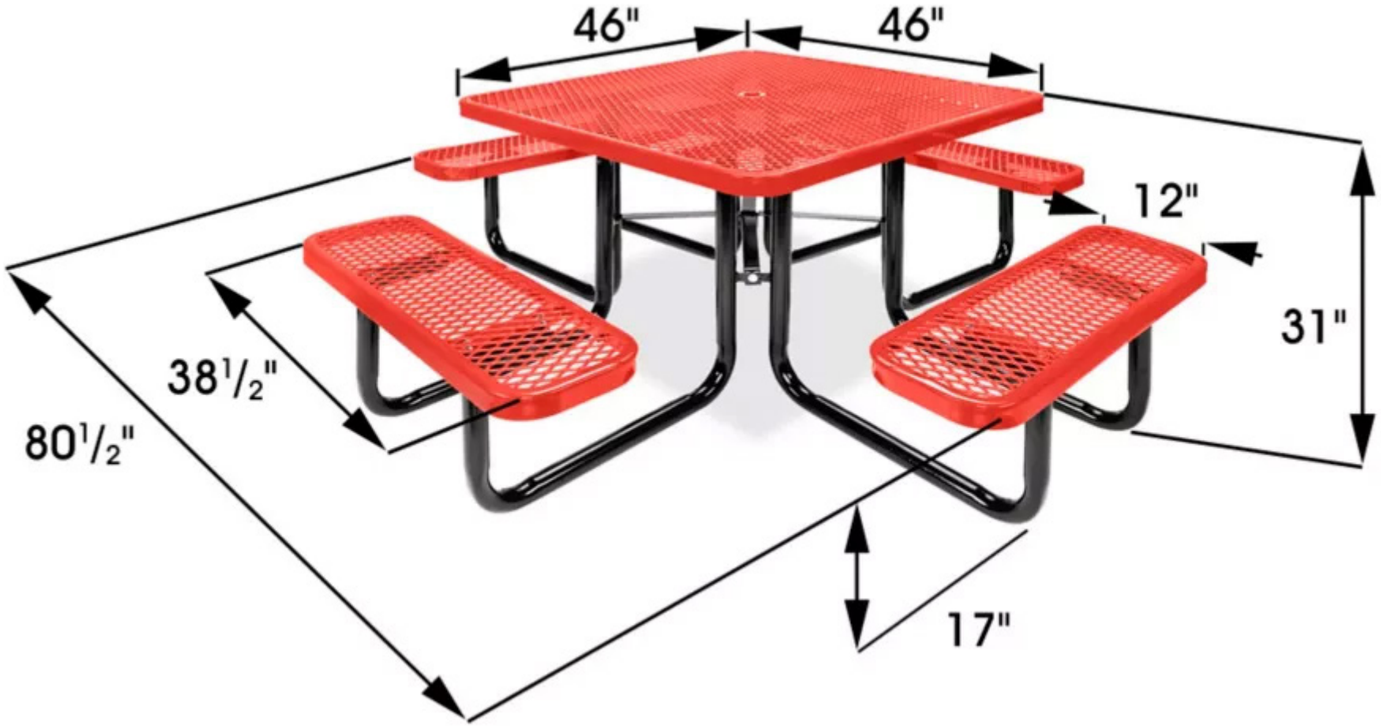

BRAND	ULINE
MODEL NO.	H-10829R
DESCRIPTION	46" SQUARE
SIZE LXWXH	80"X80"X31"
WEIGHT (LBS.)	185
COLOR	RED
FEATURES	• THERMOPLASTIC COATING WITHSTANDS HEAT, COLD AND ALL WEATHER ELEMENTS. RUST FREE. • HIGH GLOSS, SMOOTH SURFACE ALLOWS FOR EASY SPRAY PAINT AND GRAFFITI REMOVAL. • 9 GAUGE EXPANDED METAL WITH 2" BLACK STEEL FRAME. • ROUNDED CORNERS FOR ADDED SAFETY. • MOUNTING HARDWARE INCLUDED.

REGISTERED ARCHITECT
CERTIFICATE NO
65795
BRADLEY
WILLIAMS
Signed 12.02.25
ARIZONA U.S.A.
EXPIRES: 3/31/27

TABLE SPECIFICATION

BRAND	ULINE
MODEL NO.	H-8158R
DESCRIPTION	UMBRELLA
SIZE LXWXH	108”X108”X102”
WEIGHT (LBS.)	14
COLOR	RED
FEATURES	• OPENS TO 9 FT WIDE. • FITS TABLES WITH 1 1/2” CENTER HOLE. • DURABLE SPUN POLYESTER FABIRC RESISTS FADING AND MILDEW + WASHABLE. • USE WITH UMBRELLA BASES, SOLD SEPERATELY

BRAND	ULINE
MODEL NO.	H-8160
DESCRIPTION	UNDER-TABLE BASE
SIZE LXWXH	18”X18”X18”
WEIGHT (LBS.)	35
COLOR	BLACK
FEATURES	• SLIM, LIGHTWEIGHT DESIGN.

REGISTERED ARCHITECT
CERTIFICATE NO.
65795
BRADLEY
WILLIAMS
Signed 12.02.25
ARIZONA U.S.A.
EXPIRES: 3/31/27

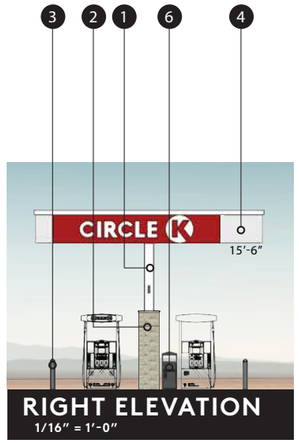

MATERIAL RATIO:

PAINTED STEEL
9%

BRICK CLADDING
11%

ACM PANEL
80%

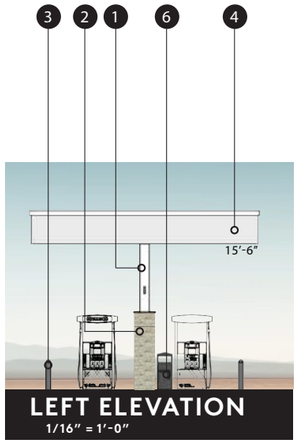

MATERIAL RATIO:

PAINTED STEEL
9%

BRICK CLADDING
11%

ACM PANEL
80%

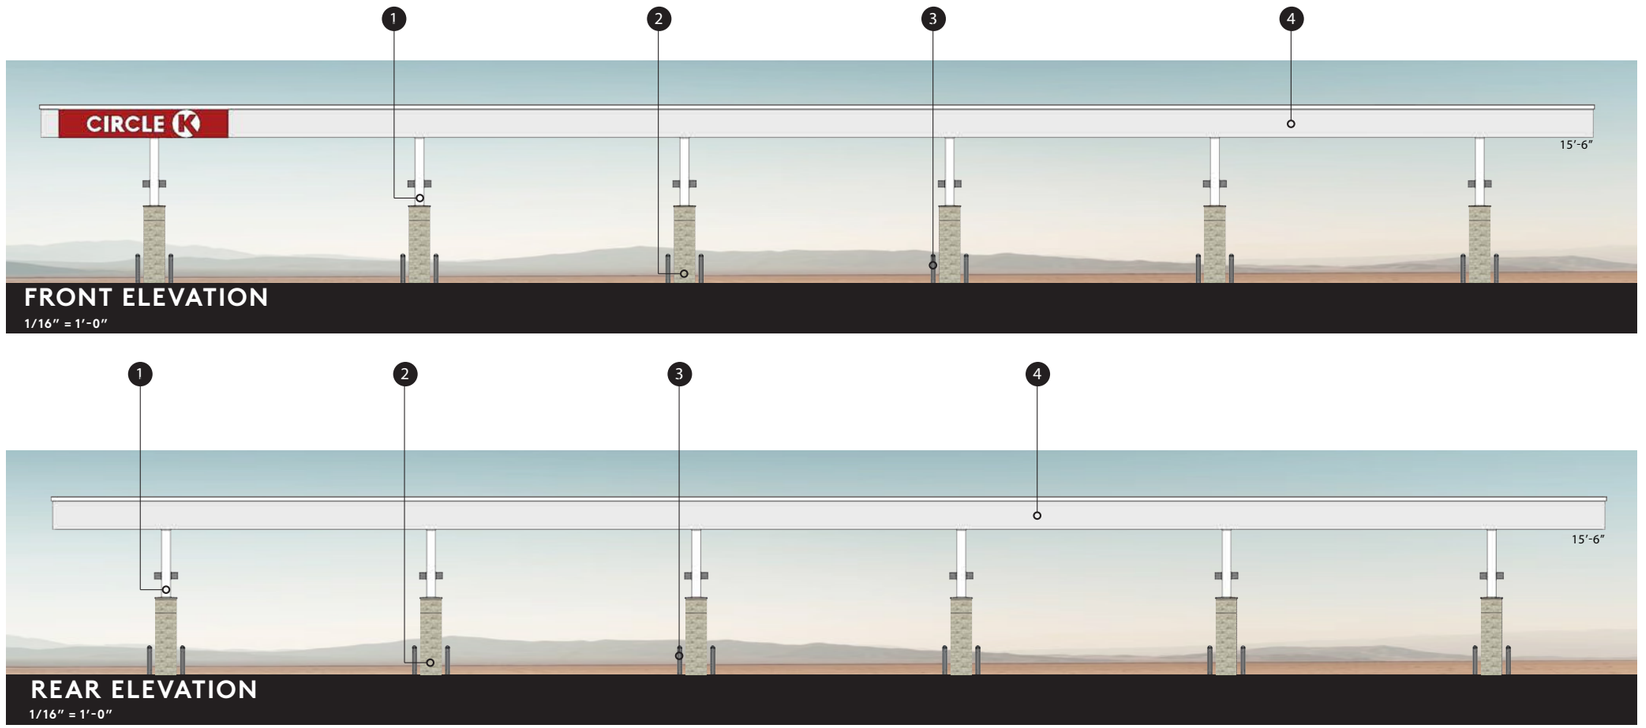

MATERIAL RATIO:

PAINTED STEEL
8%

BRICK CLADDING
10%

ACM PANEL
82%

1

STEEL COLUMN
PAINT FINISH

SW 7004
SNOWBOUND

2

BRICK CLADDING
GENERAL SHALE

OLD EDISTO

3

PVC BOLLARD
SLEEVE

SW6236
GRAY'S HARBOR

5

ACM PANELS

6

ISLANDER SERIES -
WASTE/ WINDSHEILD
SERVICE CENTER

BLACK

REGISTERED ARCHITECT
CERTIFICATE NO
65795
BRADLEY
WILLIAMS
Signed 12.02.25
ARIZONA U.S.A.
EXPIRES: 3/31/27

FUEL CANOPY

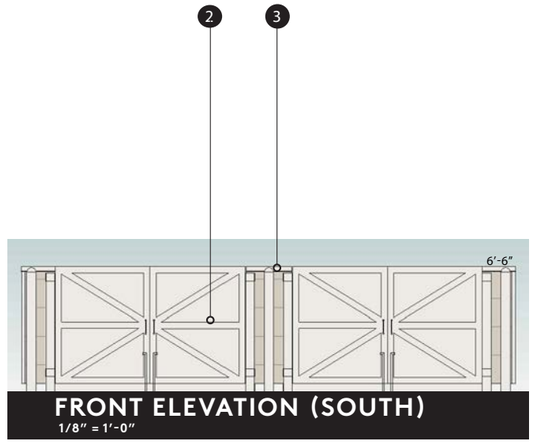

FRONT ELEVATION (SOUTH)
1/8″ = 1′-0″

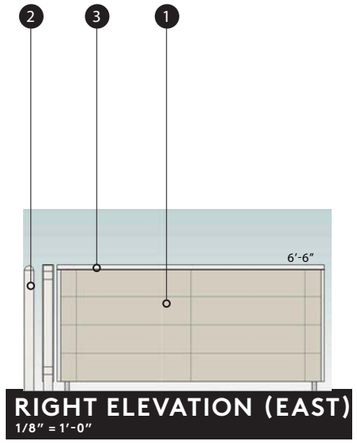

RIGHT ELEVATION (EAST)
1/8″ = 1′-0″

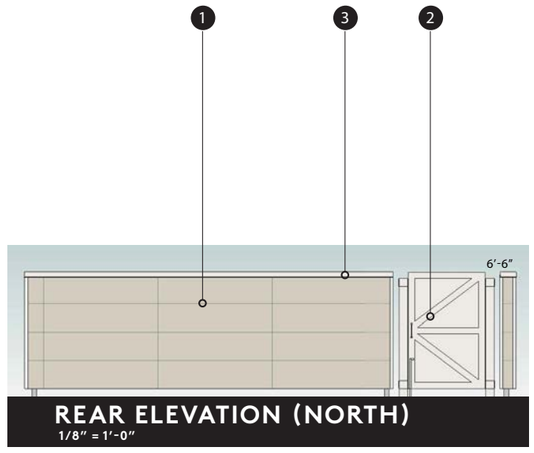

REAR ELEVATION (NORTH)
1/8″ = 1′-0″

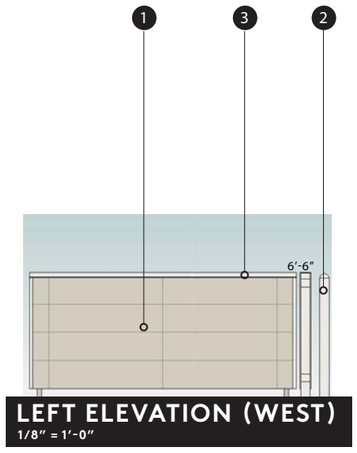

LEFT ELEVATION (WEST)
1/8″ = 1′-0″

1

NICHIHA
TUFFBLOCK

SW 9166
DRIFT OF MIST

2

METAL GATE AND
BOLLARD

SW 7004
SNOWBOUND

3

METAL COPING

SW 7004
SNOWBOUND

REGISTERED ARCHITECT
CERTIFICATE NO.
65795
BRADLEY
WILLIAMS
Signed 12.02.25
ARIZONA U.S.A.
EXPIRES: 3/31/27

TRASH ENCLOSURE

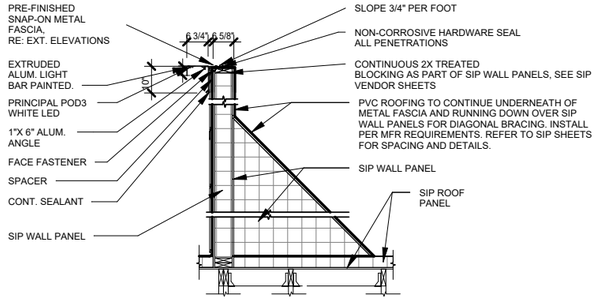

PARAPET BRACING DETAIL
1/4" = 1'-0"

1

METAL GATE AND COPING

SW 9166
DRIFT OF MIST

2

BRICK CLADDING
GENERAL SHALE

OLD EDISTO

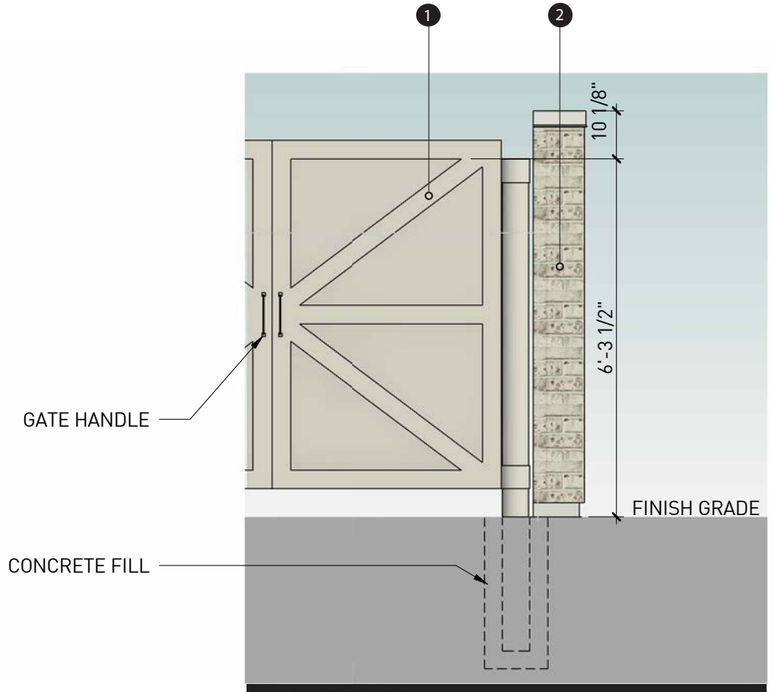

GATE DETAIL
3/8" = 1'-0"

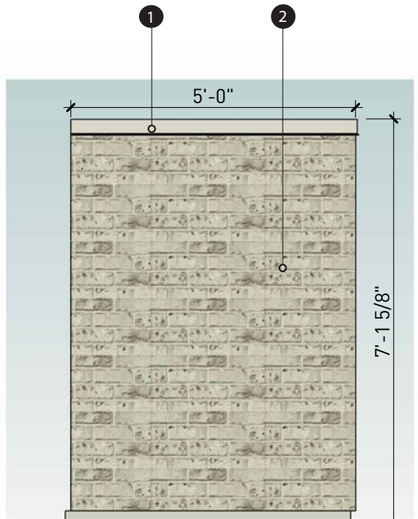

SIDE ELEVATION (SOUTH)
3/8" = 1'-0"

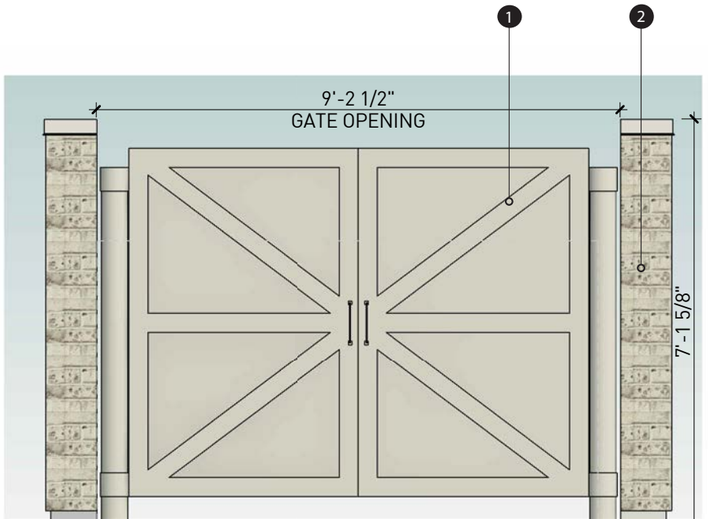

REAR ELEVATION (EAST)
3/8" = 1'-0"

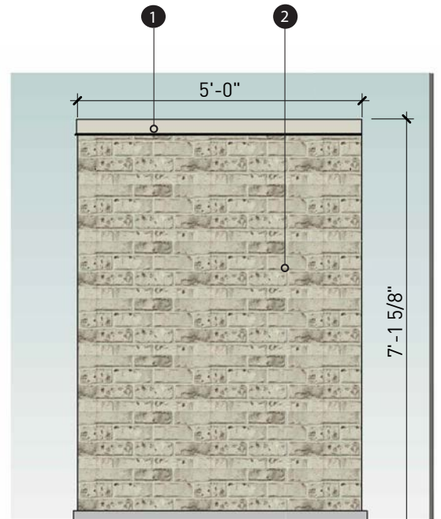

SIDE ELEVATION (NORTH)
3/8" = 1'-0"

REGISTERED ARCHITECT
CERTIFICATE NO.
65795
BRADLEY
WILLIAMS
Signed 12.02.25
ARIZONA U.S.A.
EXPIRES: 3/31/27

PERSPECTIVE VIEW

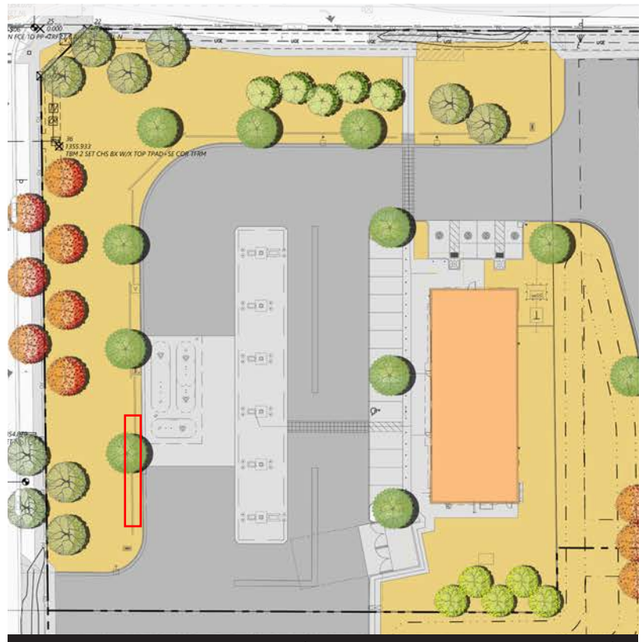

LANDSCAPE PLAN (FOR REFERENCE ONLY)

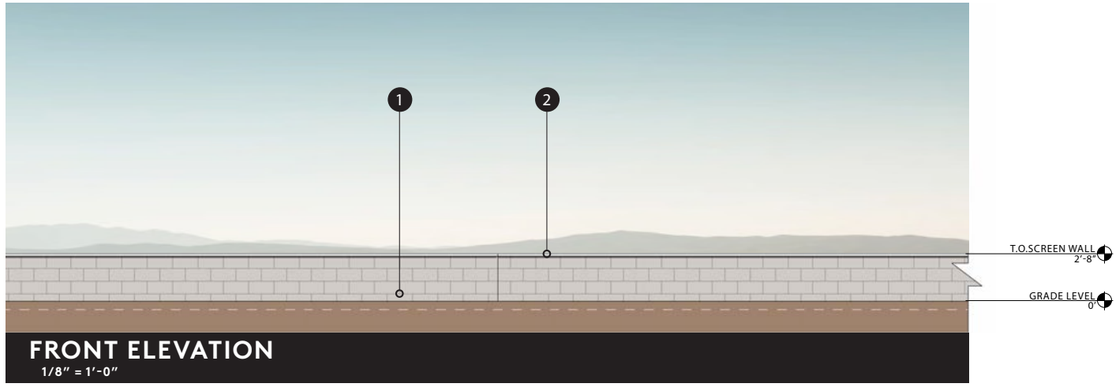

FRONT ELEVATION
1/8" = 1'-0"

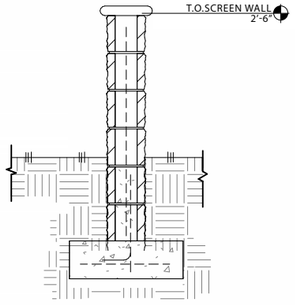

SCREEN WALL DETAIL
3/8" = 1'-0"

1

ECHELON SPLIT-FACE CMU

INTEGRALLY COLORED "PEARL WHITE", NO PAINT

2

CAPSTONE

REGISTERED ARCHITECT
CERTIFICATE NO.
65795
BRADLEY WILLIAMS
Digitally signed 12.02.25
ARIZONA U.S.A.
EXPIRES: 3/31/27

SCREEN WALL ELEVATION

REPRESENTATION ONLY, NOT FOR CONSTRUCTION: ALL IMAGES SHOWN ARE A REPRESENTATION OF THE DESIGN INTENT AND MAY NOT PROTRAY THE EXACT SCALE, COLOR, MATERIALS OR CONSTRUCTION THAT COULD OCCUR DUE TO MATERIAL AVAILABILITY AND FINAL ARCHITECTURAL MODIFICATIONS

REGISTERED ARCHITECT
CERTIFICATE NO.
65795
BRADLEY
WILLIAMS
Digitally signed 12.02.25
ARIZONA U.S.A.
EXPIRES: 3/31/27

REPRESENTATION ONLY, NOT FOR CONSTRUCTION: ALL IMAGES SHOWN ARE A REPRESENTATION OF THE DESIGN INTENT AND MAY NOT PROTRAY THE EXACT SCALE, COLOR, MATERIALS OR CONSTRUCTION THAT COULD OCCUR DUE TO MATERIAL AVAILABILITY AND FINAL ARCHITECTURAL MODIFICATIONS

REGISTERED ARCHITECT
CERTIFICATE NO.
65795
BRADLEY
WILLIAMS
Date Signed 12.02.25
ARIZONA U.S.A.
EXPIRES: 3/31/27

REPRESENTATION ONLY, NOT FOR CONSTRUCTION: ALL IMAGES SHOWN ARE A REPRESENTATION OF THE DESIGN INTENT AND MAY NOT PROTRAY THE EXACT SCALE, COLOR, MATERIALS OR CONSTRUCTION THAT COULD OCCUR DUE TO MATERIAL AVAILABILITY AND FINAL ARCHITECTURAL MODIFICATIONS

REGISTERED ARCHITECT
CERTIFICATE NO
65795
BRADLEY
WILLIAMS
Signed 12.02.25
ARIZONA U.S.A.
EXPIRES: 3/31/27

3

6

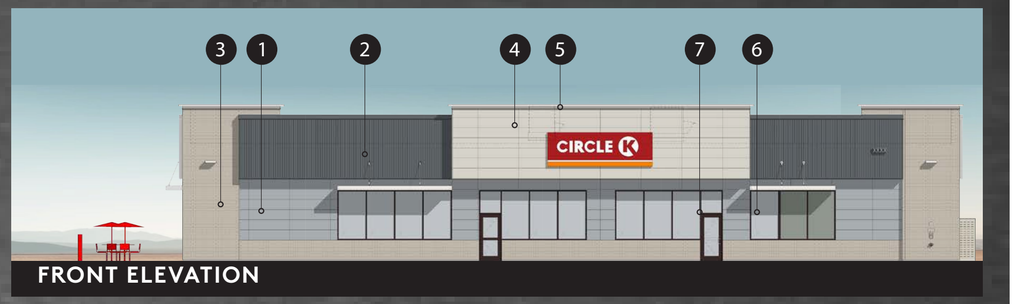

FRONT ELEVATION

7

9

5

4

2

1

2 - PROFILE

rdc.

Architecture | Planning | Interiors

CIRCLE K
PECOS + SOSSAMAN
MESA, ARIZONA (P#24385)

MATERIAL LEGEND

1. MANUFACTURER: NICHIHA
   PRODUCT: TUFF BLOCK
   COLOR: SW6255 MORNING FOG
2. MANUFACTURER: MCELROY
   PRODUCT: RIBBED METAL PANEL
   COLOR: CHARCOAL
3. MANUFACTURER: GENERAL SHALE
   PRODUCT: BRICK CLADDING
   COLOR: OLD EDISTO
4. MANUFACTURER: NICHIHA
   PRODUCT: TUFF BLOCK
   COLOR: SW9166 DRIFT OF MIST
5. METAL COPINNG/FASCIA
   COLOR: SW7004 SNOWBOUND
6. INSULATED GLASS
7. ANODIZED WINDOW FRAMING
   DARK BRONZE
9. METAL COPING
   COLOR: SW7075 WEB GRAY