

6790 E. Thomas Road,
Suite 218
Scottsdale, Arizona
85251-7061
Phone 482 / 990.8404
Fax 482 / 948.9915

Construction Architect
Office Manager / Site Manager
Project & Construction Management / Design
Development / Design



CRESTWOOD APARTMENT RENOVATION
801 S. ALMA SCHOOL ROAD, MESA, ARIZONA

PREPARED FOR:
DREVER PARTNERS, INC.



These drawings are not to be used for any other project without the written consent of the architect.

These drawings are not to be used for any other project without the written consent of the architect.

JOB NO.:
DATE:
DRAWN BY:
CHECKED BY:

REVISIONS:
1.
2.
3.

SHEET NO.:

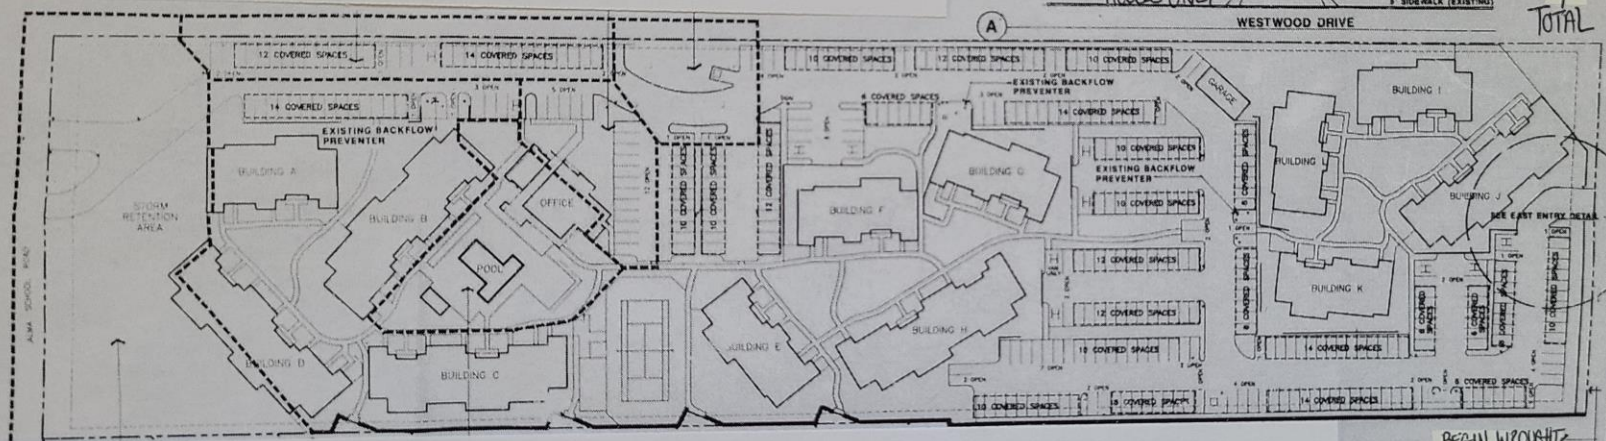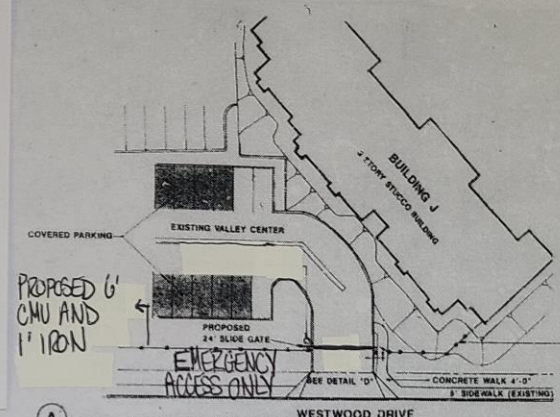


BEGIN WROUGHT-
IRON AND CMU
WALL

SCALE IN FEET

PROJECT KEY SHEET

SOUTH WESTWOOD DR.

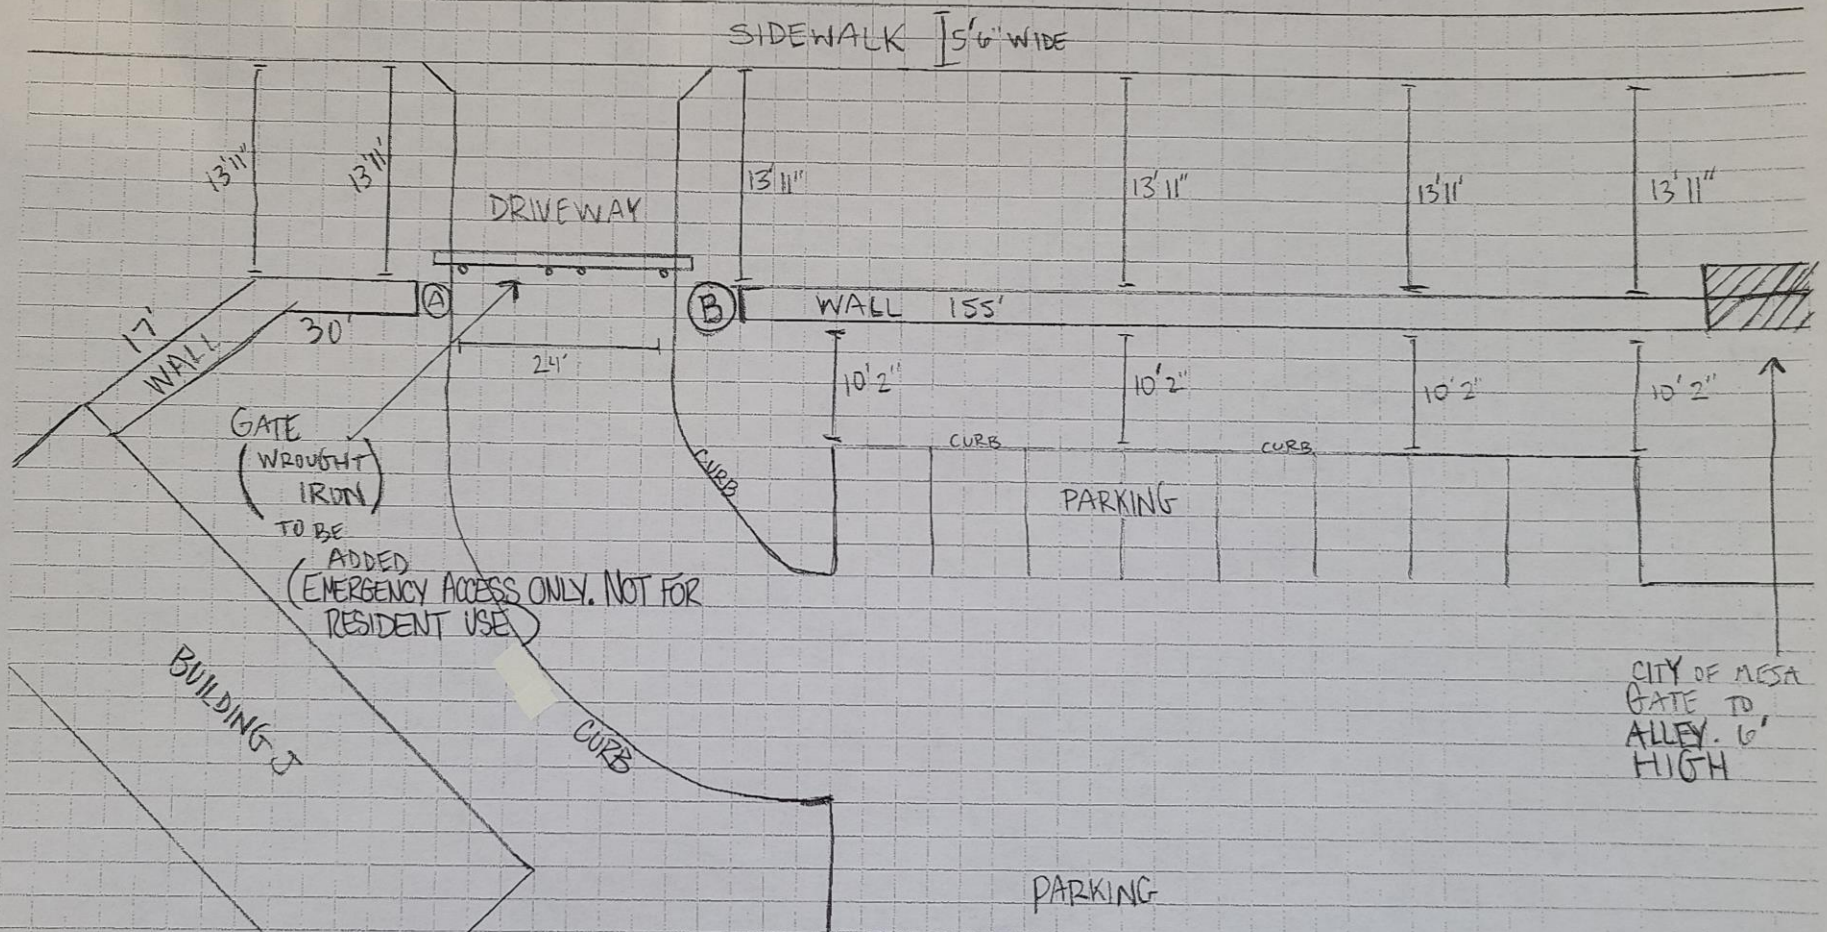

(A) WALL TO CURB 25"
WALL TO ROAD 31"

(B) WALL TO CURB 44"
WALL TO ROAD 50"

NOTES

- EXISTING WALL AT 29" HIGH
MADE OF BLOCK CMU
- PROPOSING TO ADD ONTO EXISTING
WALL AND BUILD TO 7 FEET