MATERIALS BOARD

 

Ⓐ WHITE CONCRETE TILT-UP

FINISH SMOOTH
PAINT SHERWIN WILLIAMS SW7626 ZURICH WHITE

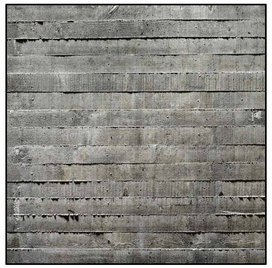

Ⓑ BOARDFORM CONCRETE TILT-UP

FINISH INSET w/ BOARDFORM TEXTURE
COLOR HUNTUNGTON GRAY-NW GRAY

 

Ⓒ METAL CANOPY/COPING/PANELING

FINISH PAINTED OR PRE-FINISHED STEEL
PAINT/COLOR MATCHING DARK BRONZE

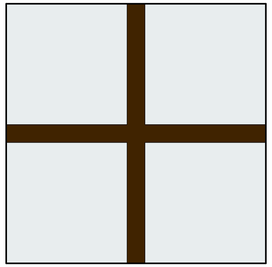

Ⓓ STOREFRONT FRAMING

MFT/FRAME KAWNEER DARK BRONZE
GLASS CLEAR

MATERIAL CALCULATIONS

EAST BUILDING SIDE: TOTAL SQ. FT. = 9,400
- GLASS = 1,080 SQ. FT. OR 11.5%
- DOORS = 522 SQ. FT. OR 5.6%
- COPING = 204 SQ. FT. OR 2.2%
- WHITE TILT UP CONCRTE = 4,270 SQ. FT. OR 45.4%
- BOARDFORM TILT UP CONCRTE = 3,324 SQ. FT. OR 35.4%

WEST BUILDING SIDE: TOTAL SQ. FT. = 9,271
- GLASS = 3,419 SQ. FT. OR 36.9%
- COPING = 280 SQ. FT. OR 3.0%
- CANOPY = 339 SQ. FT. OR 3.7%
- WHITE TILT UP CONCRETE = 3,260 SQ. FT. OR 35.2%
- BOARDFORM TILT UP CONCRETE = 1,973 SQ. FT. OR 21.3%

NORTH BUILDING SIDE: TOTAL SQ. FT. = 5,663
- GLASS = 1,345 SQ. FT. OR 23.8%
- DOORS = 54 SQ. FT. OR 1.0%
- COPING = 120 SQ. FT. OR 2.1%
- CANOPY = 39 SQ. FT. OR 0.7%
- WHITE TILT UP CONCRETE = 2,259 SQ. FT. OR 39.9%
- BOARDFORM TILT UP CONCRETE = 1,846 OR 32.6%

SOUTH BUILDING SIDE: TOTAL SQ. FT. = 5,628
- GLASS = 1,721 SQ. FT. OR 30.6.%
- COPING = 120 SQ. FT. OR 2.1%
- CANOPY = 199 SQ. FT. OR 3.5%
- WHITE TILT UP CONCRETE = 2,102 OR 37.3%
- BOARDFORM TILT UP CONCRETE = 1,486 SQ. FT. OR 26.4%

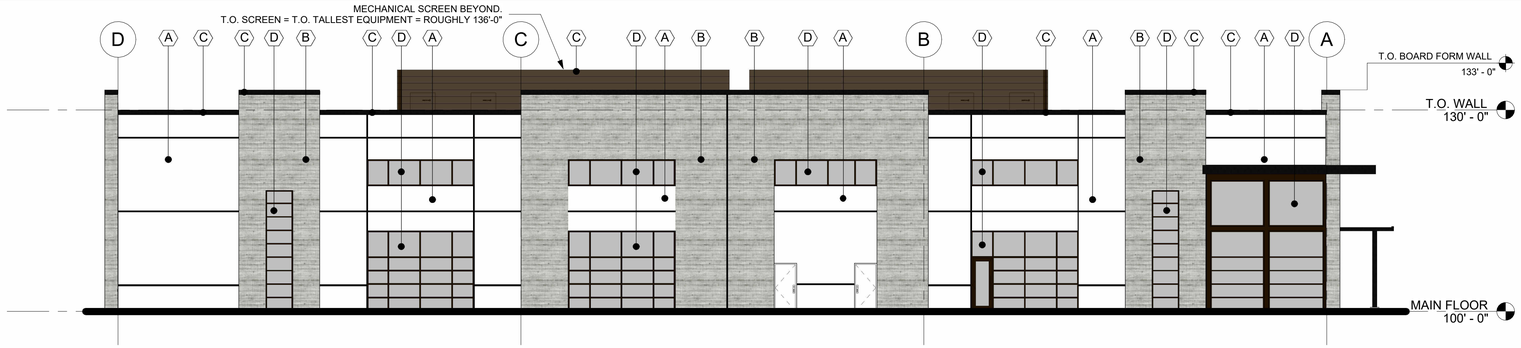

3 NORTH ELEVATION
3/32" = 1'-0"

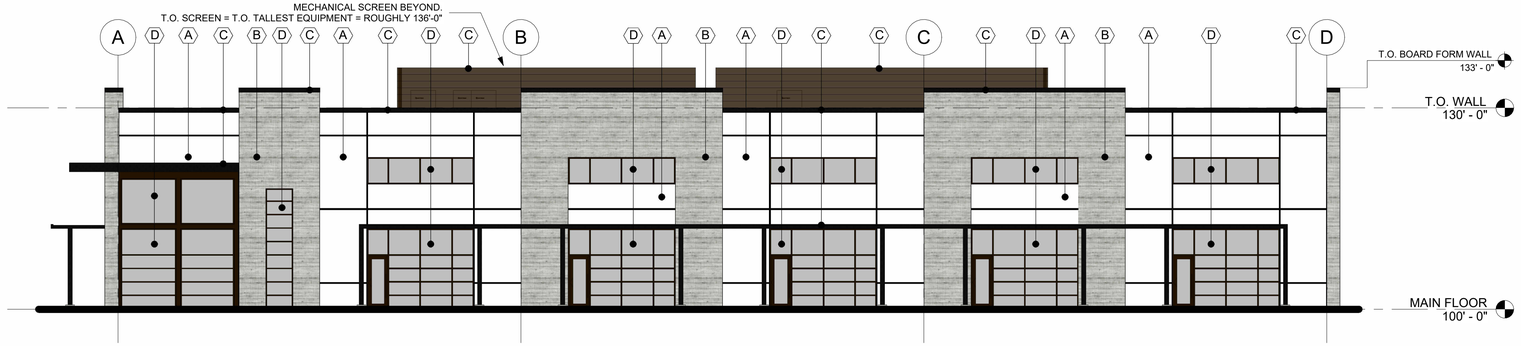

4 SOUTH ELEVATION
3/32" = 1'-0"

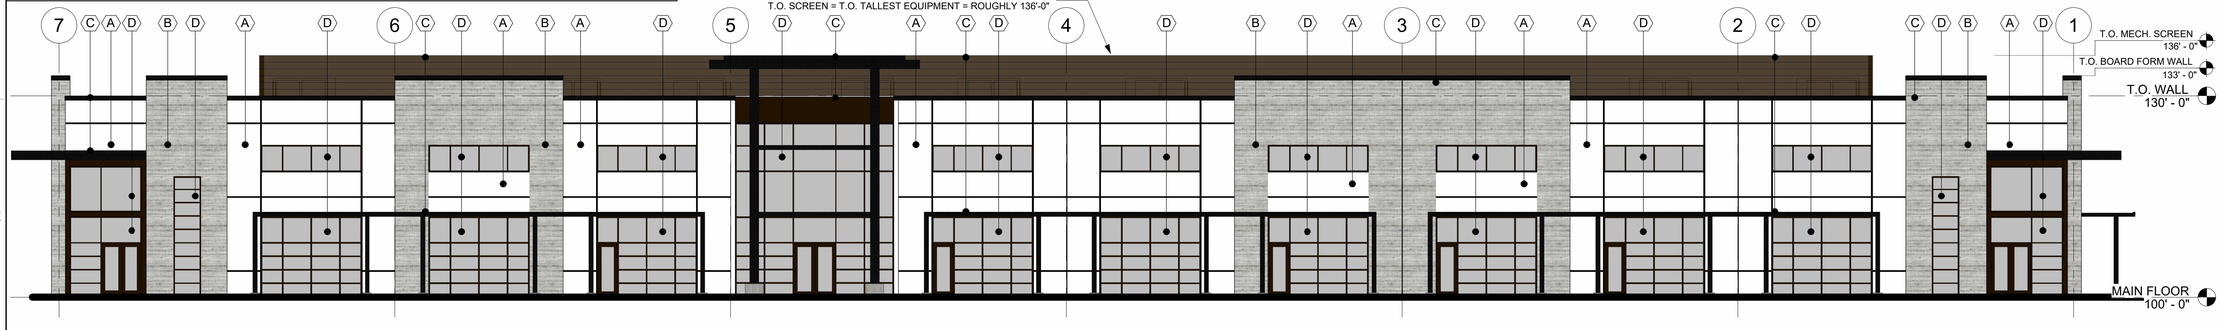

2 WEST ELEVATION
3/32" = 1'-0"

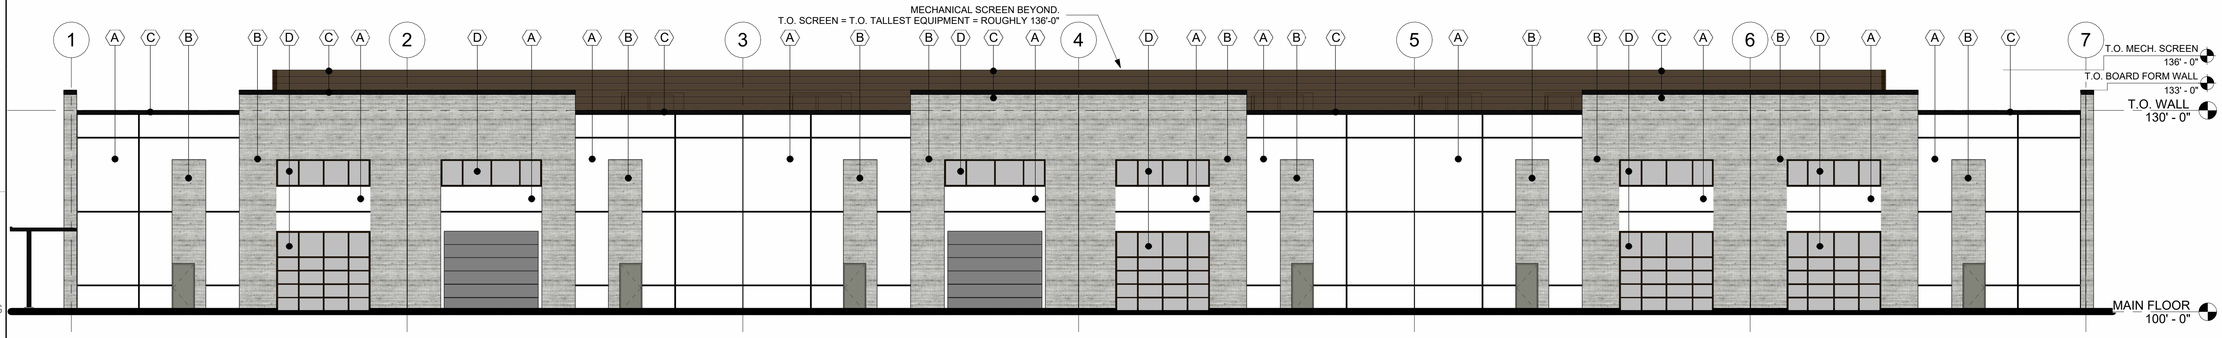

1 EAST ELEVATION
3/32" = 1'-0"

GOULD PLUS ARCHITECTS

427 WEST 11950 SOUTH, SUITE #201
DRAPER, UTAH 84020
801.335.9900

© GOULD+ ARCHITECTS, LLC - 2020

ZWICK CONSTRUCTION

No.	Description	Date

PROJECT NUMBER 24030

NEW BUILDING WITH
ADDITIONAL LEASE SPACES AT

GET AIR

ELLIOT & ELLSWORTH - MEZA AZ

BUILDING ELEVATIONS

PLANNING SUBMITTAL
FEBRUARY 12, 2025

A200