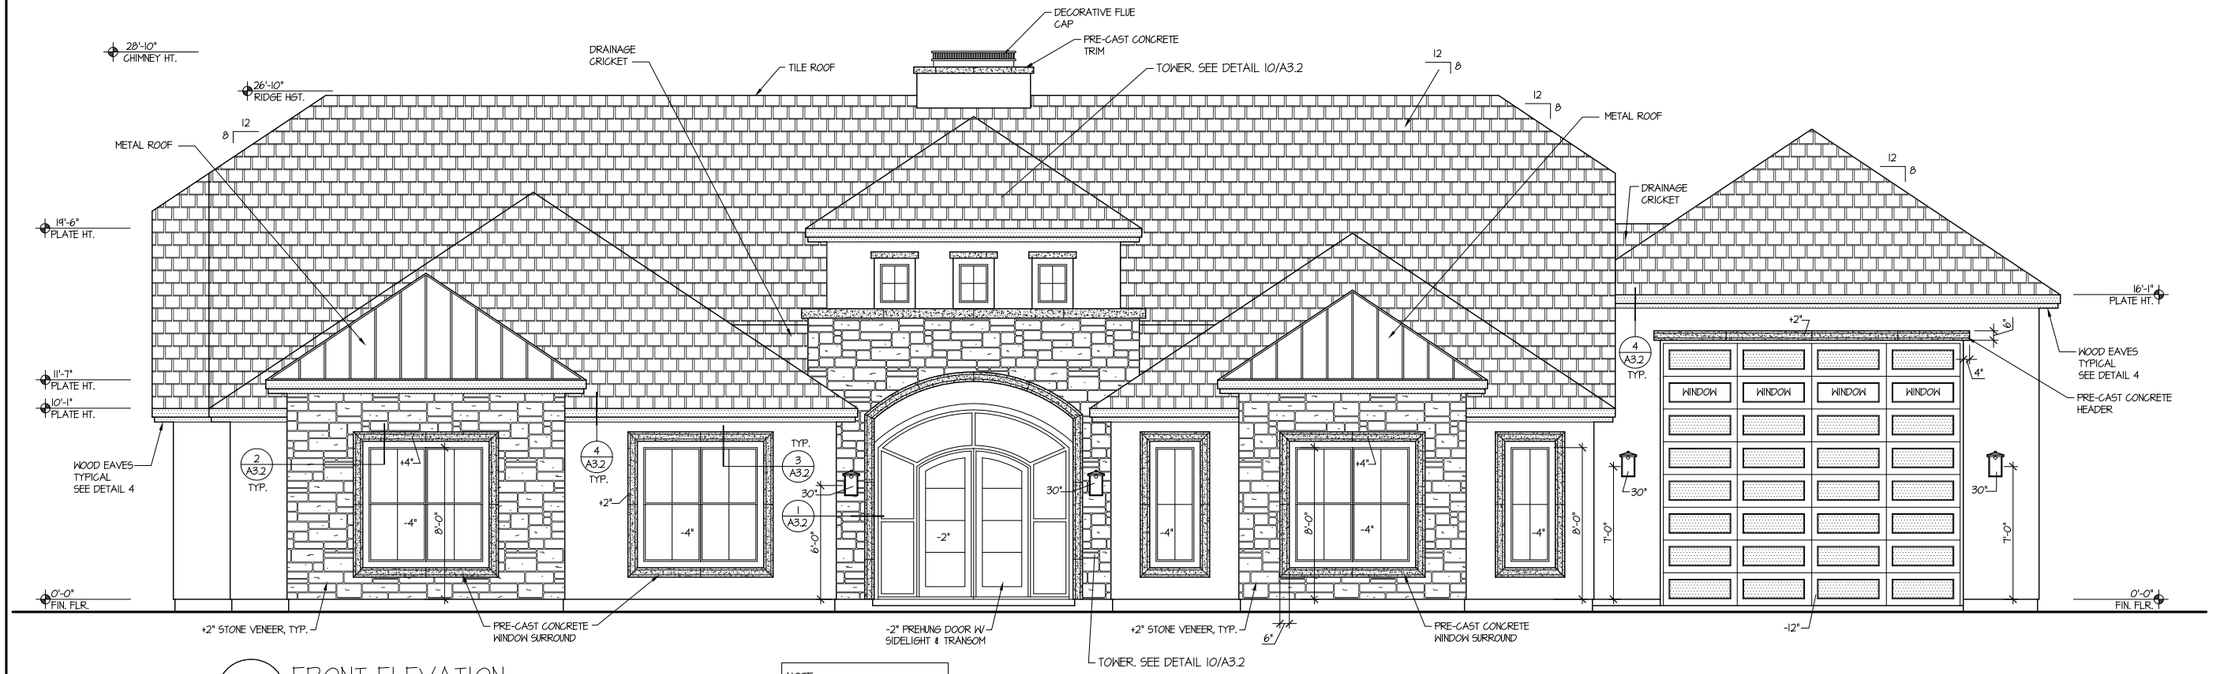

1 FRONT ELEVATION

NOTE:
EXTERIOR WALL FINISH WILL BE STUCCO, U.N.O.

PRECAST CONCRETE SYMBOL

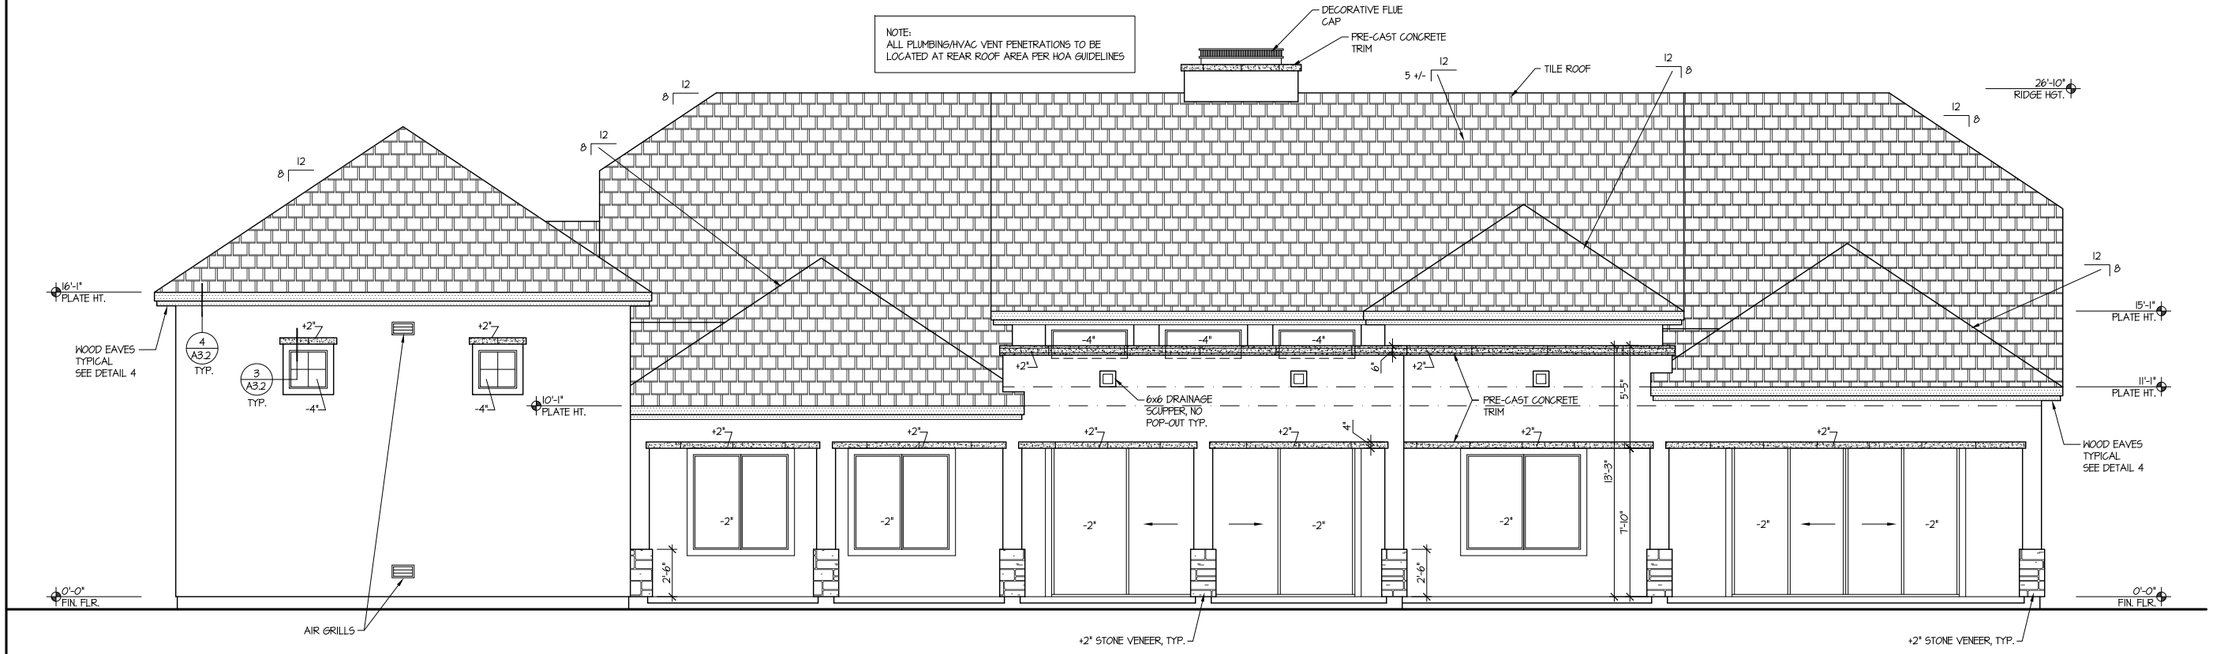

2 REAR ELEVATION

NOTE:
EXTERIOR WALL FINISH WILL BE STUCCO, U.N.O.

PRECAST CONCRETE SYMBOL

BUYER DATE

BUYER DATE

OWNER'S SIGNATURE VERIFIES ACCEPTANCE OF THIS SHEET ONLY.
ALL MEASUREMENTS ARE APPROXIMATE.

SCALE: 0 1' 2' 4' 8'

PRINTED ON: 4/14/23 03:09 pm

REVISION	BY
1	
2	
3	
4	

THIS DRAWING IS THE PROPERTY OF VIP CONSTRUCTION AND MAY NOT BE COPIED OR USED WITHOUT WRITTEN PERMISSION
© COPYRIGHT 2003

MAXWELL RESIDENCE
LEGACY ESTATES
LOT 44, CUSTOM PLAN

VIP CONSTRUCTION
3048 E BASELINE RD
SUITE #102
MESA, AZ 85204
(480) 892-1654
VIP HOMES

ELEVATIONS

DATE: 04/14/23
SCALE:
DRAWN:
JOB: LE00044
SHEET: A3.0