GENERAL NOTES

1. INFORMATION ON ES101, EL201, EL202 AND FIXTURE SCHEDULE SUPERCEDES INFORMATION SHOWN ON THIS SHEET.

General Area	+	0,2 fc	16,8 fc	0,0 fc	N/A	N/A
Parking—Drive Entry	+	2,2 fc	4,8 fc	0,8 fc	6,0:1	2,8:1
Parking—Drive Thru Drive	+	4,6 fc	11,5 fc	1,5 fc	7,7:1	3,1:1
Parking—General	+	1,6 fc	3,5 fc	0,2 fc	17,5:1	8,0:1
Property Line (+36")—East (Rocker Road)	+	0,6 fc	5,5 fc	0,0 fc	N/A	N/A
Property Line (+36")—East (Residential)	+	0,1 fc	0,3 fc	0,0 fc	N/A	N/A
Property Line (+36")—North (Fry's Fuel Center)	+	0,1 fc	0,3 fc	0,0 fc	N/A	N/A
Property Line (+36")—South (McKellips Road)	+	0,3 fc	1,4 fc	0,0 fc	N/A	N/A
Sidewalk—Crosswalk	+	1,4 fc	1,8 fc	1,0 fc	1,8:1	1,4:1
Sidewalk—Facilities	+	3,0 fc	14,6 fc	1,5 fc	9,7:1	2,0:1
Sidewalk—Main	+	3,6 fc	11,0 fc	1,0 fc	11,0:1	3,6:1

Schedule

Symbol	Label	Lamp	Number Lamps	Lumens per Lamp	LLF	Wattage
	OB3-L1K	LED	1	965	0,9	10,8
	OB5-L1K	LED	1	1055	0,9	10,8
	OC-L2W	LED	1	2251	0,9	28,7
	OL3-L15	LED	108	7	0,9	10,8
	OR2-L07	LED	144	5	0,9	9,4
	OR3-L1K	LED	144	7	0,9	14,1
	OR6-L2K	LED	144	7	0,9	28,2
	OW3-L4K	LED	1	4268	0,9	46,6589
	OW-L4K	LED	1	3894	0,9	41
	P31-L7K	LED	1	7096	0,9	51,34
	P31-L10(H)	LED	1	7509	0,9	72,95
	P32-L10	LED	1	9843	0,9	145,9
	P41-L10(H)	LED	1	7245	0,9	72,95
	P51-L7K	LED	1	7285	0,9	51,34
	P51-L10	LED	1	10106	0,9	72,95
	[illegible]	LED	1	7296	0,9	102,68

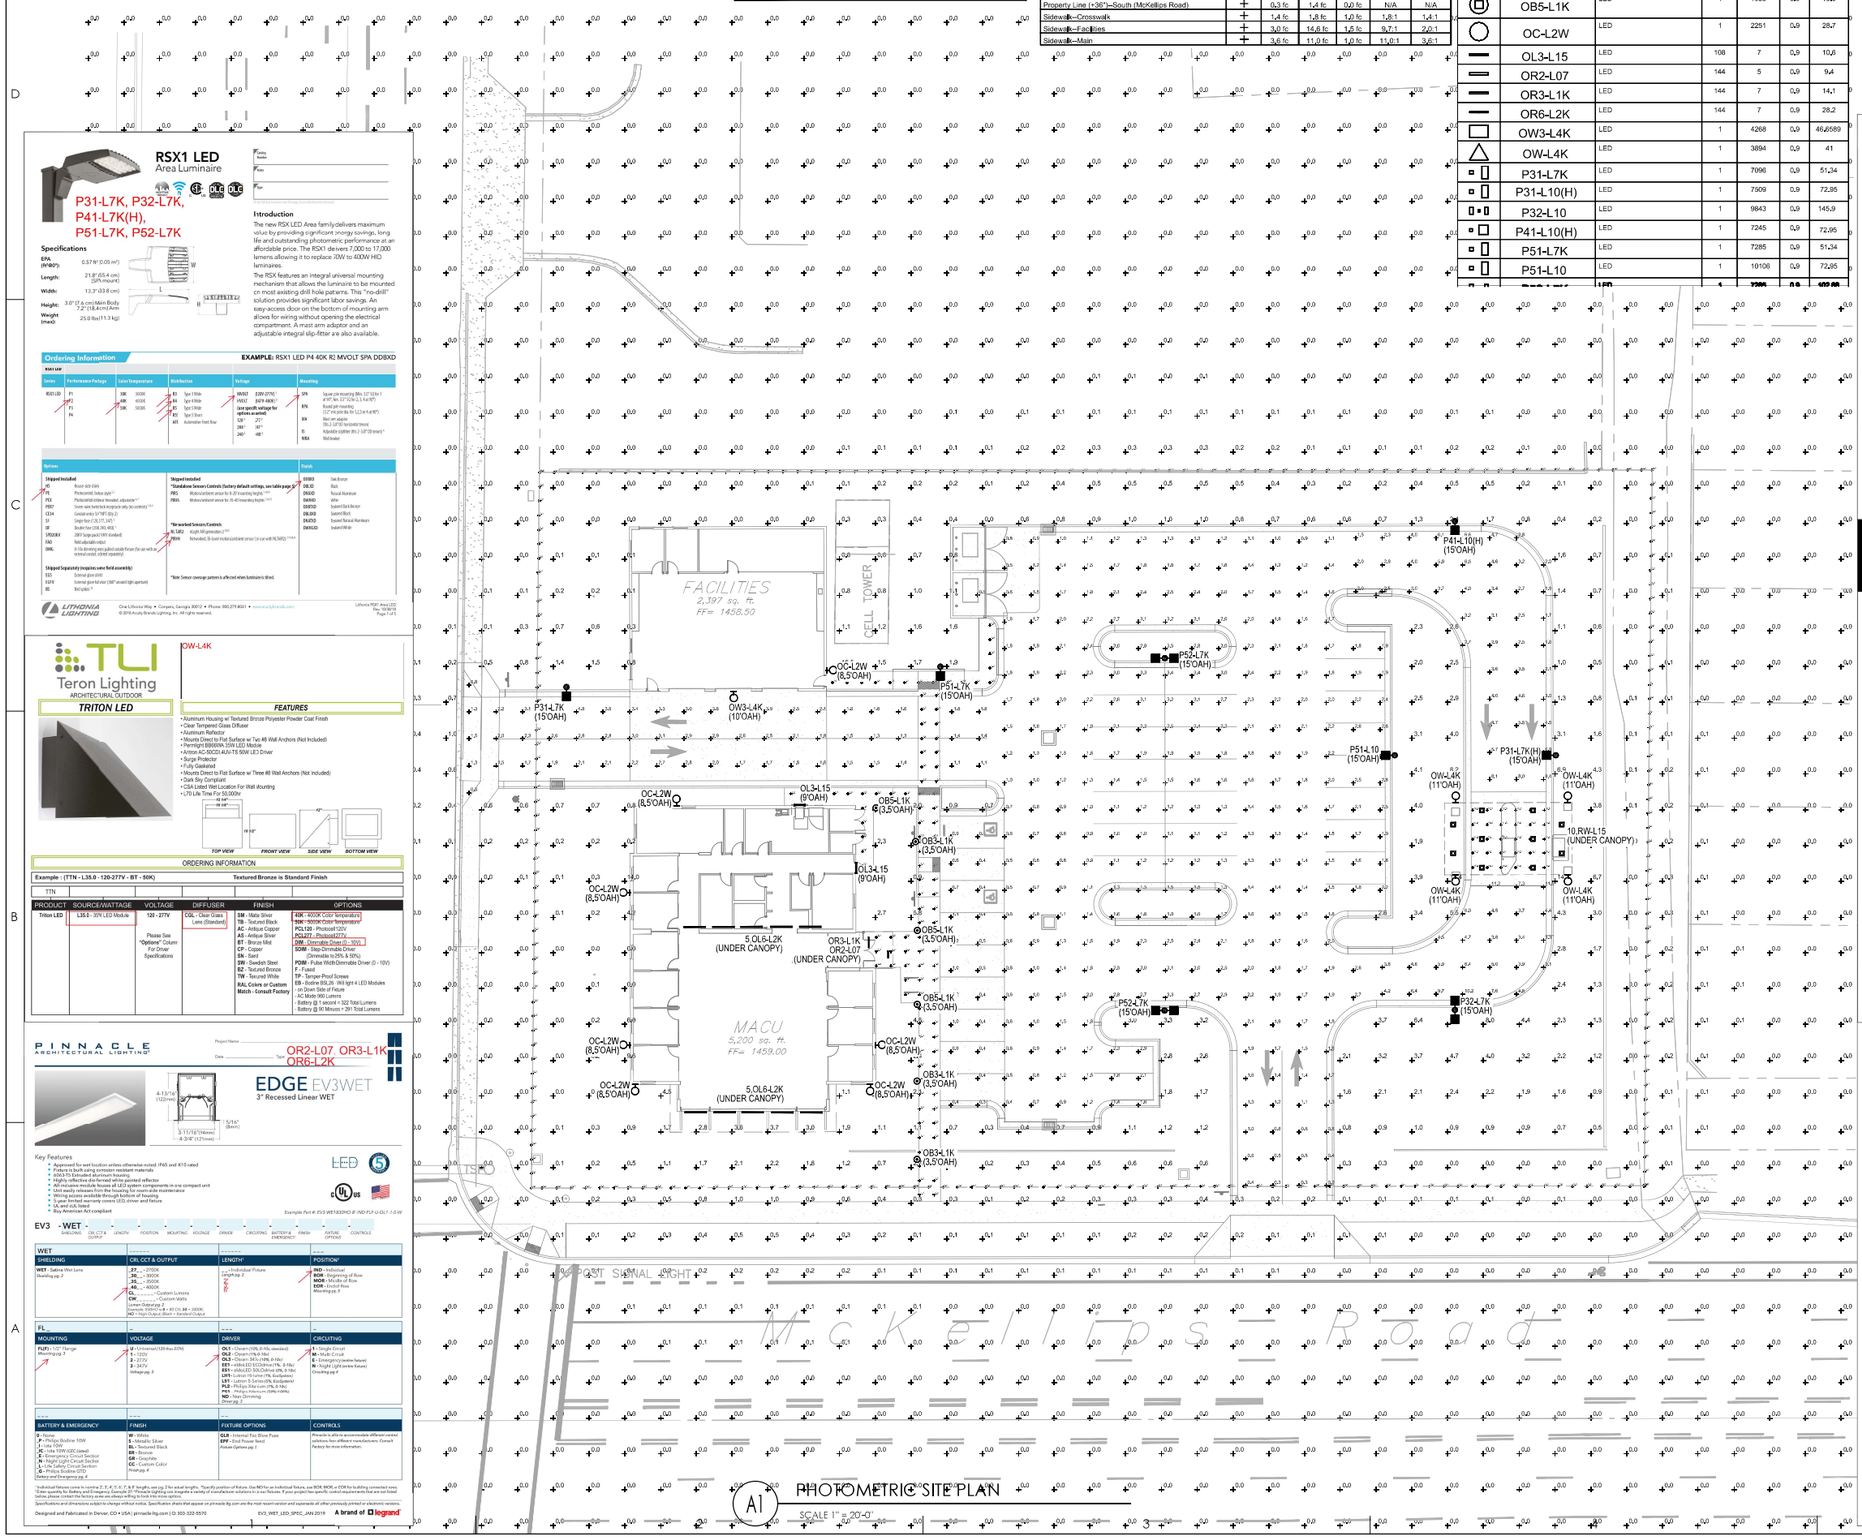

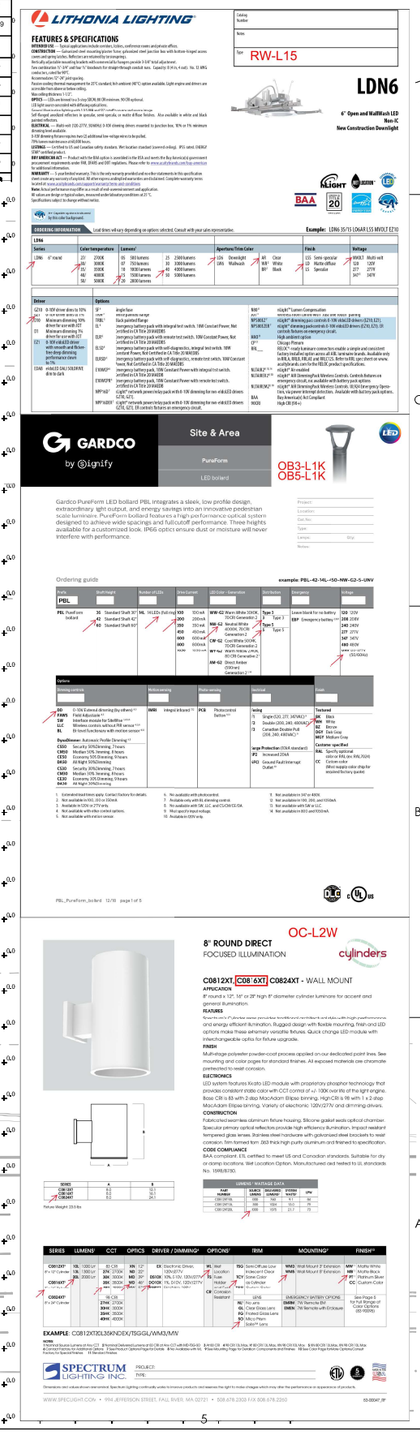

SAA
SANDERS ASSOCIATES ARCHITECTS
2669 Grant Avenue
Ogden, Utah 84401
Phone: 801.621.7303
www.sandersarch.com

Registered Professional Engineer
CERTIFICATE NO. 47847
SHANE D. SWENSON
Date Signed 7/11/24
ARIZONA U.S.A.
Expires 7/31/24

Consultant

SINE SOURCE ENGINEERING
95 E Kraft Gulch Road
Suite 102
Eagle, ID 83616
office: (435) 787-4145
fax: 435-563-3119
www.sinesource.net

Project Name
MOUNTAIN AMERICA CREDIT UNION
McKILLIPS BRANCH
MESA, AZ

Issued

No.	Date	Description

Revision

No.	Date	Description

SAA Project No. 2023-37

Drawing Title
PHOTOMETRIC SITE PLAN

Sheet Number
ES102

A1 PHOTOMETRIC SITE PLAN
SCALE 1" = 20'-0"

TIME: 15 OCT 2013 - 12:25PM LAST SAVED: 07 Nov 25 CHEFFE - T:\JOBS\2025\035 MACU MESA MCKILLIPS\01 DRAWINGS\05 ELECTRICAL\SINE SOURCE PROJECT - AZ\SHEETS\ES102 PHOTOMETRIC SITE PLAN.DWG