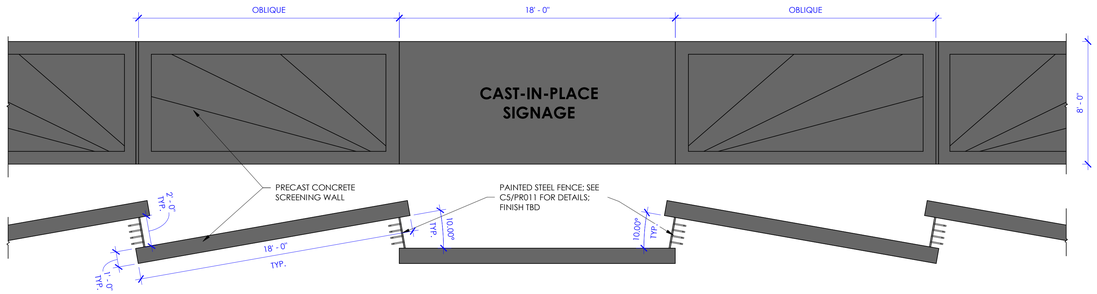

D5 PR011 **CONCRETE WALL DETAIL**
1/4" = 1'-0"

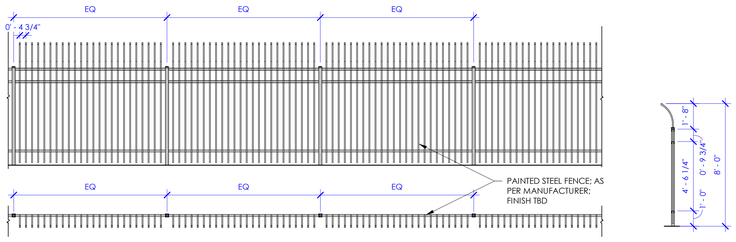

C5 PR011 **METAL FENCE DETAIL**
1/4" = 1'-0"

SITE LEGEND

- CONCRETE WALL
- METAL FENCING

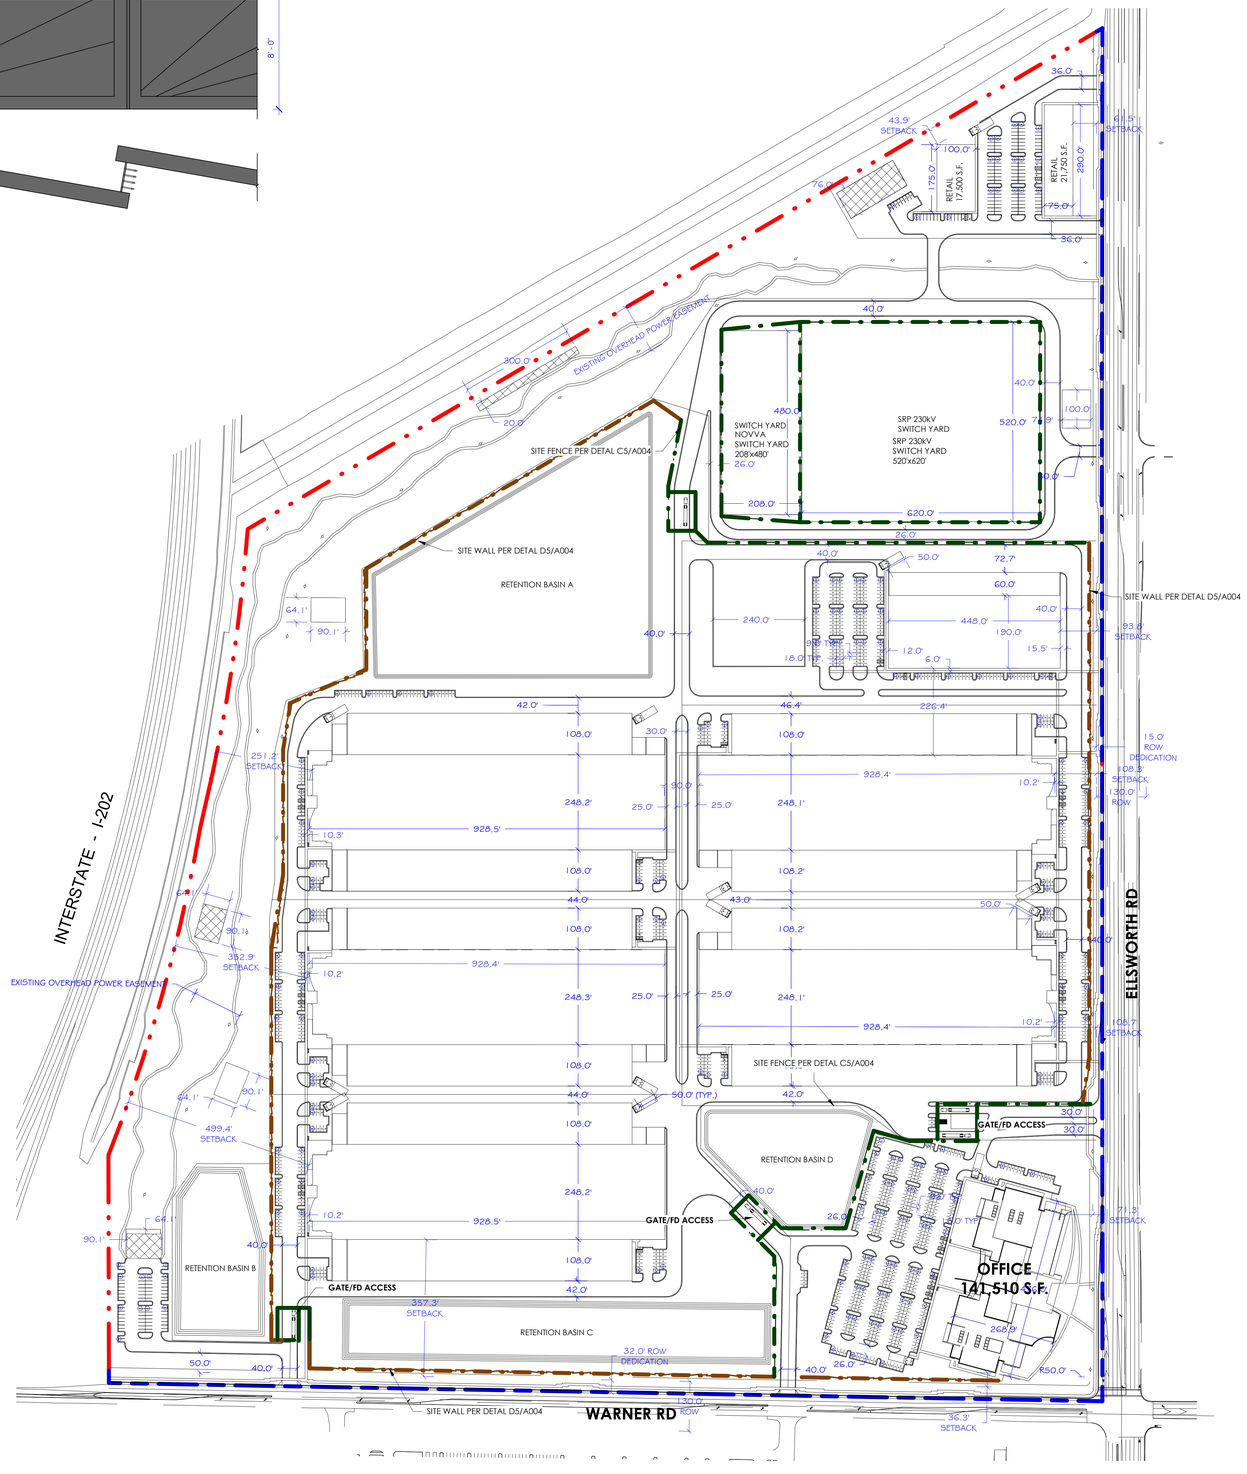

A3 PR011 **SITE WALL PLAN**
1" = 160'-0"

aeurbia architects and engineers
909 West South Jordan Parkway
south jordan , utah 84095
phone: 801.746.0456 - fax: 801.575.6456
webpage: aeurbia.com

PRELIMINARY NOT FOR CONSTRUCTION
6/25/2024 2:21:52 PM

CONFIDENTIAL
NOVVA Holdings, LLC
MESA, ARIZONA

Revision Schedule

MARK	DESCRIPTION	Revision Date

AE2023.073

SITE PLAN - WALL PLAN

FORMAL DESIGN REVIEW

DATE: 06.04.2024

SHEET #:

PR011

COPYRIGHT © AE URBIA, LLC.

6/25/2024 2:21:52 PM