	SPLIT FACE CMU 32 SQ FT - 3.7%
	HONED FACE CMU 130 SQ FT - 15%
	ACRYLIC PLASTER - "CASTLEROCK" 31 SQ FT - 3.6%
	ACRYLIC PLASTER - "SNOWBOUND" 236 SQ FT - 27.4%
	ACRYLIC PLASTER - "QUACKAMOLE GREEN" 17 SQ FT - 2%
	ACRYLIC PLASTER - "DECISIVE YELLOW" 176 SQ FT - 20.5%
	METAL CAP/TRIM - "QUACKAMOLE GREEN" 40 SQ FT - 4.6%

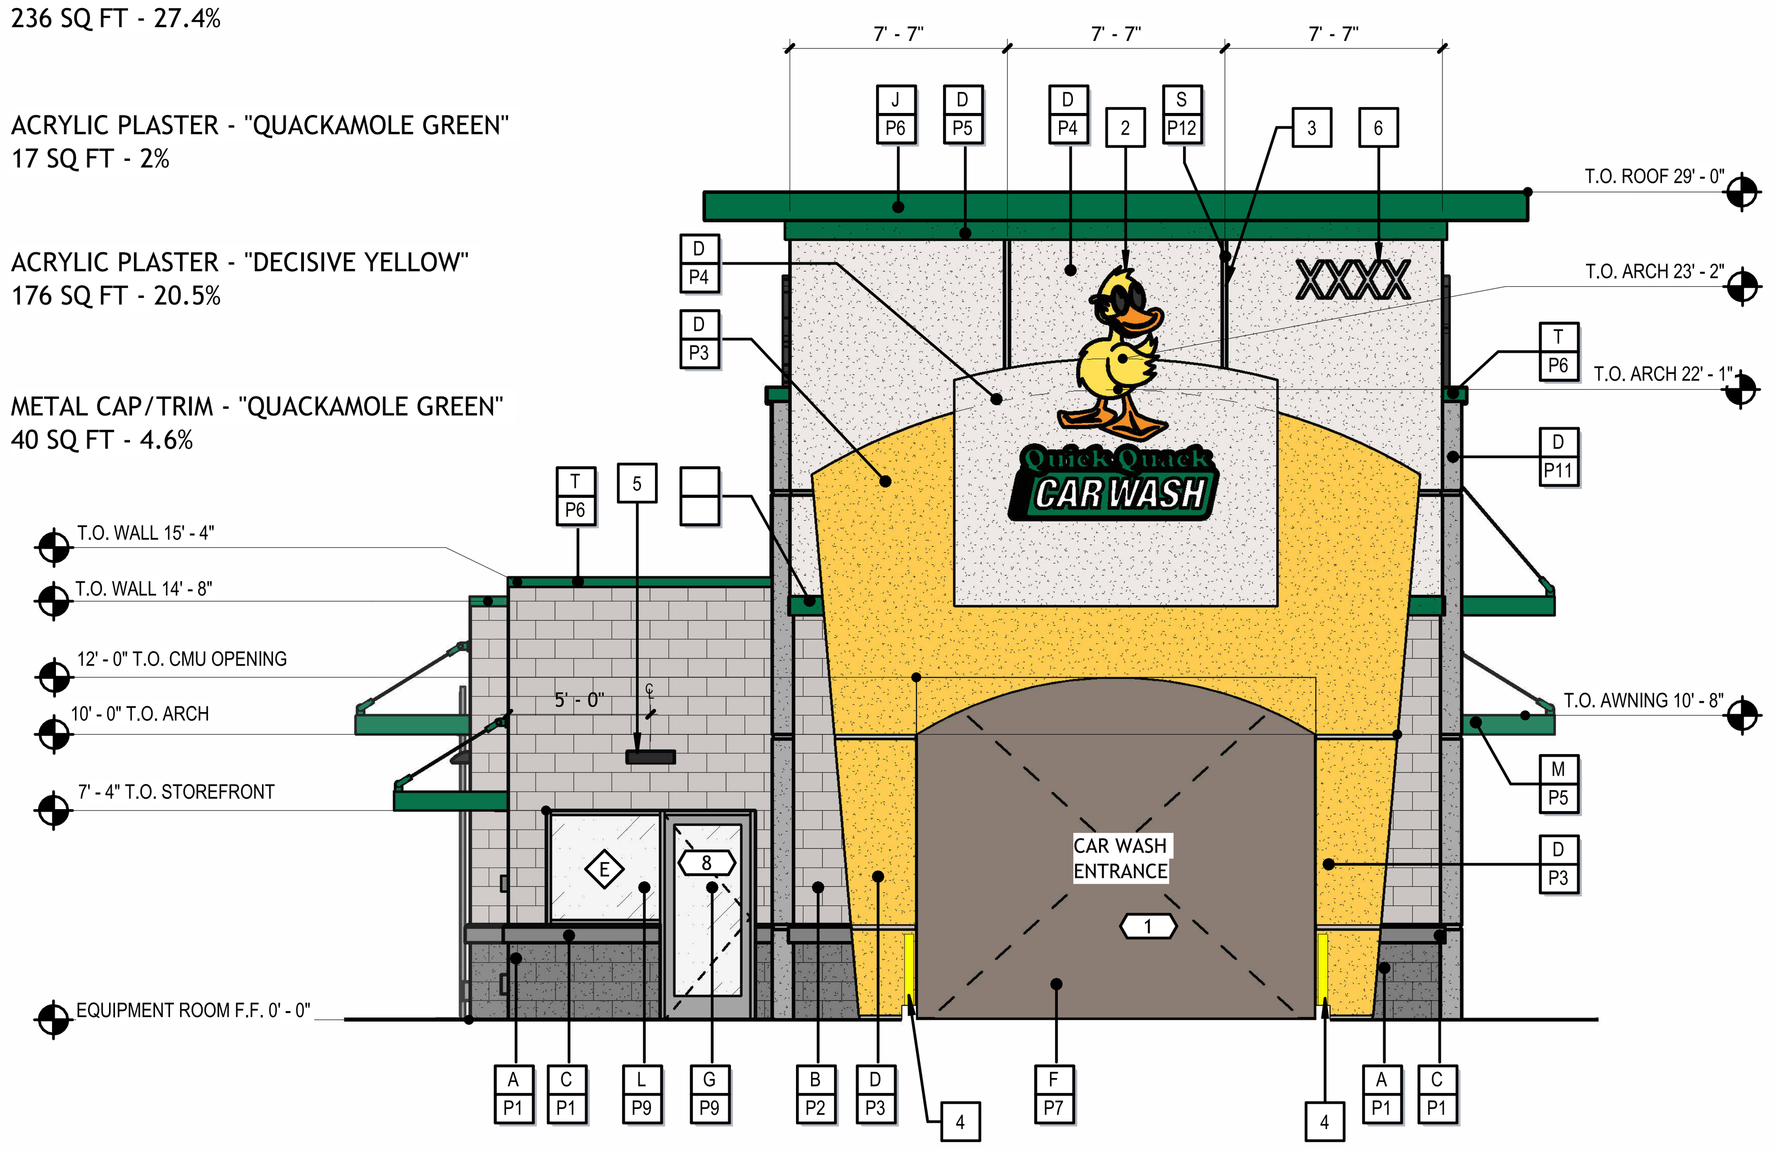

NORTH 3/16" = 1'-0" 2

SYMBOL	DESCRIPTION
X / X	MATERIAL/COLOR TAG
#	KEYNOTE TAG
X / X	DETAIL INDICATOR
#	DOOR SYMBOL - REFER TO DOOR SCHEDULE A7.10
X / X	BUILDING SECTION

SYMBOL LEGEND

#	KEYNOTE DESCRIPTION
1	LED LIGHT FIXTURE AT PILASTER CONCEALED IN PARAPET TRIM.
2	SIGNAGE BY OTHERS SHOWN DASHED - FOR REFRERENCE ONLY UNDER SEPARATE PERMIT. GENERAL CONTRACTOR TO COORDINATE WITH SIGN COMPANY.
3	1/4" DEEP PLASER CONTROL JOINT.
4	4" PIPE BOLLARD FILLED WITH CONCRETE.
5	WALL PACK LIGHT FIXTURE (DOWN ONLY).
6	ADDRESS NUMBERS SHALLBE VISIBLE FROM THE STREET, SHALL CONTRAST WITH THEIR BACKGROUND AND SHALL BE INTERNALLY OR EXTERNALLY ILLUMINATED BY A DEDICATED LIGHT SOURCE.
7	LED RADIAL WALL SCONCE (DOWN ONLY). DWG'S.
8	WALL CANOPY TIE-BACK SYSTEM. COLOR TO MATCH P5 FROM EXTERIOR MATERIAL & FINISH SCHEDULE.
9	ELECTRICAL SWITCHGEAR.
10	32" WIDE X 16" HIGH VENT - PAINT TO MATCH ADJACENT FINISH; LOUVERS NOT REQUIERED WHEN EQUIPMENT ROOM IS AIR CONDITIONED.
11	THROUGH WALL OVERFLOW DRAIN.
12	KNOX BOX TO BE 3200 SERIES, RECESSED AND INSTALLED AT A MIN. HT. OF 5'-0" TO 6'-0" MAX. THE FIRE DEPT. ALERT DECAL IS TO BE MOUNTED ON THE DOOR ORFRAME OF BUILDING MAIN ENTRANCE. KEYS TO BE PLACED INTO THE KNOX BOX WILL BE DETERMINED BY JURISDICTION FIRE PREVENTION STAFF. ALL PER JURISDICTION FIRE DEPT. REQUIREMENTS.
13	PLANTING TRELLIS.

KEYNOTES - ELEVATIONS

	MATERIAL
A	SPLIT FACE CMU 8x2 1/4x16
B	SMOOTH HONED FACED CMU 8X8X16
C	SMOOTH HONED FACED CMU SILL
D	ACRYLIC PLASTER COLOR COAT W/ SAND FINISH
E	HOLLOW METAL DOOR
F	OVERHEAD METAL DOOR
G	ALUMINUM STOREFRONT GLASS DOOR DOOR
H	METAL FASCIA
J	METAL ROOF
K	ROLLED STANDING SEAM DECK
L	ALUMINUM STOREFRONT
M	WALL MOUNTED AWNING
N	METAL GATE
P	STEEL BEAM
Q	STEEL COLUMN
R	STEELTUBE AND WIRE MESH
S	PLASTER REVEAL. 2" WIDE X 1/4" DEEP DEEP
T	PARAPET CAP

	COLOR/FINISH
P1	BASALITE INTEGRAL COLOR STANDARD #790 DARK GRAY, W/ INTEGRAL FACTORY "RAINBLOC" WATER REPELLENT ADMIXTURE. MORTAR TO MATCH W/ "RAINBLOC"
P2	BASALITE INTEGRAL COLOR STANDARD #225 LIGHT GRAY, W/ INTEGRAL FACTORY "RAINBLOC" WATER REPELLENT ADMIXTURE. MORTAR TO MATCH W/ "RAINBLOC"
P3	SHERWIN WILLIAMS #6902 "DECISIVE YELLOW"
P4	MATCH SHERWIN WILLIAMS #7004 "SNOWBOUND"
P5	PANTONE 348 C CONCORD "QUACKAMOLE GREEN"
P6	PREFINISHED METAL TO MATCH QUACKAMOLE GREEN
P7	SHERWIN WILLIAMS #7025 "BACKDROP"
P9	TEMPERED GLASS CLEAR ANODIZED FRAME
P10	BLACK CERAMIC FRIT TEMPERED SPANDREL GLASS CLEAR ANODIZED FRAME
P11	DUNN EDWARDS #DE6375 "CASTLEROCK"
P12	CLEAR ANODIZED

EXTERIOR MATERIAL FINISHES & FINISH SCHEDULE

GENERAL NOTES

1. REFER TO WALL LEGEND FOR PARTITION TYPES.
2. THE APPROVED AND STAMPED CONSTRUCTION DOCUMENTS SHALL REMAIN ON SITE AT ALL TIMES.
3. - NOT USED -
4. IT IS THE INTENT THAT THIS PROJECT IS IN COMPLIANCE WITH ALL FEDERAL, STATE, AND LOCAL CODES AN REGULATIONS. THE GENERAL CONTRACTOR SHALL NOTIFY THE ARCHITECT IMMEDIATELY UPON THE DISCOVERY OF ANY DISCREPANCIES BETWEEN THE CONSTRUCTION DOCUMENTS. ANY WORK IN QUESTION SHALL NOT COMMENCE UNTIL WRITTEN CLARIFICATION IS ISSUED BY THE ARCHITECT.
5. REFER TO A2.14 FOR EQUIPMENT PLAN.
6. UNLESS NOTED OTHERWISE, MASONRY CONTROL JOINTS SHALL BE LOCATED SUCH THAT NO STRAIGHT RUN OF MASONRY WALL EXCEEDS 24' -0". REFER TO STRUCTURAL DWGS.
7. REFER TO A2.40 FOR INTERIOR FINISH SCHEDULE.
8. EXIT DOORS SHALL BE OPERABLE FROM THE INSIDE WITHOUT THE USE OF A KEY OR ANY SPECIAL KNOWLEDGE.
9. GC TO COORDINATE ALL REQUIRED BLOCKING FOR WALL HUNG EQUIPMENT, SHELVES, LIGHTING, ETC. FOR PROPER INSTALLATION HEIGHTS.
10. TACTILE EXIT SIGNS SHALL BE REQUIRED AT THE FOLLOWING LOCATIONS:

    A. WHEREVER BASIC IBC PROVISIONS REQUIRE EXIT SIGNS FROM A ROOM OR AREA TO A CORRIDOR OR HALLWAY. THE TACTILE EXIT SIGN SHALL HAVE THE WORDS, "EXIT ROUTE."

    B. EACH GRADE-LEVEL EXIT DOOR. THE TACTILE EXIT SIGN SHALL HAVE THE WORD, "EXIT."
11. OVERHEAD METAL DOORS TO BE SUPPLIED WITH A FACTORY FINISH FROM OVERHEAD DOOR MANUFACTURER IN EITHER STANDARD GRAY OR TAN TO MATCH ADJACENT WALL COLOR.
12. EXTERIOR SIGNAGE IS TO BE SUBMITTED, REVIEWED, AND APPROVED UNDER A SEPARATE PERMIT.

GENERAL NOTES - ELEVATIONS

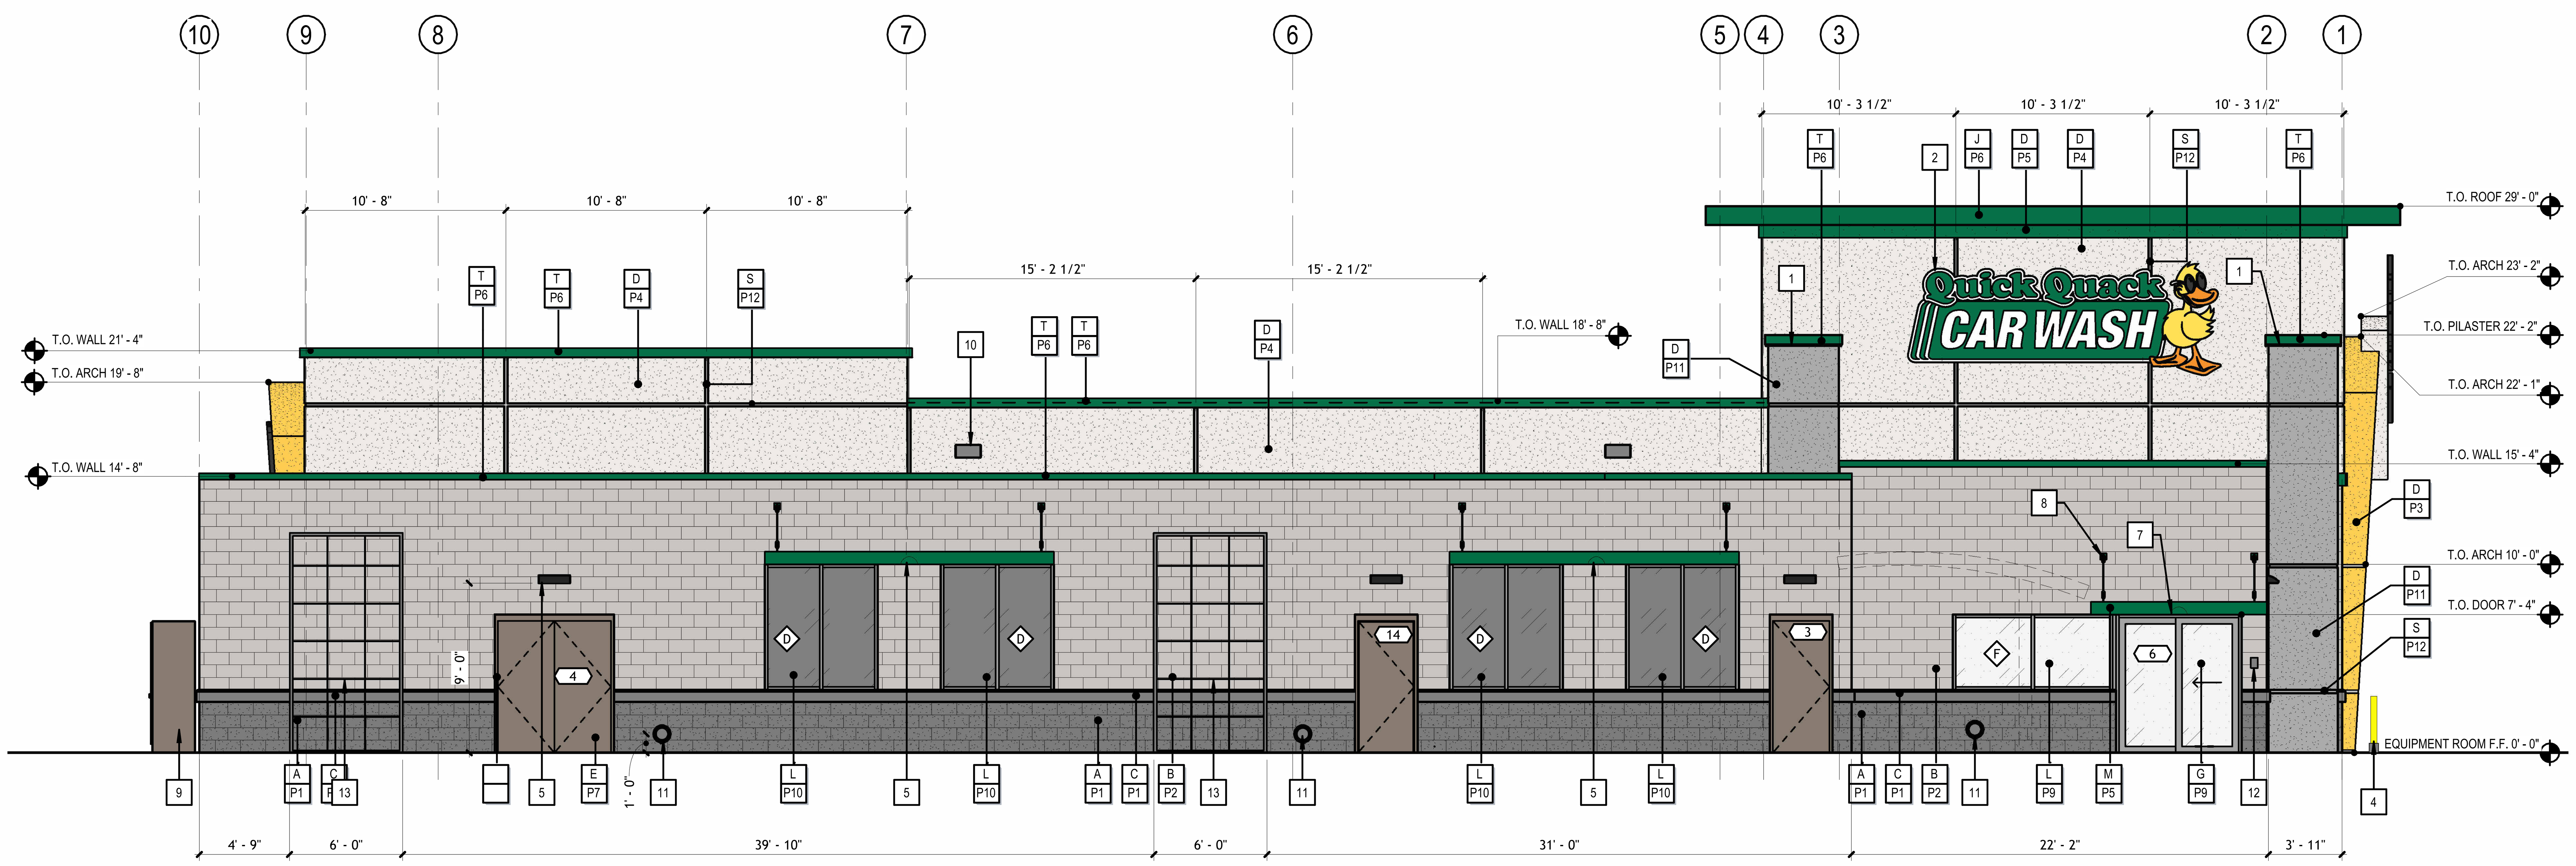

	SPLIT FACE CMU 252 SQ FT - 10%
	HONED FACE CMU 925 SQ FT - 36.7%
	ACRYLIC PLASTER - "CASTLEROCK" 160 SQ FT - 6.3%
	ACRYLIC PLASTER - "SNOWBOUND" 670 SQ FT - 26.6%
	ACRYLIC PLASTER - "QUACKAMOLE GREEN" 23 SQ FT - 1%
	METAL CAP/TRIM - "QUACKAMOLE GREEN" 141 SQ FT - 5.6%

EAST 3/16" = 1'-0" 1

CORE STATES GROUP
www.core-states.com

SEAL:

CONSULTANT:

6020 WEST OAK BLVD, SUITE 300, ROCKLIN, CA 95765

QUICK QUACK CAR WASH NO. 63-124

4655 E. MCKELLIPS ROAD
MESA, ARIZONA

REV	DATE	DESCRIPTION

DRAWN BY: MB
CHECKED BY: MU
ARCH. PROJECT NO.: 24116
SHEET NAME: EXTERIOR ELEVATIONS
SHEET NUMBER: A3.10

3/23/2026 3:42:48 PM Autodesk Docs://Mesa, Arizona (E Mckellips RD & N 46th ST) /BCE_E MCKELLIPS RD & N 46TH ST_Carwash_Dr_ARCH_R25.rvt

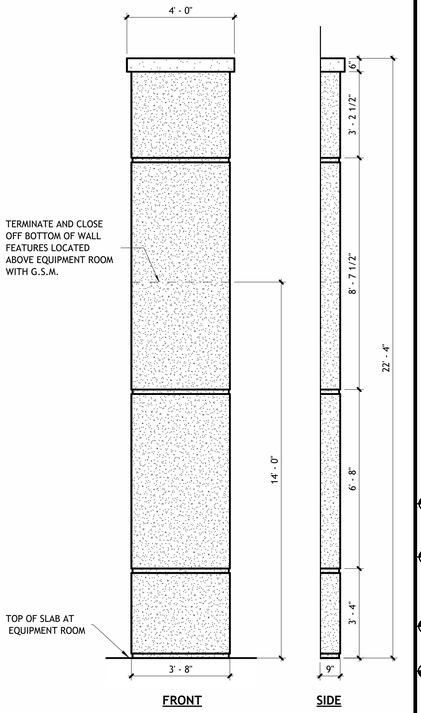

PILASTER DETAIL — 3/8" = 1'-0" — **3**

SPLIT FACE CMU
39 SQ FT - 6%

HONED FACE CMU
202 SQ FT - 30.7%

ACRYLIC PLASTER - "DECISIVE YELLOW"
207 SQ FT - 31.4%

ACRYLIC PLASTER - "SNOWBOUND"
59 SQ FT - 8.9%

METAL CAP/TRIM - "QUACKAMOLE GREEN"
40 SQ FT - 6%

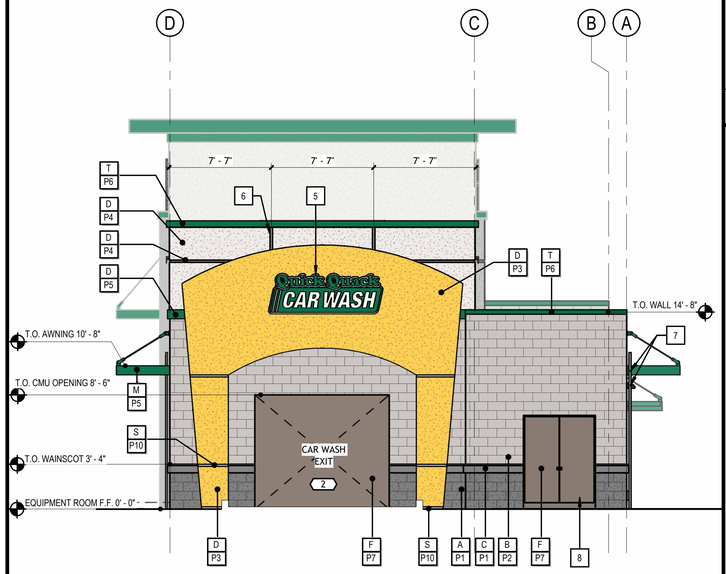

SOUTH — 3/16" = 1'-0" — **2**

#	KEYNOTE DESCRIPTION
1	4" PIPE BOLLARD FILLED WITH CONCRETE.
2	EXTERIOR WINDOW ASSEMBLY.
3	EXTERIOR FAUX WINDOW ASSEMBLY.
4	LED RADIAL WALL SCONCE (DOWN ONLY). DWG'S.
5	SIGNAGE BY OTHERS SHOWN DASHED - FOR REFRERENCE ONLY UNDER SEPARATE PERMIT. GENERAL CONTRACTOR TO COORDINATE WITH SIGN COMPANY.
6	1/4" DEEP PLASER CONTROL JOINT.
7	WALL PACK LIGHT FIXTURE (DOWN ONLY).
8	ELECTRICAL SWITCHGEAR.
9	LED LIGHT FIXTURE AT PILASTER CONCEALED IN PARAPET TRIM.
10	LED LIGHT FIXTURE CONCEALED IN PARAPET TRIM.
11	PLANTING TRELLIS.

KEYNOTES - ELEVATIONS

	MATERIAL
A	SPLIT FACE CMU 8x2 1/4x16
B	SMOOTH HONED FACED CMU 8X8X16
C	SMOOTH HONED FACED CMU SILL
D	ACRYLIC PLASTER COLOR COAT W/ SAND FINISH
E	HOLLOW METAL DOOR
F	OVERHEAD METAL DOOR
G	ALUMINUM STOREFRONT GLASS DOOR DOOR
H	METAL FASCIA
J	METAL ROOF
K	ROLLED STANDING SEAM DECK
L	ALUMINUM STOREFRONT
M	WALL MOUNTED AWNING
N	METAL GATE
P	STEEL BEAM
Q	STEEL COLUMN
R	STEELTUBE AND WIRE MESH
S	PLASTER REVEAL. 2" WIDE X 1/4" DEEP DEEP
T	PARAPET CAP

	COLOR/FINISH
P1	BASALITE INTEGRAL COLOR STANDARD #790 DARK GRAY, W/ INTEGRAL FACTORY "RAINBLOC" WATER REPELLENT ADMIXTURE. MORTAR TO MATCH W/ "RAINBLOC"
P2	BASALITE INTEGRAL COLOR STANDARD #225 LIGHT GRAY, W/ INTEGRAL FACTORY "RAINBLOC" WATER REPELLENT ADMIXTURE. MORTAR TO MATCH W/ "RAINBLOC"
P3	SHERWIN WILLIAMS #6902 "DECISIVE YELLOW"
P4	MATCH SHERWIN WILLIAMS #7004 "SNOWBOUND"
P5	PANTONE 348 C CONCORD "QUACKAMOLE GREEN"
P6	PREFINISHED METAL TO MATCH QUACKAMOLE GREEN
P7	SHERWIN WILLIAMS #7025 "BACKDROP"
P9	TEMPERED GLASS CLEAR ANODIZED FRAME
P10	BLACK CERAMIC FRIT TEMPERED SPANDREL GLASS CLEAR ANODIZED FRAME
P11	DUNN EDWARDS #DE6375 "CASTLEROCK"
P12	CLEAR ANODIZED

GENERAL NOTES

1. REFER TO WALL LEGEND FOR PARTITION TYPES.
2. THE APPROVED AND STAMPED CONSTRUCTION DOCUMENTS SHALL REMAIN ON SITE AT ALL TIMES.
3. - NOT USED -
4. IT IS THE INTENT THAT THIS PROJECT IS IN COMPLIANCE WITH ALL FEDERAL, STATE, AND LOCAL CODES AN REGULATIONS. THE GENERAL CONTRACTOR SHALL NOTIFY THE ARCHITECT IMMEDIATELY UPON THE DISCOVERY OF ANY DISCREPANCIES BETWEEN THE CONSTRUCTION DOCUMENTS. ANY WORK IN QUESTION SHALL NOT COMMENCE UNTIL WRITTEN CLARIFICATION IS ISSUED BY THE ARCHITECT.
5. REFER TO A2.14 FOR EQUIPMENT PLAN.
6. UNLESS NOTED OTHERWISE, MASONRY CONTROL JOINTS SHALL BE LOCATED SUCH THAT NO STRAIGHT RUN OF MASONRY WALL EXCEEDS 24' -0". REFER TO STRUCTURAL DWGS.
7. REFER TO A2.40 FOR INTERIOR FINISH SCHEDULE.
8. EXIT DOORS SHALL BE OPERABLE FROM THE INSIDE WITHOUT THE USE OF A KEY OR ANY SPECIAL KNOWLEDGE.
9. GC TO COORDINATE ALL REQUIRED BLOCKING FOR WALL HUNG EQUIPMENT, SHELVES, LIGHTING, ETC. FOR PROPER INSTALLATION HEIGHTS.
10. TACTILE EXIT SIGNS SHALL BE REQUIRED AT THE FOLLOWING LOCATIONS:
    A. WHEREVER BASIC IBC PROVISIONS REQUIRE EXIT SIGNS FROM A ROOM OR AREA TO A CORRIDOR OR HALLWAY. THE TACTILE EXIT SIGN SHALL HAVE THE WORDS, "EXIT ROUTE."
    B. EACH GRADE-LEVEL EXIT DOOR. THE TACTILE EXIT SIGN SHALL HAVE THE WORD, "EXIT."
11. OVERHEAD METAL DOORS TO BE SUPPLIED WITH A FACTORY FINISH FROM OVERHEAD DOOR MANUFACTURER IN EITHER STANDARD GRAY OR TAN TO MATCH ADJACENT WALL COLOR.
12. EXTERIOR SIGNAGE IS TO BE SUBMITTED, REVIEWED, AND APPROVED UNDER A SEPARATE PERMIT.

GENERAL NOTES - ELEVATIONS

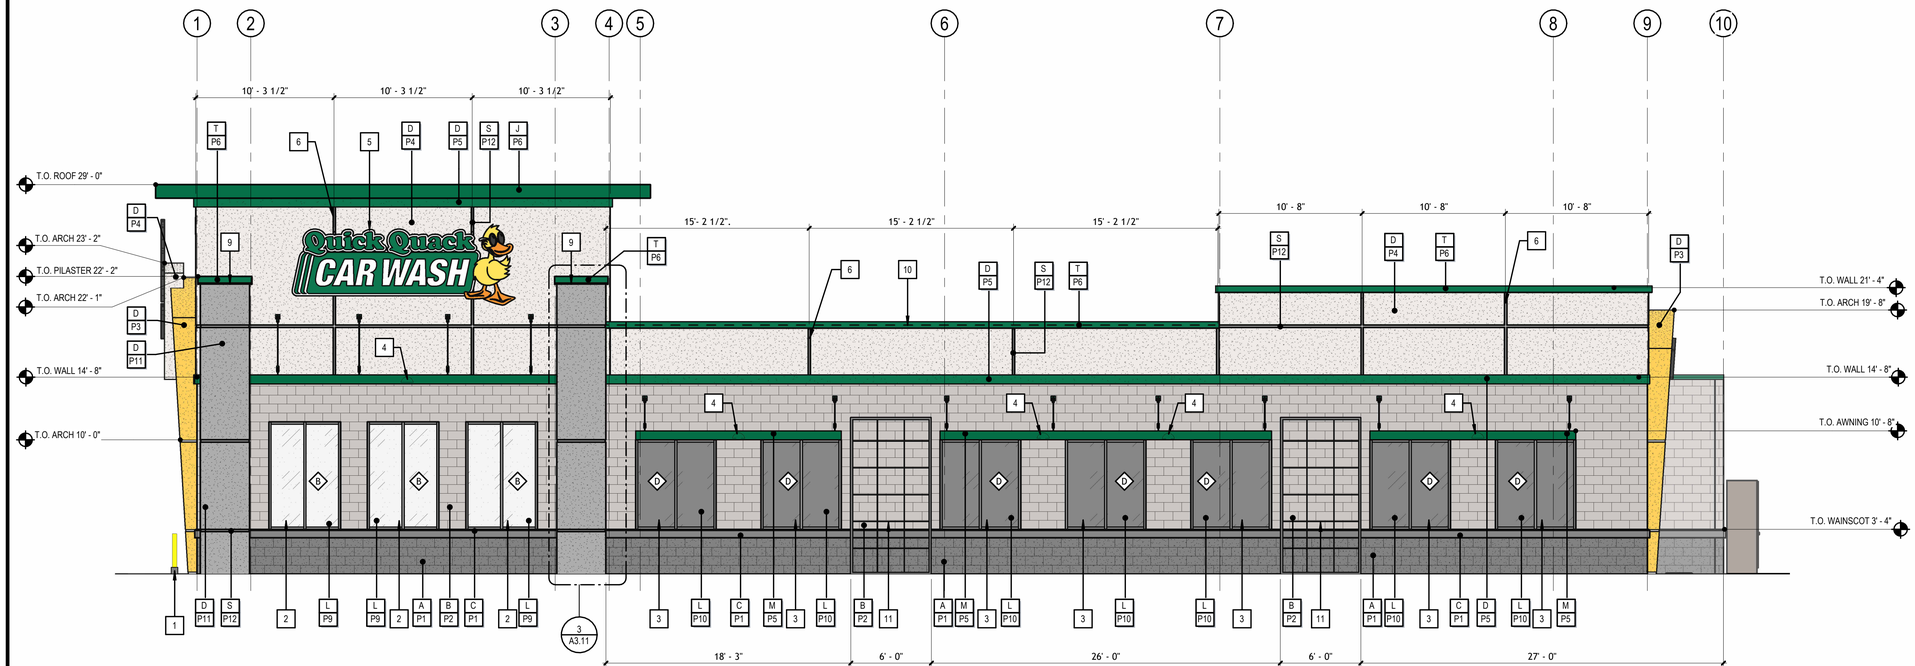

SPLIT FACE CMU
285 SQ FT - 11.3%

HONED FACE CMU
695 SQ FT - 27.5%

ACRYLIC PLASTER - "CASTLEROCK"
158 SQ FT - 6.3%

ACRYLIC PLASTER - "SNOWBOUND"
685 SQ FT - 27.1%

ACRYLIC PLASTER - "QUACKAMOLE GREEN"
73 SQ FT - 2.9%

METAL CAP/TRIM - "QUACKAMOLE GREEN"
133 SQ FT - 5.3%

WEST — 3/16" = 1'-0" — **1**

CORE STATES GROUP
www.core-states.com

SEAL:

Registered Architect — CERTIFICATE — 77... — NOT FOR CONSTRUCTION — Date Signed ..... — ARIZONA U.S.A.

CONSULTANT:

6020 WEST OAK BLVD., SUITE 300, ROCKLIN, CA 95765

QUICK QUACK CAR WASH
NO. 63-124

4655 E. MCKELLIPS ROAD
MESA, ARIZONA

REV	DATE	DESCRIPTION

DRAWN BY: MB
CHECKED BY: MU
ARCH. PROJECT NO.: 24116
SHEET NAME: EXTERIOR ELEVATIONS
SHEET NUMBER: **A3.11**

3/23/2026 3:42:53 PM Autodesk Docs://Mesa, Arizona (E Mckellips RD & N 46th ST) /ECE_E MCKELLIPS RD & N 46TH ST_Carwash_Dr_ARCH_R25.rvt

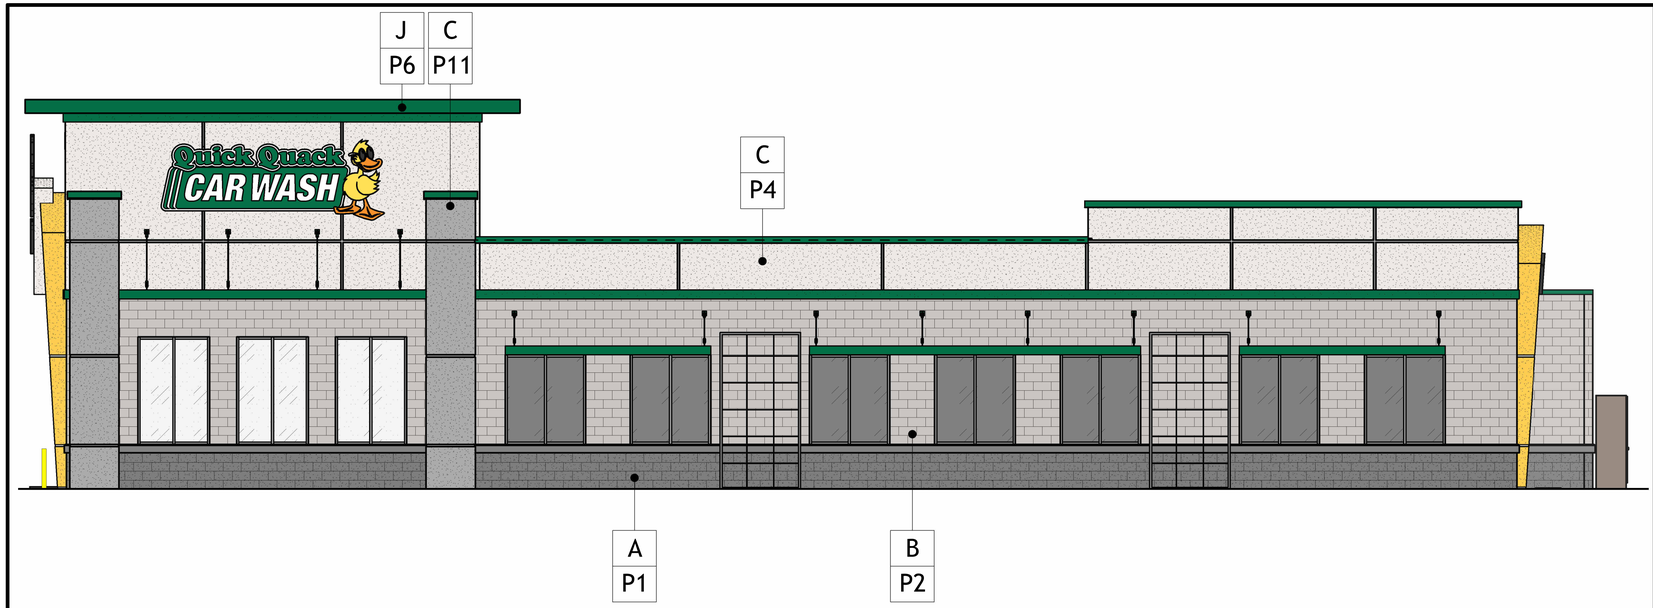

EAST | 3/16" = 1'-0" | 2

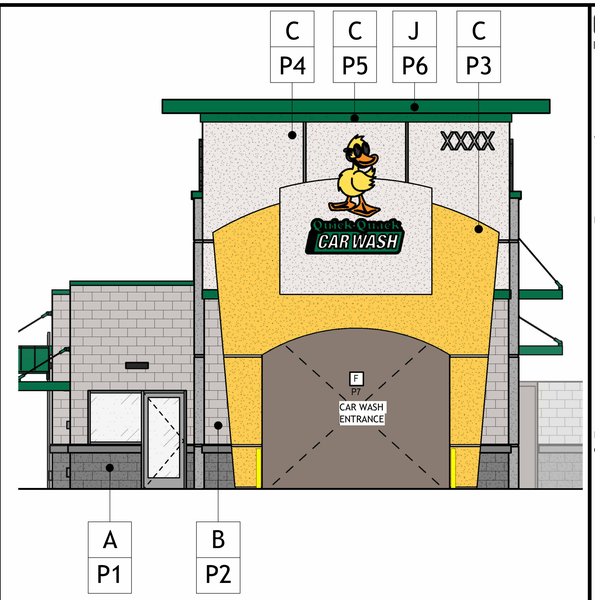

SOUTH | 3/16" = 1'-0" | 1

EXTERIOR MATERIAL BOARD

C P11 ACRYLIC PLASTER COLOR COAT W/ SAND FINISH
DUNN EDWARDS DE6375 "CASTLEROCK"

C P7 ACRYLIC PLASTER COLOR COAT W/ SAND FINISH
SHERWIN WILLIAMS #7025 "BACKDROP"

A P1 SPLIT FACE CMU 8X8X16
BASALITE INEGRAL COLOR STANDARD #790 DARK GRAY

C P5 ACRYLIC PLASTER COLOR COAT W/ SAND FINISH
PANTONE 348 C CONCORD "QUACKAMOLE GREEN"

J P6 METAL ROOF
PREFINISHED METAL - TO MATCH "QUACKAMOLE GREEN"

D P3 ACRYLIC PLASTER COLOR COAT W/ SAND FINISH
SHERWIN WILLIAMS #6902 "DECISIVE YELLOW"

C P4 ACRYLIC PLASTER COLOR COAT W/ SAND FINISH
SHERWIN WILLIAMS #7004 "SNOWBOUND WHITE"

B P2 SMOOTH HONED FACE CMU 8X8X16
BASALITE INTEGRAL COLOR STANDARDS #225 LIGHT GRAY

CORE STATES GROUP

www.core-states.com

SEAL:

Registered Architect
CERTIFICATE
NOT FOR CONSTRUCTION
ARIZONA U.S.A.

CONSULTANT:
Consultant:

QUICK QUACK CAR WASH 13-003

4655 E. MCKELLIPS ROAD
MESA, ARIZONA

REV	DATE	DESCRIPTION

DRAWN BY: JK/MB
CHECKED BY: JK
ARCH. PROJECT NO.: 24116
SHEET NAME: MATERIALS
SHEET NUMBER: A9.00